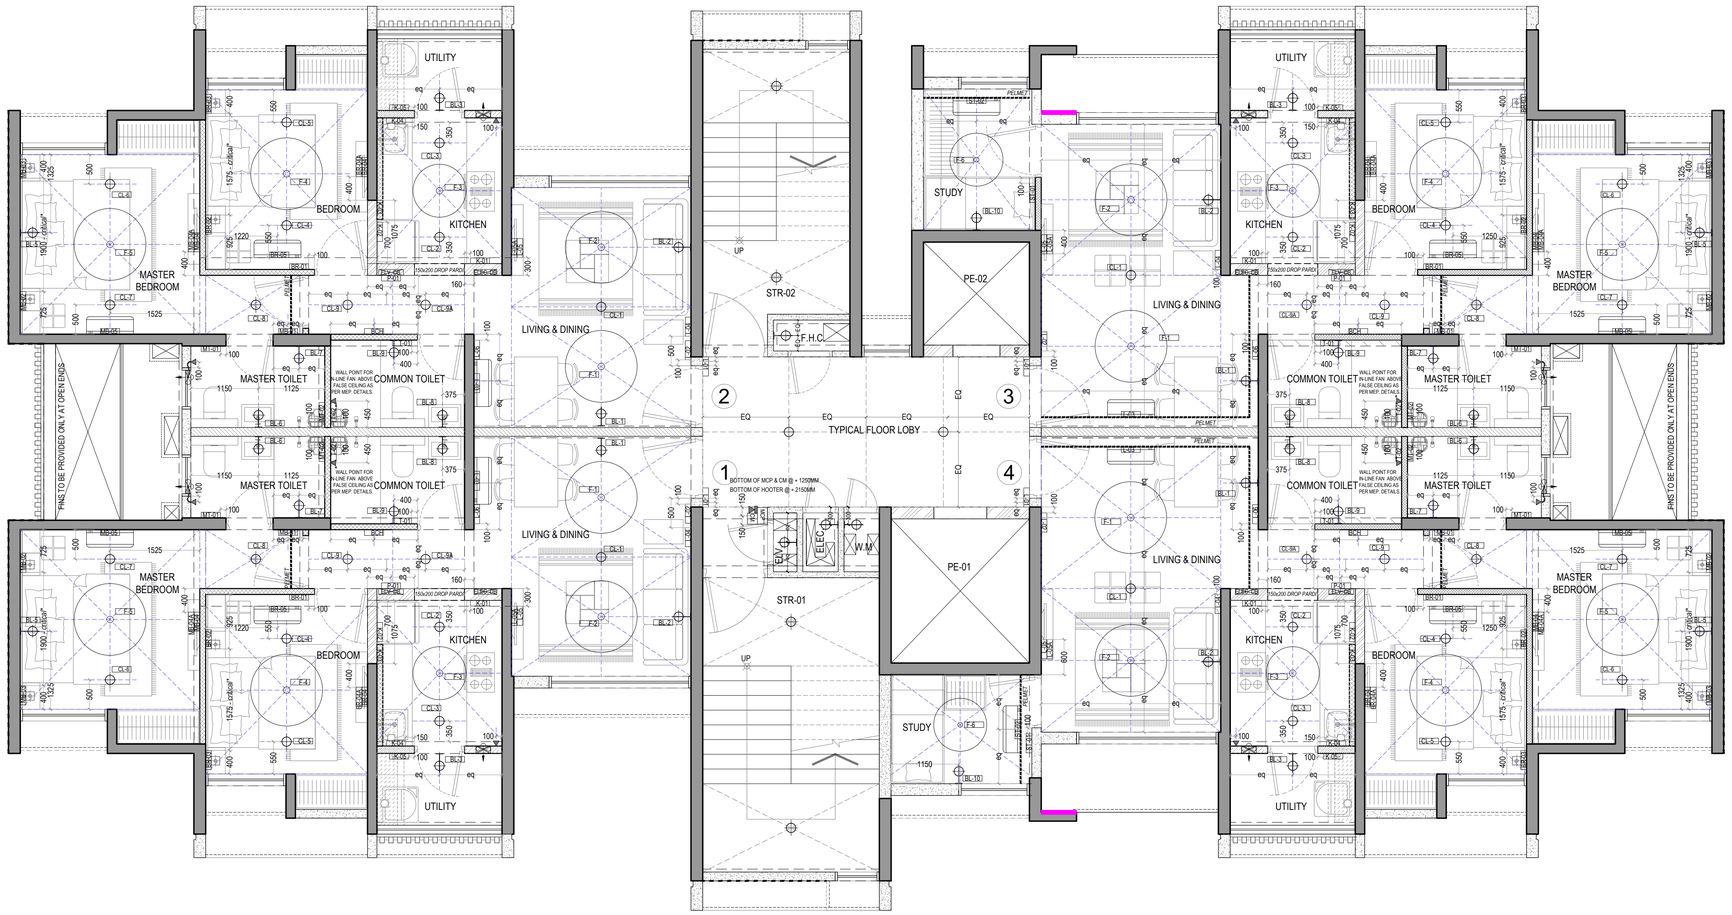


GENERAL NOTES

1 : All dimensions are in millimeters and levels in meters unless specified otherwise.
2 : Do not scale the drawing; follow written dimensions.
3 : All dimensions are unfinished dimensions unless specified otherwise.
4 : Any discrepancies should be brought to the notice of the Architect prior to execution of job / procuring materials at site.
5 : This drawing is the property of Kapadia Associates and should not be reproduced, copied, handed over to a third party or used for any purpose other than for which it has been issued.
6 : This drawing is to be read in conjunction with all relevant structural & services drawings.

KEY PLAN

REVISION INDEX

REV.NO.	DATE	DESCRIPTION

CONSULTANTS

STRUCT BOMBAY CONSULTANTS.
Structural Consultants
Tel : 022-24937510,24933986
email : sbcbom@gmail.com

MICRO ENGINEERING
MEP Consultants
Tel : 0120-4558718
email : business@meindia.com

PBB
Planner /Landscape Architect
Tel : 079 6923054
email : landscapeindia@usg.net

STAMP & SIGN

NORTH

PROJECT TITLE: **PALAVA - LAKEFRONT**

PROJ.NO: **L-10518**

DRAWING TITLE: **AR-C2-TYPICAL FLOOR ELECTRICAL PLAN**


DWG.NO: **802**

DRAWING STAGE: **WORKING DRAWING**


REV.NO: **R-00**

DRAWN	CHECKED	SCALE	DATE
AK	ES	1:50	26-04-2019


KAPADIA ASSOCIATES
architecture • urban design
112-114
Peninsula Centre,Dr. S.S. Rao Road,
Off Ambedkar Road,Parel East,
Mumbai 400012
Tel : 91-22-6660 2838 / 39
Fax : 91-22-6660 2844
E-mail : kapt@kapt.in
Website: www.kapt.in

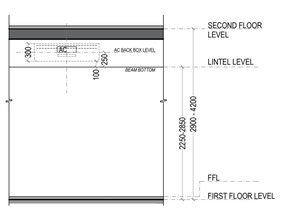

AC BACK BOX DETAILS

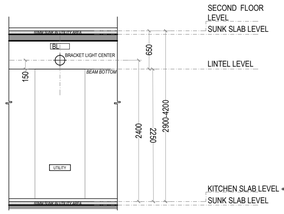

DETAILS FOR BRACKET LIGHT IN UTILITY AREA

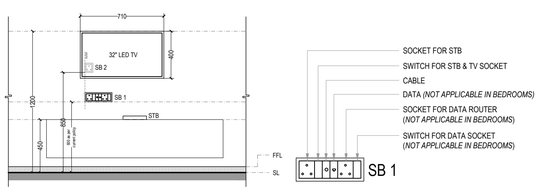

TV SWITCH BOARD DETAILS

GENERAL NOTE :-

1. ALL BRACKET LIGHTS IN TOILET @ 2100 MM FROM SLAB.
2. ALL BRACKET LIGHTS @2150MM FROM SLAB EXCEPT UTILITY AREA & STUDY IN APARTMENT 04.
3. ALL BRACKET LIGHTS IN UTILITY AREA & STUDY IN APARTMENT 04 TO BE 150MM ABOVE BEAM BOTTOM
4. ALL CEILING/WALL ROSE @ 2100 MM FROM SLAB.
5. ALL HEIGHTS FROM SLAB.
6. ALL SET-OUT DIMENSIONS FOR SB ARE FOR FINISHED SB PLATE.
7. ***FOR IDUs ON PELMET, AC BACK BOX LOCATION TO BE ESTABLISHED ON PELMET OUTER SURFACE AND COVERED WITH BLANK PLATE.***
8. ***SAME TO BE DONE FOR LIGHT POINTS IN PASSAGE AREA. THEIR LOCATION TO BE ESTABLISHED ON FALSE CEILING USING BLANK PLATES.***

LEGEND

	CEILING FAN		EXHAUST FAN
	CEILING LIGHT		FIRE ALARM SOUNDER/HOOTER
	WALL BRACKET	MCP	MANUAL CALLPOINT
	AIR CONDITIONER		ACCESS P.COINT
	WALL BRACKET(CORRIDOR)		DOME CAMERA
	CONCEALED CEILING ROSE		GARDEN WALL BRACKET
	FIRE PANEL	6A	6 AMP SWITCH + SOCKET
CM	CONTROL MODULE		

PALAVA LAKEFRONT - C2 TYPE BUILDING
1BHK
C2 - (UNIT 1 & 3) - TYPICAL FLOOR PLAN

SR.NO	SR.NO	POINT CONTROL	MODULES	MT. OF SB (BTM OF SB FROM SL)	REMARKS
L-01	1	BELL POINT	1	1400	
LIVING+DINING					
L-02	1	SL-2	1	1250MM	
L-03	1	20A A.C SHACK BOX	2	+250MM FROM BEAM BOTT.(IND.SW.BOARD)	
L-04	1	CL-1	1		TO BE PLACED IN 2 ROWS OF SIX MODULE SQUARE BOX (ONE LARGE 12X12 MODULE SQUARE BOX
	2	F-3 (ONLY REGULATOR)	2		
	3	SL-2 (TWO WAY WITH L.ON)	1	1250MM	
	4	AC (SWITCH)	2	600MM	
	5	6-A , 2 SOCKETS WITH 2 SWITCH	5		
	6	TELEPHONE POINT	1		
	7	INTERCOM	1		
L-05	1	T.V	1	600MM	STB + TV ON SINGLE SWITCH (REFER KEY ELEVATION)
	2	6-A , 2 SOCKETS WITH 2 SWITCH	7		
	3	DATA	1		
L-05A	1	6-A TV SOCKET	1	600MM	
L-06	1	SL-1	1	1250MM	
	2	F-1 (ONLY REGULATOR)	2		
	3	6-A SOCKET WITH SWITCH	3		
PASSAGE					
P-01	1	CL-9	1	1250MM	
ELEC. & ELV. DB BOX	2	CL-9A	1	1800MM (TOP OF DB) 1600 MM (TOP)	
		BELL CHIMER	1		
KITCHEN & UTILITY					
K-01	1	CL-2	1		
	2	CL-3	1		
	3	F-3 (ONLY REGULATOR)	2	1250MM	
	4	SL-3	1		
	5	EXHAUST FAN	1		
	6	6-A SOCKET & SWITCH (GENERAL)	3		
K-02	1	16-A SOCKET WITH SWITCH FOR REFRIDGERATOR	3	1250MM	
K-03	1	16-A SOCKET & SWITCH FOR MICROWAVE	3	1250MM	
K-04	1	6-A SOCKET WITH SWITCH FOR WATER PURIFIER	3	1600MM	
K-05	1	16-A SOCKET WITH SWITCH FOR WASHING MACHINE	3	1250MM	
COMMON TOILET					
T-01	1	SL-6	1		
	2	SL-9	1		
	3	GEYSER (SWITCH WITH INDICATOR)	1	1250MM	
	4	EXHAUST FAN	1		
	5	6-A SOCKET WITH SWITCH	3		
T-02	1	20-A SOCKET FOR GEYSER	2	2100MM	
MASTER TOILET					
MT-01	1	SL-6	1		
	2	SL-7	1		
	3	GEYSER (SWITCH WITH INDICATOR)	1	1250MM	
	4	EXHAUST FAN	1		
	5	6-A SOCKET WITH SWITCH	3		
MT-02	1	20-A SOCKET FOR GEYSER	2	2100MM	
BEDROOM					
BR-01	1	CL-4	1	1250MM	
BR-02	1	CL-5	1		
	2	F-4 (ONLY REGULATOR)	2	600MM	
	3	6-A SOCKET WITH SWITCH	3		
BR-03	1	AC (SWITCH)	2	600MM	
	2	6-A SOCKET WITH SWITCH	3		
BR-04	1	TV POINT	1	600MM	
	2	6-A , 1 SOCKET WITH 1 SWITCH	5		STB + TV ON SINGLE SWITCH (REFER KEY ELEVATION)
BR-04A	1	6-A TV SOCKET	1	600MM	
BR-05	1	20A A.C SHACK BOX	2	+250MM FROM BEAM BOTT.(IND.SW.BOARD)	
MASTER BEDROOM					
MB-01	1	CL-8	1	1250MM	
MB-02	1	CL-7	1		
	2	F-5 (ONLY REGULATOR)	2	600MM	
	3	6-A SOCKET WITH SWITCH	3		
MB-03	1	CL-6	1	600MM	
	2	AC (SWITCH)	2		
	3	6-A SOCKET WITH SWITCH	3		
MB-04	1	TV POINT	1	600MM	
	2	6-A , 1 SOCKET WITH 1 SWITCH	5		STB + TV ON SINGLE SWITCH (REFER KEY ELEVATION)
MB-04A	1	6-A TV SOCKET	1	600MM	
MB-05	1	20A A.C SHACK BOX	2	+250MM FROM BEAM BOTT.(IND.SW.BOARD)	

PALAVA LAKEFRONT - C2 TYPE BUILDING
2.5 BHK
C2 - (UNITS 2 & 4) - TYPICAL FLOOR PLAN

SR.NO	SR.NO	POINT CONTROL	MODULES	MT. OF SB (BTM OF SB FROM SL)	REMARKS
L-01	1	BELL POINT	1	1400	
LIVING+DINING					
L-02	1	SL-2 (TWO WAY WITH L.ON)	1	1250MM	
L-03	1	20A A.C SHACK BOX	2	+250MM FROM BEAM BOTT.(IND.SW.BOARD)	
L-04	1	CL-1	1		TO BE PLACED IN 2 ROWS OF SIX MODULE SQUARE BOX (ONE LARGE 12X12 MODULE SQUARE BOX
	2	F-3 (ONLY REGULATOR)	2		
	3	SL-2 (TWO WAY WITH L.ON)	1	1250MM	
	4	AC (SWITCH)	2	600MM	
	5	6-A , 2 SOCKETS WITH 2 SWITCH	5		
	6	TELEPHONE POINT	1		
	7	INTERCOM	1		
L-05	1	T.V	1	600MM	STB + TV ON SINGLE SWITCH (REFER KEY ELEVATION)
	2	6-A , 2 SOCKETS WITH 2 SWITCH	7		
	3	DATA	1		
L-05A	1	6-A TV SOCKET	1	600MM	
L-06	1	SL-1	1	1250MM	
	2	F-1 (ONLY REGULATOR)	2		
	3	6-A SOCKET WITH SWITCH	3		
PASSAGE					
P-01	1	CL-9	1	1250MM	
ELEC. & ELV. DB BOX	2	CL-9A	1	1800MM (TOP OF DB) 1600 MM (TOP)	
		BELL CHIMER	1		
KITCHEN & UTILITY					
K-01	1	CL-2	1		
	2	CL-3	1		
	3	F-3 (ONLY REGULATOR)	2	1250MM	
	4	SL-3	1		
	5	EXHAUST FAN	1		
	6	6-A SOCKET & SWITCH (GENERAL)	3		
K-02	1	16-A SOCKET WITH SWITCH FOR REFRIDGERATOR	3	1250MM	
K-03	1	16-A SOCKET & SWITCH FOR MICROWAVE	3	1250MM	
K-04	1	6-A SOCKET WITH SWITCH FOR WATER PURIFIER	3	1600MM	
K-05	1	16-A SOCKET WITH SWITCH FOR WASHING MACHINE	3	1250MM	
COMMON TOILET					
T-01	1	SL-9	1		
	2	SL-6	1		
	3	GEYSER (SWITCH WITH INDICATOR)	1	1250MM	
	4	EXHAUST FAN	1		
	5	6-A SOCKET WITH SWITCH	3		
T-02	1	20-A SOCKET FOR GEYSER	2	2100MM	
BEDROOM					
BR-01	1	CL-4	1	1250MM	
BR-02	1	CL-5	1		
	2	F-4 (ONLY REGULATOR)	2	600MM	
	3	6-A SOCKET WITH SWITCH	3		
BR-03	1	AC (SWITCH)	2	600MM	
	2	6-A SOCKET WITH SWITCH	3		
BR-04	1	TV POINT	1	600MM	
	2	6-A , 1 SOCKET WITH 1 SWITCH	5		STB + TV ON SINGLE SWITCH (REFER KEY ELEVATION)
BR-04A	1	6-A TV SOCKET	1	600MM	
BR-05	1	20A A.C SHACK BOX	2	+250MM FROM BEAM BOTT.(IND.SW.BOARD)	
MASTER BEDROOM					
MB-01	1	CL-8	1	1250MM	
MB-02	1	CL-7	1		
	2	F-5 (ONLY REGULATOR)	2	600MM	
	3	6-A SOCKET WITH SWITCH	3		
	4	SL-5	1		
MB-03	1	CL-6	1	600MM	
	2	AC (SWITCH)	2		
	3	6-A SOCKET WITH SWITCH	3		
MB-04	1	TV POINT	1	600MM	
	2	6-A , 1 SOCKET WITH 1 SWITCH	5		STB + TV ON SINGLE SWITCH (REFER KEY ELEVATION)
MB-04A	1	6-A TV SOCKET	1	600MM	
MB-05	1	20A A.C SHACK BOX	2	+250MM FROM BEAM BOTT.(IND.SW.BOARD)	
MASTER TOILET					
MT-01	1	SL-7	1		
	2	SL-6	1		
	3	GEYSER (SWITCH WITH INDICATOR)	1	1250MM	
	4	EXHAUST FAN	1		
	5	6-A SOCKET WITH SWITCH	3		
MT-02	1	20-A SOCKET FOR GEYSER	2	2100MM	
UTILITY					
ST-01	1	SL-10	1		
	2	AC (SWITCH)	2	1250MM	
	3	6-A SOCKET WITH SWITCH	3		
	4	F-6 (ONLY REGULATOR)	2		
ST-02	1	20A A.C SHACK BOX	2	+250MM FROM BEAM BOTT.(IND.SW.BOARD)	