
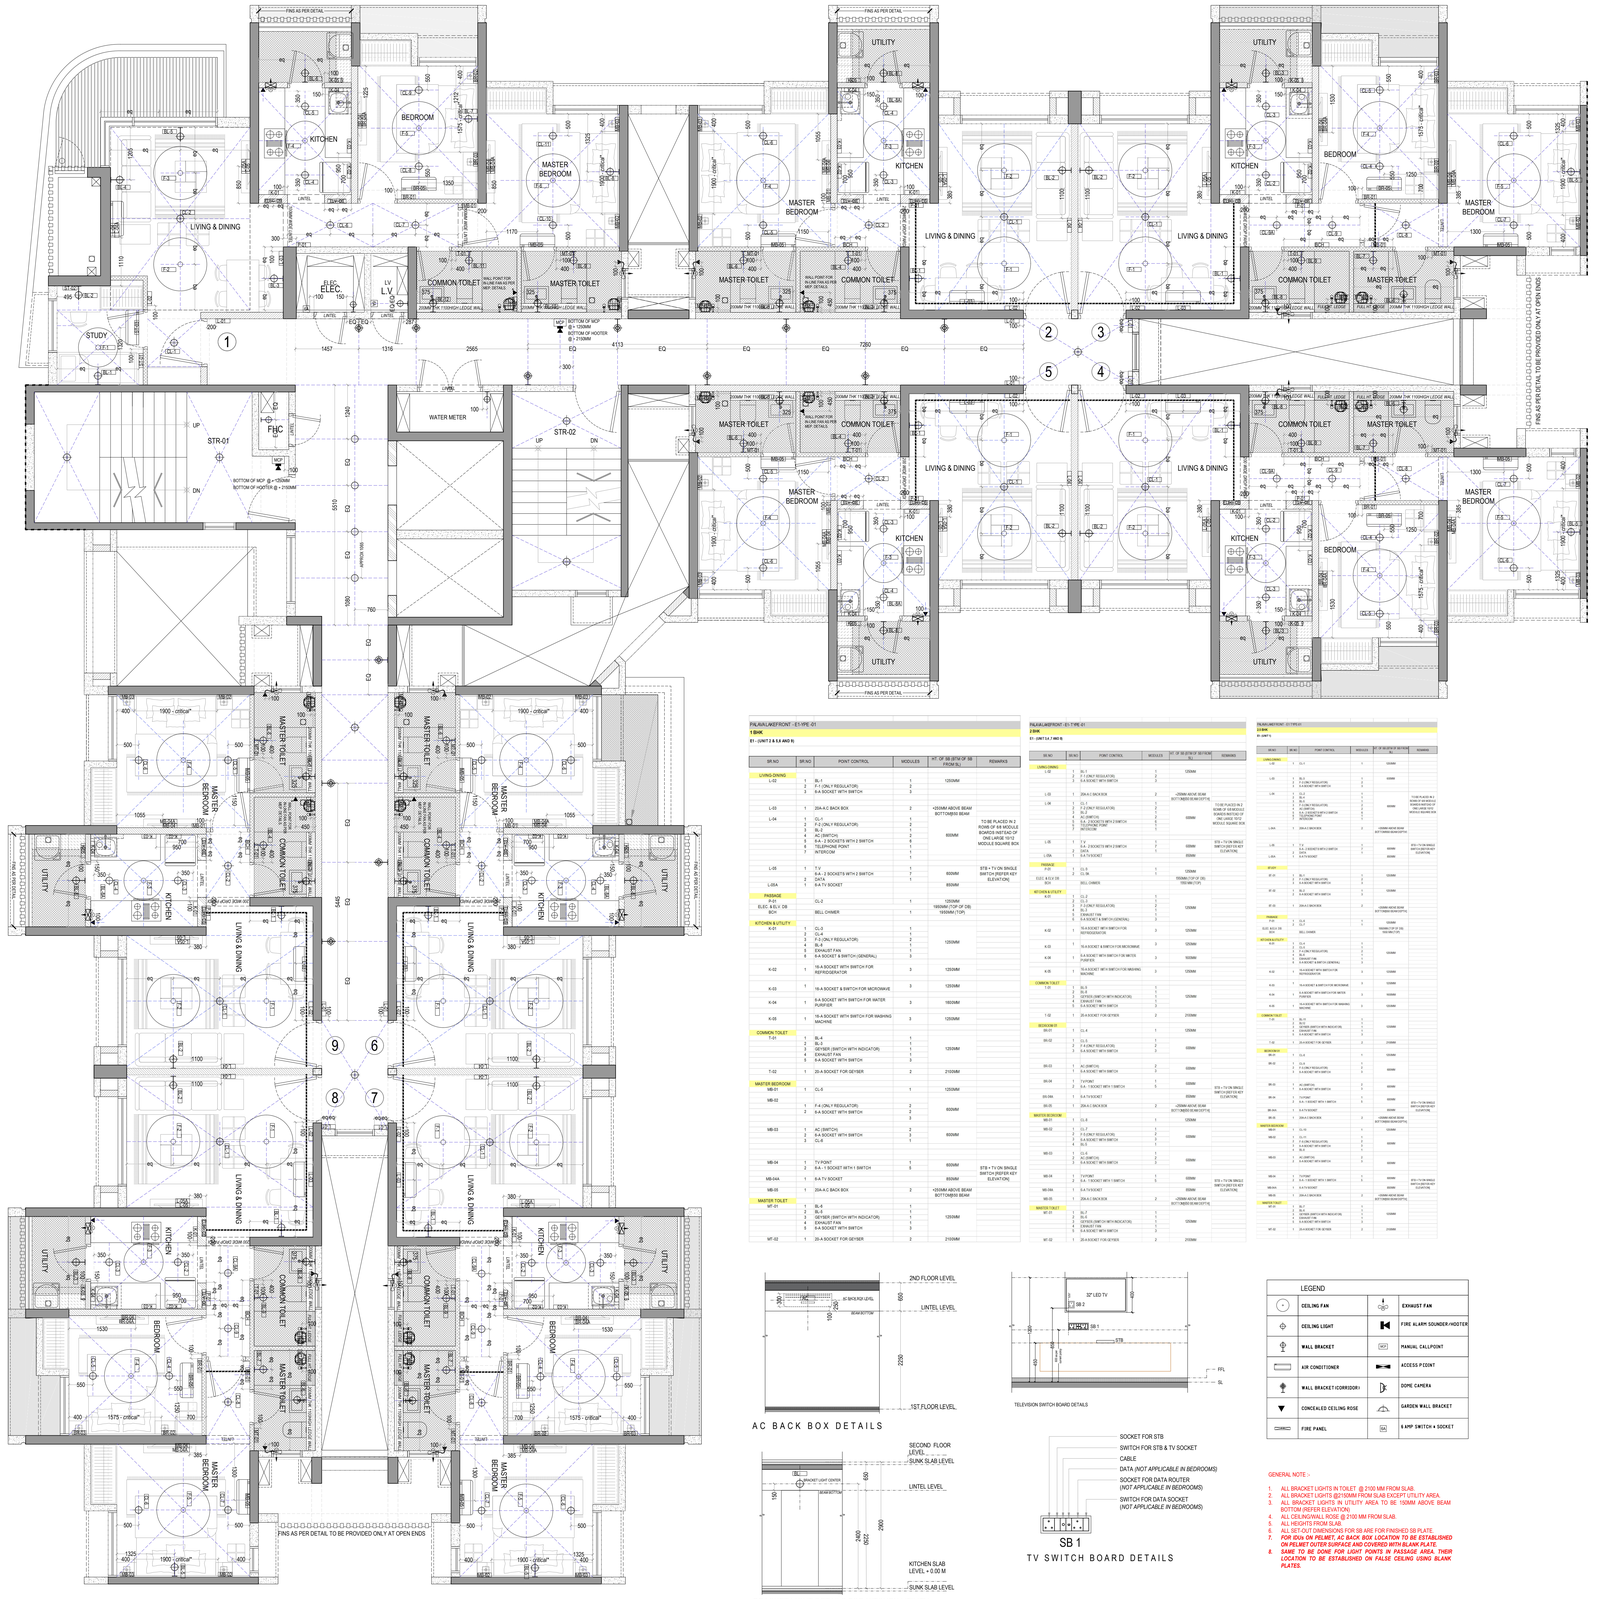


GENERAL NOTES

1. All dimensions are in millimeters and levels in meters unless specified otherwise.
2. Do not scale the drawing, follow written dimensions.
3. All dimensions are unfinished dimensions unless specified otherwise.
4. Any discrepancies should be brought to the notice of the Architect prior to execution of job / procuring materials at site.
5. This drawing is the property of Kapadia Associates and should not be reproduced, copied, handed over to a third party or used for any purpose other than for which it has been issued.
6. This drawing is to be read in conjunction with all relevant structural & services drawings.

KEY PLAN

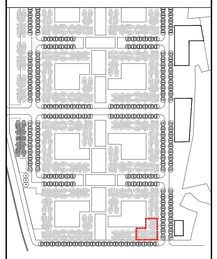

REVISION INDEX

REV.NO.	DATE	DESCRIPTION

CONSULTANTS

GOKANI CONSULTANTS
Structural Consultants
Tel : +91(022)28880400
email : info@gokaniconsultants.com

MICRO ENGINEERING
MEP Consultants
Tel : 0120-4558718
email : business@meindia.com

PBB
Planner /Landscape Architect
Tel : 079 6923054
email : landscapeindia@usg.net

STAMP & SIGN

PROJECT TITLE	PROJ.NO
PALAVA- LAKEFRONT	**L-10518**
DRAWING TITLE	DWG.NO
E1_FIRST FLOOR ELECTRICAL PLAN	**802.1**
DRAWING STAGE	REV.NO
WORKING DRAWING	**R-00**

DRAWN	CHECKED	SCALE	DATE
AD	ES	1:50	25-04-2019

KAPADIA ASSOCIATES
architecture urban design
112-114,
Peninsula Centre,Dr. S.S. Rao Road,
Off Ambedkar Road,Parel East,
Mumbai 400012
Tel : 91-22-6660 2838 / 39
Fax : 91-22-6660 2844
E-mail : kap@kapl.in
Website: www.kapl.in

F/L/A/L/A/K/E/FRONT - E1-TYPE -01
1 BHK
E1 - (UNIT 2 & 5,6 AND 9)

SR.NO	SR.NO	POINT CONTROL	MODULES	HT. OF SB (BTM OF SB FROM SL)	REMARKS
LIVING-DINING					
L-02	1	BL-I	1	1250MM	
	2	F-1 (ONLY REGULATOR)	2		
	3	6 A SOCKET WITH SWITCH	3		
L-03	1	20A A.C BACK BOX	2	+350MM ABOVE BEAM BOTTOM(SB BEAM	
L-04	1	CL-1	1	600MM	TO BE PLACED IN 2 NOS OF SB MODULE BOARDS INSTEAD OF ONE LARGE 10X12 MODULE SQUARE BOX
	2	F-2 (ONLY REGULATOR)	2		
	3	BL-2	1		
	4	AC (SWITCH)	2		
	5	6 A SOCKETS WITH 2 SWITCH	3		
	6	TELEPHONE POINT	1		
	7	INTERCOM	1		
L-05	1	T.V	1	600MM	STB + T.V ON SINGLE SWITCH (REFER KEY ELEVATION)
	2	6 A - 2 SOCKETS WITH 2 SWITCH	1		
L-05A	1	DATA	1	600MM	
	2	6 A TV SOCKET	1		
PASSAGE					
P-01 ELEC. & BLV. DB BOX		CL-2	1	1250MM/ 1900MM (TOP OF DB)	
		BELL CHIMER	1	1650MM (TOP)	
KITCHEN & UTILITY					
K-01	1	CL-3	1	1250MM	
	2	CL-4	1		
	3	F-4 (ONLY REGULATOR)	2		
	4	BL-5	1		
	5	EXHAUST FAN	1		
	6	6 A SOCKET & SWITCH (GENERAL)	3		
K-02	1	16 A SOCKET WITH SWITCH FOR REFRIDGERATOR	3	1250MM	
K-03	1	16 A SOCKET & SWITCH FOR MICROWAVE	3	1250MM	
K-04	1	6 A SOCKET WITH SWITCH FOR WATER PURIFIER	3	1800MM	
K-05	1	16 A SOCKET WITH SWITCH FOR WASHING MACHINE	3	1250MM	
COMMON TOILET					
T-01	1	BL-4	1	1250MM	
	2	BL-5	1		
	3	GEYSER (SWITCH WITH INDICATOR)	1		
	4	EXHAUST FAN	1		
	5	6 A SOCKET WITH SWITCH	3		
T-02	1	20 A SOCKET FOR GEYSER	2	2100MM	
MASTER BEDROOM					
MB-01	1	CL-5	1	1250MM	
MB-02	1	F-4 (ONLY REGULATOR)	2	600MM	
	2	6 A SOCKET WITH SWITCH	3		
	3				
MB-03	1	AC (SWITCH)	2	600MM	
	2	6 A SOCKET WITH SWITCH	3		
	3	CL-6	1		
MB-04	1	TV POINT	1	600MM	STB + T.V ON SINGLE SWITCH (REFER KEY ELEVATION)
	2	6 A - 1 SOCKET WITH 1 SWITCH	3		
MB-04A	1	6 A TV SOCKET	1	850MM	
MB-05	1	20A A.C BACK BOX	2	+350MM ABOVE BEAM BOTTOM(SB BEAM	
MASTER TOILET					
MT-01	1	BL-6	1	1250MM	
	2	BL-5	1		
	3	GEYSER (SWITCH WITH INDICATOR)	1		
	4	EXHAUST FAN	1		
	5	6 A SOCKET WITH SWITCH	3		
MT-02	1	20 A SOCKET FOR GEYSER	2	2100MM	

F/L/A/L/A/K/E/FRONT - E1-TYPE -01
2 BHK
E1 - (UNIT 3 & 7 AND 8)

SR.NO	SR.NO	POINT CONTROL	MODULES	HT. OF SB (BTM OF SB FROM SL)	REMARKS
LIVING-DINING					
L-02	1	BL-I	1	1250MM	
	2	F-1 (ONLY REGULATOR)	2		
	3	6 A SOCKET WITH SWITCH	3		
L-03	1	20A A.C BACK BOX	2	+350MM ABOVE BEAM BOTTOM(SB BEAM	
L-04	1	CL-1	1	600MM	TO BE PLACED IN 2 NOS OF SB MODULE BOARDS INSTEAD OF ONE LARGE 10X12 MODULE SQUARE BOX
	2	F-2 (ONLY REGULATOR)	2		
	3	BL-2	1		
	4	AC (SWITCH)	2		
	5	6 A SOCKETS WITH 2 SWITCH	3		
	6	TELEPHONE POINT	1		
	7	INTERCOM	1		
L-05	1	T.V	1	600MM	STB + T.V ON SINGLE SWITCH (REFER KEY ELEVATION)
	2	6 A - 2 SOCKETS WITH 2 SWITCH	1		
L-05A	1	DATA	1	600MM	
	2	6 A TV SOCKET	1	850MM	
PASSAGE					
P-01 ELEC. & BLV. DB BOX		CL-2	1	1250MM/ 1900MM (TOP OF DB)	
		BELL CHIMER	1	1650MM (TOP)	
KITCHEN & UTILITY					
K-01	1	CL-3	1	1250MM	
	2	CL-4	1		
	3	F-4 (ONLY REGULATOR)	2		
	4	BL-5	1		
	5	EXHAUST FAN	1		
	6	6 A SOCKET & SWITCH (GENERAL)	3		
K-02	1	16 A SOCKET WITH SWITCH FOR REFRIDGERATOR	3	1250MM	
K-03	1	16 A SOCKET & SWITCH FOR MICROWAVE	3	1250MM	
K-04	1	6 A SOCKET WITH SWITCH FOR WATER PURIFIER	3	1800MM	
K-05	1	16 A SOCKET WITH SWITCH FOR WASHING MACHINE	3	1250MM	
COMMON TOILET					
T-01	1	BL-4	1	1250MM	
	2	BL-5	1		
	3	GEYSER (SWITCH WITH INDICATOR)	1		
	4	EXHAUST FAN	1		
	5	6 A SOCKET WITH SWITCH	3		
T-02	1	20 A SOCKET FOR GEYSER	2	2100MM	
BEDROOM 03					
BR-03	1	CL-4	1	1250MM	
BR-02	1	CL-5	1	600MM	
	2	F-4 (ONLY REGULATOR)	2		
	3	6 A SOCKET WITH SWITCH	3		
BR-03	1	AC (SWITCH)	2	600MM	
	2	6 A SOCKET WITH SWITCH	3		
BR-04	1	TV POINT	1	600MM	
	2	6 A - 1 SOCKET WITH 1 SWITCH	3		
BR-04A	1	6 A TV SOCKET	1	850MM	STB + TV ON SINGLE SWITCH (REFER KEY ELEVATION)
BR-05	1	20A A.C BACK BOX	2	+350MM ABOVE BEAM BOTTOM(SB BEAM	
MASTER BEDROOM					
MB-01	1	CL-5	1	1250MM	
MB-02	1	CL-6	1	600MM	
	2	F-4 (ONLY REGULATOR)	2		
	3	6 A SOCKET WITH SWITCH	3		
MB-03	1	AC (SWITCH)	2	600MM	
	2	6 A SOCKET WITH SWITCH	3		
MB-04	1	TV POINT	1	600MM	
	2	6 A - 1 SOCKET WITH 1 SWITCH	3		
MB-04A	1	6 A TV SOCKET	1	850MM	STB + TV ON SINGLE SWITCH (REFER KEY ELEVATION)
MB-05	1	20A A.C BACK BOX	2	+350MM ABOVE BEAM BOTTOM(SB BEAM	
MASTER TOILET					
MT-01	1	BL-7	1	1250MM	
	2	BL-5	1		
	3	GEYSER (SWITCH WITH INDICATOR)	1		
	4	EXHAUST FAN	1		
	5	6 A SOCKET WITH SWITCH	3		
MT-02	1	20 A SOCKET FOR GEYSER	2	2100MM	

F/L/A/L/A/K/E/FRONT - E1-TYPE-01
3 BHK
E1- (UNIT 1)

SR.NO	SR.NO	POINT CONTROL	MODULES	HT. OF SB (BTM OF SB FROM SL)	REMARKS
LIVING-DINING					
L-02	1	BL-I	1	1250MM	
	2	F-1 (ONLY REGULATOR)	2		
	3	6 A SOCKET WITH SWITCH	3		
L-03	1	20A A.C BACK BOX	2	+350MM ABOVE BEAM BOTTOM(SB BEAM	
L-04	1	CL-1	1	600MM	TO BE PLACED IN 2 NOS OF SB MODULE BOARDS INSTEAD OF ONE LARGE 10X12 MODULE SQUARE BOX
	2	F-2 (ONLY REGULATOR)	2		
	3	BL-2	1		
	4	AC (SWITCH)	2		
	5	6 A SOCKETS WITH 2 SWITCH	3		
	6	TELEPHONE POINT	1		
	7	INTERCOM	1		
L-05	1	T.V	1	600MM	STB + T.V ON SINGLE SWITCH (REFER KEY ELEVATION)
	2	6 A - 2 SOCKETS WITH 2 SWITCH	1		
L-05A	1	DATA	1	600MM	
	2	6 A TV SOCKET	1	850MM	
PASSAGE					
P-01 ELEC. & BLV. DB BOX		CL-2	1	1250MM/ 1900MM (TOP OF DB)	
		BELL CHIMER	1	1650MM (TOP)	
KITCHEN & UTILITY					
K-01	1	CL-3	1	1250MM	
	2	CL-4	1		
	3	F-4 (ONLY REGULATOR)	2		
	4	BL-5	1		
	5	EXHAUST FAN	1		
	6	6 A SOCKET & SWITCH (GENERAL)	3		
K-02	1	16 A SOCKET WITH SWITCH FOR REFRIDGERATOR	3	1250MM	
K-03	1	16 A SOCKET & SWITCH FOR MICROWAVE	3	1250MM	
K-04	1	6 A SOCKET WITH SWITCH FOR WATER PURIFIER	3	1800MM	
K-05	1	16 A SOCKET WITH SWITCH FOR WASHING MACHINE	3	1250MM	
COMMON TOILET					
T-01	1	BL-4	1	1250MM	
	2	BL-5	1		
	3	GEYSER (SWITCH WITH INDICATOR)	1		
	4	EXHAUST FAN	1		
	5	6 A SOCKET WITH SWITCH	3		
T-02	1	20 A SOCKET FOR GEYSER	2	2100MM	
BEDROOM 01					
BR-01	1	CL-4	1	1250MM	
BR-02	1	CL-5	1	600MM	
	2	F-4 (ONLY REGULATOR)	2		
	3	6 A SOCKET WITH SWITCH	3		
BR-03	1	AC (SWITCH)	2	600MM	
	2	6 A SOCKET WITH SWITCH	3		
BR-04	1	TV POINT	1	600MM	
	2	6 A - 1 SOCKET WITH 1 SWITCH	3		
BR-04A	1	6 A TV SOCKET	1	850MM	STB + TV ON SINGLE SWITCH (REFER KEY ELEVATION)
BR-05	1	20A A.C BACK BOX	2	+350MM ABOVE BEAM BOTTOM(SB BEAM	
MASTER BEDROOM					
MB-01	1	CL-5	1	1250MM	
MB-02	1	CL-6	1	600MM	
	2	F-4 (ONLY REGULATOR)	2		
	3	6 A SOCKET WITH SWITCH	3		
MB-03	1	AC (SWITCH)	2	600MM	
	2	6 A SOCKET WITH SWITCH	3		
MB-04	1	TV POINT	1	600MM	
	2	6 A - 1 SOCKET WITH 1 SWITCH	3		
MB-04A	1	6 A TV SOCKET	1	850MM	STB + TV ON SINGLE SWITCH (REFER KEY ELEVATION)
MB-05	1	20A A.C BACK BOX	2	+350MM ABOVE BEAM BOTTOM(SB BEAM	
MASTER TOILET					
MT-01	1	BL-7	1	1250MM	
	2	BL-5	1		
	3	GEYSER (SWITCH WITH INDICATOR)	1		
	4	EXHAUST FAN	1		
	5	6 A SOCKET WITH SWITCH	3		
MT-02	1	20 A SOCKET FOR GEYSER	2	2100MM	

AC BACK BOX DETAILS

TELEVISION SWITCH BOARD DETAILS

BRACKET LIGHT DETAILS FOR KITCHEN UTILITY

SB 1
TV SWITCH BOARD DETAILS

LEGEND			
	CEILING FAN		EXHAUST FAN
	CEILING LIGHT		FIRE ALARM SOUNDER/HOOTER
	WALL BRACKET	MCP	MANUAL CALLPOINT
	AIR CONDITIONER		ACCESS P.OINT
	WALL BRACKET (CORRIDOR)		DOME CAMERA
	CONCEALED CEILING ROSE		GARDEN WALL BRACKET
	FIRE PANEL	6A	6 AMP SWITCH + SOCKET

GENERAL NOTE :-

1. ALL BRACKET LIGHTS IN TOILET @ 2100 MM FROM SLAB.
2. ALL BRACKET LIGHTS @2150MM FROM SLAB EXCEPT UTILITY AREA.
3. ALL BRACKET LIGHTS IN UTILITY AREA TO BE 150MM ABOVE BEAM BOTTOM (REFER ELEVATION)
4. ALL CEILING/WALL ROSE @ 2100 MM FROM SLAB.
5. ALL HEIGHTS FROM SLAB.
6. ALL SET OUT DIMENSIONS FOR SB ARE FOR FINISHED SB PLATE.
7. ***FOR DOLN ON PELMET, AC BACK BOX LOCATION TO BE ESTABLISHED ON PELMET OUTER SURFACE AND COVERED WITH BLANK PLATE.***
8. ***SAME TO BE DONE FOR LIGHT POINTS IN PASSAGE AREA. THEIR LOCATION TO BE ESTABLISHED ON FALSE CEILING USING BLANK PLATES.***