
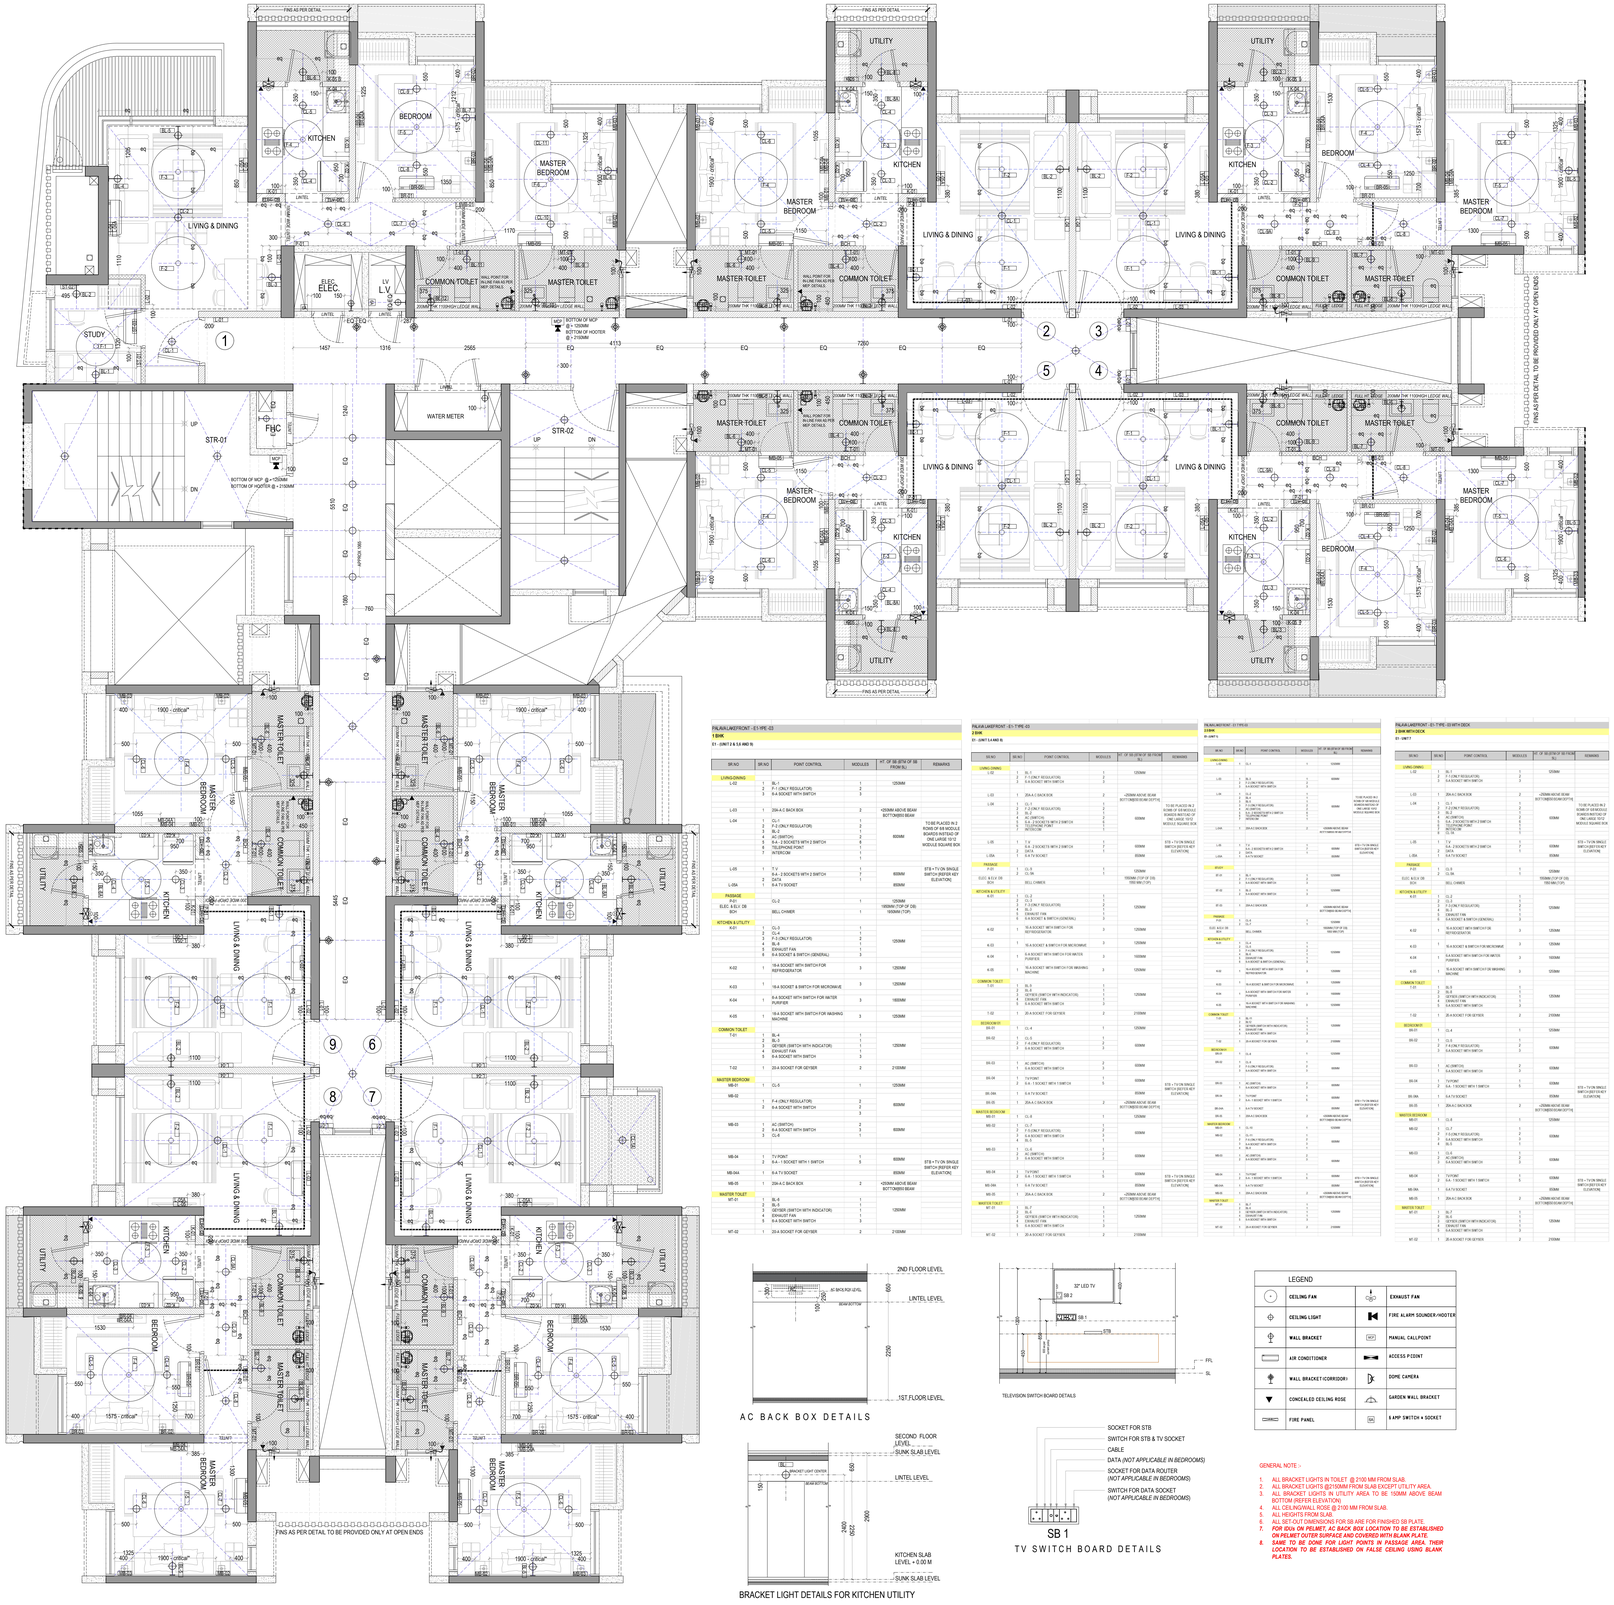


GENERAL NOTES

1. All dimensions are in millimeters and levels in meters unless specified otherwise.
2. Do not scale the drawing, follow written dimensions.
3. All dimensions are unfinished dimensions unless specified otherwise.
4. Any discrepancies should be brought to the notice of the Architect prior to execution of job / procuring materials at site.
5. This drawing is the property of Kapadia Associates and should not be reproduced, copied, handed over to a third party or used for any purpose other than for which it has been issued.
6. This drawing is to be read in conjunction with all relevant structural & services drawings.

KEY PLAN

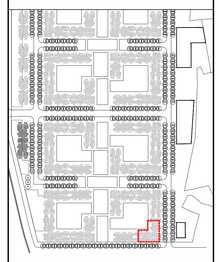

REVISION INDEX

REV.NO.	DATE	DESCRIPTION

CONSULTANTS

GOKANI CONSULTANTS
Structural Consultants
Tel : +9102202888804400
email : info@gokaniconsultants.com

MICRO ENGINEERING
MEP Consultants
Tel : 0120-4558718
email : business@microindia.com

PBH
Planner /Landscape Architect
Tel : 079 69230354
email : landscapeindia@ung.net

STAMP & SIGN

PROJECT TITLE	PROJ.NO
PALAVA- LAKEFRONT	**L-10518**
DRAWING TITLE	DWG.NO
E1_FIRST TYPE -03 FLOOR ELECTRICAL PLAN	**802.3**
DRAWING STAGE	REV.NO
WORKING DRAWING	**R-00**

DRAWN	CHECKED	SCALE	DATE
AD	ES	1:50	25-04-2019

KAPADIA ASSOCIATES
architecture ▪ urban design
112-114
Peninsula Centre,Dr. S.S. Rao Road,
Off Ambedkar Road,Parel East,
Mumbai 400012
Tel : 91-22-6665 2838 / 39
Fax : 91-22-6665 2844
E-mail : kap@kapl.in
Website : www.kapl.in

PALAVA LAKEFRONT - E1- TYPE -03
2 BHK
01 - UNIT 2 & 3 AND 10

SR.NO	SR.NO	POINT CONTROL	MODULES	HT. OF SW.BTW OF SB FROM SL	REMARKS
LIVING-DINING					
L-02	1	BL-1	1	1250MM	
	2	F-1 ONLY REGULATOR	2		
	3	6-A SOCKET WITH SWITCH	3		
L-03	1	20A-4.C BACK BOX	2	+250MM ABOVE BEAM BOTTOM(BEAM DEPTH)	
L-04	1	CL-1	1		
	2	F-2 ONLY REGULATORS	2		
	3	BL-2	3	600MM	
	4	AC-SWITCH	4		
	5	6-A - 2 SOCKETS WITH 2 SWITCH	5		
	6	TELEPHONE POINT	6		
	7	INTERCOM	7		
L-05	1	T.V	1		
	2	6-A - 2 SOCKETS WITH 2 SWITCH	2	600MM	
	3	DATA POINT	3		
L-05A	1	6-A TV SOCKET	1	600MM	
PASSAGE					
P-01	1	CL-5	1	1250MM	
ELEC. & CLV DB BOX	1	BELL CHIMER	1	1500MM (TOP OF DB) 1000MM (TYP.)	
KITCHEN & UTILITY					
K-01	1	CL-3	1	1250MM	
	2	CL-4	1		
	3	F-3 ONLY REGULATOR	1		
	4	BL-6	1		
	5	EXHAUST FAN	1		
	6	6-A SOCKET & SWITCH (GENERAL)	3		
K-02	1	16-A SOCKET WITH SWITCH FOR REFRIDGERATOR	3	1250MM	
K-03	1	16-A SOCKET & SWITCH FOR MICROWAVE	3	1250MM	
K-04	1	6-A SOCKET WITH SWITCH FOR WATER PURIFIER	3	1600MM	
K-05	1	16-A SOCKET WITH SWITCH FOR WASHING MACHINE	3	1250MM	
COMMON TOILET					
T-01	1	BL-4	1		
	2	BL-5	1		
	3	GEYSER (SWITCH WITH INDICATOR)	1	1250MM	
	4	EXHAUST FAN	1		
	5	6-A SOCKET WITH SWITCH	3		
T-02	1	20-A SOCKET FOR GEYSER	2	2100MM	
MASTER BEDROOM					
MB-01	1	CL-5	1	1250MM	
MB-02	1	F-4 ONLY REGULATOR	2	600MM	
	2	6-A SOCKET WITH SWITCH	2		
	3		3		
MB-03	1	AC-SWITCH	2	600MM	
	2	6-A SOCKET WITH SWITCH	3		
	3	CL-6	1		
MB-04	1	TV POINT	1	600MM	STB + TV ON SINGLE SWITCH (REFER KEY ELEVATION)
	2	6-A - 1 SOCKET WITH 1 SWITCH	5		
MB-04A	1	6-A TV SOCKET	1	600MM	
MB-05	1	20A-4.C BACK BOX	2	+250MM ABOVE BEAM BOTTOM(BEAM DEPTH)	
MASTER TOILET					
MT-01	1	BL-6	1	1250MM	
	2	BL-5	1		
	3	GEYSER (SWITCH WITH INDICATOR)	1		
	4	EXHAUST FAN	1		
	5	6-A SOCKET WITH SWITCH	3		
MT-02	1	20-A SOCKET FOR GEYSER	2	2100MM	

PALAVA LAKEFRONT - E1- TYPE -03
2 BHK
01 - UNIT 1 & 4 AND 9

SR.NO	SR.NO	POINT CONTROL	MODULES	HT. OF SW.BTW OF SB FROM SL	REMARKS
LIVING-DINING					
L-02	1	BL-1	1	1250MM	
	2	F-1 ONLY REGULATORS	2		
	3	6-A SOCKET WITH SWITCH	3		
L-03	1	20A-4.C BACK BOX	2	+250MM ABOVE BEAM BOTTOM(BEAM DEPTH)	
L-04	1	CL-1	1		TO BE PLACED IN 2 NOMS OF 6/8 MODULE BOARDS INSTEAD OF ONE LARGE 10/12 MODULE SQUARE BOX
	2	F-2 ONLY REGULATORS	2		
	3	BL-2	3	600MM	
	4	AC-SWITCH	4		
	5	6-A - 2 SOCKETS WITH 2 SWITCH	5		
	6	TELEPHONE POINT	6		
	7	INTERCOM	7		
L-05	1	T.V	1		STB + TV ON SINGLE SWITCH (REFER KEY ELEVATION)
	2	6-A - 2 SOCKETS WITH 2 SWITCH	2	600MM	
	3	DATA POINT	3		
L-05A	1	6-A TV SOCKET	1	600MM	
PASSAGE					
P-01	1	CL-5	1	1250MM	
ELEC. & CLV DB BOX	1	BELL CHIMER	1	1500MM (TOP OF DB) 1000MM (TYP.)	
KITCHEN & UTILITY					
K-01	1	CL-3	1	1250MM	
	2	CL-4	1		
	3	F-3 ONLY REGULATOR	1		
	4	BL-6	1		
	5	EXHAUST FAN	1		
	6	6-A SOCKET & SWITCH (GENERAL)	3		
K-02	1	16-A SOCKET WITH SWITCH FOR REFRIDGERATOR	3	1250MM	
K-03	1	16-A SOCKET & SWITCH FOR MICROWAVE	3	1250MM	
K-04	1	6-A SOCKET WITH SWITCH FOR WATER PURIFIER	3	1600MM	
K-05	1	16-A SOCKET WITH SWITCH FOR WASHING MACHINE	3	1250MM	
COMMON TOILET					
T-01	1	BL-5	1		
	2	CL-6	1		
	3	GEYSER (SWITCH WITH INDICATOR)	1	1250MM	
	4	EXHAUST FAN	1		
	5	6-A SOCKET WITH SWITCH	3		
T-02	1	20-A SOCKET FOR GEYSER	2	2100MM	
BEDROOM 01					
BR-01	1	CL-4	1	1250MM	
BR-02	1	CL-5	1		
	2	F-4 ONLY REGULATORS	2	600MM	
	3	6-A SOCKET WITH SWITCH	3		
BR-03	1	AC-SWITCH	2	600MM	
	2	6-A SOCKET WITH SWITCH	3		
BR-04	1	TV POINT	1	600MM	STB + TV ON SINGLE SWITCH (REFER KEY ELEVATION)
	2	6-A - 1 SOCKET WITH 1 SWITCH	5		
BR-04A	1	6-A TV SOCKET	1	600MM	
BR-05	1	20A-4.C BACK BOX	2	+250MM ABOVE BEAM BOTTOM(BEAM DEPTH)	
MASTER BEDROOM					
MB-02	1	CL-5	1	1250MM	
	2	F-5 ONLY REGULATORS	2	600MM	
	3	6-A SOCKET WITH SWITCH	3		
	4	BL-5	1		
MB-03	1	CL-6	1		
	2	AC-SWITCH	2	600MM	
	3	6-A SOCKET WITH SWITCH	3		
MB-04	1	TV POINT	1	600MM	STB + TV ON SINGLE SWITCH (REFER KEY ELEVATION)
	2	6-A - 1 SOCKET WITH 1 SWITCH	5		
MB-04A	1	6-A TV SOCKET	1	600MM	
MB-05	1	20A-4.C BACK BOX	2	+250MM ABOVE BEAM BOTTOM(BEAM DEPTH)	
MASTER TOILET					
MT-01	1	BL-7	1	1250MM	
	2	BL-5	1		
	3	GEYSER (SWITCH WITH INDICATOR)	1		
	4	EXHAUST FAN	1		
	5	6-A SOCKET WITH SWITCH	3		
MT-02	1	20-A SOCKET FOR GEYSER	2	2100MM	

PALAVA LAKEFRONT - E1- TYPE -03
3 BHK
01- UNIT 5

SR.NO	SR.NO	POINT CONTROL	MODULES	HT. OF SW.BTW OF SB FROM SL	REMARKS
LIVING-DINING					
L-02	1	BL-1	1	1250MM	
	2	F-1 ONLY REGULATORS	2		
	3	6-A SOCKET WITH SWITCH	3		
L-03	1	20A-4.C BACK BOX	2	+250MM ABOVE BEAM BOTTOM	
L-04	1	CL-1	1		TO BE PLACED IN 2 NOMS OF 6/8 MODULE BOARDS INSTEAD OF ONE LARGE 10/12 MODULE SQUARE BOX
	2	F-2 ONLY REGULATORS	2		
	3	BL-2	3	600MM	
	4	AC-SWITCH	4		
	5	6-A - 2 SOCKETS WITH 2 SWITCH	5		
	6	TELEPHONE POINT	6		
	7	INTERCOM	7		
L-05	1	T.V	1		STB + TV ON SINGLE SWITCH (REFER KEY ELEVATION)
	2	6-A - 2 SOCKETS WITH 2 SWITCH	2	600MM	
	3	DATA POINT	3		
L-05A	1	6-A TV SOCKET	1	600MM	
PASSAGE					
P-01	1	CL-5	1	1250MM	
ELEC. & CLV DB BOX	1	BELL CHIMER	1	1500MM (TOP OF DB) 1000MM (TYP.)	
KITCHEN & UTILITY					
K-01	1	CL-3	1	1250MM	
	2	CL-4	1		
	3	F-3 ONLY REGULATORS	1		
	4	BL-6	1		
	5	EXHAUST FAN	1		
	6	6-A SOCKET & SWITCH (GENERAL)	3		
K-02	1	16-A SOCKET WITH SWITCH FOR REFRIDGERATOR	3	1250MM	
K-03	1	16-A SOCKET & SWITCH FOR MICROWAVE	3	1250MM	
K-04	1	6-A SOCKET WITH SWITCH FOR WATER PURIFIER	3	1600MM	
K-05	1	16-A SOCKET WITH SWITCH FOR WASHING MACHINE	3	1250MM	
COMMON TOILET					
T-01	1	BL-5	1		
	2	CL-6	1		
	3	GEYSER (SWITCH WITH INDICATOR)	1	1250MM	
	4	EXHAUST FAN	1		
	5	6-A SOCKET WITH SWITCH	3		
T-02	1	20-A SOCKET FOR GEYSER	2	2100MM	
BEDROOM 01					
BR-01	1	CL-4	1	1250MM	
BR-02	1	CL-5	1		
	2	F-4 ONLY REGULATORS	2	600MM	
	3	6-A SOCKET WITH SWITCH	3		
BR-03	1	AC-SWITCH	2	600MM	
	2	6-A SOCKET WITH SWITCH	3		
BR-04	1	TV POINT	1	600MM	STB + TV ON SINGLE SWITCH (REFER KEY ELEVATION)
	2	6-A - 1 SOCKET WITH 1 SWITCH	5		
BR-04A	1	6-A TV SOCKET	1	600MM	
BR-05	1	20A-4.C BACK BOX	2	+250MM ABOVE BEAM BOTTOM(BEAM DEPTH)	
MASTER BEDROOM					
MB-01	1	CL-5	1	1250MM	
MB-02	1	CL-6	1		
	2	F-5 ONLY REGULATORS	2	600MM	
	3	6-A SOCKET WITH SWITCH	3		
	4	BL-5	1		
MB-03	1	CL-5	1		
	2	AC-SWITCH	2	600MM	
	3	6-A SOCKET WITH SWITCH	3		
MB-04	1	TV POINT	1	600MM	STB + TV ON SINGLE SWITCH (REFER KEY ELEVATION)
	2	6-A - 1 SOCKET WITH 1 SWITCH	5		
MB-04A	1	6-A TV SOCKET	1	600MM	
MB-05	1	20A-4.C BACK BOX	2	+250MM ABOVE BEAM BOTTOM(BEAM DEPTH)	
MASTER TOILET					
MT-01	1	BL-7	1	1250MM	
	2	BL-5	1		
	3	GEYSER (SWITCH WITH INDICATOR)	1		
	4	EXHAUST FAN	1		
	5	6-A SOCKET WITH SWITCH	3		
MT-02	1	20-A SOCKET FOR GEYSER	2	2100MM	

PALAVA LAKEFRONT - E1- TYPE -03 WITH DECK
2 BHK WITH DECK
01 - UNIT 7

SR.NO	SR.NO	POINT CONTROL	MODULES	HT. OF SW.BTW OF SB FROM SL	REMARKS
LIVING-DINING					
L-02	1	BL-1	1	1250MM	
	2	F-1 ONLY REGULATORS	2		
	3	6-A SOCKET WITH SWITCH	3		
L-03	1	20A-4.C BACK BOX	2	+250MM ABOVE BEAM BOTTOM(BEAM DEPTH)	
L-04	1	CL-1	1		TO BE PLACED IN 2 NOMS OF 6/8 MODULE BOARDS INSTEAD OF ONE LARGE 10/12 MODULE SQUARE BOX
	2	F-2 ONLY REGULATORS	2		
	3	BL-2	3	600MM	
	4	AC-SWITCH	4		
	5	6-A - 2 SOCKETS WITH 2 SWITCH	5		
	6	TELEPHONE POINT	6		
	7	INTERCOM	7		
L-05	1	T.V	1		STB + TV ON SINGLE SWITCH (REFER KEY ELEVATION)
	2	6-A - 2 SOCKETS WITH 2 SWITCH	2	600MM	
	3	DATA POINT	3		
L-05A	1	6-A TV SOCKET	1	600MM	
PASSAGE					
P-01	1	CL-5	1	1250MM	
ELEC. & CLV DB BOX	1	BELL CHIMER	1	1500MM (TOP OF DB) 1000MM (TYP.)	
KITCHEN & UTILITY					
K-01	1	CL-3	1	1250MM	
	2	CL-4	1		
	3	F-3 ONLY REGULATORS	1		
	4	BL-6	1		
	5	EXHAUST FAN	1		
	6	6-A SOCKET & SWITCH (GENERAL)	3		
K-02	1	16-A SOCKET WITH SWITCH FOR REFRIDGERATOR	3	1250MM	
K-03	1	16-A SOCKET & SWITCH FOR MICROWAVE	3	1250MM	
K-04	1	6-A SOCKET WITH SWITCH FOR WATER PURIFIER	3	1600MM	
K-05	1	16-A SOCKET WITH SWITCH FOR WASHING MACHINE	3	1250MM	
COMMON TOILET					
T-01	1	BL-5	1		
	2	CL-6	1		
	3	GEYSER (SWITCH WITH INDICATOR)	1	1250MM	
	4	EXHAUST FAN	1		
	5	6-A SOCKET WITH SWITCH	3		
T-02	1	20-A SOCKET FOR GEYSER	2	2100MM	
BEDROOM 01					
BR-01	1	CL-4	1	1250MM	
BR-02	1	CL-5	1		
	2	F-4 ONLY REGULATORS	2	600MM	
	3	6-A SOCKET WITH SWITCH	3		
BR-03	1	AC-SWITCH	2	600MM	
	2	6-A SOCKET WITH SWITCH	3		
BR-04	1	TV POINT	1	600MM	STB + TV ON SINGLE SWITCH (REFER KEY ELEVATION)
	2	6-A - 1 SOCKET WITH 1 SWITCH	5		
BR-04A	1	6-A TV SOCKET	1	600MM	
BR-05	1	20A-4.C BACK BOX	2	+250MM ABOVE BEAM BOTTOM(BEAM DEPTH)	
MASTER BEDROOM					
MB-01	1	CL-5	1	1250MM	
MB-02	1	CL-7	1		
	2	F-5 ONLY REGULATORS	2	600MM	
	3	6-A SOCKET WITH SWITCH	3		
	4	BL-5	1		
MB-03	1	CL-5	1		
	2	AC-SWITCH	2	600MM	
	3	6-A SOCKET WITH SWITCH	3		
MB-04	1	TV POINT	1	600MM	STB + TV ON SINGLE SWITCH (REFER KEY ELEVATION)
	2	6-A - 1 SOCKET WITH 1 SWITCH	5		
MB-04A	1	6-A TV SOCKET	1	600MM	
MB-05	1	20A-4.C BACK BOX	2	+250MM ABOVE BEAM BOTTOM(BEAM DEPTH)	
MASTER TOILET					
MT-01	1	BL-7	1	1250MM	
	2	BL-5	1		
	3	GEYSER (SWITCH WITH INDICATOR)	1		
	4	EXHAUST FAN	1		
	5	6-A SOCKET WITH SWITCH	3		
MT-02	1	20-A SOCKET FOR GEYSER	2	2100MM	

AC BACK BOX DETAILS

TELEVISION SWITCH BOARD DETAILS

BRACKET LIGHT DETAILS FOR KITCHEN UTILITY

TV SWITCH BOARD DETAILS

LEGEND			
	CEILING FAN		EXHAUST FAN
	CEILING LIGHT		FIRE ALARM SOUNDER/HOOTER
	WALL BRACKET	MCP	MANUAL CALLPOINT
	AIR CONDITIONER		ACCESS PCOINT
	WALL BRACKET(CORRIDOR)		DOME CAMERA
	CONCEALED CEILING ROSE		GARDEN WALL BRACKET
	FIRE PANEL	6A	6 AMP SWITCH + SOCKET

GENERAL NOTE :-

1. ALL BRACKET LIGHTS IN TOILET @ 2100 MM FROM SLAB.
2. ALL BRACKET LIGHTS @2100MM FROM SLAB EXCEPT UTILITY AREA.
3. ALL BRACKET LIGHTS IN UTILITY AREA TO BE 150MM ABOVE BEAM BOTTOM (REFER ELEVATION).
4. ALL CEILING/WALL ROSE @ 2100 MM FROM SLAB.
5. ALL HEIGHTS FROM SLAB.
6. ALL SET-OUT DIMENSIONS FOR SW ARE FOR FINISHED SB PLATE.
7. ***FOR 6SA ON PELMET, AC BACK BOX LOCATION TO BE ESTABLISHED ON PELMET OUTER SURFACE AND COVERED WITH BLANK PLATE.***
8. ***SAME TO BE DONE FOR LIGHT POINTS IN PASSAGE AREA. THEIR LOCATION TO BE ESTABLISHED ON FALSE CEILING USING BLANK PLATES.***