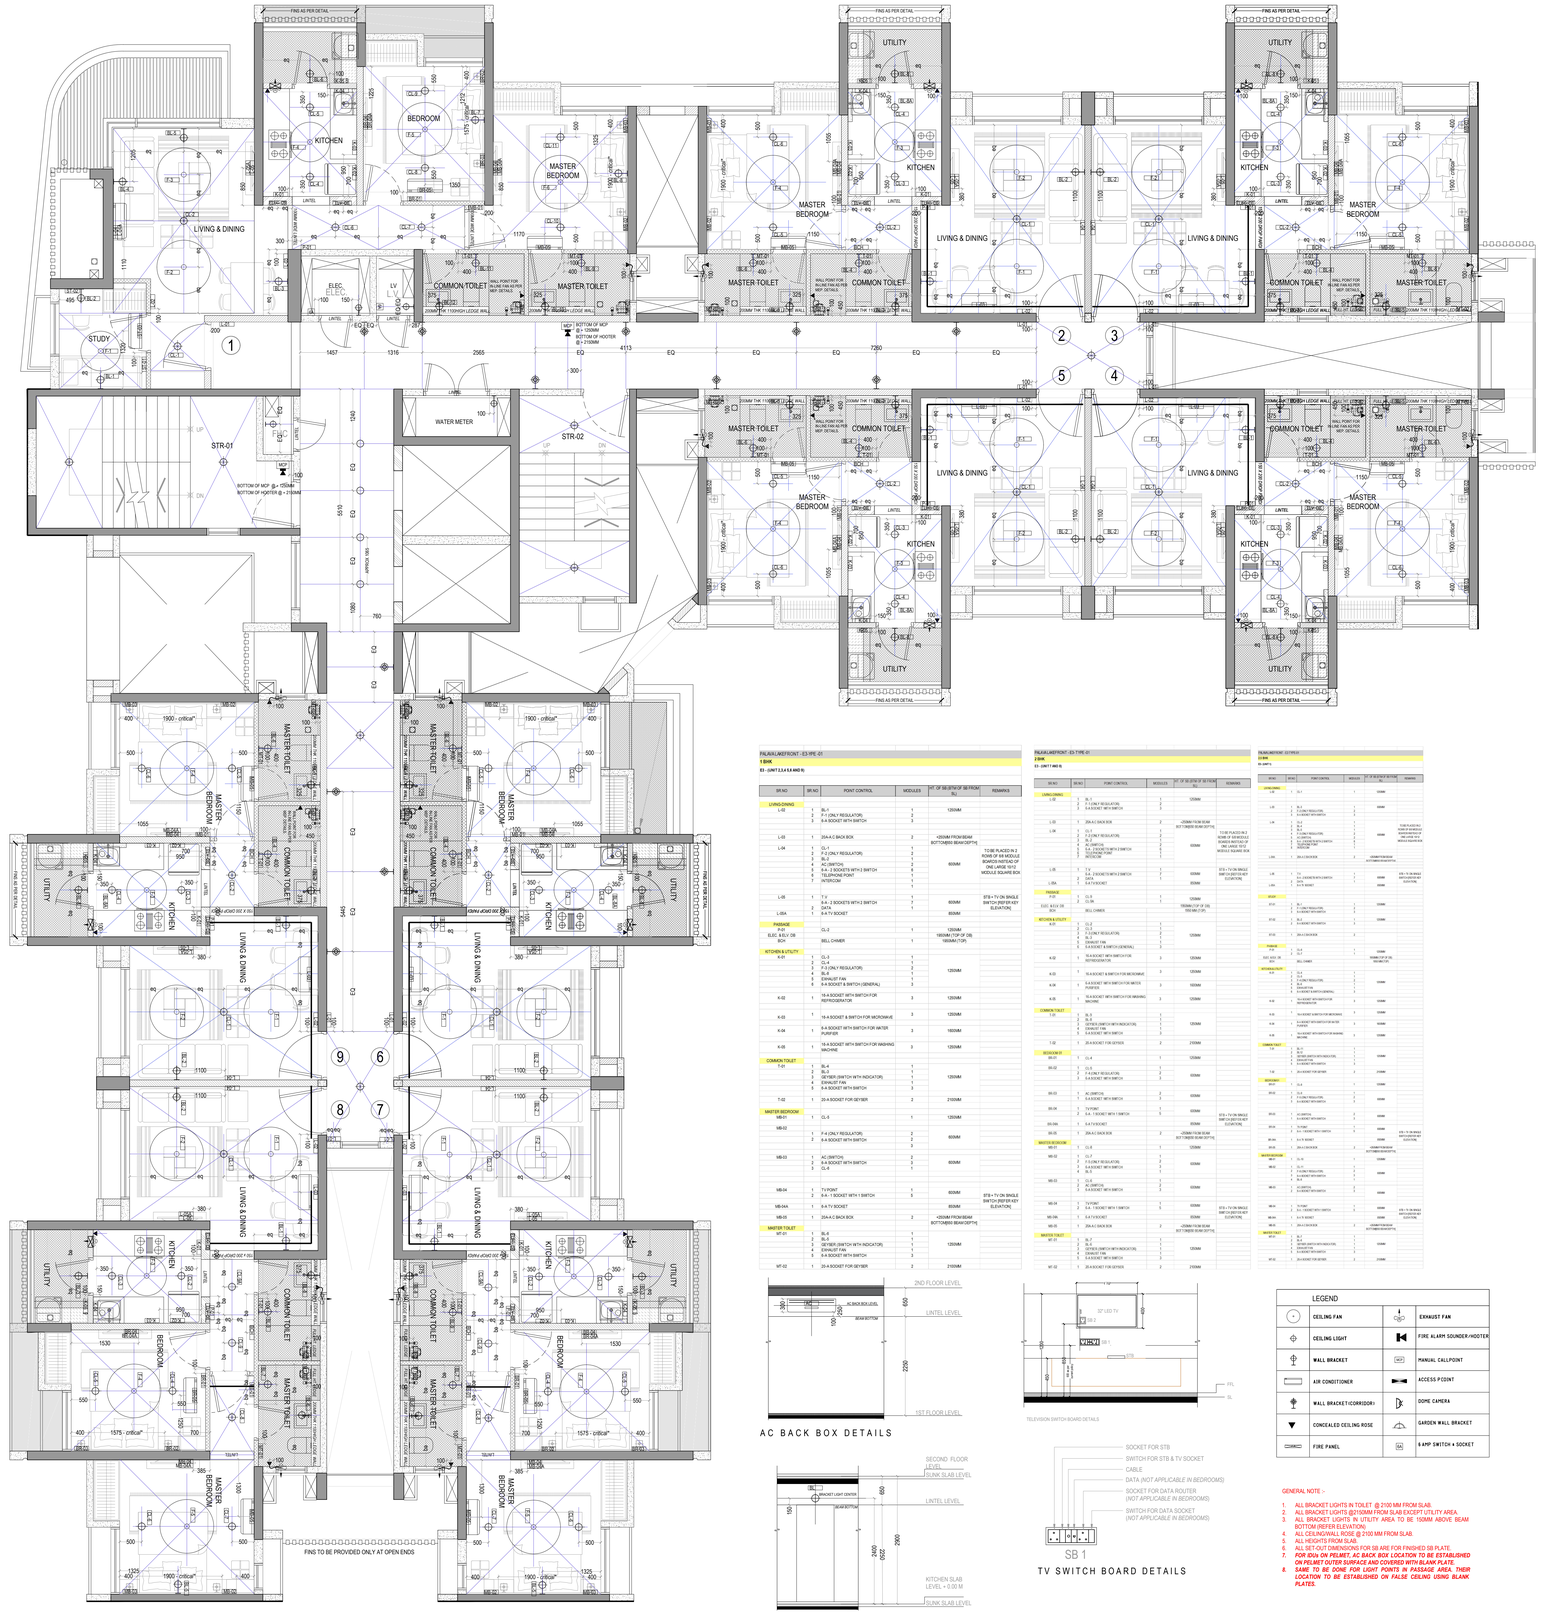


PALAVA LAKEFRONT - E3-TYPE -01

1 BHK

E3 - UNIT 2,3,4 & 6 AND 9)

SR.NO	SR.NO	POINT CONTROL	MODULES	PT. OF SB (BTW.OF SB FROM SL)	REMARKS
LIVING/DINING					
L-02					1200MM
	1	BL-1	1		
	2	1 F (ONLY REGULATOR)	2		
	3	6 A SOCKET WITH SWITCH	3		
L-03	1	20A A.C BACK BOX	2	+250MM FROM BEAM BOTTOM(BBO)(OPTH)	
L-04	1	CL-1	1		
	2	F (ONLY REGULATOR)	2		
	3	BL-2	3		
	4	AC (SWITCH)	4	600MM	TO BE PLACED IN 2 ROW OF 5/6 MODULE BOARD INSTEAD OF SINGLE LARGE 10/12 MODULE BOARD BOX
	5	6 A - 2 SOCKETS WITH 2 SWITCH	5		
	6	TELEPHONE POINT	6		
	7	INTERCOM	7		
L-05	1	TV	1		BTB + TV ON SINGLE SWITCH (REFER KEY ELEVATION)
	2	6 A - 2 SOCKETS WITH 2 SWITCH	2	600MM	
L-05A	1	DATA	1		
	2	6 A TV SOCKET	2	600MM	
PASSAGE					
P-01	1	CL-5	1		
ELEC. & D.C. DB BOX	2	CL-2	1	1200MM / TOP OF DB) 1950MM (TOP)	
		BELL CHIMER	1		
KITCHEN & UTILITY					
K-01	1	CL-3	1		
	2	CL-4	2		
	3	F (ONLY REGULATOR)	3	1200MM	
	4	BL-3	4		
	5	EXHAUST FAN	5		
	6	6 A SOCKET & SWITCH (GENERAL)	3		
K-02	1	16 A SOCKET WITH SWITCH FOR REFRIGERATOR	3	1200MM	
K-03	1	16 A SOCKET & SWITCH FOR MICROWAVE	3	1200MM	
K-04	1	6 A SOCKET WITH SWITCH FOR WATER PURIFIER	3	1600MM	
K-05	1	16 A SOCKET WITH SWITCH FOR WASHING MACHINE	3	1200MM	
COMMON TOILET					
T-01	1	BL-4	1		
	2	CL-6	2		
	3	DEFFER (SWITCH WITH INDICATOR)	3	1200MM	
	4	EXHAUST FAN	4		
	5	6 A SOCKET WITH SWITCH	5		
T-02	1	20 A SOCKET FOR GEYSER	2	2100MM	
MASTER BEDROOM					
MB-01	1	CL-5	1	1200MM	
MB-02					
	1	F (4 ONLY REGULATOR)	2	600MM	
	2	6 A SOCKET WITH SWITCH	3		
MB-03	1	AC (SWITCH)	2	600MM	
	2	6 A SOCKET WITH SWITCH	3		
	3	CL-4	1		
MB-04	1	TV POINT	1	600MM	BTB + TV ON SINGLE SWITCH (REFER KEY ELEVATION)
	2	6 A - 1 SOCKET WITH 1 SWITCH	5		
MB-04A	1	6 A TV SOCKET		600MM	
MB-05	1	20A A.C BACK BOX	2	+250MM FROM BEAM BOTTOM(BBO)(OPTH)	
MASTER TOILET					
MT-01	1	BL-6	1		
	2	CL-6	2		
	3	DEFFER (SWITCH WITH INDICATOR)	3	1200MM	
	4	EXHAUST FAN	4		
	5	6 A SOCKET WITH SWITCH	5		
MT-02	1	20 A SOCKET FOR GEYSER	2	2100MM	

PALAVA LAKEFRONT - E3-TYPE -01

2 BHK

E3 - UNIT 1 AND 5)

SR.NO	SR.NO	POINT CONTROL	MODULES	PT. OF SB (BTW.OF SB FROM SL)	REMARKS
LIVING/DINING					
L-02					1200MM
	1	BL-1	1		
	2	F (ONLY REGULATOR)	2		
	3	6 A SOCKET WITH SWITCH	3		
L-03	1	20A A.C BACK BOX	2	+250MM FROM BEAM BOTTOM(BBO)(OPTH)	
L-04	1	CL-1	1		
	2	F (ONLY REGULATOR)	2		
	3	BL-2	3		
	4	AC (SWITCH)	4	600MM	TO BE PLACED IN 2 ROW OF 5/6 MODULE BOARD INSTEAD OF SINGLE LARGE 10/12 MODULE BOARD BOX
	5	6 A - 2 SOCKETS WITH 2 SWITCH	5		
	6	TELEPHONE POINT	6		
	7	INTERCOM	7		
L-05	1	TV	1		BTB + TV ON SINGLE SWITCH (REFER KEY ELEVATION)
	2	6 A - 2 SOCKETS WITH 2 SWITCH	2	600MM	
L-05A	1	DATA	1		
	2	6 A TV SOCKET	2	600MM	
PASSAGE					
P-01	1	CL-5	1	1200MM	
ELEC. & D.C. DB BOX	2	CL-2	1	1200MM / TOP OF DB) 1950MM (TOP)	
		BELL CHIMER	1		
KITCHEN & UTILITY					
K-01	1	CL-3	1		
	2	CL-4	2		
	3	F (ONLY REGULATOR)	3	1200MM	
	4	BL-3	4		
	5	EXHAUST FAN	5		
	6	6 A SOCKET & SWITCH (GENERAL)	3		
K-02	1	16 A SOCKET WITH SWITCH FOR REFRIGERATOR	3	1200MM	
K-03	1	16 A SOCKET & SWITCH FOR MICROWAVE	3	1200MM	
K-04	1	6 A SOCKET WITH SWITCH FOR WATER PURIFIER	3	1600MM	
K-05	1	16 A SOCKET WITH SWITCH FOR WASHING MACHINE	3	1200MM	
COMMON TOILET					
T-01	1	BL-4	1		
	2	CL-6	2		
	3	DEFFER (SWITCH WITH INDICATOR)	3	1200MM	
	4	EXHAUST FAN	4		
	5	6 A SOCKET WITH SWITCH	5		
T-02	1	20 A SOCKET FOR GEYSER	2	2100MM	
MASTER BEDROOM					
MB-01	1	CL-5	1	1200MM	
MB-02					
	1	F (4 ONLY REGULATOR)	2	600MM	
	2	6 A SOCKET WITH SWITCH	3		
MB-03	1	AC (SWITCH)	2	600MM	
	2	6 A SOCKET WITH SWITCH	3		
	3	CL-4	1		
MB-04	1	TV POINT	1	600MM	BTB + TV ON SINGLE SWITCH (REFER KEY ELEVATION)
	2	6 A - 1 SOCKET WITH 1 SWITCH	5		
MB-04A	1	6 A TV SOCKET		600MM	
MB-05	1	20A A.C BACK BOX	2	+250MM FROM BEAM BOTTOM(BBO)(OPTH)	
MASTER TOILET					
MT-01	1	BL-6	1		
	2	CL-6	2		
	3	DEFFER (SWITCH WITH INDICATOR)	3	1200MM	
	4	EXHAUST FAN	4		
	5	6 A SOCKET WITH SWITCH	5		
MT-02	1	20 A SOCKET FOR GEYSER	2	2100MM	

PALAVA LAKEFRONT - E3 TYPE-01

3 BHK

E3-UNIT-7)

SR.NO	SR.NO	POINT CONTROL	MODULES	PT. OF SB (BTW.OF SB FROM SL)	REMARKS
LIVING/DINING					
L-02	1	BL-1	1		1200MM
	2	F (ONLY REGULATOR)	2		
	3	6 A SOCKET WITH SWITCH	3		
L-03	1	20A A.C BACK BOX	2	+250MM FROM BEAM BOTTOM(BBO)(OPTH)	
L-04	1	CL-1	1		
	2	F (4 ONLY REGULATOR)	2		
	3	BL-2	3		
	4	AC (SWITCH)	4	600MM	TO BE PLACED IN 2 ROW OF 5/6 MODULE BOARD INSTEAD OF SINGLE LARGE 10/12 MODULE BOARD BOX
	5	6 A - 2 SOCKETS WITH 2 SWITCH	5		
	6	TELEPHONE POINT	6		
	7	INTERCOM	7		
L-05	1	TV	1		BTB + TV ON SINGLE SWITCH (REFER KEY ELEVATION)
	2	6 A - 2 SOCKETS WITH 2 SWITCH	2	600MM	
L-05A	1	DATA	1		
	2	6 A TV SOCKET	2	600MM	
PASSAGE					
P-01	1	CL-5	1	1200MM	
ELEC. & D.C. DB BOX	2	CL-2	1	1200MM / TOP OF DB) 1950MM (TOP)	
		BELL CHIMER	1		
KITCHEN & UTILITY					
K-01	1	CL-3	1		
	2	CL-4	2		
	3	F (ONLY REGULATOR)	3	1200MM	
	4	BL-3	4		
	5	EXHAUST FAN	5		
	6	6 A SOCKET & SWITCH (GENERAL)	3		
K-02	1	16 A SOCKET WITH SWITCH FOR REFRIGERATOR	3	1200MM	
K-03	1	16 A SOCKET & SWITCH FOR MICROWAVE	3	1200MM	
K-04	1	6 A SOCKET WITH SWITCH FOR WATER PURIFIER	3	1600MM	
K-05	1	16 A SOCKET WITH SWITCH FOR WASHING MACHINE	3	1200MM	
COMMON TOILET					
T-01	1	BL-4	1		
	2	CL-6	2		
	3	DEFFER (SWITCH WITH INDICATOR)	3	1200MM	
	4	EXHAUST FAN	4		
	5	6 A SOCKET WITH SWITCH	5		
T-02	1	20 A SOCKET FOR GEYSER	2	2100MM	
MASTER BEDROOM					
MB-01	1	CL-5	1	1200MM	
MB-02					
	1	F (4 ONLY REGULATOR)	2	600MM	
	2	6 A SOCKET WITH SWITCH	3		
MB-03	1	AC (SWITCH)	2	600MM	
	2	6 A SOCKET WITH SWITCH	3		
	3	CL-4	1		
MB-04	1	TV POINT	1	600MM	BTB + TV ON SINGLE SWITCH (REFER KEY ELEVATION)
	2	6 A - 1 SOCKET WITH 1 SWITCH	5		
MB-04A	1	6 A TV SOCKET		600MM	
MB-05	1	20A A.C BACK BOX	2	+250MM FROM BEAM BOTTOM(BBO)(OPTH)	
MASTER TOILET					
MT-01	1	BL-6	1		
	2	CL-6	2		
	3	DEFFER (SWITCH WITH INDICATOR)	3	1200MM	
	4	EXHAUST FAN	4		
	5	6 A SOCKET WITH SWITCH	5		
MT-02	1	20 A SOCKET FOR GEYSER	2	2100MM	

TELEVISION SWITCH BOARD DETAILS

TV SWITCH BOARD DETAILS

LEGEND			
	CEILING FAN		EXHAUST FAN
	CEILING LIGHT		FIRE ALARM SOUNDER/HOOTER
	WALL BRACKET	MCP	MANUAL CALLPOINT
	AIR CONDITIONER		ACCESS P COINT
	WALL BRACKET (CORRIDOR)		DOME CAMERA
	CONCEALED CEILING ROSE		GARDEN WALL BRACKET
	FIRE PANEL	6A	6 AMP SWITCH + SOCKET


GENERAL NOTE :-

1. ALL BRACKET LIGHTS IN TOILET @ 2100 MM FROM SLAB.
2. ALL BRACKET LIGHTS @2150MM FROM SLAB EXCEPT UTILITY AREA.
3. ALL BRACKET LIGHTS IN UTILITY AREA TO BE 150MM ABOVE BEAM BOTTOM (REFER ELEVATION)
4. ALL CEILING/WALL ROSE @ 2100 MM FROM SLAB.
5. ALL HEIGHTS FROM SLAB.
6. ALL SET-OUT DIMENSIONS FOR SB ARE FOR FINISHED SB PLATE.
7. ***FOR DUs ON PELMET, AC BACK BOX LOCATION TO BE ESTABLISHED ON PELMET OUTER SURFACE AND COVERED WITH BLANK PLATE.***
8. ***SAME TO BE DONE FOR LIGHT POINTS IN PASSAGE AREA. THEIR LOCATION TO BE ESTABLISHED ON FALSE CEILING USING BLANK PLATES.***

GENERAL NOTES

1 : All dimensions are in millimeters and levels in meters unless specified otherwise.
2 : Do not scale the drawing; follow written dimensions.
3 : All dimensions are unfinished dimensions unless specified otherwise.
4 : Any discrepancies should be brought to the notice of the Architect prior to execution of job / procuring materials at site.
5 : This drawing is the property of Kapadia Associates and should not be reproduced, copied, handed over to a third party or used for any purpose other than for which it has been issued.
6 : This drawing is to be read in conjunction with all relevant structural & services drawings.

KEY PLAN

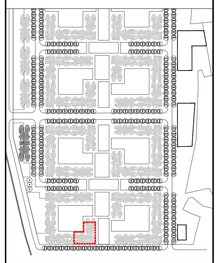

REVISION INDEX

REV.NO.	DATE	DESCRIPTION

CONSULTANTS

GOKANI CONSULTANTS
Structural Consultants
Tel : +9102292308044900
email : info@gokaniconsultants.com

MICRO ENGINEERING
MEP Consultants
Tel : 0120-4558718
email : business@meindia.com

PBB
Planner /Landscape Architect
Tel : 079 6923054
email : landscapeindia@ung.net

STAMP & SIGN

PROJECT TITLE	PROJ.NO
PALAVA- LAKEFRONT	**L-10518**
DRAWING TITLE	DWG.NO
E3_FIRST TYPE-01 FLOOR ELECTRICAL PLAN	**802.1**
DRAWING STAGE	REV.NO
WORKING DRAWING	**R-00**

DRAWN	CHECKED	SCALE	DATE
AD	ES	1:50	22-04-2019

KAPADIA ASSOCIATES
architecture urban design
112-114, Tel : 91-22-6660 2838 / 39
Peninsula Centre,Dr. S.S. Rao Road, Fax : 91-22-6660 2844
Off Ambedkar Road,Parel East, E-mail : kap@kapl.in
Mumbai 400012 Website: www.kapl.in