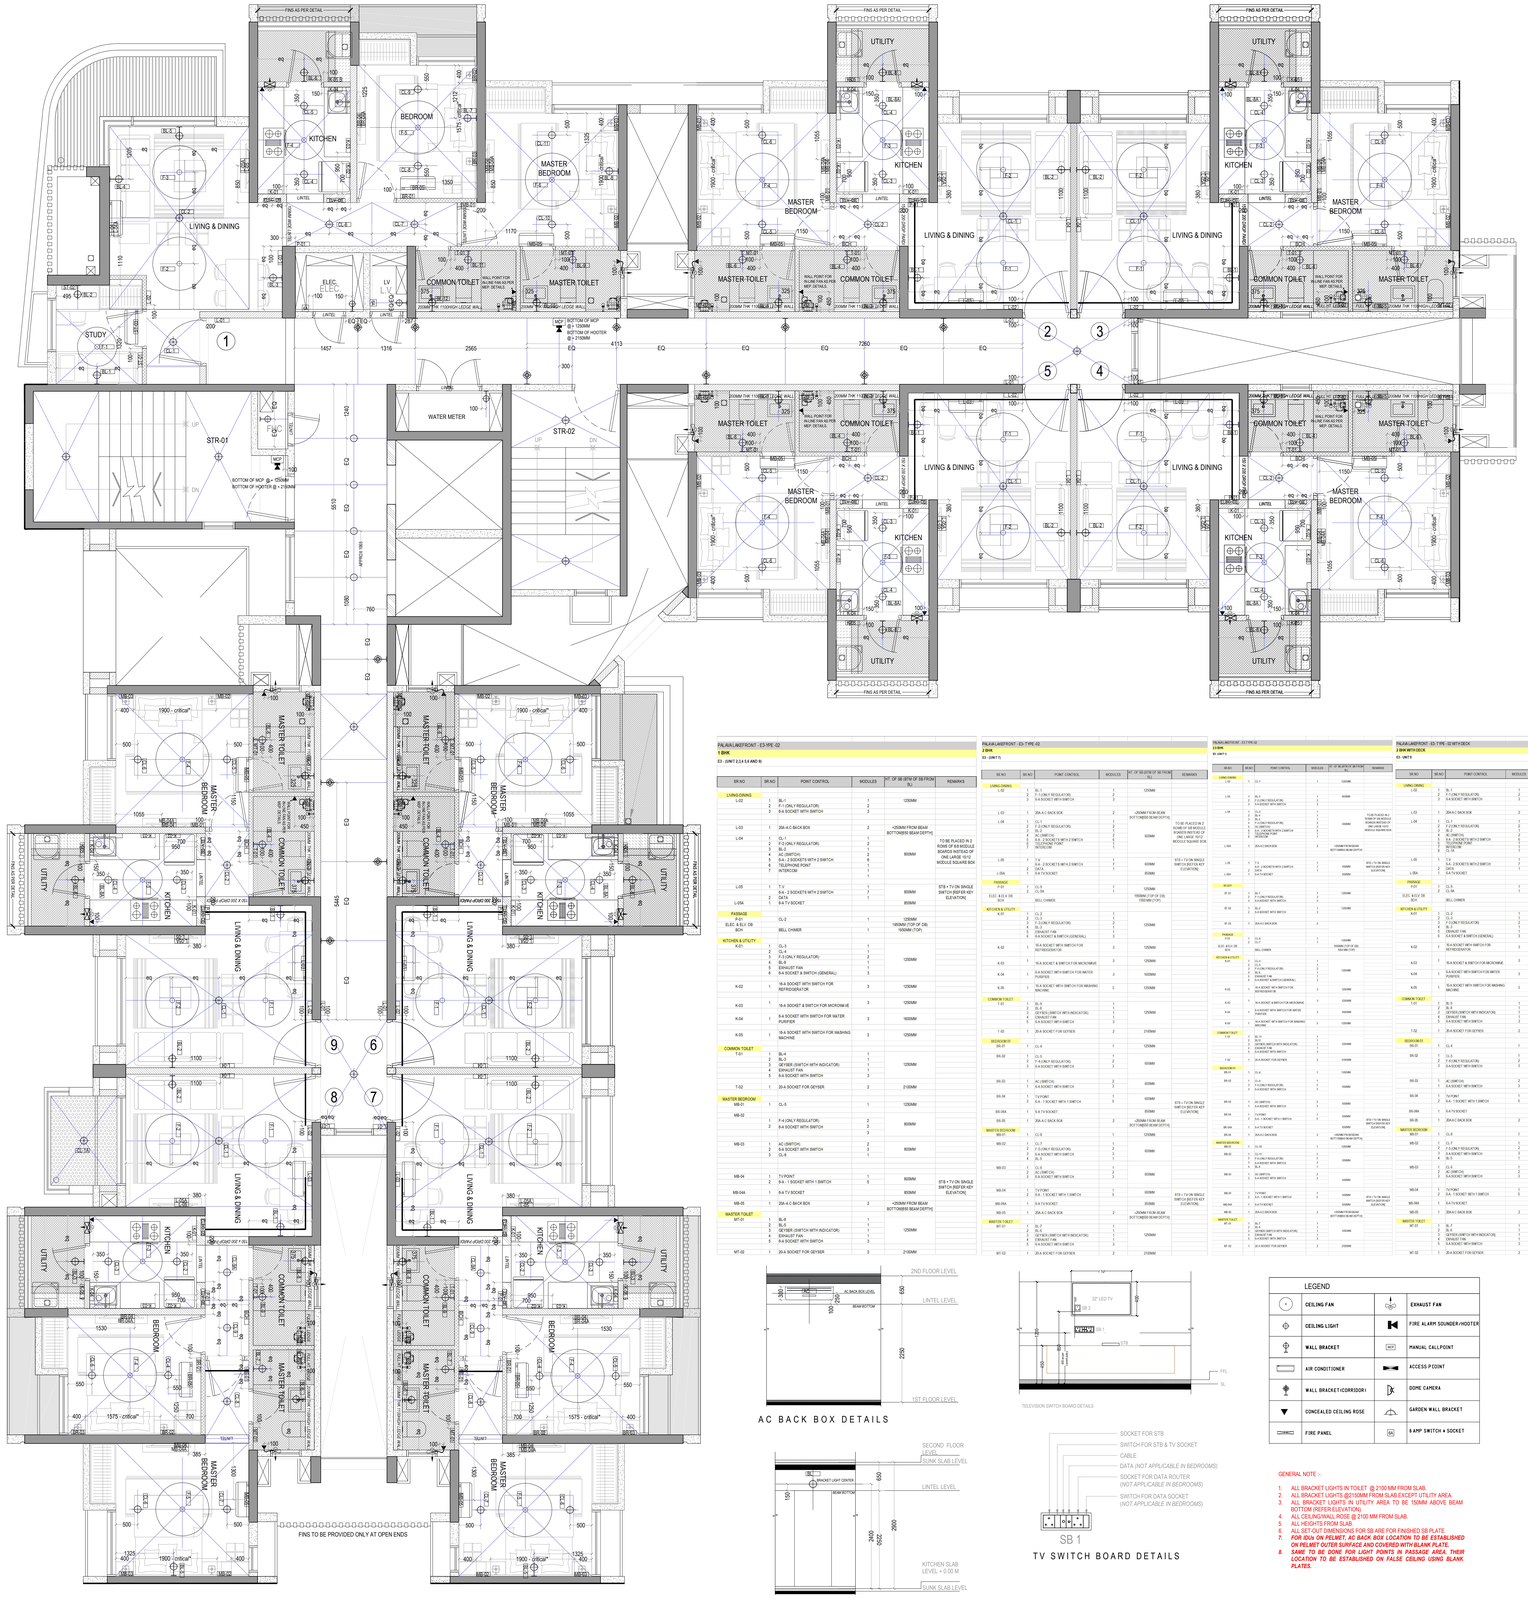


PALAVA LAKEFRONT - E3-TYPE -02
1 BHK
E3 - UNIT 2,3,4 I,II AND III

SR.NO	SR.NO	POINT CONTROL	MODULES	FT. OF SB (BTW OF SB FROM FL)	REMARKS
LIVING DINING					
L-02	1	BL-1 2 - 5 AMP 3 WAY SWITCH 3 - 6 A SOCKET WITH SWITCH	1 2 3	1250MM	
L-03	1	20A A.C BACK BOX	2	450MM FROM BEAM BOTTOM(RB BEAM DEPTH)	
L-04	1 2 3 4 5 6	TV-1 F.O.ONLY REGULATOR) BL-1 AC (SWITCH) 6 A - 2 SOCKETS WITH 2 SWITCH TELEPHONE POINT INTERCOM	1 2 3 4 5 6	600MM	TO BE PLACED IN 2 NOS OF 6/8 MODULE BOARDS INSTEAD OF ONE LARGE 16/12 MODULE SQUARE BOX
L-05	1 2 3 4	T.V 6 A - 2 SOCKETS WITH 2 SWITCH BL-1 6-A TV SOCKET	1 2 3 4	600MM 600MM	STB + TV ON SINGLE SWITCH (REFER KEY ELEVATION)
L-05A	1	BELL CHIMER	1	1800MM (TOP OF DB) 1800MM (TOP)	
PASSAGE					
P-01 ELEC. & ELV. DB BOX	1 1	CL-3 BELL CHIMER	1 1	1250MM 1800MM (TOP OF DB) 1800MM (TOP)	
KITCHEN & UTILITY					
K-01	1 2 3 4 5 6	CL-3 CL-4 F.O.ONLY REGULATOR) BL-1 EXHAUST FAN 6 A SOCKET & SWITCH (GENERAL)	1 2 3 4 5 6	1250MM	
K-02	1	16 A SOCKET WITH SWITCH FOR REFRIDGERATOR	3	1250MM	
K-03	1	16 A SOCKET & SWITCH FOR MICROWAVE	3	1250MM	
K-04	1	16 A SOCKET WITH SWITCH FOR WATER PURIFIER	3	1600MM	
K-05	1	16 A SOCKET WITH SWITCH FOR WASHING MACHINE	3	1250MM	
COMMON TOILET					
T-01	1 2 3 4 5 6	BL-4 BL-3 GEYSER (SWITCH WITH INDICATOR) EXHAUST FAN 6 A SOCKET WITH SWITCH	1 2 3 4 5 6	1250MM	
T-02	1	20 A SOCKET FOR GEYSER	2	2100MM	
MASTER BEDROOM					
MB-01	1	CL-5	1	1250MM	
MB-02	1 2 3	7 A ONLY REGULATOR) 6 A SOCKET WITH SWITCH	2 3	800MM	
MB-03	1 2 3 4	AC (SWITCH) 6 A SOCKET WITH SWITCH CL-4	2 3 1	600MM	
MB-04	1 2 3	TV POINT 6 A - 1 SOCKET WITH 1 SWITCH	1 5	600MM	STB + TV ON SINGLE SWITCH (REFER KEY ELEVATION)
MB-04A	1	6 A TV SOCKET		850MM	
MB-05	1	20A A.C BACK BOX	2	450MM FROM BEAM BOTTOM(RB BEAM DEPTH)	
MASTER TOILET					
MT-01	1 2 3 4 5 6	BL-6 BL-5 GEYSER (SWITCH WITH INDICATOR) EXHAUST FAN 6 A SOCKET WITH SWITCH	1 2 3 4 5 6	1250MM	
MT-02	1	20 A SOCKET FOR GEYSER	2	2100MM	

PALAVA LAKEFRONT - E3-TYPE -02
2 BHK
E3 - UNIT 5

SR.NO	SR.NO	POINT CONTROL	MODULES	FT. OF SB (BTW OF SB FROM FL)	REMARKS
LIVING DINING					
L-05	1 2 3 4 5 6	BL-1 F.O.ONLY REGULATOR) 6 A SOCKET WITH SWITCH TV-1 6 A - 2 SOCKETS WITH 2 SWITCH BL-2	1 2 3 4 5 6	1250MM	
L-03	1	20A A.C BACK BOX	2	450MM FROM BEAM BOTTOM(RB BEAM DEPTH)	
L-04	1 2 3 4 5 6 7	CL-1 F.O.ONLY REGULATOR) BL-2 AC (SWITCH) 6 A - 2 SOCKETS WITH 2 SWITCH TELEPHONE POINT INTERCOM	1 2 3 4 5 6 7	600MM	TO BE PLACED IN 2 NOS OF 6/8 MODULE BOARDS INSTEAD OF ONE LARGE 16/12 MODULE SQUARE BOX
L-05	1 2 3 4	T.V 6 A - 2 SOCKETS WITH 2 SWITCH BL-1 6-A TV SOCKET	1 2 3 4	600MM 600MM	STB + TV ON SINGLE SWITCH (REFER KEY ELEVATION)
L-05A	1	BELL CHIMER	1	1800MM (TOP OF DB) 1800MM (TOP)	
PASSAGE					
P-01 ELEC. & ELV. DB BOX	1 1	CL-3 BELL CHIMER	1 1	1250MM 1800MM (TOP OF DB) 1800MM (TOP)	
KITCHEN & UTILITY					
K-01	1 2 3 4 5 6	CL-2 CL-3 F.O.ONLY REGULATOR) BL-1 EXHAUST FAN 6 A SOCKET & SWITCH (GENERAL)	1 2 3 4 5 6	1250MM	
K-02	1	16 A SOCKET WITH SWITCH FOR REFRIDGERATOR	3	1250MM	
K-03	1	16 A SOCKET & SWITCH FOR MICROWAVE	3	1250MM	
K-04	1	16 A SOCKET WITH SWITCH FOR WATER PURIFIER	3	1600MM	
K-05	1	16 A SOCKET WITH SWITCH FOR WASHING MACHINE	3	1250MM	
COMMON TOILET					
T-01	1 2 3 4 5 6	BL-4 BL-3 GEYSER (SWITCH WITH INDICATOR) EXHAUST FAN 6 A SOCKET WITH SWITCH	1 2 3 4 5 6	1250MM	
T-02	1	20 A SOCKET FOR GEYSER	2	2100MM	
BEDROOM 01					
BR-01	1	CL-4	1	1250MM	
BR-02	1 2 3	CL-5 F.O.ONLY REGULATOR) 6 A SOCKET WITH SWITCH	1 2 3	600MM	
BR-03	1 2 3 4	AC (SWITCH) 6 A SOCKET WITH SWITCH	2 3 4	600MM	
BR-04	1 2 3	TV POINT 6 A - 1 SOCKET WITH 1 SWITCH	1 5	600MM	STB + TV ON SINGLE SWITCH (REFER KEY ELEVATION)
BR-04A	1	6 A TV SOCKET		850MM	
BR-05	1	20A A.C BACK BOX	2	450MM FROM BEAM BOTTOM(RB BEAM DEPTH)	
MASTER BEDROOM					
MB-01	1	CL-5	1	1250MM	
MB-02	1 2 3	7 A ONLY REGULATOR) 6 A SOCKET WITH SWITCH	2 3	800MM	
MB-03	1 2 3 4	AC (SWITCH) 6 A SOCKET WITH SWITCH CL-4	2 3 1	600MM	
MB-04	1 2 3	TV POINT 6 A - 1 SOCKET WITH 1 SWITCH	1 5	600MM	STB + TV ON SINGLE SWITCH (REFER KEY ELEVATION)
MB-04A	1	6 A TV SOCKET		850MM	
MB-05	1	20A A.C BACK BOX	2	450MM FROM BEAM BOTTOM(RB BEAM DEPTH)	
MASTER TOILET					
MT-01	1 2 3 4 5 6	BL-7 BL-6 GEYSER (SWITCH WITH INDICATOR) EXHAUST FAN 6 A SOCKET WITH SWITCH	1 2 3 4 5 6	1250MM	
MT-02	1	20 A SOCKET FOR GEYSER	2	2100MM	

PALAVA LAKEFRONT - E3 TYPE -02
2 BHK
E3 - UNIT 6

SR.NO	SR.NO	POINT CONTROL	MODULES	FT. OF SB (BTW OF SB FROM FL)	REMARKS
LIVING DINING					
L-06	1	TV-1	1	1250MM	
L-05	1 2 3 4 5 6	BL-1 F.O.ONLY REGULATOR) 6 A SOCKET WITH SWITCH TV-1 6 A - 2 SOCKETS WITH 2 SWITCH BL-2	1 2 3 4 5 6	1250MM	
L-03	1	20A A.C BACK BOX	2	450MM FROM BEAM BOTTOM(RB BEAM DEPTH)	
L-04	1 2 3 4 5 6 7	CL-1 F.O.ONLY REGULATOR) BL-2 AC (SWITCH) 6 A - 2 SOCKETS WITH 2 SWITCH TELEPHONE POINT INTERCOM	1 2 3 4 5 6 7	600MM	TO BE PLACED IN 2 NOS OF 6/8 MODULE BOARDS INSTEAD OF ONE LARGE 16/12 MODULE SQUARE BOX
L-05	1 2 3 4	T.V 6 A - 2 SOCKETS WITH 2 SWITCH BL-1 6-A TV SOCKET	1 2 3 4	600MM 600MM	STB + TV ON SINGLE SWITCH (REFER KEY ELEVATION)
L-05A	1	BELL CHIMER	1	1800MM (TOP OF DB) 1800MM (TOP)	
PASSAGE					
P-01 ELEC. & ELV. DB BOX	1 1	CL-3 BELL CHIMER	1 1	1250MM 1800MM (TOP OF DB) 1800MM (TOP)	
KITCHEN & UTILITY					
K-01	1 2 3 4 5 6	CL-2 CL-3 F.O.ONLY REGULATOR) BL-1 EXHAUST FAN 6 A SOCKET & SWITCH (GENERAL)	1 2 3 4 5 6	1250MM	
K-02	1	16 A SOCKET WITH SWITCH FOR REFRIDGERATOR	3	1250MM	
K-03	1	16 A SOCKET & SWITCH FOR MICROWAVE	3	1250MM	
K-04	1	16 A SOCKET WITH SWITCH FOR WATER PURIFIER	3	1600MM	
K-05	1	16 A SOCKET WITH SWITCH FOR WASHING MACHINE	3	1250MM	
COMMON TOILET					
T-01	1 2 3 4 5 6	BL-4 BL-3 GEYSER (SWITCH WITH INDICATOR) EXHAUST FAN 6 A SOCKET WITH SWITCH	1 2 3 4 5 6	1250MM	
T-02	1	20 A SOCKET FOR GEYSER	2	2100MM	
BEDROOM 01					
BR-01	1	CL-4	1	1250MM	
BR-02	1 2 3	CL-5 F.O.ONLY REGULATOR) 6 A SOCKET WITH SWITCH	1 2 3	600MM	
BR-03	1 2 3 4	AC (SWITCH) 6 A SOCKET WITH SWITCH	2 3 4	600MM	
BR-04	1 2 3	TV POINT 6 A - 1 SOCKET WITH 1 SWITCH	1 5	600MM	STB + TV ON SINGLE SWITCH (REFER KEY ELEVATION)
BR-04A	1	6 A TV SOCKET		850MM	
BR-05	1	20A A.C BACK BOX	2	450MM FROM BEAM BOTTOM(RB BEAM DEPTH)	
MASTER BEDROOM					
MB-01	1	CL-5	1	1250MM	
MB-02	1 2 3	7 A ONLY REGULATOR) 6 A SOCKET WITH SWITCH	2 3	800MM	
MB-03	1 2 3 4	AC (SWITCH) 6 A SOCKET WITH SWITCH CL-4	2 3 1	600MM	
MB-04	1 2 3	TV POINT 6 A - 1 SOCKET WITH 1 SWITCH	1 5	600MM	STB + TV ON SINGLE SWITCH (REFER KEY ELEVATION)
MB-04A	1	6 A TV SOCKET		850MM	
MB-05	1	20A A.C BACK BOX	2	450MM FROM BEAM BOTTOM(RB BEAM DEPTH)	
MASTER TOILET					
MT-01	1 2 3 4 5 6	BL-7 BL-6 GEYSER (SWITCH WITH INDICATOR) EXHAUST FAN 6 A SOCKET WITH SWITCH	1 2 3 4 5 6	1250MM	
MT-02	1	20 A SOCKET FOR GEYSER	2	2100MM	

PALAVA LAKEFRONT - E3 TYPE -02 WITH DECK
2 BHK WITH DECK
E3 - UNIT 8

SR.NO	SR.NO	POINT CONTROL	MODULES	FT. OF SB (BTW OF SB FROM FL)	REMARKS
LIVING DINING					
L-06	1	BL-1	1	1250MM	
L-05	1 2 3 4 5 6	F.O.ONLY REGULATOR) 6 A SOCKET WITH SWITCH TV-1 6 A - 2 SOCKETS WITH 2 SWITCH BL-2	1 2 3 4 5 6	1250MM	
L-03	1	20A A.C BACK BOX	2	450MM FROM BEAM BOTTOM(RB BEAM DEPTH)	
L-04	1 2 3 4 5 6 7	CL-1 F.O.ONLY REGULATOR) BL-2 AC (SWITCH) 6 A - 2 SOCKETS WITH 2 SWITCH TELEPHONE POINT INTERCOM	1 2 3 4 5 6 7	600MM	TO BE PLACED IN 2 NOS OF 6/8 MODULE BOARDS INSTEAD OF ONE LARGE 16/12 MODULE SQUARE BOX
L-05	1 2 3 4	T.V 6 A - 2 SOCKETS WITH 2 SWITCH BL-1 6-A TV SOCKET	1 2 3 4	600MM 600MM	STB + TV ON SINGLE SWITCH (REFER KEY ELEVATION)
L-05A	1	BELL CHIMER	1	1800MM (TOP OF DB) 1800MM (TOP)	
PASSAGE					
P-01 ELEC. & ELV. DB BOX	1 1	CL-3 BELL CHIMER	1 1	1250MM 1800MM (TOP OF DB) 1800MM (TOP)	
KITCHEN & UTILITY					
K-01	1 2 3 4 5 6	CL-2 CL-3 F.O.ONLY REGULATOR) BL-1 EXHAUST FAN 6 A SOCKET & SWITCH (GENERAL)	1 2 3 4 5 6	1250MM	
K-02	1	16 A SOCKET WITH SWITCH FOR REFRIDGERATOR	3	1250MM	
K-03	1	16 A SOCKET & SWITCH FOR MICROWAVE	3	1250MM	
K-04	1	16 A SOCKET WITH SWITCH FOR WATER PURIFIER	3	1600MM	
K-05	1	16 A SOCKET WITH SWITCH FOR WASHING MACHINE	3	1250MM	
COMMON TOILET					
T-01	1 2 3 4 5 6	BL-4 BL-3 GEYSER (SWITCH WITH INDICATOR) EXHAUST FAN 6 A SOCKET WITH SWITCH	1 2 3 4 5 6	1250MM	
T-02	1	20 A SOCKET FOR GEYSER	2	2100MM	
BEDROOM 01					
BR-01	1	CL-4	1	1250MM	
BR-02	1 2 3	CL-5 F.O.ONLY REGULATOR) 6 A SOCKET WITH SWITCH	1 2 3	600MM	
BR-03	1 2 3 4	AC (SWITCH) 6 A SOCKET WITH SWITCH	2 3 4	600MM	
BR-04	1 2 3	TV POINT 6 A - 1 SOCKET WITH 1 SWITCH	1 5	600MM	STB + TV ON SINGLE SWITCH (REFER KEY ELEVATION)
BR-04A	1	6 A TV SOCKET		850MM	
BR-05	1	20A A.C BACK BOX	2	450MM FROM BEAM BOTTOM(RB BEAM DEPTH)	
MASTER BEDROOM					
MB-01	1	CL-5	1	1250MM	
MB-02	1 2 3	7 A ONLY REGULATOR) 6 A SOCKET WITH SWITCH	2 3	800MM	
MB-03	1 2 3 4	AC (SWITCH) 6 A SOCKET WITH SWITCH CL-4	2 3 1	600MM	
MB-04	1 2 3	TV POINT 6 A - 1 SOCKET WITH 1 SWITCH	1 5	600MM	STB + TV ON SINGLE SWITCH (REFER KEY ELEVATION)
MB-04A	1	6 A TV SOCKET		850MM	
MB-05	1	20A A.C BACK BOX	2	450MM FROM BEAM BOTTOM(RB BEAM DEPTH)	
MASTER TOILET					
MT-01	1 2 3 4 5 6	BL-7 BL-6 GEYSER (SWITCH WITH INDICATOR) EXHAUST FAN 6 A SOCKET WITH SWITCH	1 2 3 4 5 6	1250MM	
MT-02	1	20 A SOCKET FOR GEYSER	2	2100MM	

AC BACK BOX DETAILS

TELEVISION SWITCH BOARD DETAILS

BRACKET LIGHT DETAILS FOR KITCHEN UTILITY

TV SWITCH BOARD DETAILS

LEGEND			
CEILING FAN		EXHAUST FAN	
CEILING LIGHT		FIRE ALARM SOUNDER/HOOTER	
WALL BRACKET	MCP	MANUAL CALLPOINT	
AIR CONDITIONER		ACCESS P.COINT	
WALL BRACKET(CORRIDOR)		DOME CAMERA	
CONCEALED CEILING ROSE		GARDEN WALL BRACKET	
FIRE PANEL	SB	6 AMP SWITCH + SOCKET	


GENERAL NOTE :-

1. ALL BRACKET LIGHTS IN TOILET @ 2100 MM FROM SLAB.
2. ALL BRACKET LIGHTS @2150MM FROM SLAB EXCEPT UTILITY AREA.
3. ALL BRACKET LIGHTS IN UTILITY AREA TO BE 150MM ABOVE BEAM BOTTOM (REFER ELEVATION).
4. ALL CEILINGWALL ROSE @ 2100 MM FROM SLAB.
5. ALL HEIGHTS FROM SLAB.
6. ALL SET-OUT DIMENSIONS FOR SB ARE FOR FINISHED SB PLATE.
7. ***FOR IDUs ON PELMET, AC BACK BOX LOCATION TO BE ESTABLISHED ON PELMET OUTER SURFACE AND COVERED WITH BLANK PLATE.***
8. ***SAME TO BE DONE FOR LIGHT POINTS IN PASSAGE AREA. THEIR LOCATION TO BE ESTABLISHED ON FALSE CEILING USING BLANK PLATES.***

GENERAL NOTES

1 : All dimensions are in millimeters and levels in meters unless specified otherwise.
2 : Do not scale the drawing, follow written dimensions.
3 : All dimensions are unfinished dimensions unless specified otherwise.
4 : Any discrepancies should be brought to the notice of the Architect prior to execution of job / procuring materials at site.
5 : This drawing is the property of Kapadia Associates and should not be reproduced, copied, handed over to a third party or used for any purpose other than for which it has been issued.
6 : This drawing is to be read in conjunction with all relevant structural & services drawings.

KEY PLAN

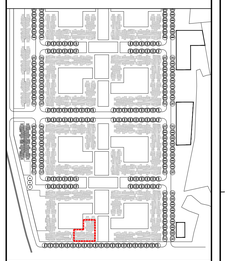

REVISION INDEX

REV.NO.	DATE	DESCRIPTION

CONSULTANTS

GOKANI CONSULTANTS
Structural Consultants
Tel : +91(0)2268804000
email : info@gokaniconsultants.com

MICRO ENGINEERING
MEP Consultants
Tel : 0120-4558718
email : business@meindia.com

PHB
Planner /Landscape Architect
Tel : 079 6923054
email : landscapeindia@ung.net

STAMP & SIGN

PROJECT TITLE	PROJ.NO
PALAVA- LAKEFRONT	**L-10518**
DRAWING TITLE	DWG.NO
E3_FIRST TYPE-02 FLOOR ELECTRICAL PLAN	**802.2**
DRAWING STAGE	REV.NO
WORKING DRAWING	**R-00**

DRAWN	CHECKED	SCALE	DATE
AD	ES	1:50	22-04-2019

KAPADIA ASSOCIATES
architecture urban design
112-114
Peninsula Centre,Dr. S.S. Rao Road, Off Anand Nagar Road,Parel East, Mumbai 400012
Tel: 91-22-6660 2838 / 39
Fax : 91-22-6660 2844
E-mail : kap@vsnl.in
Website. www.kapa.in