
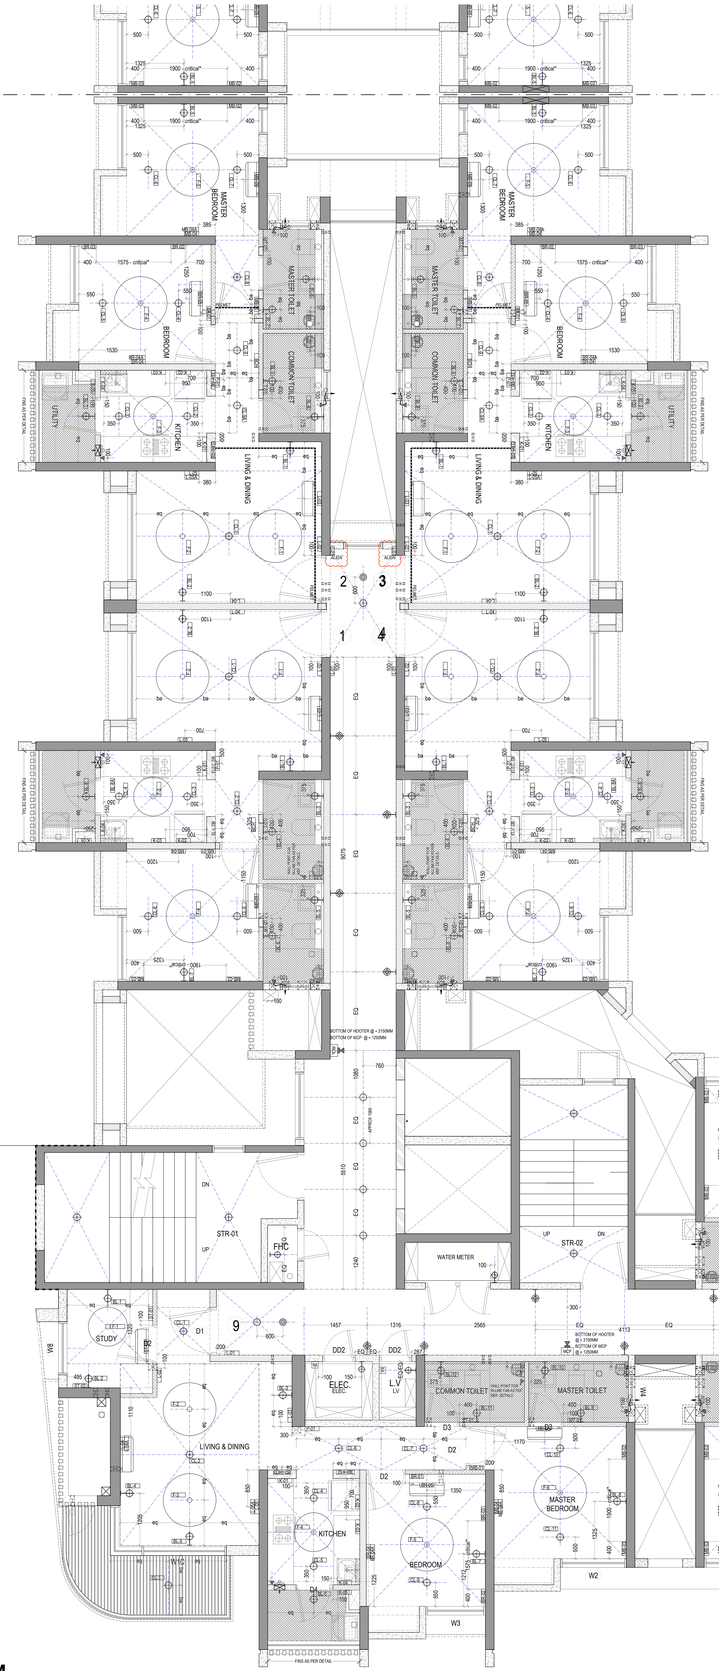


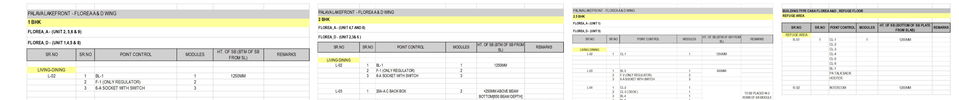

PALAVA,LAKEFRONT - FLOREA,A & D WING

1 BHK

FLOREA, A – (UNIT 2, 5,8 & 9)

FLOREA, D – (UNIT 1,4,5 & 8)

SR.NO	SR.NO	POINT CONTROL	MODULES	HT. OF SB (BTM OF SB FROM FL)	REMARKS
LIVING-DINING					
L-02	1	BL-1	1	1250MM	
	2	P-1 (ONLY REGULATOR)	1		
	3	6-A SOCKET WITH SWITCH	3		
L-03	1	20A-A C BACK BOX	2	+250MM ABOVE BEAM BOTTOM(SB BEAM)	
L-04	1	CL-1	1		TO BE PLACED IN 2 NOS OF 6/8 MODULE BOARDS INSTEAD OF ONE LARGE 10/12 MODULE SQUARE BOX
	2	P-1 (ONLY REGULATOR)	1	800MM	
	3	BL-2	1		
	4	AC (SWITCH)	2		
	5	6-A - 2 SOCKETS WITH 2 SWITCH	6		
	6	TELEPHONE POINT	1		
	7	INTERCOM	1		
			1		
L-05	1	T.V	1		STB + TV ON SINGLE SWITCH [REFER KEY ELEVATION]
	2	6-A - 2 SOCKETS WITH 2 SWITCH	7	800MM	
	3	DATA	1		
L-05A	1	6-A TV SOCKET		800MM	
PASSAGE					
P-01		CL-2	1	1250MM	
ELEC. & ELV. DB BOX				1850MM (TOP OF DB) 1650MM (TOP)	
		BELL CHIMER	1		
KITCHEN & UTILITY					
K-01	1	CL-3	1		
	2	CL-4	1		
	3	P-3 (ONLY REGULATOR)	2	1250MM	
	4	BL-4	1		
	5	EXHAUST FAN	1		
	6	6-A SOCKET & SWITCH (GENERAL)	3		
K-02	1	16-A SOCKET WITH SWITCH FOR REFRIDGERATOR	3	1250MM	
K-03	1	16-A SOCKET & SWITCH FOR MICROWAVE	3	1250MM	
K-04	1	6-A SOCKET WITH SWITCH FOR WATER PURIFIER	3	1800MM	
K-05	1	16-A SOCKET WITH SWITCH FOR WASHING MACHINE	3	1250MM	
COMMON TOILET					
T-01	1	BL-6	1		
	2	BL-7	1		
	3	GEYSER (SWITCH WITH INDICATOR)	1	1250MM	
	4	EXHAUST FAN	1		
	5	6-A SOCKET WITH 1 SWITCH	3		
T-02	1	20-A SOCKET FOR GEYSER	2	2100MM	
MASTER BEDROOM					
MB-01	1	CL-5	1	1250MM	
MB-02	1	P-4 (ONLY REGULATOR)	2	800MM	
	2	6-A SOCKET WITH SWITCH	2		
			3		
MB-03	1	AC (SWITCH)	2	800MM	
	2	6-A SOCKET WITH SWITCH	3		
	3	CL-6	1		
MB-04	1	TV POINT	1	800MM	STB + TV ON SINGLE SWITCH [REFER KEY ELEVATION]
	2	6-A - 1 SOCKET WITH 1 SWITCH	5		
MB-04A	1	6-A TV SOCKET		800MM	
MB-05	1	20A-A C BACK BOX	2	+250MM ABOVE BEAM BOTTOM(SB BEAM)	
MASTER TOILET					
MT-01	1	BL-8	1		
	2	BL-9	1		
	3	GEYSER (SWITCH WITH INDICATOR)	1	1250MM	
	4	EXHAUST FAN	1		
	5	6-A SOCKET WITH SWITCH	3		
MT-02	1	20-A SOCKET FOR GEYSER	2	2100MM	

PALAVA,LAKEFRONT - FLOREA,A & D WING

2 BHK

FLOREA, A – (UNIT 1)

FLOREA, D – (UNIT 2, 3 & 6)

SR.NO	SR.NO	POINT CONTROL	MODULES	HT. OF SB (BTM OF SB FROM FL)	REMARKS
LIVING-DINING					
L-02	1	BL-1	1	1250MM	
	2	P-1 (ONLY REGULATOR)	2		
	3	6-A SOCKET WITH SWITCH	3		
L-03	1	20A-A C BACK BOX	2	+250MM ABOVE BEAM BOTTOM(SB BEAM) [SPTY]	
L-04	1	CL-1	1		TO BE PLACED IN 2 NOS OF 6/8 MODULE BOARDS INSTEAD OF ONE LARGE 10/12 MODULE SQUARE BOX
	2	P-1 (ONLY REGULATOR)	2	800MM	
	3	BL-2	1		
	4	AC (SWITCH)	2		
	5	6-A - 2 SOCKETS WITH 2 SWITCH	6		
	6	TELEPHONE POINT	1		
	7	INTERCOM	1		
L-05	1	T.V	1		STB + TV ON SINGLE SWITCH [REFER KEY ELEVATION]
	2	6-A - 2 SOCKETS WITH 2 SWITCH	7	800MM	
	3	DATA	1		
L-05A	1	6-A TV SOCKET		800MM	
PASSAGE					
P-01		CL-6	1	1250MM	
ELEC. & ELV. DB BOX		CL-6A	1	1850MM (TOP OF DB) 1650 MM (TOP)	
		BELL CHIMER	1		
KITCHEN & UTILITY					
K-01	1	CL-3	1		
	2	CL-4	1		
	3	P-3 (ONLY REGULATOR)	2	1250MM	
	4	BL-4	1		
	5	EXHAUST FAN	1		
	6	6-A SOCKET & SWITCH (GENERAL)	3		
K-02	1	16-A SOCKET WITH SWITCH FOR REFRIDGERATOR	3	1250MM	
K-03	1	16-A SOCKET & SWITCH FOR MICROWAVE	3	1250MM	
K-04	1	6-A SOCKET WITH SWITCH FOR WATER PURIFIER	3	1800MM	
K-05	1	16-A SOCKET WITH SWITCH FOR WASHING MACHINE	3	1250MM	
COMMON TOILET					
T-01	1	BL-6	1		
	2	BL-7	1		
	3	GEYSER (SWITCH WITH INDICATOR)	1	1250MM	
	4	EXHAUST FAN	1		
	5	6-A SOCKET WITH SWITCH	3		
T-02	1	20-A SOCKET FOR GEYSER	2	2100MM	
MASTER BEDROOM					
MB-01	1	CL-5	1	1250MM	
MB-02	1	CL-7	1		
	2	P-5 (ONLY REGULATOR)	2	800MM	
	3	6-A SOCKET WITH SWITCH	3		
	4	BL-5	1		
MB-03	1	CL-8	1		
	2	AC (SWITCH)	2	800MM	
	3	6-A SOCKET WITH SWITCH	3		
MB-04	1	TV POINT	1	800MM	STB + TV ON SINGLE SWITCH [REFER KEY ELEVATION]
	2	6-A - 1 SOCKET WITH 1 SWITCH	5		
MB-04A	1	6-A TV SOCKET		800MM	
MB-05	1	20A-A C BACK BOX	2	+250MM ABOVE BEAM BOTTOM(SB BEAM) [SPTY]	
MASTER TOILET					
MT-01	1	BL-7	1		
	2	BL-8	1		
	3	GEYSER (SWITCH WITH INDICATOR)	1	1250MM	
	4	EXHAUST FAN	1		
	5	6-A SOCKET WITH SWITCH	3		
MT-02	1	20-A SOCKET FOR GEYSER	2	2100MM	

PALAVA,LAKEFRONT - FLOREA,A & D WING

3 BHK

FLOREA, A – (UNIT 3)


FLOREA, D – (UNIT 7)

SR.NO	SR.NO	POINT CONTROL	MODULES	HT. OF SB (BTM OF SB FROM FL)	REMARKS
LIVING-DINING					
L-02	1	CL-1	1	1250MM	
L-03	1	BL-1	1	800MM	
	2	P-1 (ONLY REGULATOR)	2		
	3	6-A SOCKET WITH SWITCH	3		
L-04	1	BL-2	1	800MM	TO BE PLACED IN 2 NOS OF 6/8 MODULE BOARDS INSTEAD OF ONE LARGE 10/12 MODULE SQUARE BOX
	2	CL-2 (SWITCH)	1		
	3	6-A - 2 SOCKETS WITH 2 SWITCH	6		
	4	TELEPHONE POINT	1		
	5	INTERCOM	1		
L-04A	1	20A-A C BACK BOX	2	+250MM ABOVE BEAM BOTTOM(SB BEAM)	
L-05	1	T.V	1		STB + TV ON SINGLE SWITCH [REFER KEY ELEVATION]
	2	6-A - 2 SOCKETS WITH 2 SWITCH	7	800MM	
	3	DATA	1		
L-05A	1	6-A TV SOCKET		800MM	
STAIR					
ST-01	1	BL-1	1	1250MM	
	2	P-1 (ONLY REGULATOR)	2		
	3	6-A SOCKET WITH SWITCH	3		
ST-02	1	BL-2	1	1250MM	
	2	6-A SOCKET WITH SWITCH	3		
ST-03	1	20A-A C BACK BOX	2	+250MM ABOVE BEAM BOTTOM(SB BEAM) [SPTY]	
PASSAGE					
P-01	1	CL-6	1	1250MM	
ELEC. & ELV. DB BOX	2	CL-7		1850MM (TOP OF DB) 1650 MM (TOP)	
		BELL CHIMER	1		
KITCHEN & UTILITY					
K-01	1	CL-5	1		
	2	CL-6	1		
	3	P-3 (ONLY REGULATOR)	2	1250MM	
	4	EXHAUST FAN	1		
	5	6-A SOCKET & SWITCH (GENERAL)	3		
K-02	1	16-A SOCKET WITH SWITCH FOR REFRIDGERATOR	3	1250MM	
K-03	1	16-A SOCKET & SWITCH FOR MICROWAVE	3	1250MM	
K-04	1	6-A SOCKET WITH SWITCH FOR WATER PURIFIER	3	1800MM	
K-05	1	16-A SOCKET WITH SWITCH FOR WASHING MACHINE	3	1250MM	
COMMON TOILET					
T-01	1	BL-3	1		
	2	BL-4	1		
	3	GEYSER (SWITCH WITH INDICATOR)	1	1250MM	
	4	EXHAUST FAN	1		
	5	6-A SOCKET WITH SWITCH	3		
T-02	1	20-A SOCKET FOR GEYSER	2	2100MM	
BEDROOM					
BR-01	1	BL-4	1	1250MM	
BR-02	1	CL-9	1		
	2	P-6 (ONLY REGULATOR)	2	800MM	
	3	6-A SOCKET WITH SWITCH	3		
BR-03	1	AC (SWITCH)	2	800MM	
	2	6-A SOCKET WITH SWITCH	3		
BR-04	1	TV POINT	1	800MM	STB + TV ON SINGLE SWITCH [REFER KEY ELEVATION]
	2	6-A - 1 SOCKET WITH 1 SWITCH	5		
BR-04A	1	6-A TV SOCKET		800MM	
BR-05	1	20A-A C BACK BOX	2	+250MM ABOVE BEAM BOTTOM(SB BEAM) [SPTY]	
MASTER BEDROOM					
MB-01	1	CL-8	1	1250MM	
MB-02	1	CL-7	1		
	2	P-5 (ONLY REGULATOR)	2	800MM	
	3	6-A SOCKET WITH SWITCH	3		
	4	BL-5	1		
MB-03	1	CL-9	1		
	2	AC (SWITCH)	2	800MM	
	3	6-A SOCKET WITH SWITCH	3		
MB-04	1	TV POINT	1	800MM	STB + TV ON SINGLE SWITCH [REFER KEY ELEVATION]
	2	6-A - 1 SOCKET WITH 1 SWITCH	5		
MB-04A	1	6-A TV SOCKET		800MM	
MB-05	1	20A-A C BACK BOX	2	+250MM ABOVE BEAM BOTTOM(SB BEAM) [SPTY]	
MASTER TOILET					
MT-01	1	BL-7	1		
	2	BL-8	1		
	3	GEYSER (SWITCH WITH INDICATOR)	1	1250MM	
	4	EXHAUST FAN	1		
	5	6-A SOCKET WITH SWITCH	3		
MT-02	1	20-A SOCKET FOR GEYSER	2	2100MM	


BUILDING TYPE C&M,FLOREA A&D ,REFUGE FLOOR


REFUGE AREA

SR.NO	SR.NO	POINT CONTROL	MODULES	HT. OF SB (BOTTOM OF SB PLATE FROM FL)	REMARKS
REFUGE AREA	1	CL-1	1	1250MM	
		CL-2			
		CL-3			
		CL-4			
		CL-5			
		CL-6			
		CL-7			
		CL-8			
		CL-9			
		6A TALK BACK (HOOTER)			
R-02		INTERCOM		1250MM	

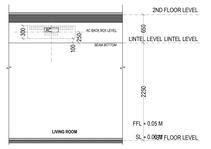


AC BACK BOX DETAILS

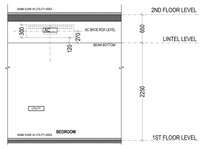

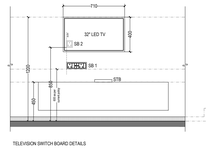


TELEVISION SWITCH BOARD DETAILS

LEGEND			
CEILING FAN		EXHAUST FAN	
CEILING LIGHT		FIRE ALARM SOUNDER/HOOTER	
WALL BRACKET	MCP	MANUAL CALLPOINT	
AIR CONDITIONER		ACCESS P.CONT	
WALL BRACKET (CORRIDOR)		DOME CAMERA	
CONCEALED CEILING ROSE		GARDEN WALL BRACKET	
FIRE PANEL	6A	6 AMP SWITCH + SOCKET	
PUBLIC ANNOUNCEMENT SPEAKER			

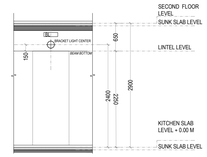

BRACKET LIGHT DETAILS FOR KITCHEN UTILITY

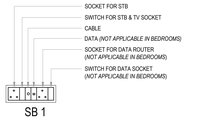

TV SWITCH BOARD DETAILS


GENERAL NOTE :-

1. ALL BRACKET LIGHTS IN TOILET @ 2100 MM FROM SLAB.
2. ALL BRACKET LIGHTS @1500MM FROM SLAB EXCEPT UTILITY AREA.
3. ALL BRACKET LIGHTS IN UTILITY AREA TO BE 150MM ABOVE BEAM BOTTOM (REFER ELEVATION)
4. ALL CEILING/WALL ROSE @ 2100 MM FROM SLAB.
5. ALL HEIGHTS FROM SLAB.
6. ALL SET-OUT DIMENSIONS FOR SB ARE FOR FINISHED SB PLATE.
7. ***FOR 6Da ON PELMET, AC BACK BOX LOCATION TO BE ESTABLISHED ON PELMET OUTER SURFACE AND COVERED WITH BLANK PLATE.***
8. ***SAME TO BE DONE FOR LIGHT POINTS IN PASSAGE AREA. THEIR LOCATION TO BE ESTABLISHED ON FALSE CEILING USING BLANK PLATES.***

GENERAL NOTES

1 : All dimensions are in millimeters and levels in meters unless specified otherwise.
2 : Do not scale the drawing; follow written dimensions.
3 : All dimensions are unfinished dimensions unless specified otherwise.
4 : Any discrepancies should be brought to the notice of the Architect prior to execution of job / procuring materials at site.
5 : This drawing is the property of Kapadia Associates and should not be reproduced, copied, handed over to a third party or used for any purpose other than for which it has been issued.
6 : This drawing is to be read in conjunction with all relevant structural & services drawings.

KEY PLAN

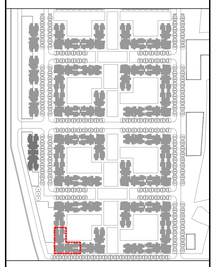

REVISION INDEX

REV.NO.	DATE	DESCRIPTION

CONSULTANTS

GOKANI CONSULTANTS
Structural Consultants
Tel : +91(22)28804400
email : info@gokaniconsultants.com

MICRO ENGINEERING
MEP Consultants
Tel : 0120-4558718
email : business@mcindia.com

PHS
Planner /Landscape Architect
Tel : 079 64936564
email : landscapeindia@usg.net

STAMP & SIGN

PROJECT TITLE			PROJ.NO
PALAVA- LAKEFRONT			**L-10518**
DRAWING TITLE			DWG.NO
AR-FLOREA A & D_REFUGE FLOOR ELECTRICAL PLAN			**805.2**
DRAWING STAGE			REV.NO
WORKING DRAWING			**R-00**
DRAWN	CHECKED	SCALE	DATE
AD	ES	1:50	09-12-2019

KAPADIA ASSOCIATES
architecture • urban design
112-114, Peninsula Centre,Dr. S.S. Rao Road, Off Ambedkar Road,Parel East, Mumbai 400012
Tel : 91-22-6660 2838 / 39
Fax : 91-22-6660 2844
E-mail : kad@kapll.in
Website: www.kapll.in

E1M

FLOREA WING D