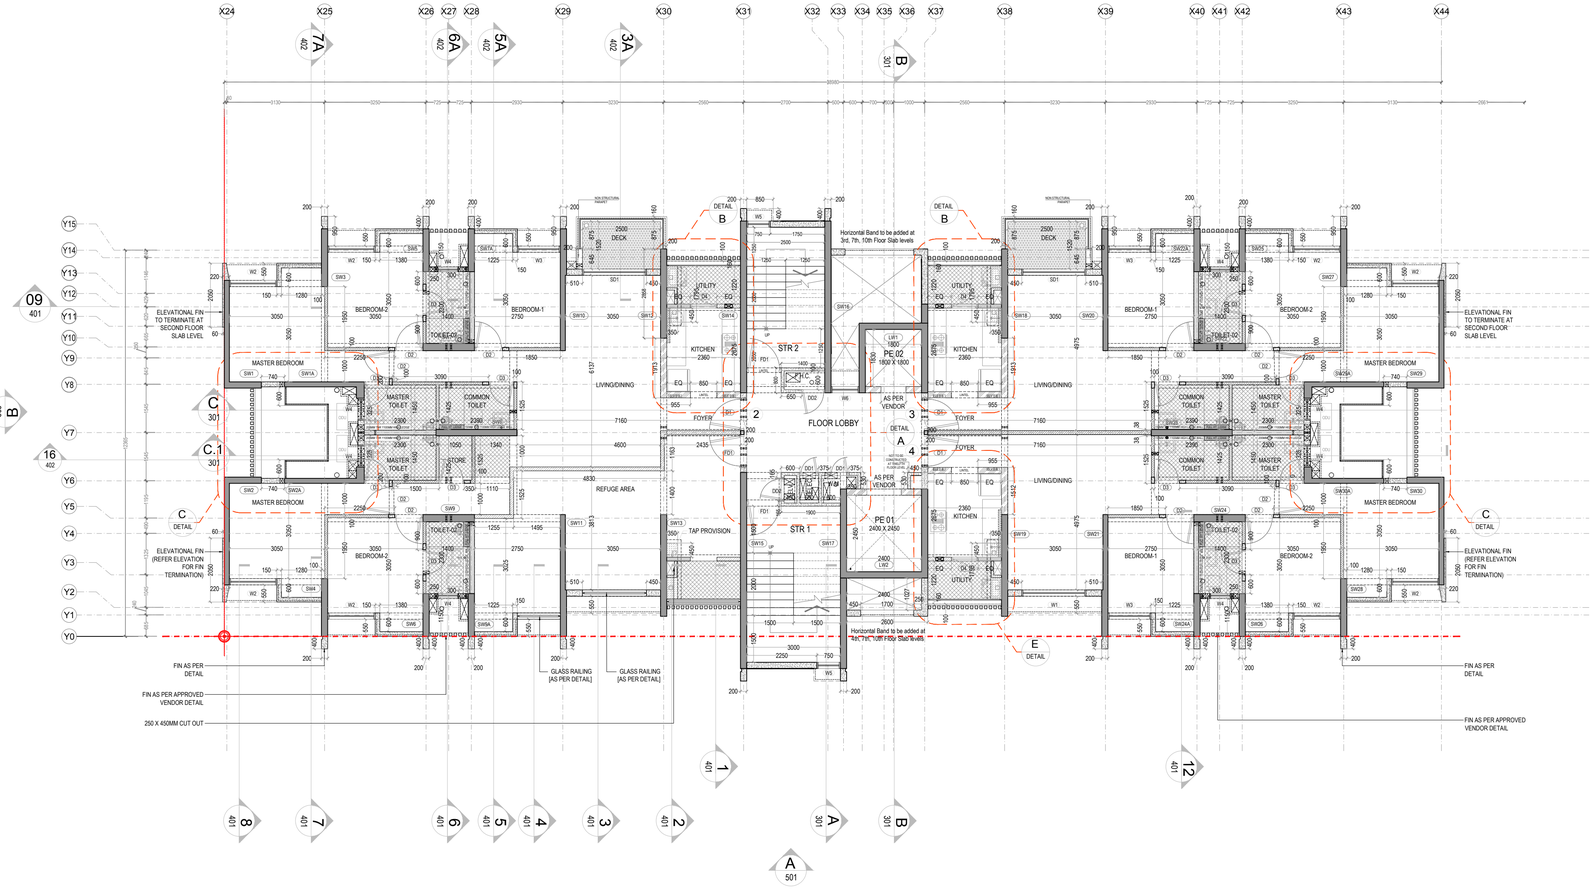


DOOR SCHEDULE

NO.	WIDTH	LINTEL	CILL	DESCRIPTION
D1	1050	2250	-	SINGLE LEAF WOODEN FLUSH DOOR [ENTRANCE DOOR]
D2	900	2250	-	SINGLE LEAF WOODEN FLUSH DOOR [BEDROOM]
D3	800	2250	-	SINGLE LEAF WOODEN FLUSH DOOR [TOILET]
D4	850	2250	-	ALUMINUM & GLASS PANEL DOOR [KITCHEN UTILITY]
D5	900	2250	-	ALUMINUM & GLASS PANEL DOOR [2nd FLOOR LOBBY]
DD1	600	2250	450	SINGLE LEAF FIRE RATED DOOR [ELEC. & W.M]
DD2	750	2250	450	SINGLE LEAF FIRE RATED DOOR [ELV.& FHC]
FD1	1100	2250	-	SINGLE LEAF FIRE RATED DOOR [STAIRCASE]
FD1A	1100	2000	500	SINGLE LEAF FIRE RATED DOOR [TERRACE LEVEL]


WINDOW SCHEDULE

NO.	LOCATION	SIZE	CILL	LINTEL
W1	LIVING ROOM	2050 x 2140	110	2250
SD1	LIVING ROOM [DECK & GARDEN APT.]	2050 x 2250	-	2250
W2	MASTER BEDROOM & BEDROOM-02	1520 x 2140	110	2250
SD2	MASTER BEDROOM [GARDEN APT.]	1520 x 2250	-	2250
W3	BEDROOM 01	1375 x 2140	110	2250
W4	TOILET	700 x 1150	1100	2250
W5	STAIRCASE 01 & 02	750 x 1150	1100	2250
W6	TYPICAL LOBBY	900 x 2140	110	2250

GENERAL NOTES

1 : All dimensions are in millimeters and levels in meters unless specified otherwise.
2 : Do not scale the drawing; follow written dimensions.
3 : All dimensions are unfinished dimensions unless specified otherwise.
4 : Any discrepancies should be brought to the notice of the Architect prior to execution of job / procuring materials at site.
5 : This drawing is the property of Kapadia Associates and should not be reproduced, copied, handed over to a third party or used for any purpose other than for which it has been issued.
6 : This drawing is to be read in conjunction with all relevant structural & services drawings.

KEY PLAN

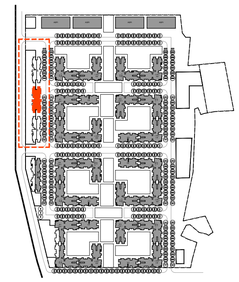

REVISION INDEX

REV.NO.	DATE	DESCRIPTION

CONSULTANTS

STRUCT BOMBAY CONSULTANTS.
Structural Consultants
Tel : 022-24937510,24933986
email : sbcbom@gmail.com

MICRO ENGINEERING
MEP Consultants
Tel : 0120-4558718
email : business@meindia.com


PBB
Planner /Landscape Architect
Tel : 079 6923054
email : landscapeindia@usg.net

STAMP & SIGN	NORTH
	N


PROJECT TITLE	PROJ.NO
PALAVA - LAKEFRONT	**L-10518**
DRAWING TITLE	DWG.NO
AR-CASA OLIVIA (B6) - TYPICAL FLOOR PLAN	**204**
DRAWING STAGE	REV.NO
WORKING DRAWING	**R-00**

DRAWN	CHECKED	SCALE	DATE
AK	ES	1:100	25-11-2019


KAPADIA ASSOCIATES
architecture • urban design
112-114
Peninsula Centre,Dr. S.S. Rao Road,
Off Ambedkar Road,Parel East,
Mumbai 400012
Tel : 91-22-6660 2838 / 39
Fax : 91-22-6660 2844
E-mail : kapl@kapl.in
Website: www.kapl.in

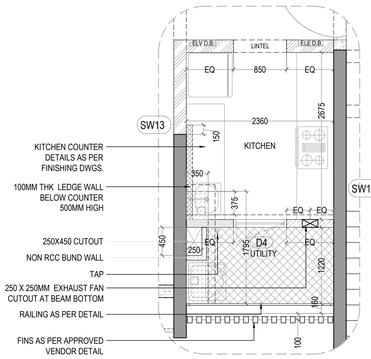


DETAIL AT E @ 1:50
TYPICAL KITCHEN ENLARGED DETAIL
APPLICABLE FOR FLAT NOS. - 1 & 4

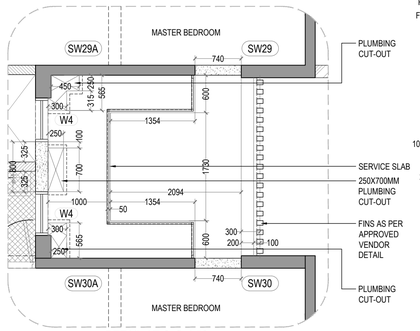


DETAIL AT C @ 1:50
SERVICE SLAB ENLARGED DETAIL

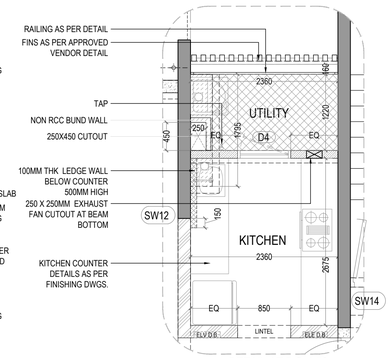


DETAIL AT B@ 1:50
TYPICAL KITCHEN ENLARGED DETAIL
APPLICABLE FOR FLAT NOS. - 2 & 3

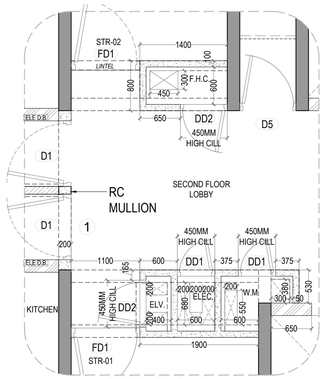


DETAIL AT A @ 1:50
SHAFT ENLARGED DETAIL

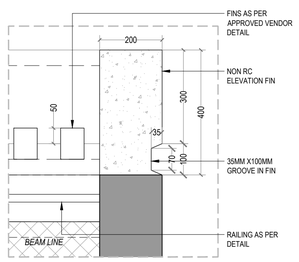

TYPICAL FIN GROOVE DETAIL J @ 1:10

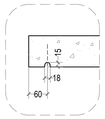

DRIP MOULD DETAIL @ 1:10

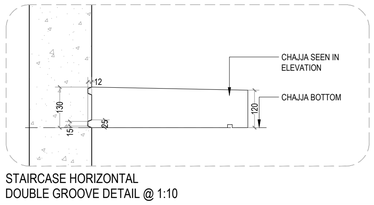

STAIRCASE HORIZONTAL
DOUBLE GROOVE DETAIL @ 1:10

LEGEND

R.C.C.	125MM HIGH DENSITY BLOCK WORK	NON STRUCTURAL CONC. WALL	100MM INTERNAL BLOCK WORK	DRIP MOULD
150MM INTERNAL BLOCK WORK	250MM SUNK	200MM INTERNAL BLOCK WORK	FULL HT.LEDGE WALL	FACADE GROOVE
125MM LIGHTWEIGHT BLOCK WORK	200MM SUNK	60MM SUNK	MEP SLEEVES / CUT-OUT IN WALL	BUILDING PROFILE AT TYPICAL LEVEL
700MM SUNK	450MM SUNK	600MM SUNK	500MM SUNK	LOFT EXTENT
				INSERT PLATE PROVISION FOR PERGOLA