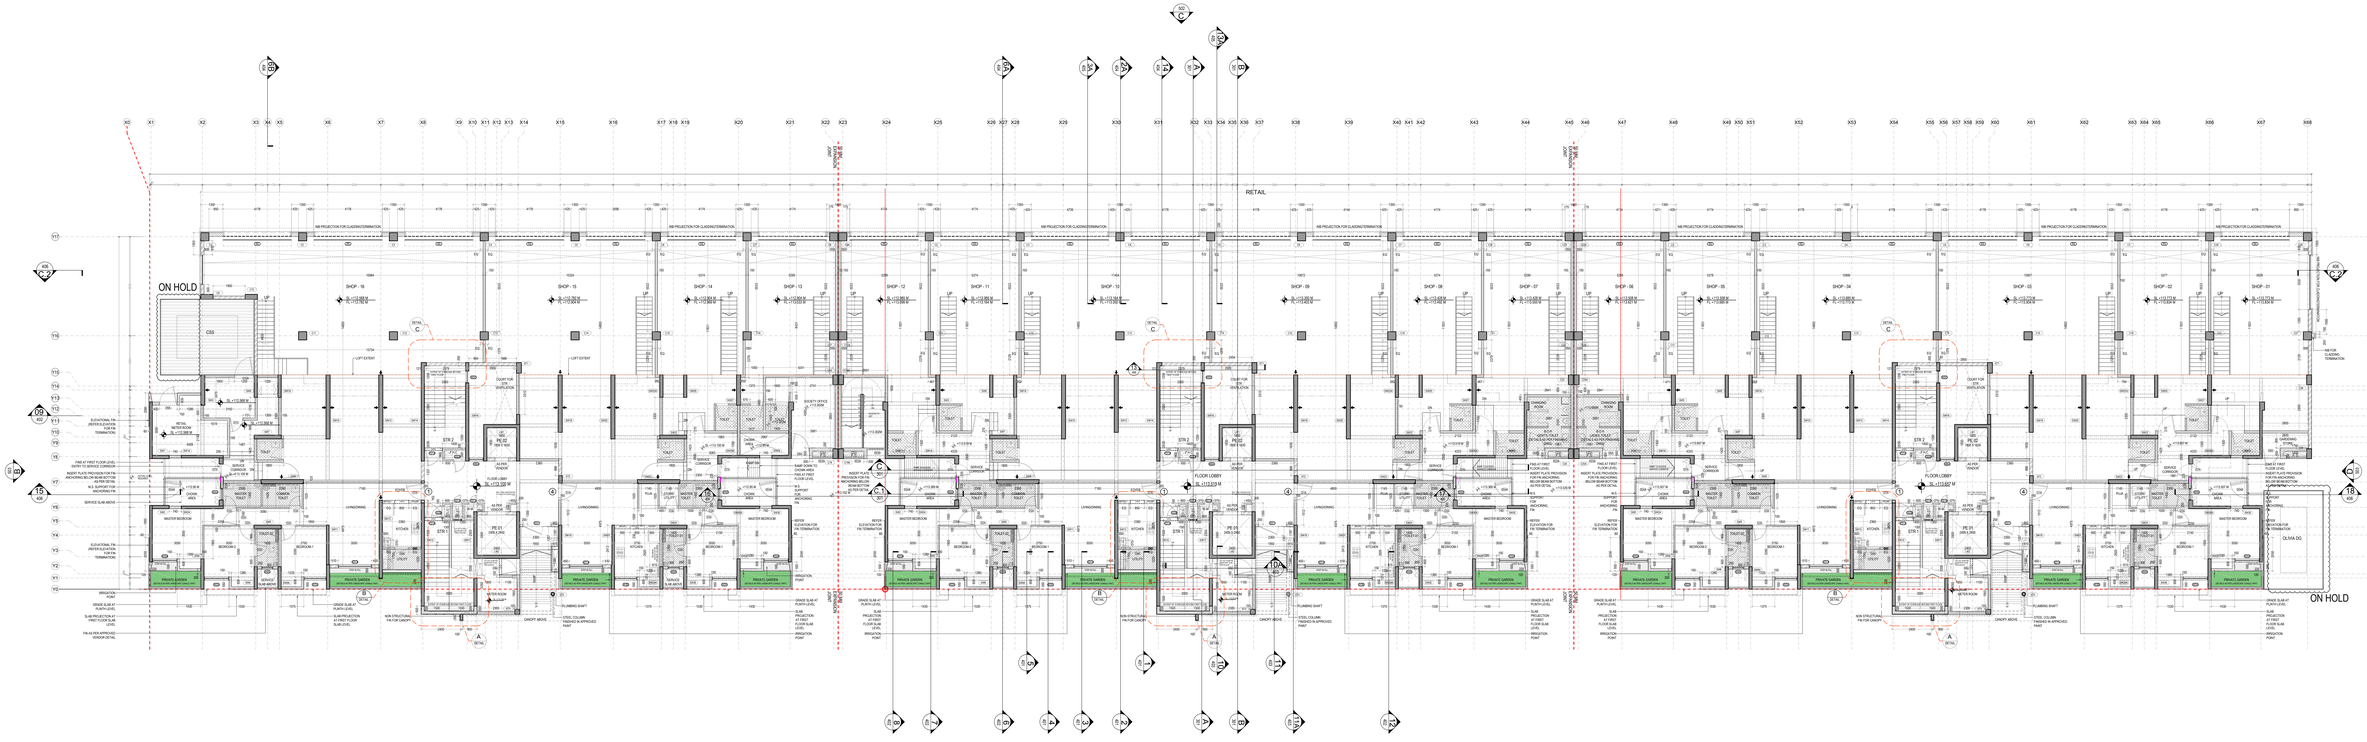


C
CASA OLIVIA (B6)

B
CASA OLIVIA (B6)

A
CASA OLIVIA (B6)

NOTE:
- FOR DOOR WINDOW HEIGHTS AND LINTEL LEVELS REFER FENESTRATION DETAIL DRAWING.
- ALL LINTEL DROP PARD BOTTOM TO BE AT BEAM BOTTOM LEVEL AT 1500MM

DOOR SCHEDULE FOR GROUND FLOOR

NO.	LOCATION	WIDTH (MM)	LINTEL (MM)	CILL (MM)	DESCRIPTION
D1A	ENTRANCE DOOR	1050	2250- 2850	-	SINGLE LEAF WOODEN FLUSH DOOR
D2A	BEDROOM	900	2250- 2850	-	SINGLE LEAF WOODEN FLUSH DOOR
D3A	TOILET	800	2250- 2850	-	SINGLE LEAF WOODEN FLUSH DOOR
D4A	KITCHEN UTILITY	850	2250- 2850	-	ALUMINUM & GLASS PANEL DOOR
D5A	BOH AREA, SOCIETY OFFICE	900	2250	-	SINGLE LEAF WOODEN FLUSH DOOR
D7A	FITH ROOM	800	2250	-	SINGLE LEAF FIRE RATED DOOR
D8A	METER ROOM	900	2250	-	SINGLE LEAF FIRE RATED DOOR
D9A	METIAL METER RM	1100	2250	-	SINGLE LEAF FIRE RATED DOOR
D10A	FITH ROOM	1200	2250	-	SINGLE LEAF FIRE RATED DOOR
D01A	ELEC. & WATER METER SHAFT	600	2250- 2850	450	SINGLE LEAF FIRE RATED DOOR
D02A	SU/ WYC SHAFT	750	2250- 2850	450	SINGLE LEAF FIRE RATED DOOR
D03A	PLUMBING SHAFT	1200	2250- 2850	150	AL. FIN DOOR AS PER DETAIL
D04A	CHORM ENTRY	750	2250	150	AL. FIN DOOR AS PER DETAIL
D05A	LIGT STAIRCASE DOOR	1100	2250- 2850	150	AL. FIN DOOR AS PER DETAIL
FD1A	STAIRCASE	1100	2250- 2850	-	SINGLE LEAF FIRE RATED DOOR
ED1	ENTRANCE LOBBY	1750	2250- 2850	-	GLASS DOOR WITH AL.FRAMING


WINDOW SCHEDULE FOR GROUND FLOOR

NO.	LOCATION	WIDTH (MM)	LINTEL (MM)	CILL (MM)
S01A	LIVING ROOM	3550	2250- 2850	-
S02A	MASTER BEDROOM	1520	2250- 2850	-
W2A	BEDROOM-02	1520	2250- 2850	110
W3A	BEDROOM-01	1375	2250- 2850	110
W3B	GROUND FLOOR KITCHEN	1375	2250- 2850	1100
W4A	TOILET	700	2250- 2850	1100
W5C	STAIRCASE 02	700 X 1500	3EAM BOTTOM REMAINDER	
W6A	LOBBY	900	2250- 2850	110


LEGEND

R.C.C.	125MM HIGH DENSITY BLOCK WORK	NON STRUCTURAL CONC. WALL	100MM INTERNAL BLOCK WORK	DRIP MOULD	
150MM INTERNAL BLOCK WORK	250MM SUNK	200MM INTERNAL BLOCK WORK	FULL HT LEDGE WALL	FACADE GROOVE	
125MM LIGHTWEIGHT BLOCK WORK	200MM SUNK	60MM SUNK	MEP SLEEVES / CUT-OUT IN WALL	BUILDING PROFILE AT TYPICAL LEVEL	
				LOFT EXTENT	
				INSERT PLATE PROVISION FOR FIN ANCHORING	


NOTE : LOCATION AND LENGTH OF STAIRCASES IN RETAIL AREAS ARE INDICATIVE
REFER MEP BUILDER WORK DRAWINGS FOR ESTABLISHING VARIOUS CUT OUTS
DRAWINGS TO BE READ IN CONJUNCTION WITH STRUCTURE AND MEP

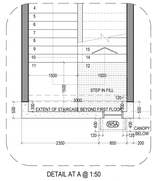

DETAIL AT A @ 1:50
STAIRCASE 01 MID-LANDING

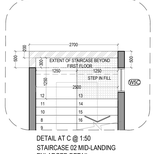

DETAIL AT C @ 1:50
STAIRCASE 02 MID-LANDING
ENLARGED DETAIL

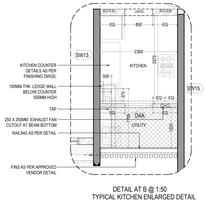


DETAIL AT B @ 1:50
TYPICAL KITCHEN ENLARGED DETAIL

GENERAL NOTES

1. All dimensions are in millimeters and levels in meters unless specified otherwise.
2. Do not scale the drawing, follow written dimensions.
3. All dimensions are unfinished dimensions unless specified otherwise.
4. Any discrepancies should be brought to the notice of the Architect prior to execution of job / procuring materials at site.
5. This drawing is the property of Kapadia Associates and should not be reproduced, copied, handed over to a third party or used for any purpose other than for which it has been issued.
6. This drawing is to be read in conjunction with all relevant structural & services drawings.

KEY PLAN

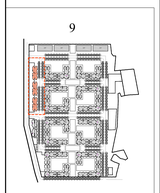

REVISION INDEX

REV.NO.	DATE	DESCRIPTION

CONSULTANTS

STAMP & SIGN

PROJECT TITLE	PROJ.NO
PALAVA - LAKEFRONT	L-10518
DRAWING TITLE	DWG.NO
AR-CASA OLIVIA (B6) - GROUND FLOOR PLAN	201
DRAWING STAGE	REV.NO
WORKING DRAWING	R-00

DRAWN	CHECKED	SCALE	DATE
AK	ES	1:100	24-04-2019

KAPADIA ASSOCIATES
architecture • urban design
CIN:U74210MH2000PTC128119
Peninsula Centre Dr. S.S. Rao Road, Parel (East), Mumbai 400012
Tel.: 91-22-66662626 / 66662727
Fax : 91-22-66662 2844
E-mail : mail@kaa.in
Website : www.kaa.in