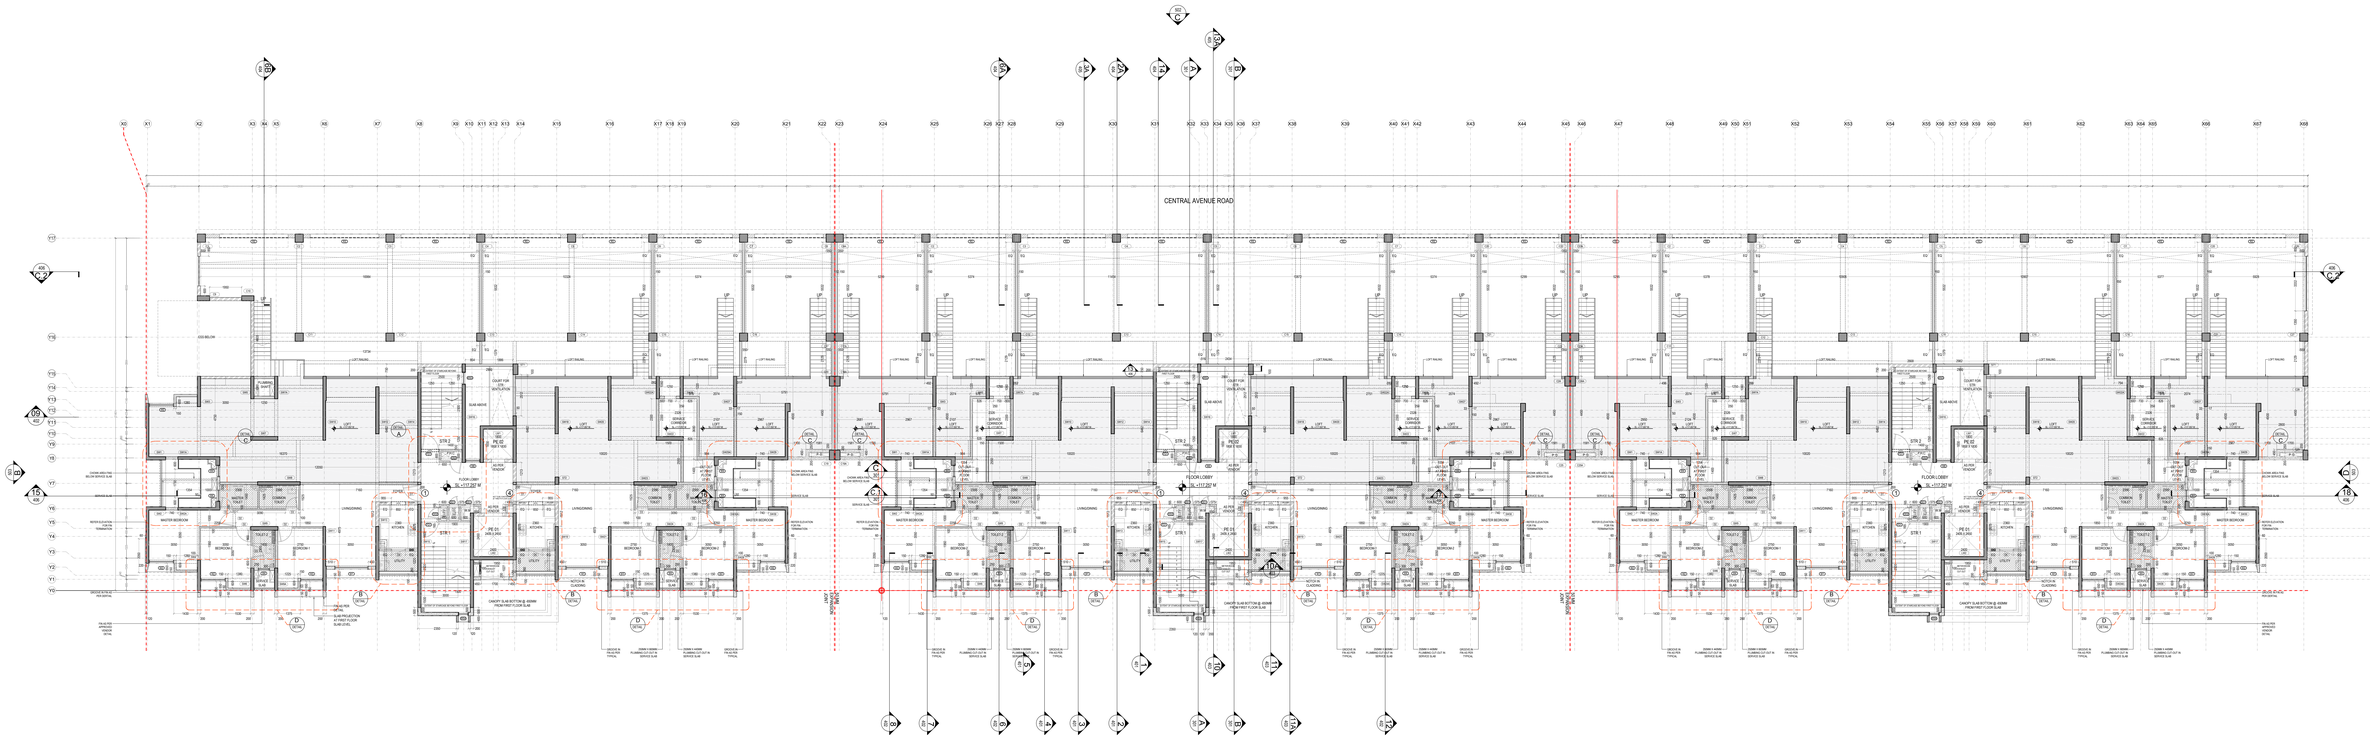


C
CASA OLIVIA (B6)

B
CASA OLIVIA (B6)

A
CASA OLIVIA (B6)

DOOR SCHEDULE FOR FIRST FLOOR

NO.	LOCATION	WIDTH (MM)	LINTEL (MM)	CILL (MM)	DESCRIPTION
D1	ENTRANCE DOOR	1050	2250	-	SINGLE LEAF WOODEN FLUSH DOOR
D2	BEDROOM	900	2250	-	SINGLE LEAF WOODEN FLUSH DOOR
D3	TOILET	800	2250	-	SINGLE LEAF WOODEN FLUSH DOOR
D4	KITCHEN UTILITY	800	2250	-	ALUMINUM & GLASS PANEL DOOR
DD1	ELEC. & WATER METER SHAFT	600	2250	450	SINGLE LEAF FIRE RATED DOOR
DD2	ELV &PHC SHAFT	750	2250	450	SINGLE LEAF FIRE RATED DOOR
FD1	STAIRCASE	1100	2000	-	SINGLE LEAF FIRE RATED DOOR


WINDOW SCHEDULE

NO.	LOCATION	SIZE (MM)	CILL (MM)	LINTEL (MM)
W1	LIVING ROOM	2050 x 2140	110	2250
W2	MASTER BEDROOM & BEDROOM-02	1525 x 2140	110	2250
W3	BEDROOM 01	1375 x 2140	110	2250
W4	TOILET	750 x 1150	1100	2250
W5A	STAIRCASE 01 (FIRST MID LANDING)	750 x 1150	1100	2250
W6	TYPICAL LOBBY	900 x 2140	110	2250

LEGEND


- R.C.C.
- 150MM INTERNAL BLOCK WORK
- 125MM LIGHTWEIGHT BLOCK WORK
- 125MM HIGH DENSITY BLOCK WORK
- 250MM SUNK
- 200MM SUNK
- NON STRUCTURAL CONC. WALL
- 200MM INTERNAL BLOCK WORK
- 60MM SUNK
- 100MM INTERNAL BLOCK WORK
- FULL HT. LEDGE WALL
- MEP SLEEVES / CUT OUT IN WALL
- DRIP MOULD
- FACADE GROOVE
- BUILDING PROFILE AT TYPICAL LEVEL
- LOFT EXTENT

NOTE : LOCATION AND LENGTH OF STAIRCASES IN RETAIL AREAS ARE INDICATIVE
REFER MEP BUILDER WORK DRAWINGS FOR ESTABLISHING VARIOUS CUT OUTS
DRAWINGS TO BE READ IN CONJUNCTION WITH STRUCTURE AND MEP

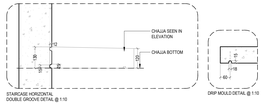


STAIRCASE HORIZONTAL DOUBLE GROOVE DETAIL @ 1:10


DRIP MOULD DETAIL @ 1:10

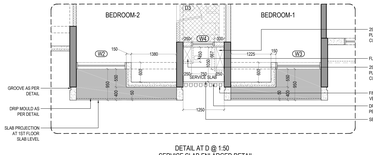


DETAIL AT D @ 1:50
SERVICE SLAB ENLARGED DETAIL

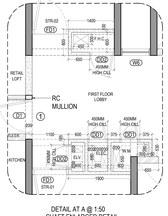


DETAIL AT A @ 1:50
SHAFT ENLARGED DETAIL

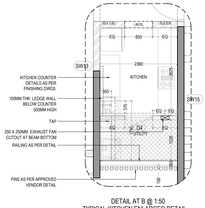

DETAIL AT B @ 1:50
TYPICAL KITCHEN ENLARGED DETAIL

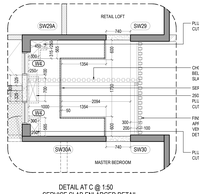

DETAIL AT C @ 1:50
SERVICE SLAB ENLARGED DETAIL

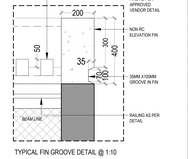


TYPICAL FIN GROOVE DETAIL @ 1:10

GENERAL NOTES

1. All dimensions are in millimeters and levels in meters unless specified otherwise.
2. Do not scale the drawing, follow written dimensions.
3. All dimensions are unfinished dimensions unless specified otherwise.
4. Any discrepancies should be brought to the notice of the Architect prior to execution of job / procuring materials at site.
5. This drawing is the property of Kapadia Associates and should not be reproduced, copied, handed over to a third party or used for any purpose other than for which it has been issued.
6. This drawing is to be read in conjunction with all relevant structural & services drawings.

KEY PLAN

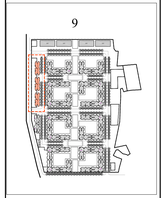

REVISION INDEX

REV.NO.	DATE	DESCRIPTION

CONSULTANTS

STAMP & SIGN

PROJECT TITLE	PROJ.NO
PALAVA - LAKEFRONT	L-10518
DRAWING TITLE	DWG.NO
AR-CASA OLIVIA (B6) - FIRST FLOOR PLAN	202
DRAWING STAGE	REV.NO
WORKING DRAWING	R-00

DRAWN	CHECKED	SCALE	DATE
AK	ES	1:100	24-04-2019

KAPADIA ASSOCIATES
architecture • urban design
CELLO 9, Hermosilla Centre,Dr. S. S. Rao Road, Near Lalbaug Flyover,Parel East, Mumbai 400012
Tel : 91-22-6665 2828 / 29
Fax : 91-22-6665 2834
E-mail : info@kaa.in
Website : www.kaa.in