
ON HOLD

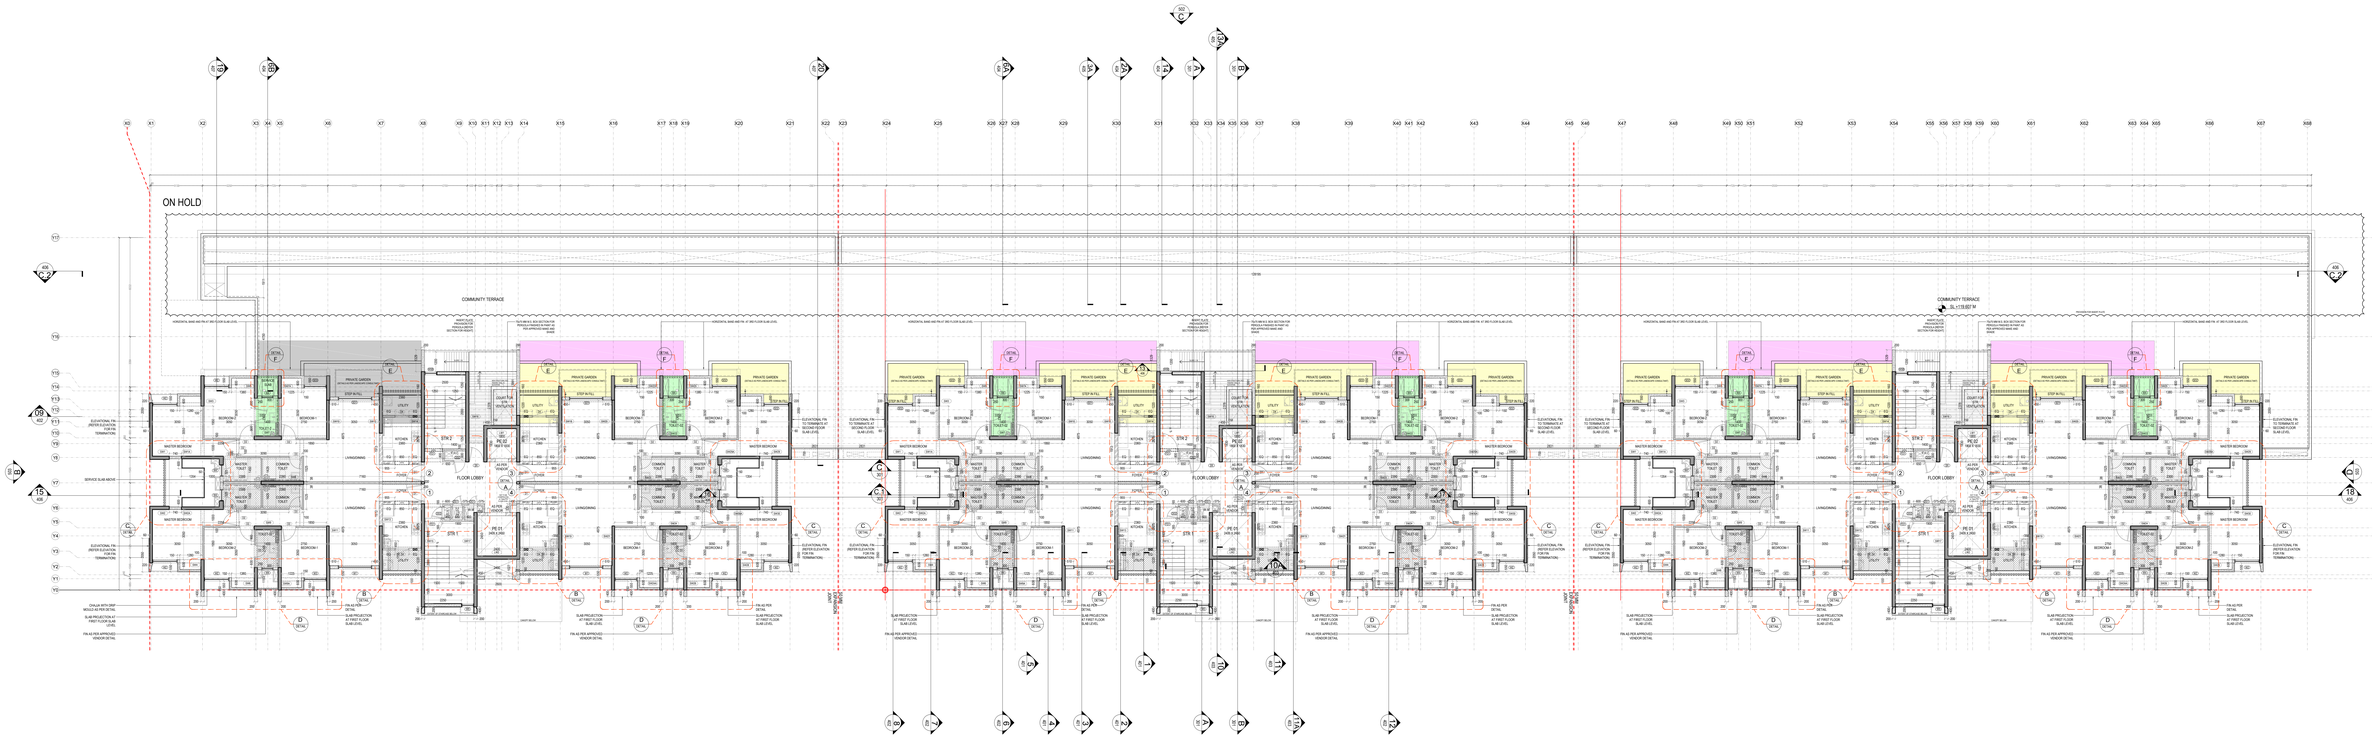

CASA OLIVIA - C
SECOND FLOOR PLAN


CASA OLIVIA - B
SECOND FLOOR PLAN

CASA OLIVIA - A
SECOND FLOOR PLAN

GENERAL NOTES

1. All dimensions are in millimeters and levels in meters unless specified otherwise.
2. Do not scale the drawing, follow written dimensions.
3. All dimensions are unfinished dimensions unless specified otherwise.
4. Any discrepancies should be brought to the notice of the Architect prior to execution of job / procuring materials at site.
5. This drawing is the property of Kapadia Associates and should not be reproduced, copied, handed over to a third party or used for any purpose other than which it has been issued.
6. This drawing is to be read in conjunction with all relevant structural & services drawings.

KEY PLAN

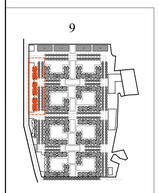

REVISION INDEX

REV.NO.	DATE	DESCRIPTION

CONSULTANTS


STAMP & SIGN

DOOR SCHEDULE FOR SECOND FLOOR					
NO.	LOCATION	WIDTH (MM)	LINTEL (MM)	CILL (MM)	DESCRIPTION
D1	ENTRANCE DOOR	1050	2250	-	SINGLE LEAF WOODEN FLUSH DOOR
D2	BEDROOM	900	2250	-	SINGLE LEAF WOODEN FLUSH DOOR
D3	TOILET	800	2250	-	SINGLE LEAF WOODEN FLUSH DOOR
D4	KITCHEN UTILITY	800	2250	-	ALUMINUM & GLASS PANEL DOOR
D5	COMMUNITY TERRACE ENTRANCE	900	2250	-	ALUMINUM & GLASS PANEL DOOR
DD1	ELEC. & WATER METER SHAFT	600	2250	450	SINGLE LEAF FIRE RATED DOOR
DD2	ELV &P/G SHAFT	750	2250	450	SINGLE LEAF FIRE RATED DOOR
FD1	STAIRCASE	1150	2350	-	SINGLE LEAF FIRE RATED DOOR


WINDOW SCHEDULE FOR SECOND FLOOR					
NO.	LOCATION	SIZE (MM)	CILL (MM)	LINTEL (MM)	
SW1	LIVING ROOM	2090 x 2140	-	2250	
SW2	MASTER BEDROOM & BEDROOM-2	1520 x 2140	-	2250	
SW3	BEDROOM - 1	1370 x 2140	-	2250	
W1	LIVING ROOM	2090 x 2140	110	2250	
W2	MASTER BEDROOM & BEDROOM-02	1520 x 2140	110	2250	
W3	BEDROOM 01	1370 x 2140	110	2250	
W4	TOILET	700 x 1150	1100	2250	
W5	STAIRCASE 01	750 x 1150	1100	2250	
W5B	STAIRCASE 02 (FIRST MID-LANDING)	750 x 800	1450	2250	

LEGEND


R.C.C.	125MM HIGH DENSITY BLOCK WORK	NON STRUCTURAL CONC. WALL	100MM INTERNAL BLOCK WORK	DRIP MOULD
150MM INTERNAL BLOCK WORK	250MM SUNK	200MM INTERNAL BLOCK WORK	FULL HT LEDGE WALL	FACADE GROOVE
125MM LIGHTWEIGHT BLOCK WORK	200MM SUNK	60MM SUNK	MEP SLEEVES / CUT OUT IN WALL	BUILDING PROFILE AT TYPICAL LEVEL
700MM SUNK	450MM SUNK	600MM SUNK	500MM SUNK	LOFT EXTENT
				INSERT PLATE PROVISION FOR PERGOLA

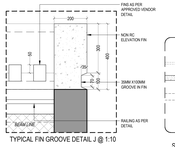


TYPICAL FIN GROOVE DETAIL J @ 1:10

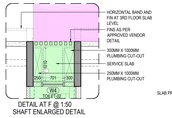


DETAIL AT F @ 1:50
SHAFT ENLARGED DETAIL

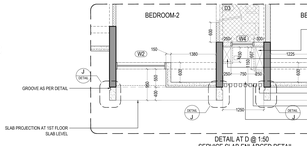


DETAIL AT D @ 1:50
SERVICE SLAB ENLARGED DETAIL

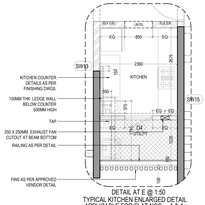


DETAIL AT E @ 1:50
TYPICAL KITCHEN ENLARGED DETAIL
APPLICABLE FOR FLAT NOS. - 1 & 4

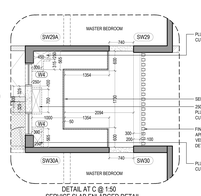


DETAIL AT C @ 1:50
SERVICE SLAB ENLARGED DETAIL

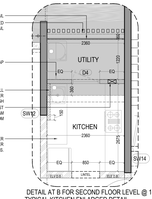


DETAIL AT B FOR SECOND FLOOR LEVEL @ 1:5
TYPICAL KITCHEN ENLARGED DETAIL
APPLICABLE FOR FLAT NOS. - 2 & 3

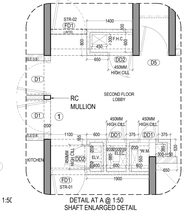

DETAIL AT A @ 1:50
SHAFT ENLARGED DETAIL

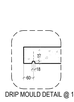

DRIP MOULD DETAIL @ 1:10

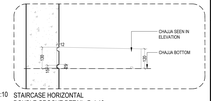

STAIRCASE HORIZONTAL
DOUBLE GROOVE DETAIL @ 1:10

PROJECT TITLE	PROJ.NO
PALAVA - LAKEFRONT	**L-10518**
DRAWING TITLE	DWG.NO
AR-CASA OLIVIA (B6) - SECOND FLOOR PLAN	**203**
DRAWING STAGE	REV.NO
WORKING DRAWING	**R-00**

DRAWN	CHECKED	SCALE	DATE
AK	ES	1:100	10-06-2019

KAPADIA ASSOCIATES
architecture • urban design
CULP-6
Hermosa Centre,Dr. S.S. Rao Road, Near Municipal Head Pond East, Mumbai 400012
Tel.: 91-22-66613636 / 38
Fax : 91-22-66613634
E-mail : info@kaai.in
Website : www.kaai.in