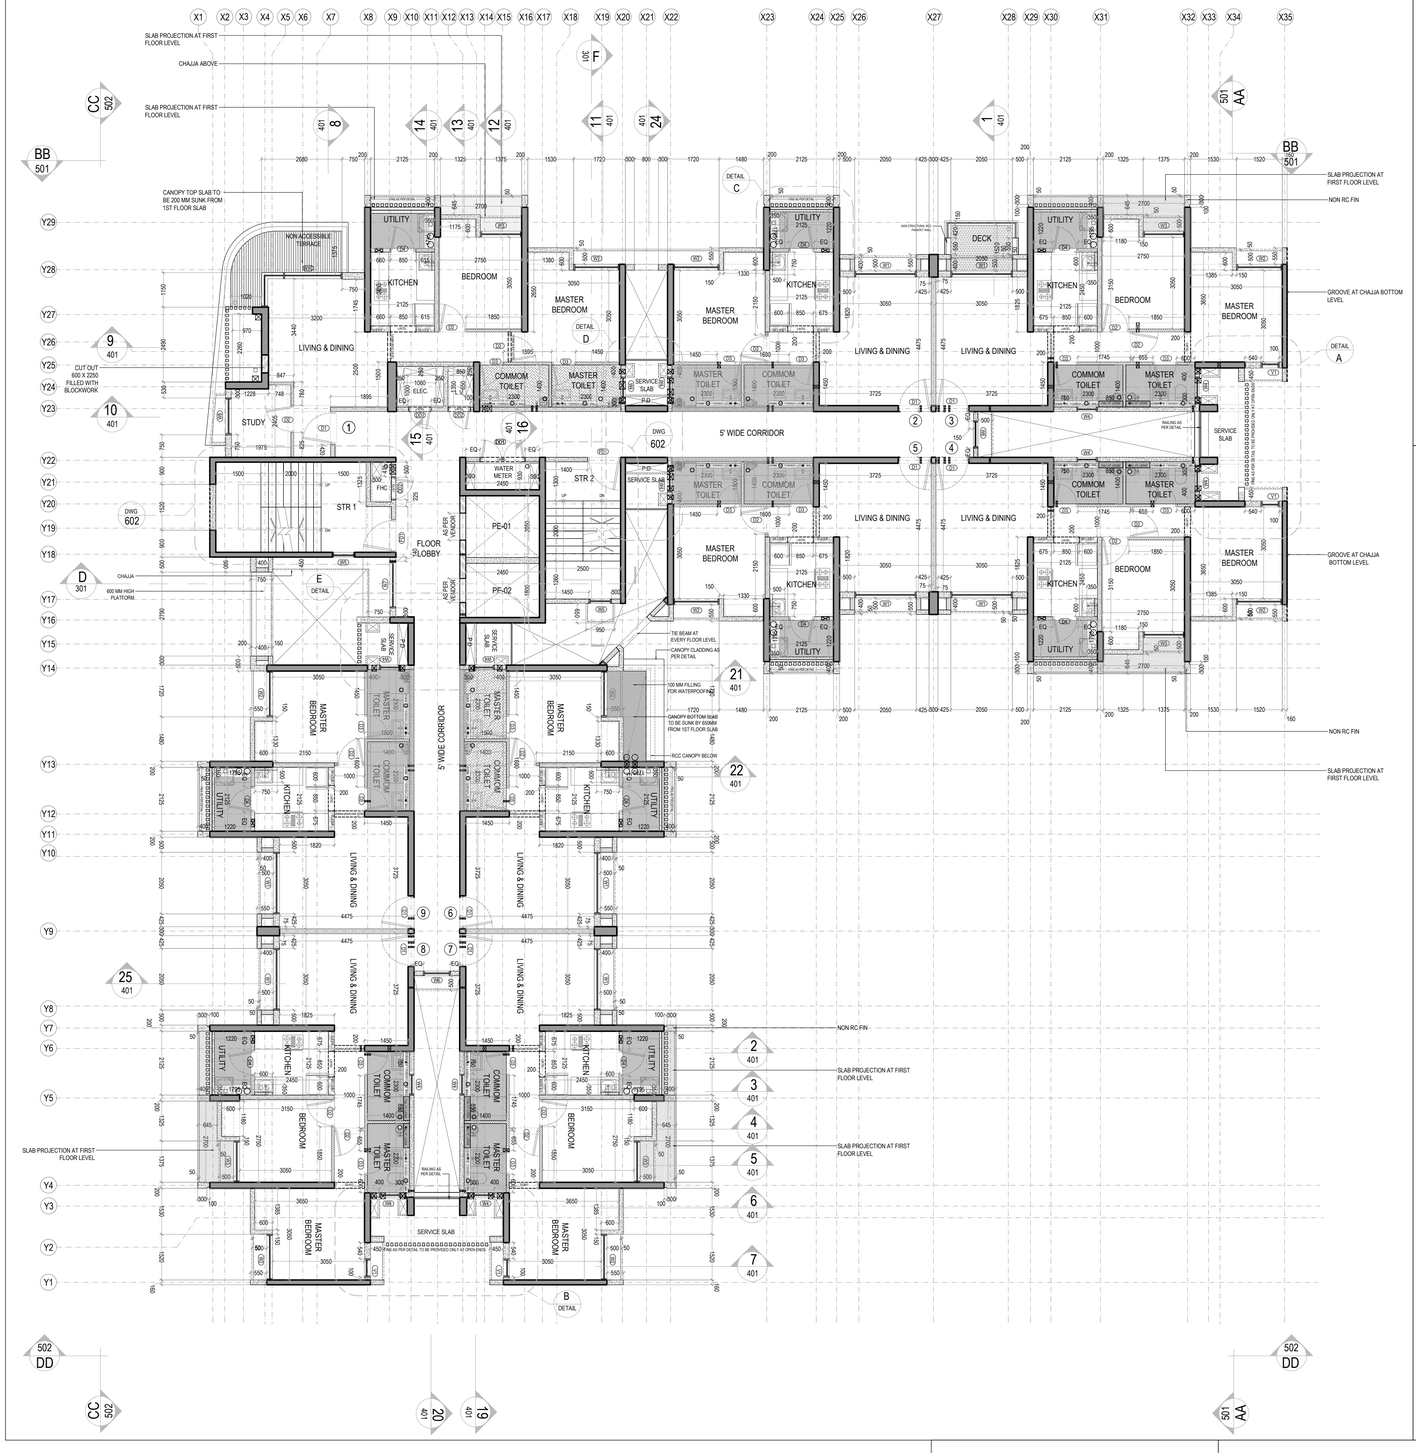


WINDOW SCHEDULE


NO.	LOCATION	SIZE	CILL	LINTEL
W1	LIVING ROOM	2050 x 2140	110	2250
W2	MASTER BEDROOM	1520 x 2140	110	2250
W3	BEDROOM	1375 x 2140	110	2250
W4	TOILET	700 x 1150	1100	2250
W5	STAIRCASE	750 x 1150	1110	2250
W6	TYPICAL LOBBY	900 x 2140	110	2250
W7	TYPICAL LOBBY	1550 x 2140	110	2250
W8	STUDY ROOM	1225 x 1990	110	2100
W1C	LIVING ROOM 2.5 BHK [DECK]	AS PER DETAIL	-	2250
V1	MASTER BEDROOM [2BHK]	600 x 750	1500	2250

DOOR SCHEDULE


NO.	LOCATION	WIDTH	LINTEL	CILL	DESCRIPTION
D1	LIVING ROOM	1100	2250	-	SINGLE LEAF WOODEN FLUSH DOOR
D2	BED ROOM	900	2250	-	SINGLE LEAF WOODEN FLUSH DOOR
D3	TOILET	800	2250	-	SINGLE LEAF WOODEN FLUSH DOOR
D4	UTILITY	850	2250	-	ALUMINUM & GLASS PANEL DOOR
DD1	WATER METER	1500	2250	450	DOUBLE LEAF METAL DOOR [W.M]
DD2	ELV,ELE&FHC	750	2250	450	SINGLE LEAF FIRE RATED METAL DOOR
FD1	STAIRCASE	1100	2250	-	SINGLE LEAF FIRE RATED METAL DOOR

LEGEND


- R.C.C.
- NON STRUCTURAL CONC. WALL
- 200MM INTERNAL BLOCK WORK
- 150MM INTERNAL BLOCK WORK
- 125MM LIGHTWEIGHT BLOCK WORK
- MEP SLEEVES / CUT-OUT IN WALL
- 600MM SUNK
- FULL HT. LEDGE WALL
- 125MM HIGH DENSITY BLOCK WORK
- 100MM INTERNAL BLOCK WORK
- 60MM SUNK
- 250MM SUNK
- 200MM SUNK
- FACADE GROOVE
- DRIP MOULD AS PER DETAIL AS DRIP MOULD

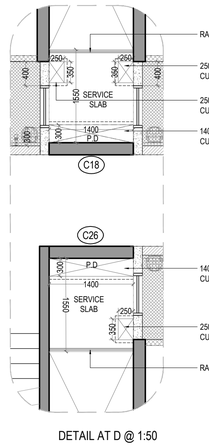


DETAIL AT D @ 1:50

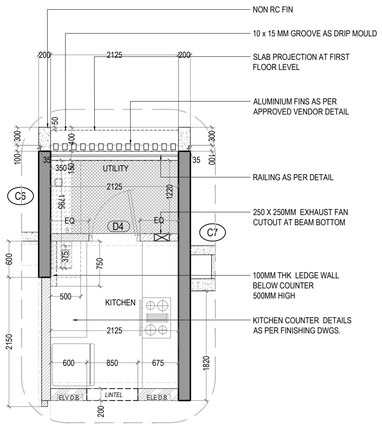


DETAIL AT C @ 1:50
TYPICAL KITCHEN BLOW UP DETAIL

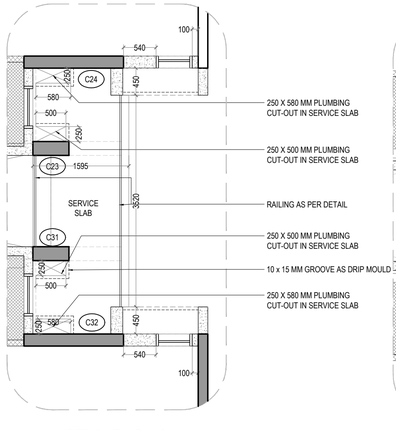

DETAIL AT A @ 1:50

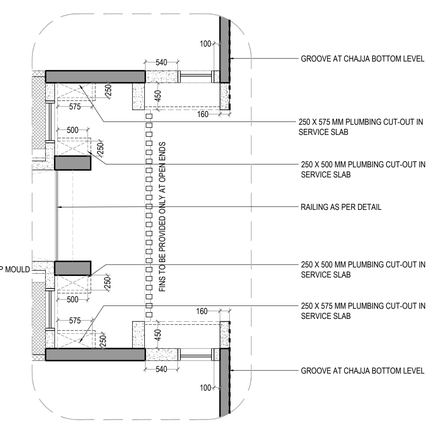


DETAIL AT B @ 1:50

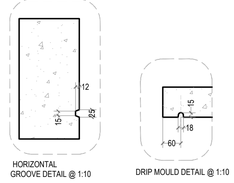


HORIZONTAL GROOVE DETAIL @ 1:10

DRIP MOULD DETAIL @ 1:10

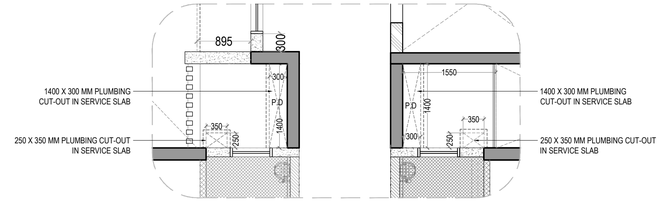

DETAIL AT E @ 1:50

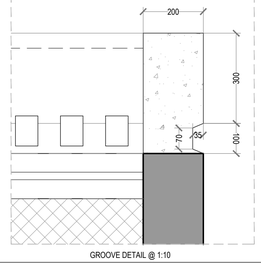

GROOVE DETAIL @ 1:10

GENERAL NOTES

1 : All dimensions are in millimeters and levels in meters unless specified otherwise.
2 : Do not scale the drawing; follow written dimensions.
3 : All dimensions are unfinished dimensions unless specified otherwise.
4 : Any discrepancies should be brought to the notice of the Architect prior to execution of job / procuring materials at site.
5 : This drawing is the property of Kapadia Associates and should not be reproduced, copied, handed over to a third party or used for any purpose other than for which it has been issued.
6 : This drawing is to be read in conjunction with all relevant structural & services drawings.

KEY PLAN

REVISION INDEX

REV.NO.	DATE	DESCRIPTION

CONSULTANTS

GOKANI CONSULTANTS
Structural Consultants
Tel : +9102202888004400
email : info@gokaniconsultants.com

MICRO ENGINEERING
MEP Consultants
Tel : 0120-4558718
email : business@meindia.com

PBB
Planner /Landscape Architect
Tel : 079 6923054
email : landscapeindia@usg.net

STAMP & SIGN

NORTH

PROJECT TITLE: **PALAVA- LAKEFRONT**

PROJ.NO: **L-10518**

DRAWING TITLE: **AR-E1-FIRST FLOOR PLAN TYPE-02**

DWG.NO: **202.2**

DRAWING STAGE: **WORKING DRAWING**

REV.NO: **R-00**

DRAWN	CHECKED	SCALE	DATE
SN	EB	1:100	25-04-2019

KAPADIA ASSOCIATES
architecture • urban design
112-114
Peninsula Centre,Dr. S.S. Rao Road,
Off Ambedkar Road,Parel East,
Mumbai 400012
Tel : 91-22-6660 2838 / 39
Fax : 91-22-6660 2844
E-mail : kapl@kapl.in
Website: www.kapl.in