
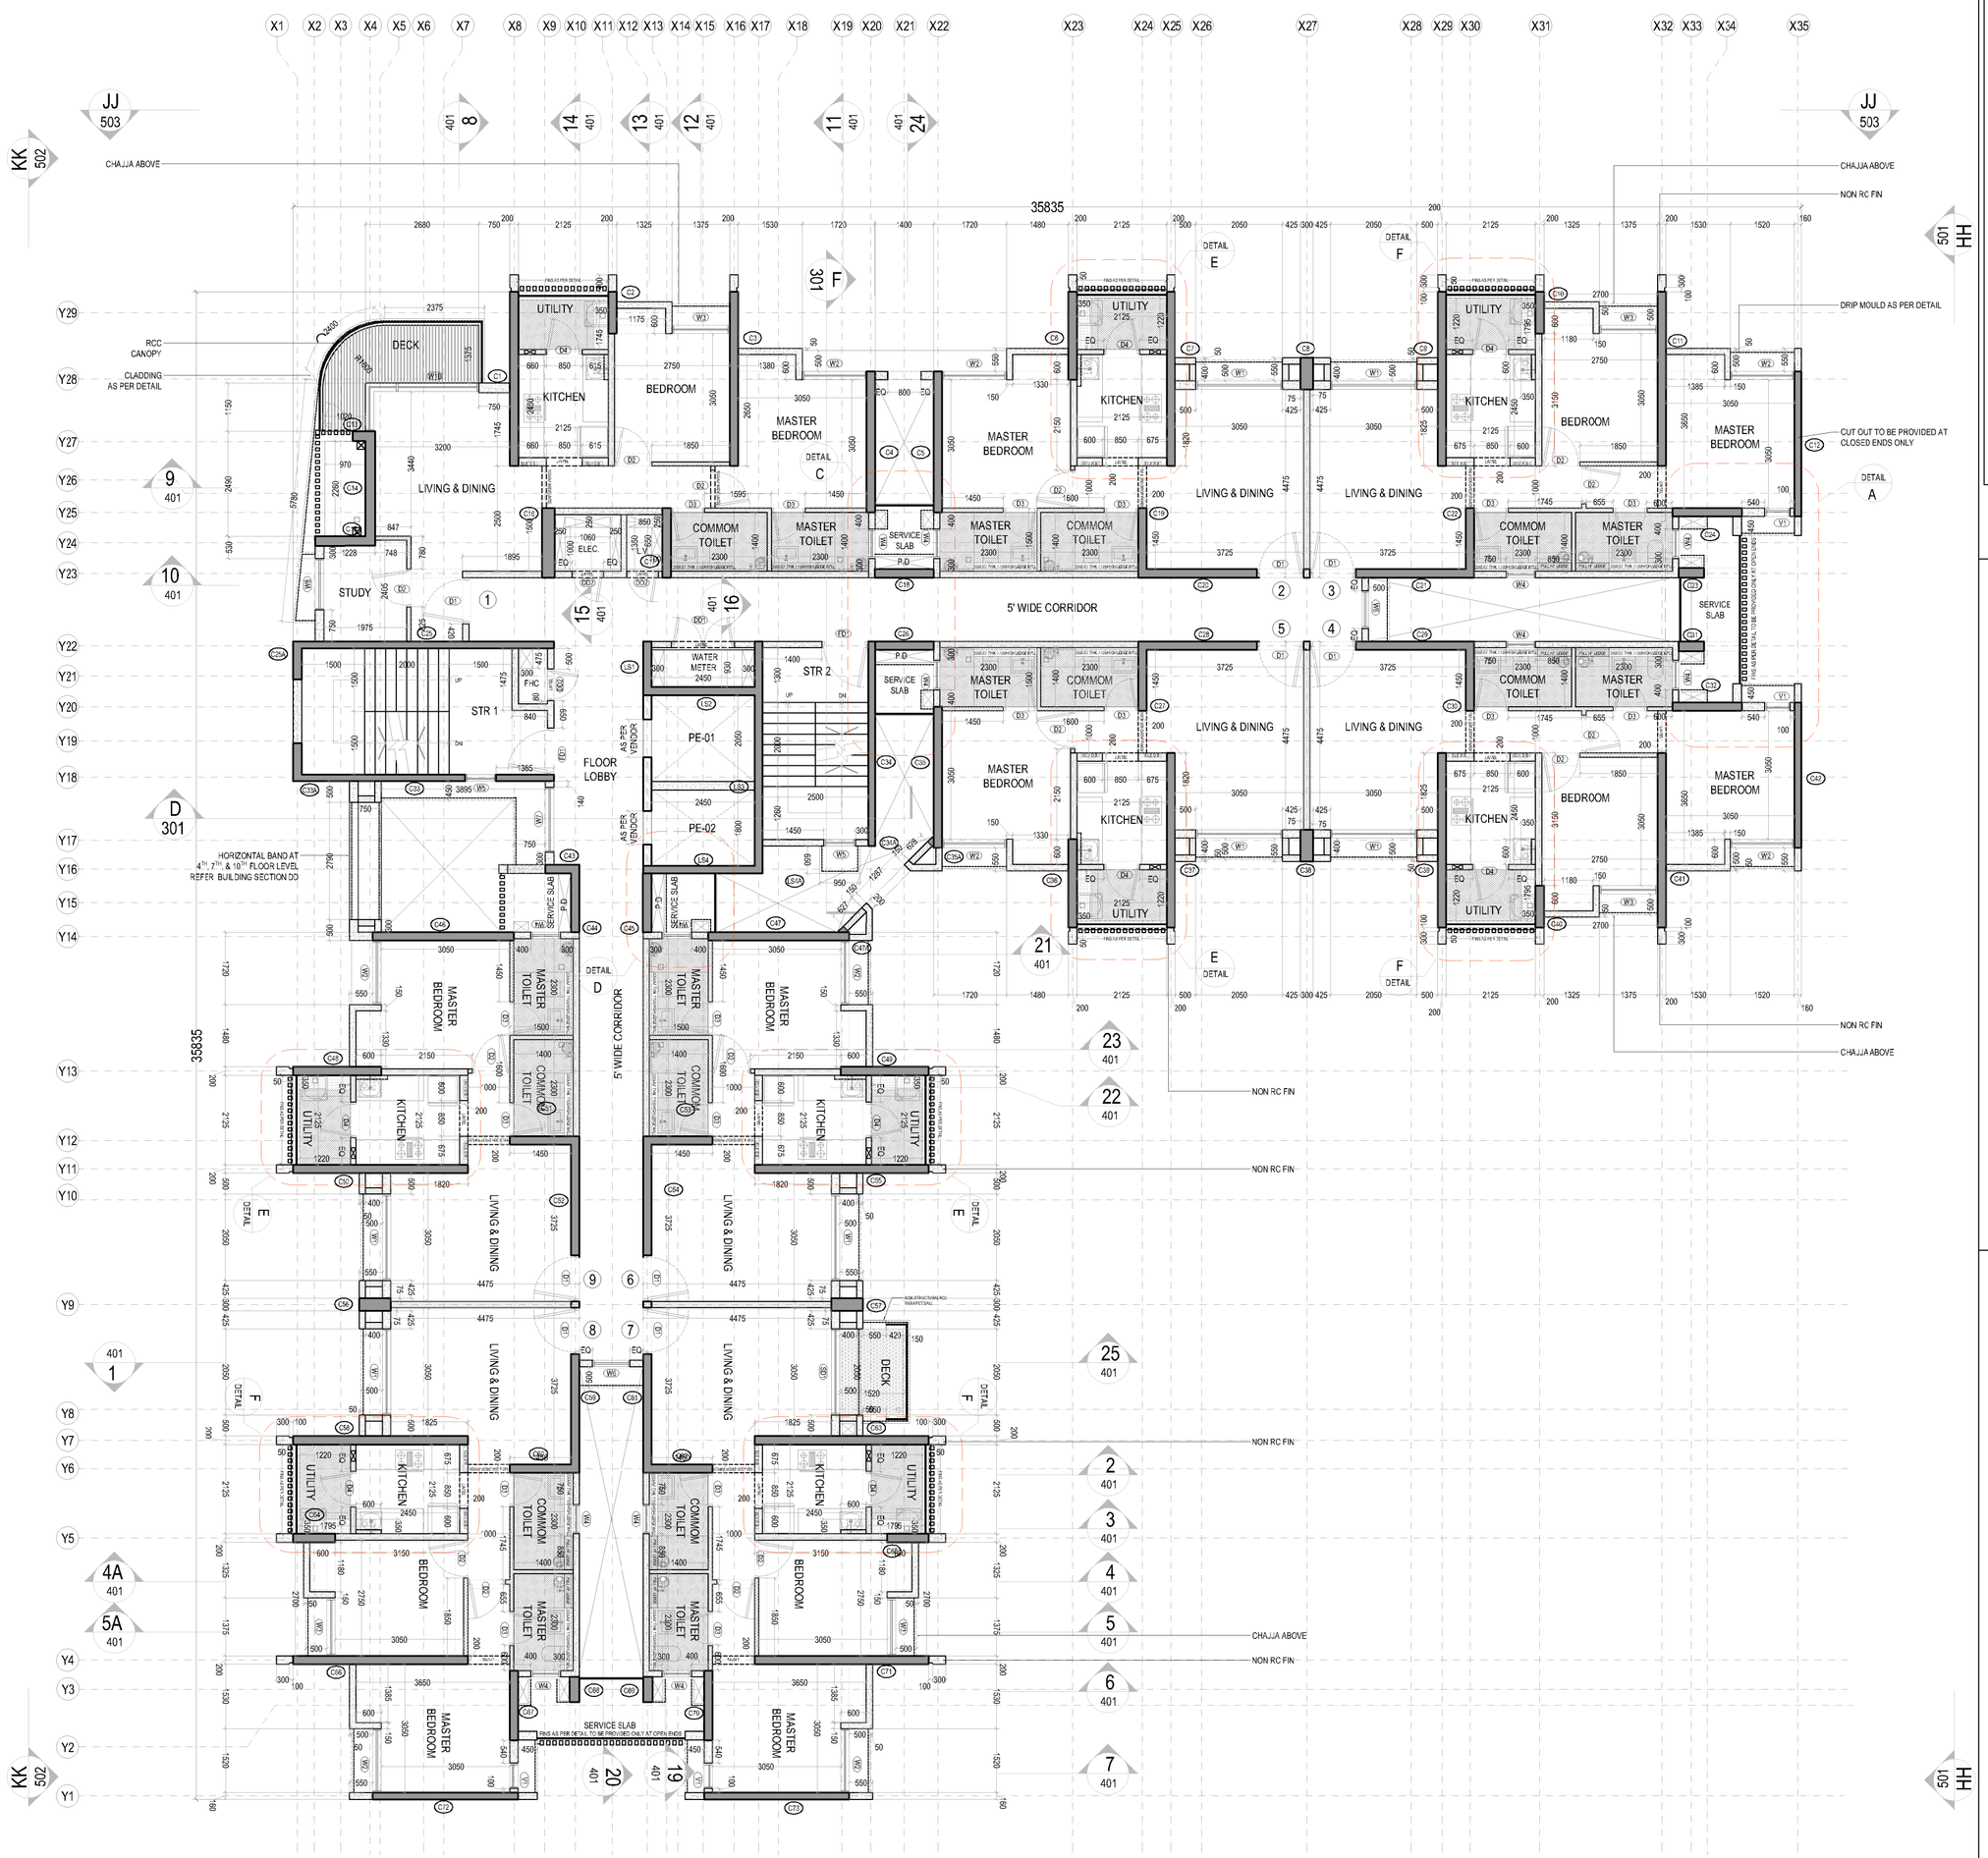



PART PLAN [1BHK]
APPLICABLE FOR FLAT NOS. - 2,6

PART PLAN [2BHK]
APPLICABLE FOR FLAT NOS. - 3,7

PART PLAN [1BHK]
APPLICABLE FOR FLAT NOS. - 5,9

PART PLAN [2BHK]
APPLICABLE FOR FLAT NOS. - 4,8

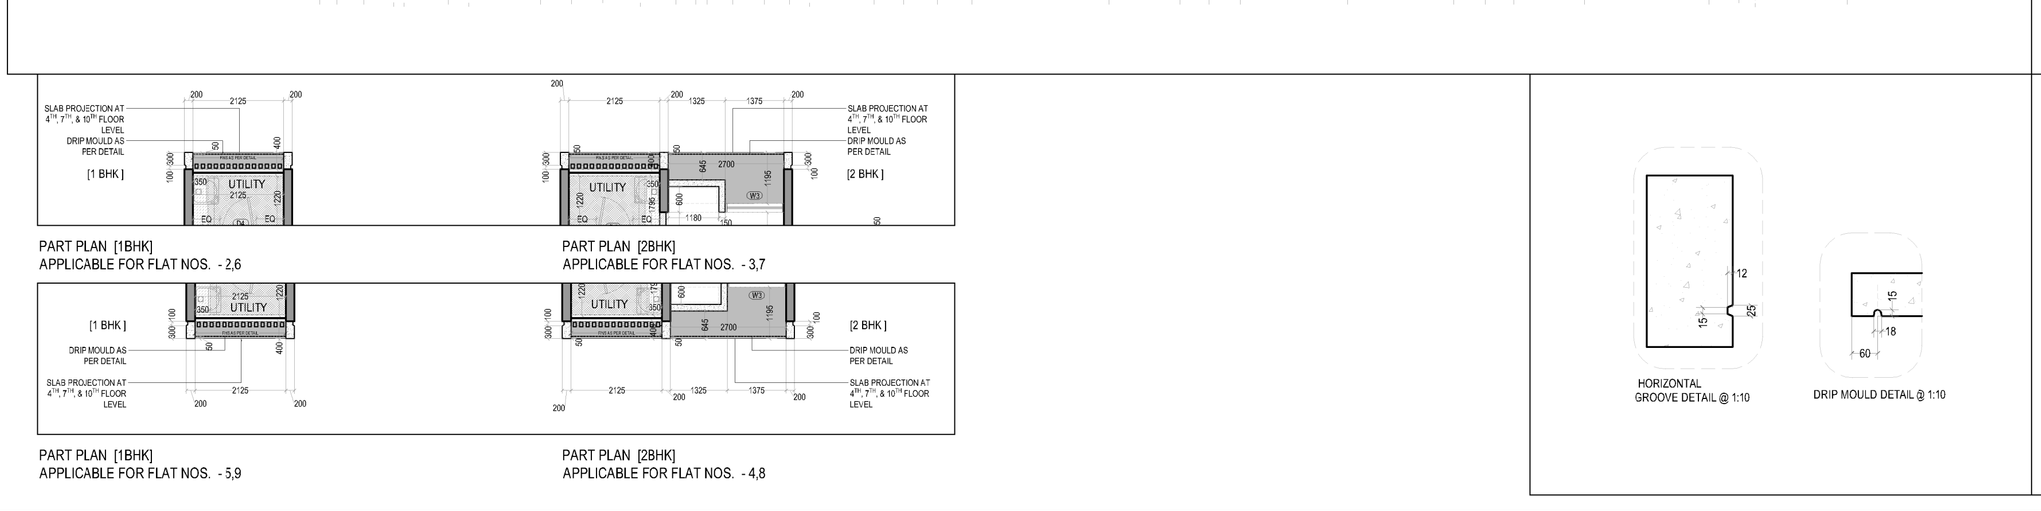


HORIZONTAL GROOVE DETAIL @ 1:10

DRIP MOULD DETAIL @ 1:10

## LEGEND


| | |
|---|---|
| R.C.C. | 125MM HIGH DENSITY BLOCK WORK |
| NON STRUCTURAL CONC. WALL | 100MM INTERNAL BLOCK WORK |
| 200MM INTERNAL BLOCK WORK | 60MM SUNK |
| 150MM INTERNAL BLOCK WORK | 250MM SUNK |
| 125MM LIGHTWEIGHT BLOCK WORK | 200MM SUNK |
| MEP SLEEVES / CUT-OUT IN WALL | FACADE GROOVE |
| 600MM SUNK | 10 x 15 MM GROOVE AS DRIP MOULD |
| FULL HT. LEDGE WALL | 450MM SUNK |

## WINDOW SCHEDULE


| NO. | LOCATION | SIZE | CILL | LINTEL |
|---|---|---|---|---|
| SD1 | LIVING ROOM [ WITH DECK] | 2050 x 2250 | - | 2250 |
| W1 | LIVING ROOM | 2050 x 2140 | 110 | 2250 |
| W2 | MASTER BEDROOM | 1520 x 2140 | 110 | 2250 |
| W3 | BEDROOM | 1375 x 2140 | 110 | 2250 |
| W4 | TOILET | 700 x 1150 | 1100 | 2250 |
| W5 | STAIRCASE | 750 x 1150 | 1100 | 2250 |
| W6 | TYPICAL LOBBY | 900 x 2140 | 110 | 2250 |
| W7 | TYPICAL LOBBY | 1550 x 2140 | 110 | 2250 |
| W8 | STUDY ROOM | 1225 x 1990 | 110 | 2100 |
| W1B | LIVING ROOM 2.5 BHK [ DECK ] | AS PER DETAIL | - | 2250 |
| V1 | MASTER BEDROOM [2BHK] | 600 x 750 | 1500 | 2250 |

## DOOR SCHEDULE


| NO. | LOCATION | WIDTH | LINTEL | CILL | DESCRIPTION |
|---|---|---|---|---|---|
| D1 | LIVING ROOM | 1100 | 2250 | - | SINGLE LEAF WOODEN FLUSH DOOR |
| D2 | BED ROOM | 900 | 2250 | - | SINGLE LEAF WOODEN FLUSH DOOR |
| D3 | TOILET | 800 | 2250 | - | SINGLE LEAF WOODEN FLUSH DOOR |
| D4 | UTILITY | 850 | 2250 | - | ALUMINUM & GLASS PANEL DOOR |
| DD1 | WATER METER | 1500 | 2250 | 450 | DOUBLE LEAF METAL DOOR (W.M) |
| DD2 | ELV.,E.E&FHC | 750 | 2250 | 450 | SINGLE LEAF FIRE RATED METAL DOOR |
| FD1 | STAIRCASE | 1100 | 2250 | - | SINGLE LEAF FIRE RATED METAL DOOR |

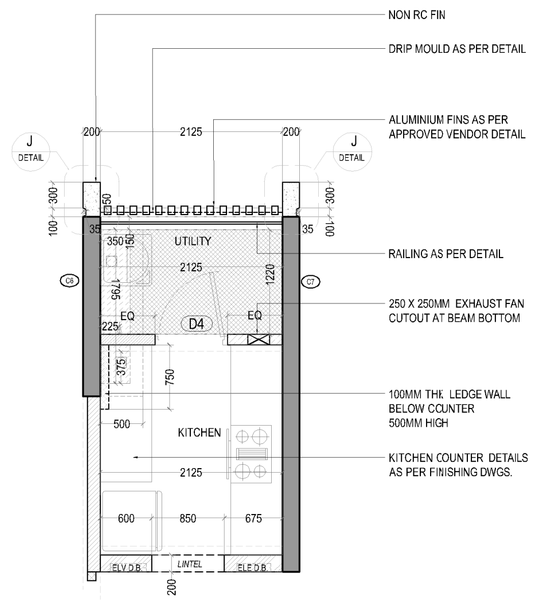



DETAIL AT E @ 1:50
TYPICAL KITCHEN BLOW UP DETAIL [1BHK]

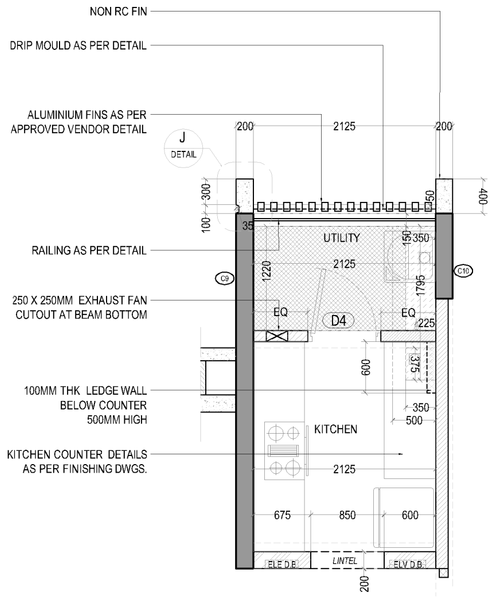



DETAIL AT F @ 1:50
TYPICAL KITCHEN BLOW UP DETAIL [2BHK]

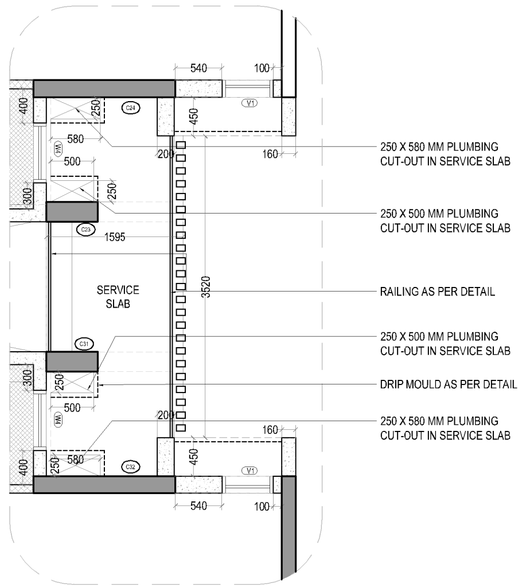



DETAIL AT A @ 1:50

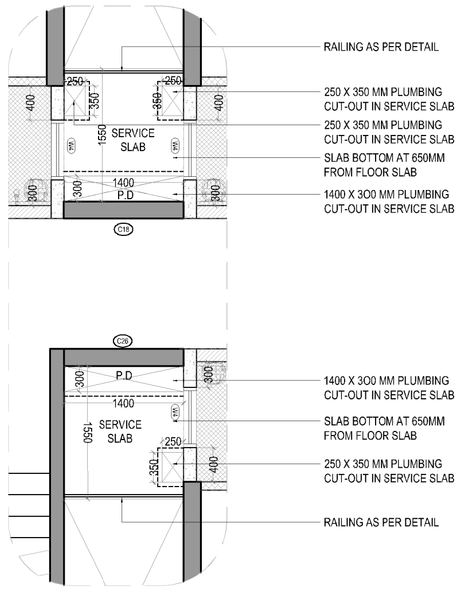


DETAIL AT C @ 1:50

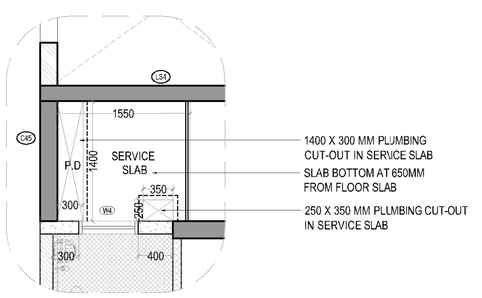


DETAIL AT D @ 1:50

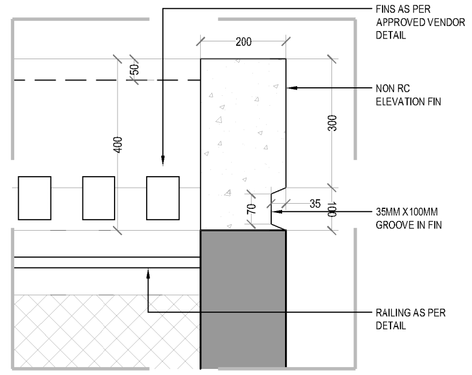


DETAIL AT J

## GENERAL NOTES

1 : All dimensions are in millimeters and levels in meters unless specified otherwise.
2 : Do not scale the drawing; follow written dimensions.
3 : All dimensions are urfinished dimensions unless specified otherwise.
4 : Any discrepancies should be brought to the notice of the Architect prior to execution of job / procuring materials at site.
5 : This drawing is the property of Kapadia Associates and should not be reproduced, copied, handed over to a third party or used for any purpose other than for which it has been issued
6 : This drawing is to be read in conjunction with all relevant structural & services drawings.

KEY PLAN

## REVISION INDEX

| REV.NO. | DATE | DESCRIPTION |
|---|---|---|
| | | |
| | | |
| | | |
| | | |
| | | |
| | | |
| | | |
| | | |
| | | |
| | | |
| | | |

## CONSULTANTS

GOKANI CONSULTANTS
Structural Consultants
Tel : +91022028804400
email : info@gokaniconsultants.com

MICRO ENGINEERING
MEP Consultants
Tel : 0120-4558718
email : business@meindia.com

PBB
Planner /Landscape Architect
Tel : 079 6923054
email : landscapeindia@asg.net

STAMP & SIGN

NORTH

N

| | |
|---|---|
| PROJECT TITLE | PROJ.NO |
| **PALAVA- LAKEFRONT** | **L-10518** |
| DRAWING TITLE | DWG.NO |
| **AR-E1-TYPICAL FLOOR PLAN TYPE-03** | **203.3** |
| DRAWING STAGE | REV.NO |
| **WORKING DRAWING** | **R-00** |

| DRAWN | CHECKED | SCALE | DATE |
|---|---|---|---|
| SN | EB | 1:100 | 25-06-2019 |


**KAPADIA ASSOCIATES**
architecture • urban design
112-114
Peninsula Centre,Dr. S.S.Rao Road,
Off Ambedkar Road,Parel East,
Mumbai 400012
Tel : 91-22-6660 2838 / 39
Fax : 91-22-6660 2844
E-mail : kapl@kapl.in
Website: www.kapl.in