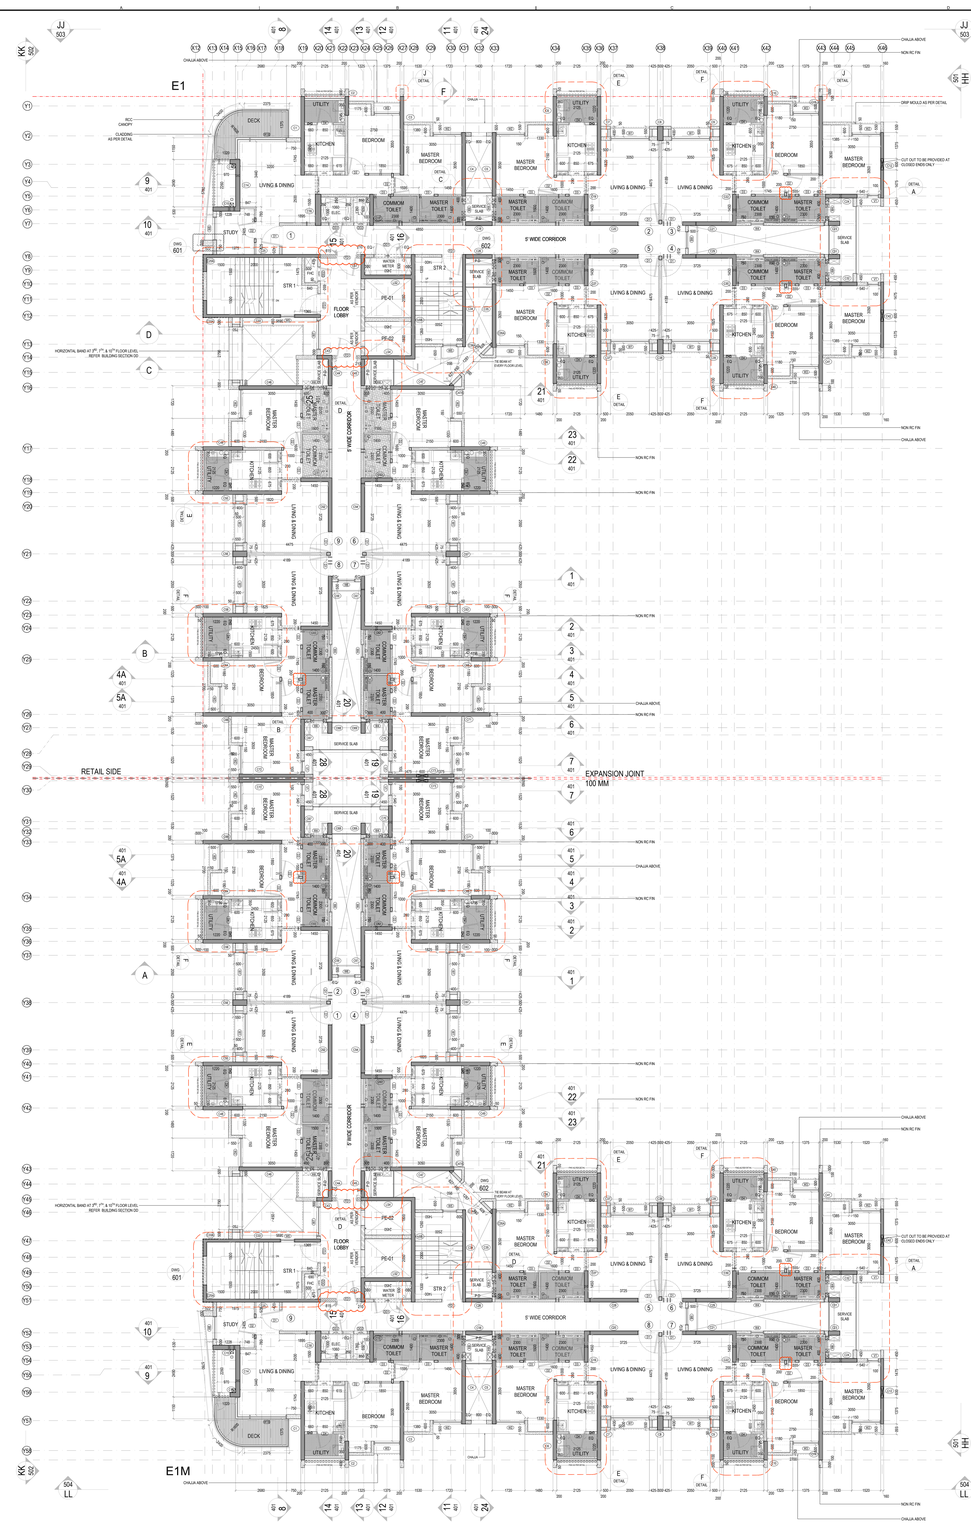


LEGEND


R.C.C.	125MM HIGH DENSITY BLOCK WORK
NON STRUCTURAL CONC. WALL	100MM INTERNAL BLOCK WORK
200MM INTERNAL BLOCK WORK	60MM SUNK
150MM INTERNAL BLOCK WORK	250MM SUNK
125MM LIGHTWEIGHT BLOCK WORK	200MM SUNK
MEP SLEEVES / CUT-OUT IN WALL	FACADE GROOVE
600MM SUNK	10 x 15 MM GROOVE AS DRIP MOULD
FULL HT. LEDGE WALL	450MM SUNK

WINDOW SCHEDULE


NO.	LOCATION	SIZE	CILL	LINTEL
W1	LIVING ROOM	2050 x 2140	110	2250
W2	MASTER BEDROOM	1520 x 2140	110	2250
W3	BEDROOM	1375 x 2140	110	2250
W4	TOILET	700 x 1150	1100	2250
W5	STAIRCASE	750 x 1150	1100	2250
W6	TYPICAL LOBBY	900 x 2140	110	2250
W7	TYPICAL LOBBY	1550 x 2140	110	2250
W8	STUDY ROOM	1225 x 1990	110	2100
W1B	LIVING ROOM 2.5 BHK [DECK]	AS PER DETAIL	-	2250
V1	MASTER BEDROOM [2BHK]	600 x 750	1500	2250

DOOR SCHEDULE


NO.	LOCATION	WIDTH	LINTEL	CILL	DESCRIPTION
D1	LIVING ROOM	1100	2250	-	SINGLE LEAF WOODEN FLUSH DOOR
D2	BED ROOM	900	2250	-	SINGLE LEAF WOODEN FLUSH DOOR
D3	TOILET	800	2250	-	SINGLE LEAF WOODEN FLUSH DOOR
D4	UTILITY	850	2250	-	ALUMINIUM & GLASS PANEL DOOR
DD1	WATER METER	1500	2250	450	DOUBLE LEAF METAL DOOR (H.M)
DD2	ELV,ELE&FHC	750	2250	450	SINGLE LEAF FIRE RATED METAL DOOR
FD1	STAIRCASE	1100	2250	-	SINGLE LEAF FIRE RATED METAL DOOR

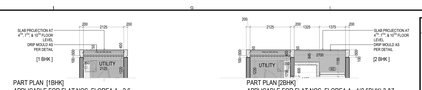


PART PLAN [1BHK]
APPLICABLE FOR FLAT NOS. FLOREA A - 2,6
FLOREA D - 5

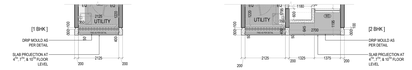


PART PLAN [1BHK]
APPLICABLE FOR FLAT NOS. FLOREA A - 5
FLOREA D - 4 &8

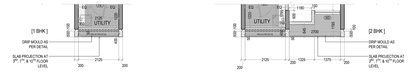

PART PLAN [1BHK]
APPLICABLE FOR FLAT NOS. FLOREA A - 9

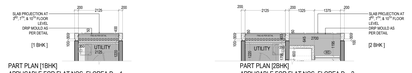

PART PLAN [1BHK]
APPLICABLE FOR FLAT NOS. FLOREA D - 1

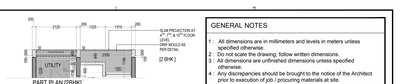


PART PLAN [2BHK]
APPLICABLE FOR FLAT NOS. FLOREA A - 1(2.5BHK),3 &7
FLOREA D - 6




PART PLAN [2BHK]
APPLICABLE FOR FLAT NOS. FLOREA A - 4
FLOREA D - 3,7 & 9(2.5BHK)




PART PLAN [2BHK]
APPLICABLE FOR FLAT NOS. FLOREA A - 8

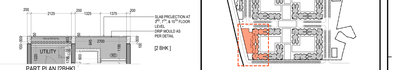


PART PLAN [2BHK]
APPLICABLE FOR FLAT NOS. FLOREA D - 2

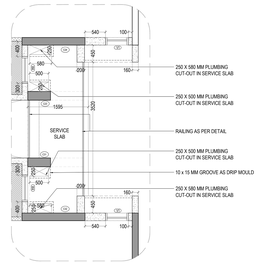


DETAIL AT A @ 1:50

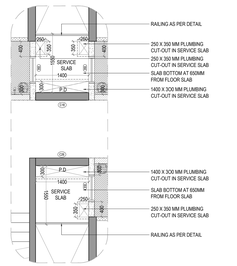


DETAIL AT C @ 1:50

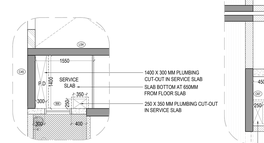


DETAIL AT D @ 1:50

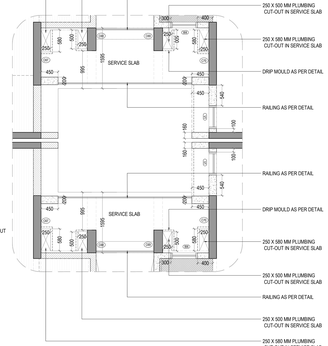


DETAIL AT B @ 1:50

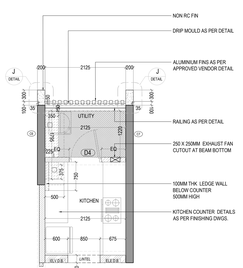

DETAIL AT E @ 1:50
TYPICAL KITCHEN BLOW UP DETAIL [1BHK]

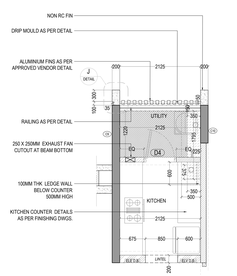

DETAIL AT F @ 1:50

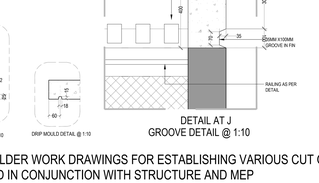


DETAIL AT J
GROOVE DETAIL @ 1:10

NOTE : REFER MEP BUILDER WORK DRAWINGS FOR ESTABLISHING VARIOUS CUT OUTS
DRAWINGS TO BE READ IN CONJUNCTION WITH STRUCTURE AND MEP

GENERAL NOTES

1. All dimensions are in millimeters and levels in meters unless specified otherwise.
2. Do not scale the drawing; follow written dimensions.
3. All dimensions are unfinished dimensions unless specified otherwise.
4. Any discrepancies should be brought to the notice of the Architect prior to execution of job / procuring materials at site.
5. This drawing is the property of Kapadia Associates and should not be reproduced, copied, handed over to a third party or used for any purpose other than for which it has been issued.
6. This drawing is to be read in conjunction with all relevant structural & services drawings.

KEY PLAN

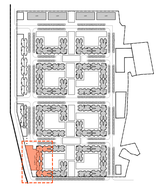

REVISION INDEX

REV.NO.	DATE	DESCRIPTION
R-01	08.06.2020	FIRE TOWER [LIFT LOBBY] WALL THICKNESS INCREASED [MASTER BEDROOM DOOR] IN 2BHK CORNER APARTMENTS.

CONSULTANTS

STRUCT BOMBAY CONSULTANTS.
Structural Consultants
Tel : 022-24937510,24933986
email : sbcbom@gmail.com

MICRO ENGINEERING
MEP Consultants
Tel : 0120-4358718
email : business@meindia.com

PBB
Planner /Landscape Architect
Tel : 079 69230654
email : landscapemdia@sog.net

STAMP & SIGN	NORTH
	N

PROJECT TITLE	PROJ.NO
PALAVA- LAKEFRONT	L-10518
DRAWING TITLE	DWG.NO
AR-FLOREA A&D_ TYPICAL FLOOR PLAN	204
DRAWING STAGE	REV.NO
WORKING DRAWING	R-01

DRAWN	CHECKED	SCALE	DATE
SN	ES	1:100	20-06-2019

KAPADIA ASSOCIATES
architecture • urban design
112-114, Krushal Commercial Centre,Dr. S.S. Rao Road, Opp Ambedkar Road,Parel East, Mumbai 400012
Tel : 91-22-6665 2638 / 39
Fax : 91-22-6665 2640
E-mail : kas@kapad.in
Website: www.kapad.in