
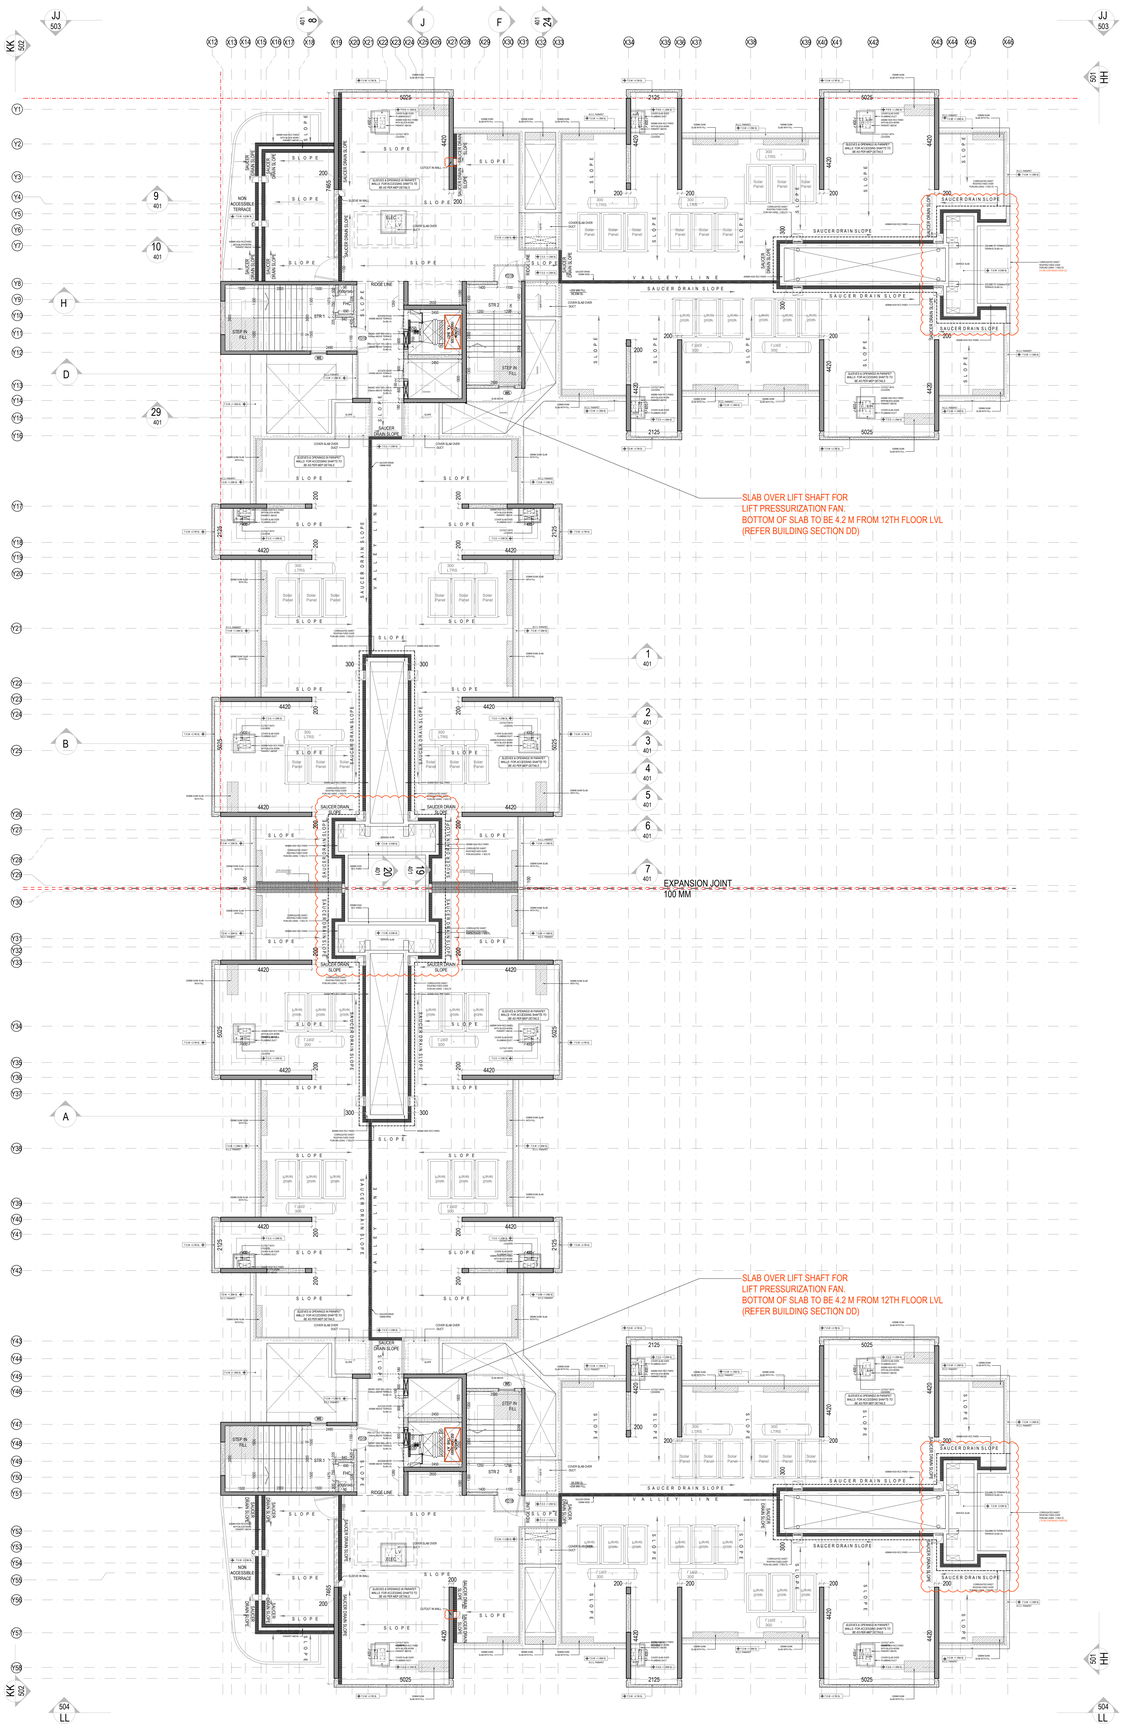


LEGEND

R.C.C.	125MM HIGH DENSITY BLOCK WORK
NON STRUCTURAL CONC. WALL	100MM INTERNAL BLOCK WORK
200MM INTERNAL BLOCK WORK	60MM SUNK
150MM INTERNAL BLOCK WORK	250MM SUNK
125MM LIGHTWEIGHT BLOCK WORK	200MM SUNK
MEP SLEEVES / CUT-OUT IN WALL	FACADE GROOVE
600MM SUNK	10 x 15 MM GROOVE AS DRIP MOULD
FULL HT. LEDGE WALL	450MM SUNK
530MM SUNK SLAB WITH FILL	

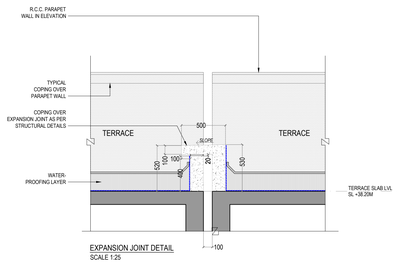


EXPANSION JOINT DETAIL
SCALE 1:25

NOTE : REFER MEP BUILDER WORK DRAWINGS FOR ESTABLISHING VARIOUS CUT OUTS
DRAWINGS TO BE READ IN CONJUNCTION WITH STRUCTURE AND MEP.
ALL CUT OUTS DIMENSION IN THE LIFT MUMTY ABOVE TERRACE LVL
TO BE AS PER LIFT VENDOR.

GENERAL NOTES

1 : All dimensions are in millimeters and levels in meters unless specified otherwise.
2 : Do not scale the drawing; follow written dimensions.
3 : All dimensions are unfinished dimensions unless specified otherwise.
4 : Any discrepancies should be brought to the notice of the Architect prior to execution of job / procuring materials at site.
5 : This drawing is the property of Kapadia Associates and should not be reproduced, copied, handed over to a third party or used for any purpose other than for which it has been issued.
6 : This drawing is to be read in conjunction with all relevant structural & services drawings.

KEY PLAN

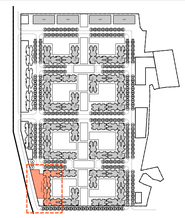

REVISION INDEX

REV.NO.	DATE	DESCRIPTION
R-01	28-01-2020	CORRUGATED SHEET COVERING OVER CHAWK AREA

CONSULTANTS

STRUCT BOMBAY CONSULTANTS.
Structural Consultants
Tel : 022-24937510,24933986
email : sbcbom@gmail.com

MICRO ENGINEERING
MEP Consultants
Tel : 0120-4558718
email : business@meindia.com

PBB
Planner /Landscape Architect
Tel : 079-6923054
email : landscapeindia@usg.net

STAMP & SIGN	NORTH
	N

PROJECT TITLE	PROJ.NO
PALAVA- LAKEFRONT	L-10518
DRAWING TITLE	DWG.NO
AR-FLOREA A&D TERRACE FLOOR PLAN	206
DRAWING STAGE	REV.NO
WORKING DRAWING	R-01

DRAWN	CHECKED	SCALE	DATE
SN	ES	1:100	05-12-2019

KAPADIA ASSOCIATES
architecture • urban design
112-114
Peninsula Centre,Dr. S.S. Rao Road,
Off Ambedkar Road,Parel East,
Mumbai 400012
Tel : 91-22-6660 2838 / 39
Fax : 91-22-6660 2844
E-mail : kad@vsnl.in
Website: www.kapa.in

1:1