

CONC. WALL	BLOCK WORK
200MM INTERNAL BLOCK WORK	60MM SUNK
150MM INTERNAL BLOCK WORK	250MM SUNK
125MM LIGHTWEIGHT BLOCK WORK	200MM SUNK
MEP SLEEVES / CUT-OUT IN WALL	FACADE GROOVE
600MM SUNK	10 x 15 MM GROOVE AS DRIP MOULD
FULL HT. LEDGE WALL	


W3	BEDROOM	1375 x 2140	110	2250
W4	TOILET	700 x 1150	1100	2250
W5	STAIRCASE	750 x 1150	1110	2250
W6	TYPICAL LOBBY	900 x 2140	110	2250
W7	TYPICAL LOBBY	1550 x 2140	110	2250
W8	STUDY ROOM	1225 x 1990	110	2100
W1C	LIVING ROOM 2.5 BHK [DECK]	AS PER DETAIL	-	2250
RS	ROLLING SHUTTER (RETAIL)	AS PER DETAIL		
V1	MASTER BEDROOM [2BHK]	600 x 750	1500	2250

DOOR SCHEDULE


NO.	LOCATION	WIDTH	LINTEL	CILL	DESCRIPTION
D1	LIVING ROOM	1100	2250	-	SINGLE LEAF WOODEN FLUSH DOOR
D2	BED ROOM	900	2250	-	SINGLE LEAF WOODEN FLUSH DOOR
D3	TOILET	800	2250	-	SINGLE LEAF WOODEN FLUSH DOOR
D4	UTILITY	850	2250	-	ALUMINUM & GLASS PANEL DOOR
DD1	WATER METER	1500	2250	450	DOUBLE LEAF METAL DOOR [W.M]
DD2	ELV,ELE&FHC	750	2250	450	SINGLE LEAF FIRE RATED METAL DOOR
FD1	STAIRCASE	1100	2250	-	SINGLE LEAF FIRE RATED METAL DOOR

6 : This drawing is to be read in conjunction with all relevant structural & services drawings.


KEY PLAN

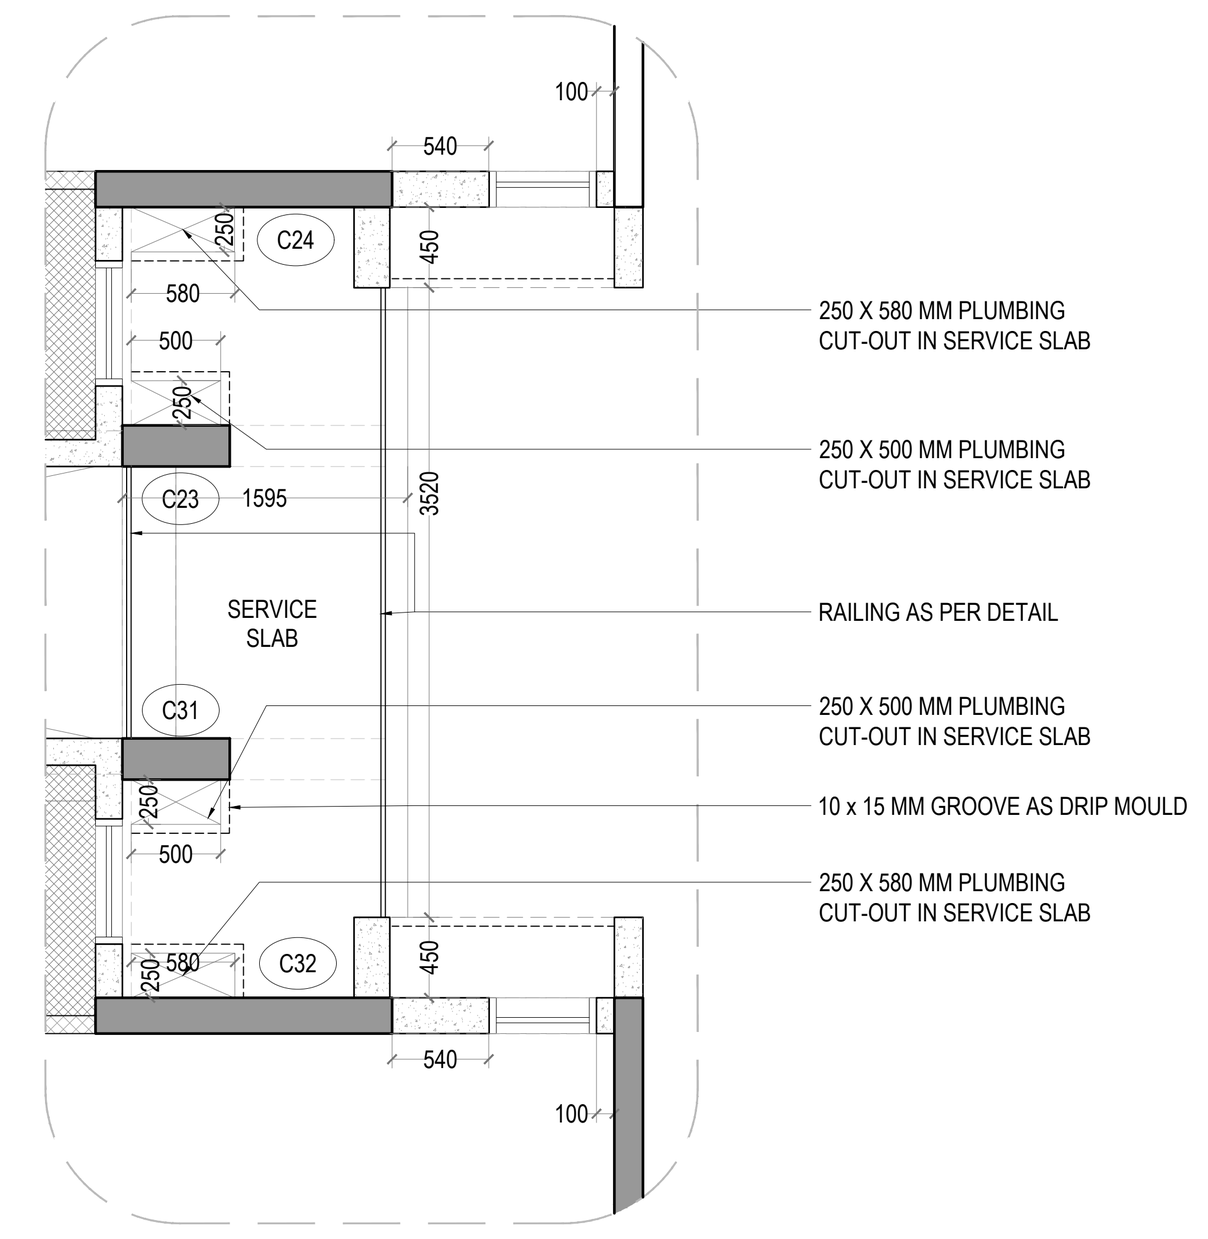


DETAIL AT A @ 1:50

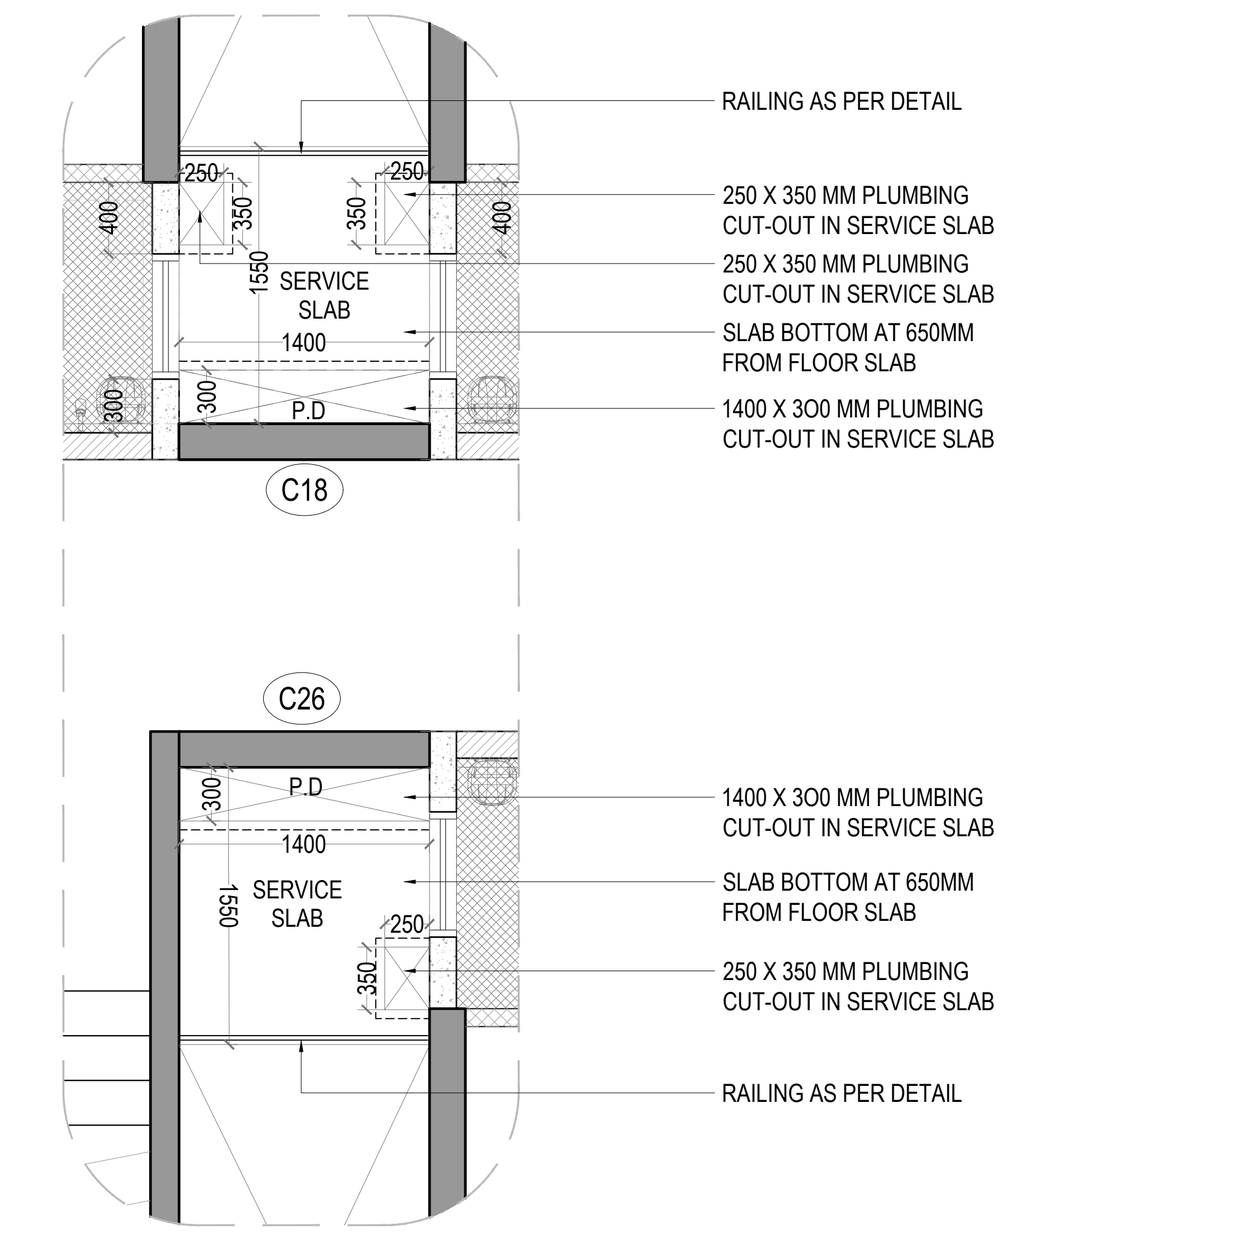


DETAIL AT D @ 1:50

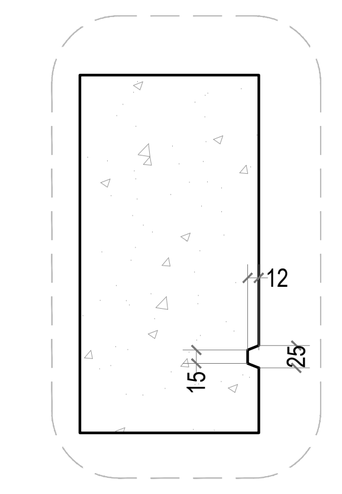


HORIZONTAL GROOVE DETAIL @ 1:10

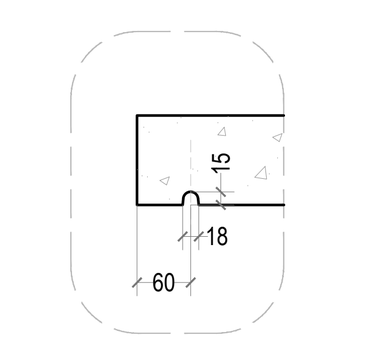


DRIP MOULD DETAIL @ 1:10

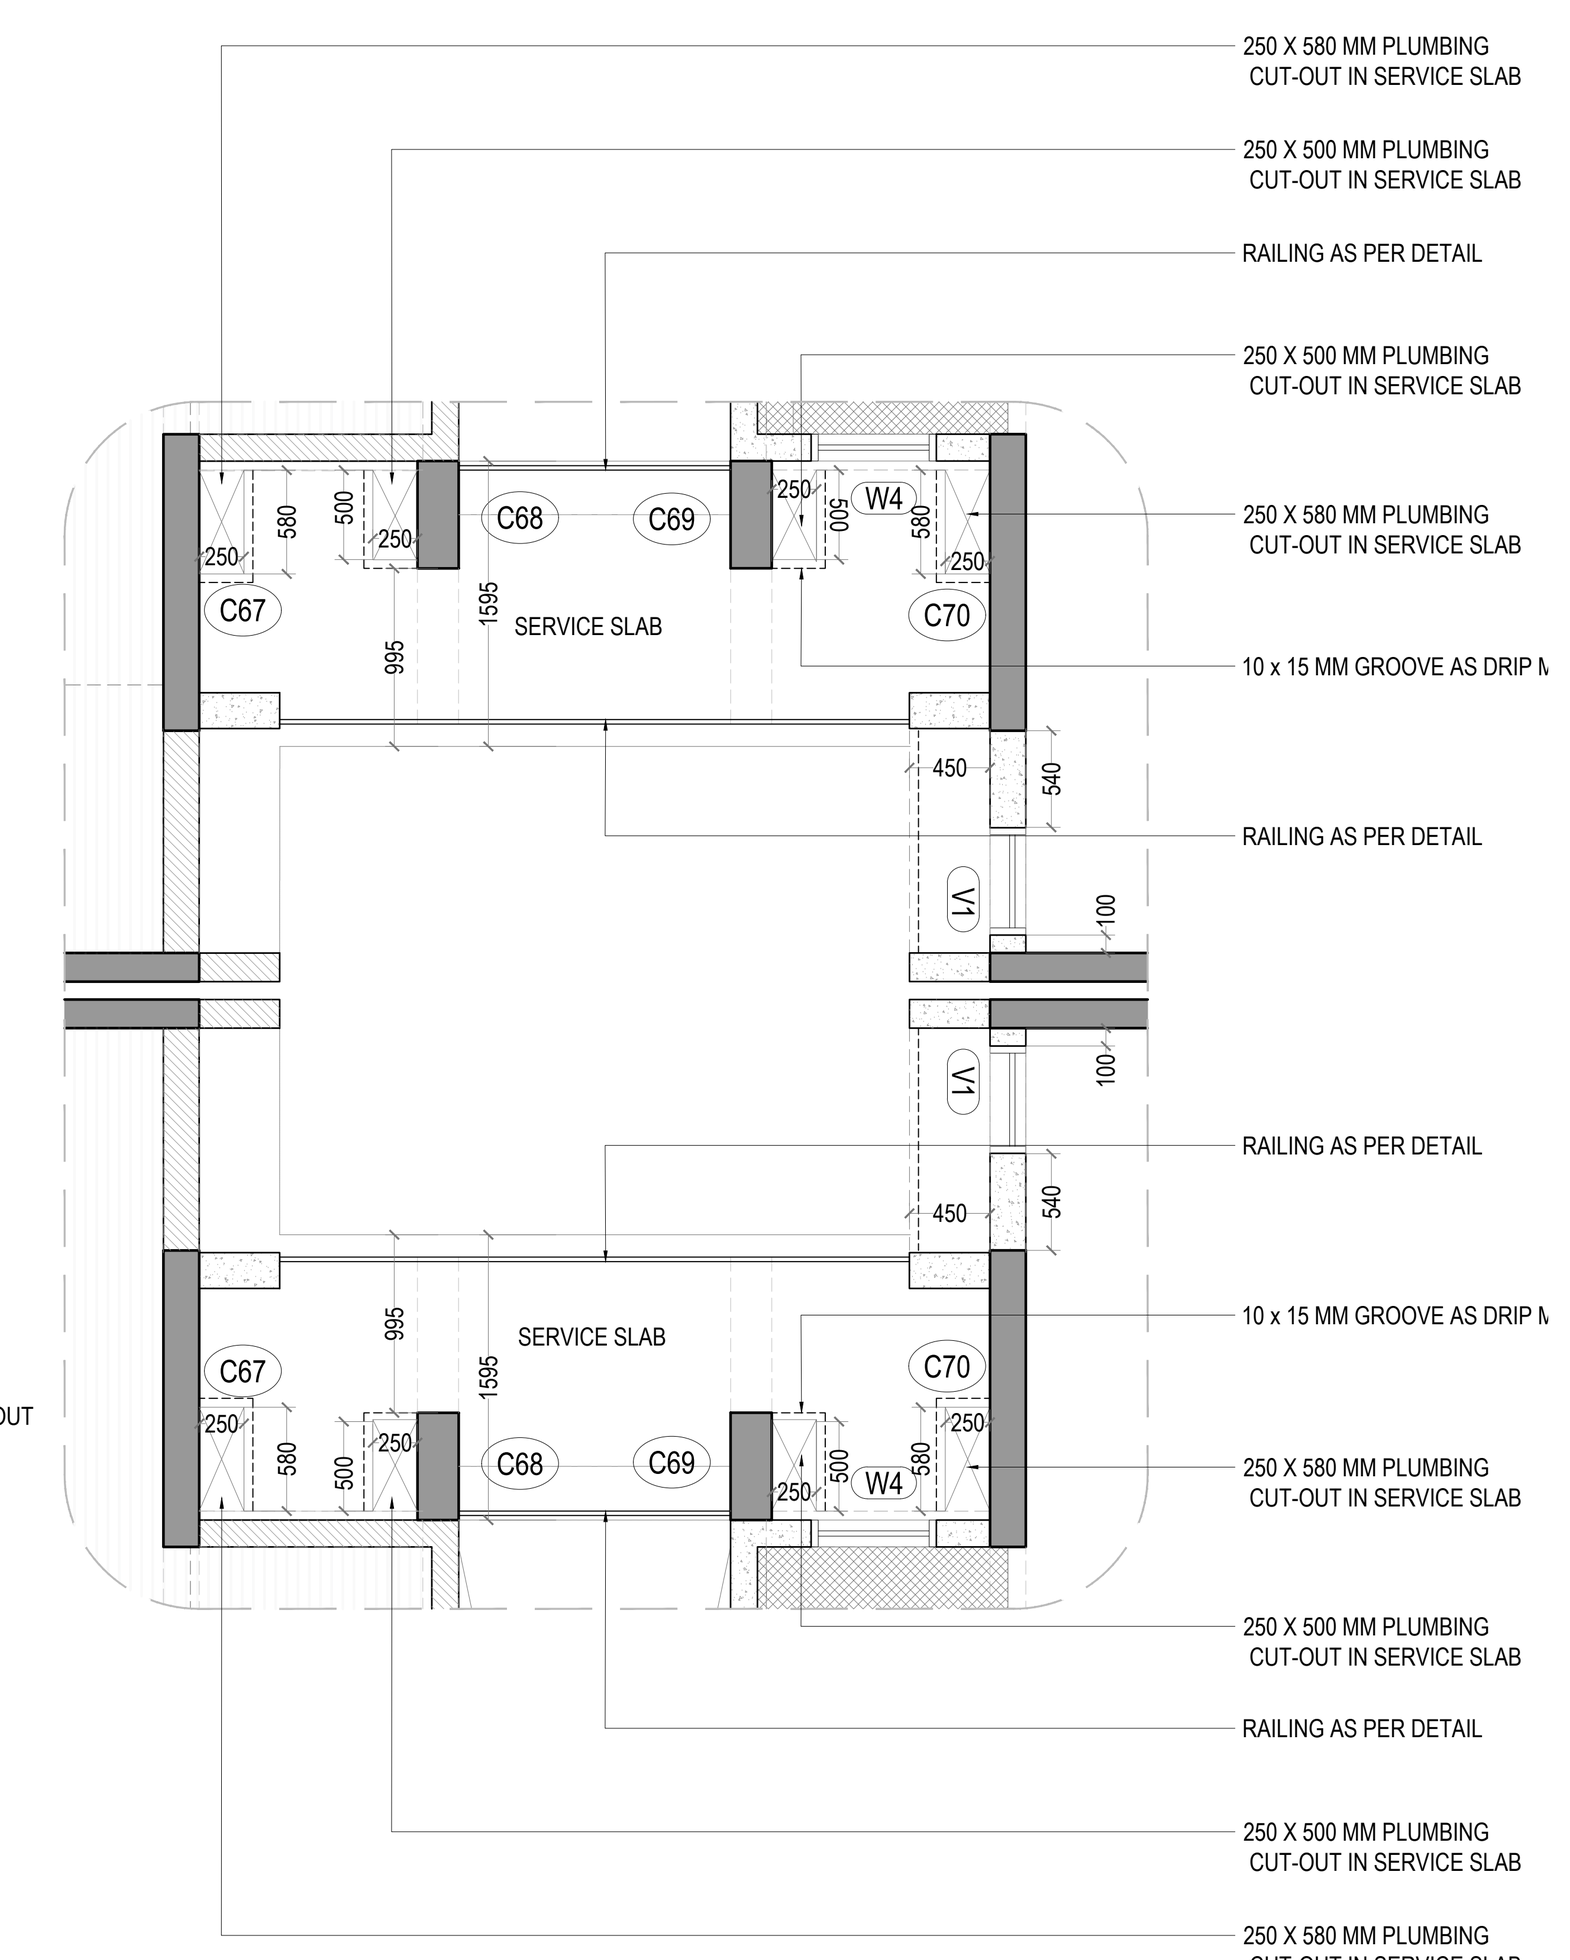


DETAIL AT B @ 1:50

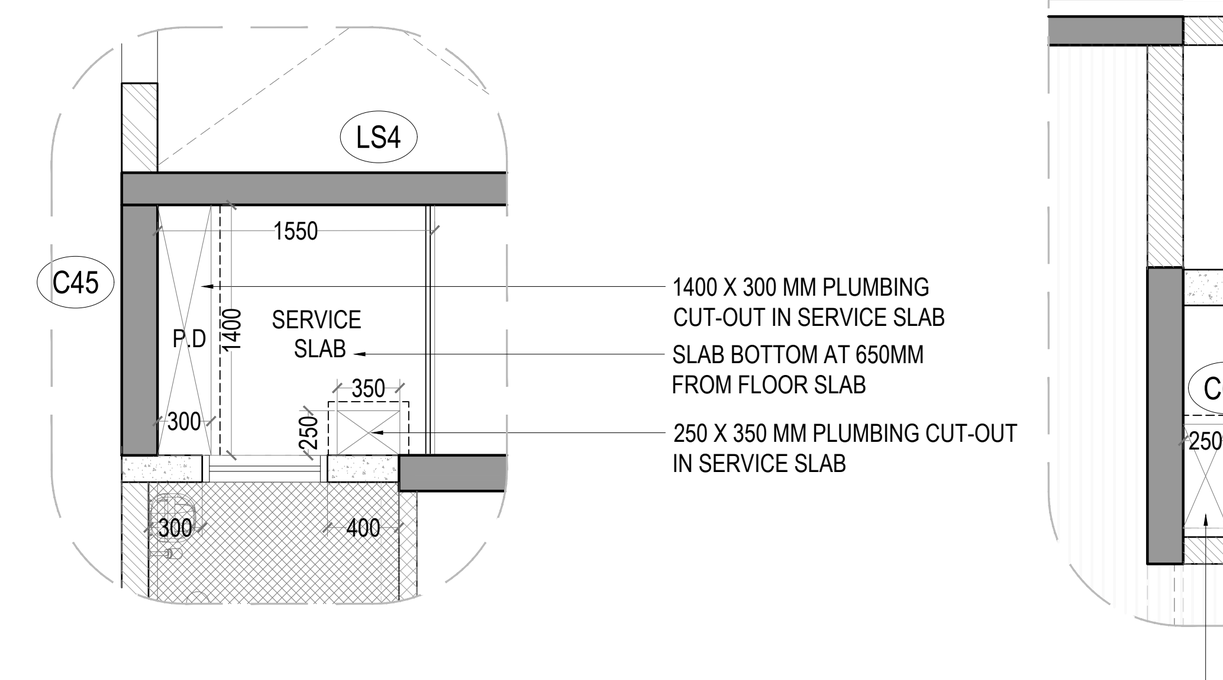

DETAIL AT E @ 1:50

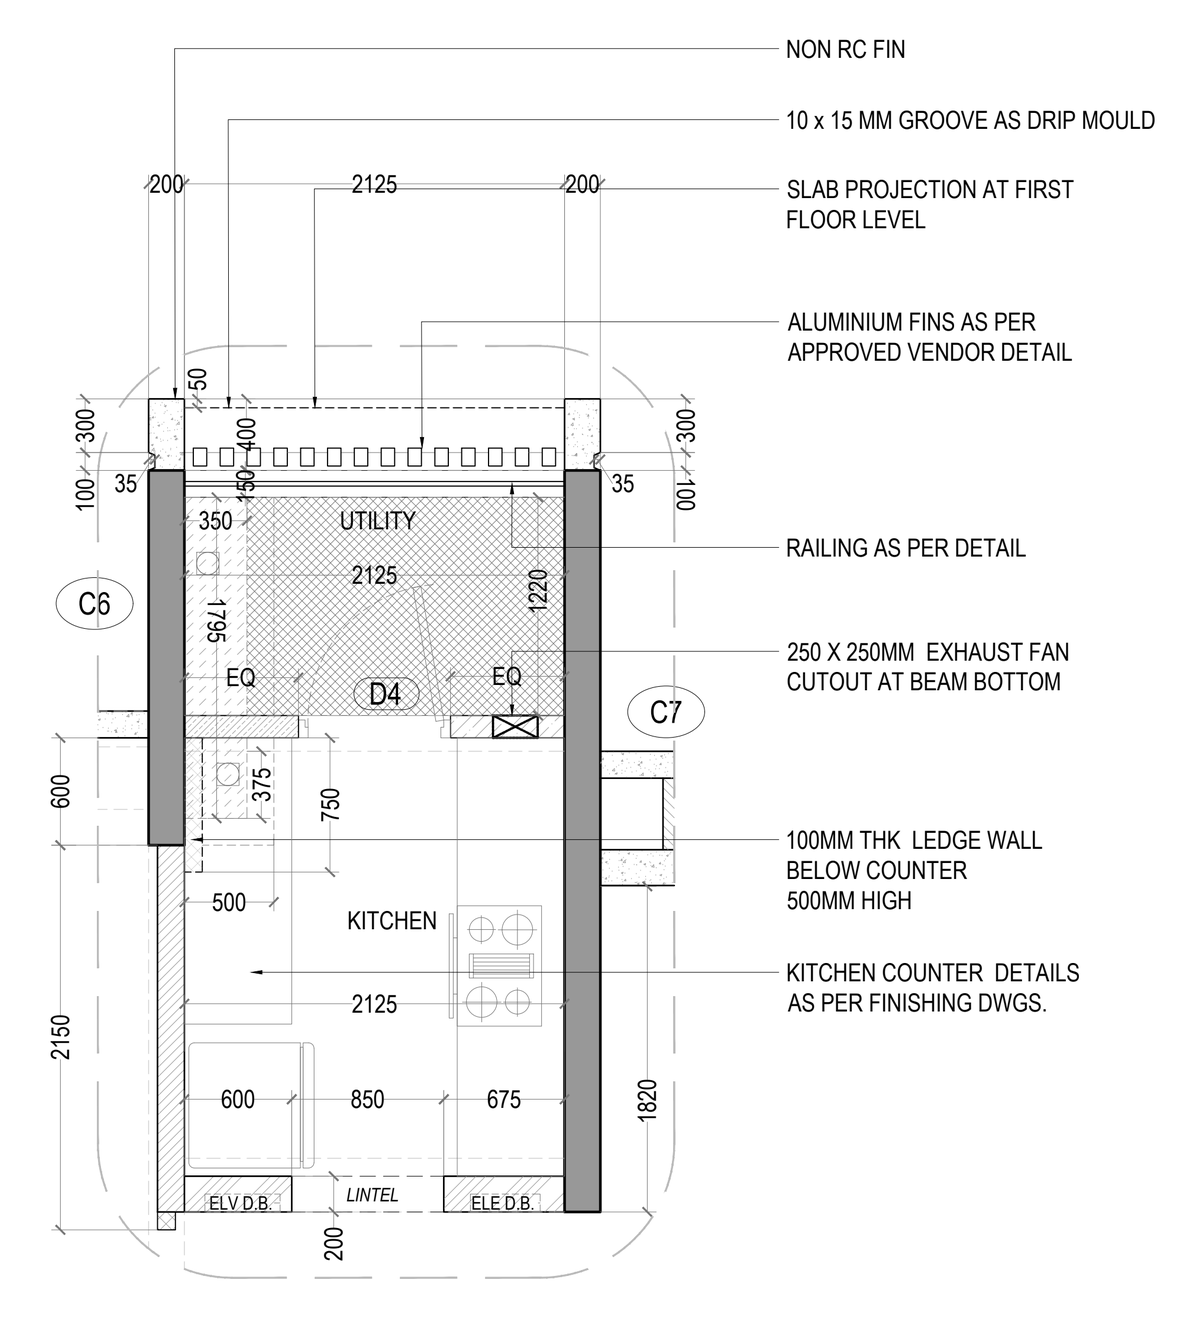

DETAIL AT C @ 1:50
TYPICAL KITCHEN BLOW UP DETAIL

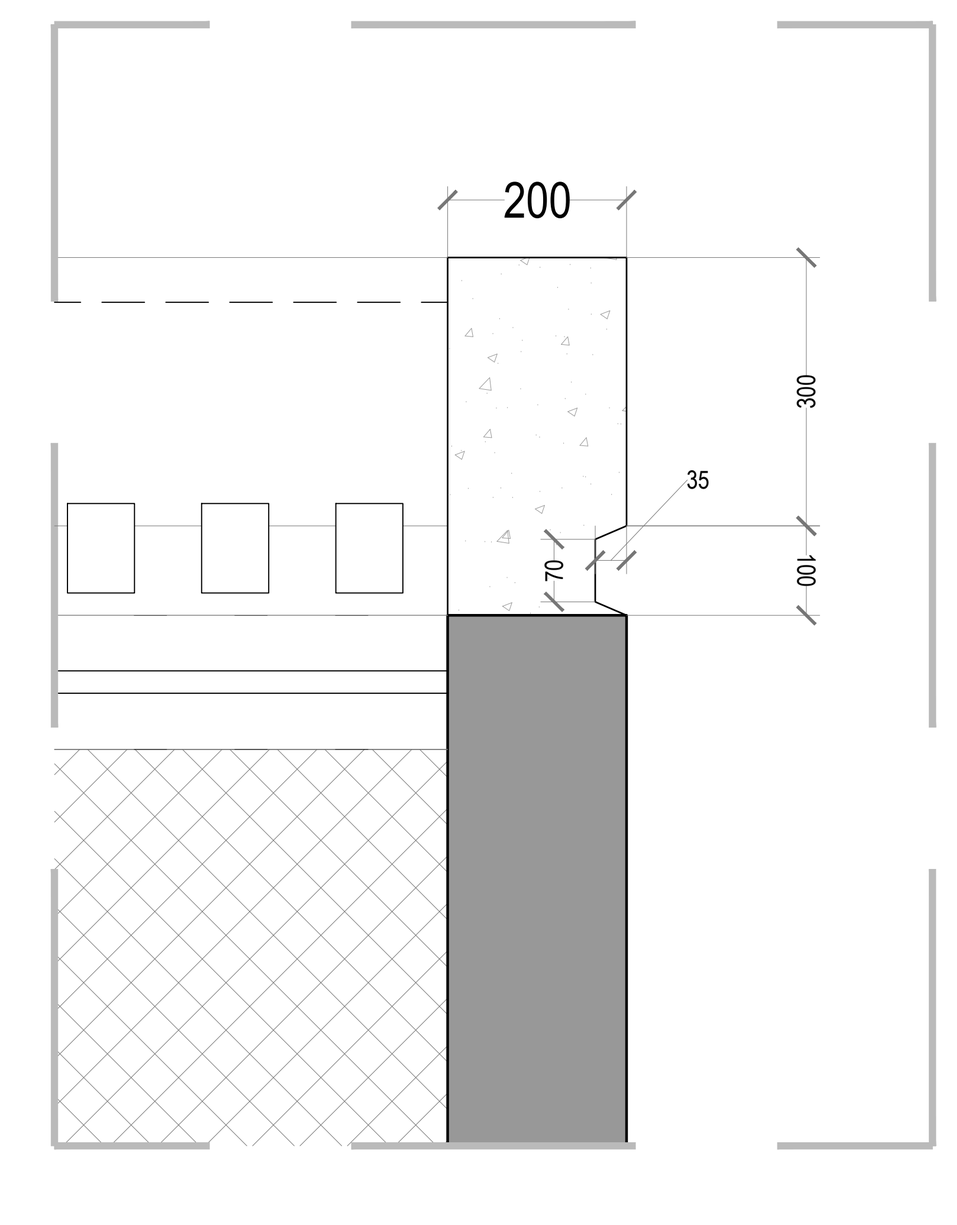

GROOVE DETAIL @ 1:10

REVISION INDEX

REV.NO.	DATE	DESCRIPTION
R-01	25.04.2019	WALL ADDED NEAR STAIRCASE01 FLOREA A, 2.5BHK TOILETS TO BE 600MM SUNK
R-02	06.09.2019	RETAIL FACADE SCHEME AND SERVICES SHAFT,APARTMENT MAIN DOOR RC MULLION SHIFTED.
R-03	29.01.2020	RETAIL TERRACE DRAIN SHAFT ADDED ON EITHER ENDS.
R-04	14.07.2020	RETAIL FACADE SCHEME.

CONSULTANTS

STAMP & SIGN

PROJECT TITLE	PROJ.NO
PALAVA- LAKEFRONT	L-10518
DRAWING TITLE	DWG.NO
AR-FLOREA A&D_ FIRST FLOOR PLAN	202
DRAWING STAGE	REV.NO
WORKING DRAWING	R-04