
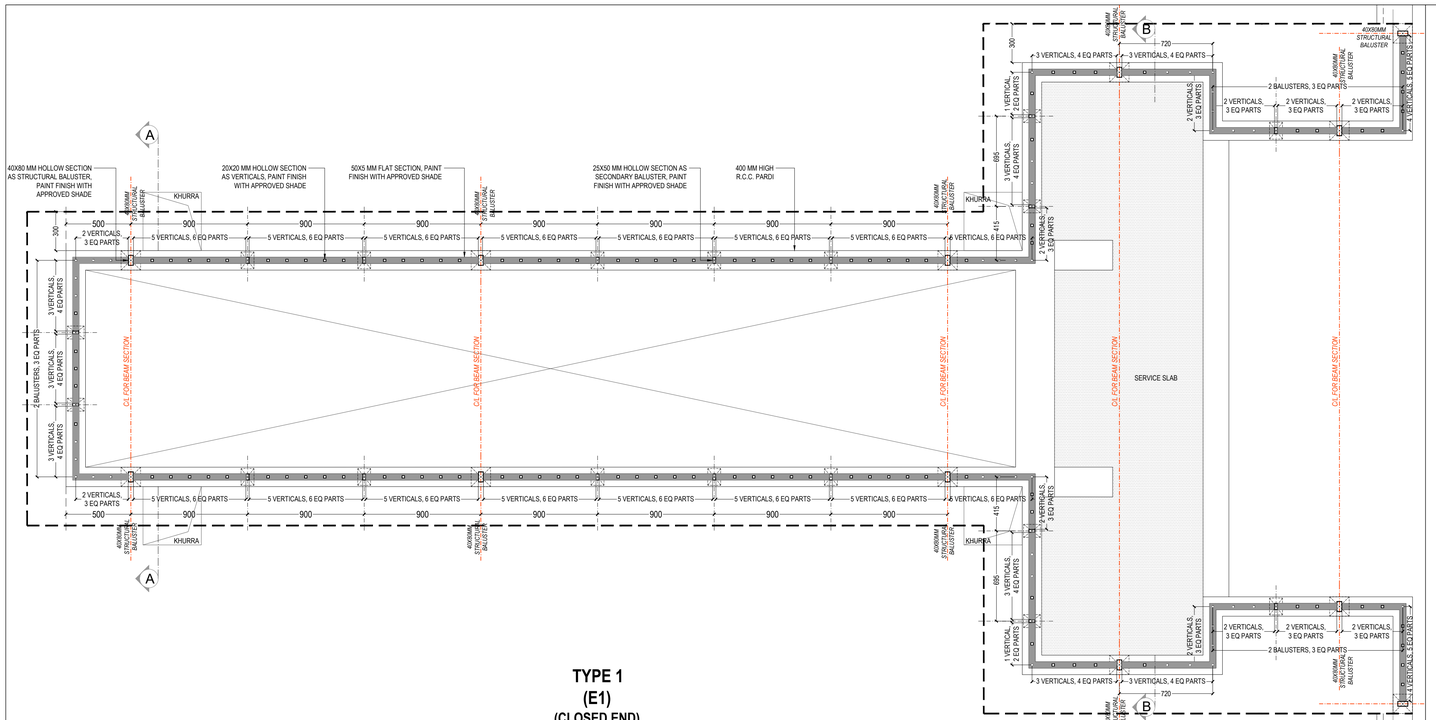



TYPE 1
(E1)
(CLOSED END)

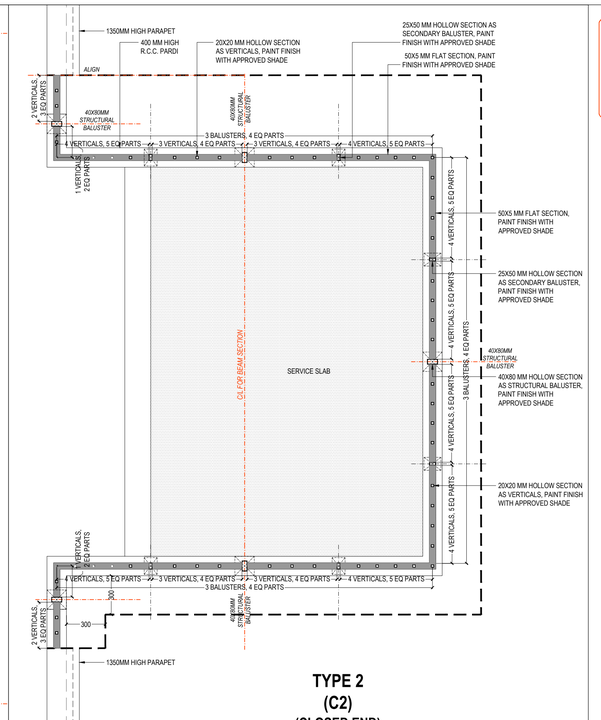


TYPE 2
(C2)
(CLOSED END)

NOTE:
KINDLY READ IN CONJUNCTION WITH THE FOLLOWING:


- CORRESPONDING ARCHITECTURAL TERRACE FLOOR PLAN
- STRUCTURAL DETAILS
- M.E.P. DRAWINGS

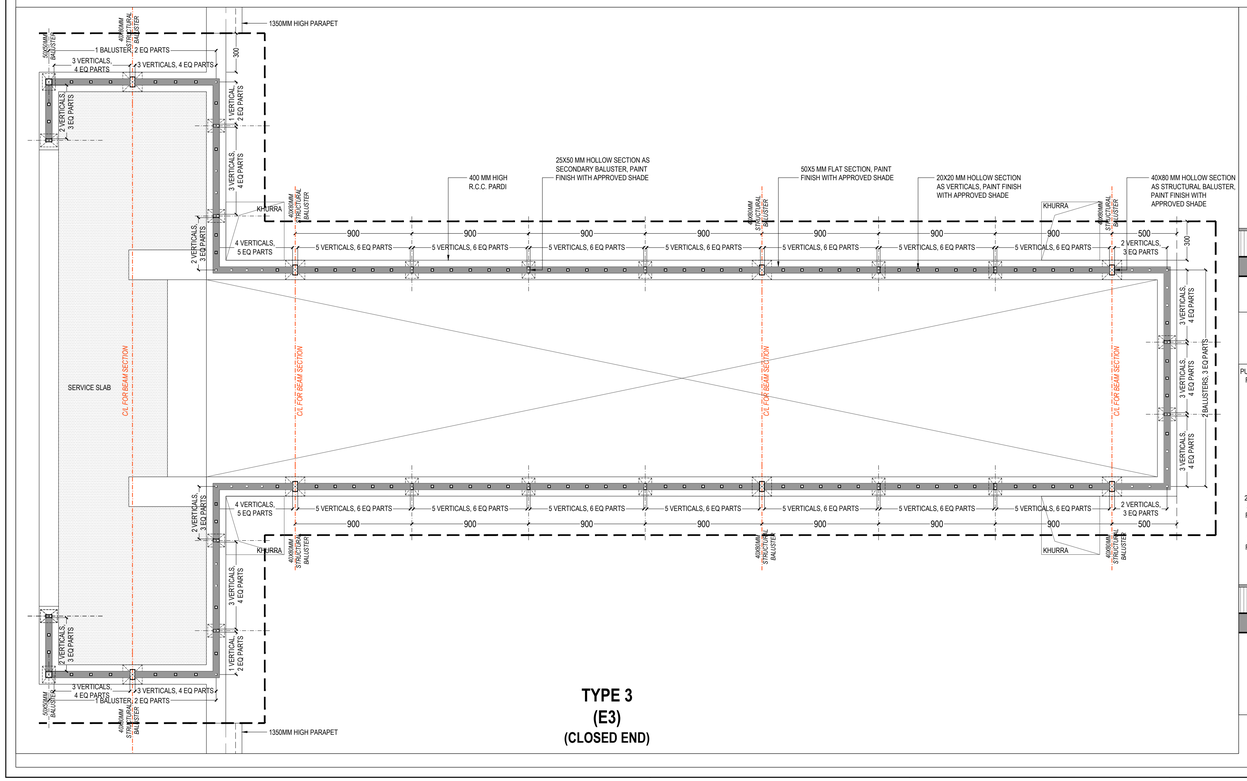

TYPE 3
(E3)
(CLOSED END)

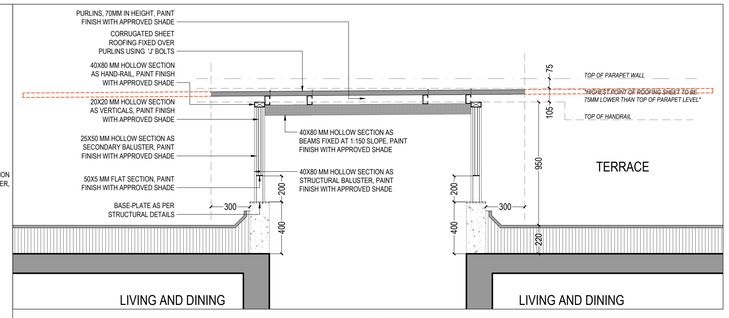

SECTION AA

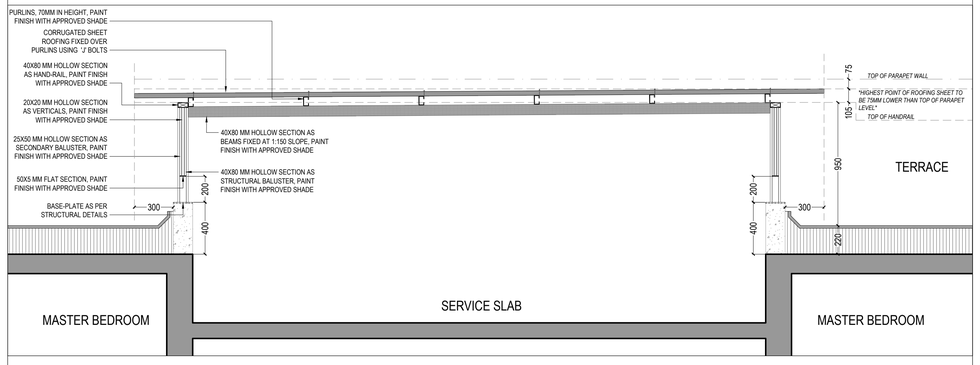


SECTION BB

GENERAL NOTES

1 : All dimensions are in millimeters and levels in meters unless specified otherwise.
2 : Do not scale the drawing; follow written dimensions.
3 : All dimensions are unfinished dimensions unless specified otherwise.
4 : Any discrepancies should be brought to the notice of the Architect prior to execution of job / procuring materials at site.
5 : This drawing is the property of Kapadia Associates and should not be reproduced, copied, handed over to a third party or used for any purpose other than for which it has been issued.
6 : This drawing is to be read in conjunction with all relevant structural & services drawings.

KEY PLAN

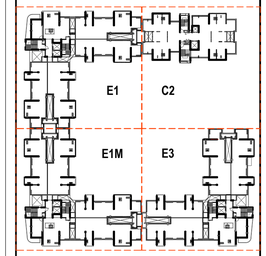

REVISION INDEX

REV.NO.	DATE	DESCRIPTION

CONSULTANTS

GOKANI CONSULTANTS
Structural Consultants
Tel : +9102202858804400
email : info@gokaniconsultants.com

MICRO ENGINEERING
MEP Consultants
Tel : 0120-4558718
email : business@meindia.com

PBB
Planner /Landscape Architect
Tel : 079 69231054
email : landscapeindia@usg.net

STAMP & SIGN	NORTH
	N

PROJECT TITLE	PROJ.NO
PALAVA - LAKEFRONT	**L-10518**
DRAWING TITLE	DWG.NO
AR-FLOREA _ TERRACE RAILING DETAILS	**805.1**
DRAWING STAGE	REV.NO
WORKING DRAWING	**R-00**

DRAWN	CHECKED	SCALE	DATE
VS	ES	1:20	25-02-2020

KAPADIA ASSOCIATES
architecture • urban design
112-114
Peninsula Centre,Dr. S.S. Rao Road,
Off Ambedkar Road,Parel East,
Mumbai 400012
Tel : 91-22-6660 2838 / 39
Fax : 91-22-6660 2844
E-mail : kap@kapl.in
Website: www.kapl.in