
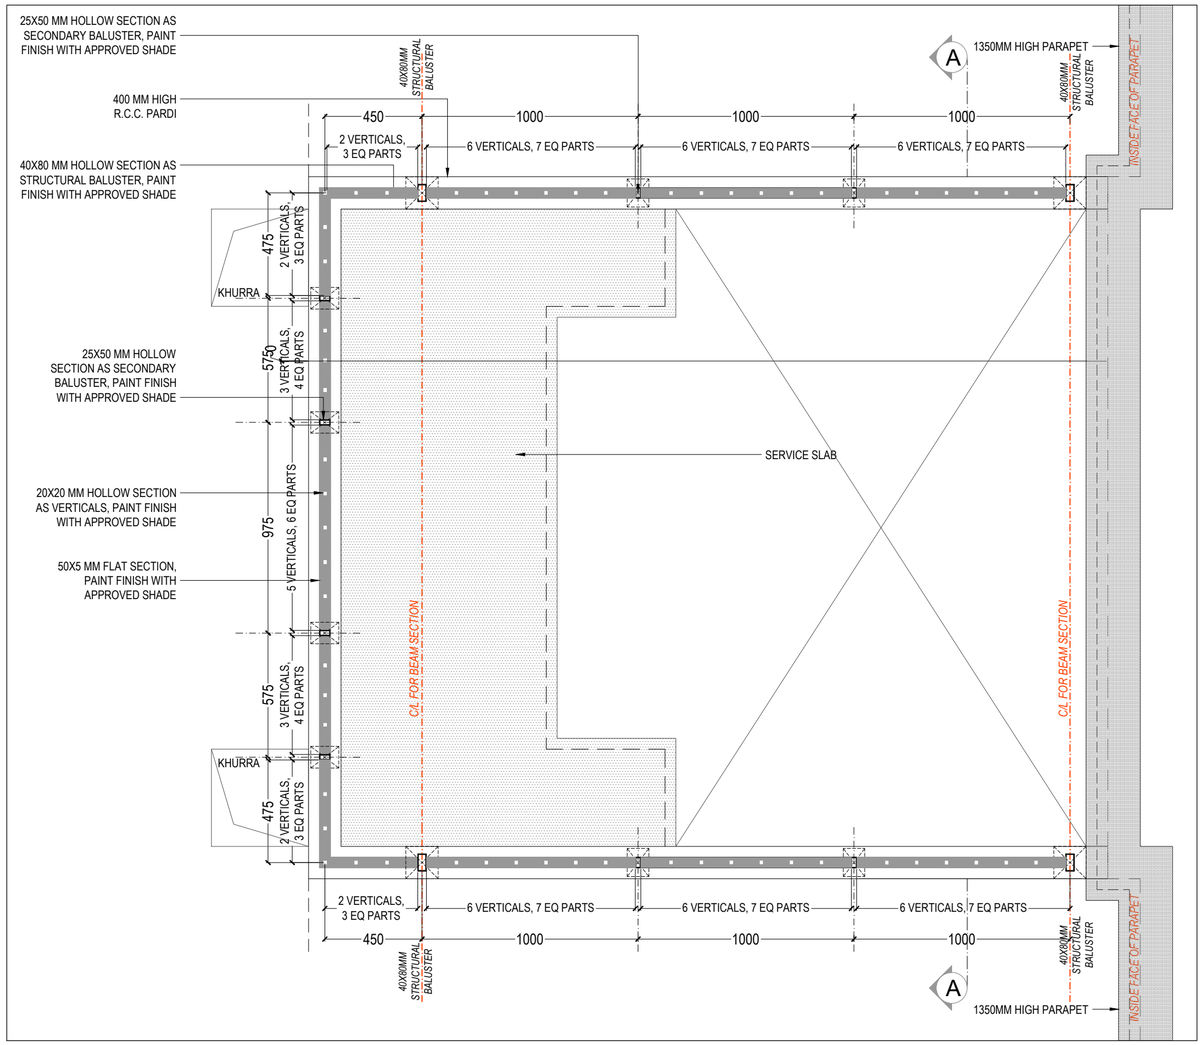


B6 (END CONDITION)

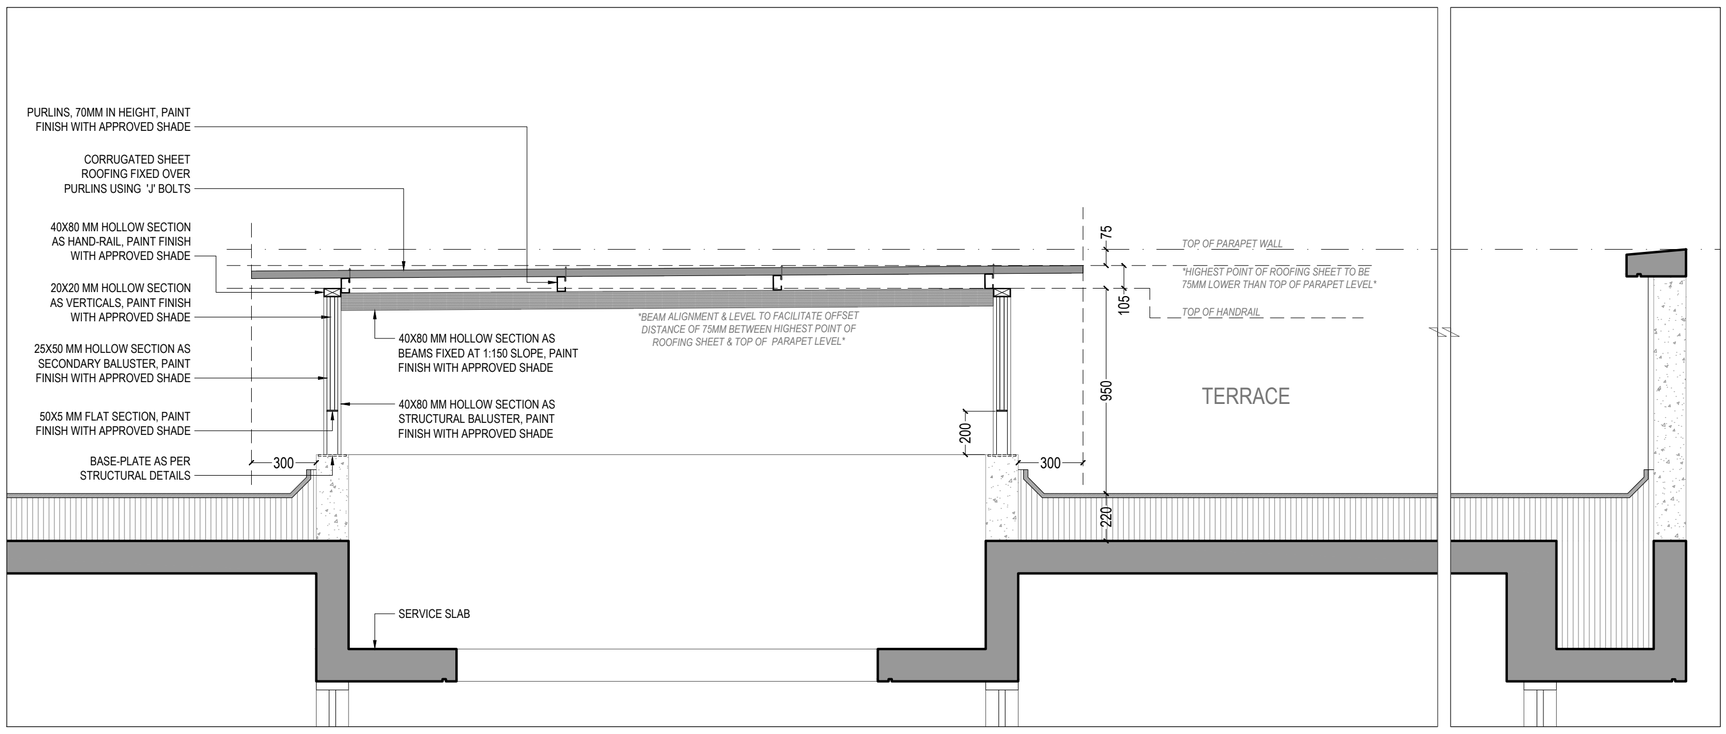

TYPICAL SECTION AA


NOTE:
KINDLY READ IN CONJUNCTION WITH THE FOLLOWING:

- CORRESPONDING ARCHITECTURAL TERRACE FLOOR PLAN
- STRUCTURAL DETAILS
- M.E.P. DRAWINGS

GENERAL NOTES

1 : All dimensions are in millimeters and levels in meters unless specified otherwise.
2 : Do not scale the drawing; follow written dimensions.
3 : All dimensions are unfinished dimensions unless specified otherwise.
4 : Any discrepancies should be brought to the notice of the Architect prior to execution of job / procuring materials at site.
5 : This drawing is the property of Kapadia Associates and should not be reproduced, copied, handed over to a third party or used for any purpose other than for which it has been issued.
6 : This drawing is to be read in conjunction with all relevant structural & services drawings.

KEY PLAN

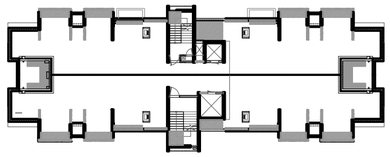

REVISION INDEX

REV.NO.	DATE	DESCRIPTION

CONSULTANTS

TCE- TATA CONSULTING ENGINEERS LTD.
Infra Structure Consultants
Tel.:91 22 61148181
email : www.tce.co.in

SATISH JAIN & CO.
Structural Consultant services
Tel : 912261148181
email : www.tce.co.in

WSP
Services
Tel : 91 120480 8400
email : www.wspgroup.com

PBB
Planner / Landscape Architect
Tel : 079 6923054
email : landscapeindia@usg.net

STAMP & SIGN

PROJECT TITLE	PROJ.NO
LODHA PALAVA_SECTOR 6	**L-6513**
DRAWING TITLE	DWG.NO
AR-B6-TERRACE RAILING DETAILS	**805.3**
DRAWING STAGE	REV.NO
WORKING DRAWING	**R-00**

DRAWN	CHECKED	SCALE	DATE
VS	ES	1:20	25-02-2020

KAPADIA ASSOCIATES
architecture • urban design
112-114
Peninsula Centre,Dr. S.S. Rao Road,
Off Ambedkar Road,Parel East,
Mumbai 400012
Tel : 91-22-6660 2838 / 39
Fax : 91-22-6660 2844
E-mail : kapl@kapl.in
Website: www.kapl.in