
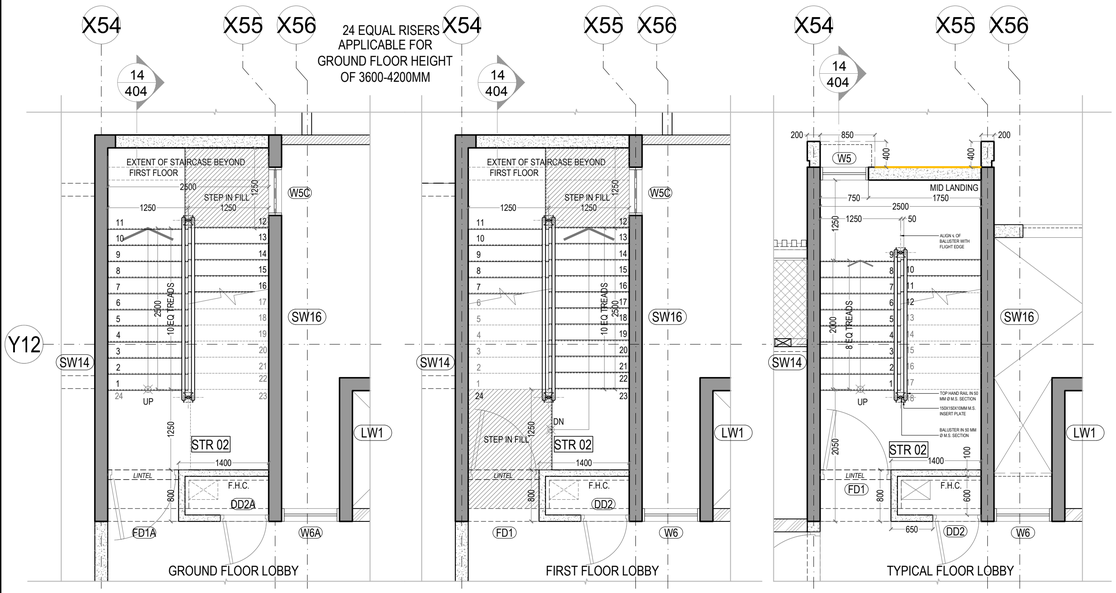


GROUND FLOOR TO MID LANDING PLAN

MID LANDING TO FIRST FLOOR PLAN


TYPICAL FLOOR PLAN

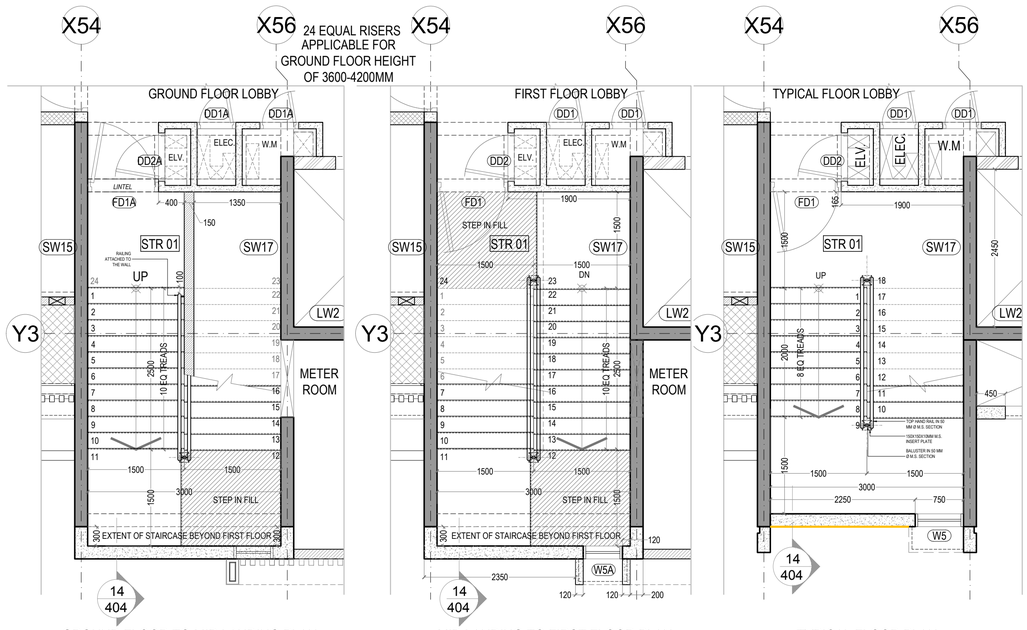


GROUND FLOOR TO MID LANDING PLAN

MID LANDING TO FIRST FLOOR PLAN

TYPICAL FLOOR PLAN

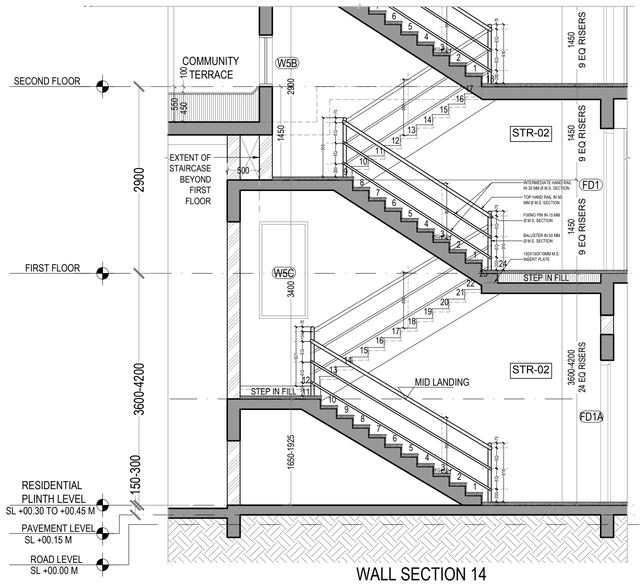


WALL SECTION 14

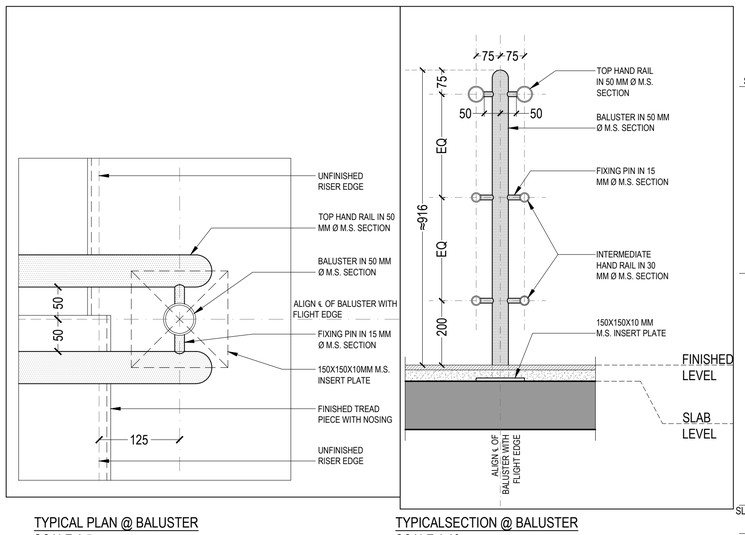

TYPICAL PLAN @ BALUSTER
SCALE 1:5

TYPICALSECTION @ BALUSTER
SCALE 1:10

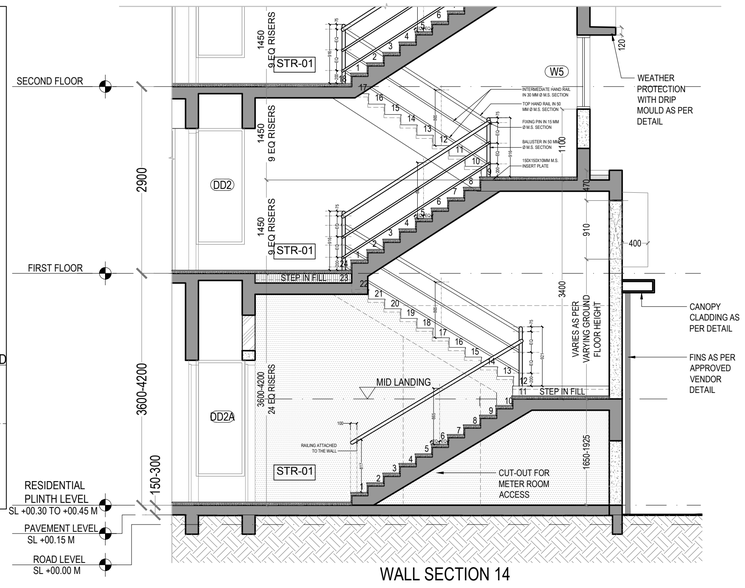

WALL SECTION 14

GENERAL NOTES

1 : All dimensions are in millimeters and levels in meters unless specified otherwise.
2 : Do not scale the drawing; follow written dimensions.
3 : All dimensions are unfinished dimensions unless specified otherwise.
4 : Any discrepancies should be brought to the notice of the Architect prior to execution of job / procuring materials at site.
5 : This drawing is the property of Kapadia Associates and should not be reproduced, copied, handed over to a third party or used for any purpose other than for which it has been issued.
6 : This drawing is to be read in conjunction with all relevant structural & services drawings.

KEY PLAN

REVISION INDEX

REV.NO.	DATE	DESCRIPTION
R-00	22-04-2019	
R-01	26-09-2019	RAILING ADDED

CONSULTANTS

STRUCT BOMBAY CONSULTANTS
Structural Consultants
Tel : 022-24937510,24933986
email : sbcbom@gmail.com

PBB
Planner /Landscape Architect
Tel : 079 6923054
email : landscapeindia@usg.net

MICRO ENGINEERING
MEP Consultants
Tel : 0120-4558718
email : business@meindia.com

STAMP & SIGN

NORTH

PROJECT TITLE: **PALAVA - LAKEFRONT**
PROJ.NO: **L-10518**

DRAWING TITLE: AR-CASA OLIVIA (B6) - STR DETAILS
DWG.NO: **601**

DRAWING STAGE: **WORKING DRAWING**
REV.NO: **R-01**

DRAWN	CHECKED	SCALE	DATE
AK	ES	1:50	22-04-2019

KAPADIA ASSOCIATES
architecture • urban design

112-114
Peninsula Centre,Dr. S.S. Rao Road,
Off Ambedkar Road,Parel East,
Mumbai 400012

Tel : 91-22-6660 2838 / 39
Fax : 91-22-6660 2844
E-mail : kapt@kapt.in
Website: www.kapt.in