

GENERAL NOTES

1 : All dimensions are in millimeters and levels in meters unless specified otherwise.
2 : Do not scale the drawing; follow written dimensions.
3 : All dimensions are unfinished dimensions unless specified otherwise.
4 : Any discrepancies should be brought to the notice of the Architect prior to execution of job / procuring materials at site.
5 : This drawing is the property of Kapadia Associates and should not be reproduced, copied, handed over to a third party or used for any purpose other than for which it has been issued.
6 : This drawing is to be read in conjunction with all relevant structural & services drawings.

KEY PLAN

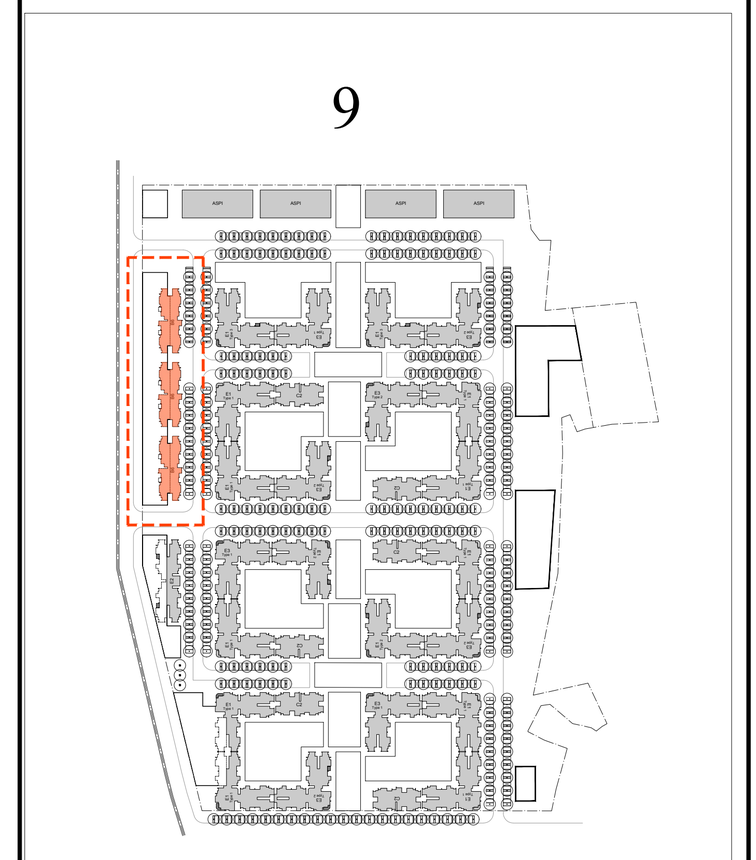





C
CASA OLIVIA (B6)

B
CASA OLIVIA (B6)


A
CASA OLIVIA (B6)

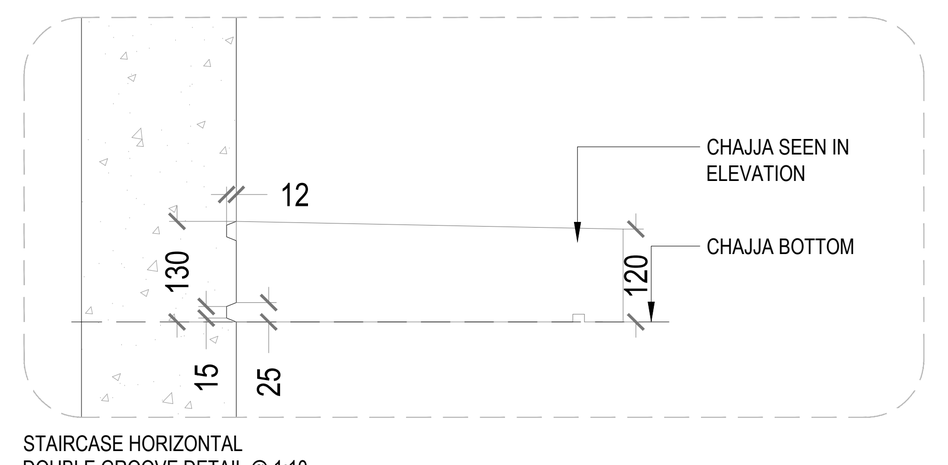


STAIRCASE HORIZONTAL DOUBLE GROOVE DETAIL @ 1:10

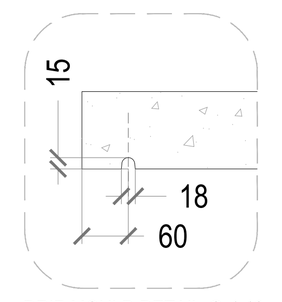


DRIP MOULD DETAIL @ 1:10

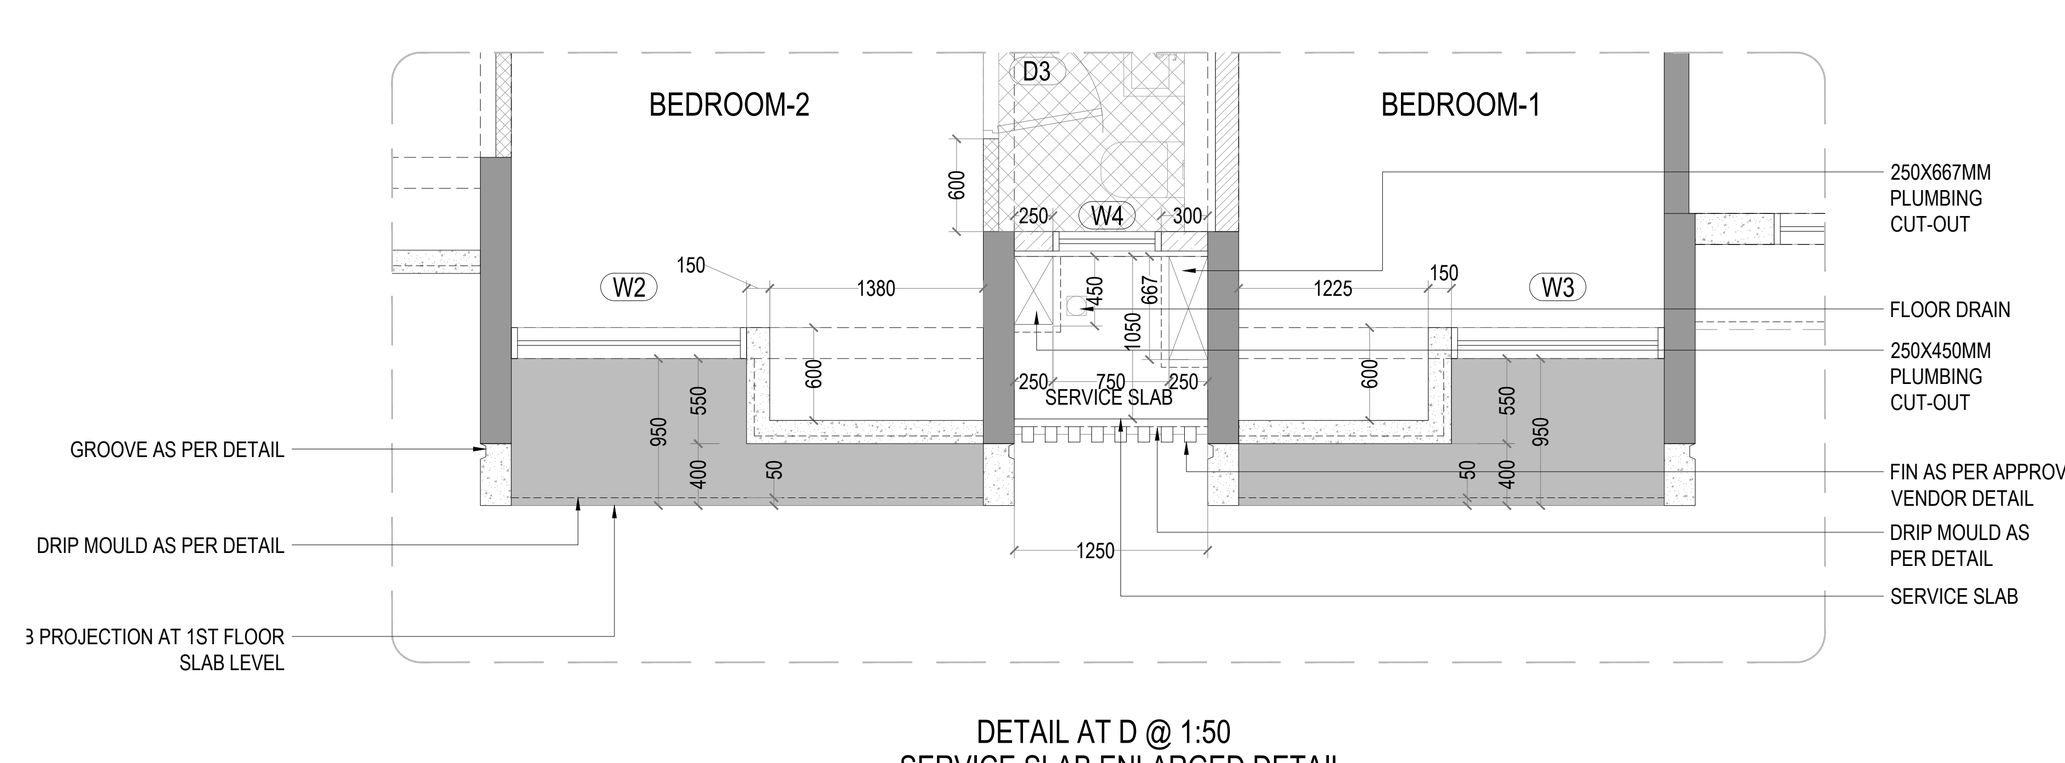


DETAIL AT D @ 1:50
SERVICE SLAB ENLARGED DETAIL

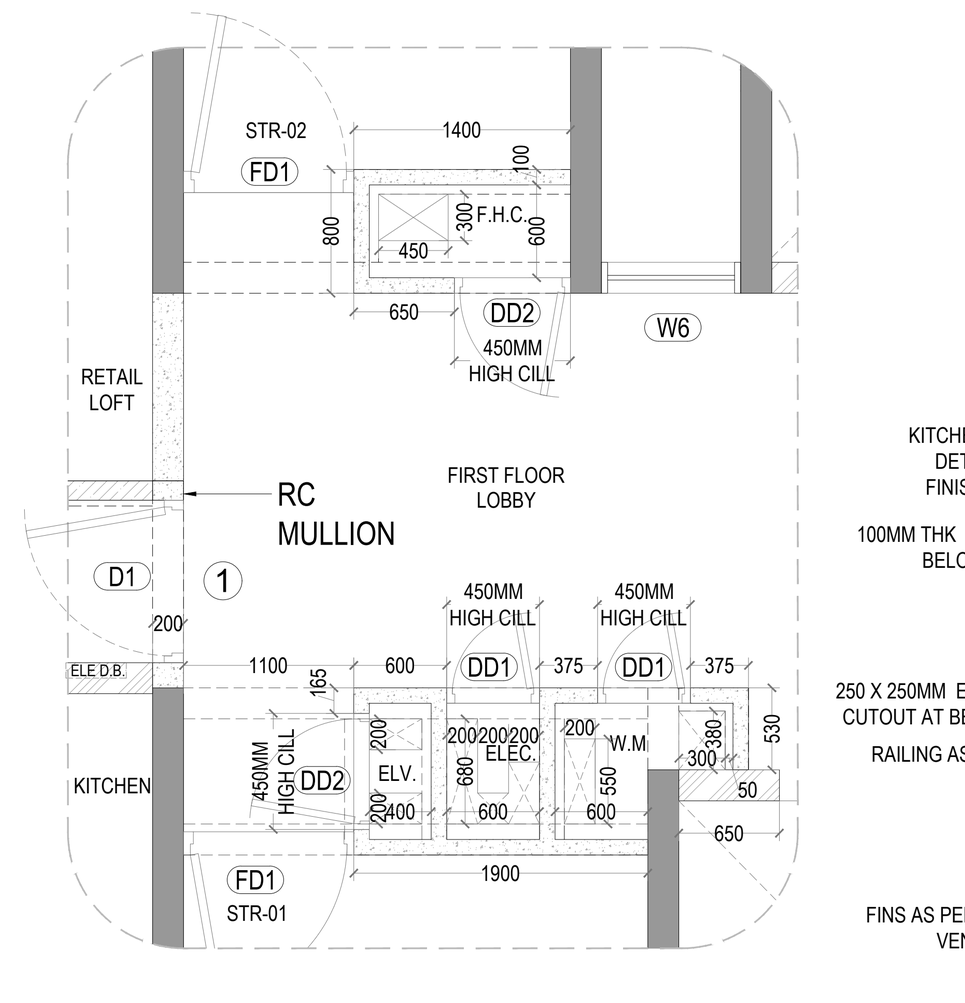


DETAIL AT A @ 1:50
SHAFT ENLARGED DETAIL

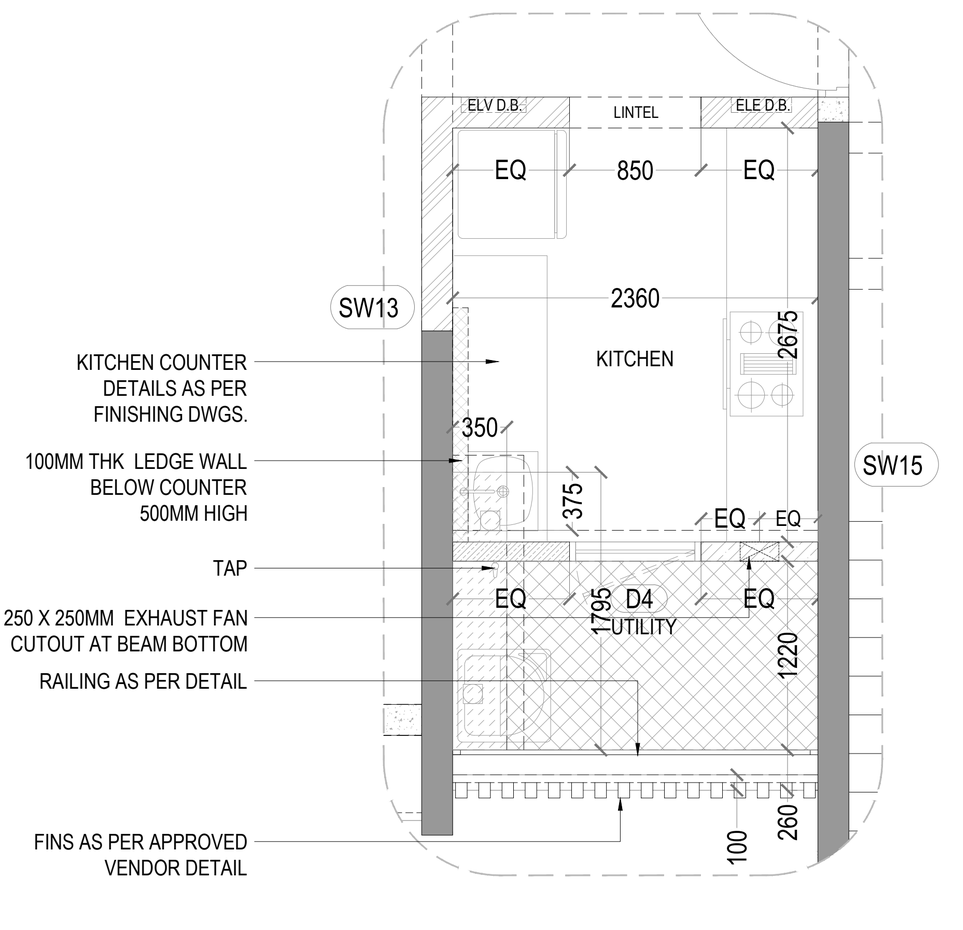


DETAIL AT B @ 1:50
TYPICAL KITCHEN ENLARGED DETAIL

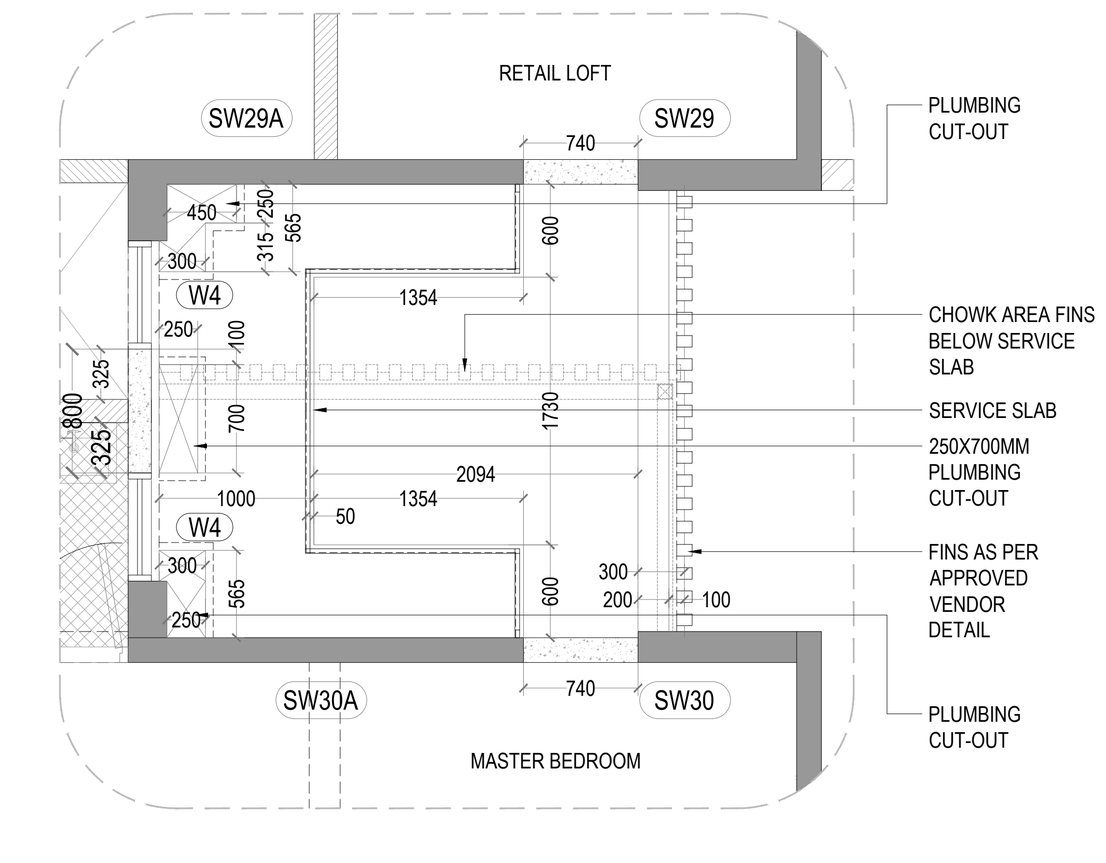

DETAIL AT C @ 1:50
SERVICE SLAB ENLARGED DETAIL

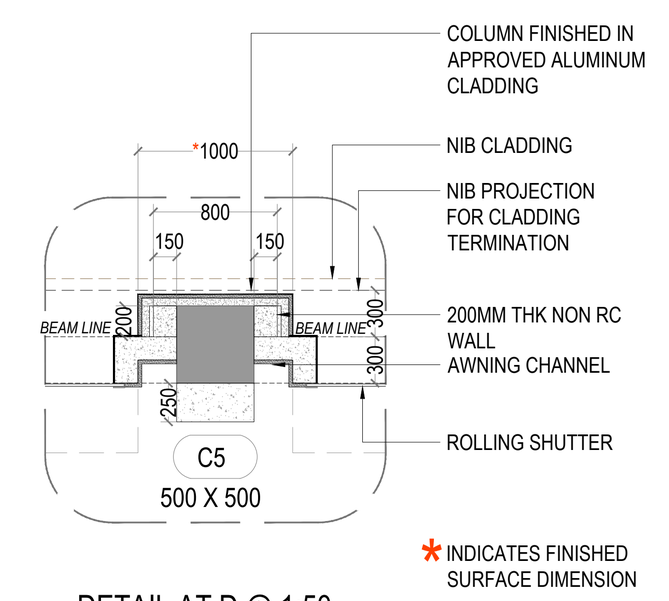

DETAIL AT D @ 1:50
TYPICAL RETAIL FACADE PIER DETAIL

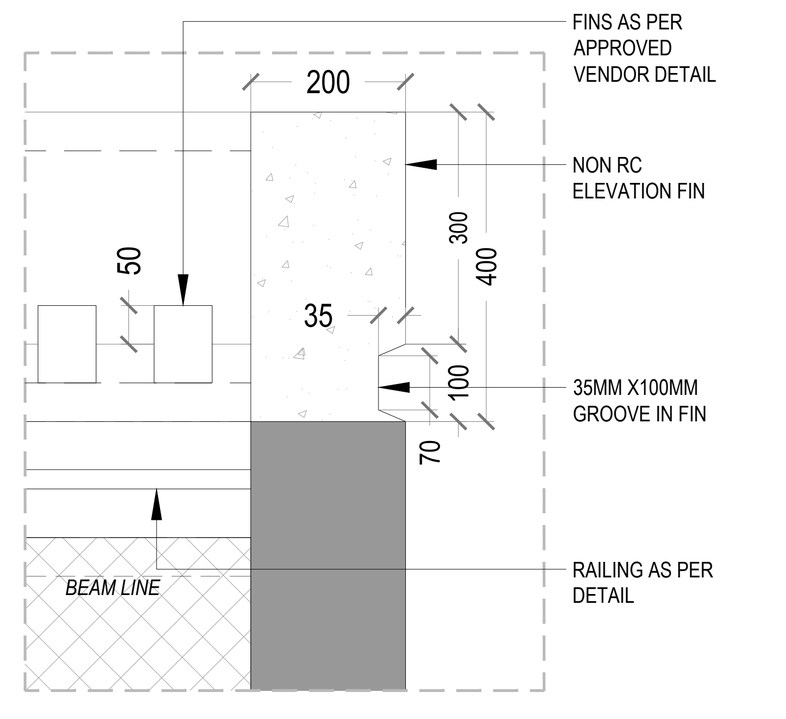

TYPICAL FIN GROOVE DETAIL @ 1:10

DOOR SCHEDULE FOR FIRST FLOOR

NO.	LOCATION	WIDTH (MM)	LINTEL (MM)	CILL (MM)	DESCRIPTION
D1	ENTRANCE DOOR	1050	2250	-	SINGLE LEAF WOODEN FLUSH DOOR
D2	BEDROOM	900	2250	-	SINGLE LEAF WOODEN FLUSH DOOR
D3	TOILET	800	2250	-	SINGLE LEAF WOODEN FLUSH DOOR
D4	KITCHEN UTILITY	850	2250	-	ALUMINUM & GLASS PANEL DOOR
DD1	ELEC. & WATER METER SHAFT	600	2250	450	SINGLE LEAF FIRE RATED DOOR
DD2	ELV &FHC SHAFT	750	2250	450	SINGLE LEAF FIRE RATED DOOR
FD1	STAIRCASE	1100	2000	-	SINGLE LEAF FIRE RATED DOOR

WINDOW SCHEDULE

NO.	LOCATION	SIZE (MM)	CILL (MM)	LINTEL (MM)
W1	LIVING ROOM	2050 x 2140	110	2250
W2	MASTER BEDROOM & BEDROOM-02	1520 x 2140	110	2250
W3	BEDROOM 01	1375 x 2140	110	2250
W4	TOILET	700 x 1150	1100	2250
W5A	STAIRCASE 01 (FIRST MID-LANDING)	750 x 1150	REMAINDER	BEAM BOTTOM
W6	TYPICAL LOBBY	900 x 2140	110	2250

LEGEND

Symbol	Description
	R.C.C.
	150MM INTERNAL BLOCK WORK
	125MM LIGHTWEIGHT BLOCK WORK
	125MM HIGH DENSITY BLOCK WORK
	250MM SUNK
	200MM SUNK
	NON STRUCTURAL CONC. WALL
	200MM INTERNAL BLOCK WORK
	60MM SUNK
	100MM INTERNAL BLOCK WORK
	FULL HT.LEDGE WALL
	MEP SLEEVES / CUT-OUT IN WALL
	DRIP MOULD
	FACADE GROOVE
	BUILDING PROFILE AT TYPICAL LEVEL
	LOFT EXTENT

NOTE : LOCATION AND LENGTH OF STAIRCASES IN RETAIL AREAS ARE INDICATIVE
REFER MEP BUILDER WORK DRAWINGS FOR ESTABLISHING VARIOUS CUT OUTS
DRAWINGS TO BE READ IN CONJUNCTION WITH STRUCTURE AND MEP

REVISION INDEX

REV.NO.	DATE	DESCRIPTION
R-00	24-04-2019	
R-01	09-09-2019	1.RETAIL FACADE SCHEME UPDATED 2.ELECTRICAL AND ELV SHAFT ADDED NEAR SHOP NO.16 3.APARTMENT DOOR (D1) RC MULLION SHIFTED.
R-02	14-07-2020	RETAIL FACADE SCHEME UPDATED

CONSULTANTS

STAMP & SIGN

PROJECT TITLE	PROJ.NO
PALAVA - LAKEFRONT	L-10518
DRAWING TITLE	DWG.NO
AR-CASA OLIVIA (B6) - FIRST FLOOR PLAN	202
DRAWING STAGE	REV.NO
WORKING DRAWING	R-02

DRAWN	CHECKED	SCALE	DATE
AK	ES	1:100	24-04-2019

KAPADIA ASSOCIATES
architecture • urban design
112-114
Peninsula Centre,Dr. S.S. Rao Road,
Off Ambedkar Road,Parel East,
Mumbai 400012
Tel : 91-22-6660 2838 / 39
Fax : 91-22-6660 2844
E-mail : kapl@kapl.in
Website: www.kapl.in