

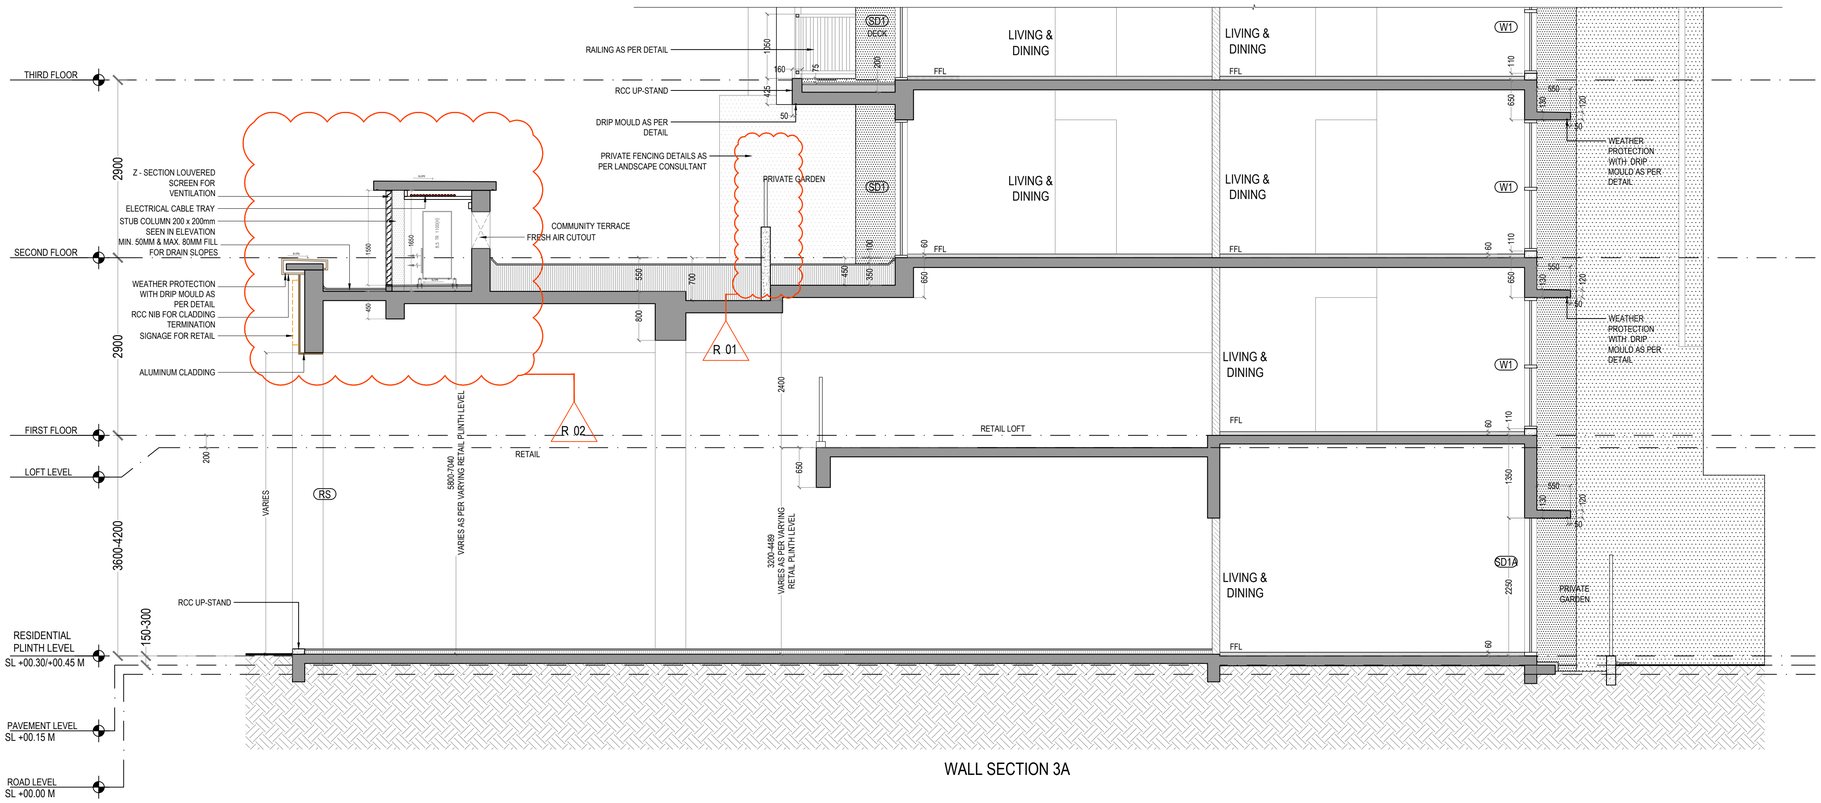



WALL SECTION 3A

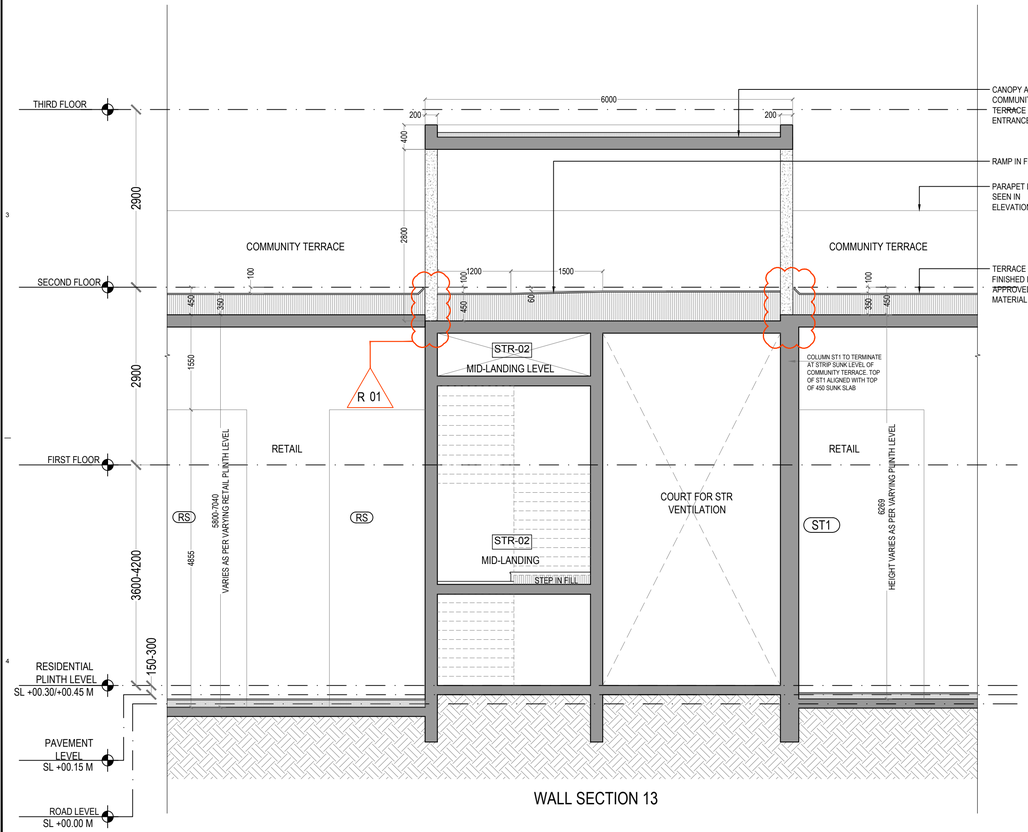


WALL SECTION 13

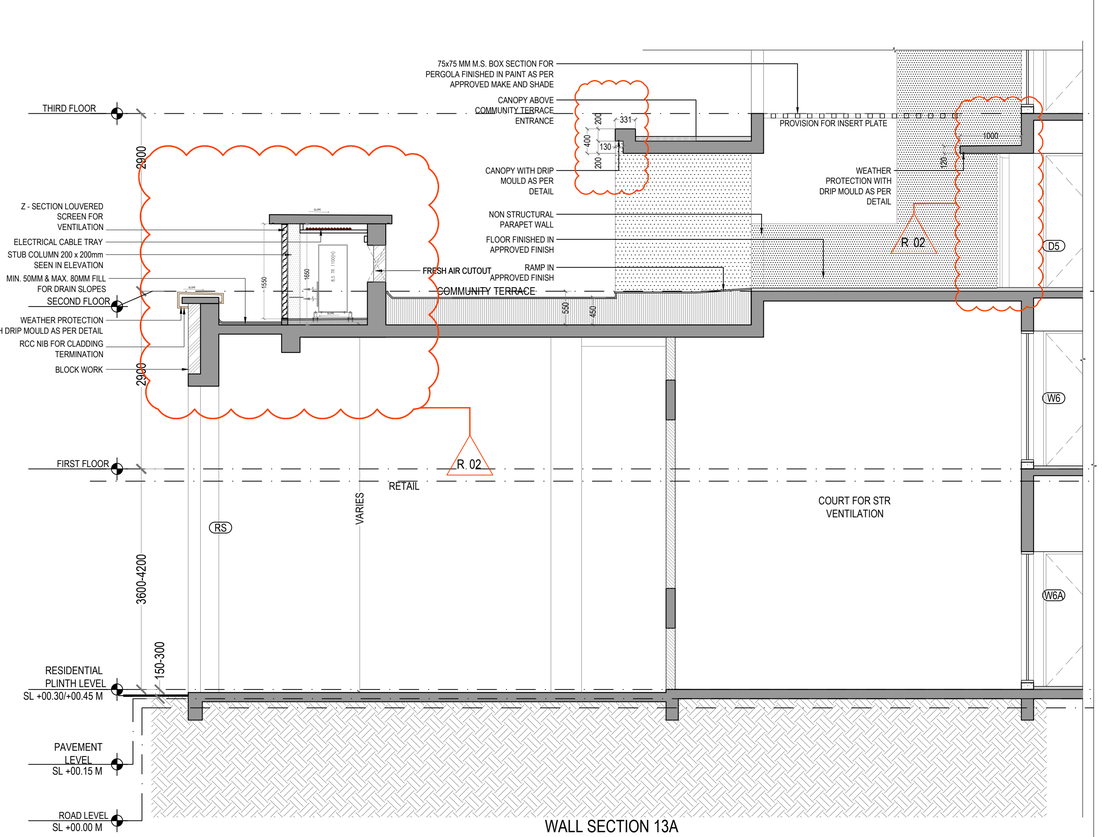



WALL SECTION 13A

## GENERAL NOTES

1 : All dimensions are in millimeters and levels in meters unless specified otherwise.
2 : Do not scale the drawing; follow written dimensions.
3 : All dimensions are unfinished dimensions unless specified otherwise.
4 : Any discrepancies should be brought to the notice of the Architect prior to execution of job / procuring materials at site.
5 : This drawing is the property of Kapadia Associates and should not be reproduced, copied, handed over to a third party or used for any purpose other than for which it has been issued.
6 : This drawing is to be read in conjunction with all relevant structural & services drawings.

## KEY PLAN

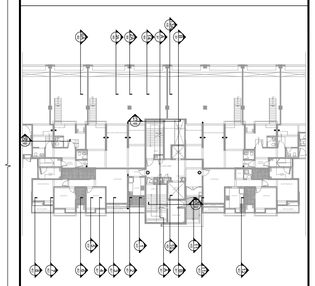

## REVISION INDEX

| REV.NO. | DATE | DESCRIPTION |
|---|---|---|
| R-00 | 22-04-2019 | |
| R-01 | 10-06-2019 | MODIFICATION OF PRIVATE GARDEN PLANTER BOX IN SECTION_3A. |
| | | FRAMING REVISED IN SECTIONS 13 & 13A |
| **R-02** | **09-09-2019** | **MUMTY SECTION UPDATED AS PER COORDINATION<br>DOOR D5 SHIFTED IN PLAN AND SAME REFLECTED IN SECTION 13A** |

## CONSULTANTS

STRUCT BOMBAY CONSULTANTS.
Structural Consultants
Tel : 022-24937510,24933986
email : sbcbom@gmail.com

MICRO ENGINEERING
MEP Consultants
Tel : 0120-4558718
email : business@meindia.com

PBB
Planner /Landscape Architect
Tel : 079 6923054
email : landscapeindia@usg.net

| STAMP & SIGN | NORTH |
|---|---|
| | N |
| PROJECT TITLE | PROJ.NO |
| **PALAVA - LAKEFRONT** | **L-10518** |
| DRAWING TITLE | DWG.NO |
| **AR-CASA OLIVIA (B6) - GROUND FLOOR WALL SECTIONS** | **405** |
| DRAWING STAGE | REV.NO |
| **WORKING DRAWING** | **R-02** |

| DRAWN | CHECKED | SCALE | DATE |
|---|---|---|---|
| AK | ES | 1:50 | 22-04-2019 |


**KAPADIA ASSOCIATES**
architecture • urban design
112-114
Peninsula Centre,Dr. S.S. Rao Road,
Off Ambedkar Road,Parel East,
Mumbai 400012
Tel : 91-22-6660 2838 / 39
Fax : 91-22-6660 2844
E-mail : kapll@kapll.in
Website: www.kapll.in


1:1