


OLIVIA WING A
SECTION C.2

OLIVIA WING B
SECTION C.2

OLIVIA WING C
SECTION C.2

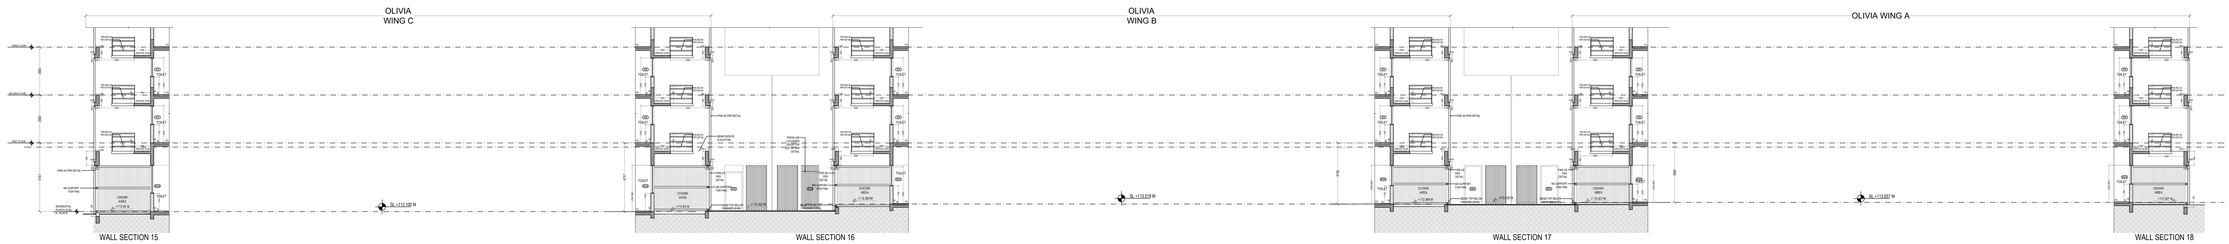


1:1

GENERAL NOTES

1. All dimensions are in millimeters and levels in meters unless specified otherwise.
2. Do not scale the drawing; follow written dimensions.
3. All dimensions are unfinished dimensions unless specified otherwise.
4. Any discrepancies should be brought to the notice of the Architect prior to execution of job / procuring materials at site.
5. This drawing is the property of Kapadia Associates and should not be reproduced, copied, handed over to a third party or used for any purpose other than for which it is prepared.
6. This drawing is to be read in conjunction with all relevant structural & services drawings.

KEY PLAN

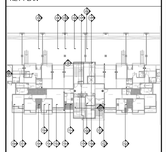

REVISION INDEX

REV.NO	DATE	DESCRIPTION
R-00	22-04-2019	
R-01	10-06-2019	REVISION TO PORTAL FRAMING IN SECTION_C.2
R-02	**09-09-2019**	**MUMTY SECTION UPDATED AS PER COORDINATION**

CONSULTANTS

STAMP & SIGN

PROJECT TITLE	PROJ.NO
PALAVA - LAKEFRONT	**L-10518**
DRAWING TITLE	DWG.NO
AR-CASA OLIVIA (B6) - GROUND FLOOR WALL SECTIONS	**406**
DRAWING STAGE	REV.NO
WORKING DRAWING	**R-02**

DRAWN	CHECKED	SCALE	DATE
AK	ES	1:100	22-04-2019

KAPADIA ASSOCIATES
architecture * urban design
113/114, Ackruti Centre Cmrce.Cntr., S.G. Rd. Road, Off Andheri Kurla Road, Parel East, Mumbai. 400012
Tel : 91-22-6660 2838 / 39
Fax : 91-22-6660 2840
E-mail : kap@vsnl.in
Website. www.kaa.in