


WALL SECTION 01 | WALL SECTION 02 | WALL SECTION 03 | WALL SECTION 04 | WALL SECTION 05

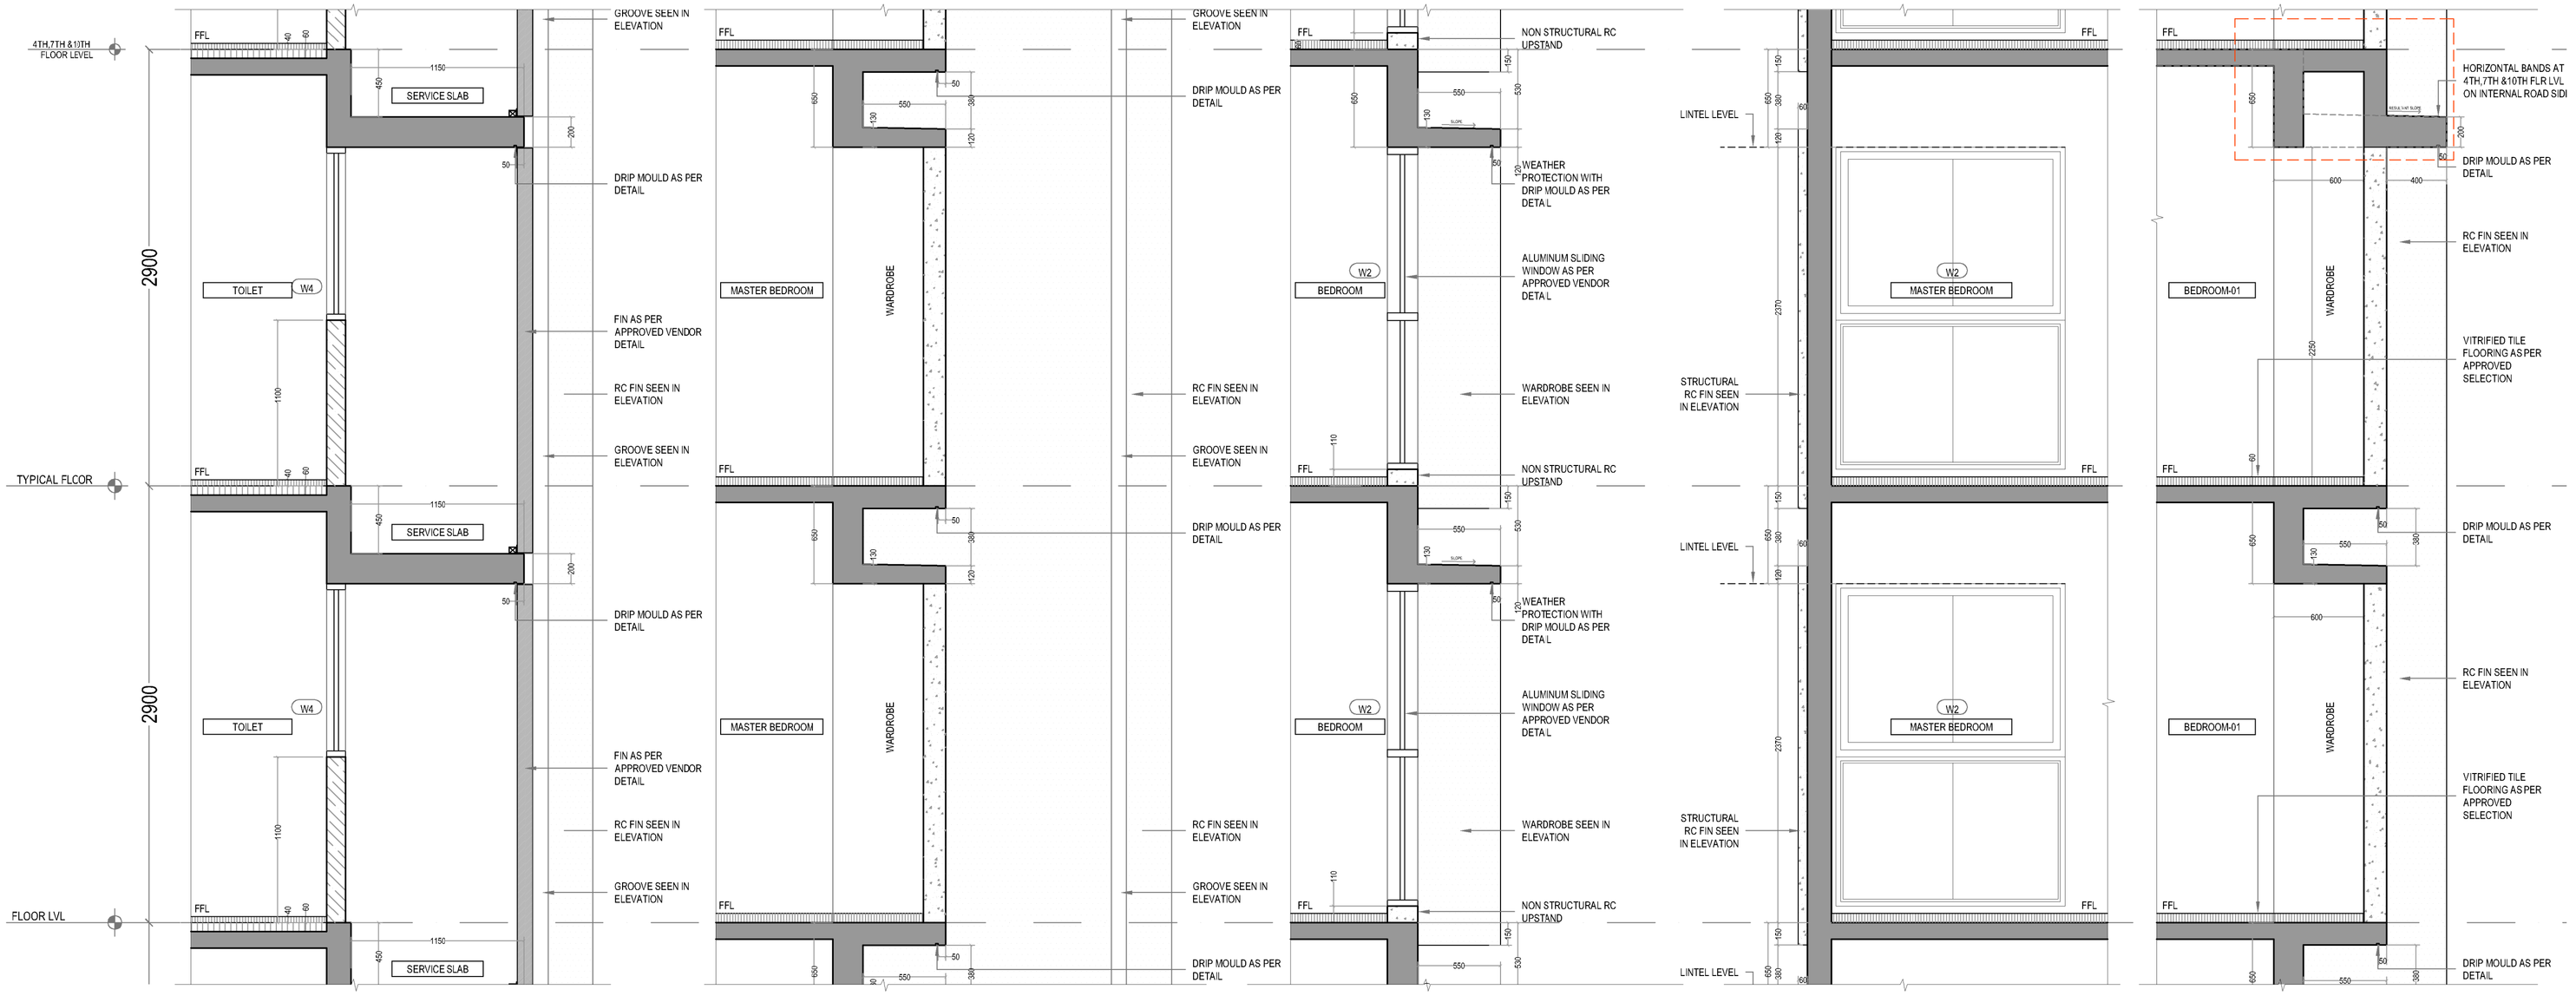


WALL SECTION 06 | WALL SECTION 07 | WALL SECTION 08 | WALL SECTION 09 | WALL SECTION 12

GENERAL NOTES

1 : All dimensions are in millimeters and levels in meters unless specified otherwise.
2 : Do not scale the drawing; follow wrtten dimensions.
3 : All dimensions are unfinished dimensions unless specified otherwise.
4 : Any discrepancies should be brought to the notice of the Architect prior to execution of job / procuring materials at site.
5 : This drawing is the property of Kapadia Associates and should not be reproduced, copied, handed over to a third party or used for any purpose other than for which it has been issued.
6 : This drawing is to be read in conjurction with all relevant structural & services drawings.

KEY PLAN

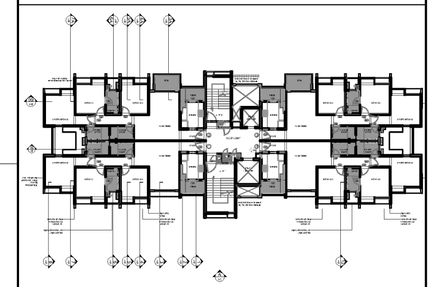

REVISION INDEX

REV.NO.	DATE	DESCRIPTION

CONSULTANTS

STRUCT BOMBAY CONSULTANTS.
Structural Consultants
Tel : 022-24937510,24933986
email : sbcbom@gmail.com

MICRO ENGINEERING
MEP Consultants
Tel : 0120-4558718
email : business@meindia.com

PBB
Planner /Landscape Architect
Tel : 079 6923054
email : landscapeindia@usg.net

STAMP & SIGN | NORTH

PROJECT TITLE | PROJ.NO

PALAVA - LAKEFRONT | **L-10518**

DRAWING TITLE | DWG.NO

AR-CASA OLIVIA (B6) - TYPICAL FLOOR WALL SECTIONS | **408**

DRAWING STAGE | REV.NO

WORKING DRAWING | **R-00**

DRAWN	CHECKED	SCALE	DATE
AK	ES	1:25	20-06-2019

KAPADIA ASSOCIATES
architecture • urban design
112-114 Peninsula Centre,Dr. S.S. Rao Road, Off. Ambedkar Road,Parel East, Mumbai 400012
Tel : 91-22-6660 2838 : 39
Fax : 91-22-6660 2844
E-mail : kapl@kapl.in
Website: www.kapl.in

1:1