


OLIVIA WING A
SECTION C.2

OLIVIA WING B
SECTION C.2


OLIVIA WING C
SECTION C.2

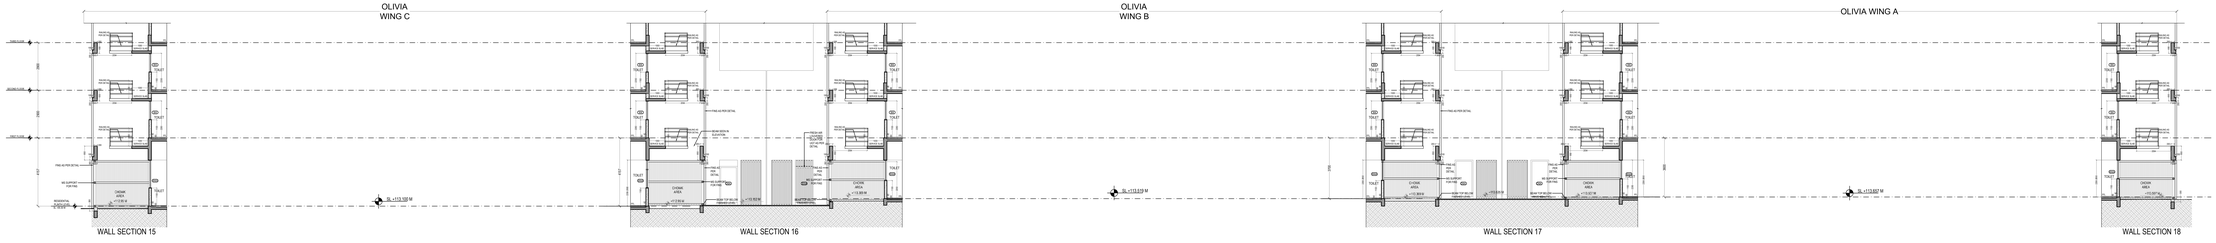

GENERAL NOTES

1. All dimensions are in millimeters and levels in meters unless specified otherwise.
2. Do not scale the drawing, follow written dimensions.
3. All dimensions are unfinished dimensions unless specified otherwise.
4. Any discrepancies should be brought to the notice of the Architect prior to execution of job / procuring materials at site.
5. This drawing is the property of Kapadia Associates and should not be reproduced, copied, handed over to a third party or used for any purpose other than for which it has been issued.
6. This drawing is to be read in conjunction with all relevant structural & services drawings.

KEY PLAN

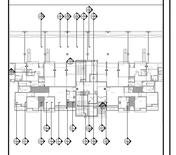

REVISION INDEX

REV.NO.	DATE	DESCRIPTION

CONSULTANTS

STAMP & SIGN

PROJECT TITLE	PROJ.NO
PALAVA - LAKEFRONT	L-10518
DRAWING TITLE	DWG.NO
AR-CASA OLIVIA (B6) - GROUND FLOOR WALL SECTIONS	406
DRAWING STAGE	REV.NO
WORKING DRAWING	R-00

DRAWN	CHECKED	SCALE	DATE
AK	ES	1:100	24-04-2019

KAPADIA ASSOCIATES
architecture • urban design
113/114, Peninsula Centre Dr. S.S. Rao Road, Parel (East), Mumbai Parel East, Mumbai 400012
Tel : 91-22-6663 2626 / 30
Fax : 91-22-6663 2634
E-mail : info@kaa.in
Website : www.kaa.in