


OLIVIA WING A
SECTION C.2

OLIVIA WING B
SECTION C.2

OLIVIA WING C
SECTION C.2

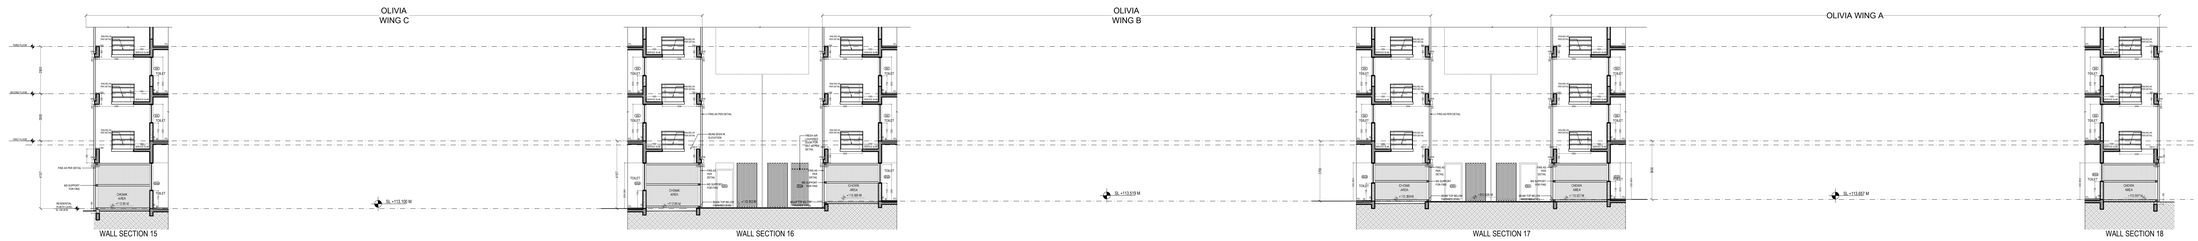


WALL SECTION 15 | WALL SECTION 16 | WALL SECTION 17 | WALL SECTION 18

GENERAL NOTES

1. All dimensions are in millimeters and levels in meters unless specified otherwise.
2. Do not scale the drawing; follow written dimensions.
3. All dimensions are unfinished dimensions unless specified otherwise.
4. Any discrepancies should be brought to the notice of the Architect prior to execution of job / procuring materials at site.
5. This drawing is the property of Kapadia Associates and should not be reproduced, copied, handed over to a third party or used for any purpose other than for which it has been issued.
6. This drawing is to be read in conjunction with all relevant structural & services drawings.

KEY PLAN

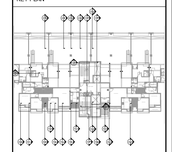

REVISION INDEX

REV.NO.	DATE	DESCRIPTION
R-00	22-04-2019	
R-01	10-06-2019	REVISION TO PORTAL FRAMING IN SECTION C.2

CONSULTANTS

STAMP & SIGN

PROJECT TITLE			PROJ.NO
PALAVA - LAKEFRONT			**L-10518**
DRAWING TITLE			DWG.NO
AR-CASA OLIVIA (B6) - GROUND FLOOR WALL SECTIONS			**406**
DRAWING STAGE			REV.NO
WORKING DRAWING			**R-01**
DRAWN	CHECKED	SCALE	DATE
AK	ES	1:100	10-06-2019

KAPADIA ASSOCIATES
architecture urban design
113/114, Lakefront Centre,Dr. E.B. Ras Road, Off Anikadevi Road,Parel East, Mumbai 400012.
Tel: 91-22-24882 2934 / 35
Fax: 91-22-24882 2936
E-mail : ka@ka.in
Website: www.ka.in