
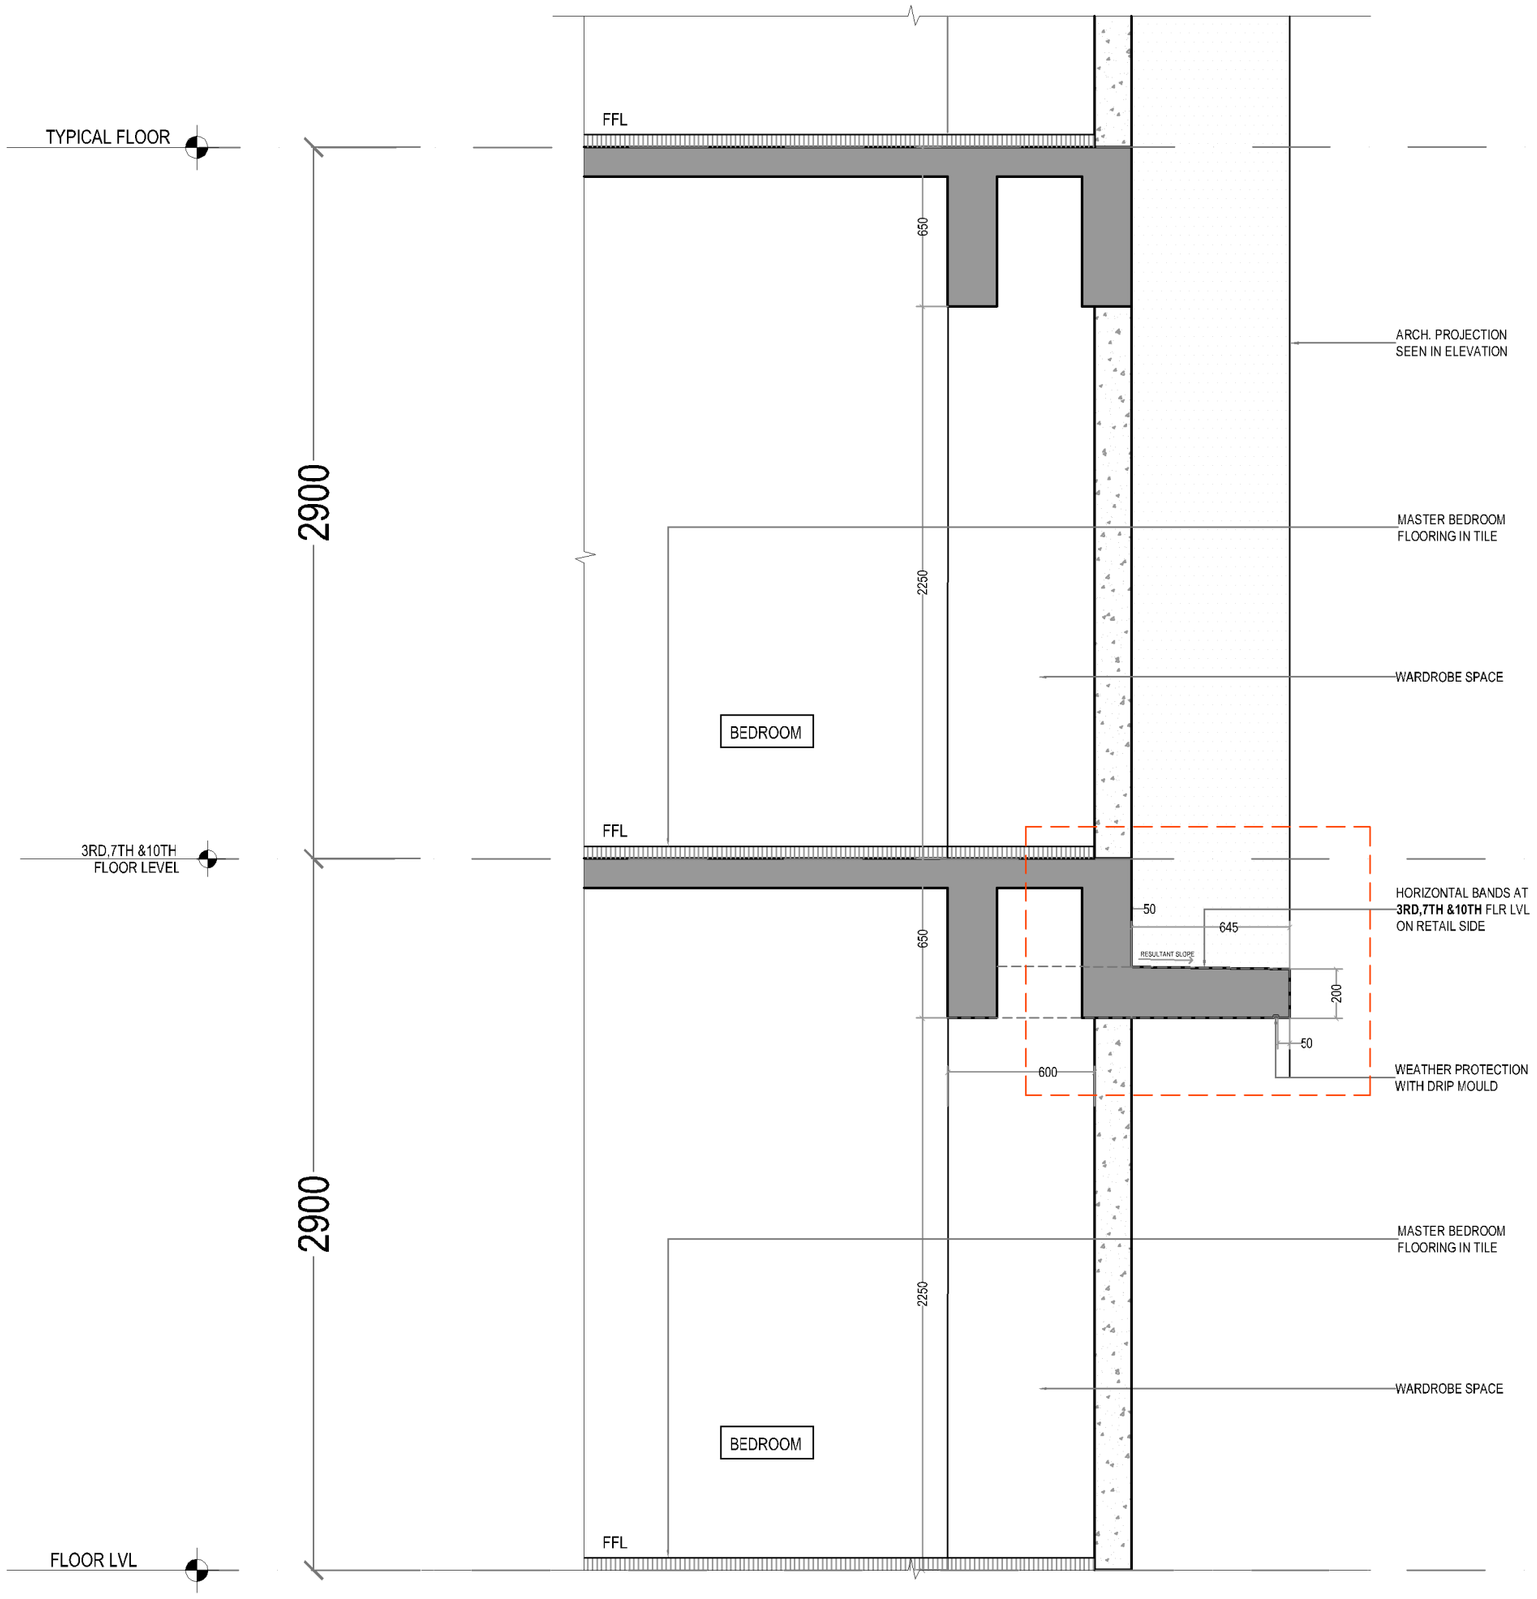


WALL SECTION 04A
[APPLICABLE FOR RETAIL SIDE]

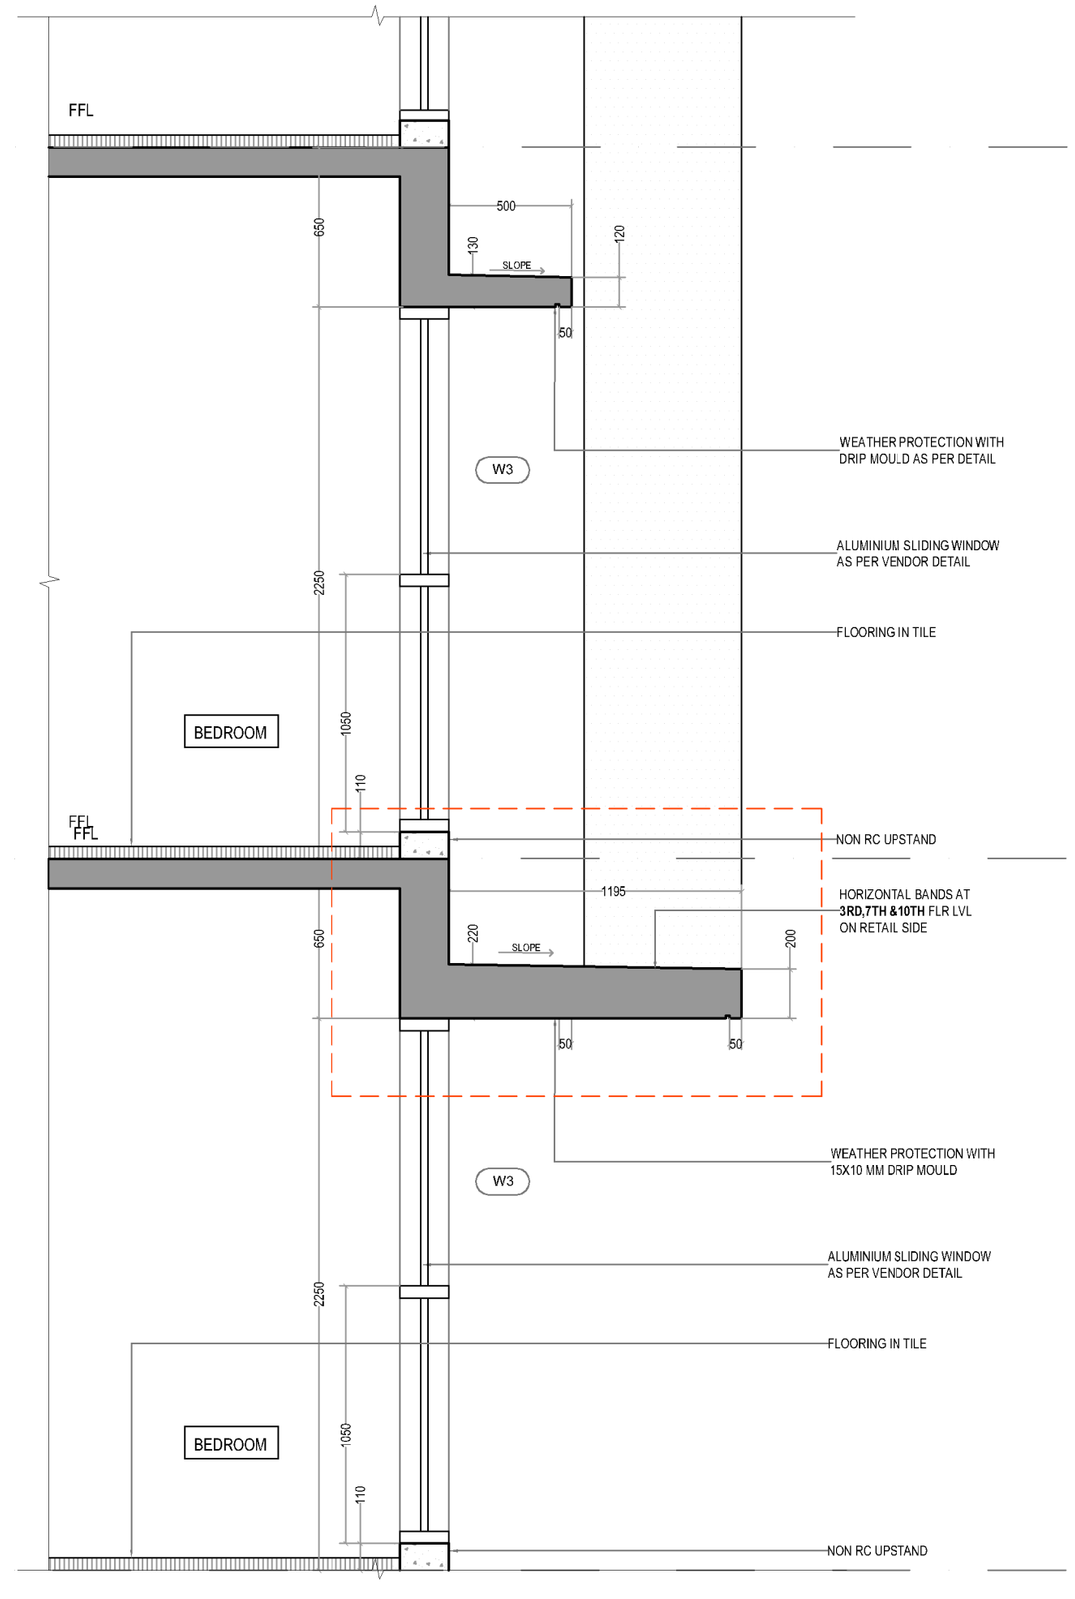


WALL SECTION 05A
[APPLICABLE FOR RETAIL SIDE]

GENERAL NOTES

1 : All dimensions are in millimeters and levels in meters unless specified otherwise.
2 : Do not scale the drawing; follow written dimensions.
3 : All dimensions are unfinished dimensions unless specified otherwise.
4 : Any discrepancies should be brought to the notice of the Architect prior to execution of job / procuring materials at site.
5 : This drawing is the property of Kapadia Associates and should not be reproduced, copied, handed over to a third party or used for any purpose other than for which it has been issued.
6 : This drawing is to be read in conjunction with all relevant structural & services drawings.

KEY PLAN

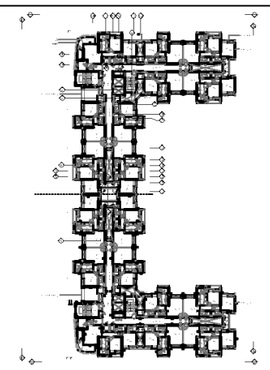

REVISION INDEX

REV.NO.	DATE	DESCRIPTION

CONSULTANTS

STRUCT BOMBAY CONSULTANTS
Structural Consultants
Tel : 022-24937510,24933986
email : sbcbom@gmail.com

PBB
Planner /Landscape Architect
Tel : 079 6923054
email : landscapeindia@usg.net

MICRO ENGINEERING
MEP Consultants
Tel : 0120-4558718
email : business@meindia.com

STAMP & SIGN

NORTH
N

PROJECT TITLE
PALAVA - LAKEFRONT

PROJ.NO
L-10518

DRAWING TITLE
AR-FLOREA A&D-WALL SECTIONS TYPICAL FLOOR

DWG.NO
416

DRAWING STAGE
WORKING DRAWING

REV.NO
R-00

DRAWN	CHECKED	SCALE	DATE
SN	ES	1:50	20-06-2019

KAPADIA ASSOCIATES
architecture • urban design
112-114
Peninsula Centre,Dr. S.S. Rao Road,
Off Ambedkar Road,Parel East,
Mumbai 400012
Tel : 91-22-6660 2838 / 39
Fax : 91-22-6660 2844
E-mail : kapl@kapl.in
Website: www.kapl.in

1:1