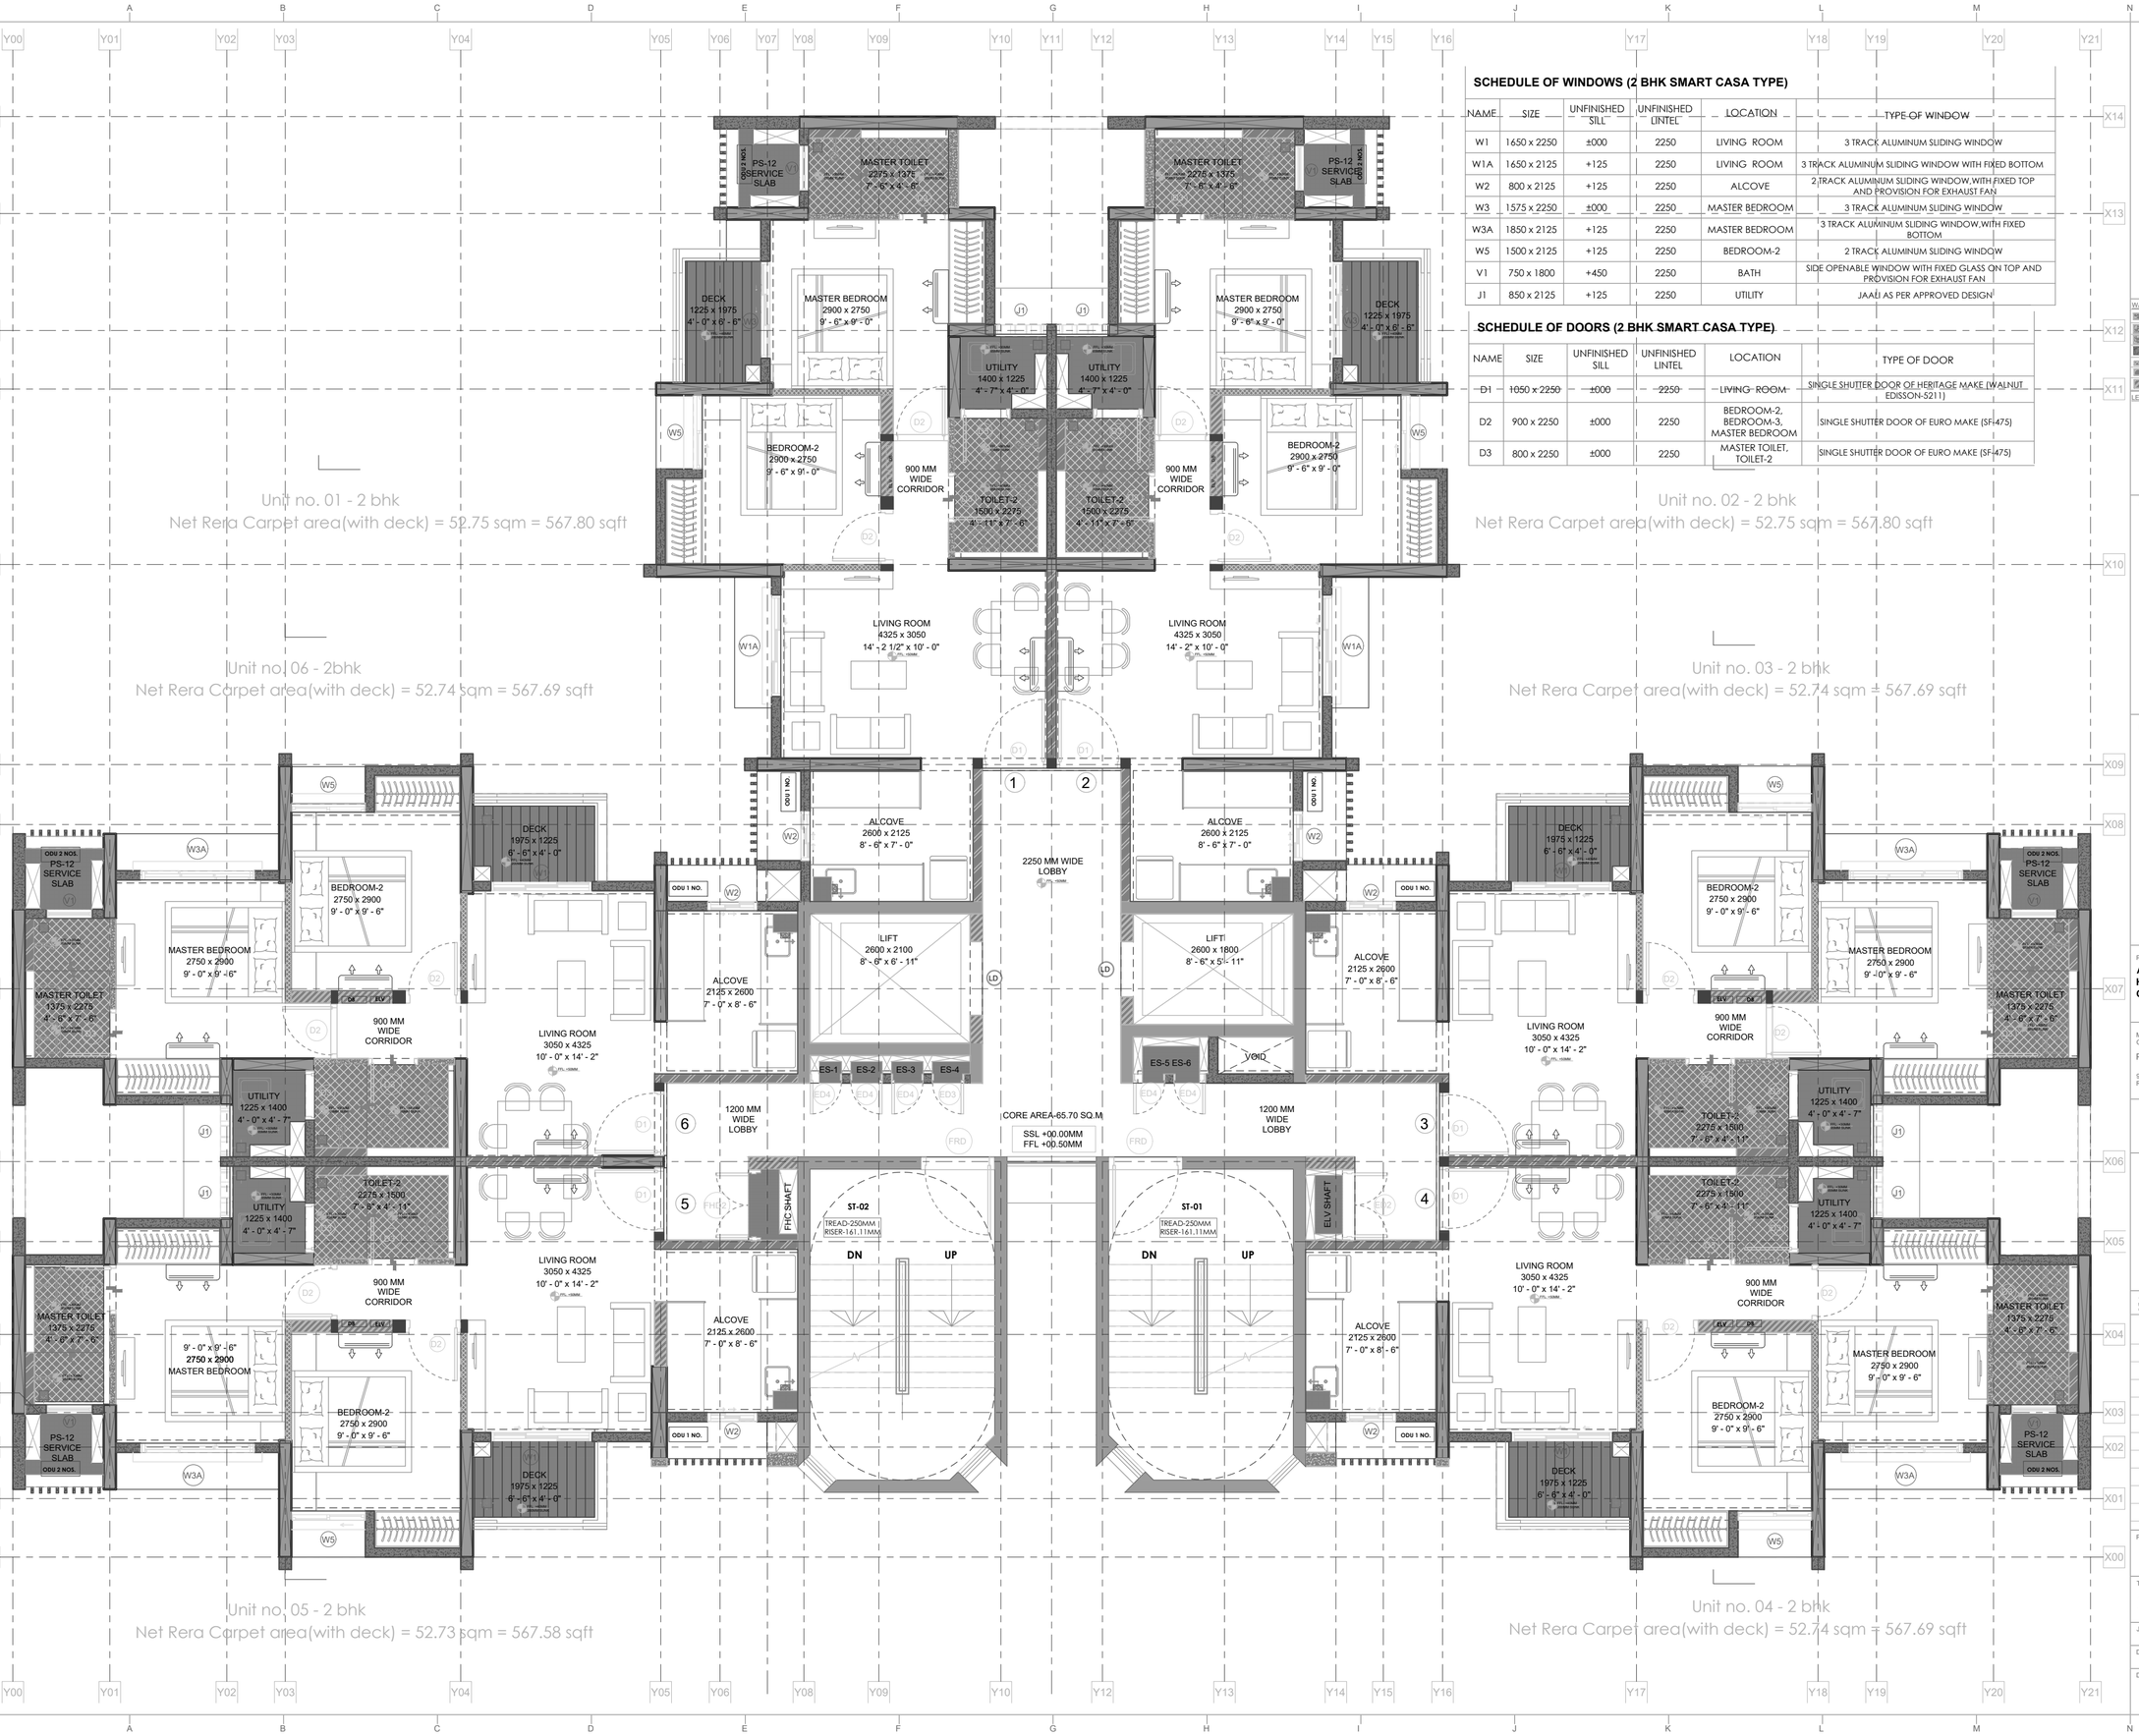


SCHEDULE OF WINDOWS (2 BHK SMART CASA TYPE)

NAME	SIZE	UNFINISHED SILL	UNFINISHED LINTEL	LOCATION	TYPE OF WINDOW
W1	1650 x 2250	±000	2250	LIVING ROOM	3 TRACK ALUMINUM SLIDING WINDOW
W1A	1650 x 2125	+125	2250	LIVING ROOM	3 TRACK ALUMINUM SLIDING WINDOW WITH FIXED BOTTOM
W2	800 x 2125	+125	2250	ALCOVE	2 TRACK ALUMINUM SLIDING WINDOW, WITH FIXED TOP AND PROVISION FOR EXHAUST FAN
W3	1575 x 2250	±000	2250	MASTER BEDROOM	3 TRACK ALUMINUM SLIDING WINDOW
W3A	1850 x 2125	+125	2250	MASTER BEDROOM	3 TRACK ALUMINUM SLIDING WINDOW,WITH FIXED BOTTOM
W5	1500 x 2125	+125	2250	BEDROOM-2	2 TRACK ALUMINUM SLIDING WINDOW
V1	750 x 1800	+450	2250	BATH	SIDE OPENABLE WINDOW WITH FIXED GLASS ON TOP AND PROVISION FOR EXHAUST FAN
J1	850 x 2125	+125	2250	UTILITY	JAALI AS PER APPROVED DESIGN

SCHEDULE OF DOORS (2 BHK SMART CASA TYPE)

NAME	SIZE	UNFINISHED SILL	UNFINISHED LINTEL	LOCATION	TYPE OF DOOR
D1	1050 x 2250	±000	2250	LIVING ROOM	SINGLE SHUTTER DOOR OF HERITAGE MAKE (WALNUT EDISSON-S211)
D2	900 x 2250	±000	2250	BEDROOM-2, BEDROOM-3, MASTER BEDROOM	SINGLE SHUTTER DOOR OF EURO MAKE (SF-475)
D3	800 x 2250	±000	2250	MASTER TOILET, TOILET-2	SINGLE SHUTTER DOOR OF EURO MAKE (SF-475)

NOTE:

The term "Architect" herein specifically makes reference to "Architect Hafeez Contractor" . Use of this drawing for construction shall explicitly confirm acceptance of following conditions :

1. All General Notes as per sheet G01(General Information & Index Sheet) are applicable to this drawing sheet.
2. Do not Scale Drawings. Dimensions govern.
3. All dimensions are in millimeters unless noted otherwise.
4. All dimensions are from unfinished to unfinished levels unless otherwise specified.
5. In case of discrepancies larger scale detailed drawings shall supersede smaller scale drawings.
6. Any discrepancy in between Plan, Elevation, Section shall be immediately brought to Architects notice prior to construction on site .
7. Any discrepancy between Architecture, Structure, MEPF, Facade,other drawings shall be immediately brought to Architects notice prior to construction on site.
8. Any irregularities in construction which occurs as a result discrepancy between Architecture, Structure, MEP, others drawings which have not been brought to the Architects notice prior to execution shall become the responsibility of the Contractor.
9. All services (MEPF) drawings are to be referred only for technical content ; only coordinated working drawings to be followed for all work at site.
10. All structural sizes and details to be referred from drawings schedules given by structural consultants. However profile coordinates to be strictly as per architectural drawings.
11. All Floor Levels are Unfinished floor level (SSL) unless otherwise specified.
12. Supervision if specifically asked would be provided but responsibility regarding correct & sound construction shall solely rest with contractor/builder.
13. All relevant samples to be approved by architect prior to procurement.
14. No Shell plan/Shop drawings/Formwork drawing/s issued by any agency is valid for construction unless stamped and signed by architect along with comments if any.
15. All open spaces between proposed Built Structures to site / plot boundaries Or Open spaces between built structures shall be cross-verified with the municipal approved drawing at site prior to commencement of construction.
16. Any discrepancy between the VTC drawings and the municipal approved drawings must be immediately brought to notice of the Architect prior to execution.

WALL LEGEND:

- 150 NON STRUCTURAL WALL
- 200MM NON STRUCTURAL WALL
- 250MM NON STRUCTURAL WALL
- RCC COLUMN
- 100MM THK BLOCK WORK
- 150MM THK BLOCK WORK
- 200MM THK BLOCK WORK

HATCH LEGEND:

- SMART HATCH
- SERVICE SLAB
- DECK (200 MM SUNK)
- UTILITY (65 MM SUNK)
- TOILETS (65 MM SUNK)
- KITCHEN SUNK

TAGS:

- (D) DOOR TYPE
- (FD) FIRE EXIT DOOR
- (SD) SERVICE DOOR
- (W) WINDOW TYPE
- (V) TOILET WINDOW
- (LV) LOUVER WINDOW
- (G) GRILL
- (LD) LIFT DOOR

LEGEND:


LEVEL TAG IN PLANS · FLOOR LEVEL · LEVEL TAG IN ELE./SEC. · TILE DROP · SECTION TAG · DRAWING ENLARGEMENT · NO. (THICKNESS X LENGTH) · COLUMN TAG · ELEVATION TAG

ABBREVATIONS

FGL=FINISH GROUND LEVEL
FRL=FINISH ROAD LEVEL
FLL=FINISH LAWN LEVEL
FPL=FINISH PAVED LEVEL
PAR=PARAPET WALL LEVEL
TOP=TOP OF PARAPET
APA=AS PER APPROVED
ACA=AS ON ACTUAL
C=COLUMN
ST=STUB COLUMN
SSL=STRUCTURAL SLAB LEVEL

STAMP :

KEY PLAN :

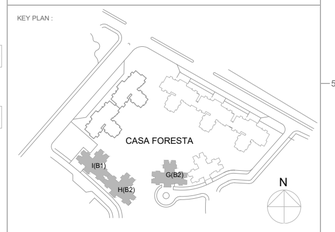

PRINCIPAL ARCHITECT :
Architect Hafeez Contractor
29 Bank Street, Fort, Mumbai 400 023
Tel : 2266 1920

STRUCTURAL CONSULTANT :
STRUCT BOMBAY CONSULTANTS
KAMALA MILLS, Trade World, C-WING 506,507, 5 TH FLOOR, Senapati Bapat Marg, Lower Parel, Mumbai, Maharashtra 400013

MASTER PLANNER & LANDSCAPE CONSULTANT :
PRABHAKAR BHAGWAT
901,PANCHTIRTH,Opp.Aristroville,Satellite Road,Ahmedabad-380015

MEP CONSULTANT :
AMBROSIA DESIGNS PVT.LTD.
109 A, Andheri Industrial Estate, Off Veera Desai Rd, behind Janki Center, Andheri (W, Mumbai, 400053

LODHA

LODHA GROUP
Lodha Excelus,Level 7,
Apollo Mills Compound,
N M Joshi Marg,Mahalaxmi,
Mumbai-400011.

Architect Hafeez Contractor

29, Bank Street, Mumbai : 400 023, INDIA.
TEL. : +91 22 2266 1920 FAX. : +91 22 2266 2408
WEBSITE - www.hafeezcontractor.com
E-MAIL - hafeez@hcontractor.com

THIS DRAWING IS THE PROPERTY & COPYRIGHT OF ARCHITECT HAFEEZ CONTRACTOR IT SHALL NOT BE COPIED OR REPRODUCED IN ANY MANNER AND SHALL BE USED ONLY FOR THE PROJECT ISSUED FOR . THIS DRAWING TO BE EXECUTED ON SITE SUBJECT TO APPROVAL OF COMPETENT AUTHORITY .

No.	Date	Description

PROJECT :
PREMIER 2B

CLUSTER :
CASA FORESTA

BUILDING :
2BHK SMART-WING-I,H,G- TYPOLOGY-B1,B2

TITLE :
4TH TO 7TH,9TH TO 12TH,14TH TO 17TH,19TH TO 23RD FLOOR PLAN

JOB NO :	DRAWN BY : SIDDHIKA	SCALE : As indicated
		SHEET SIZE : A1
DATE OF REVISION R0 : 22/12/21	CHECKED BY : RENUKA	ISSUED FOR :
DRAWING NO : AHC_LP_AR_2 BHK SMART_VFC_PL_105		REVISION : R0