
LEGEND:

SYMBOL	LUMINAIRE REFERENCE	DESCRIPTION
	A1	1x11.3W CEILING RECESSED ADJUSTABLE WIDE BEAM DOWNLIGHT
	A2	1x11.3W CEILING RECESSED ADJUSTABLE MEDIUM BEAM DOWNLIGHT
	A3	1x3W IP RATED CEILING RECESSED ADJUSTABLE WIDE BEAM PUKLIGHT
	A4	1x11.3W IP RATED CEILING RECESSED ADJUSTABLE WIDE BEAM DOWNLIGHT
	A5	1x3W CEILING RECESSED ADJUSTABLE WIDE BEAM PUKLIGHT
	A6	1x18W CEILING RECESSED DOWNLIGHT
	B1	1x14.4W LINEAR LED STRIPS INTEGRATED INTO COVES
	C1	3x14W CEILING SUSPENDED DECORATIVE LIGHT
	C2	1x20W CEILING SUSPENDED DECORATIVE LIGHT
	C3	1x20W CEILING SUSPENDED DECORATIVE LIGHT
	C4	1x14W CEILING SUSPENDED DECORATIVE LIGHT
	C5	1x14W CEILING SUSPENDED DECORATIVE LIGHT
	E1	1x1W SHELF INTEGRATED ADJUSTABLE PUKLIGHT
	E2	1x1W NICHE INTEGRATED PUKLIGHT
	E3	1x7.2W SHELF INTEGRATED LINEAR LED
	I2	1x14 TABLE MOUNTED DECORATIVE LIGHT
	I3	1x14 FLOOR MOUNTED DECORATIVE LIGHT
	I4	1x14 TABLE MOUNTED DECORATIVE LIGHT
	J1	1x7.2 LINEAR LED STRIP INTEGRATED INTO FURNITURE

LEGEND:-

SYMBOL	DESCRIPTION
	ONE GANG ONE WAY 6A SWITCH
F	6A SWITCH FOR FAN
16A DP	16A DP SWITCH FOR AC (BED ROOM)
20A DP	20A DP SWITCH FOR AC (LIVING ROOM)
GY	20A SWITCH FOR GYSER
	WALL BRACKET LIGHT (MOUNTING AT 2400mm FROM FFL)
TL	60W TUBE LIGHT (MOUNTING AT 2400mm FROM FFL)
DL	60W DOWN LIGHT (APARTMENT)
	EXHAUST FAN (EX)
	900mmø CEILING FAN
	1200mmø CEILING FAN
	FAN REGULATOR
	CEILING ROSE FOR EXHAUST FAN (MOUNTING AT 2200mm FROM FFL)
	6A UNSWITCHED SOCKET OUTLET
	6A SWITCHED SOCKET OUTLET
	16A UNSWITCHED SOCKET OUTLET
	16A SWITCHED SOCKET OUTLET
GY	20A SPUR OUTLET FOR GEYSER
BB	BACK BOX FOR AC'S ON WALL (MOUNTING AT 2550mm FROM FFL)
T	TELEPHONE POINT
I	INTERCOM
D T	TELEPHONE/DATA POINT
	TV POINT
SB	POWER SWITCHBOARD UNIT
SB	LIGHTING SWITCHBOARD UNIT
	LIGHTING & POWER DISTRIBUTION BOARD (LPDB)
	ELV DISTRIBUTION BOARD (ELV DB)
	ONE WAY LOOP (SAME CIRCUIT POINTS FOR LIGHTING)
	ONE WAY LOOP (SAME CIRCUIT POINTS FOR POWER)
DTH	1x32mmø PVC CONDUIT FOR DTH (DIRECT TO HOME)
FTTF	1x25mmø PVC CONDUIT FOR FTTF (FIBER TO THE FLOOR)
INT	1x20mmø PVC CONDUIT FOR INT (INTERCOM)

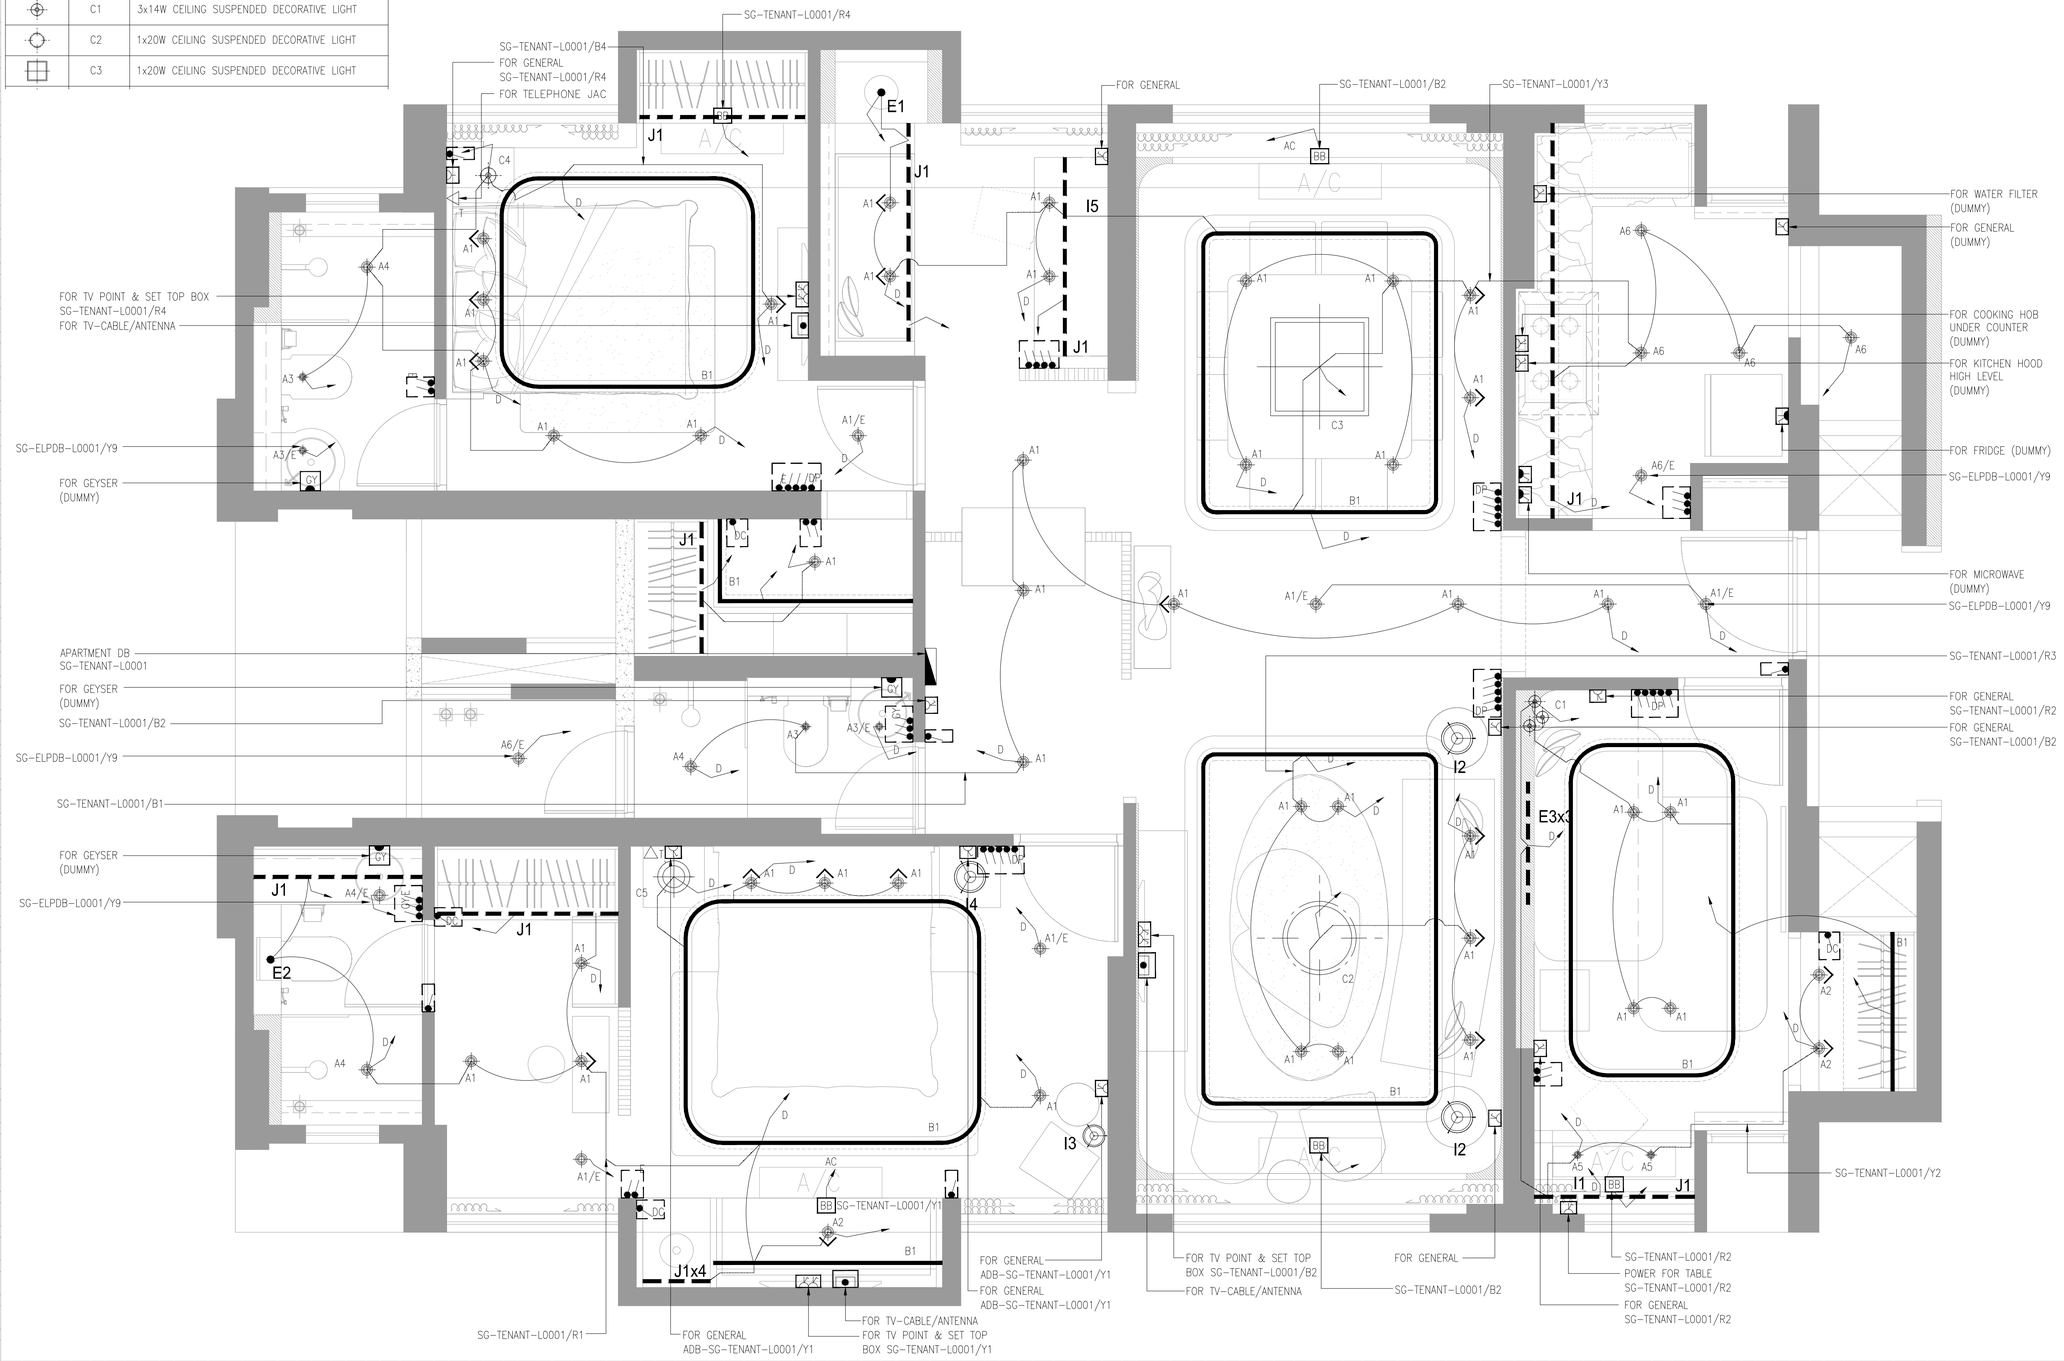

© Buro Happold Limited or its group companies.
All Rights reserved. Buro Happold and its group companies assert (unless otherwise agreed in writing) their rights under s.77 to 89 of the Copyright, Designs and Patents Act 1988.

DO NOT SCALE THIS DRAWING.

HEALTH AND SAFETY INFORMATION

IN ADDITION TO THE HAZARDS/RISKS NORMALLY ASSOCIATED WITH THE TYPES OF WORK DETAILED ON THIS DRAWING, NOTE THE FOLLOWING

CONSTRUCTION.

MAINTENANCE/CLEANING/OPERATION.

DECOMMISSIONING/DEMOLITION.

Notes

1. THIS DRAWING IS TO BE READ IN CONJUNCTION WITH ALL RELEVANT ARCHITECTS, ENGINEERS AND SPECIALISTS DRAWINGS AND SPECIFICATIONS
2. DO NOT SCALE THIS DRAWING. FOR DIMENSIONS & ORIENTATION REFER ARCHITECT'S DRAWING.

ARCHITECTURE REFERENCE DRAWING

SL	DRAWING NO.	FROM	DATE	REV
1	SALES GALLERY LAYOUT	AHC	30-09-2015	-
2	SALES GALLERY LAYOUT	LODHA	20-11-2015	-

STRUCTURAL REFERENCE DRAWING

SL	DRAWING NO.	FROM	DATE	REV
-	-	-	-	-

NOTES:

1. ALL DIMENSIONS ARE IN mm UNLESS OTHERWISE INDICATED.
2. ALL JUNCTION BOX / FLOOR SERVICE BOX SETTING OUT DIMENSION SHALL BE REFERRED FROM ARCHITECTURAL PLANS.

Key Plan



Rev	Description	Date	Drn	Ch'd
00	ISSUED FOR CONSTRUCTION	DEC 2015	SM	JV

IFC

Status of drawing

BUROHAPPOLD ENGINEERING

Ackruti Corporate Park,
G1, LBS Marg,
Kanjur Marg (West),
Mumbai, 400079, India

Tel: +91 (0)22 33414133
Email: 001234@burohappold.com
Web: www.burohappold.com

Architect *ARCHITECT HAFEEZ CONTRACTOR*

Project **LODHA KOLSHET,THANE**

Drg Title PLOT C SALES GALLERY
SHOW FLAT - LIGHTING & SMALL POWER PLAN

Scales@A1 1:25
Drawn by SM
Checked by JV
Date DEC 2015

Job No. 033629
Drawing No. BH-ZSG-L00-E-2002
Rev 00