
FOR CONTINUATION REFER DRG. NO. BH-SG3-L00-P-8103

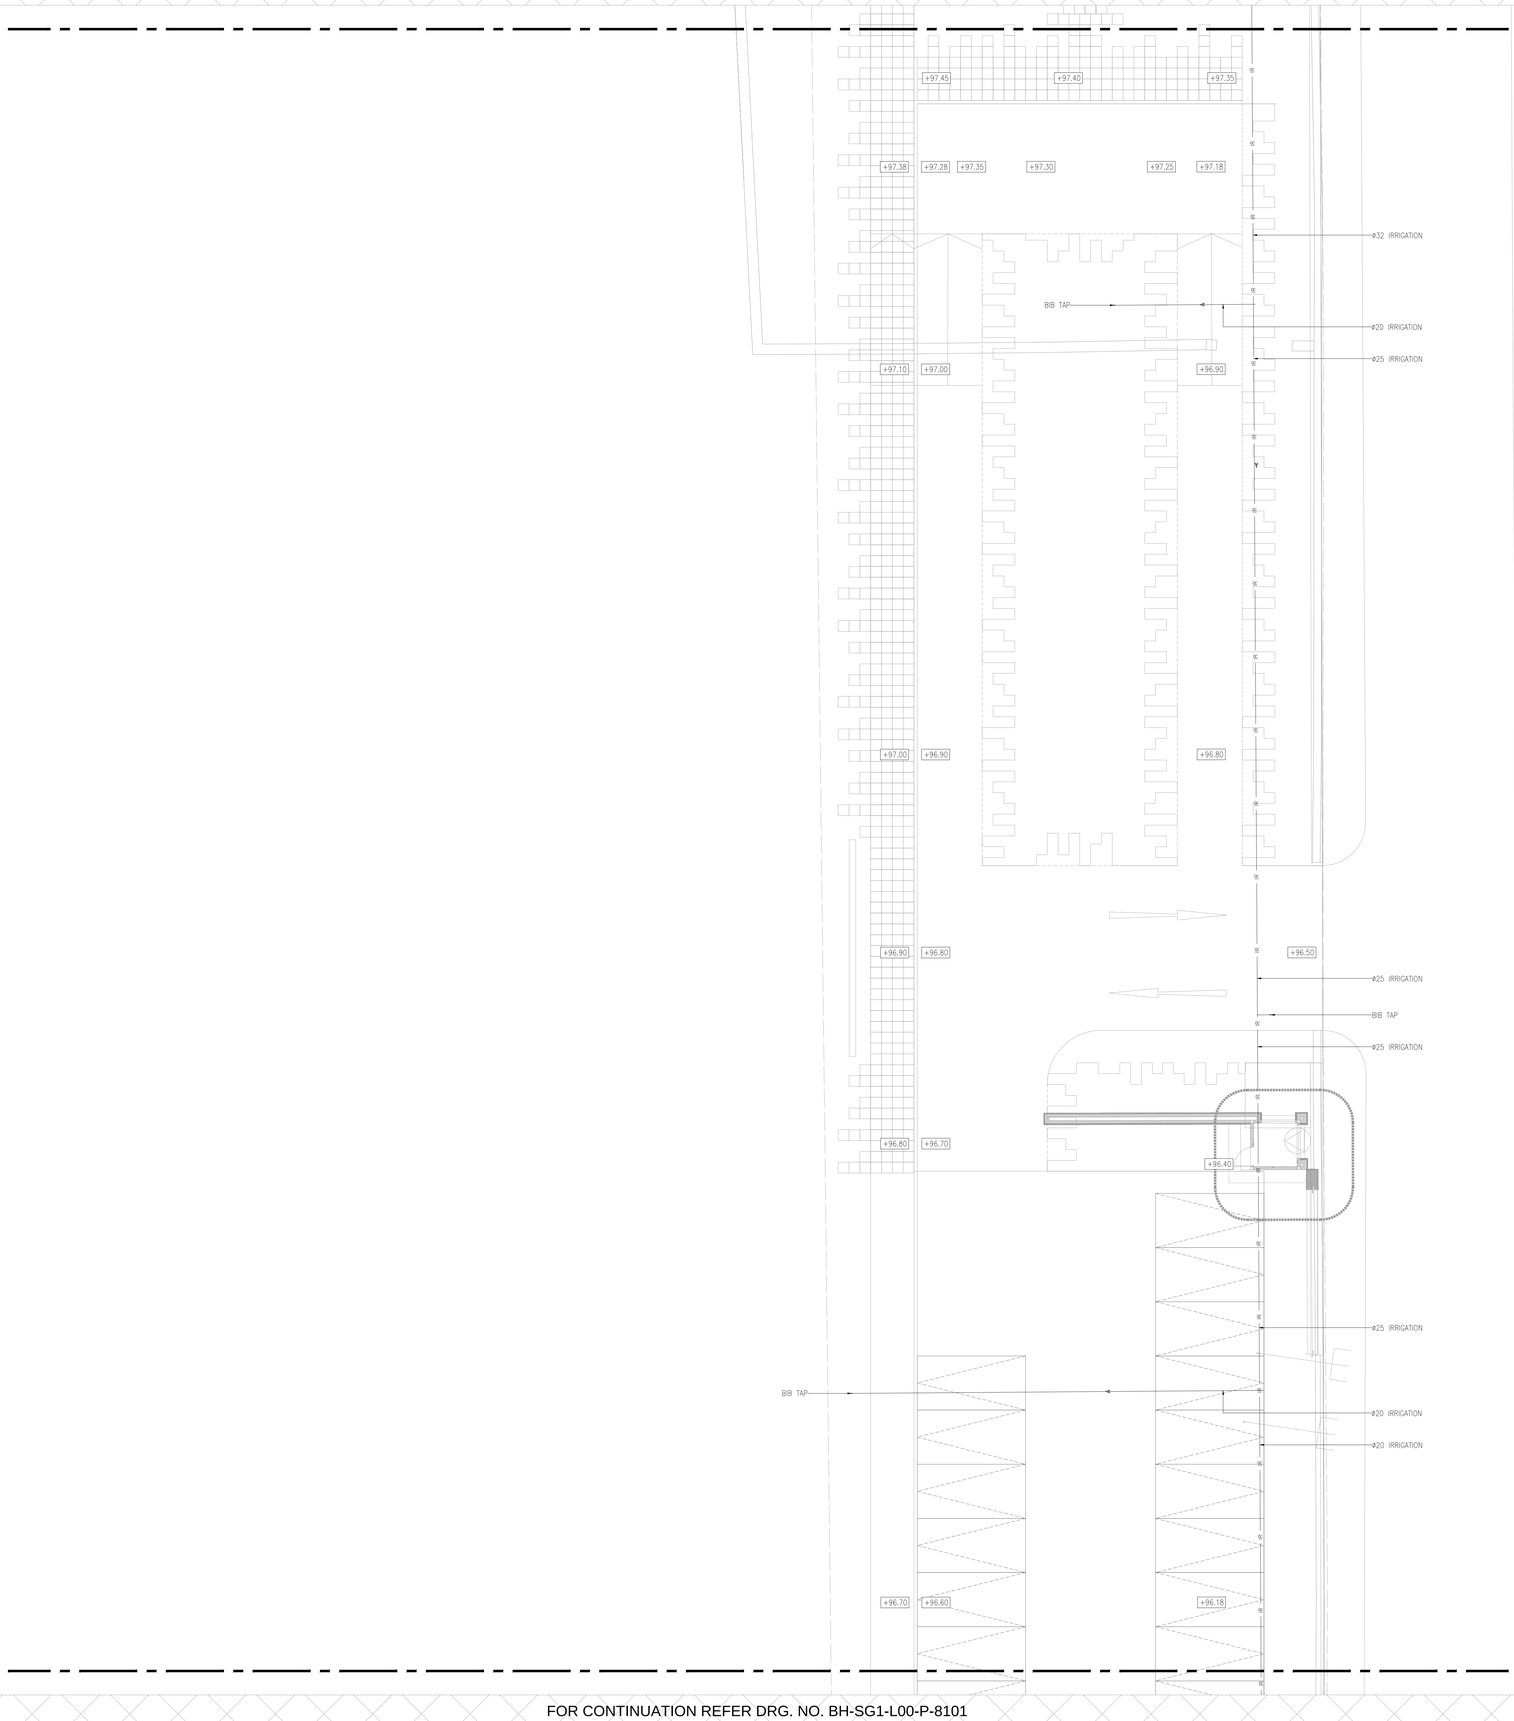

FOR CONTINUATION REFER DRG. NO. BH-SG1-L00-P-8101

© Buro Happold Limited or its group companies.
All Rights reserved. Buro Happold and its group companies assert (unless otherwise agreed in writing) their rights under s.77 to 89 of the Copyright, Designs and Patents Act 1988.

DO NOT SCALE THIS DRAWING.

HEALTH AND SAFETY INFORMATION

IN ADDITION TO THE HAZARDS/RISKS NORMALLY ASSOCIATED WITH THE TYPES OF WORK DETAILED ON THIS DRAWING, NOTE THE FOLLOWING

CONSTRUCTION.

MAINTENANCE/CLEANING/OPERATION.

DECOMMISSIONING/DEMOLITION.

Notes

1. THIS DRAWING IS TO BE READ IN CONJUNCTION WITH ALL RELEVANT ARCHITECTS, ENGINEERS AND SPECIALISTS DRAWINGS AND SPECIFICATIONS.
2. DO NOT SCALE THIS DRAWING. FOR DIMENSIONS & ORIENTATION REFER ARCHITECT'S DRAWING.
3. ALL DIMENSIONS ARE IN mm UNLESS OTHERWISE SPECIFIED.
4. REFER ARCHITECTURAL LAYOUT FOR INTERNAL FINISH FLOOR LEVELS & EXTERNAL INVERT LEVELS.
5. REFER ARCHITECTURAL LAYOUT FOR CHAMBER COVER & STORM WATER CHANNEL SETTING OUT DIMENSIONS.
6. FOR BURIED IRRIGATION PIPES MATERIAL WILL BE GI 'B' CLASS.

ARCHITECTURE REFERENCE DRAWING

Sl.	DRAWING NO.	FROM	DATE
1	LC-STKSF-01	STK	16-11-2015

Key Plan



Rev	Description	Date	Drn	Ch'd
03	ISSUED FOR CONSTRUCTION	DEC 2015	SM	TA
02	ISSUED FOR CONSTRUCTION	NOV 2015	SM	TA
01	ISSUED FOR CONSTRUCTION	NOV 2015	SM	TA
00	TENDER	OCT 2015	SS	TA

IFC

Status of drawing

BUROHAPPOLD ENGINEERING

Ackruti Corporate Park,
G1, LBS Marg,
Kanjur Marg (West),
Mumbai, 400079, India

Tel: +91 (0)22 33414133
Email: 001234@burohappold.com
Web: www.burohappold.com

Architect: *ARCHITECT HAFEEZ CONTRACTOR*

Project: **LODHA KOLSHET,THANE**

Drg Title: PLOT C SALES GALLERY
EXTERNAL SERVICES PLUMBING PLAN
WATER SUPPLY (ZONE 2)

Scales@A0 1:100
Drawn by SM
Checked by TA
Date DEC 2015

Job No. 033629
Drawing No. BH-SG2-L00-P-8102
Rev 03

Date Plotted: 14/12/2015 Plotted by: C:\Users\sm.bh-sg\Documents\LMS\Temp\Autosave\LODHA C&S-SM_R20151214.dwg