© Buro Happold Limited or its group companies.
All Rights reserved. Buro Happold and its group companies assert (unless otherwise agreed in writing) their rights under s.77 to 89 of the Copyright, Designs and Patents Act 1988.

DO NOT SCALE THIS DRAWING.

HEALTH AND SAFETY INFORMATION

IN ADDITION TO THE HAZARDS/RISKS NORMALLY ASSOCIATED WITH THE TYPES OF WORK DETAILED ON THIS DRAWING, NOTE THE FOLLOWING

CONSTRUCTION.

MAINTENANCE/CLEANING/OPERATION.


DECOMMISSIONING/DEMOLITION.

Notes

1 THIS DRAWING IS TO BE READ IN CONJUNCTION WITH ALL RELEVANT ARCHITECTS, ENGINEERS AND SPECIALISTS DRAWINGS AND SPECIFICATIONS.
2 DO NOT SCALE THIS DRAWING FOR DIMENSIONS & ORIENTATION REFER ARCHITECT'S DRAWING.
3 ALL DIMENSIONS ARE IN mm UNLESS OTHERWISE SPECIFIED.
4 REFER ARCHITECTURAL LAYOUT FOR INTERNAL FINISH FLOOR LEVELS & EXTERNAL INVERT LEVELS.
5 ALL INVERT LEVELS MENTIONED ON DRAWING IS BOTTOM OF PIPE.
6 FOR LEGEND & SYMBOL REFER DRG. NO. BH-ZSG-STD-P-1000.
7 FOR TYPICAL DETAILS REFER DRG. NO. BH-ZSG-STD-P-1001.

ARCHITECTURE REFERENCE DRAWING

SL	DRAWING NO.	FROM	DATE
1	SALES GALLERY LAYOUT	LODHA	20-11-2015

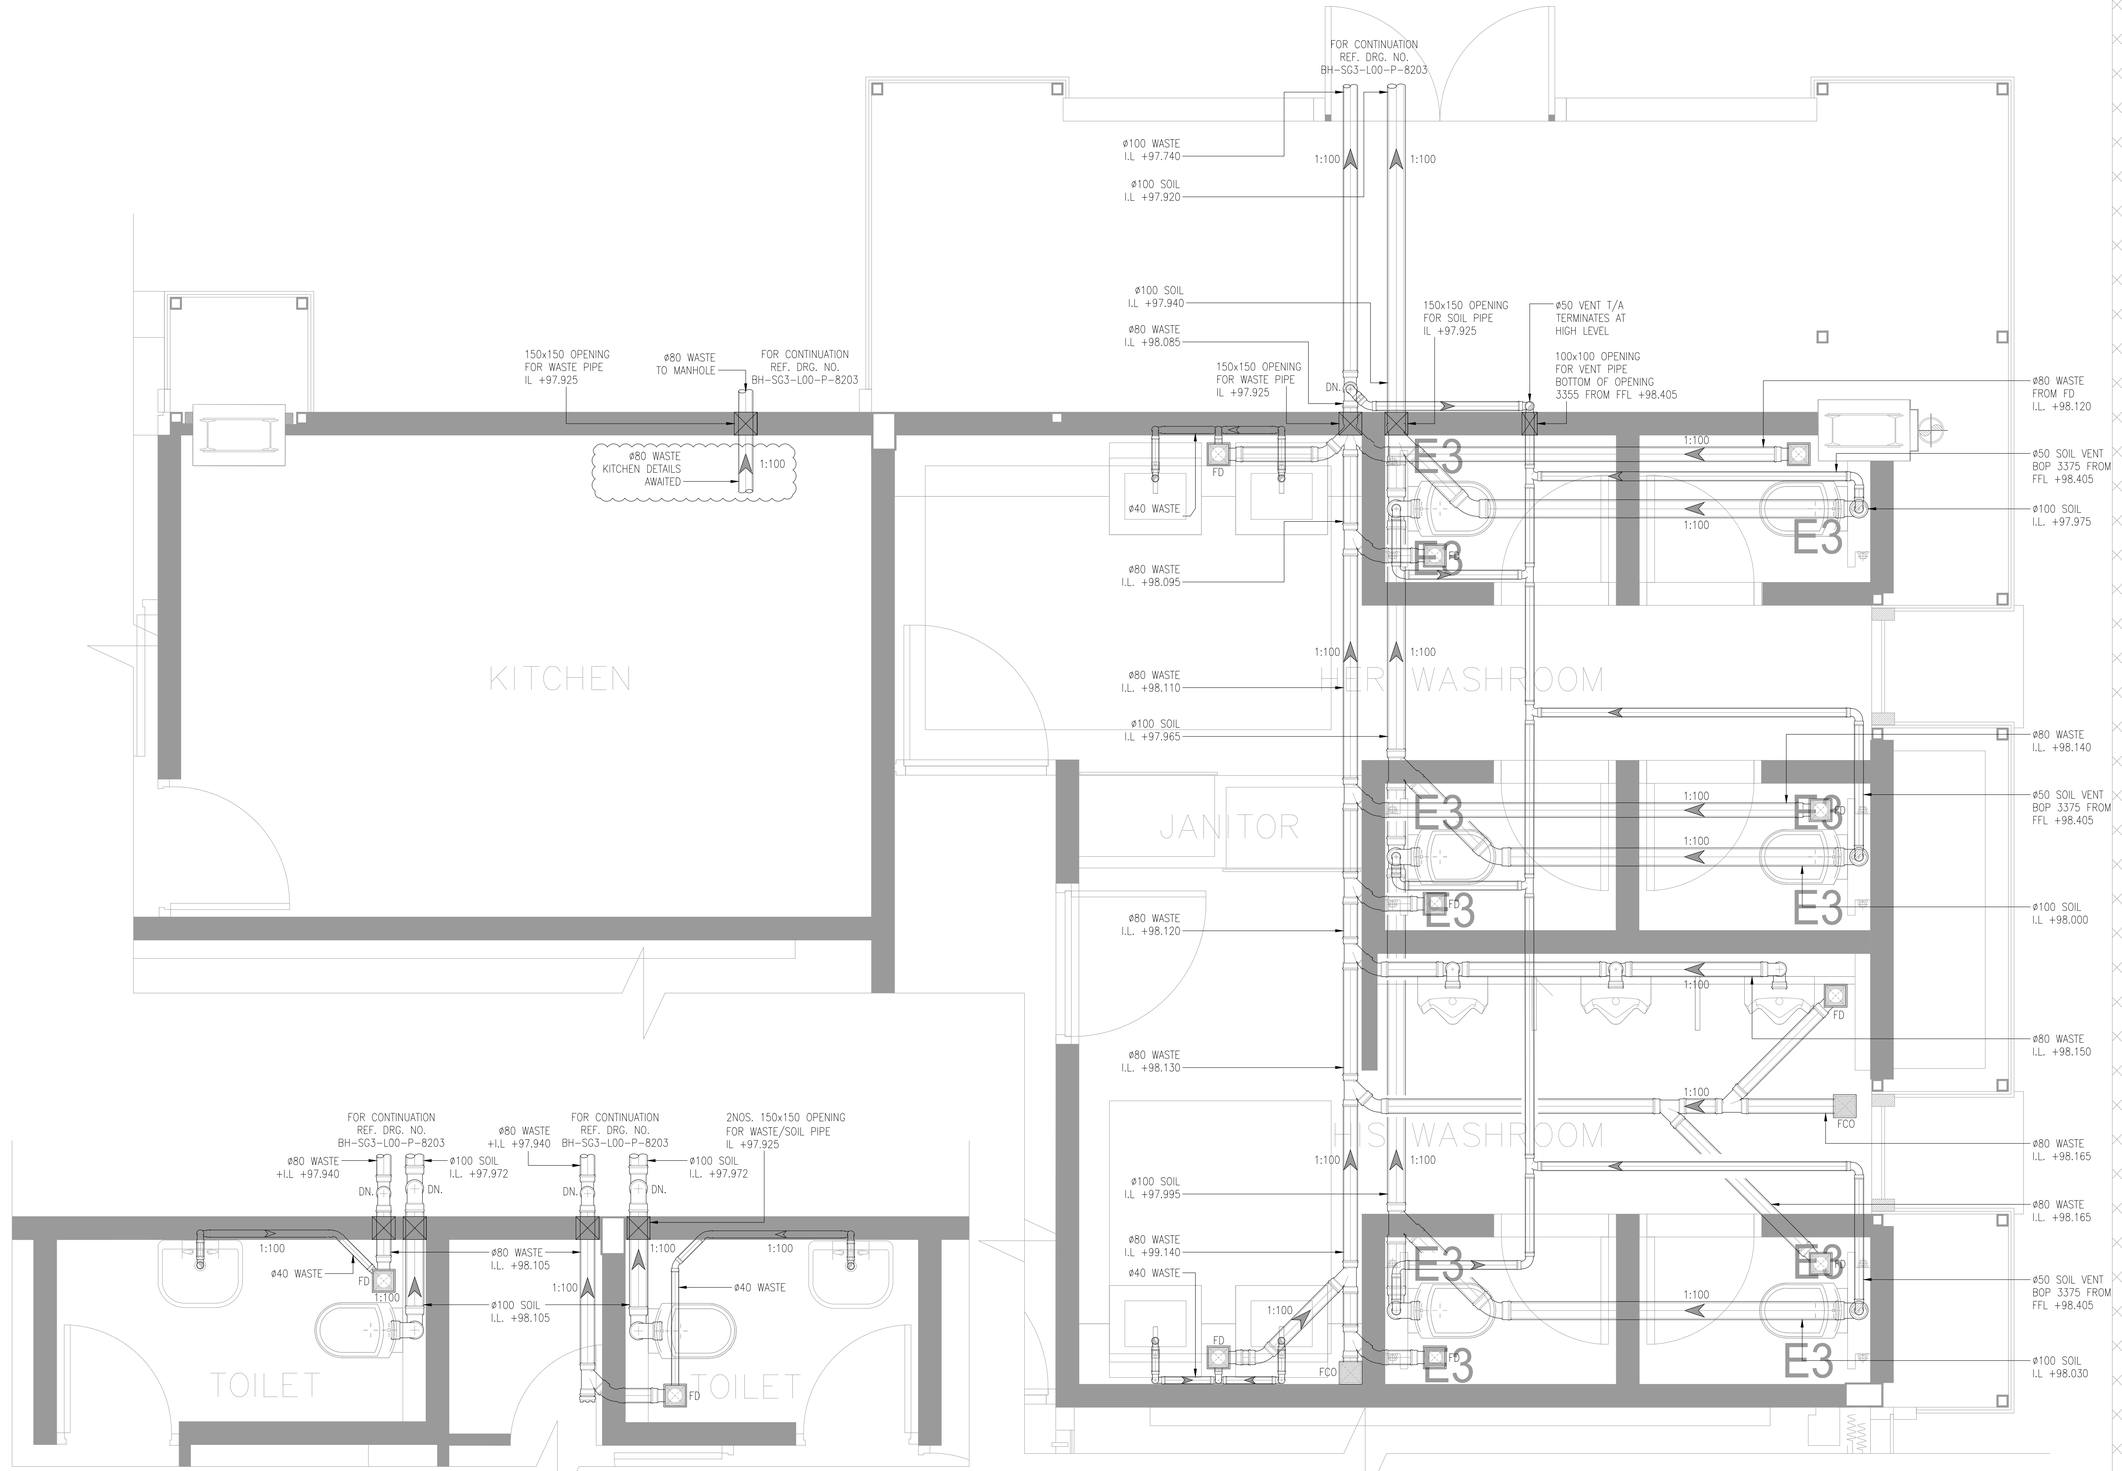

DETAIL-B
SCALE 1:20

DETAIL-A
SCALE 1:20

Key Plan



Rev	Description	Date	Drn	Ch'd
01	ISSUED FOR CONSTRUCTION	DEC 2015	SM	TA
00	FOR INFORMATION	NOV 2015	SM	TA

IFC

Status of drawing

BUROHAPPOLD ENGINEERING

Ackruti Corporate Park,
G1, LBS Marg,
Kanjur Marg (West),
Mumbai, 400079, India

Tel: +91 (0)22 33414133
Email: 001234@burohappold.com
Web: www.burohappold.com

Architect *ARCHITECT HAFEEZ CONTRACTOR*

Project **LODHA KOLSHET,THANE**

Drg Title PLOT C SALES GALLERY
GROUND FLOOR TOILET DETAIL
DRAINAGE LAYOUT

Scales@A1	1:20	Job No.	033629
Drawn by	SM	Drawing No.	BH-ZSG-L00-P-1600
Checked by	TA	Rev	01
Date	DEC 2015		

Printed by Sneha P:\033629\Lodha Client\05\WIP\Sheet\Sales Gallery\Plumbing\Pdf CSH-ZSG-L00-P-1600.dwg