

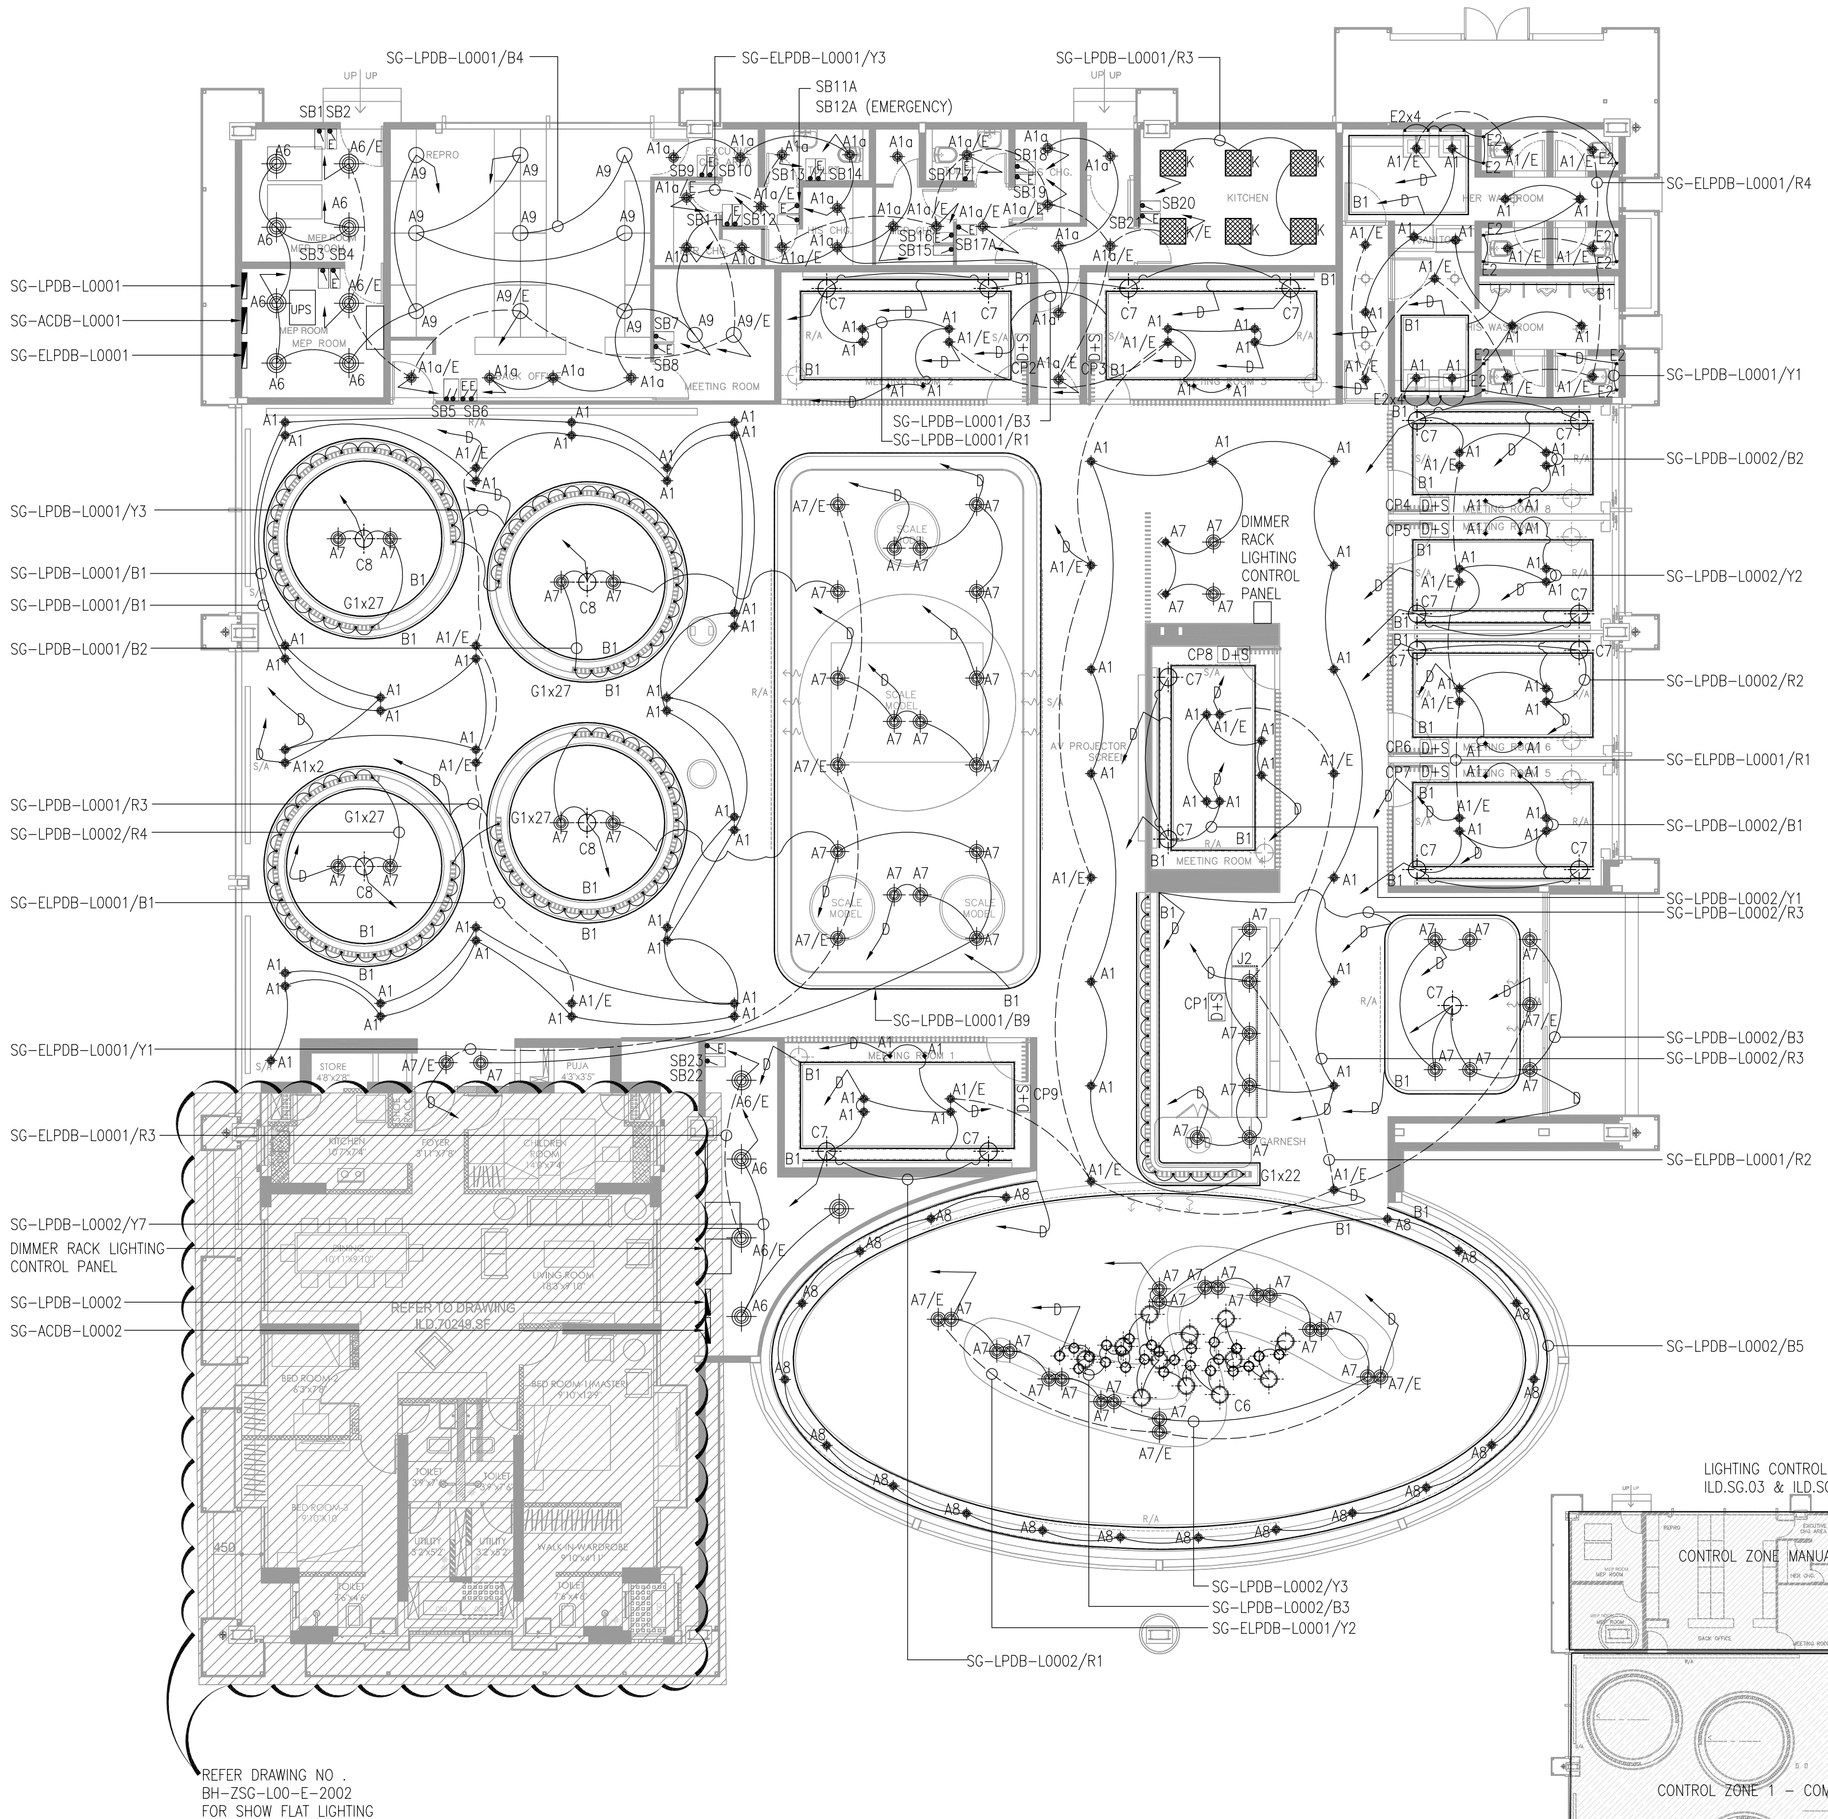


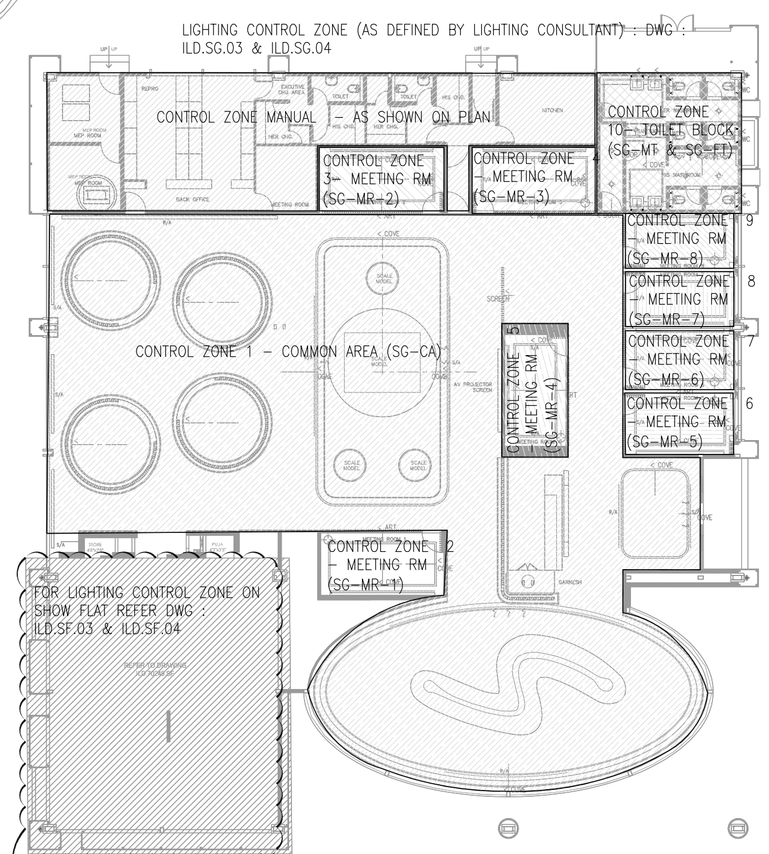

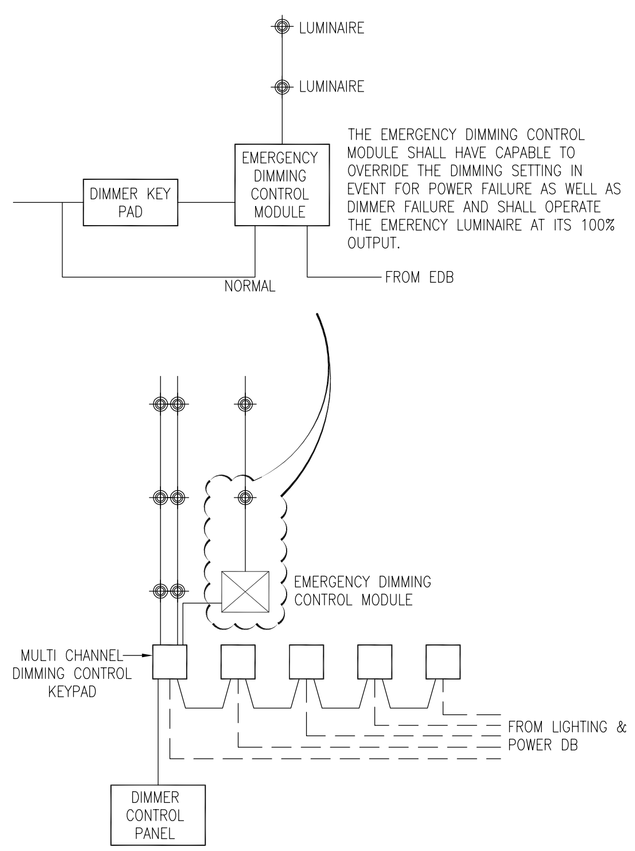

NOTE : INDICATIVE SCHEME; DETAILING SHALL BE AS PER SELECTED LIGHTING CONTROL SYSTEM (DIMMING) VENDOR.

TYPICAL DIMMER CONTROL SCHEME

LEGEND:

SYMBOL	LUMINAIRE REFERENCE	DESCRIPTION
	A1	CEILING RECESSED ADJUSTABLE WIDE BEAM DOWNLIGHT
	A1a	CEILING RECESSED ADJUATBLE WIDE BEAM DOWNLIGHT
	A6	CEILING RECESSED DOWNLIGHT
	A7	CEILING RECESSED ADJUSTABLE MEDIUM BEAM DOWNLIGHT
	A8	CEILING RECESSED MEDIUM BEAM ADJUSTABLE DOWNLIGHT
	A9	CEILING RECESSED DOWNLIGHT
	B1	LINEAR LED STRIPS INTEGRATED INTO COVES
	C6	CEILING SUSPENDED DECORATIVE LIGHT
	C7	CEILING SUSPENDED DECORATIVE LIGHT
	C8	CEILING SUSPENDED DECORATIVE LIGHT
	E3	WALL MOUNTED DECORATIVE LIGHT
	G1	FLOOR DEEP RECESSED NARROW BEAM UPLIGHT
	K	600x600MM LED LIGHT
D+S	CP–NO.	DIMMING/ON–OFF CONTROL KEYBOARD
	-----	ONE GANG ONE WAY 6A SWITCH
E	-----	1 GANG 6A SWITCH (EMERGENCY)
	DB–NO.	LIGHTING & POWER DISTRIBUTION BOARD (LPDB)
	SB–NO	LIGHTING SWITCHBOARD UNIT
	SB–NO	POWER SWITCHBOARD UNIT
	-----	EMERGENCY LIGHT CIRCUIT
	-----	NORMAL LIGHT CIRCUIT

© Buro Happold Limited or its group companies.
All Rights reserved. Buro Happold and its group companies assert (unless otherwise agreed in writing) their rights under s.77 to 89 of the Copyright, Designs and Patents Act 1988.

DO NOT SCALE THIS DRAWING.

HEALTH AND SAFETY INFORMATION

IN ADDITION TO THE HAZARDS/RISKS NORMALLY ASSOCIATED WITH THE TYPES OF WORK DETAILED ON THIS DRAWING, NOTE THE FOLLOWING

CONSTRUCTION.

MAINTENANCE/CLEANING/OPERATION.

DECOMMISSIONING/DEMOLITION.

Notes

1. THIS DRAWING IS TO BE READ IN CONJUNCTION WITH ALL RELEVANT ARCHITECTS, ENGINEERS AND SPECIALISTS DRAWINGS AND SPECIFICATIONS
2. DO NOT SCALE THIS DRAWING. FOR DIMENSIONS & ORIENTATION REFER ARCHITECT'S DRAWING.


ARCHITECTURE REFERENCE DRAWING

SL	DRAWING NO.	FROM	DATE	REV
1	SALES GALLERY LAYOUT	AHC	30–09–2015	–
2	SALES GALLERY LAYOUT	LODHA	20–11–2015	–
3	SALES GALLERY LTG LAYOUT BY LTG CONSULTANT	LODHA	03–12–2015	–

NOTES:

1. ALL DIMENSIONS ARE IN mm UNLESS OTHERWISE INDICATED.
2. FINAL LOCATION & SETTING OUT DIMENSIONS FOR LIGHTING, ON/OFF DIMMING KEYPAD FOR EACH CONTROL GROUP BY ARCHITECH/LIGHTING CONSULTANT.
3. THIS DRAWING SHOWS THE CIRCUIT REFERENCES & INDICATIVE CONTROL/DIMMING CHANNEL, EC TO REFER LIGHTING CONSULTANTS LUMINAIRE CONTROL SCHEDULE/GROUPS TO ESTABLISH THE ACTUAL DIMMING CHANNEL/SWITCHS.

Key Plan

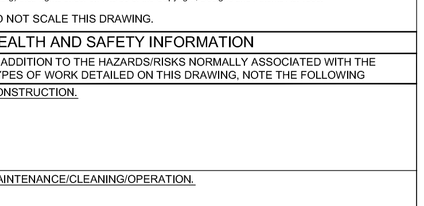

Rev	Description	Date	Drn	Ch'd
01	ISSUED FOR CONSTRUCTION	DEC 2015	SM	JV
00	ISSUED FOR CONSTRUCTION	DEC 2015	DJ	JV

IFC

Status of drawing

BUROHAPPOLD ENGINEERING

Ackruti Corporate Park,
G1, LBS Marg,
Kanjur Marg (West),
Mumbai, 400079, India

Tel: +91 (0)22 33414133
Email: 001234@burohappold.com
Web: www.burohappold.com

Architect *ARCHITECT HAFEEZ CONTRACTOR*

Project **LODHA KOLSHET,THANE**

Drg Title PLOT C SALES GALLERY
GROUND FLOOR - LIGHTING PLAN

Scales@A1 1:100
Drawn by SM
Checked by JV
Date DEC 2015

Job No. 033629
Drawing No. BH-ZSG-L00-E-2001
Rev 01