SALES OFFICE
MANPADA - DOMBIVLI

SHOP DRAWINGS

REVISION :- 00

CURTAIN WALL CONTRACTOR :

RK FACADE PVT. LTD.

505, D-WING, TWIN ARCADE,
MILITARY RD, MAROL, ANDHERI EAST,
MUMBAI, 400059

ARCHITECT :

HAFEEZ CONTRACTOR

29 BANK STREET, FORT, MUMBAI 400 023
TEL : 2266 1920


CLIENT :

LODHA GROUP

LODHA EXCELUS, LEVEL 8, APOLLO
MILLS COMPOUND, NM JOSHI MARG,
MAHALAXMI, MUMBAI 400011.

General comments:

1. All exposed Alum / MS colour to match mullion profile
2. All nut bolt should have spring washer
3. All weather silicon should be grey colour
4. Glass to overlap minimum 30mm in U channel
5. Min 20mm structural silicon to be used at U channel detail
6. Refer attached comments on drawing.
7. All module to follow as per Arch approval

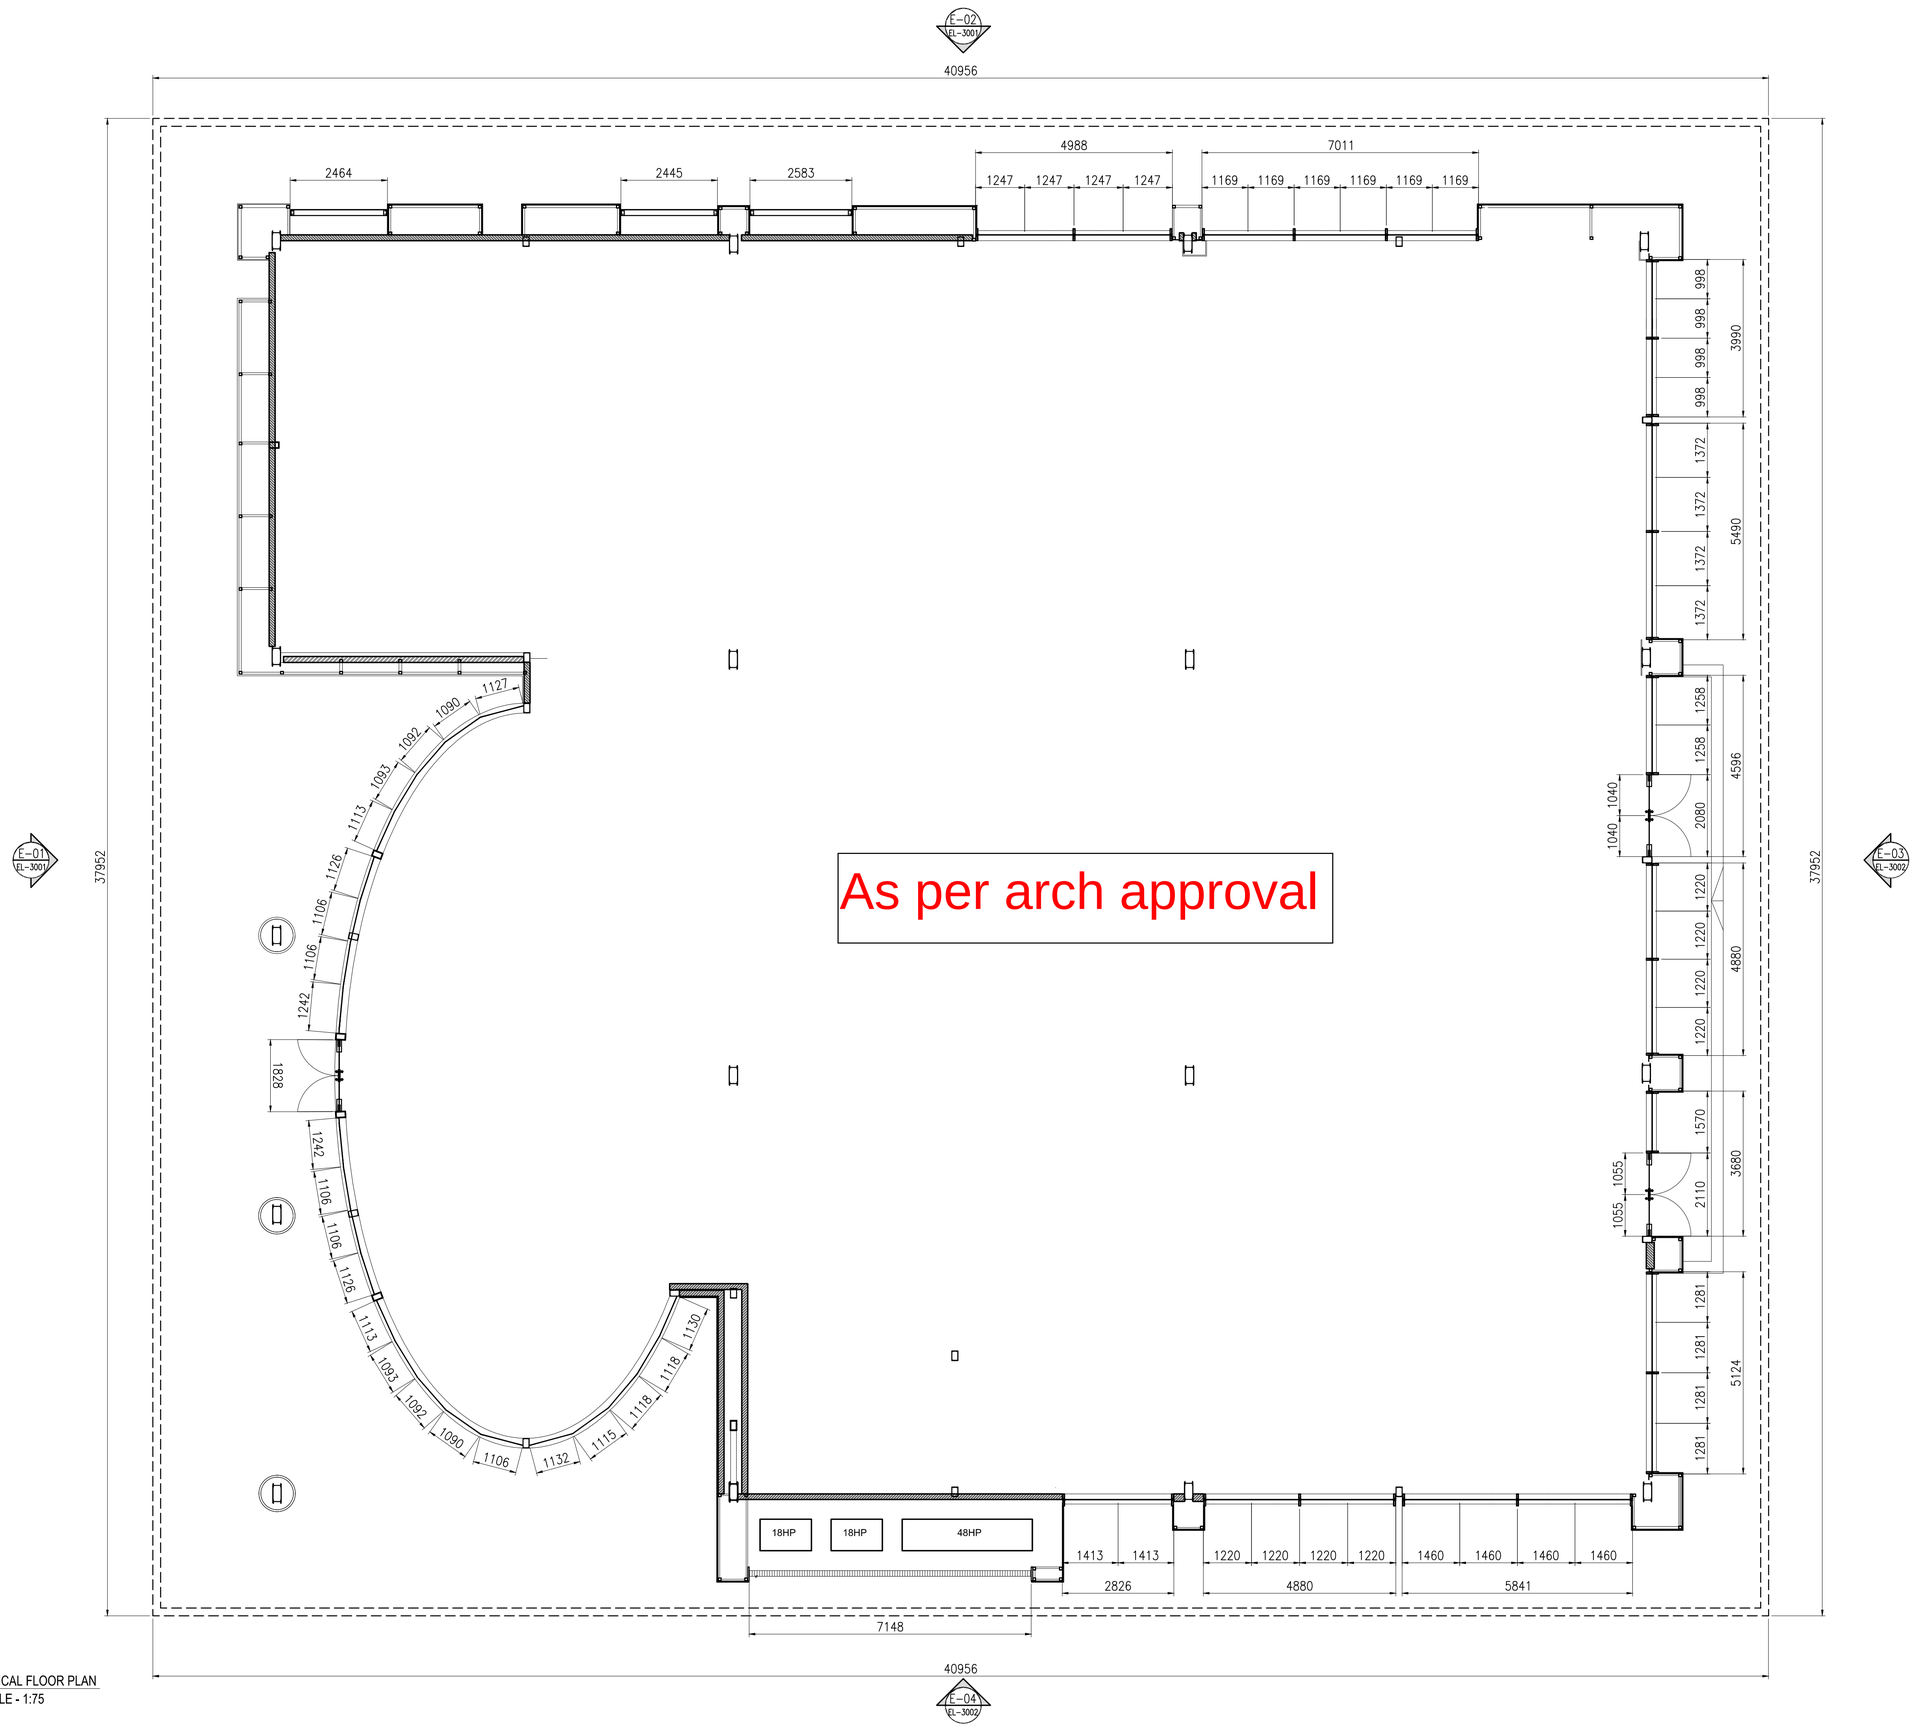

P-01 TYPICAL FLOOR PLAN
PL-2001 SCALE - 1:75

KEY PLAN :

(NOT TO SCALE)

Notes:
1) All dimensions are in mm.
2) Elevation Viewed From Outside.
3) Do not scale dwg. refer written dimensions.

Alum. finish:
1) AS PER APPROVED

Glazing.

REV.	DATE	DESCRIPTION
00	23.06.2021	ISSUE FOR APPROVAL

PROJECT :
SALES OFFICE
MANPADA - DOMBIVLI

CLIENT :
LODHA GROUP
LODHA EXCELUS, LEVEL 8, APOLLO MILLS COMPOUND, NM JOSHI MARG, MAHALAXMI, MUMBAI 400011.

ARCHITECT :
HAFEEZ CONTRACTOR
29 BANK STREET, FORT, MUMBAI
400 023 TEL : 2266 1920


CONSULTANT :

CURTAIN WALL CONTRACTOR:
RK FACADE PVT. LTD.
505, D-WING, TWIN ARCADE, MILITARY RD, MAROL, ANDHERI EAST, MUMBAI, 400059

SHEET CONTENTS :
FLOOR PLAN

Drawn : ROHIT	Date : 23.06.2021
Checked : MUZAFAR	Scale : 1:75
Approved : MUZAFAR	Cad Ref.


Drawing No. RK-LSO-PL-2001 | Rev. 00 | SHT. 00

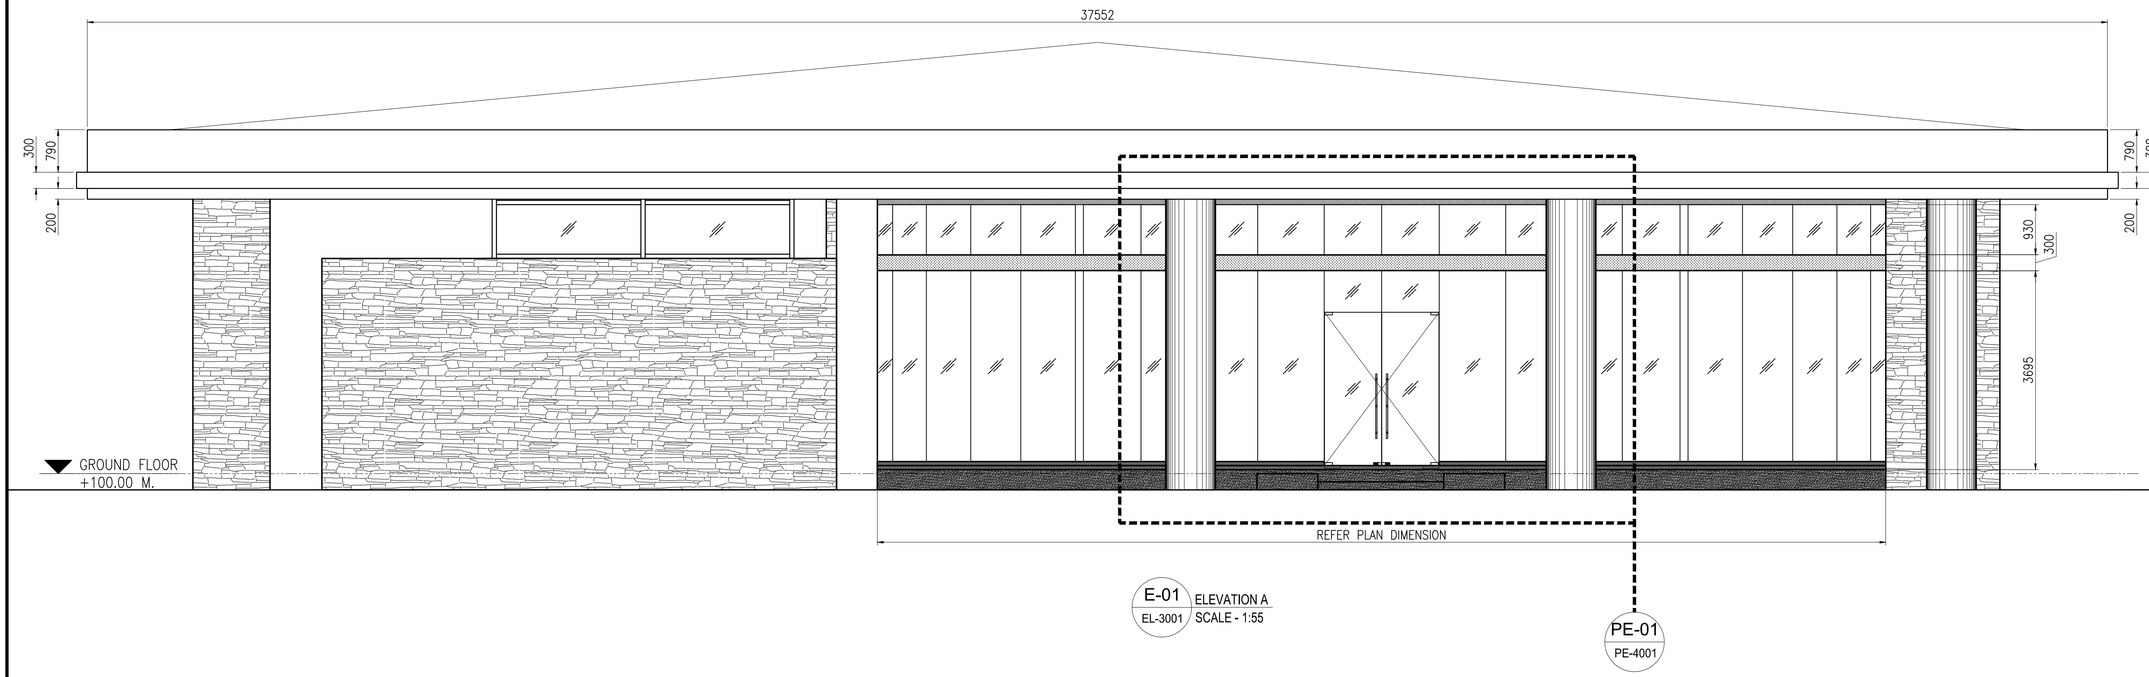

E-01 / EL-3001 ELEVATION A
SCALE - 1:55

PE-01 / PE-4001

As per arch approval

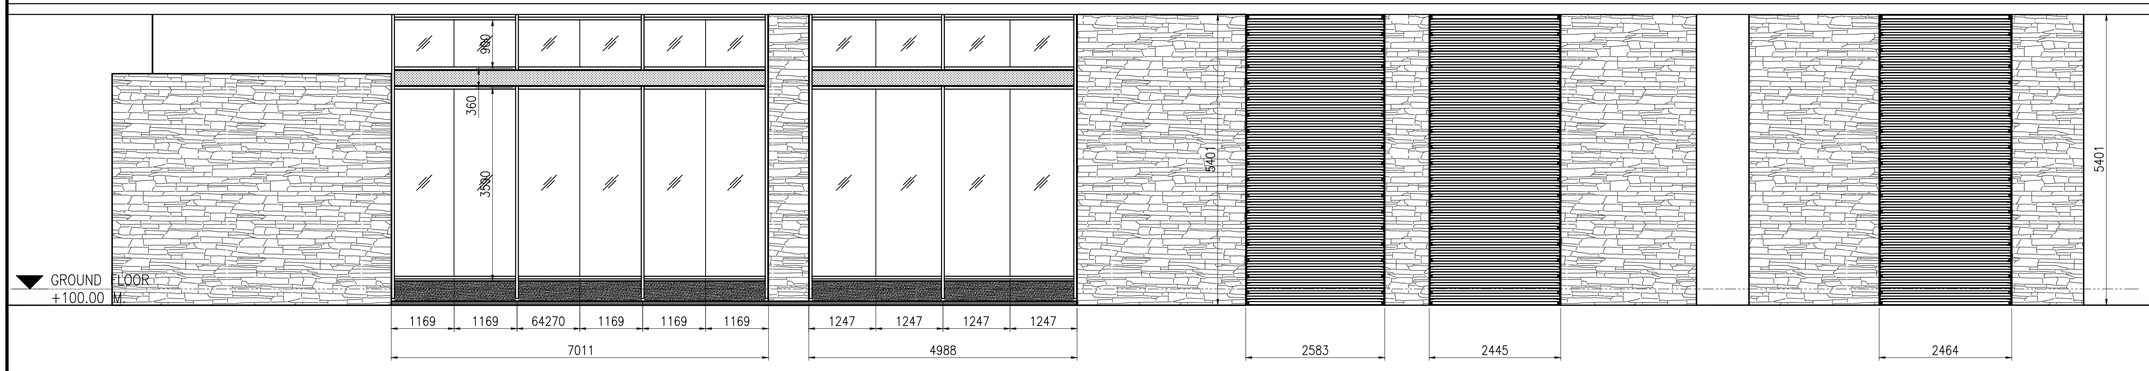

E-02 / EL-3001 ELEVATION B
SCALE - 1:55

KEY PLAN :

(NOT TO SCALE)

Notes:
1) All dimensions are in mm.
2) Elevation Viewed From Outside.
3) Do not scale dwg. refer written dimensions.

Alum. finish:
1) AS PER APPROVED

Glazing.

REV.	DATE	DESCRIPTION
00	23.06.2021	ISSUE FOR APPROVAL

PROJECT :
SALES OFFICE
MANPADA - DOMBIVLI

CLIENT :
LODHA GROUP
LODHA EXCELUS, LEVEL 8, APOLLO MILLS COMPOUND, NM JOSHI MARG, MAHALAXMI, MUMBAI 400011.

ARCHITECT :
HAFEEZ CONTRACTOR
29 BANK STREET, FORT, MUMBAI 400 023 TEL : 2266 1920


CONSULTANT :

CURTAIN WALL CONTRACTOR:
RK FACADE PVT. LTD.
505, D-WING, TWIN ARCADE, MILITARY RD, MAROL, ANDHERI EAST, MUMBAI, 400059

SHEET CONTENTS :
ELEVATION A & B

Drawn : ROHIT	Date : 23.06.2021
Checked : MUZAFAR	Scale : 1:55
Approved : MUZAFAR	Cad Ref.


Drawing No. RK-LSO-EL-3001 | Rev. 00 | SHT. 00

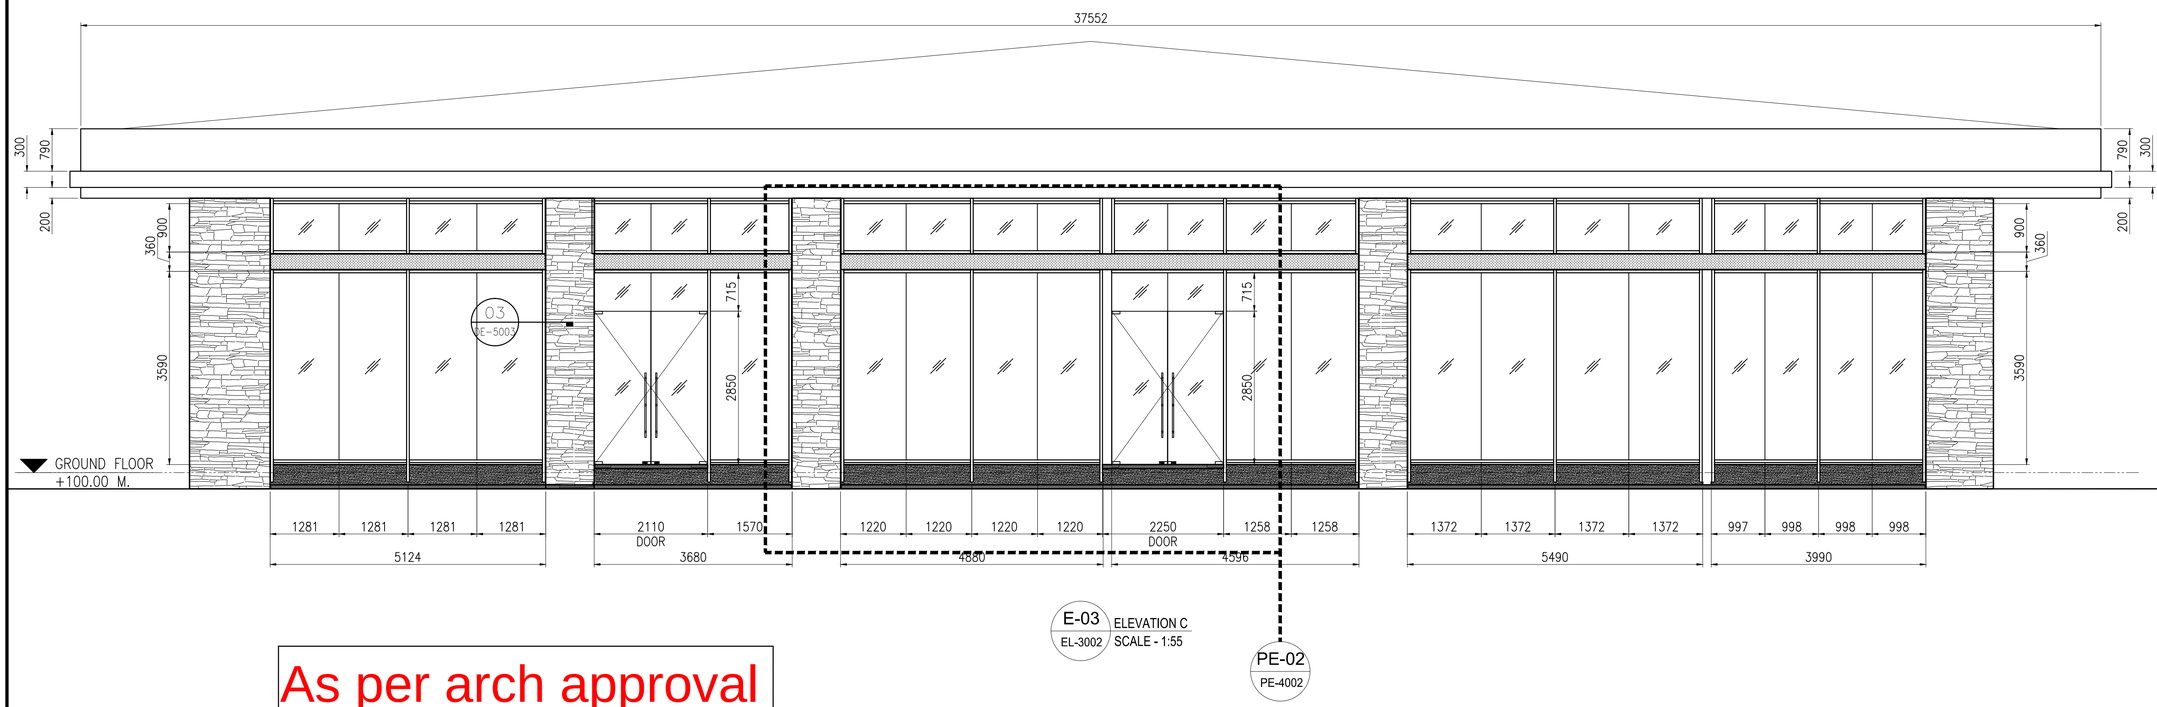

E-03 / EL-3002 ELEVATION C
SCALE - 1:55

PE-02
PE-4002

As per arch approval

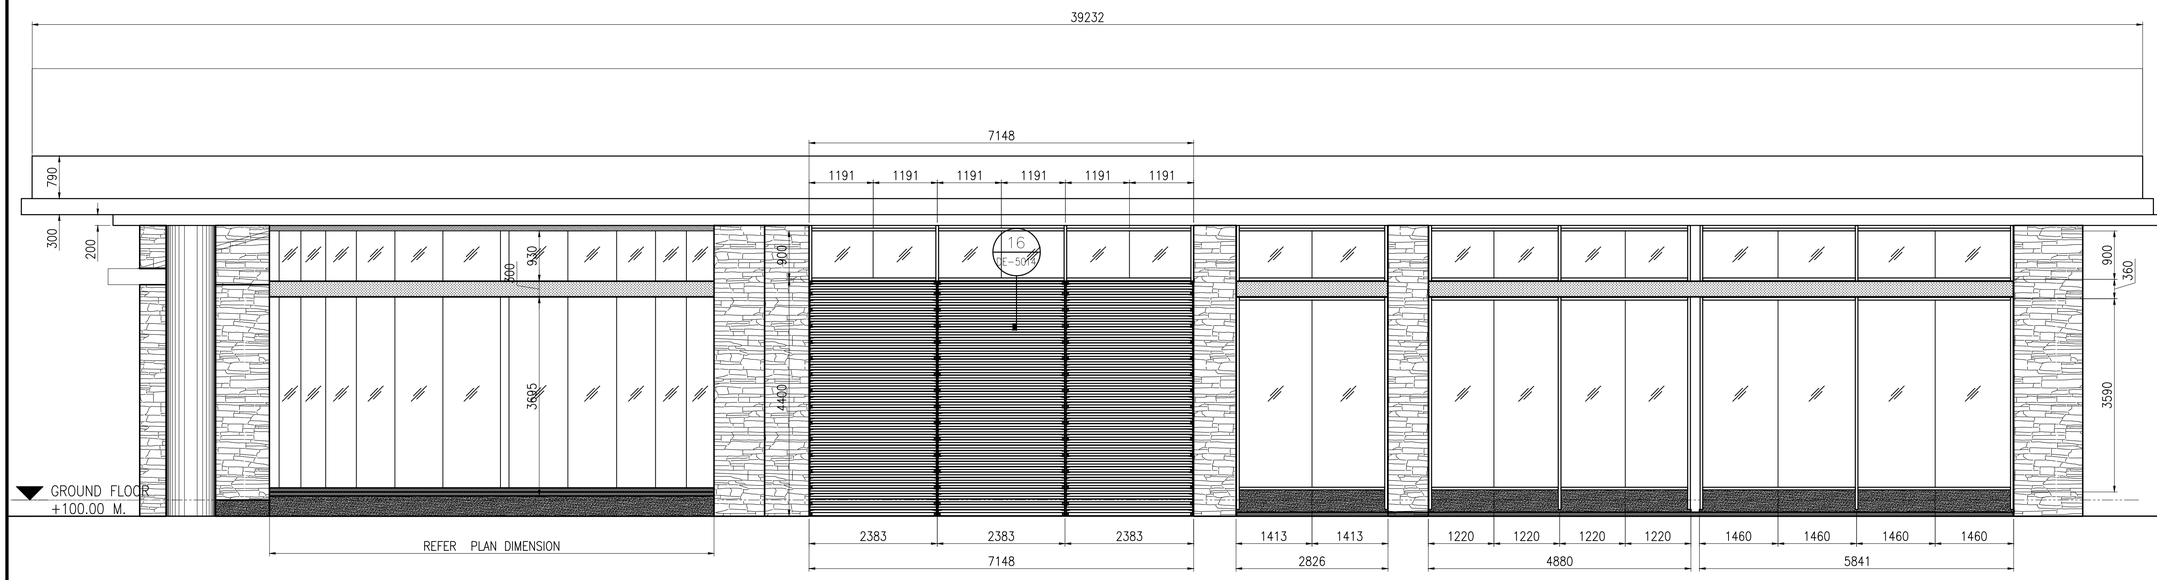

E-04 / EL-3002 ELEVATION D
SCALE - 1:55

KEY PLAN :

(NOT TO SCALE)

Notes:
1) All dimensions are in mm.
2) Elevation Viewed From Outside.
3) Do not scale dwg. refer written dimensions.

Alum. finish:
1) AS PER APPROVED

Glazing.

REV.	DATE	DESCRIPTION
00	23.06.2021	ISSUE FOR APPROVAL

PROJECT :
SALES OFFICE
MANPADA - DOMBIVLI

CLIENT :
LODHA GROUP
LODHA EXCELUS, LEVEL 8, APOLLO MILLS COMPOUND, NM JOSHI MARG, MAHALAXMI, MUMBAI 400011.

ARCHITECT :
HAFEEZ CONTRACTOR
29 BANK STREET, FORT, MUMBAI
400 023 TEL : 2266 1920


CONSULTANT :

CURTAIN WALL CONTRACTOR:
RK FACADE PVT. LTD.
505, D-WING, TWIN ARCADE, MILITARY RD, MAROL, ANDHERI EAST, MUMBAI, 400059

SHEET CONTENTS :
ELEVATION C & D

Drawn :	ROHIT	Date :	23.06.2021
Checked :	MUZAFAR	Scale :	1:55
Approved :	MUZAFAR	Cad Ref.	

Drawing No. RK-LSO-EL-3002 | Rev. 00 | SHT. 00

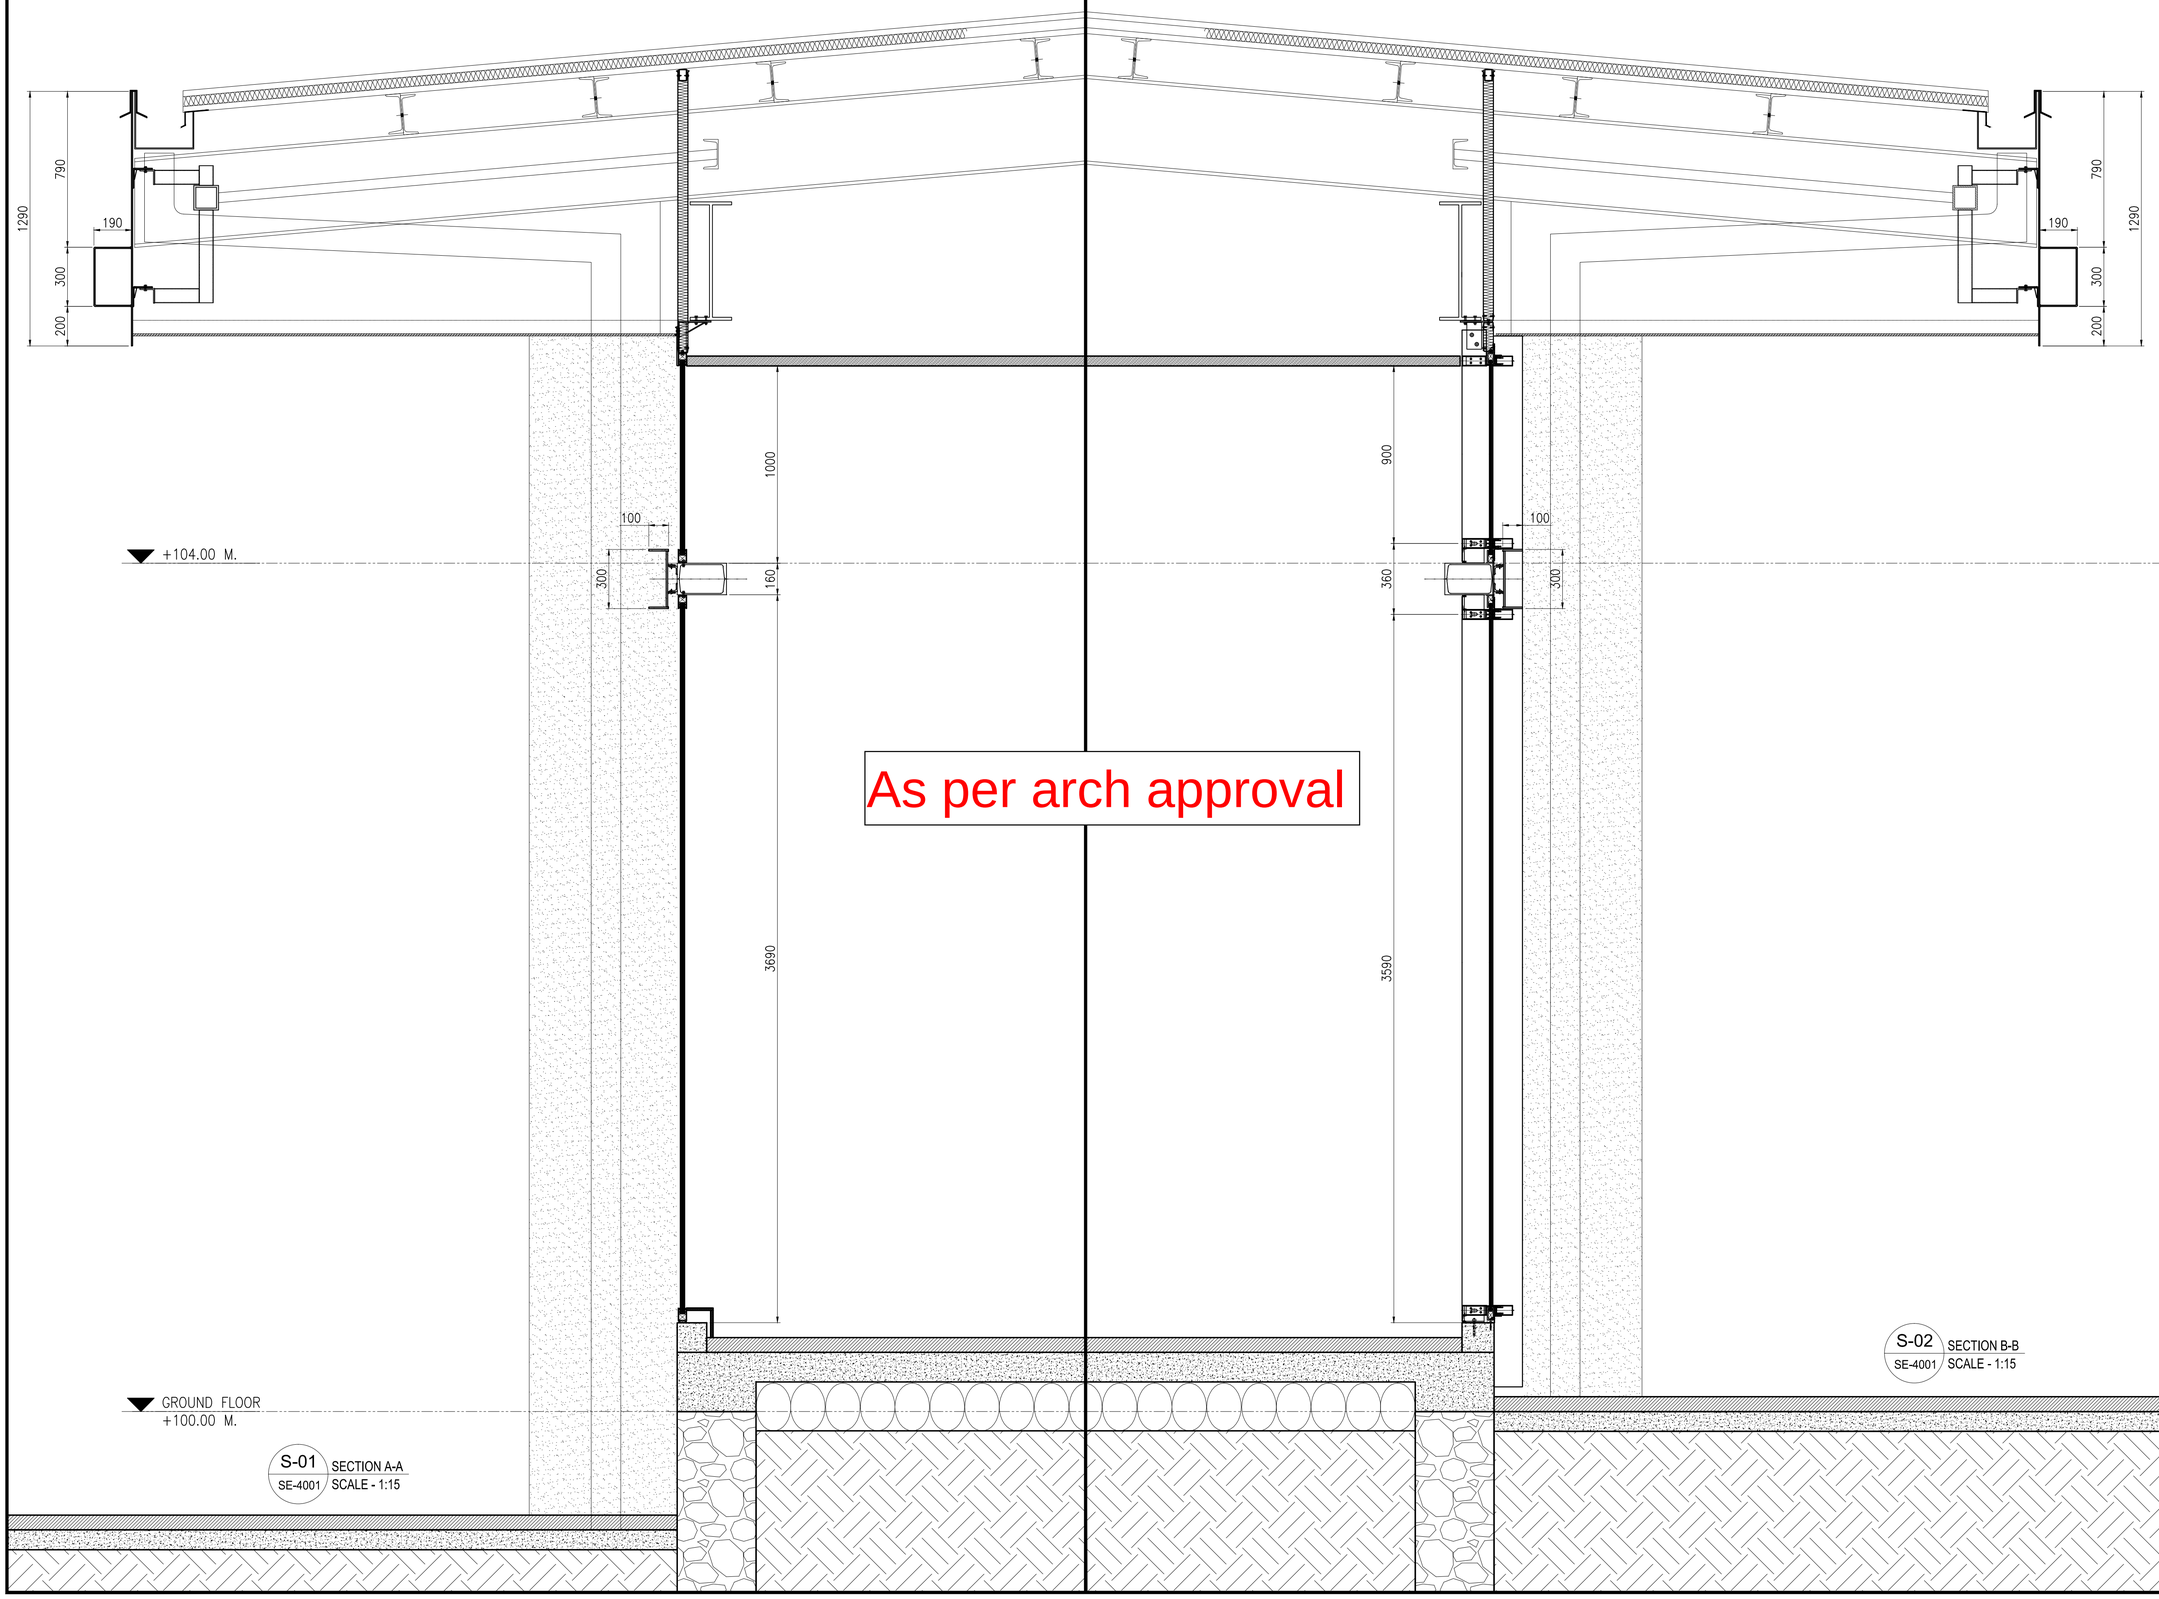

As per arch approval

KEY PLAN :

(NOT TO SCALE)

Notes:
1) All dimensions are in mm.
2) Elevation Viewed From Outside.
3) Do not scale dwg. refer written dimensions.

Alum. finish:
1) AS PER APPROVED

Glazing.

REV.	DATE	DESCRIPTION
00	23.06.2021	ISSUE FOR APPROVAL

PROJECT :
SALES OFFICE
MANPADA - DOMBIVLI

CLIENT :
LODHA GROUP
LODHA EXCELUS, LEVEL 8, APOLLO MILLS COMPOUND, NM JOSHI MARG, MAHALAXMI, MUMBAI 400011.

ARCHITECT :
HAFEEZ CONTRACTOR
29 BANK STREET, FORT, MUMBAI 400 023 TEL : 2266 1920


CONSULTANT :

CURTAIN WALL CONTRACTOR:
RK FACADE PVT. LTD.
505, D-WING, TWIN ARCADE, MILITARY RD, MAROL, ANDHERI EAST, MUMBAI, 400059


SHEET CONTENTS :
SECTION

Drawn : ROHIT	Date : 23.06.2021
Checked : MUZAFAR	Scale : 1:15
Approved : MUZAFAR	Cad Ref.


Drawing No. RK-LSO-SE-4001 | Rev. 00 | SHT. 00

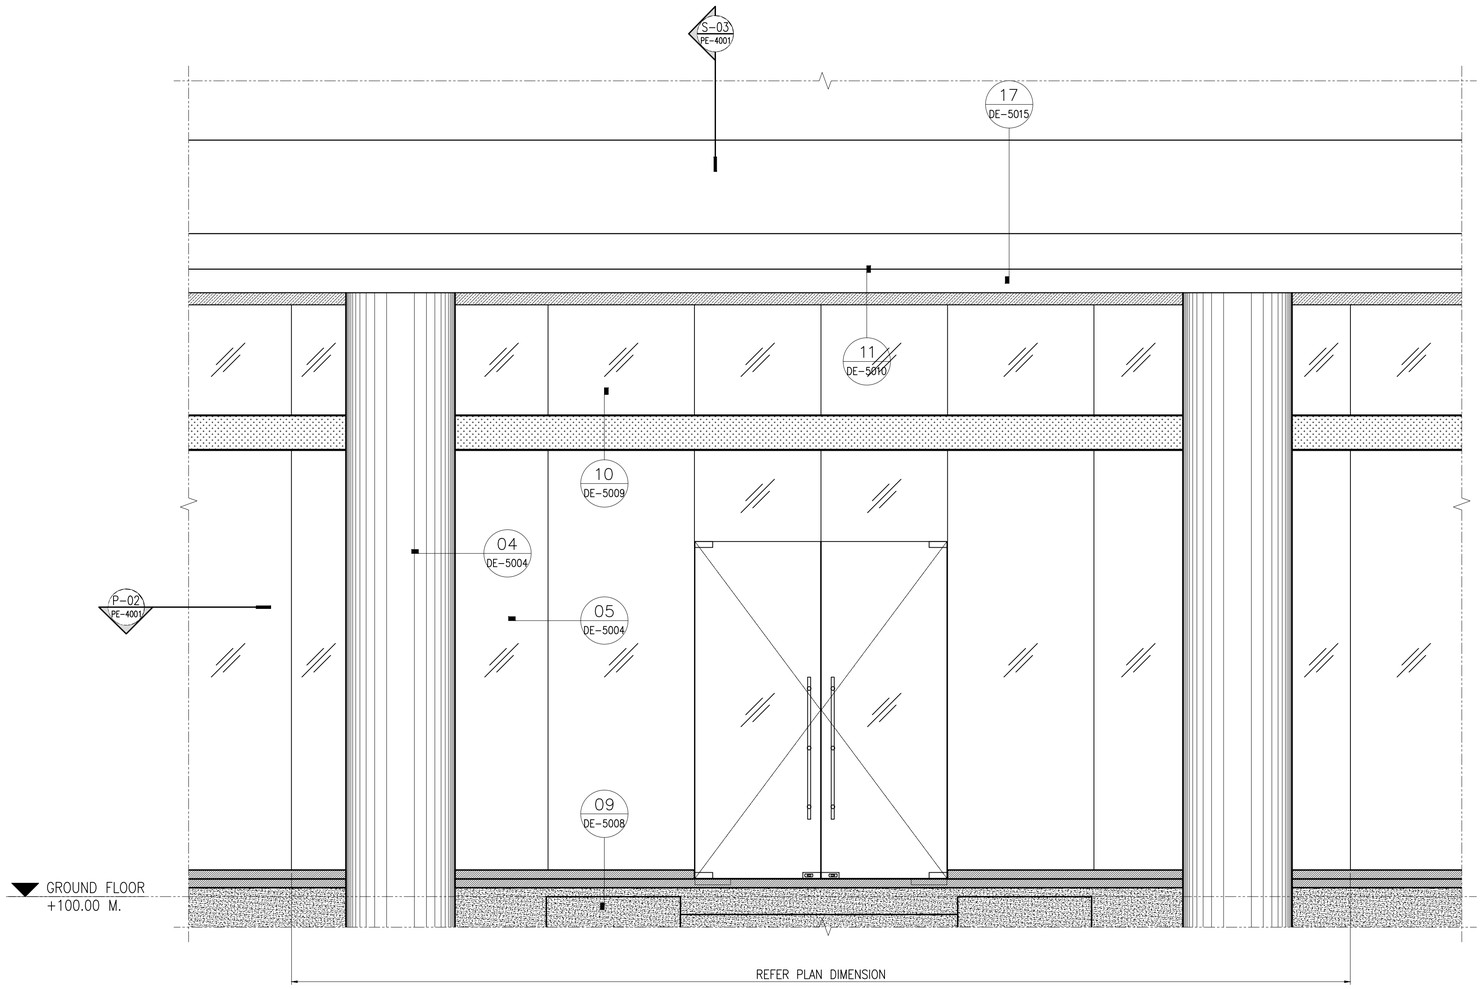

E-01 / PE-4001 PART ELEVATION SCALE - 1:25

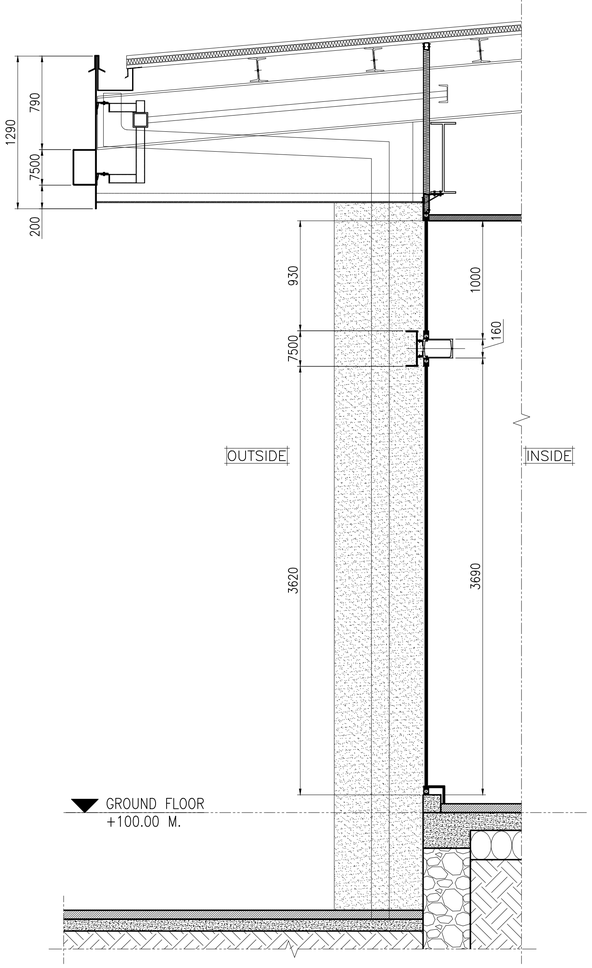

S-03 / PE-4001 SECTION A-A SCALE - 1:25

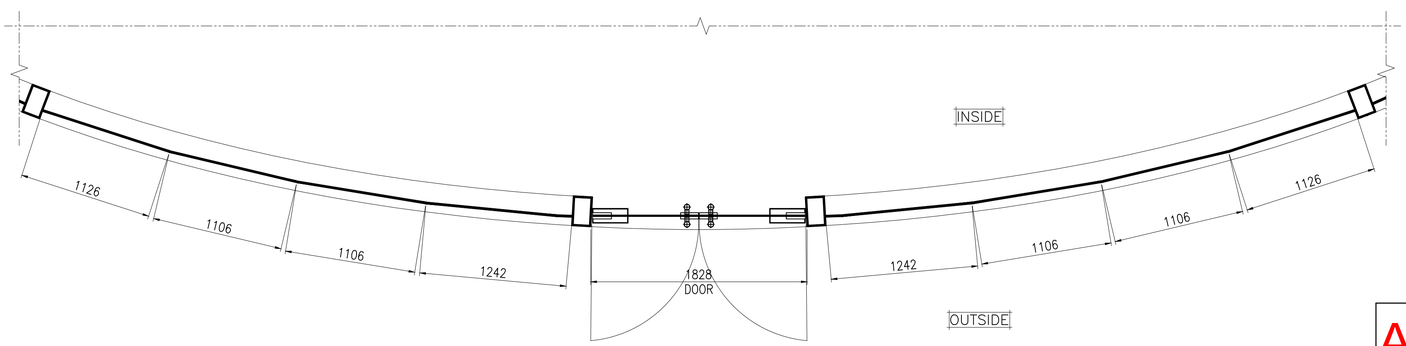

P-02 / PE-4001 PLAN B-B SCALE - 1:25

As per arch approval

KEY PLAN :

(NOT TO SCALE)

Notes:
1) All dimensions are in mm.
2) Elevation Viewed From Outside.
3) Do not scale dwg. refer written dimensions.

Alum. finish:
1) AS PER APPROVED

Glazing.

REV.	DATE	DESCRIPTION
00	23.06.2021	ISSUE FOR APPROVAL

PROJECT :
SALES OFFICE
MANPADA - DOMBIVLI

CLIENT :
LODHA GROUP
LODHA EXCELUS, LEVEL 8, APOLLO MILLS COMPOUND, NM JOSHI MARG, MAHALAXMI, MUMBAI 400011.

ARCHITECT :
HAFEEZ CONTRACTOR
29 BANK STREET, FORT, MUMBAI 400 023 TEL : 2266 1920


CONSULTANT :

CURTAIN WALL CONTRACTOR:
RK FACADE PVT. LTD.
505, D-WING, TWIN ARCADE, MILITARY RD, MAROL, ANDHERI EAST, MUMBAI, 400059


SHEET CONTENTS :
PART ELEVATION

Drawn : ROHIT	Date : 23.06.2021
Checked : MUZAFAR	Scale : 1:25
Approved : MUZAFAR	Cad Ref.


Drawing No. RK-LSO-PE-4001 | Rev. 00 | SHT. 00

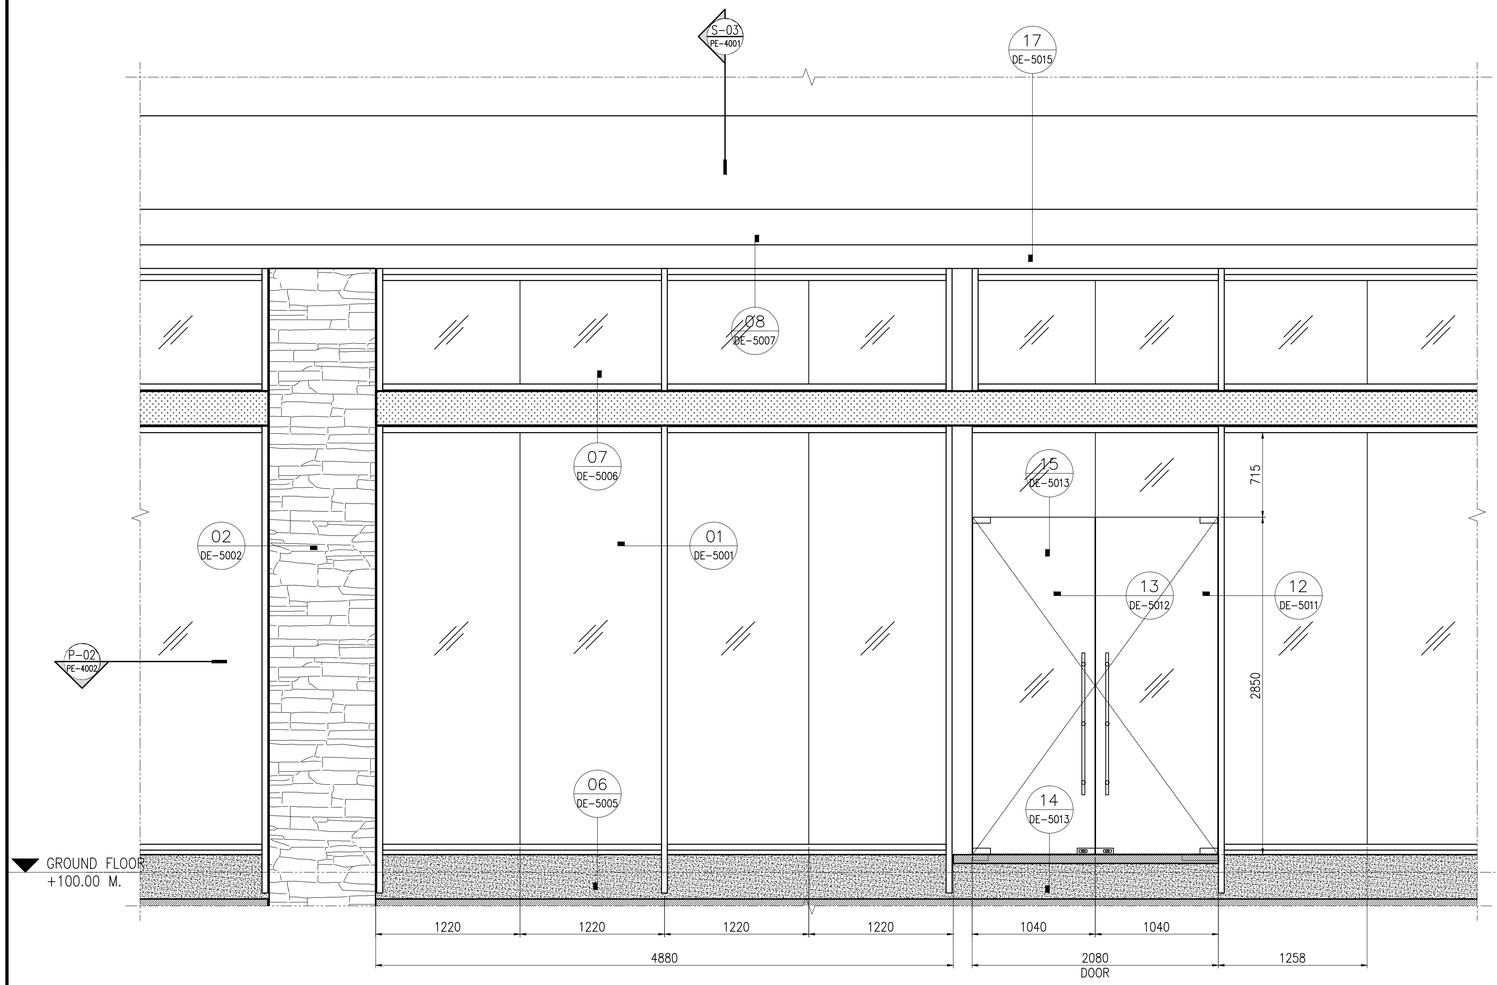

E-01 / PE-4002 PART ELEVATION
SCALE - 1:25

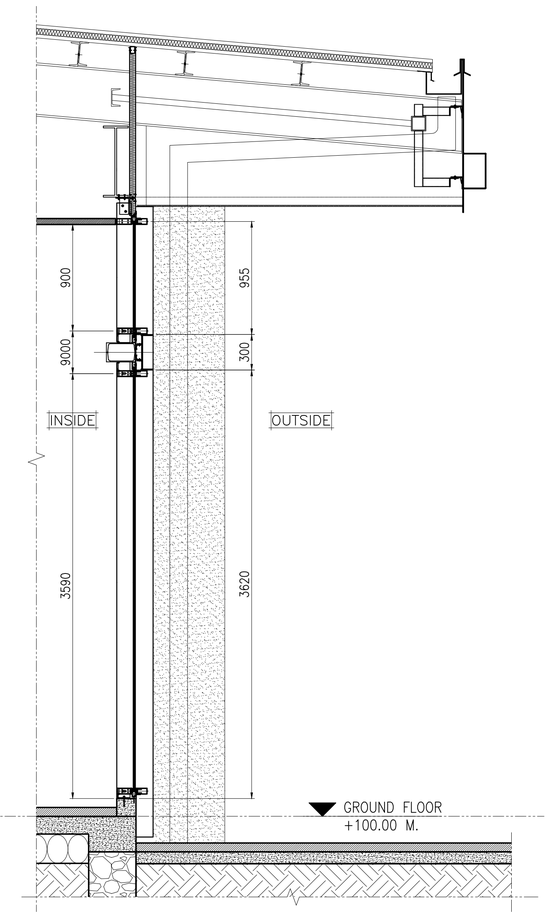

S-03 / PE-4002 SECTION A-A
SCALE - 1:25

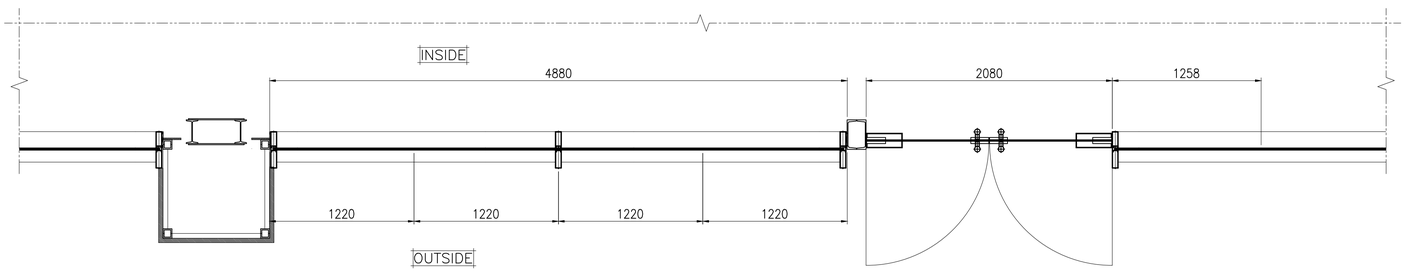

P-02 / PE-4002 PLAN B-B
SCALE - 1:25

As per arch approval

KEY PLAN :

(NOT TO SCALE)

Notes:
1) All dimensions are in mm.
2) Elevation Viewed From Outside.
3) Do not scale dwg. refer written dimensions.

Alum. finish:
1) AS PER APPROVED

Glazing.

REV.	DATE	DESCRIPTION
00	23.06.2021	ISSUE FOR APPROVAL

PROJECT :
SALES OFFICE
MANPADA - DOMBIVLI

CLIENT :
LODHA GROUP
LODHA EXCELUS, LEVEL 8, APOLLO MILLS COMPOUND, NM JOSHI MARG, MAHALAXMI, MUMBAI 400011.

ARCHITECT :
HAFEEZ CONTRACTOR
29 BANK STREET, FORT, MUMBAI
400 023 TEL : 2266 1920


CONSULTANT :

CURTAIN WALL CONTRACTOR:
RK FACADE PVT. LTD.
505, D-WING, TWIN ARCADE, MILITARY RD, MAROL, ANDHERI EAST, MUMBAI, 400059

SHEET CONTENTS :
PART ELEVATION

Drawn : ROHIT	Date : 23.06.2021
Checked : MUZAFAR	Scale : 1:25
Approved : MUZAFAR	Cad Ref.

Drawing No.	Rev.	SHT.
RK-LSO-PE-4002	00	00

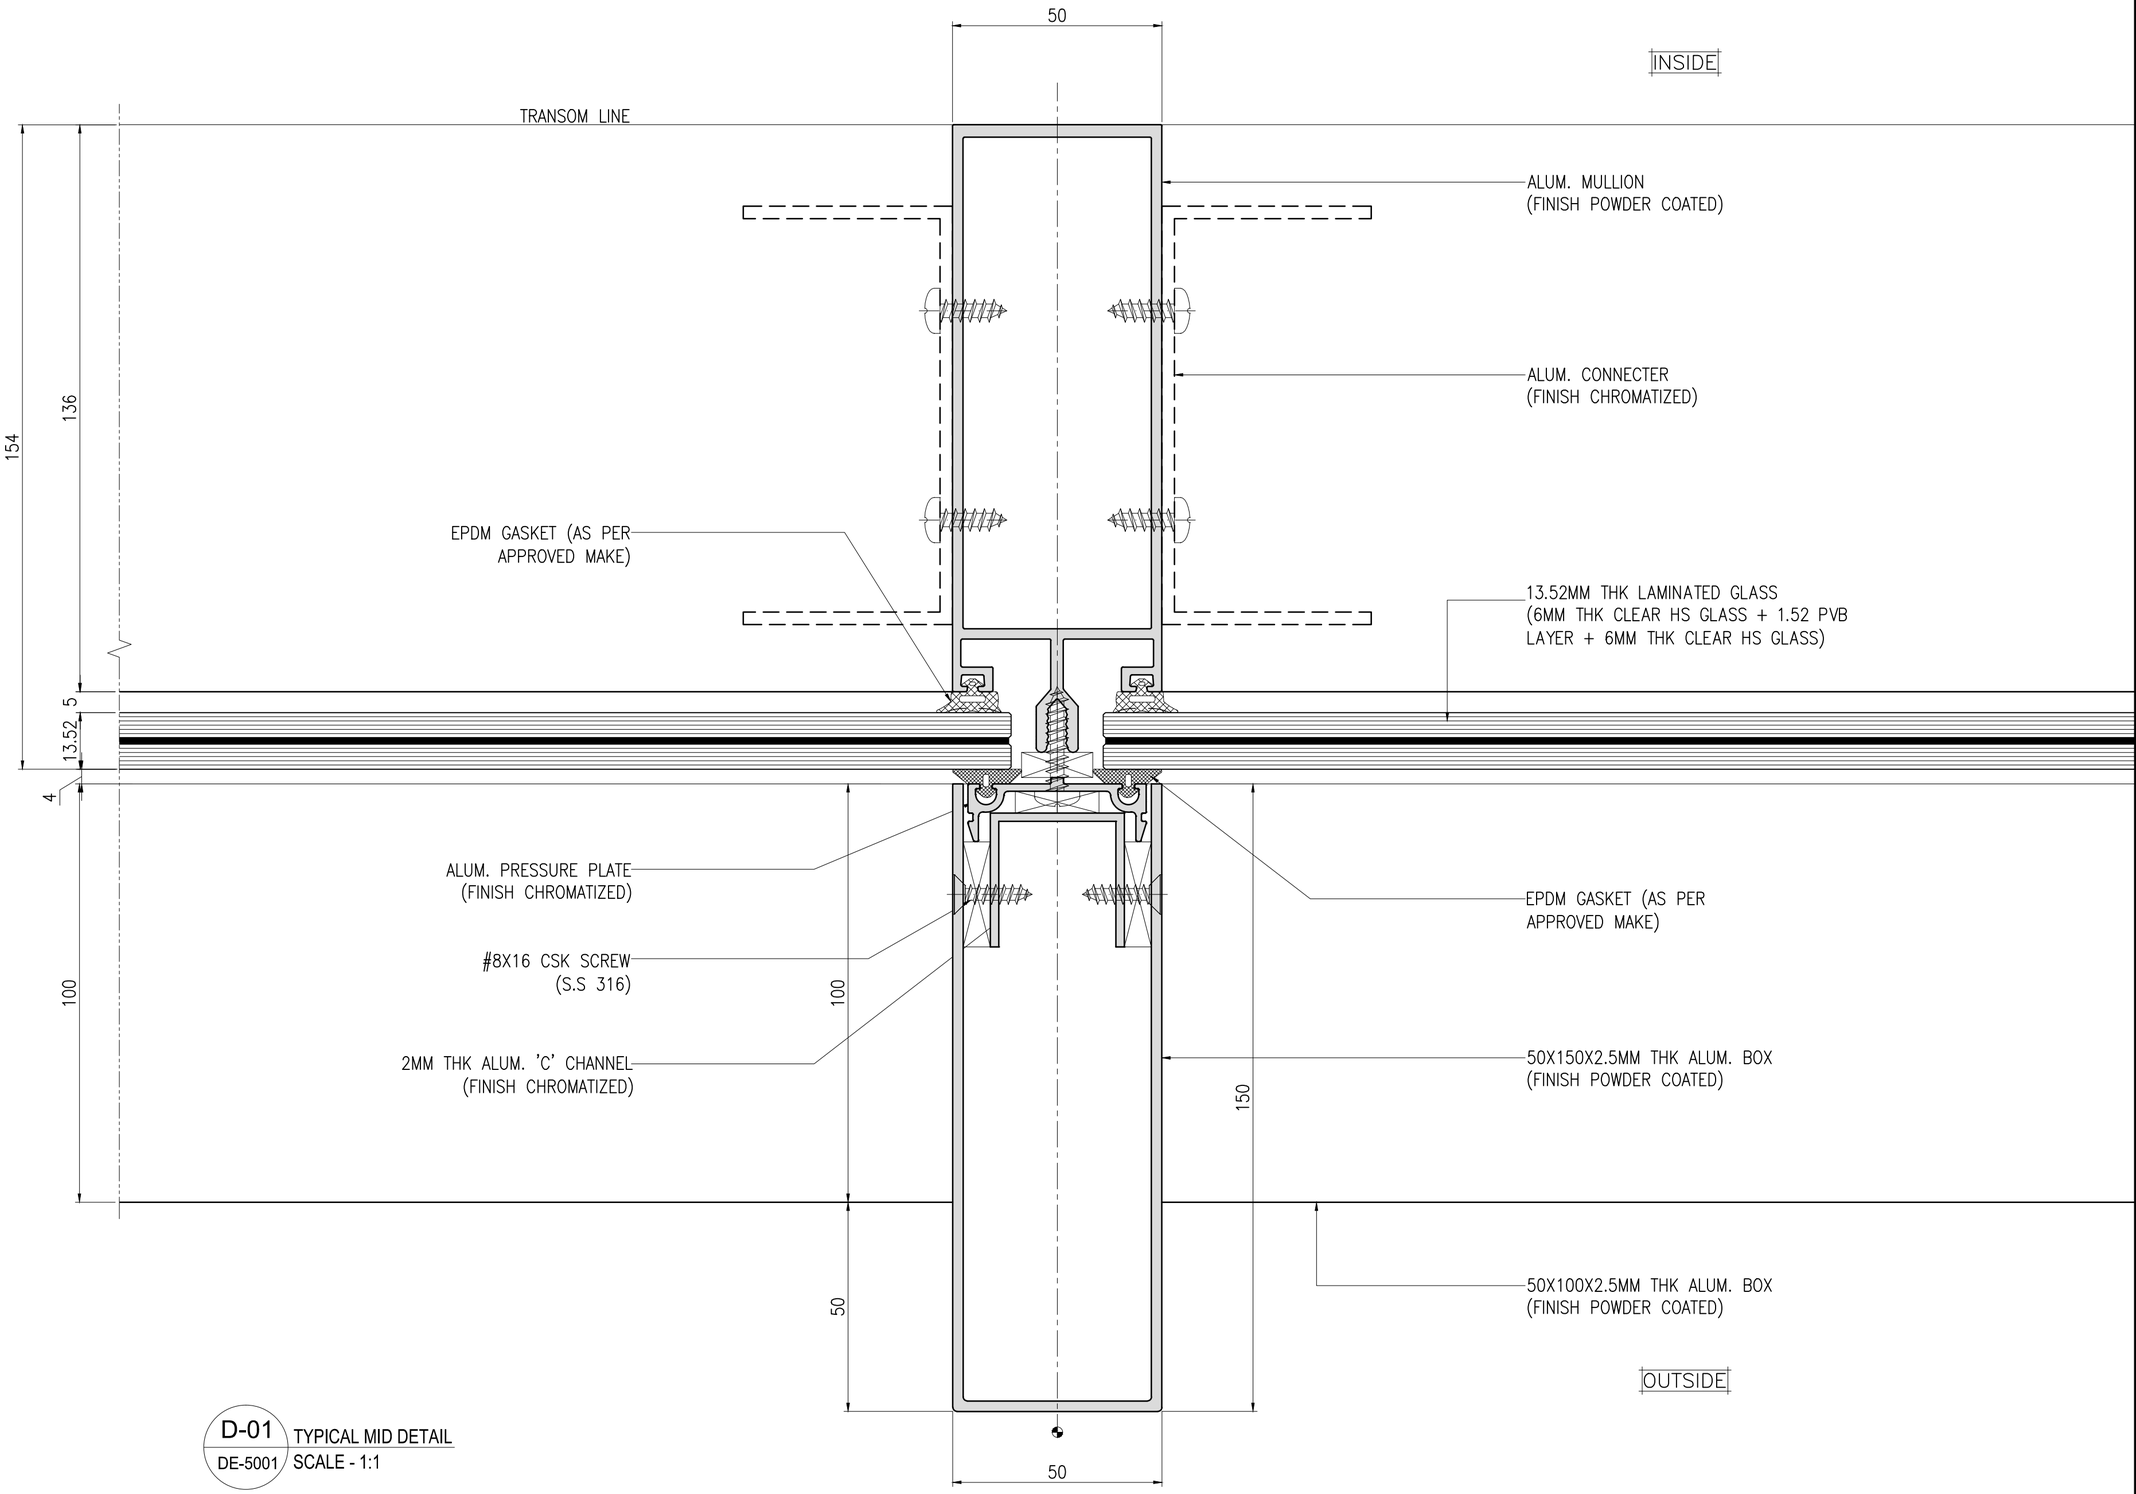

D-01 / DE-5001 TYPICAL MID DETAIL
SCALE - 1:1

KEY PLAN :

(NOT TO SCALE)

Notes:
1) All dimensions are in mm.
2) Elevation Viewed From Outside.
3) Do not scale dwg. refer written dimensions.

Alum. finish:
1) AS PER APPROVED

Glazing.

REV.	DATE	DESCRIPTION
00	23.06.2021	ISSUE FOR APPROVAL

PROJECT :
SALES OFFICE
MANPADA - DOMBIVLI

CLIENT :
LODHA GROUP
LODHA EXCELUS, LEVEL 8, APOLLO MILLS COMPOUND, NM JOSHI MARG, MAHALAXMI, MUMBAI 400011.

ARCHITECT :
HAFEEZ CONTRACTOR
29 BANK STREET, FORT, MUMBAI
400 023 TEL : 2266 1920


CONSULTANT :

CURTAIN WALL CONTRACTOR:
RK FACADE PVT. LTD.
505, D-WING, TWIN ARCADE, MILITARY RD, MAROL, ANDHERI EAST, MUMBAI, 400059

SHEET CONTENTS :
PLAN DETAIL

Drawn : ROHIT	Date : 23.06.2021
Checked : MUZAFAR	Scale : 1:1
Approved : MUZAFAR	Cad Ref.

Drawing No. RK-LSO-DE-5001 | Rev. 00 | SHT. 00

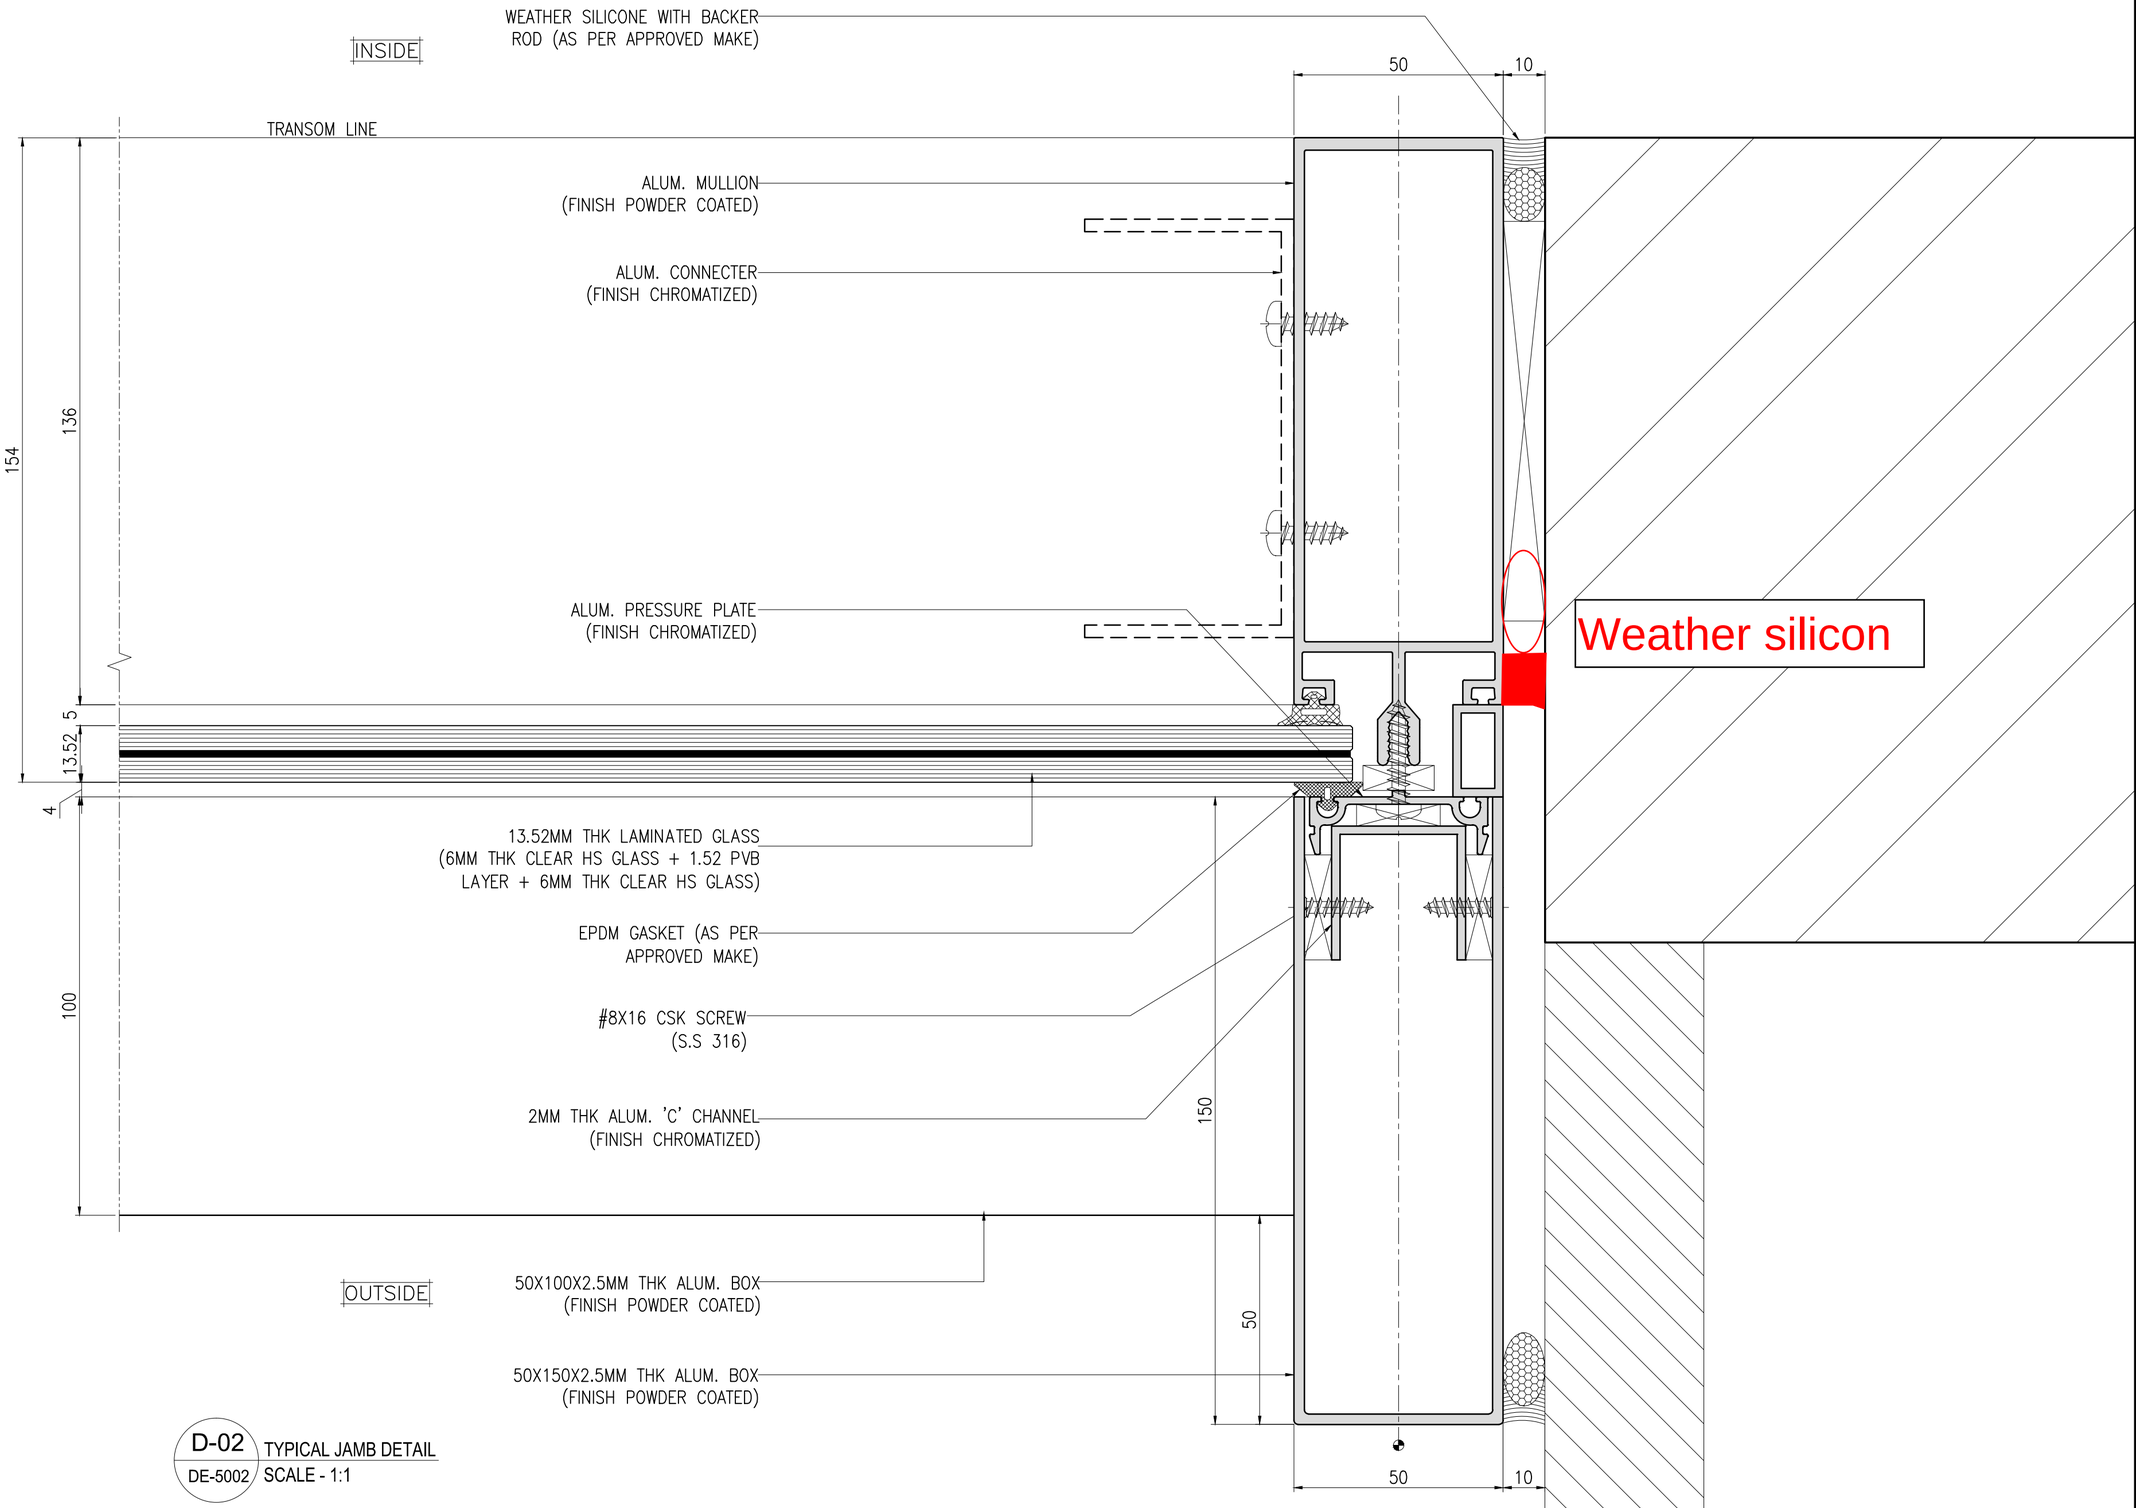

D-02 / DE-5002 TYPICAL JAMB DETAIL
SCALE - 1:1

KEY PLAN :

(NOT TO SCALE)

Notes:
1) All dimensions are in mm.
2) Elevation Viewed From Outside.
3) Do not scale dwg. refer written dimensions.

Alum. finish:
1) AS PER APPROVED

Glazing.

REV.	DATE	DESCRIPTION
00	23.06.2021	ISSUE FOR APPROVAL

PROJECT :
SALES OFFICE
MANPADA - DOMBIVLI

CLIENT :
LODHA GROUP
LODHA EXCELUS, LEVEL 8, APOLLO MILLS COMPOUND, NM JOSHI MARG, MAHALAXMI, MUMBAI 400011.

ARCHITECT :
HAFEEZ CONTRACTOR
29 BANK STREET, FORT, MUMBAI 400 023 TEL : 2266 1920


CONSULTANT :

CURTAIN WALL CONTRACTOR:
RK FACADE PVT. LTD.
505, D-WING, TWIN ARCADE, MILITARY RD, MAROL, ANDHERI EAST, MUMBAI, 400059

SHEET CONTENTS :
PLAN DETAIL

Drawn :	ROHIT	Date :	23.06.2021
Checked :	MUZAFAR	Scale :	1:1
Approved :	MUZAFAR	Cad Ref.	

Drawing No. RK-LSO-DE-5002 | Rev. 00 | SHT. 00

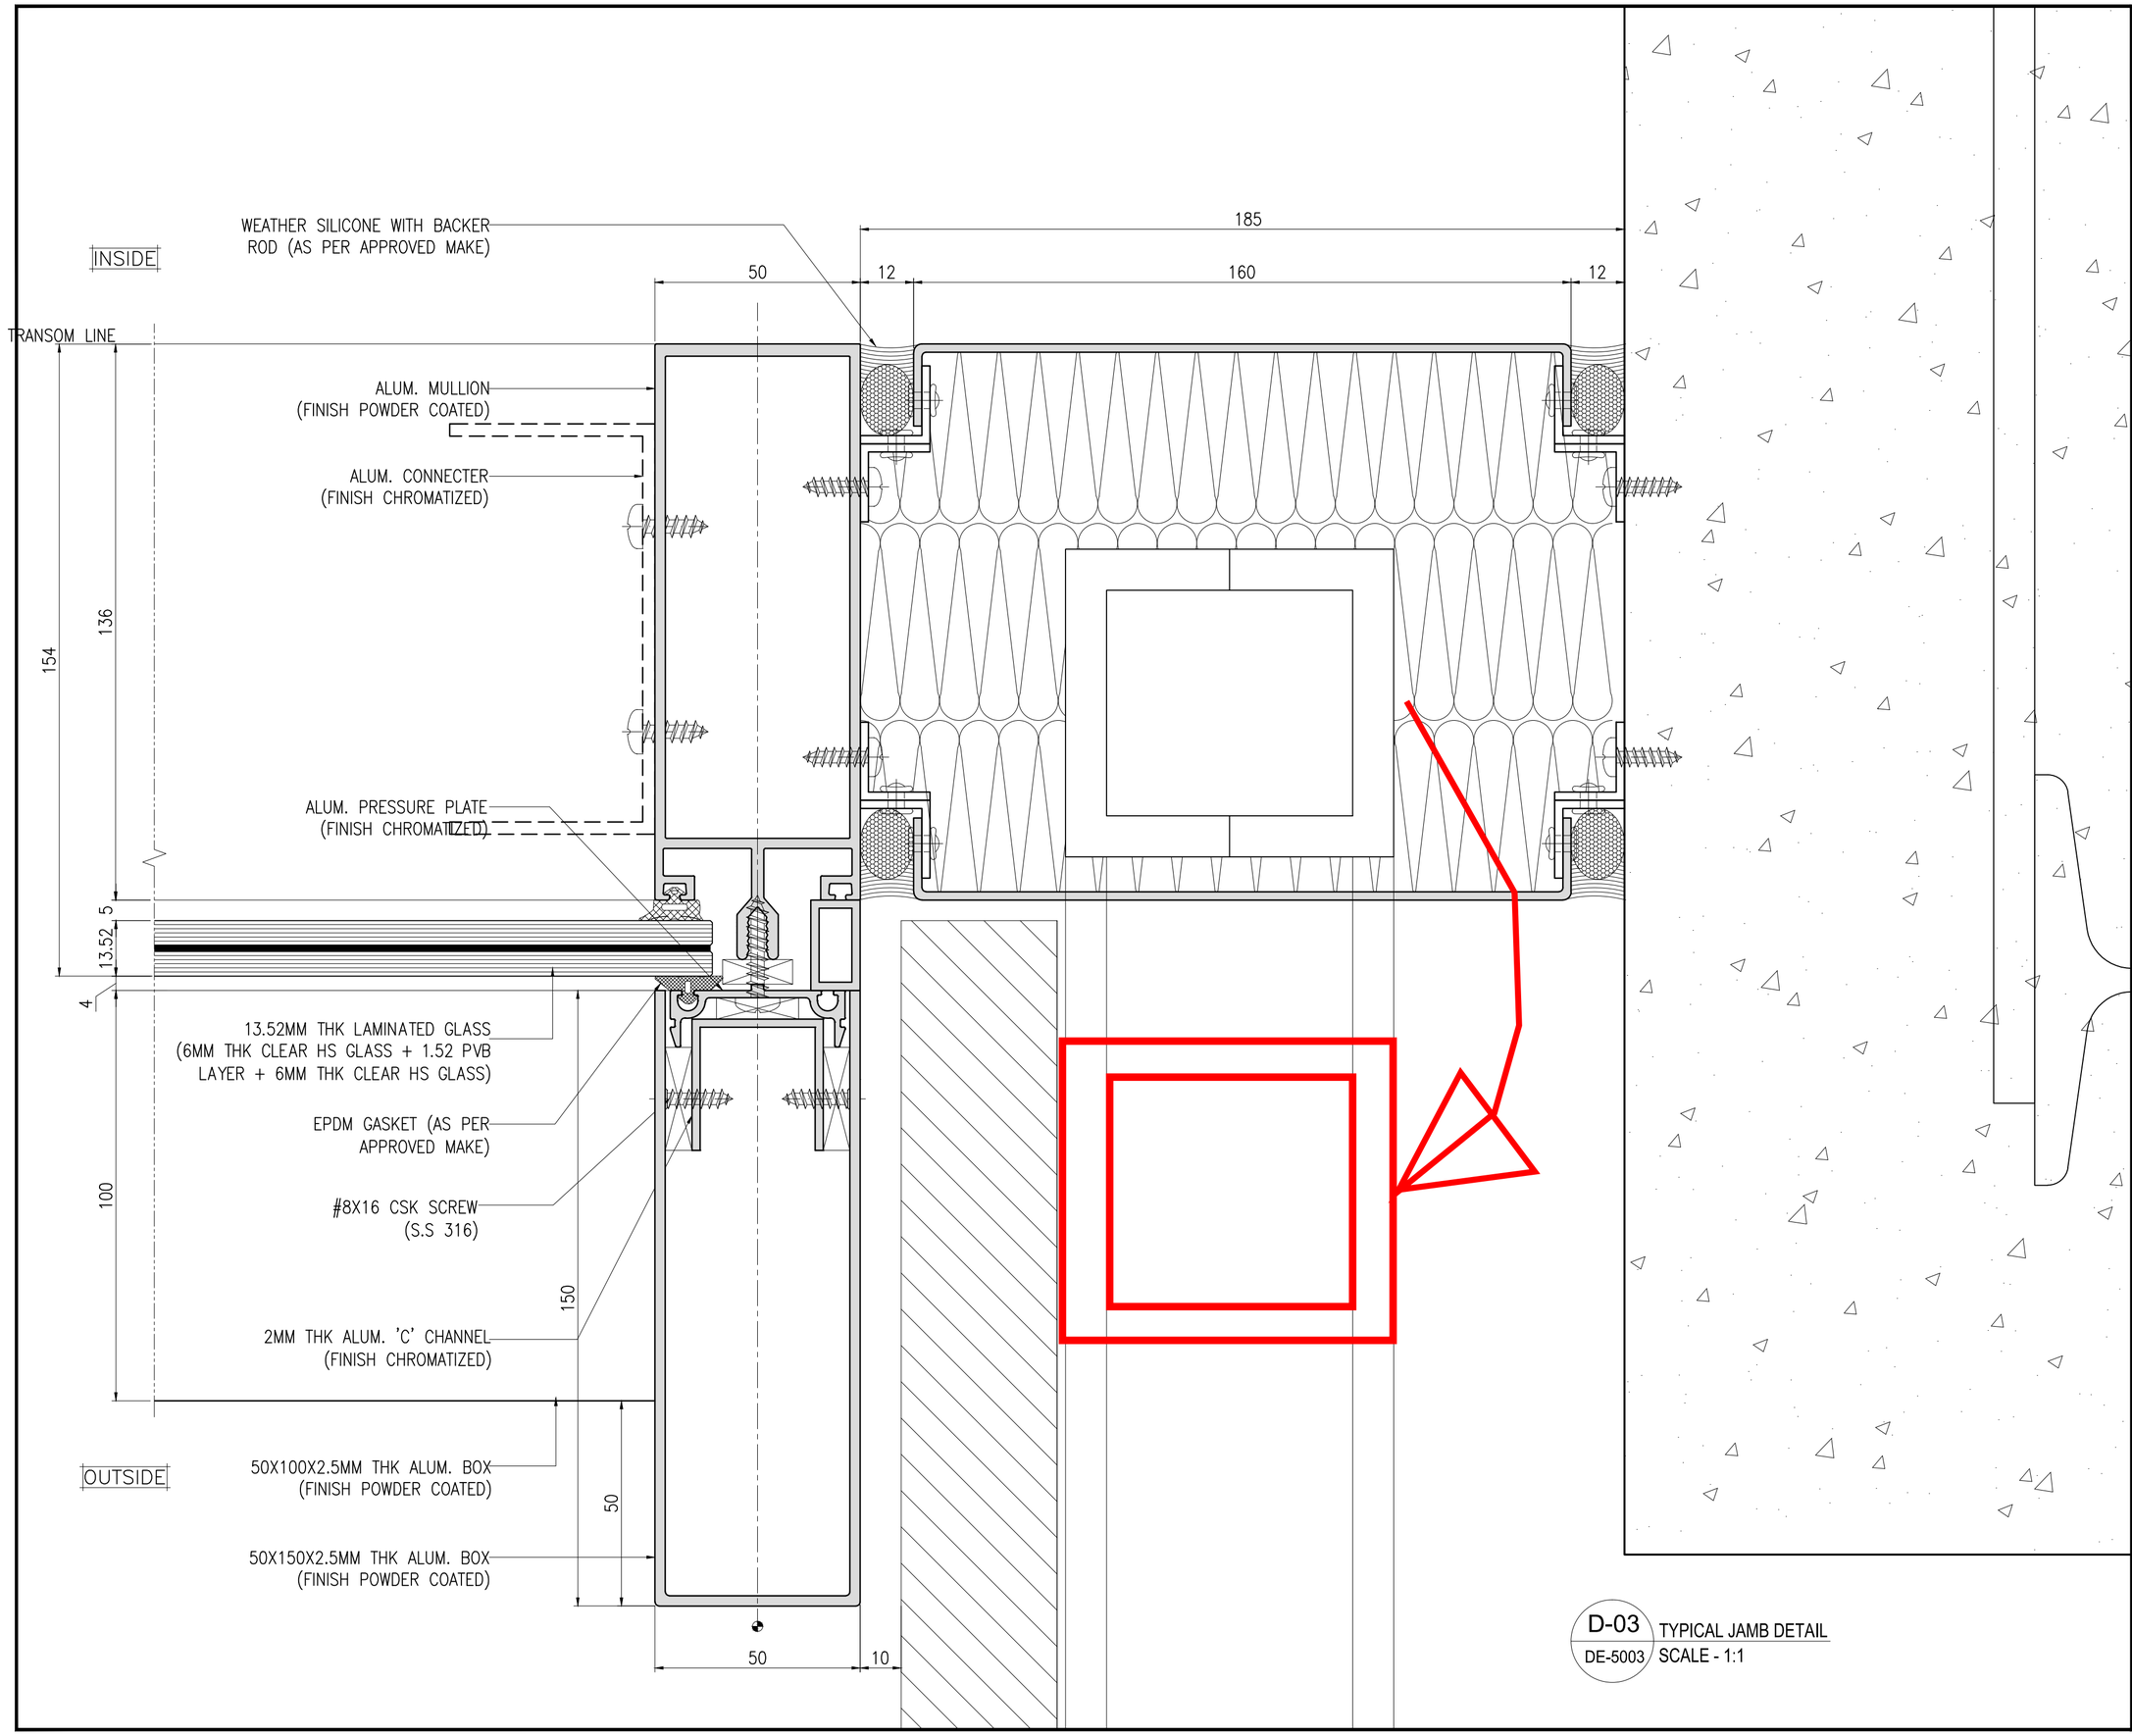

D-03 / DE-5003 TYPICAL JAMB DETAIL
SCALE - 1:1

KEY PLAN :

(NOT TO SCALE)

Notes:
1) All dimensions are in mm.
2) Elevation Viewed From Outside.
3) Do not scale dwg. refer written dimensions.

Alum. finish:
1) AS PER APPROVED

Glazing.

REV.	DATE	DESCRIPTION
00	23.06.2021	ISSUE FOR APPROVAL

PROJECT :
SALES OFFICE
MANPADA - DOMBIVLI

CLIENT :
LODHA GROUP
LODHA EXCELUS, LEVEL 8, APOLLO MILLS COMPOUND, NM JOSHI MARG, MAHALAXMI, MUMBAI 400011.

ARCHITECT :
HAFEEZ CONTRACTOR
29 BANK STREET, FORT, MUMBAI 400 023 TEL : 2266 1920


CONSULTANT :

CURTAIN WALL CONTRACTOR:
RK FACADE PVT. LTD.
505, D–WING, TWIN ARCADE, MILITARY RD, MAROL, ANDHERI EAST, MUMBAI, 400059


SHEET CONTENTS :
PLAN DETAIL

Drawn :	ROHIT	Date :	23.06.2021
Checked :	MUZAFAR	Scale :	1:1
Approved :	MUZAFAR	Cad Ref.	

Drawing No. RK-LSO-DE-5003 | Rev. 00 | SHT. 00

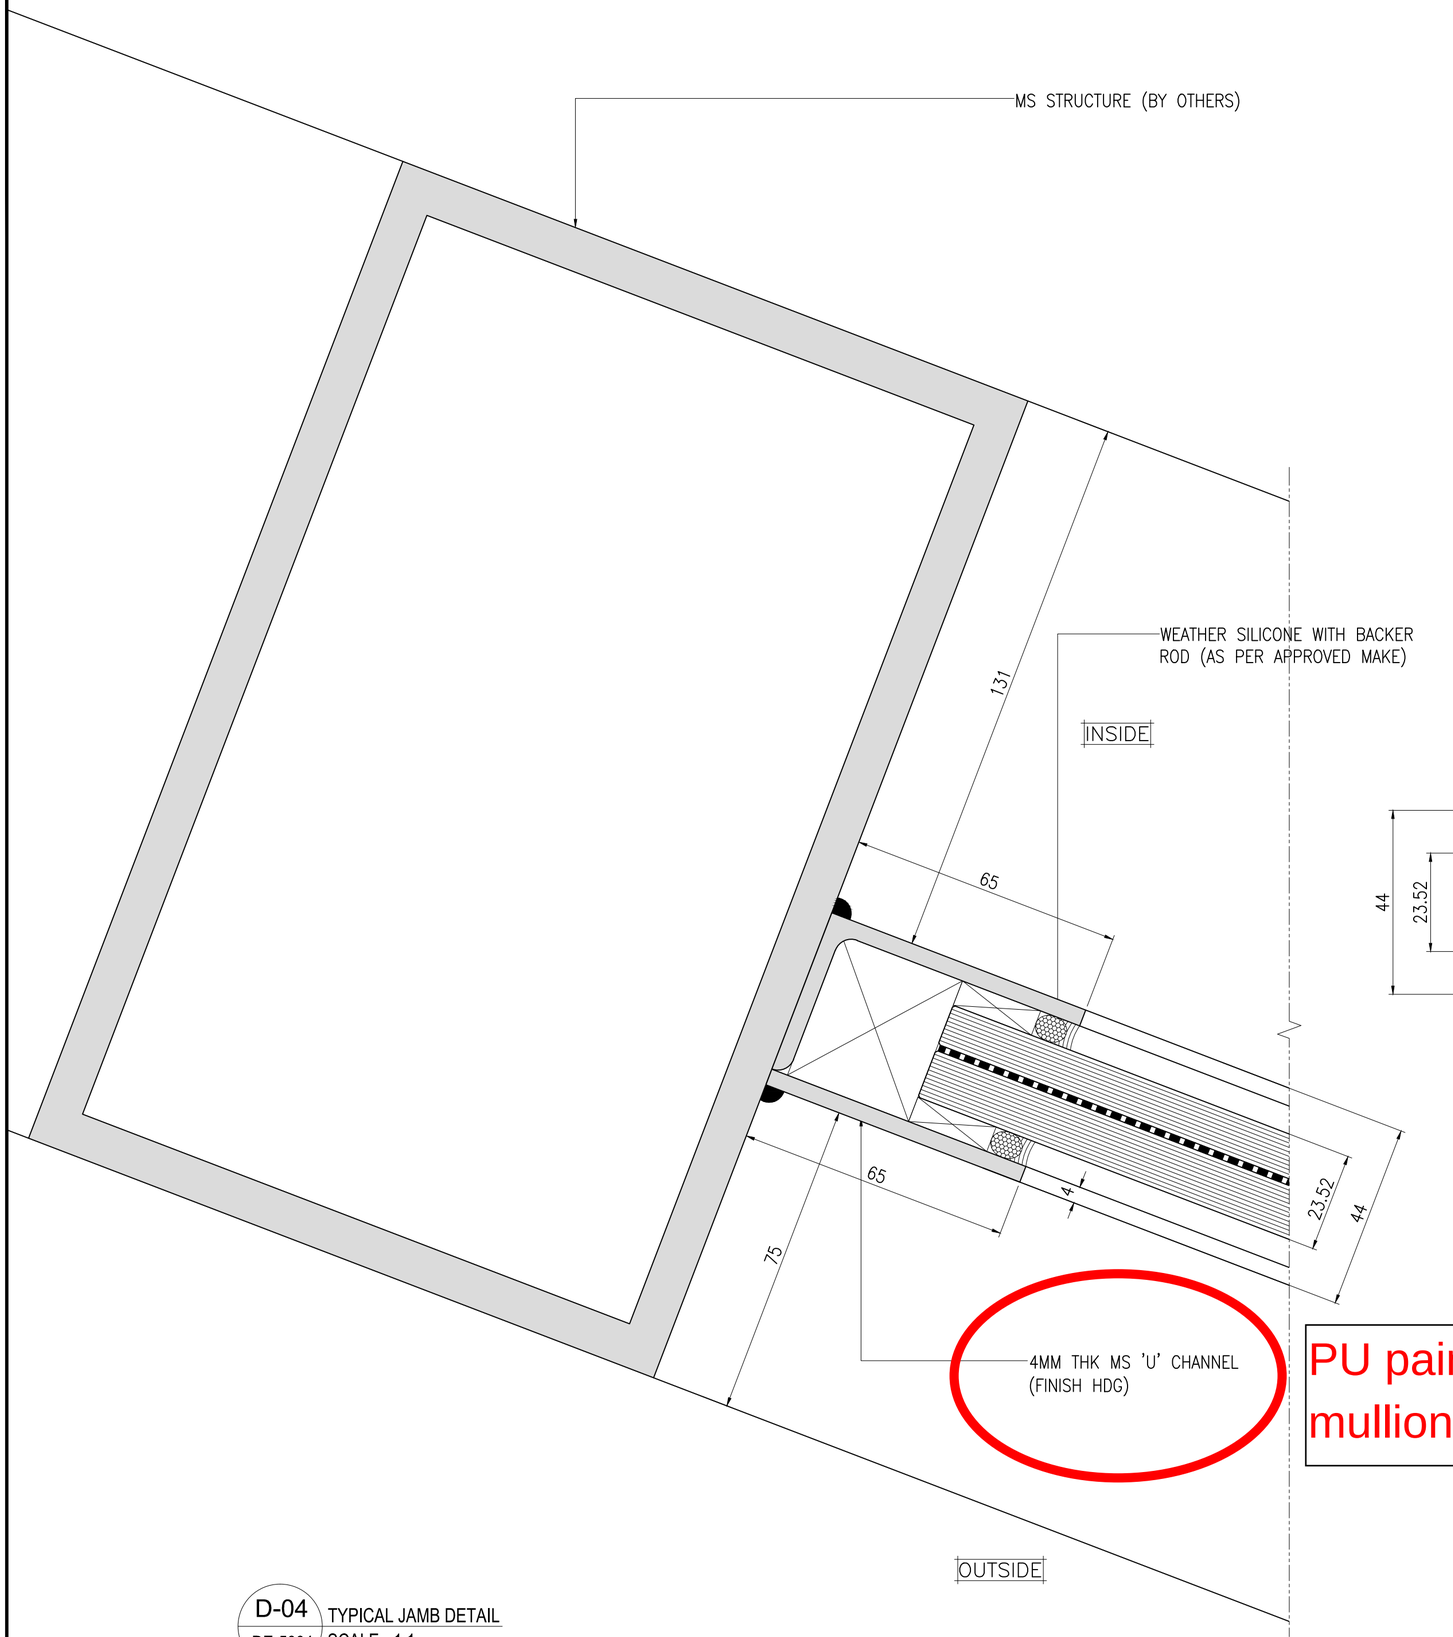

D-04 / DE-5004 TYPICAL JAMB DETAIL
SCALE - 1:1

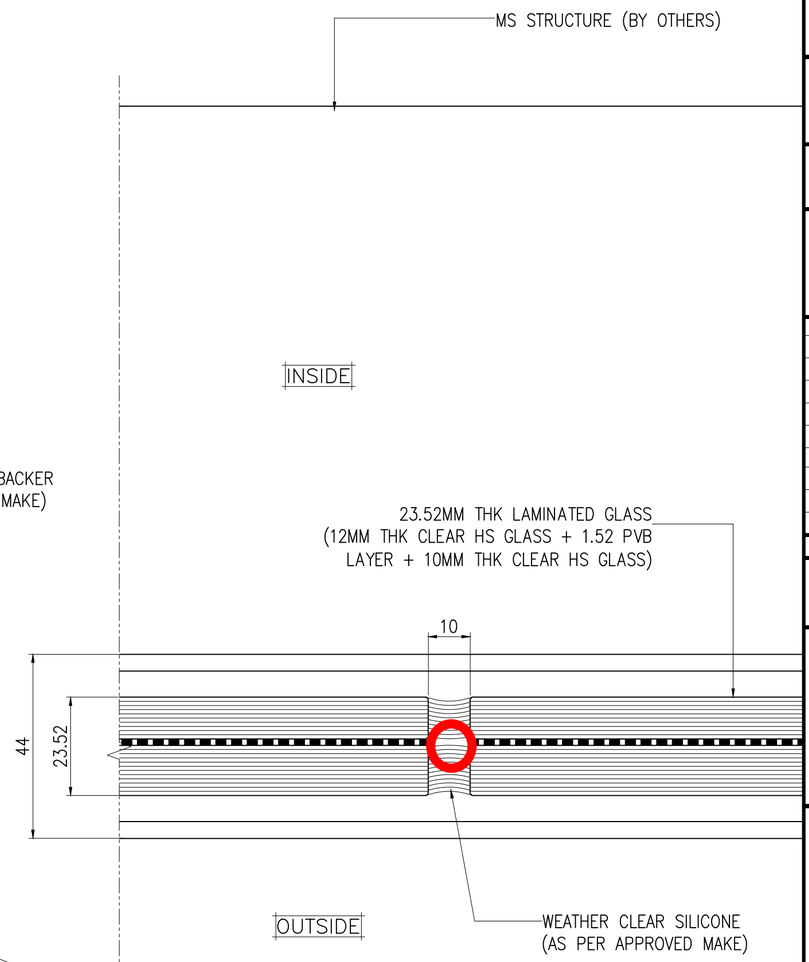

D-05 / DE-5004 TYPICAL MID DETAIL
SCALE - 1:1

grey colour silicon (every where for weather silicon)

PU paint finish, matching to mullion colour

KEY PLAN :

(NOT TO SCALE)

Notes:
1) All dimensions are in mm.
2) Elevation Viewed From Outside.
3) Do not scale dwg. refer written dimensions.

Alum. finish:
1) AS PER APPROVED

Glazing.

REV.	DATE	DESCRIPTION
00	23.06.2021	ISSUE FOR APPROVAL

PROJECT :
SALES OFFICE
MANPADA - DOMBIVLI

CLIENT :
LODHA GROUP
LODHA EXCELUS, LEVEL 8, APOLLO MILLS COMPOUND, NM JOSHI MARG, MAHALAXMI, MUMBAI 400011.

ARCHITECT :
HAFEEZ CONTRACTOR
29 BANK STREET, FORT, MUMBAI 400 023 TEL : 2266 1920

CONSULTANT :

CURTAIN WALL CONTRACTOR:
RK FACADE PVT. LTD.
505, D–WING, TWIN ARCADE, MILITARY RD, MAROL, ANDHERI EAST, MUMBAI, 400059

SHEET CONTENTS :
PLAN DETAIL

Drawn : ROHIT	Date : 23.06.2021
Checked : MUZAFAR	Scale : 1:1
Approved : MUZAFAR	Cad Ref.

Drawing No. RK-LSO-DE-5004 | Rev. 00 | SHT. 00

20mm str silicon (for all detail)

min 30mm (for all detail)

colour to match mullion

min 50mm edge distance

teflon / hard epdm, no metal or wooden support

HRD HR

M10X100 NUT & BOLT WITH WASHER (S.S 316)

INSIDE

OUTSIDE

ALUM. TRANSOM (FINISH POWDER COATED)

6MM THK MS BRACKET (FINISH HDG)

2MM THK ALUM. 'L' ANGLE (FINISH POWDER COATED)

WEATHER SILICONE WITH BACKER ROD (AS PER APPROVED MAKE)

HSA-M10x90

13.52MM THK LAMINATED GLASS (6MM THK CLEAR HS GLASS + 1.52 PVB LAYER + 6MM THK CLEAR HS GLASS)

2MM THK ALUM. 'C' CHANNEL (FINISH CHROMATIZED)

50X100X2.5MM THK ALUM. BOX (FINISH POWDER COATED)

ALUM. PRESSURE PLATE (FINISH CHROMATIZED)

HILTI IMPACT ANCHOR

50X150X2.5MM THK ALUM. BOX (FINISH POWDER COATED)

M10X90 HILTI HSA-R ANCHOR FASTENER

123 15 100 100 50 50 22 82 54 50 30 8 6 61 101 162 150 50 150 50

D-06 / DE-5005 TYPICAL BOTTOM DETAIL SCALE - 1:1

KEY PLAN :

(NOT TO SCALE)

Notes:
1) All dimensions are in mm.
2) Elevation Viewed From Outside.
3) Do not scale dwg. refer written dimensions.

Alum. finish:
1) AS PER APPROVED

Glazing.

2021	ISSUE FOR APPROVAL
TE	DESCRIPTION

SALES OFFICE
MANPADA - DOMBIVLI

CLIENT :

LODHA GROUP
LODHA EXCELUS, LEVEL 8, APOLLO MILLS COMPOUND, NM JOSHI MARG, MAHALAXMI, MUMBAI 400011.

ARCHITECT :

HAFEEZ CONTRACTOR
29 BANK STREET, FORT, MUMBAI 400 023 TEL : 2266 1920

CONSULTANT :

CURTAIN WALL CONTRACTOR:


RK FACADE PVT. LTD.
505, D-WING, TWIN ARCADE, MILITARY RD, MAROL, ANDHERI EAST, MUMBAI, 400059

SHEET CONTENTS :

SECTION DETAIL

Drawn :	ROHIT	Date :	23.06.2021
Checked :	MUZAFAR	Scale :	1:1
Approved :	MUZAFAR	Cad Ref.	

Drawing No. RK-LSO-DE-5005 | Rev. 00 | SHT. 00

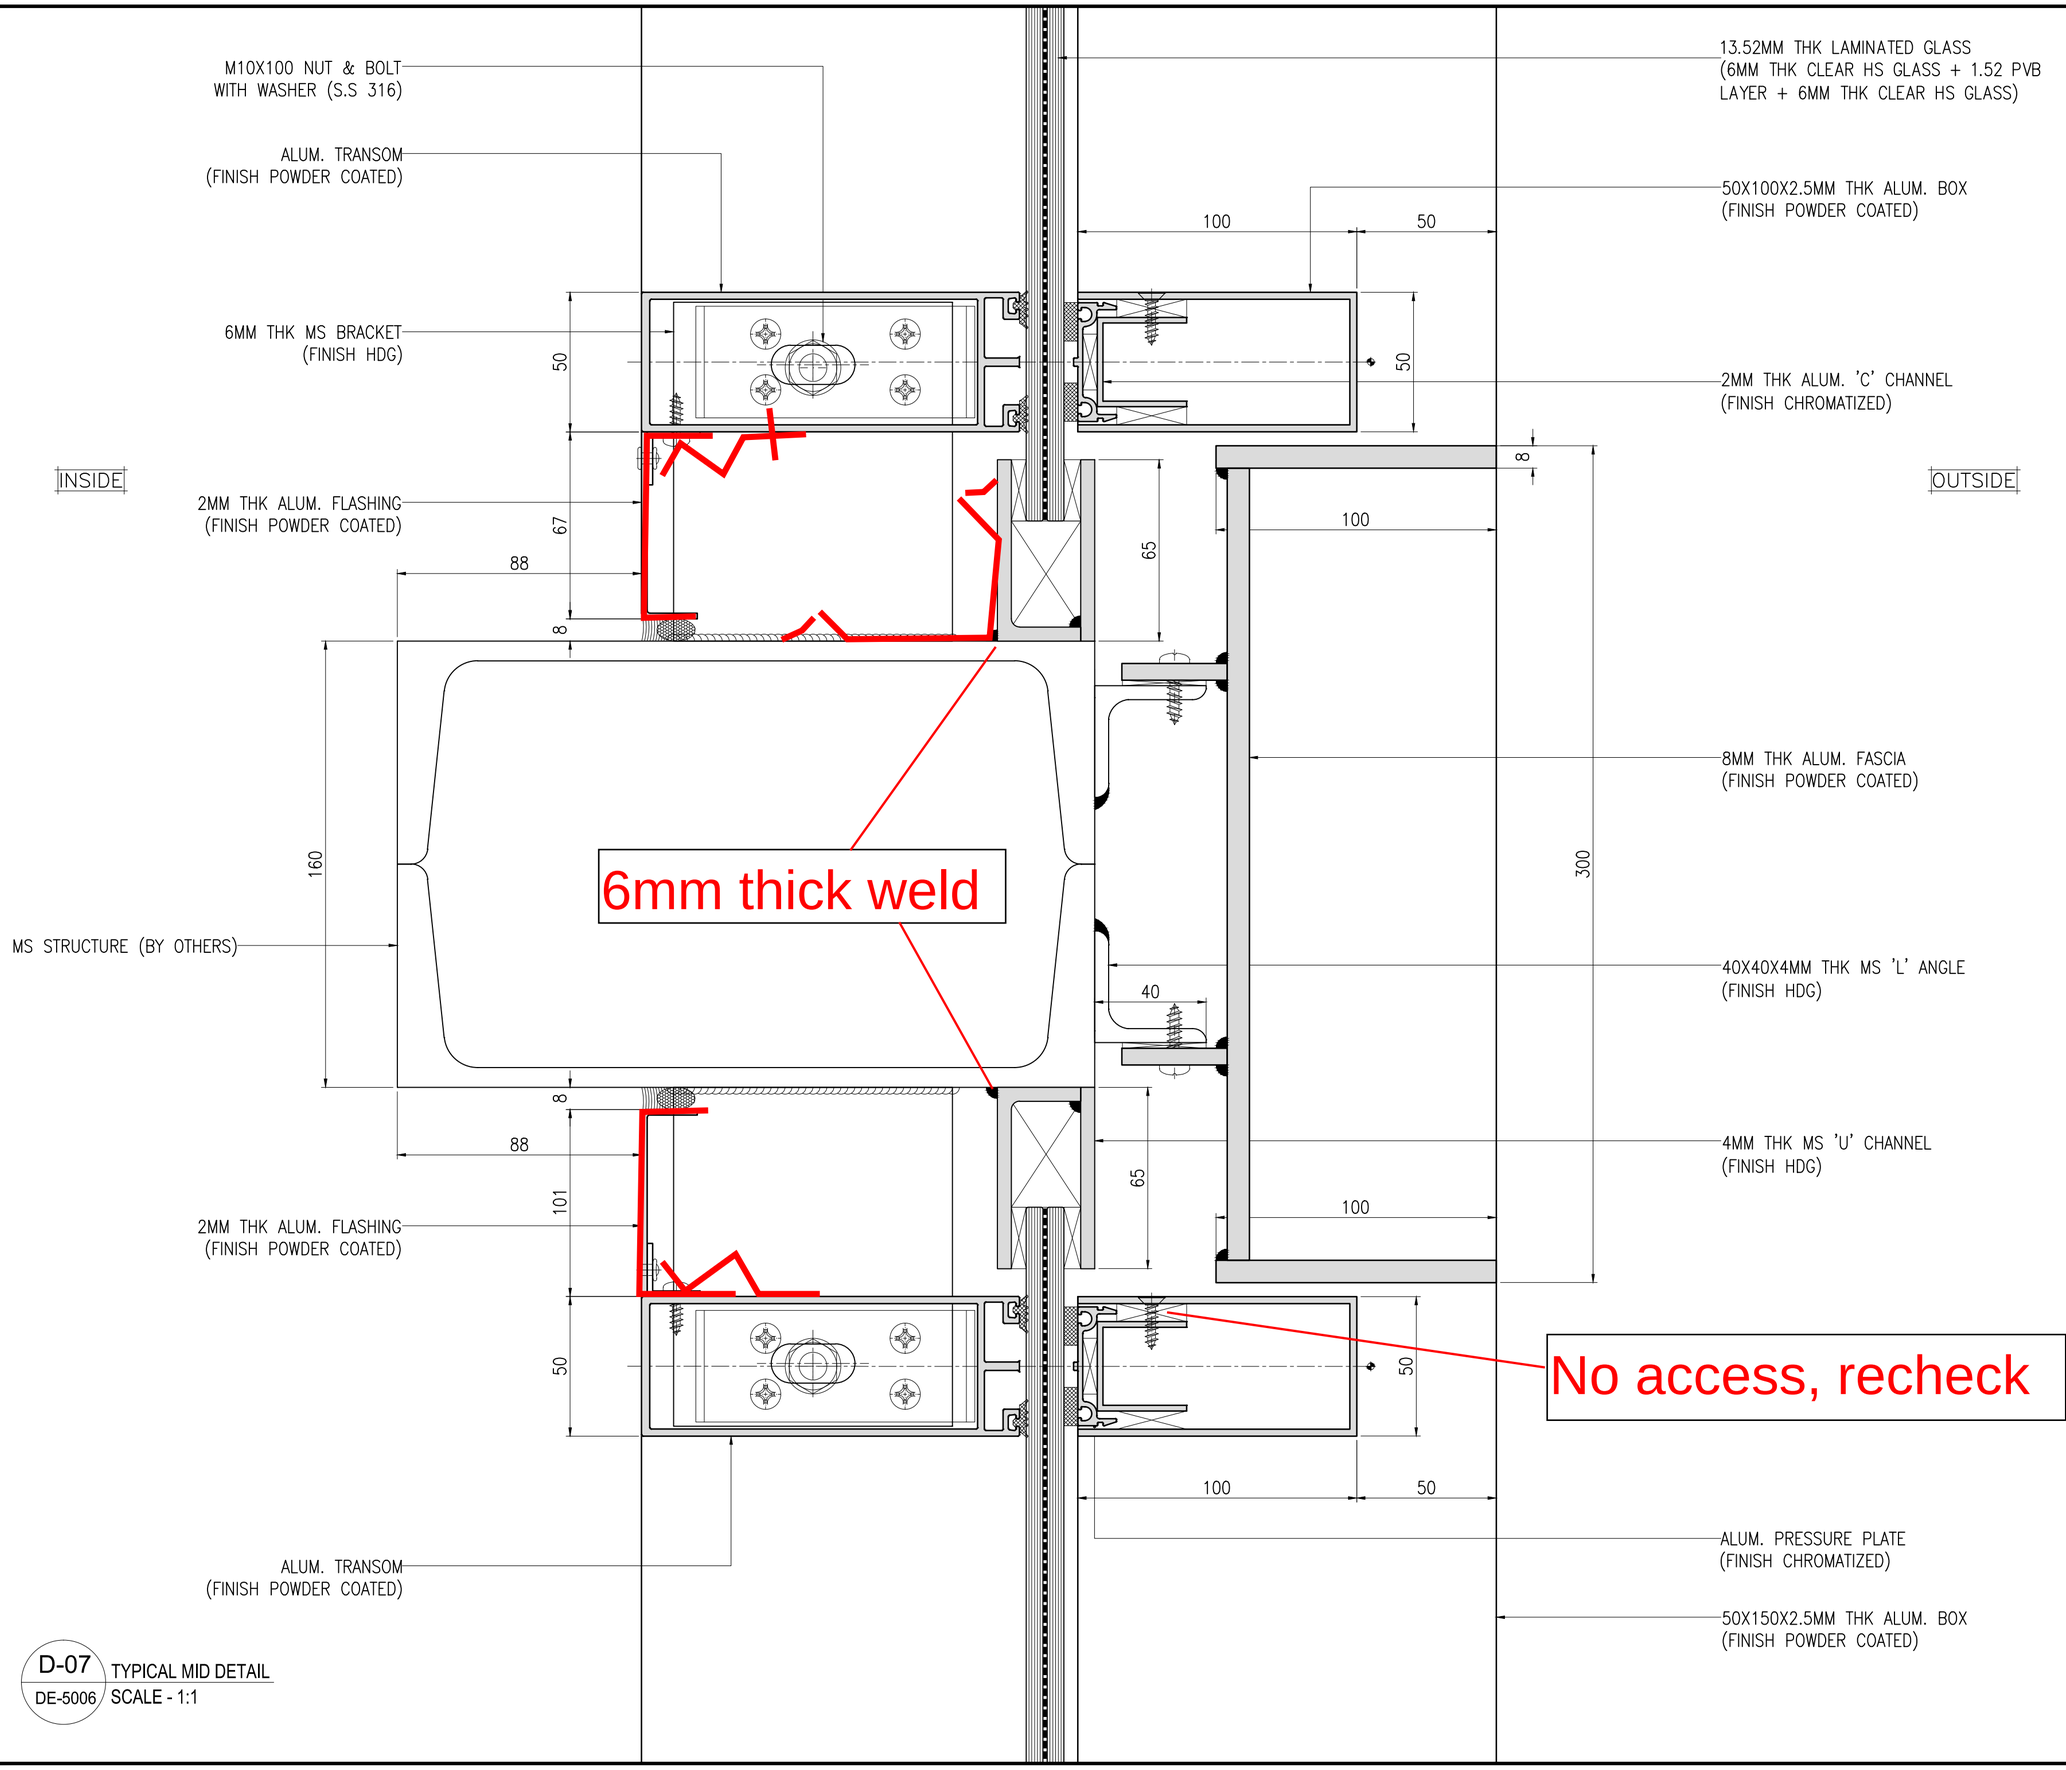

D-07 / DE-5006 TYPICAL MID DETAIL
SCALE - 1:1

KEY PLAN :

(NOT TO SCALE)

Notes:
1) All dimensions are in mm.
2) Elevation Viewed From Outside.
3) Do not scale dwg. refer written dimensions.

Alum. finish:
1) AS PER APPROVED

Glazing.

REV.	DATE	DESCRIPTION
00	23.06.2021	ISSUE FOR APPROVAL

PROJECT :
SALES OFFICE
MANPADA - DOMBIVLI

CLIENT :
LODHA GROUP
LODHA EXCELUS, LEVEL 8, APOLLO MILLS COMPOUND, NM JOSHI MARG, MAHALAXMI, MUMBAI 400011.

ARCHITECT :
HAFEEZ CONTRACTOR
29 BANK STREET, FORT, MUMBAI 400 023 TEL : 2266 1920


CONSULTANT :

CURTAIN WALL CONTRACTOR:
RK FACADE PVT. LTD.
505, D-WING, TWIN ARCADE, MILITARY RD, MAROL, ANDHERI EAST, MUMBAI, 400059

SHEET CONTENTS :
SECTION DETAIL

Drawn :	ROHIT	Date :	23.06.2021
Checked :	MUZAFAR	Scale :	1:1
Approved :	MUZAFAR	Cad Ref.	

Drawing No. RK-LSO-DE-5006 | Rev. 00 | SHT. 00

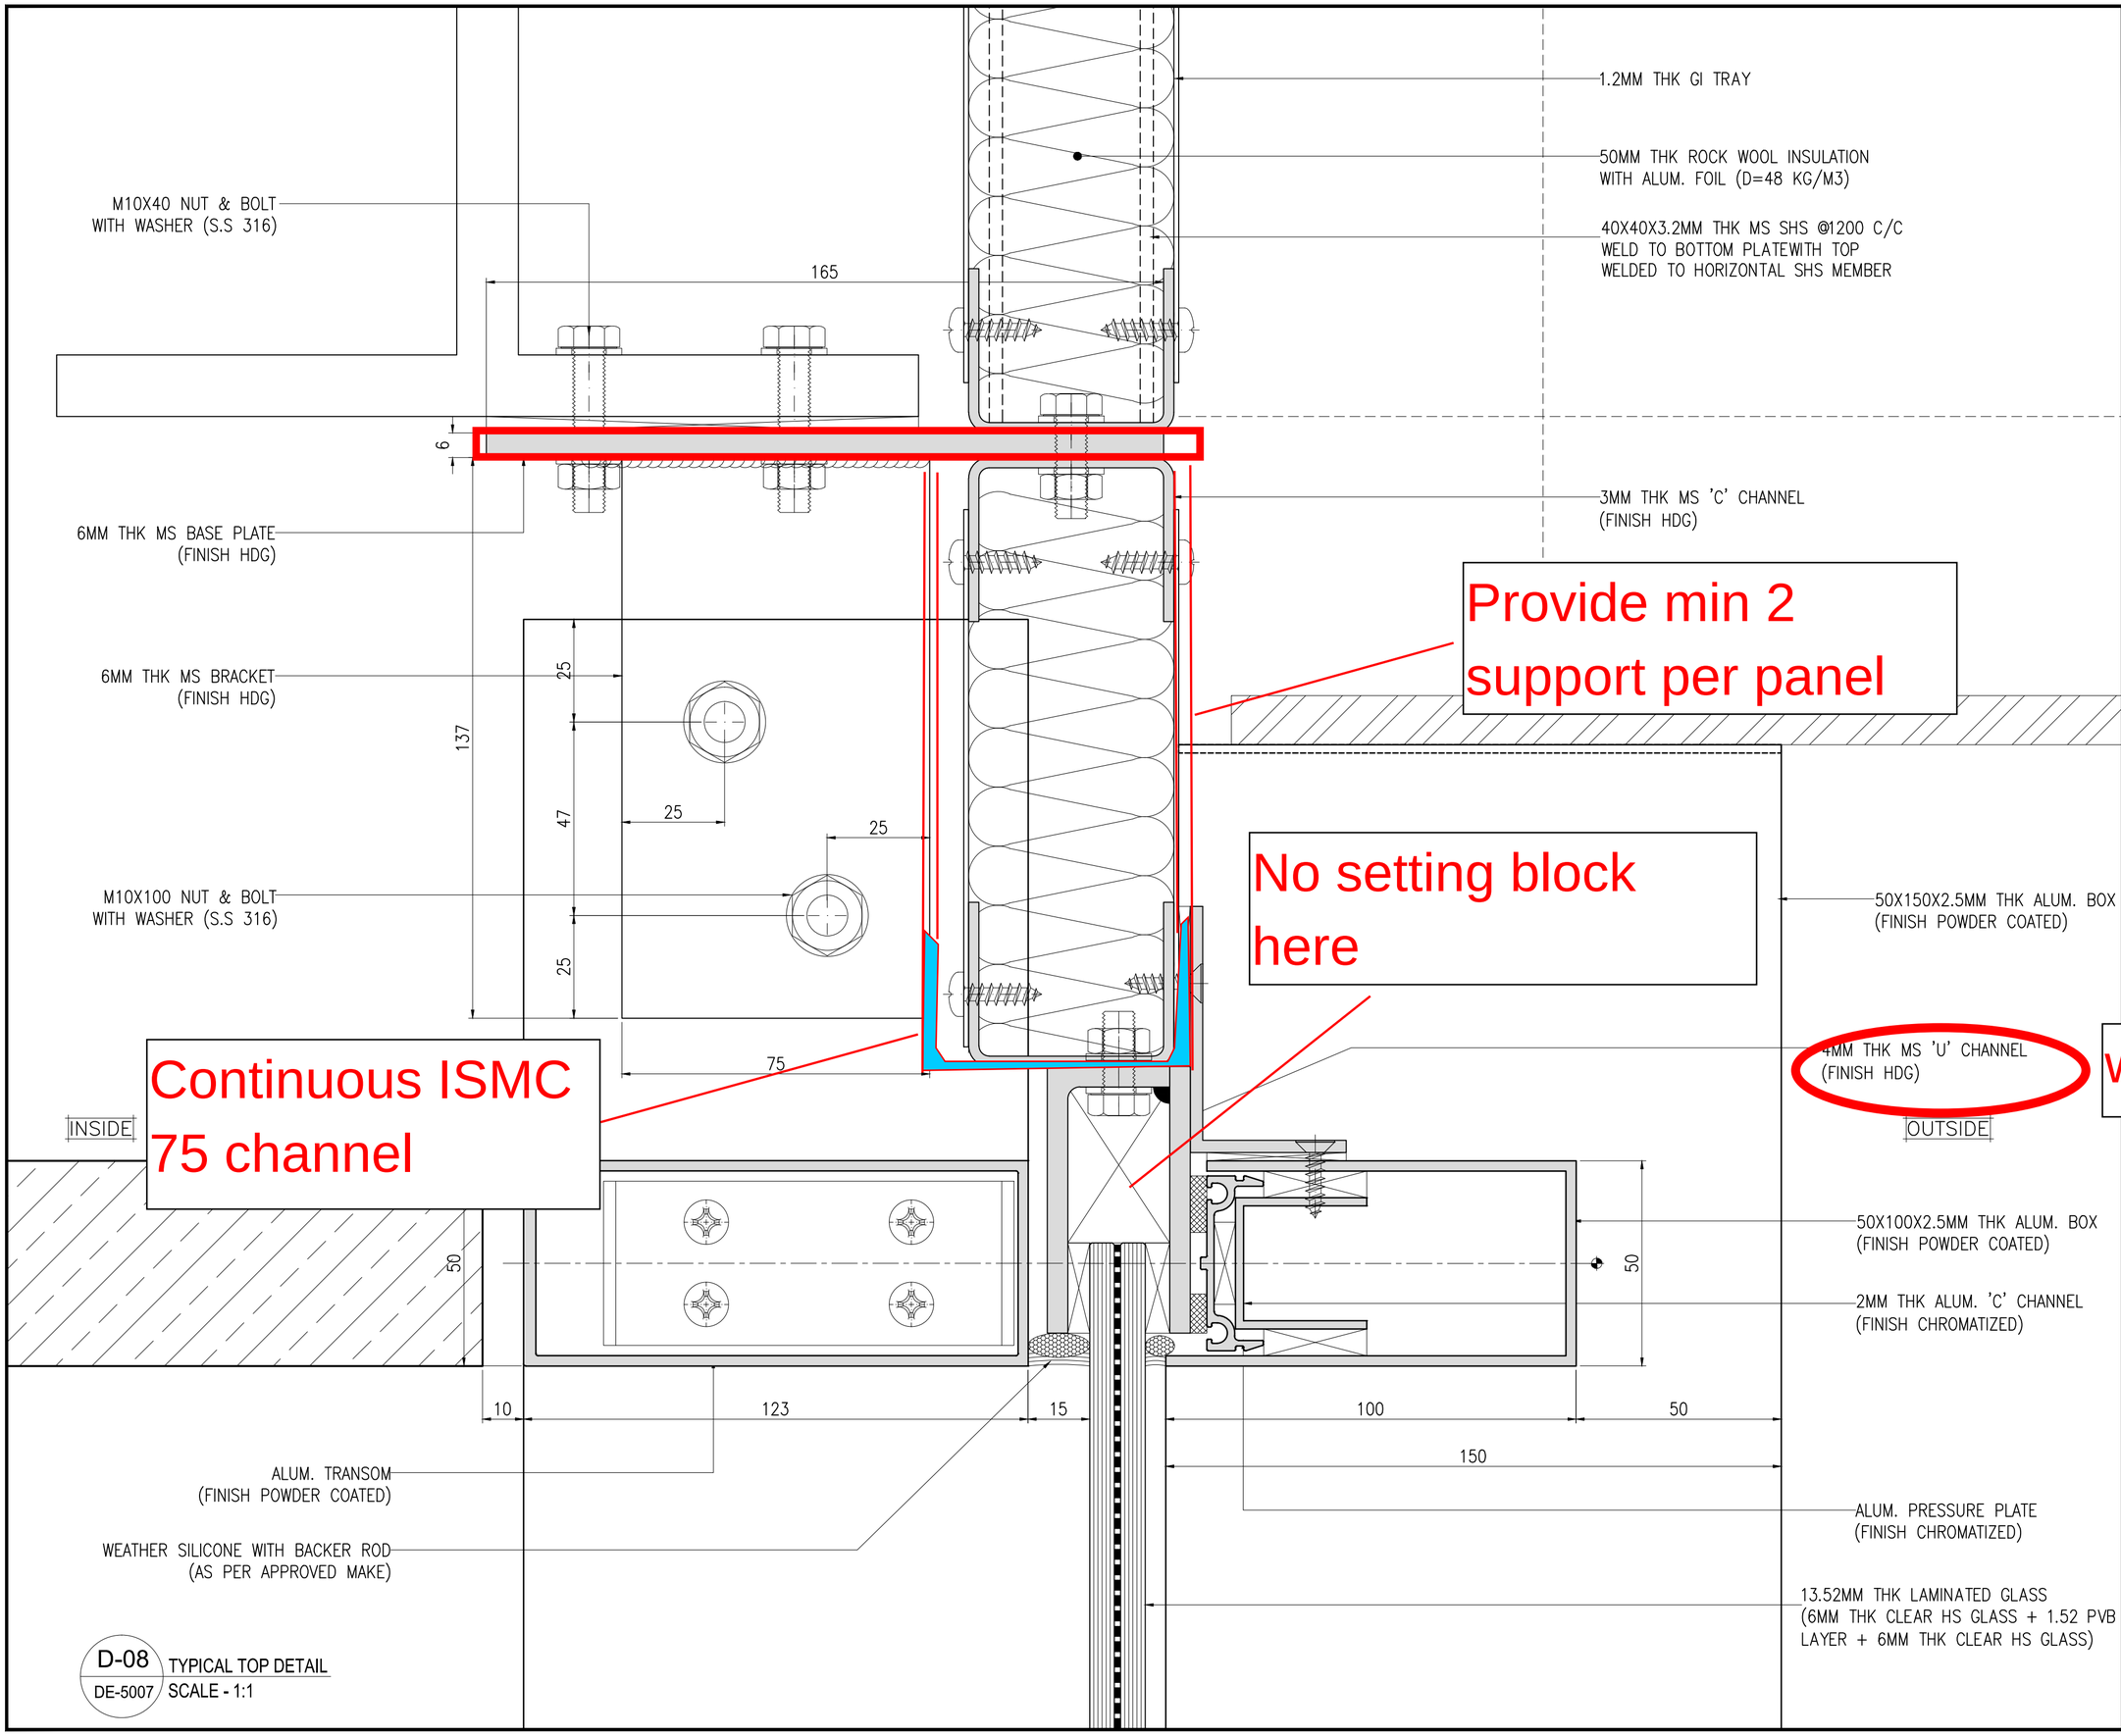

D-08 TYPICAL TOP DETAIL
DE-5007 SCALE - 1:1

KEY PLAN :

(NOT TO SCALE)

Notes:
1) All dimensions are in mm.
2) Elevation Viewed From Outside.
3) Do not scale dwg. refer written dimensions.

Alum. finish:
1) AS PER APPROVED

Glazing.

REV.	DATE	DESCRIPTION
00	23.06.2021	ISSUE FOR APPROVAL

PROJECT :
SALES OFFICE
MANPADA - DOMBIVLI

CLIENT :
LODHA GROUP
LODHA EXCELUS, LEVEL 8, APOLLO MILLS COMPOUND, NM JOSHI MARG, MAHALAXMI, MUMBAI 400011.

ARCHITECT :


CONSULTANT :

CURTAIN WALL CONTRACTOR:
RK FACADE PVT. LTD.
505, D-WING, TWIN ARCADE, MILITARY RD, MAROL, ANDHERI EAST, MUMBAI, 400059

SHEET CONTENTS :
SECTION DETAIL

Drawn :	ROHIT	Date :	23.06.2021
Checked :	MUZAFAR	Scale :	1:1
Approved :	MUZAFAR	Cad Ref.	

Drawing No. RK-LSO-DE-5007 | Rev. 00 | SHT. 00

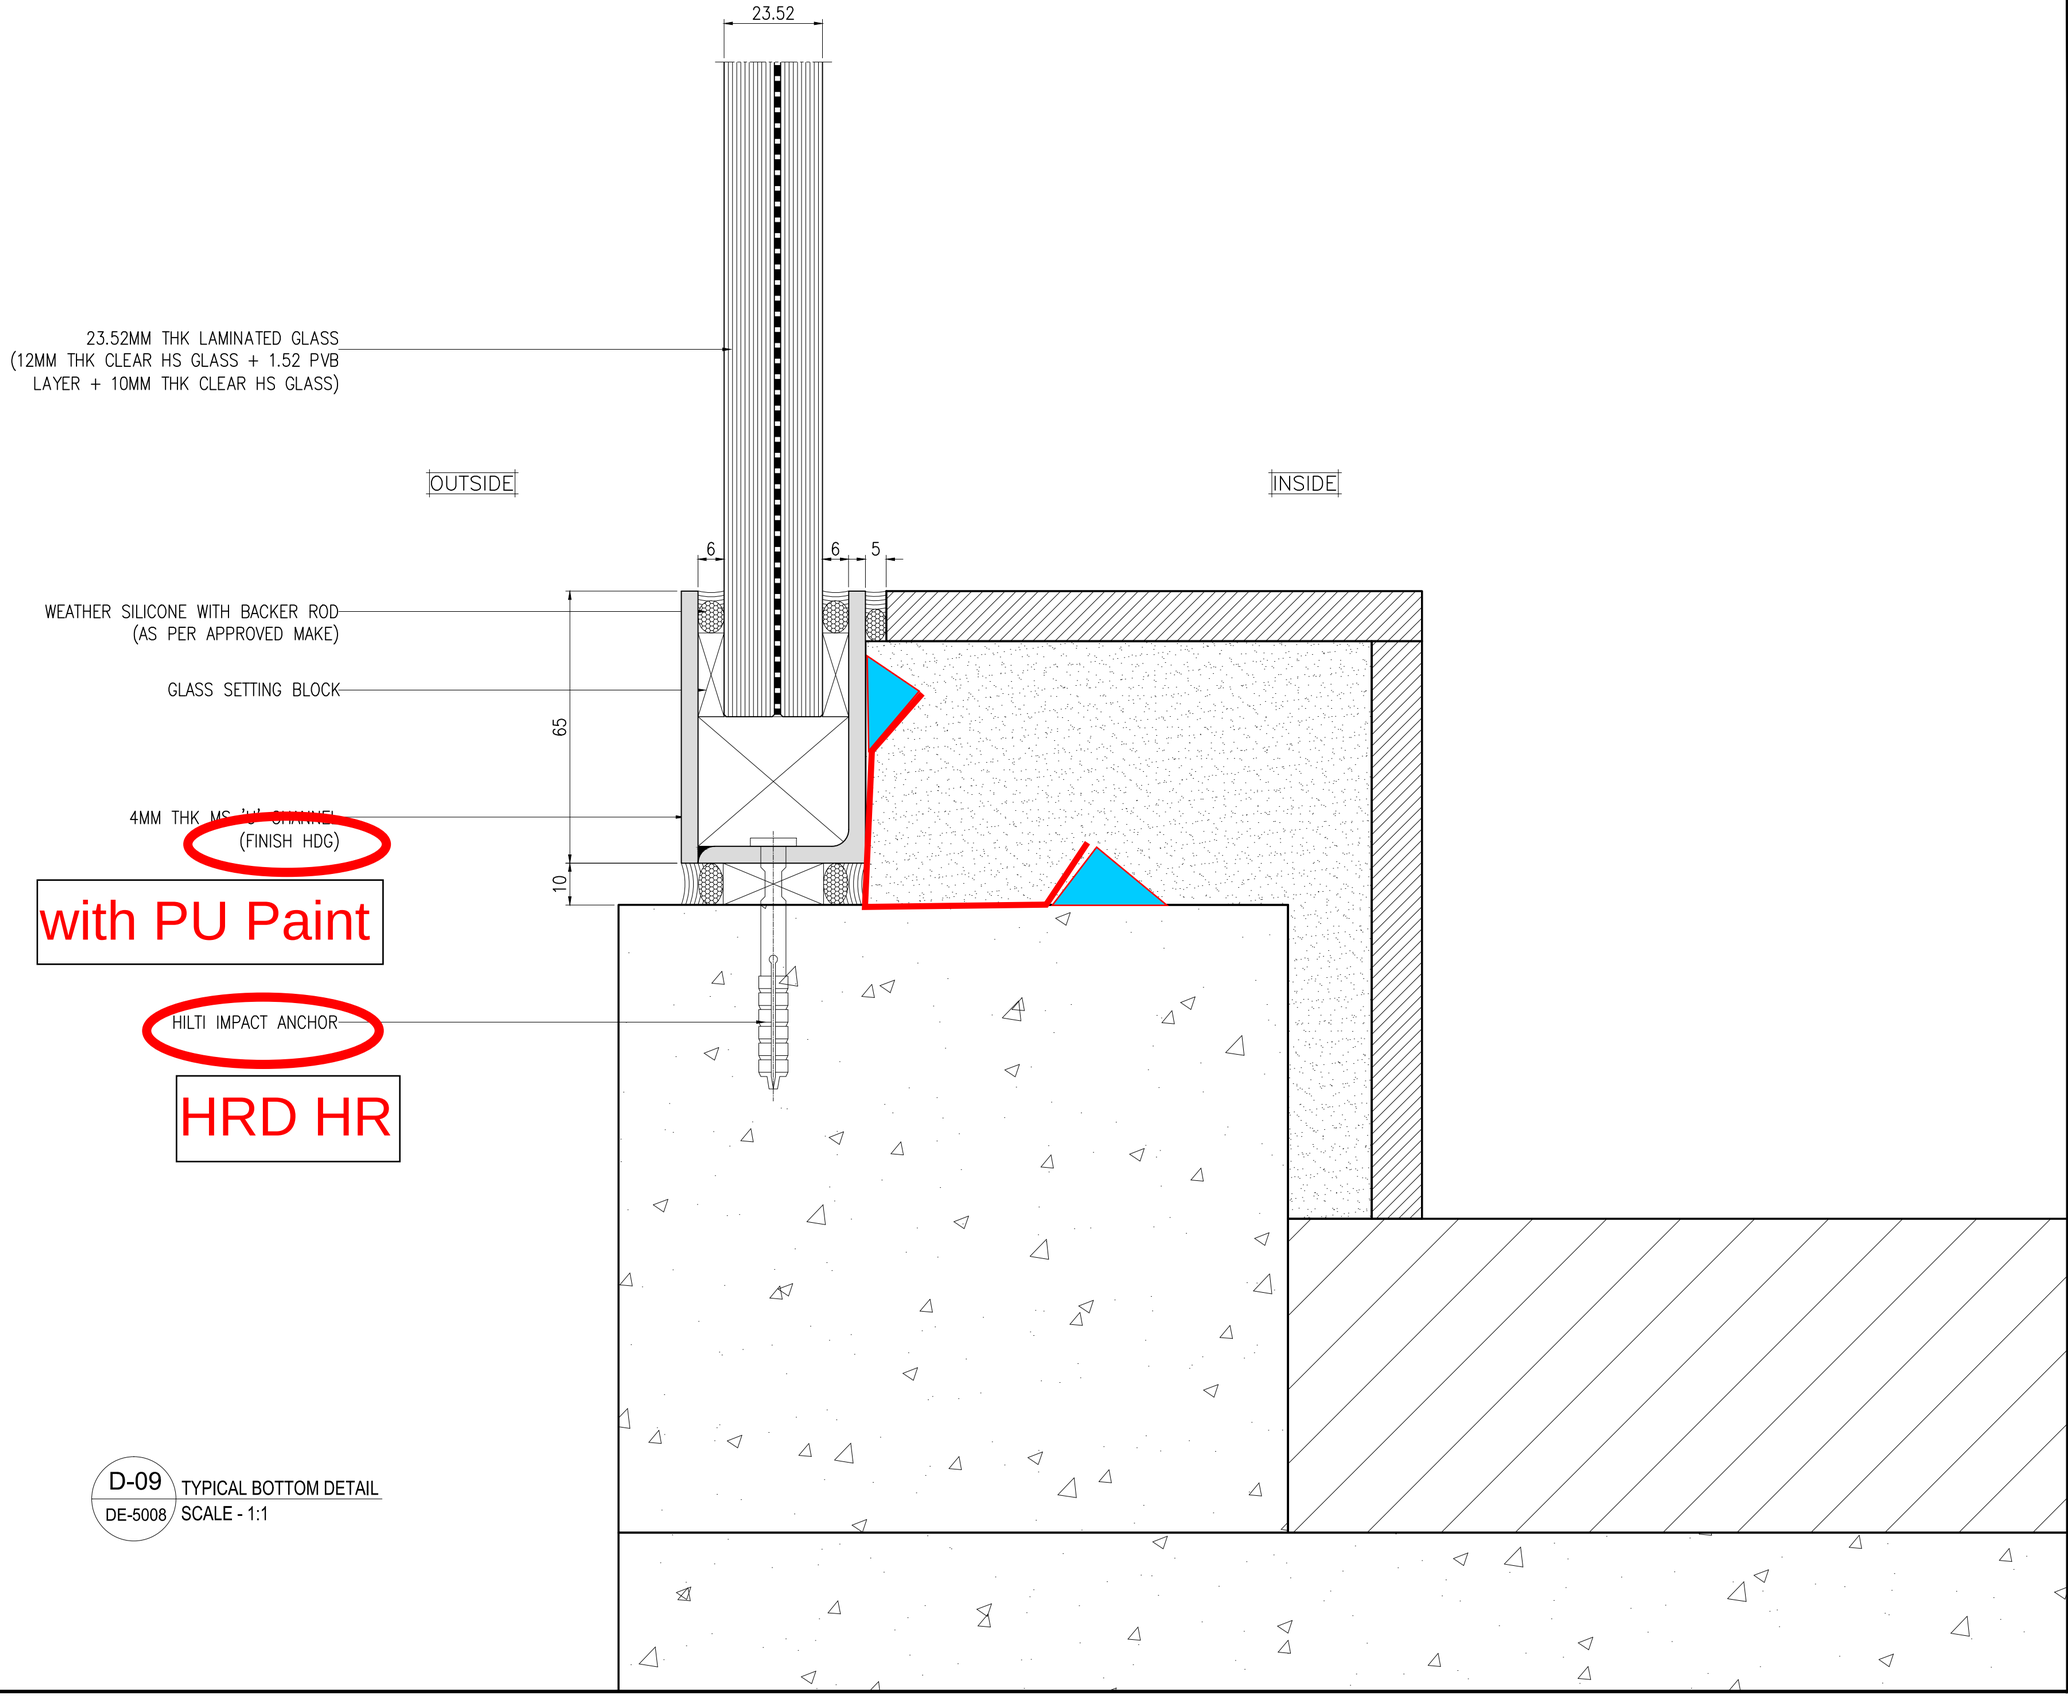

D-09 / DE-5008 TYPICAL BOTTOM DETAIL
SCALE - 1:1

KEY PLAN :

(NOT TO SCALE)

Notes:
1) All dimensions are in mm.
2) Elevation Viewed From Outside.
3) Do not scale dwg. refer written dimensions.

Alum. finish:
1) AS PER APPROVED

Glazing.

REV.	DATE	DESCRIPTION
00	23.06.2021	ISSUE FOR APPROVAL

PROJECT :
SALES OFFICE
MANPADA - DOMBIVLI

CLIENT :
LODHA GROUP
LODHA EXCELUS, LEVEL 8, APOLLO MILLS COMPOUND, NM JOSHI MARG, MAHALAXMI, MUMBAI 400011.

ARCHITECT :
HAFEEZ CONTRACTOR
29 BANK STREET, FORT, MUMBAI 400 023 TEL : 2266 1920


CONSULTANT :

CURTAIN WALL CONTRACTOR:
RK FACADE PVT. LTD.
505, D–WING, TWIN ARCADE, MILITARY RD, MAROL, ANDHERI EAST, MUMBAI, 400059

SHEET CONTENTS :
SECTION DETAIL

Drawn :	ROHIT	Date :	23.06.2021
Checked :	MUZAFAR	Scale :	1:1
Approved :	MUZAFAR	Cad Ref.	

Drawing No. RK-LSO-DE-5007 | Rev. 00 | SHT. 00

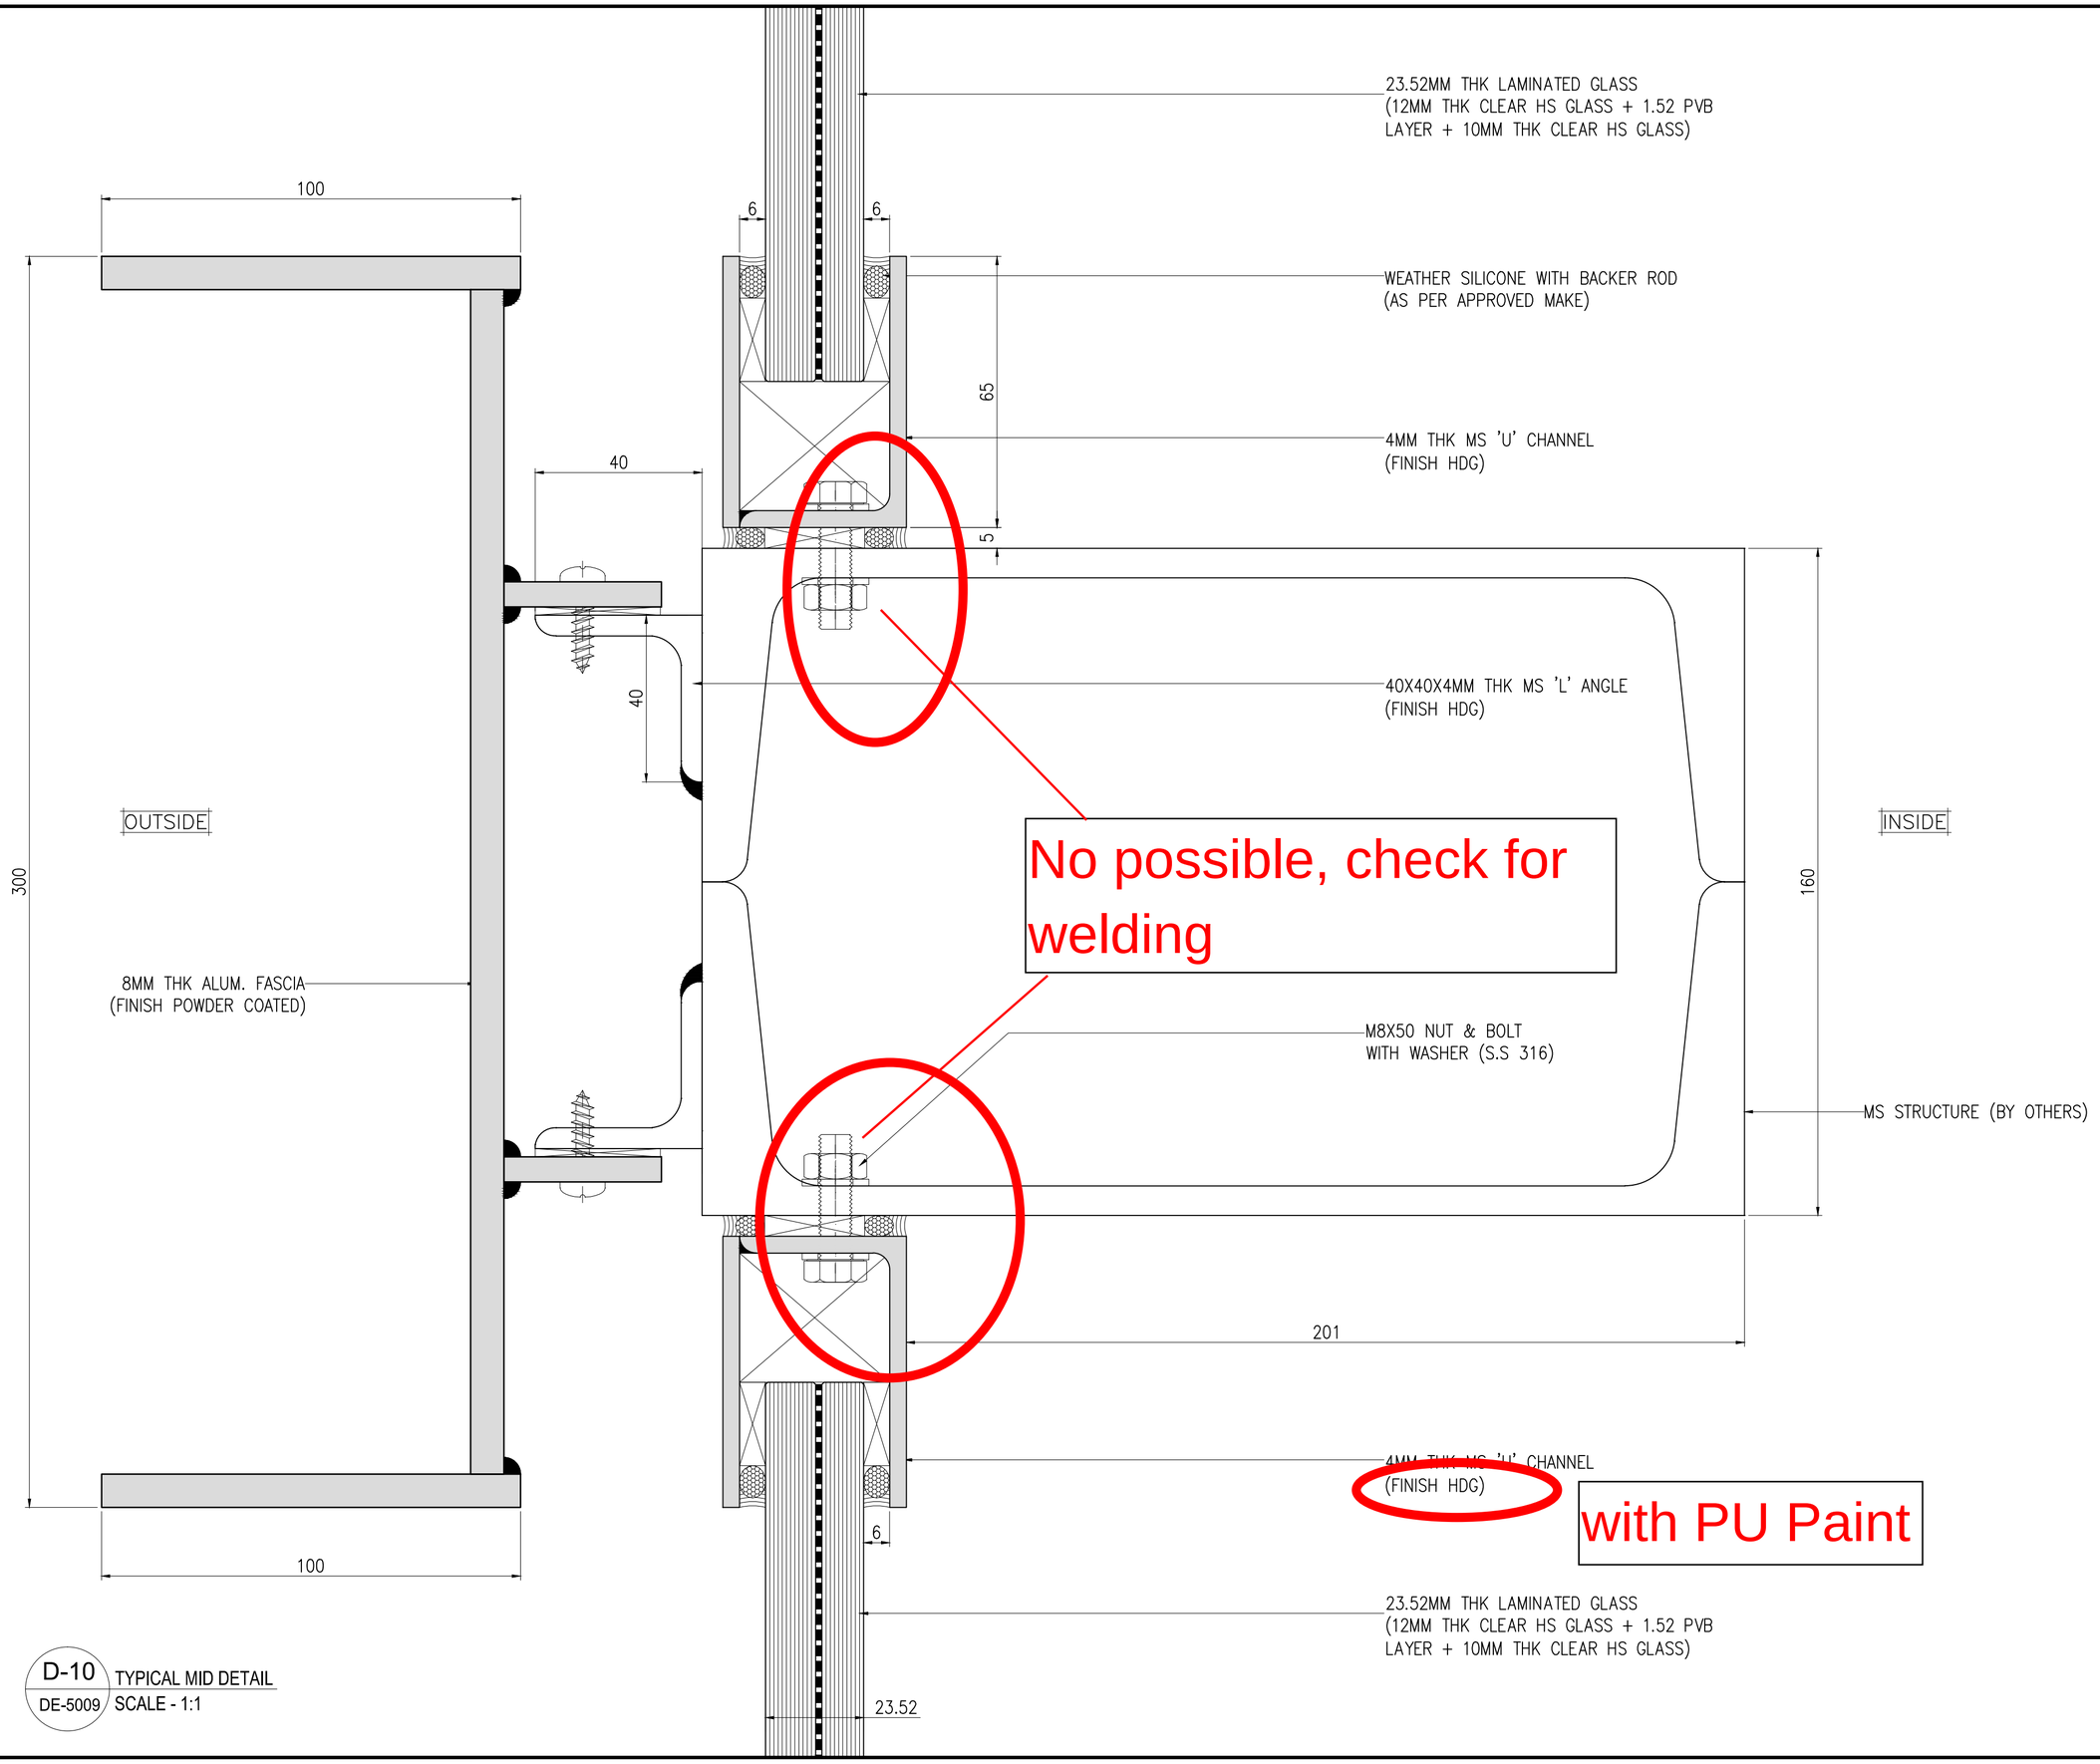

D-10 / DE-5009 TYPICAL MID DETAIL
SCALE - 1:1

KEY PLAN :

(NOT TO SCALE)

Notes:
1) All dimensions are in mm.
2) Elevation Viewed From Outside.
3) Do not scale dwg. refer written dimensions.

Alum. finish:
1) AS PER APPROVED

Glazing.

REV.	DATE	DESCRIPTION
00	23.06.2021	ISSUE FOR APPROVAL

PROJECT :
SALES OFFICE
MANPADA - DOMBIVLI

CLIENT :
LODHA GROUP
LODHA EXCELUS, LEVEL 8, APOLLO MILLS COMPOUND, NM JOSHI MARG, MAHALAXMI, MUMBAI 400011.

ARCHITECT :
HAFEEZ CONTRACTOR
29 BANK STREET, FORT, MUMBAI
400 023 TEL : 2266 1920


CONSULTANT :

CURTAIN WALL CONTRACTOR:
RK FACADE PVT. LTD.
505, D-WING, TWIN ARCADE, MILITARY RD, MAROL, ANDHERI EAST, MUMBAI, 400059

SHEET CONTENTS :
SECTION DETAIL

Drawn :	ROHIT	Date :	23.06.2021
Checked :	MUZAFAR	Scale :	1:1
Approved :	MUZAFAR	Cad Ref.	

Drawing No. RK-LSO-DE-5009 | Rev. 00 | SHT. 00

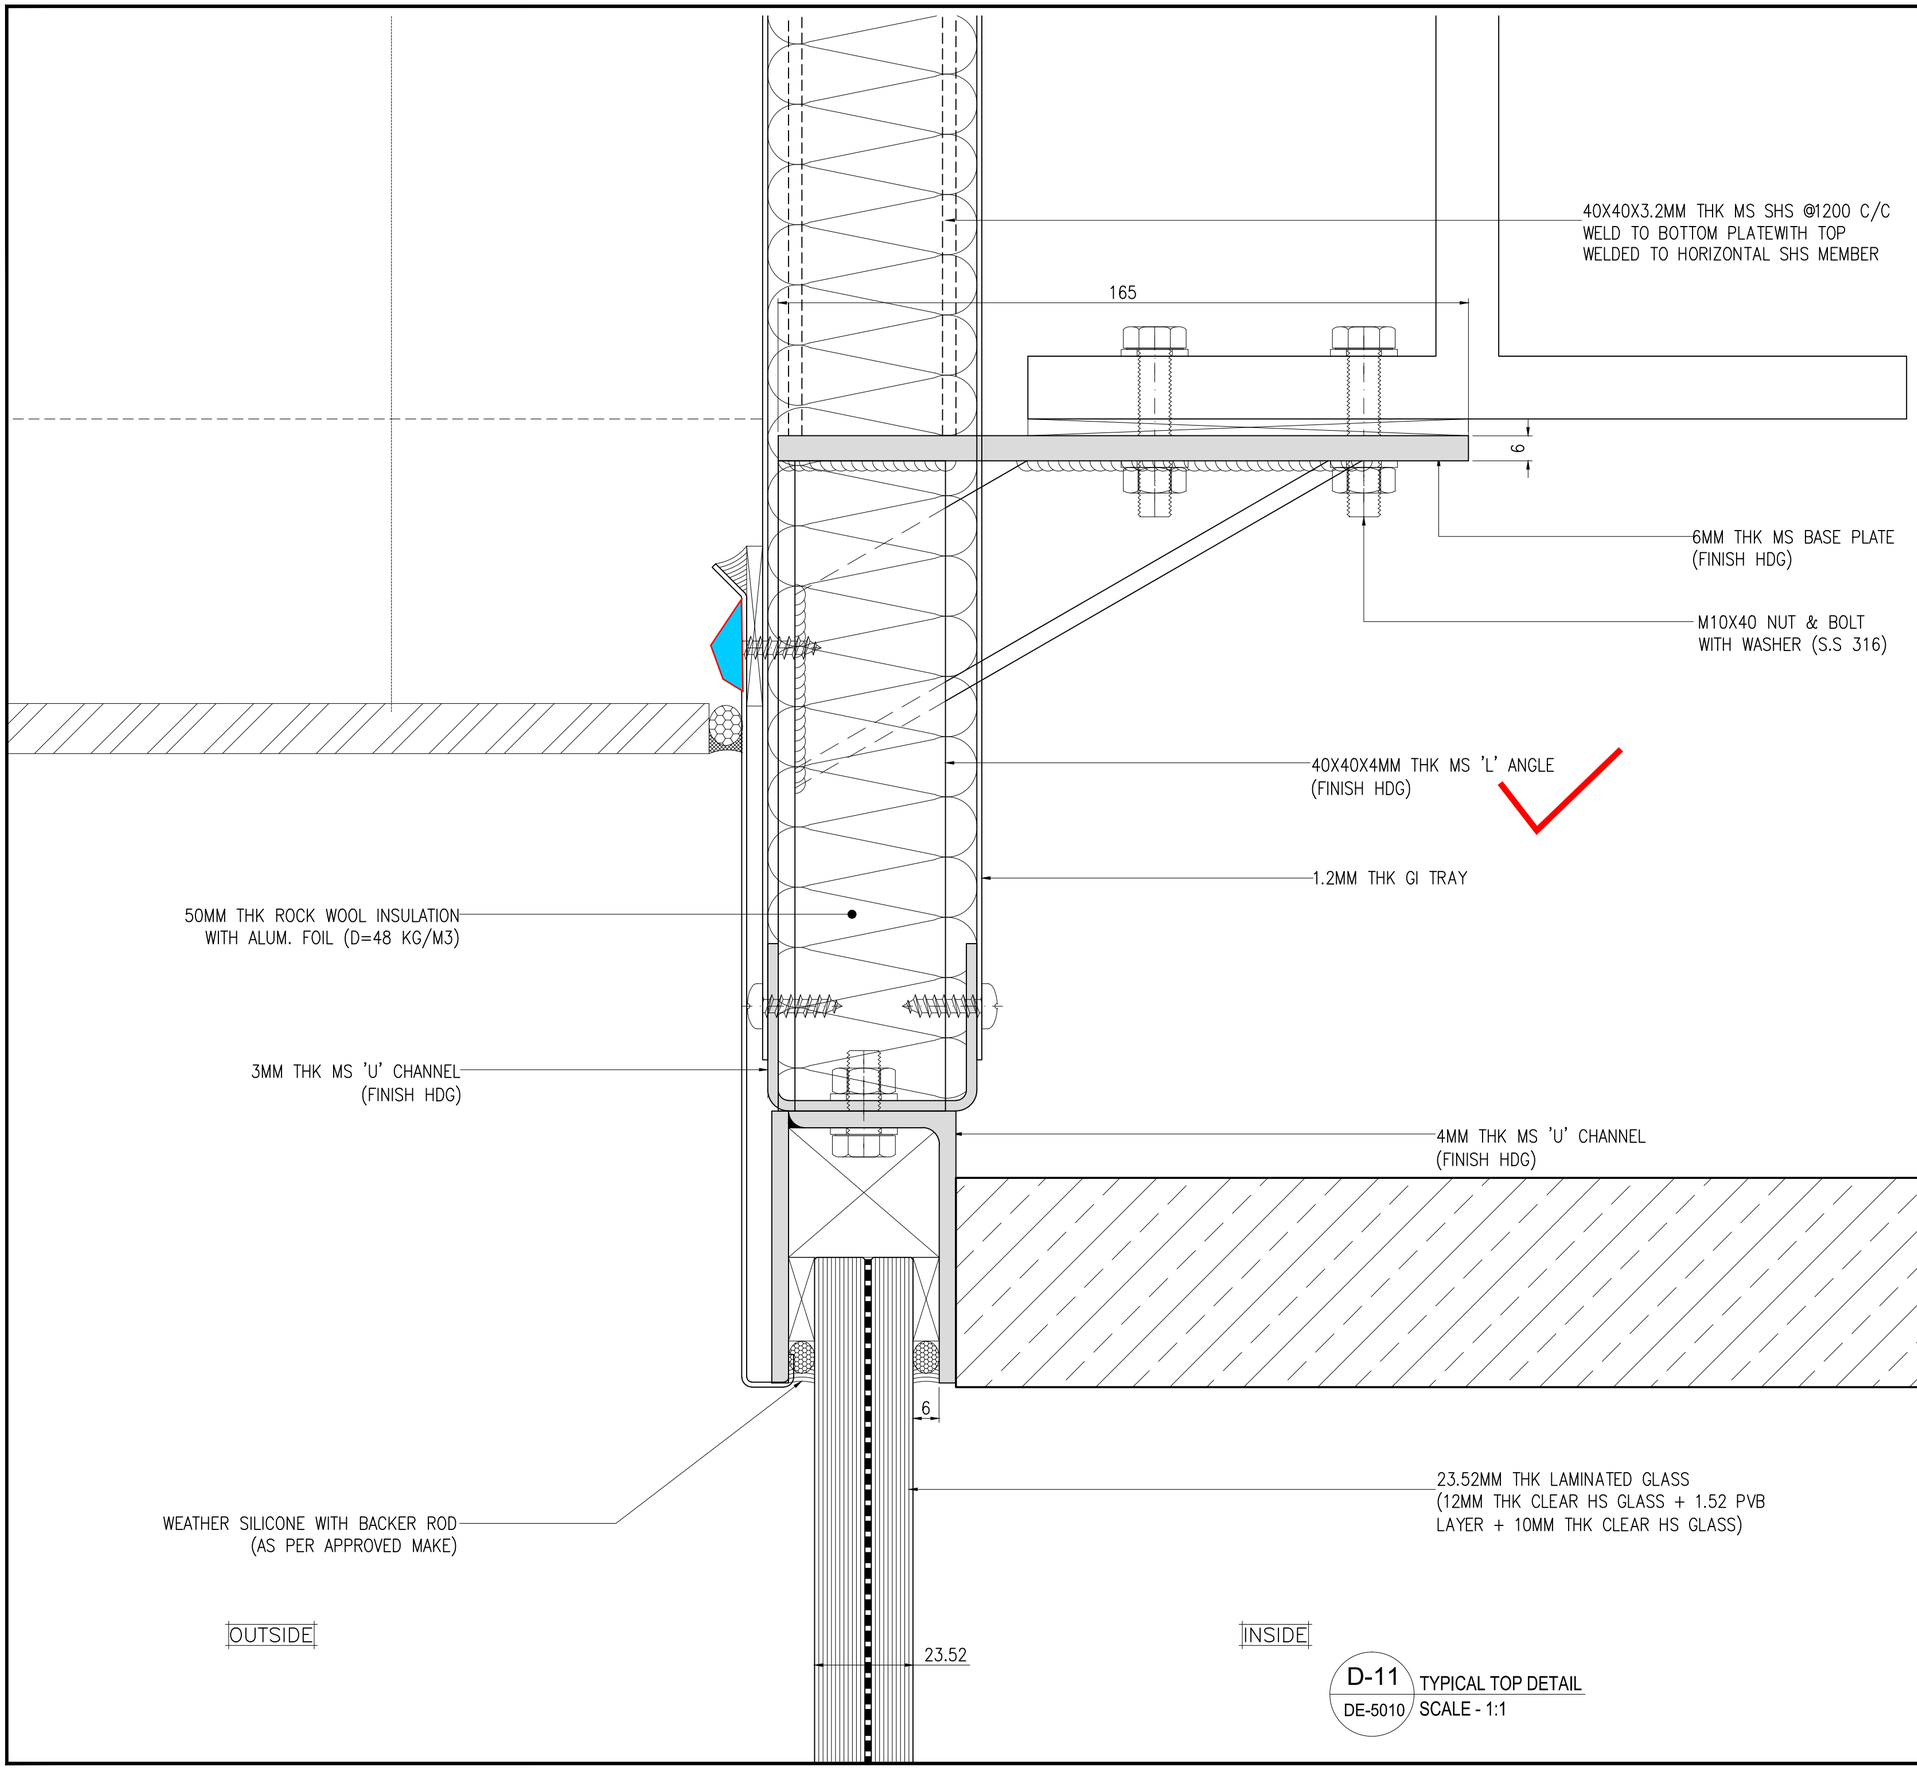

D-11 / DE-5010 TYPICAL TOP DETAIL
SCALE - 1:1

KEY PLAN :

(NOT TO SCALE)

Notes:
1) All dimensions are in mm.
2) Elevation Viewed From Outside.
3) Do not scale dwg. refer written dimensions.

Alum. finish:
1) AS PER APPROVED

Glazing.

REV.	DATE	DESCRIPTION
00	23.06.2021	ISSUE FOR APPROVAL

PROJECT :
SALES OFFICE
MANPADA - DOMBIVLI

CLIENT :
LODHA GROUP
LODHA EXCELUS, LEVEL 8, APOLLO MILLS COMPOUND, NM JOSHI MARG, MAHALAXMI, MUMBAI 400011.

ARCHITECT :
HAFEEZ CONTRACTOR
29 BANK STREET, FORT, MUMBAI
400 023 TEL : 2266 1920


CONSULTANT :

CURTAIN WALL CONTRACTOR:
RK FACADE PVT. LTD.
505, D-WING, TWIN ARCADE,
MILITARY RD, MAROL, ANDHERI EAST,
MUMBAI, 400059

SHEET CONTENTS :
SECTION DETAIL

Drawn : ROHIT	Date : 23.06.2021
Checked : MUZAFAR	Scale : 1:1
Approved : MUZAFAR	Cad Ref.

Drawing No.	Rev.	SHT.
RK-LSO-DE-5010	00	00

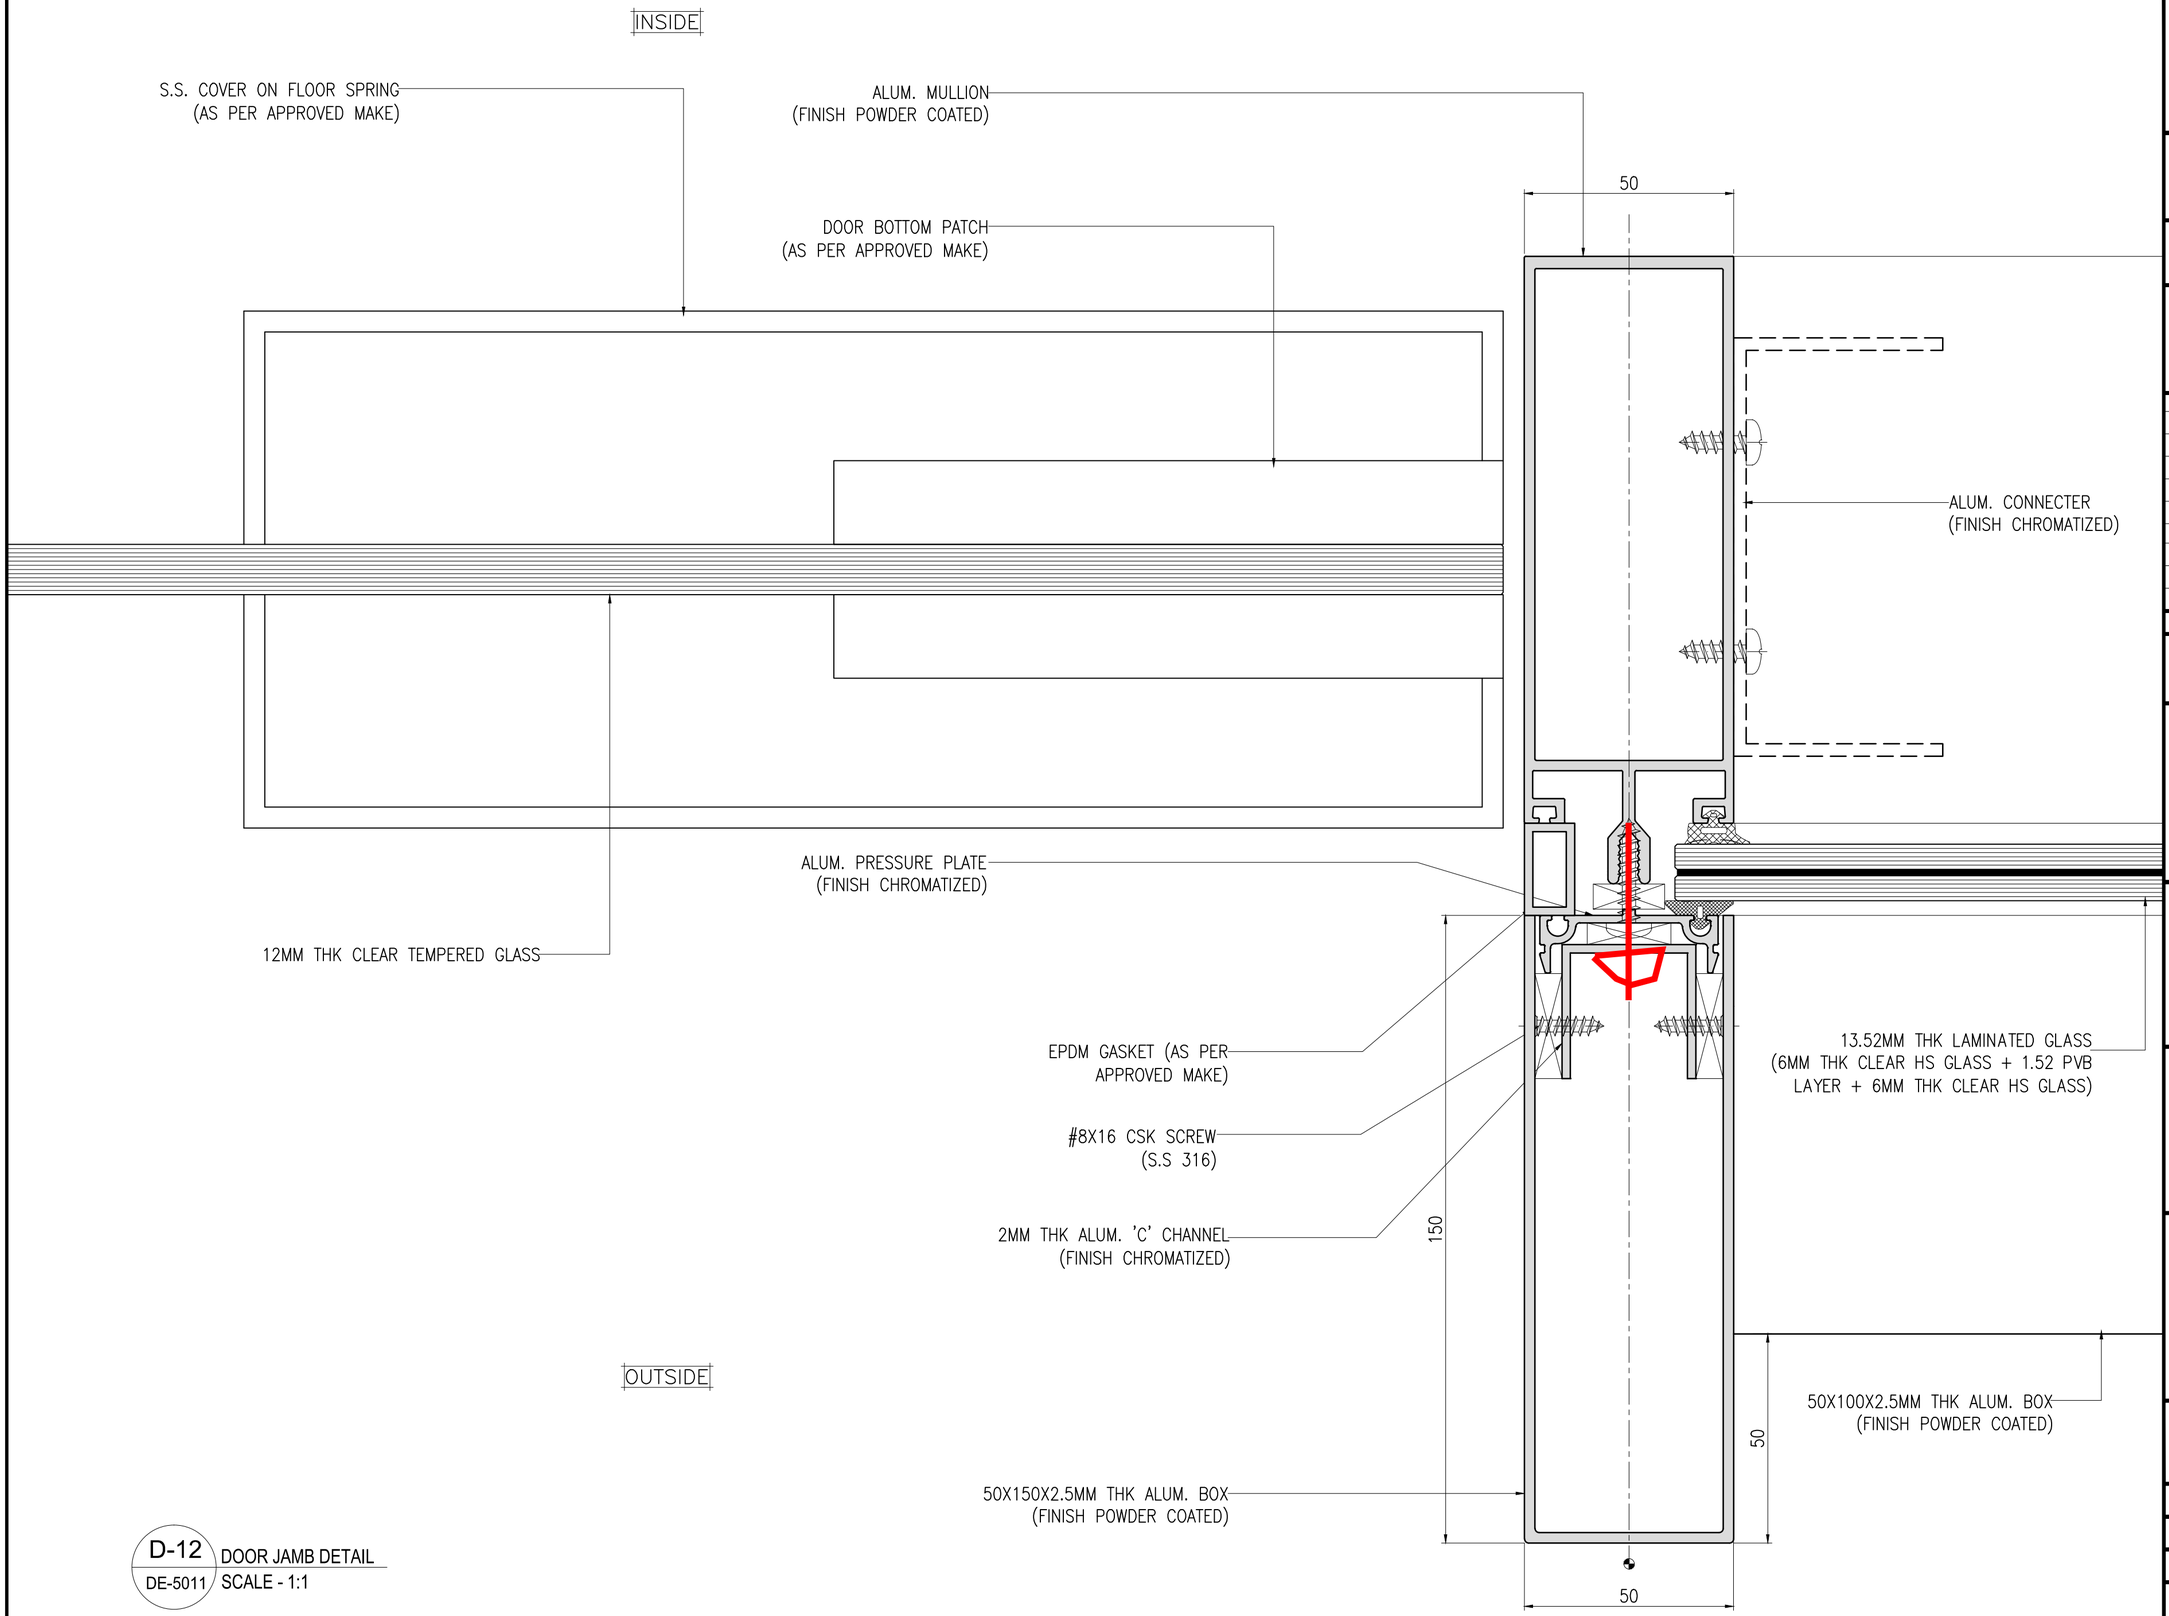

D-12 / DE-5011 DOOR JAMB DETAIL
SCALE - 1:1

KEY PLAN :

(NOT TO SCALE)

Notes:
1) All dimensions are in mm.
2) Elevation Viewed From Outside.
3) Do not scale dwg. refer written dimensions.

Alum. finish:
1) AS PER APPROVED

Glazing.

REV.	DATE	DESCRIPTION
00	23.06.2021	ISSUE FOR APPROVAL

PROJECT :
SALES OFFICE
MANPADA - DOMBIVLI

CLIENT :
LODHA GROUP
LODHA EXCELUS, LEVEL 8, APOLLO MILLS COMPOUND, NM JOSHI MARG, MAHALAXMI, MUMBAI 400011.

ARCHITECT :
HAFEEZ CONTRACTOR
29 BANK STREET, FORT, MUMBAI 400 023 TEL : 2266 1920


CONSULTANT :

CURTAIN WALL CONTRACTOR:
RK FACADE PVT. LTD.
505, D-WING, TWIN ARCADE, MILITARY RD, MAROL, ANDHERI EAST, MUMBAI, 400059

SHEET CONTENTS :
PLAN DETAIL

Drawn : ROHIT	Date : 23.06.2021
Checked : MUZAFAR	Scale : 1:1
Approved : MUZAFAR	Cad Ref.

Drawing No.	Rev.	SHT.
RK-LSO-DE-5011	00	00

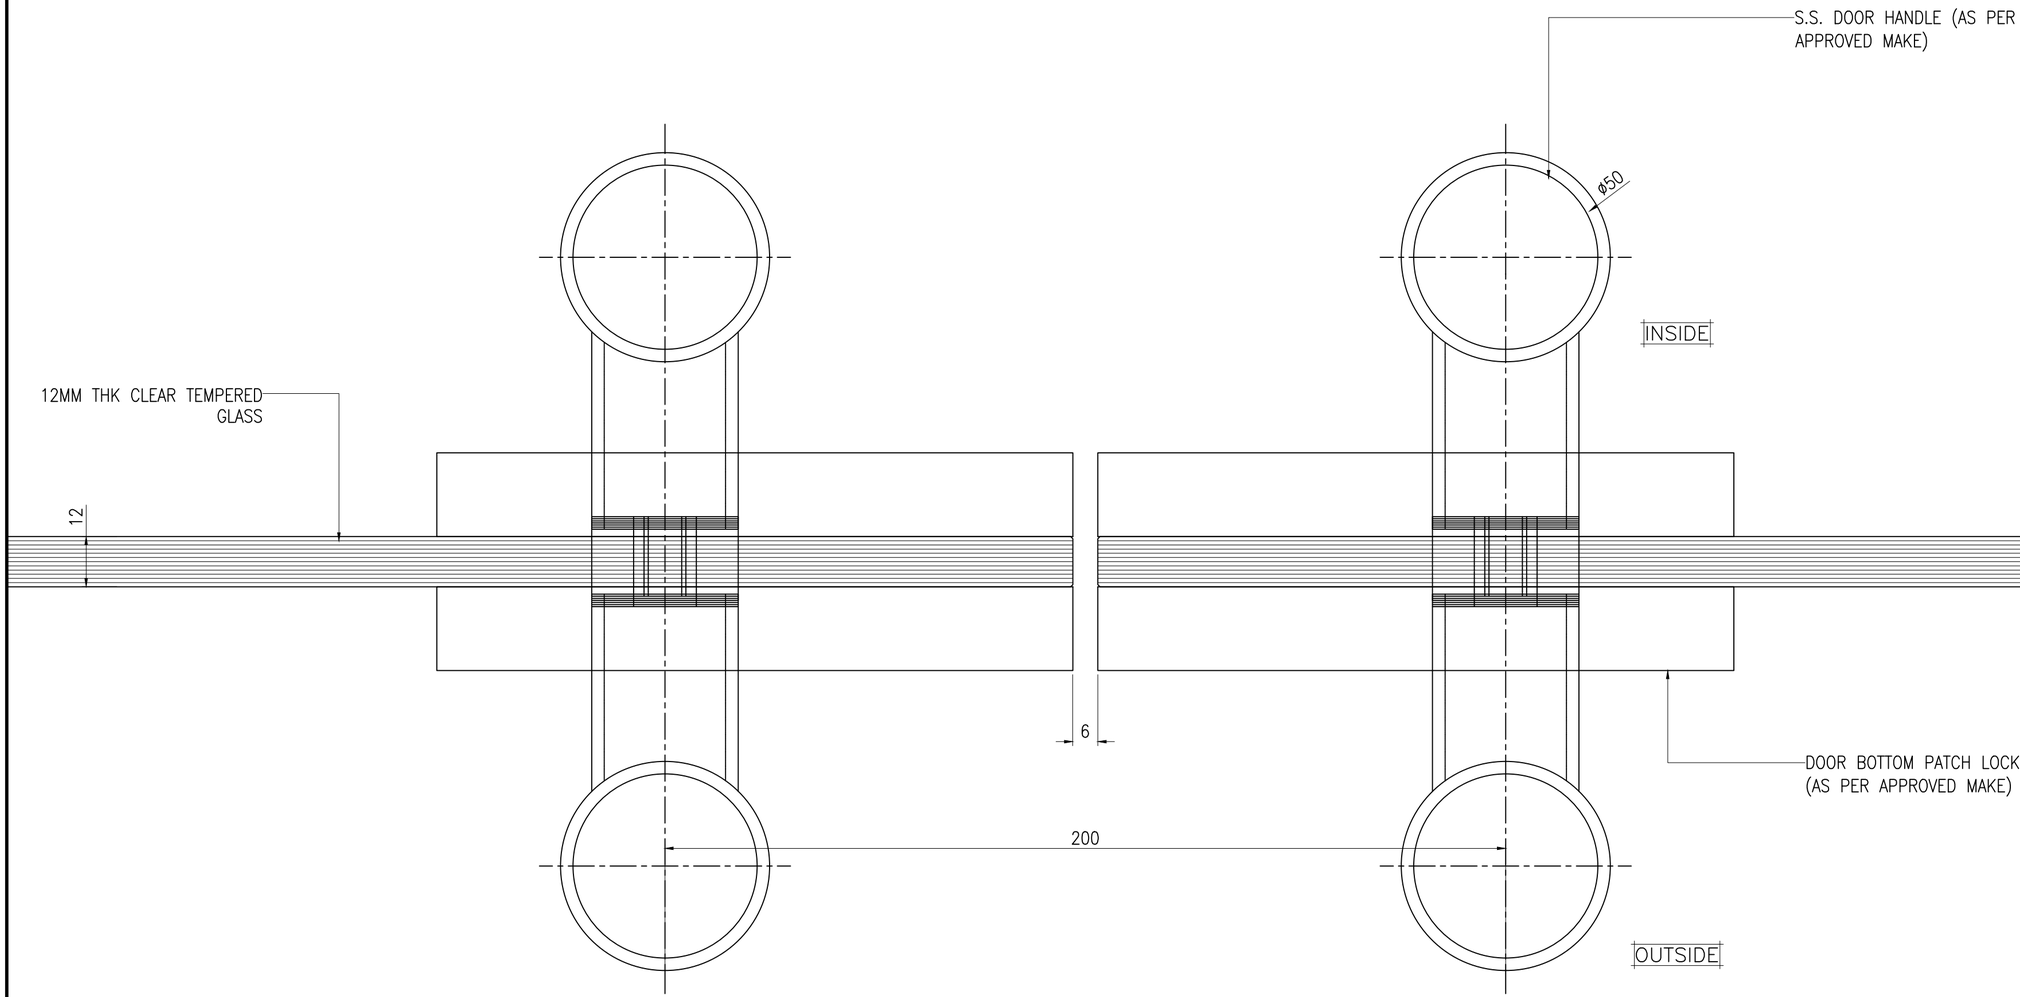

D-13 / DE-5012 DOOR MID DETAIL
SCALE - 1:1

KEY PLAN :

(NOT TO SCALE)

Notes:
1) All dimensions are in mm.
2) Elevation Viewed From Outside.
3) Do not scale dwg. refer written dimensions.

Alum. finish:
1) AS PER APPROVED

Glazing.

REV.	DATE	DESCRIPTION
00	23.06.2021	ISSUE FOR APPROVAL

PROJECT :
SALES OFFICE
MANPADA - DOMBIVLI

CLIENT :
LODHA GROUP
LODHA EXCELUS, LEVEL 8, APOLLO MILLS COMPOUND, NM JOSHI MARG, MAHALAXMI, MUMBAI 400011.

ARCHITECT :
HAFEEZ CONTRACTOR
29 BANK STREET, FORT, MUMBAI 400 023 TEL : 2266 1920


CONSULTANT :

CURTAIN WALL CONTRACTOR:
RK FACADE PVT. LTD.
505, D-WING, TWIN ARCADE, MILITARY RD, MAROL, ANDHERI EAST, MUMBAI, 400059

SHEET CONTENTS :
PLAN DETAIL

Drawn :	ROHIT	Date :	23.06.2021
Checked :	MUZAFAR	Scale :	1:1
Approved :	MUZAFAR	Cad Ref.	

Drawing No. RK-LSO-DE-5012 | Rev. 00 | SHT. 00

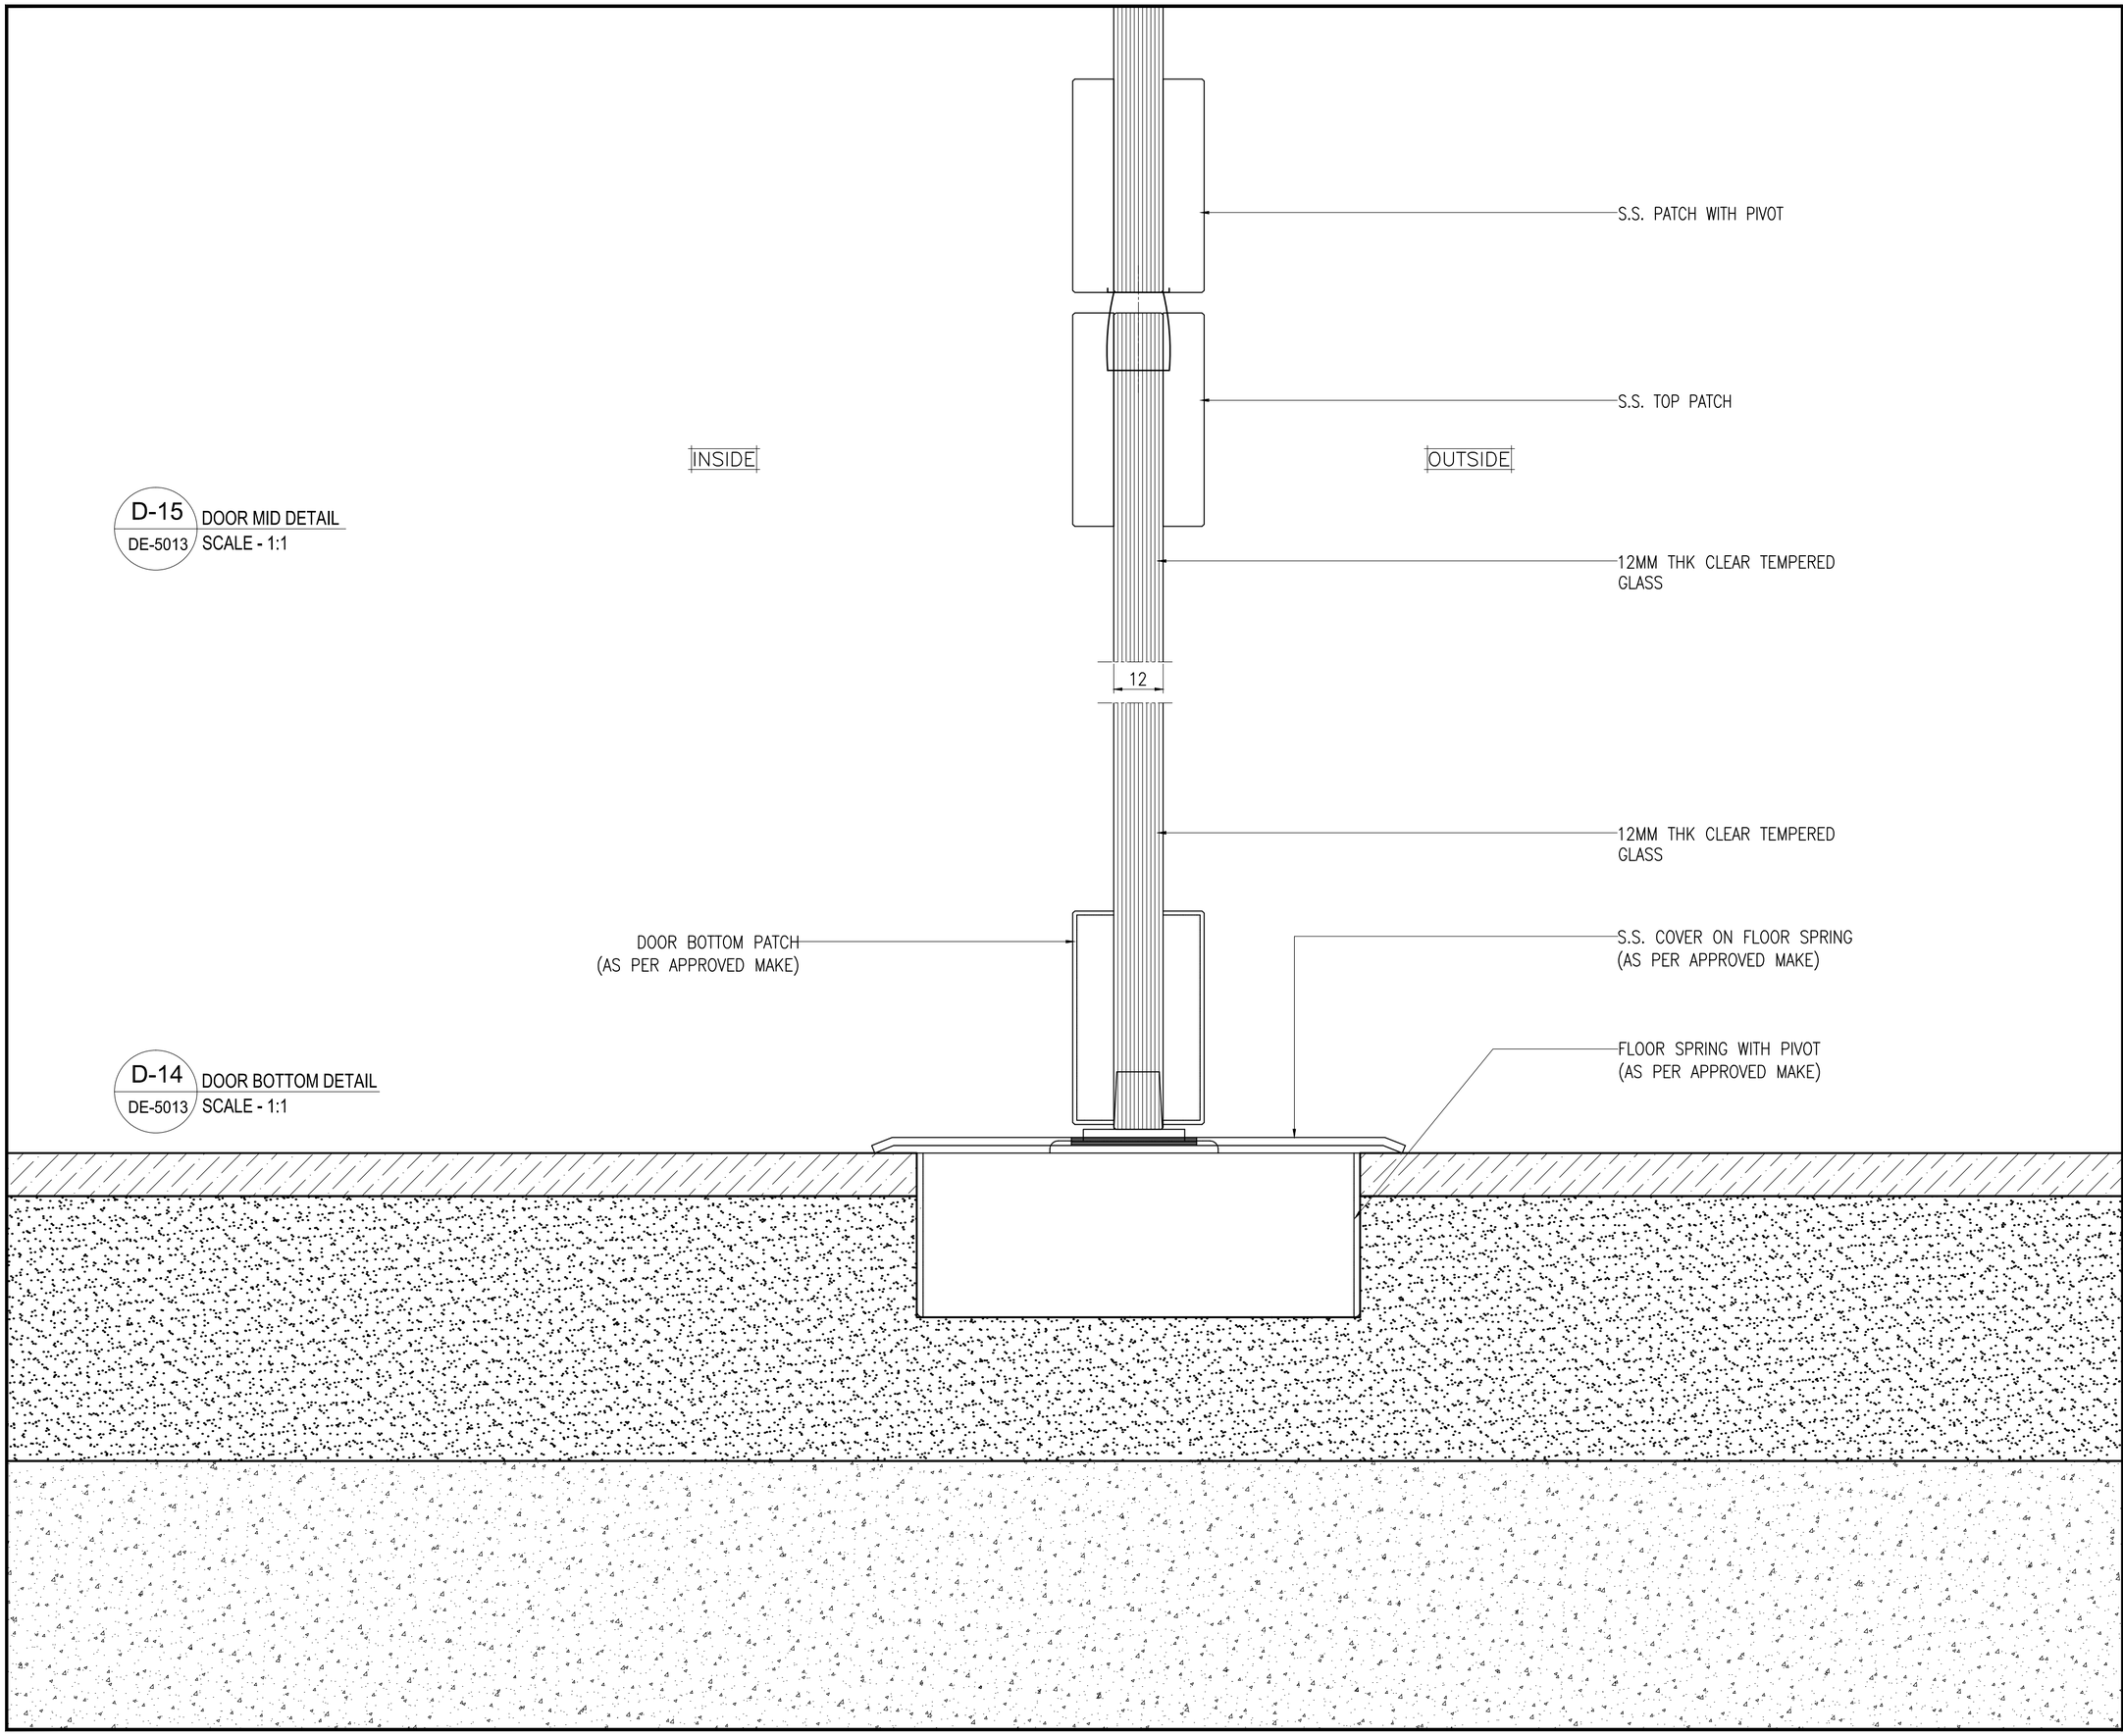

D-15 / DE-5013 DOOR MID DETAIL
SCALE - 1:1

D-14 / DE-5013 DOOR BOTTOM DETAIL
SCALE - 1:1

KEY PLAN :

(NOT TO SCALE)

Notes:
1) All dimensions are in mm.
2) Elevation Viewed From Outside.
3) Do not scale dwg. refer written dimensions.

Alum. finish:
1) AS PER APPROVED

Glazing.

REV.	DATE	DESCRIPTION
00	23.06.2021	ISSUE FOR APPROVAL

PROJECT :
SALES OFFICE
MANPADA - DOMBIVLI

CLIENT :
LODHA GROUP
LODHA EXCELUS, LEVEL 8, APOLLO MILLS COMPOUND, NM JOSHI MARG, MAHALAXMI, MUMBAI 400011.

ARCHITECT :
HAFEEZ CONTRACTOR
29 BANK STREET, FORT, MUMBAI 400 023 TEL : 2266 1920


CONSULTANT :

CURTAIN WALL CONTRACTOR:
RK FACADE PVT. LTD.
505, D–WING, TWIN ARCADE, MILITARY RD, MAROL, ANDHERI EAST, MUMBAI, 400059

SHEET CONTENTS :
SECTION DETAIL

Drawn :	ROHIT	Date :	23.06.2021
Checked :	MUZAFAR	Scale :	1:1
Approved :	MUZAFAR	Cad Ref.	

Drawing No. RK-LSO-DE-5013 | Rev. 00 | SHT. 00

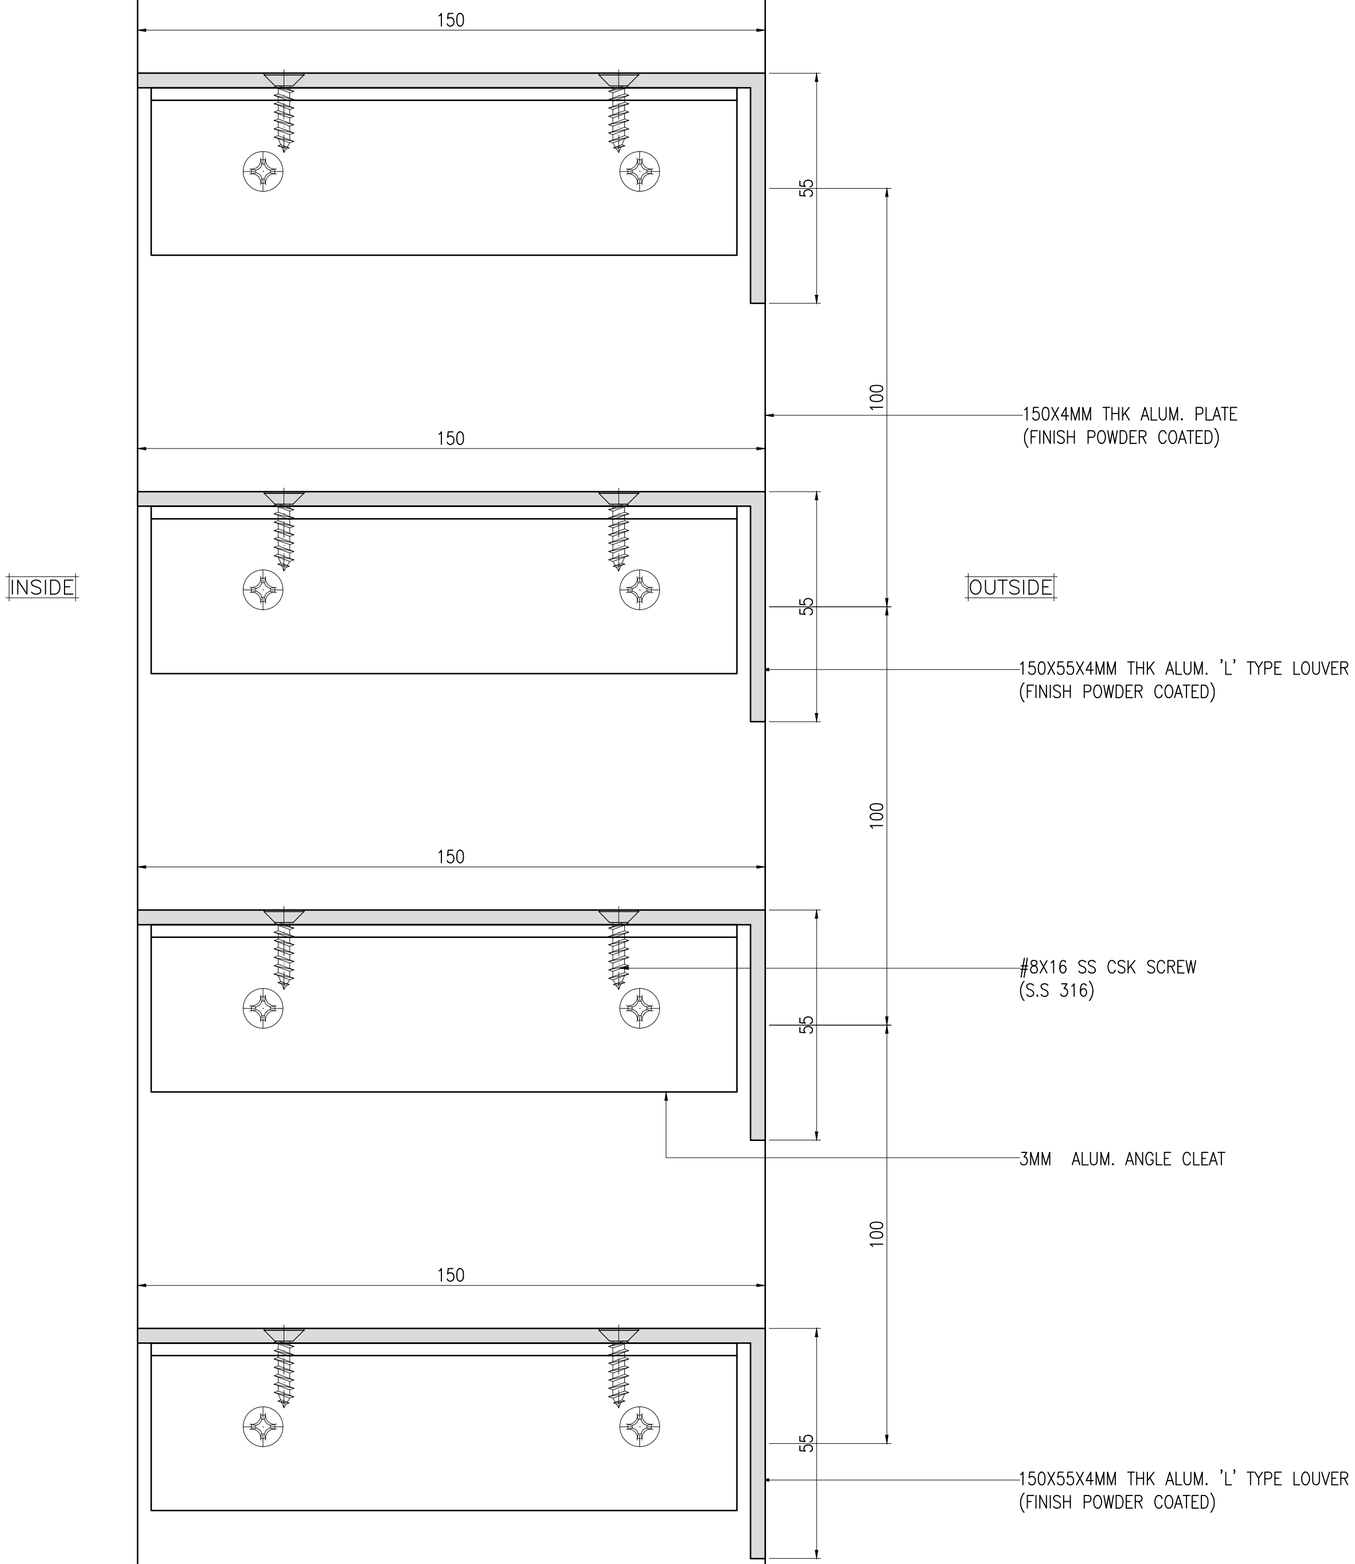

D-16 / DE-5014 LOUVER MID DETAIL
SCALE - 1:1

KEY PLAN :

(NOT TO SCALE)

Notes:
1) All dimensions are in mm.
2) Elevation Viewed From Outside.
3) Do not scale dwg. refer written dimensions.

Alum. finish:
1) AS PER APPROVED

Glazing.

REV.	DATE	DESCRIPTION
00	23.06.2021	ISSUE FOR APPROVAL

PROJECT :
SALES OFFICE
MANPADA - DOMBIVLI

CLIENT :
LODHA GROUP
LODHA EXCELUS, LEVEL 8, APOLLO MILLS COMPOUND, NM JOSHI MARG, MAHALAXMI, MUMBAI 400011.

ARCHITECT :
HAFEEZ CONTRACTOR
29 BANK STREET, FORT, MUMBAI
400 023 TEL : 2266 1920


CONSULTANT :

CURTAIN WALL CONTRACTOR:
RK FACADE PVT. LTD.
505, D–WING, TWIN ARCADE, MILITARY RD, MAROL, ANDHERI EAST, MUMBAI, 400059

SHEET CONTENTS :
SECTION DETAIL

Drawn : ROHIT	Date : 23.06.2021
Checked : MUZAFAR	Scale : 1:1
Approved : MUZAFAR	Cad Ref.

Drawing No. RK-LSO-DE-5014 | Rev. 00 | SHT. 00

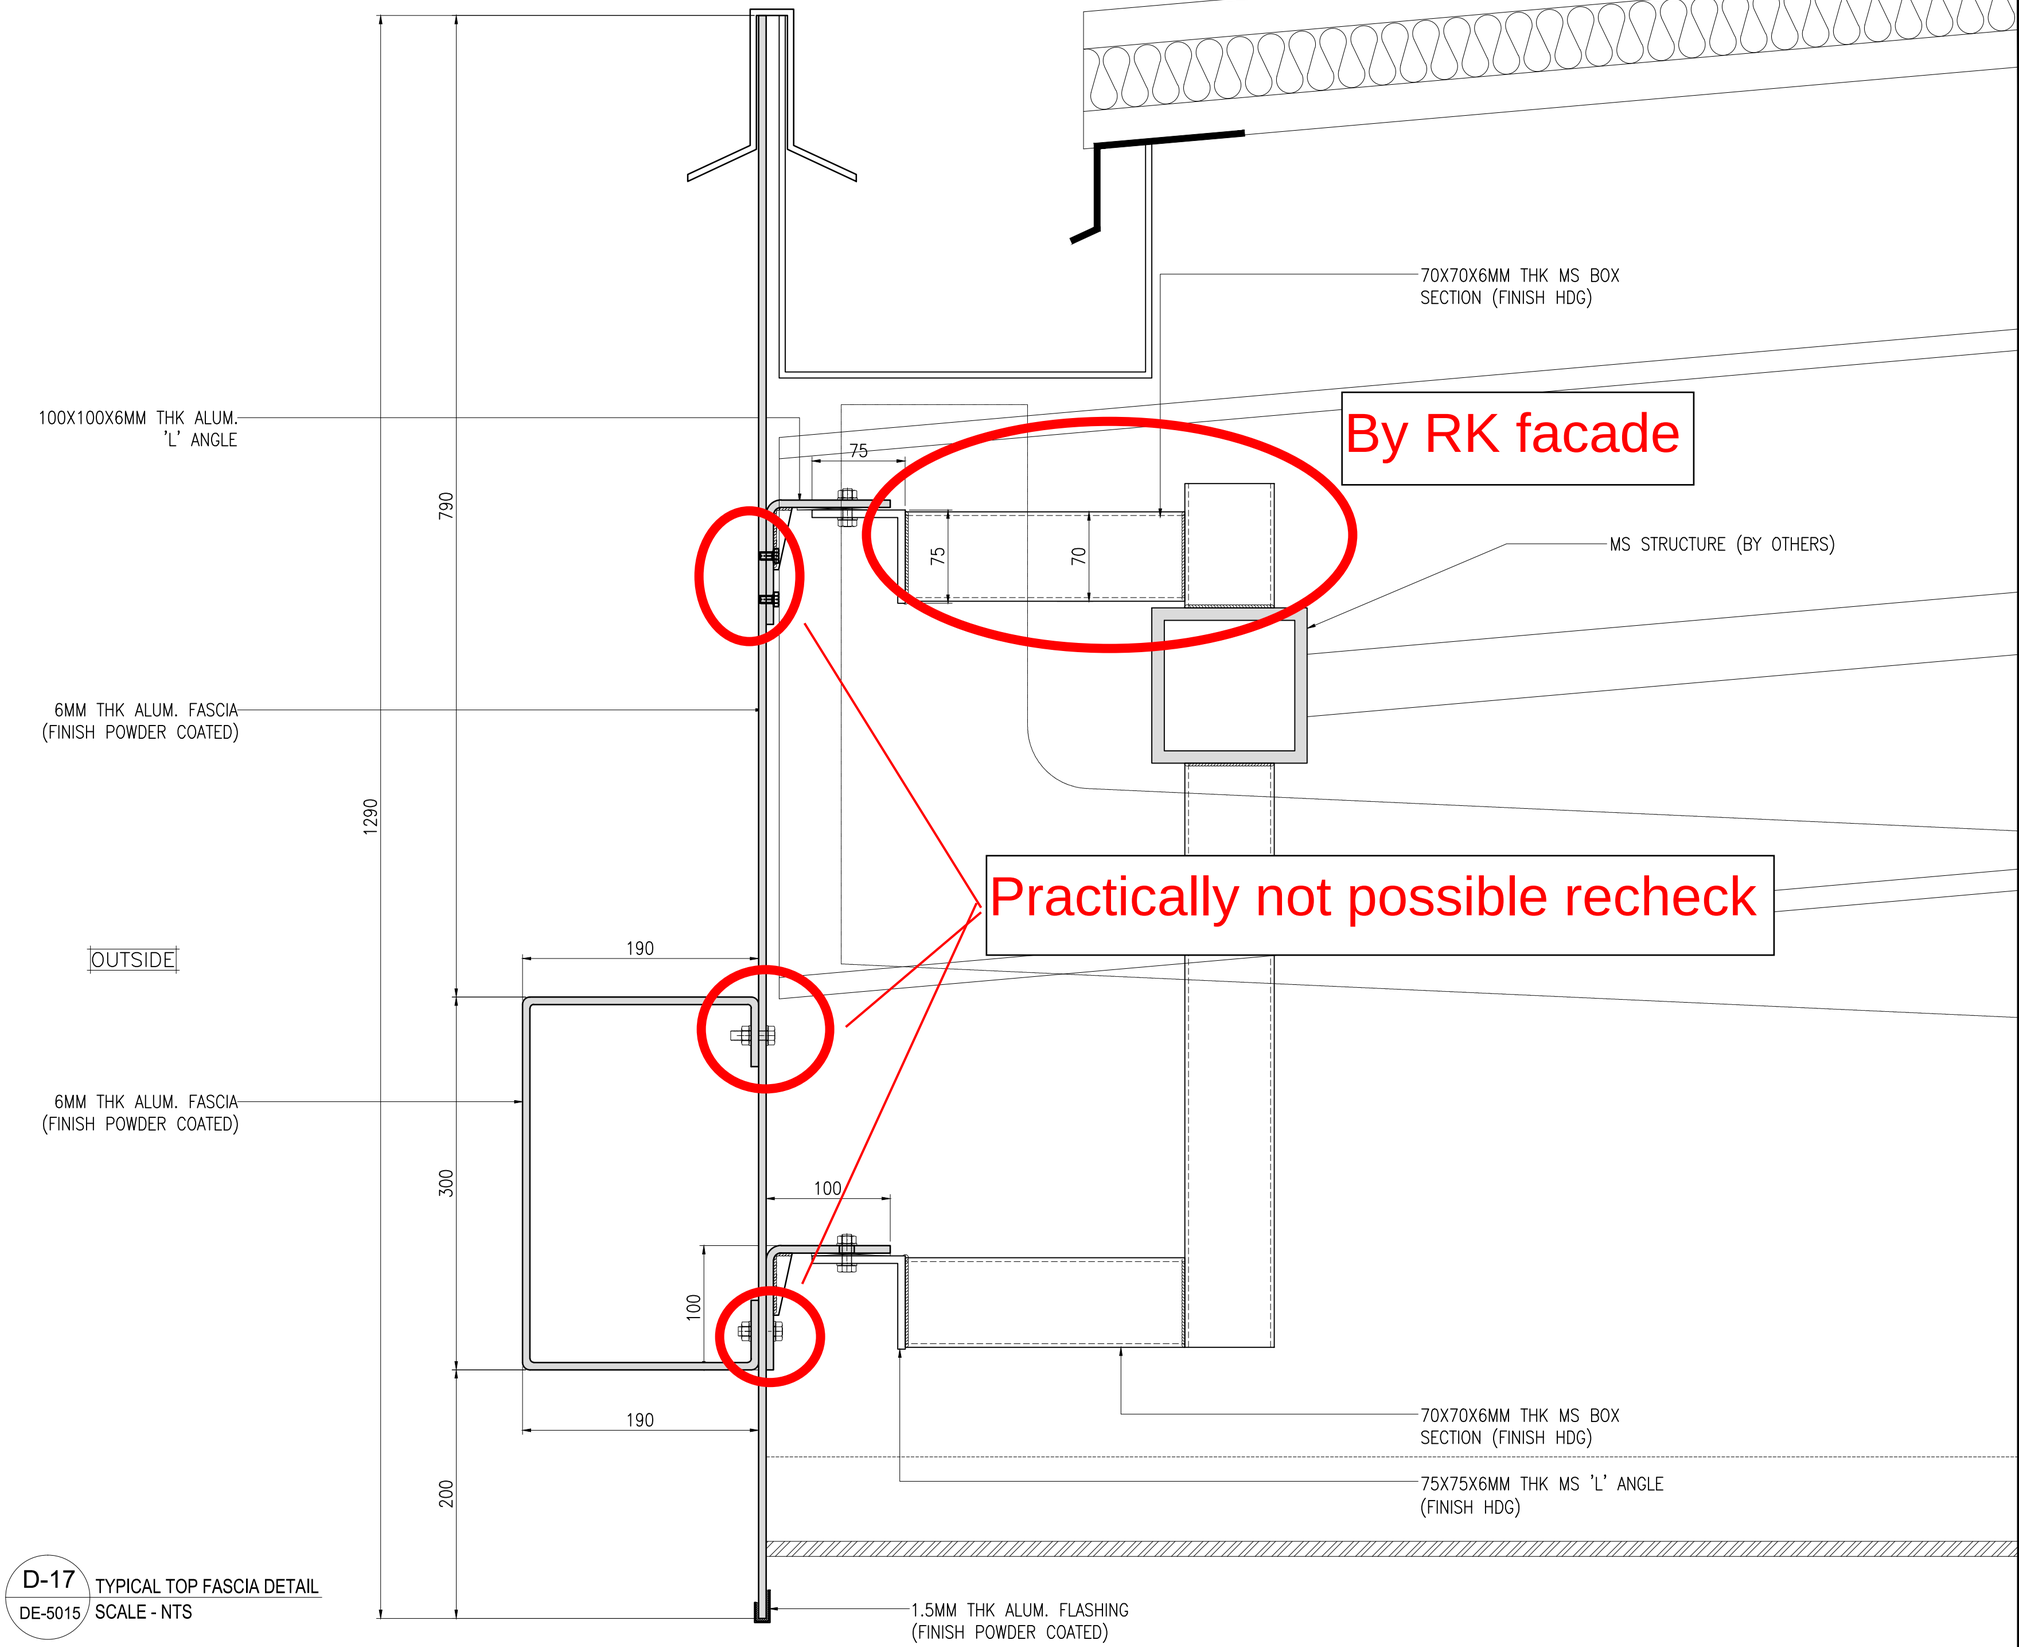

D-17 / DE-5015 TYPICAL TOP FASCIA DETAIL
SCALE - NTS

KEY PLAN :

(NOT TO SCALE)

Notes:
1) All dimensions are in mm.
2) Elevation Viewed From Outside.
3) Do not scale dwg. refer written dimensions.

Alum. finish:
1) AS PER APPROVED

Glazing.

REV.	DATE	DESCRIPTION
00	23.06.2021	ISSUE FOR APPROVAL

PROJECT :
SALES OFFICE
MANPADA - DOMBIVLI

CLIENT :
LODHA GROUP
LODHA EXCELUS, LEVEL 8, APOLLO MILLS COMPOUND, NM JOSHI MARG, MAHALAXMI, MUMBAI 400011.

ARCHITECT :
HAFEEZ CONTRACTOR
29 BANK STREET, FORT, MUMBAI
400 023 TEL : 2266 1920

CONSULTANT :

CURTAIN WALL CONTRACTOR:
RK FACADE PVT. LTD.
505, D–WING, TWIN ARCADE, MILITARY RD, MAROL, ANDHERI EAST, MUMBAI, 400059

SHEET CONTENTS :
SECTION DETAIL

Drawn :	ROHIT	Date :	23.06.2021
Checked :	MUZAFAR	Scale :	1:1
Approved :	MUZAFAR	Cad Ref.	

Drawing No. RK-LSO-DE-5015 | Rev. 00 | SHT. 00