
Sector 5 MLCP

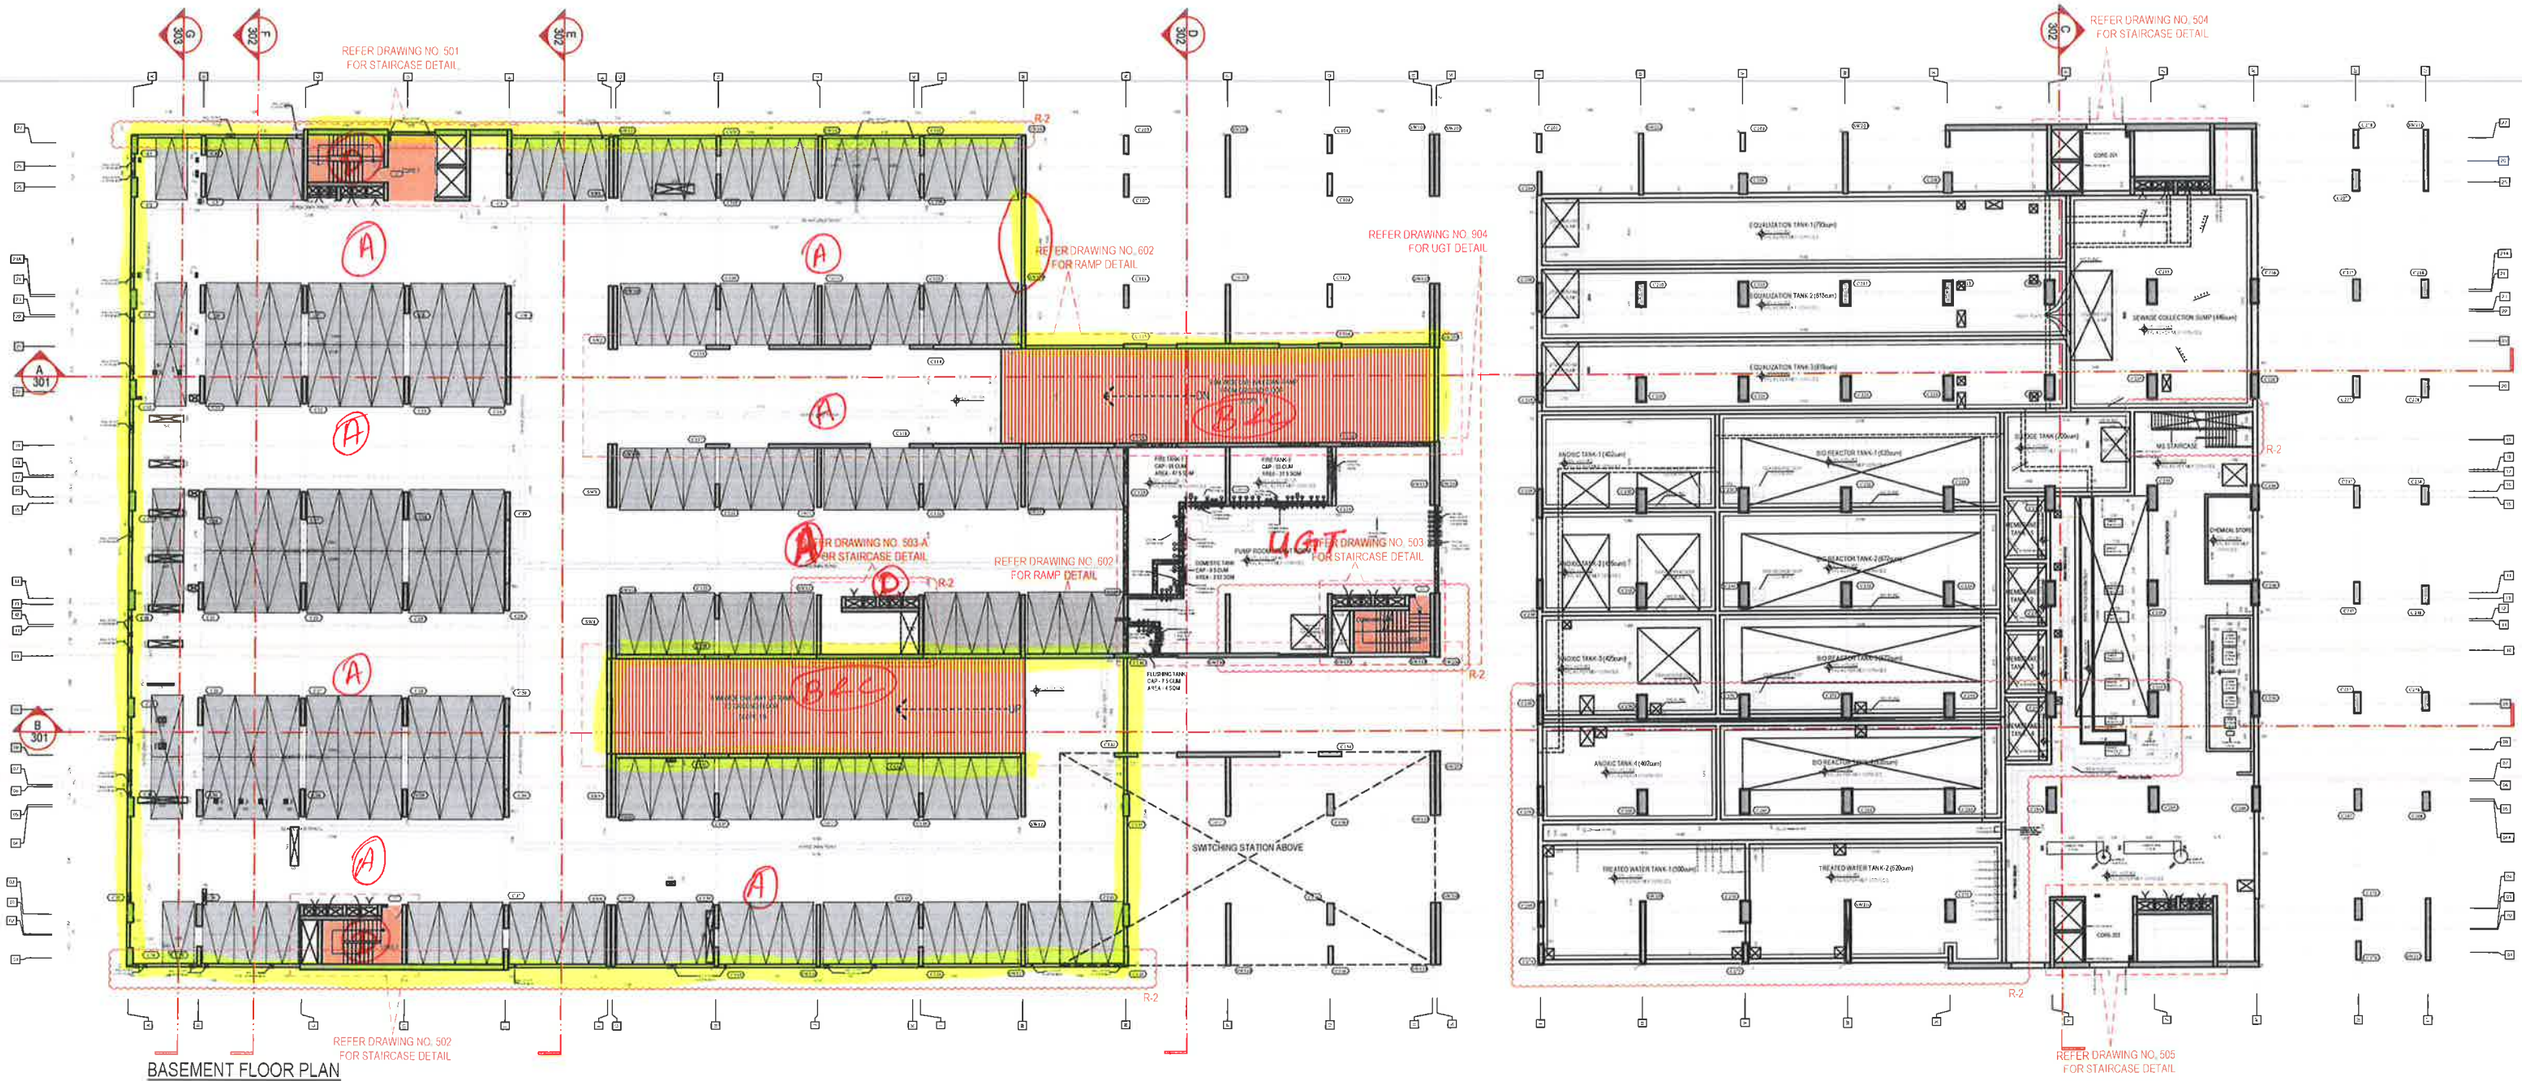

BASEMENT FLOOR PLAN
155 CARS

BASEMENT FLOOR PLAN

(A) • Remove all Parking indications.
(B) • Remove all red hatch of both the ramps.
(C) • Remove all arrows & text on the ramp.
(D) • Remove all Staircase indication & Blockwork of shafts of Core 1 & 2
Remove all Non Struc. walls.

CURRENT DWG NO. - Revision

204 - R2

Sector 5 map

Remove

REFER DRAWING NO. 501
FOR STAIRCASE DETAIL

REFER DRAWING NO. 601
FOR RAMP DETAIL

REFER DRAWING NO. 504
FOR STAIRCASE DETAIL

REFER DRAWING NO. 1001
FOR FEMALE DRIVER'S TOILET

REFER DRAWING NO. 1002
FOR MALE DRIVER'S TOILET

REFER DRAWING NO. 503-A
FOR STAIRCASE DETAIL

REFER DRAWING NO. 503
FOR STAIRCASE DETAIL

6 M WIDE ROAD FOR FIRE TENDOR MOVEMENT

MSEDCL OFFICE SPACE

MSEDCL PARKING SPACE

SWITCHING STATION

SECURITY

CHEMICAL STORE (POLYMER)

ELEVES ROOM

STP

SHOP

REFER DRAWING NO. 502
FOR STAIRCASE DETAIL

REFER DRAWING NO. 601
FOR RAMP DETAIL

REFER DRAWING NO. 1004
FOR STP AREA TOILET


REFER DRAWING NO. 505
FOR STAIRCASE DETAIL

GROUND FLOOR PLAN
139 CARS

Remove

201-R3


Sector 5 MCP

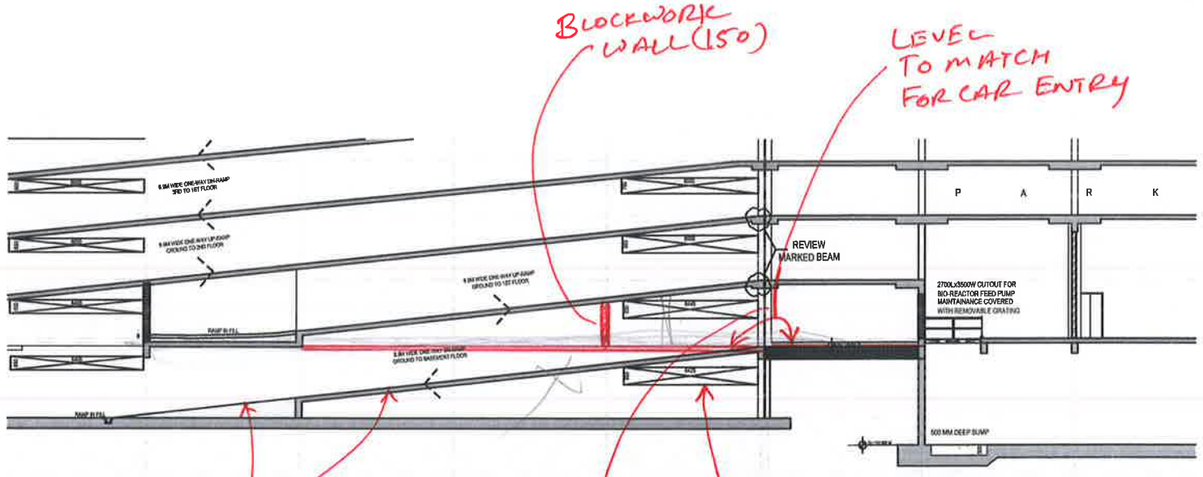

SECTION A-A

301 - R0

Sector 5 MLCP.

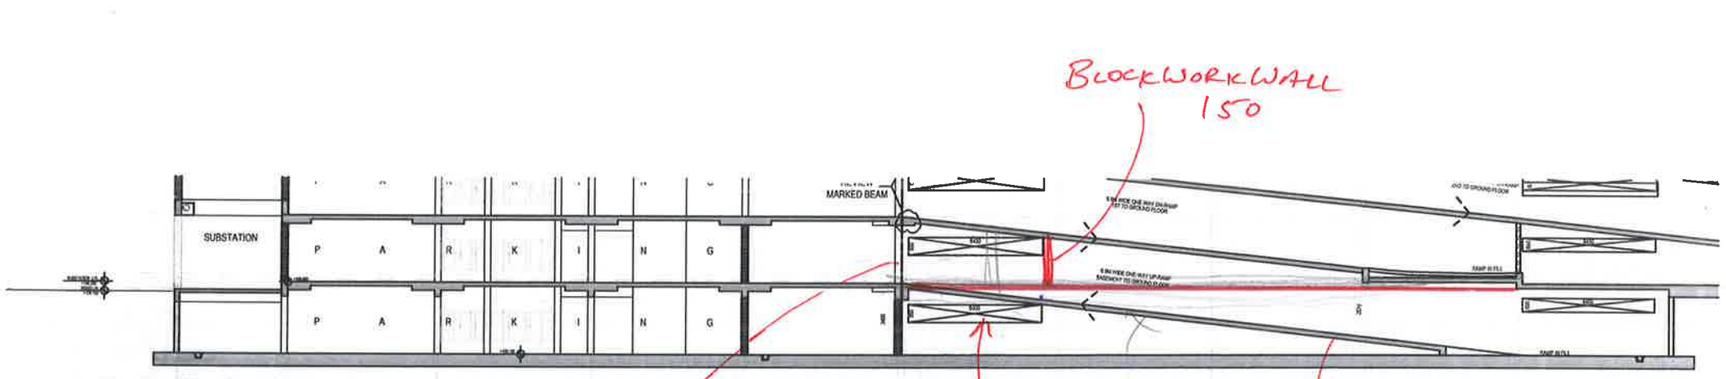

301-R0