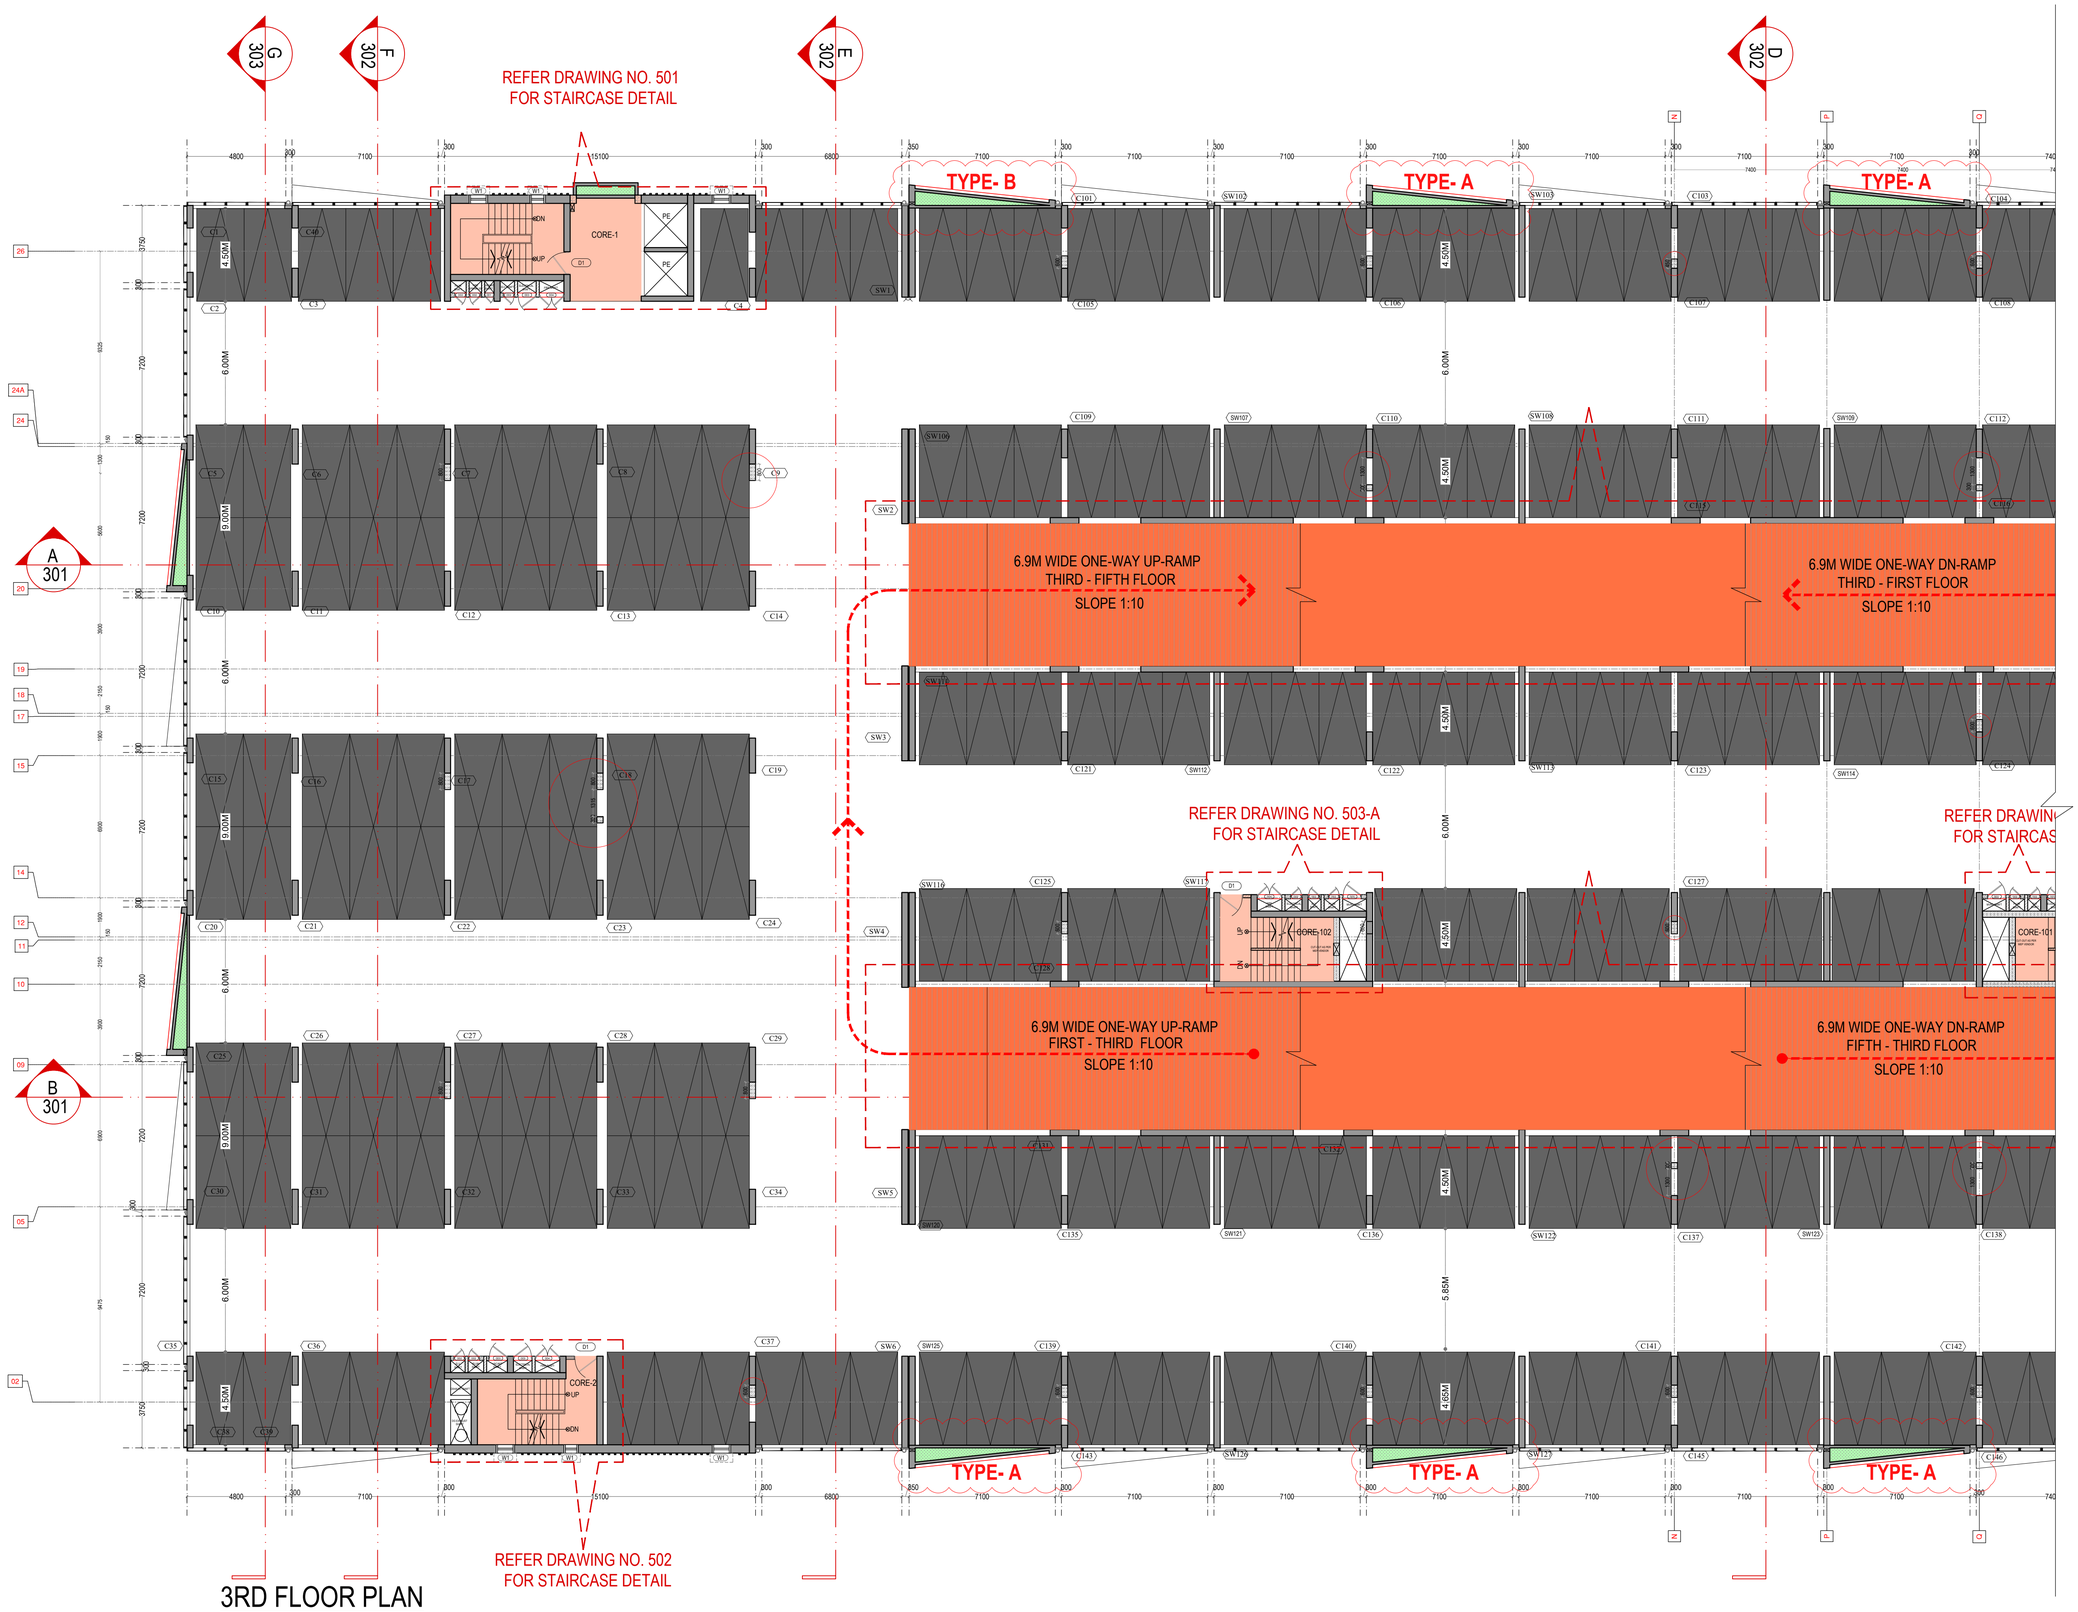


3RD FLOOR PLAN
426 CARS

GENERAL NOTES

1 : All dimensions are in millimeters and levels in meters unless specified otherwise.
2 : Do not scale the drawing; follow written dimensions.
3 : All dimensions are unfinished dimensions unless specified otherwise.
4 : Any discrepancies should be brought to the notice of the Architect prior to execution of job / procuring materials at site.
5 : This drawing is the property of Kapadia Associates and should not be reproduced, copied, handed over to a third party or used for any purpose other than for which it has been issued.
6 : This drawing is to be read in conjunction with all relevant structural & services drawings.

LEGEND FOR WALL THICKNESS		LEGEND FOR SLAB SUNK	
	R.C.C. COLUMNS AND SHEAR WALLS		GROUND LOBBY EXTENT
	NON STRUCTURAL RCC WALL		50 MM TOILET SUNK SLAB
	100 MM BLOCK WORK		200 MM SUNK SLAB
	150 MM BLOCK WORK		300MM UTILITY SUNK
	200 MM BLOCK WORK		HATCHED MARKED GRADE SLAB TO BE CAST AFTER LAYING THE SERVICES.
	230 MM BLOCK WORK		SERVICE SLAB SUNK
	300 MM BLOCKWORK		CHAJJA BEAM BOTTOM
	REDUCTION SIDE OF THE COLUMN		WATER TANK
	FIXED EDGE OF THE COLUMN		350MM FILL AT P2 LEVEL
	BUILDING EXTENT LINE		CUTOUTS IN SLAB
	STRUCTURAL BEAM		BRICK FILL
	APPROVED MS GRATING COVER AS PER STP CONSULTANT		EARTH FILL

LEGEND - SLIDING DOOR SCHEDULE

S.NO	DOOR NO.	AREA	NO.'s	WIDTH	OPENING SIZE	DESCRIPTION
1	SD1	PANEL ROOM	2	2000	2000 x 2500	

LEGEND - DOOR SCHEDULE

S.NO	DOOR NO.	AREA	NO.'s	WIDTH	OPENING SIZE	DESCRIPTION
1	D1	STAIRCASE	6	2000	1100 x 2200	SINGLE LEAF TWO HOUR FIRE RATED METAL DOOR ENAMEL COATED TO APPROVED SHADE WITH PANIC BAR
2	D2	SERVICES AREA	2	2010	1100 x 2200	SINGLE SHUTTER TWO HOUR FIRE RATED METAL DOOR ENAMEL COATED TO APPROVED SHADE
3	D3	TOILET DOOR	2	2200	1500 x 2200	SINGLE SHUTTER WOODEN DOOR WITH APPROVED LAMINATE FINISH
4	D4	SECURITY CABIN	2	1960	800 x 1960	SINGLE SHUTTER WOODEN DOOR WITH APPROVED LAMINATE FINISH
5	D5	HVAC FAN ROOM	2	2000	900 x 2200	SINGLE SHUTTER TWO HOUR FIRE RATED METAL DOOR ENAMEL COATED TO APPROVED SHADE
6	D6	SERVICES ROOM	2	2200	1100 x 2200	SINGLE SHUTTER TWO HOUR FIRE RATED METAL DOOR ENAMEL COATED TO APPROVED SHADE
7	D7	STP ROOMS	5	2200	1500 x 2200	DOUBLE SHUTTER TWO HOUR FIRE RATED METAL DOOR ENAMEL COATED TO APPROVED SHADE
8	D8	PUMPING ROOMS	2	2200	1200 x 2200	DOUBLE SHUTTER TWO HOUR FIRE RATED METAL DOOR ENAMEL COATED TO APPROVED SHADE
9	D9	TOILET DOOR	1	1960	700 x 1960	SINGLE SHUTTER WOODEN DOOR WITH APPROVED LAMINATE FINISH
10	D10	STP METER ROOM	1	2200	2200 x 2200	DOUBLE SHUTTER TWO HOUR FIRE RATED METAL DOOR ENAMEL COATED TO APPROVED SHADE
11	D11	SERVICES AREA	2	2010	1200 x 2200	SINGLE SHUTTER TWO HOUR FIRE RATED METAL DOOR ENAMEL COATED TO APPROVED SHADE

LEGEND - DUCT DOOR SCHEDULE

S.NO	DOOR NO.	AREA	NO.'s	WIDTH	OPENING SIZE	DESCRIPTION
1	DD1	VACANT SHAFT	550	2050	600 x 1500	
2	DD2	S+L EMERGENCY + FIRE SHAFT	550	2050	600 x 1500	SINGLE SHUTTER TWO HOUR FIRE RATED METAL DOOR ENAMEL COATED TO APPROVED SHADE
3	DD3	SUS+LIGHT SHAFT	550	2050	600 x 1500	SINGLE SHUTTER TWO HOUR FIRE RATED METAL DOOR ENAMEL COATED TO APPROVED SHADE
4	DD4	FIRE SHAFT	550	2050	1200 x 1500	DOUBLE SHUTTER TWO HOUR FIRE RATED METAL DOOR ENAMEL COATED TO APPROVED SHADE WITH VISION

LEGEND - ROLLING SHUTTER SCHEDULE

S.NO	DOOR NO.	AREA	NO.'s	WIDTH	OPENING WIDTH	DESCRIPTION
1	R01	SHOP	5	AS PER SITE	6000	
2	R02	SERVICES ENTRY	3	AS PER SITE	5000	
3	R03	SERVICES ENTRY	3	AS PER SITE	3300	
4	R04	SERVICES ENTRY	3	AS PER SITE	2000	
5	R05	SERVICES ENTRY	3	AS PER SITE	1200	
6	R06	SERVICES ENTRY	3	AS PER SITE	1500	
7	R07	SERVICES ENTRY	3	AS PER SITE	2400	
8	R08	SERVICES ENTRY	3	AS PER SITE	3425	

LEGEND - MESH PANEL SCHEDULE

S.NO	DOOR NO.	AREA	NO.'s	WIDTH	OPENING WIDTH	DESCRIPTION
1	M1	GAS BANK	3	AS PER SITE	1000	LOWER PORTION TO BE OPENABLE FOR ACCESS TO GAS BANK AREA, MESH AS PER APPROVED SAMPLE & FINISH

LEGEND - GLAZING SCHEDULE

S.NO	DOOR NO.	AREA	NO.'s	WIDTH	OPENING WIDTH	DESCRIPTION
1	GL1	ENTRY	6	AS PER SITE	2960	
2	GL2	ENTRY	6	AS PER SITE	2000	

LEGEND - WINDOW SCHEDULE

S.NO	DOOR NO.	AREA	NO.'s	WIDTH	OPENING WIDTH	DESCRIPTION
1	W1	STAIRCASE 1 SHAFT	6	AS PER SITE	900	2 PANEL SLIDING WINDOW
2	W1-A	STAIRCASE	6	AS PER SITE	750	2 PANEL SLIDING WINDOW
3	W2	TOILET	1200	AS PER SITE	600	OPENABLE GLASS LOUVERED WINDOW
4	W3	SECURITY CABIN	6	AS PER SITE	900	
5	W3A	SECURITY CABIN	6	AS PER SITE	1350	

REVISION INDEX

REV.NO.	DATE	DESCRIPTION
R-01	20200212	AS MARKED
R-12	20210129	Basement removal and as marked

STAMP & SIGN	NORTH
	N

PROJECT TITLE	PROJ.NO
LODHA PALAVA, SEC-06 -	**L-10718**
DRAWING TITLE	DWG.NO
THIRD FLOOR PLAN	**203(B)-a**
DRAWING STAGE	REV.NO
WORKING DRAWING	**R-12**

DRAWN	CHECKED	SCALE	DATE
SD	AP	1:150	19-02-2021

KAPADIA ASSOCIATES
architecture • urban design

112-114
Peninsula Centre,Dr. S.S. Rao Road,
Off Ambedkar Road,Parel East,
Mumbai 400012

Tel : 91-22-6660 2838 / 39
Fax : 91-22-6660 2844
E-mail : kapt@kapt.in
Website: www.kapt.in