
SITE PLAN

PLAN @ GROUND LEVEL

CAR PARKS - 354 CARS

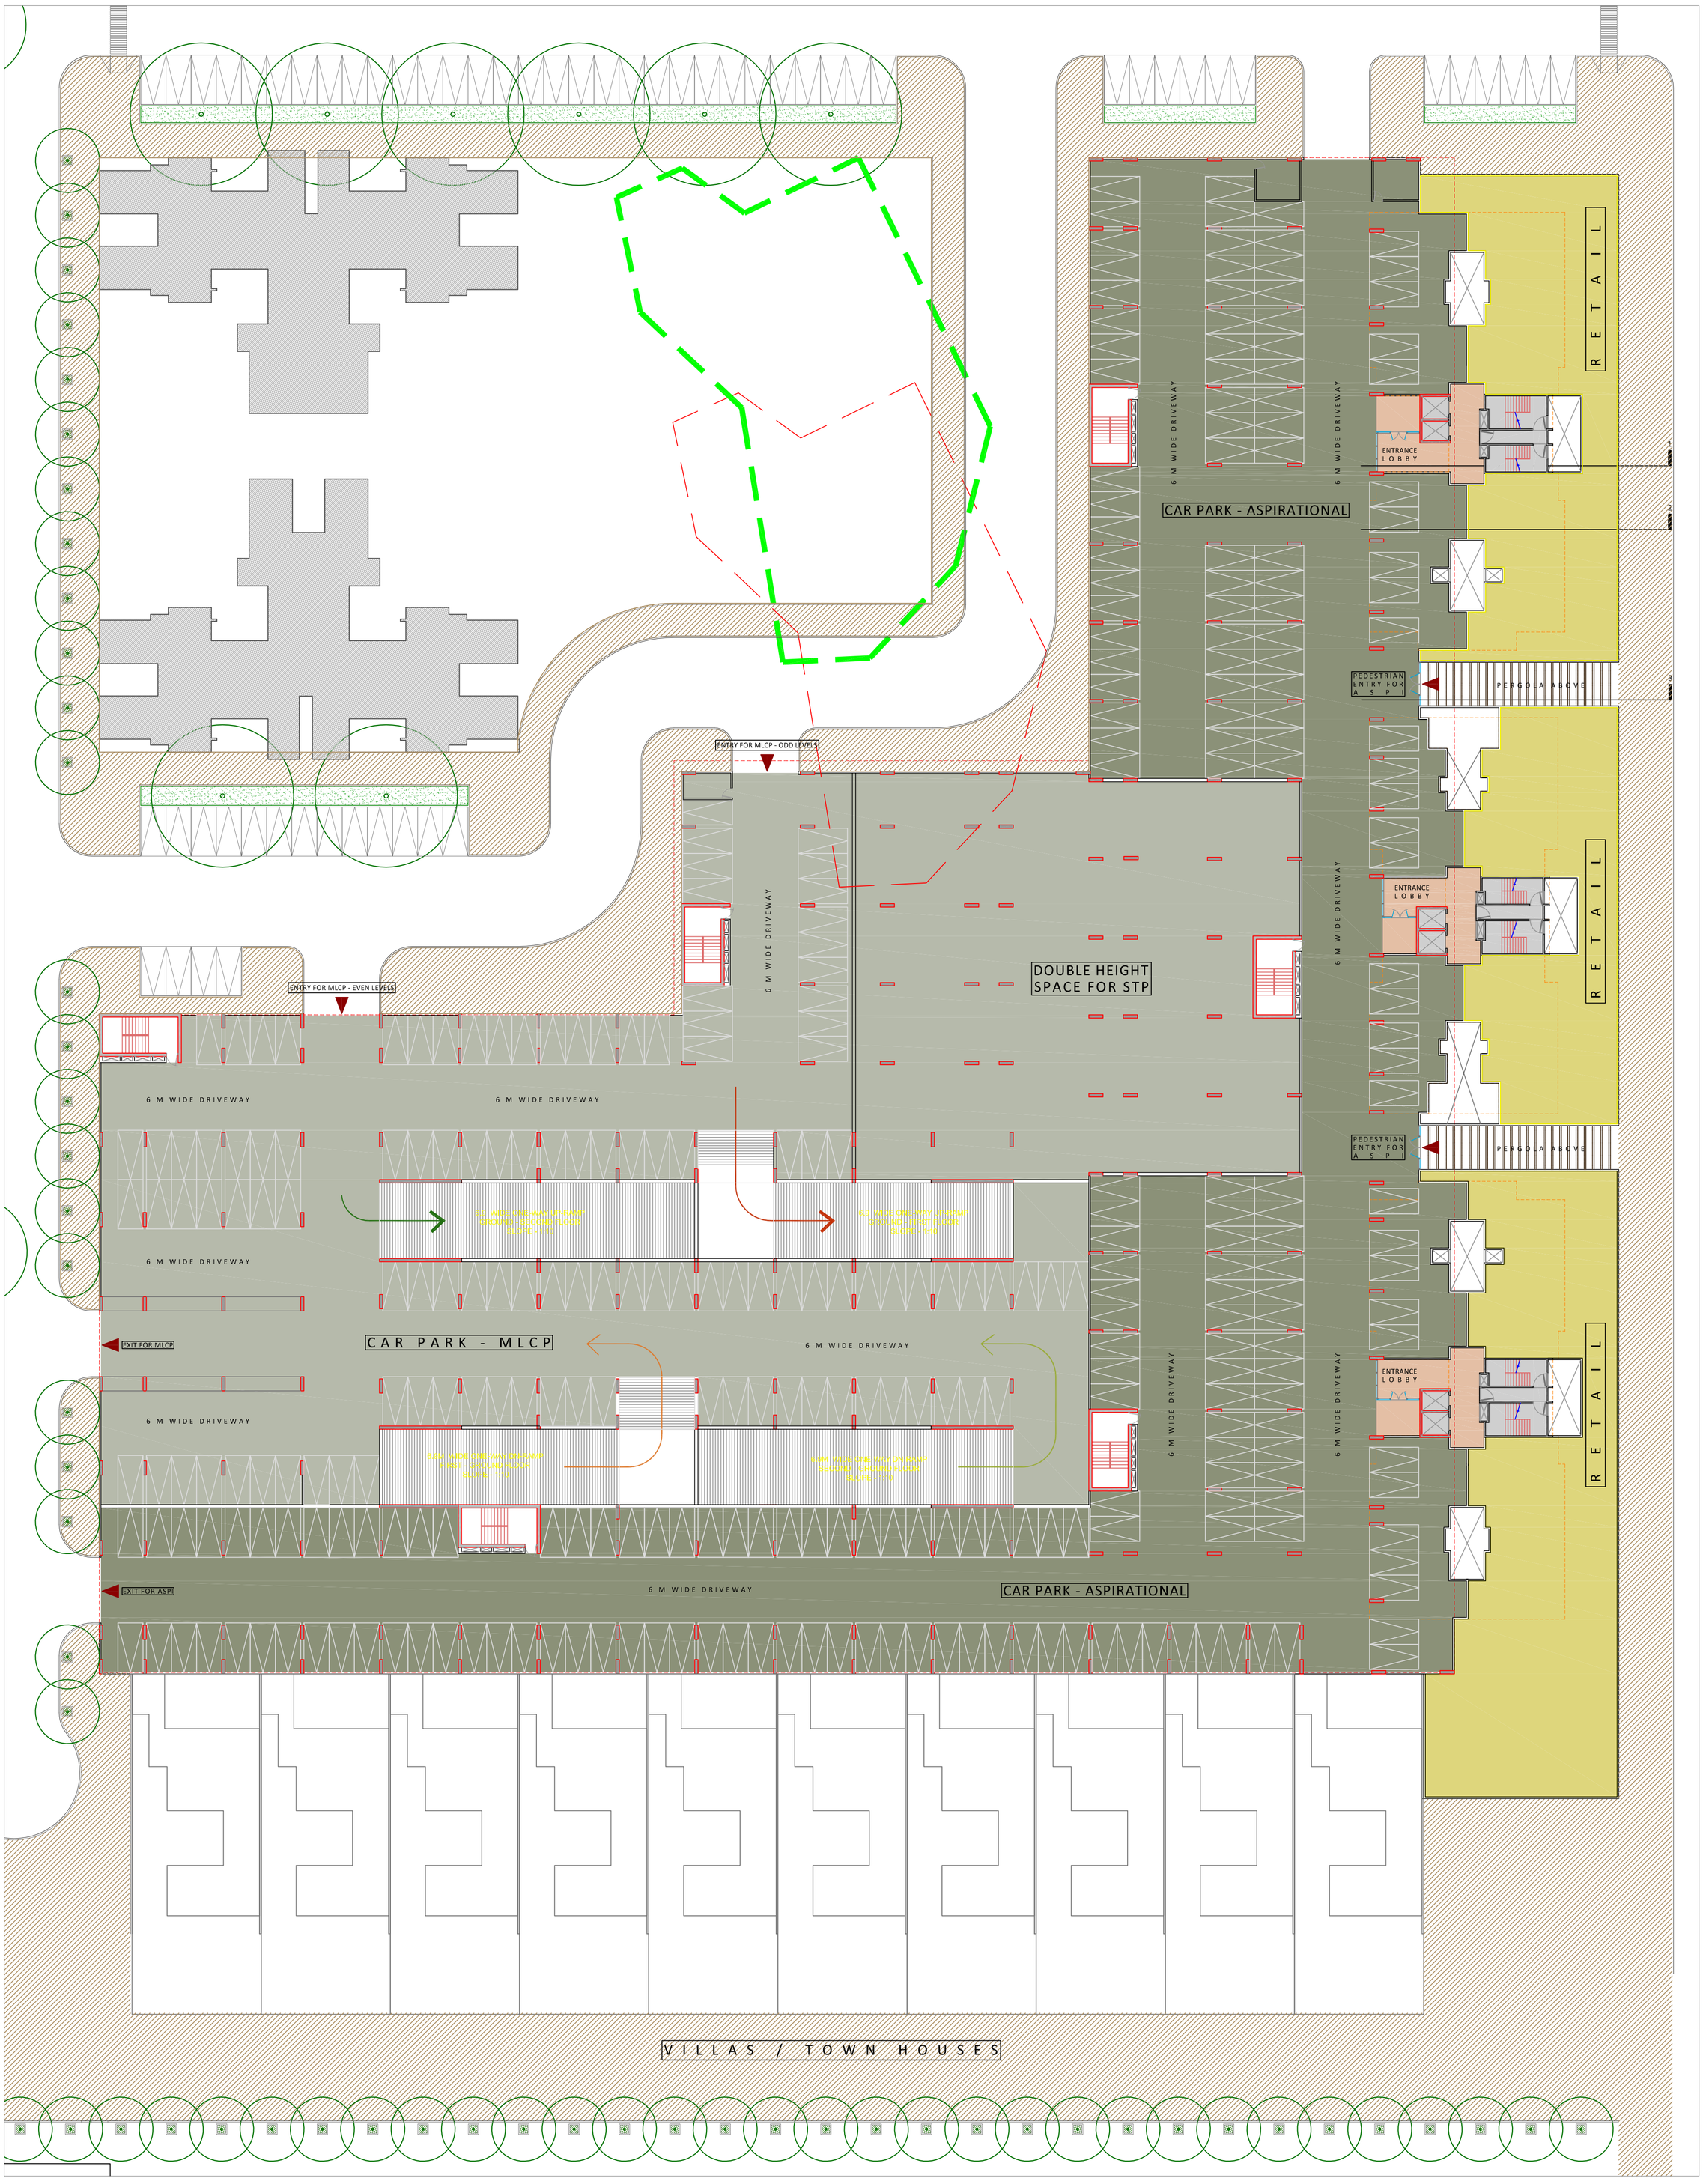

LODHA PALAVA

LAKESHORE GREEN

21. 07. 2015

SCALE 1:300

KAPADIA ASSOCIATES

D E S I G N L L P

1:25.1191