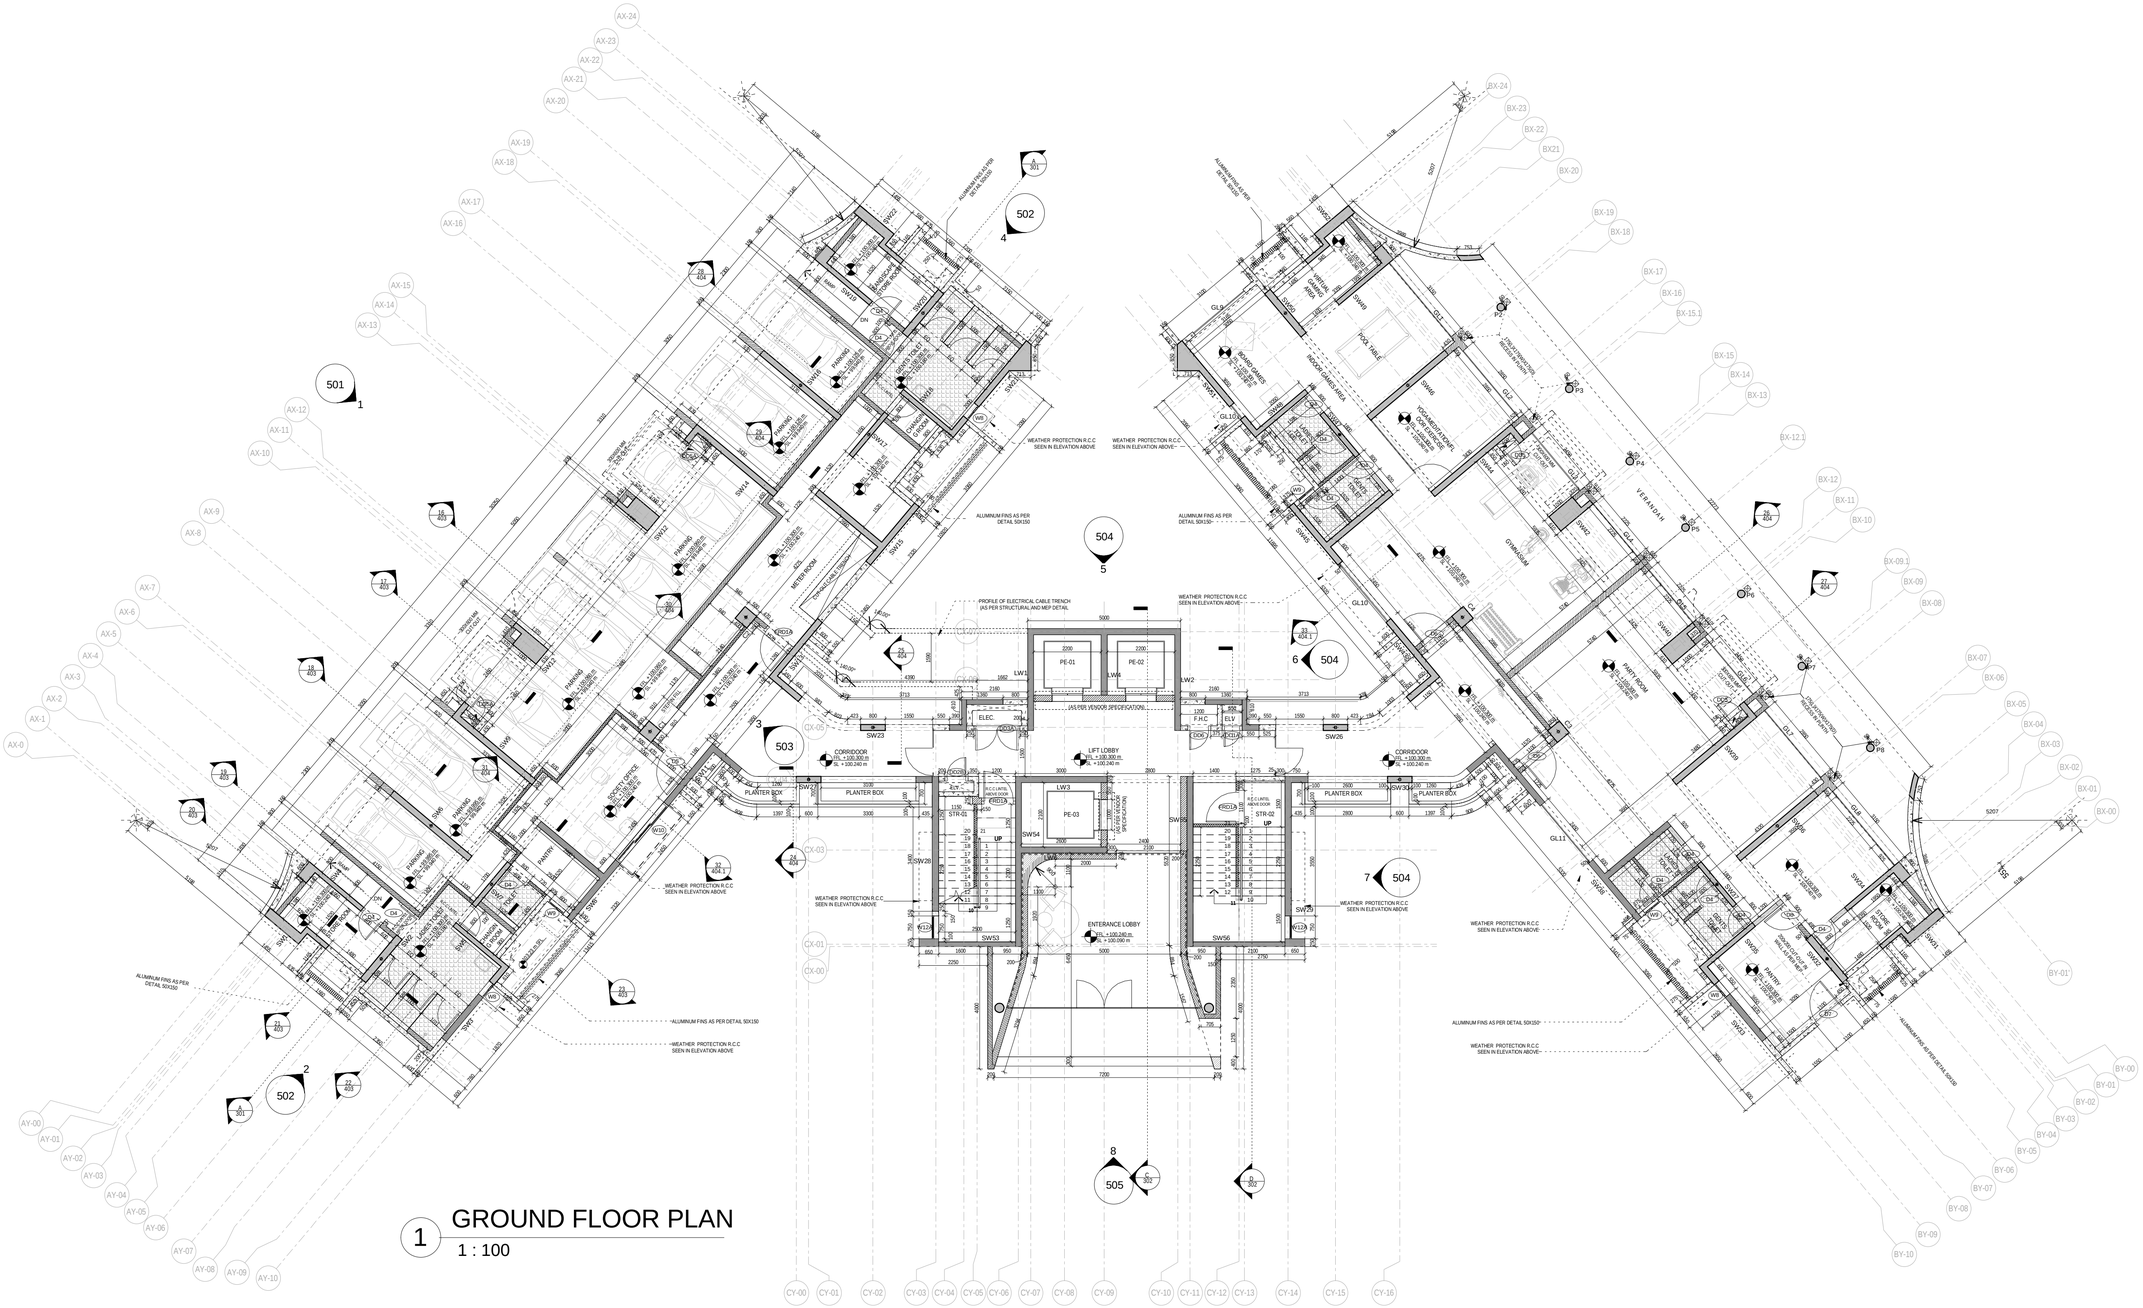


1 GROUND FLOOR PLAN

1 : 100

RELATIVE LEVELS	ACTUAL SITE LEVELS
+100.300 M	+117.770 M
+100.240 M	+117.710 M
+99.940 M	+117.410 M

(DOOR SCHEDULE)

DOOR NO.	SILL HEIGHT (MM)	LINTEL HEIGHT (MM)	WIDTH (MM)	HT (MM)	LOCATION	DESCRIPTION
D1	0	2400	1100	2400	MAIN DOOR	SINGLE SHUTTER WOODEN FLUSH DOOR
D2	0	2400	900	2400	KITCHEN,BEDRROM DOOR	SINGLE SHUTTER WOODEN FLUSH DOOR
D3	0	2400	800	2400	TOILET,ROOM DOOR	SINGLE SHUTTER WOODEN FLUSH DOOR
D4	0	2860	800	2860	GROUND FLOOR TOILET AND STORE ROOM,LANDSCAPE STORE ROOM,LANDSCAPE STORE ROOM,LANDSCAPE STORE ROOM	SINGLE SHUTTER METAL DOOR
D5	0	2860	1100	2860	SOCIETY OFFICE	SINGLE SHUTTER METAL DOOR
D6	0	2860	1100	2860	PARTY ROOM AND GYMNASIUM	SINGLE SHUTTER WOODEN FLUSH DOOR
D7	0	2860	1100	2860	PANTRY ROOM	SINGLE SHUTTER METAL DOOR
D8	0	2860	900	2860	PANTRY ROOM	SINGLE SHUTTER WOODEN FLUSH DOOR
DD1	450	2400	650	1950	ELV DOOR	SINGLE SHUTTER METAL FIRE RATED DOOR
DD1A	0	2860	650	2860	ELV DOOR AT GROUND FLOOR	SINGLE SHUTTER METAL DOOR
DD2	450	2400	750	1950	F.H.C , ELV DUCT DOOR	SINGLE SHUTTER METAL FIRE RATED DOOR WITH VISION PANEL
DD2A	450	2400	750	1950	F.H.C , ELV DUCT DOOR	SINGLE SHUTTER METAL FIRE RATED DOOR
DD2B	0	2860	750	2860	F.H.C , ELV DUCT DOOR AT GROUND FLOOR	SINGLE SHUTTER METAL FIRE RATED DOOR
DD3	450	2400	1500	1950	ELECT. DUCT DOOR	DOUBLE SHUTTER METAL FIRE RATED DOOR
DD3A	0	2860	1500	2860	ELECT. DUCT DOOR AT GROUND FLOOR	DOUBLE SHUTTER METAL FIRE RATED DOOR
DD4	450	2400	600	1950	DUCT DOOR FOR DECK AREA	SINGLE SHUTTER METAL DOOR
DD5	450	2800	600	2350	DUCT DOOR AT GROUND FLOOR IN GYM AND PARTY ROOM	AS PER INTERIOR DESIGN
DD5A	450	3040	600	2590	DUCT DOOR AT GROUND FLOOR	AS PER INTERIOR DESIGN
DD6	0	2860	750	2860	F.H.C DOOR AT GROUND FLOOR	SINGLE SHUTTER METAL FIRE RATED DOOR WITH VISION PANEL
FRD1	0	2400	1100	2400	STRAIRCASE AND REFUGE DOOR	SINGLE SHUTTER METAL FIRE RATED DOOR
FRD1A	0	2860	1100	2860	STRAIRCASE AND METER ROOM DOOR AT GROUND FLOOR	SINGLE SHUTTER METAL FIRE RATED DOOR
FRD3	300	2550	1100	2250	STRAIRCASE DOOR AT TERRACE	SINGLE SHUTTER METAL FIRE RATED DOOR
SD1	0	2400	2450	2400	LIVING ROOM	3 TRACK ALUMINIUM SLIDING DOOR
SD2	0	2400	1590	2400	KITCHEN	3 TRACK ALUMINIUM SLIDING DOOR

(WINDOW SCHEDULE)

WINDOW NO.	SILL HEIGHT (MM)	LINTEL HEIGHT (MM)	WIDTH (MM)	HEIGHT (MM)	LOCATION	DESCRIPTION
W1	90	2400	2450	2310	DINING	3 TRACK ALUMINUM SLIDING WINDOW WITH 2 PANELS.TOP PANEL WITH 3 SLIDING SHUTTER & BOTTOM PANEL WITH FIXED GLASS
W2	90	2400	2600	2310	BEDROOM 1	3 TRACK ALLUMINUM SLIDING WINDOW WITH 2 PANNEL BOTH PANNEL WITH 3 SLIDING SHUTTERS
W3	90	2400	2900	2310	MASTER BEDROOM	3 TRACK ALLUMINUM SLIDING WINDOW WITH 2 PANNEL BOTH PANNEL WITH 3 SLIDING SHUTTERS
W4	90	2400	2150	2310	BEDROOM 2	3 TRACK ALLUMINUM SLIDING WINDOW WITH 2 PANNEL BOTH PANNEL WITH 3 SLIDING SHUTTERS
W5	90	2400	550	2310	BEDROOM 2	3TRACK ALUMINUM SLIDING WINDOW WITH 2 PANELS.TOP PANEL WITH OPENABLE SHUTTER & BOTTOM PANEL WITH FIXED GLASS
W6	1100	2400	800	1300	MASTER TOILET	ALUMINUN + GLASS CASEMENT WINDOW WITH FIXED TOP PANNEL FOR EXHAUST FAN
W7	1100	2200	600	1100	TOILET	ALUMINUN + GLASS CASEMENT WINDOW WITH FIXED TOP PANNEL FOR EXHAUST FAN
W8	1100	2800	550	1700	TOILET AND PANTRY AREA	ALUMINUN + GLASS CASEMENT WINDOW WITH FIXED TOP PANNEL FOR EXHAUST FAN
W9	1100	2800	600	1700	PANTRY AND TOILET'S AT GROUND FLOOR	ALUMINUN + GLASS CASEMENT WINDOW WITH FIXED TOP PANNEL FOR EXHAUST FAN
W10	90	2860	2450	2770	SOCIETY OFFICE	3 TRACK ALUMINUM SLIDING WINDOW WITH 2 PANELS.TOP PANEL WITH 3 SLIDING SHUTTER & BOTTOM PANEL WITH FIXED GLASS
W11	90	1390	1200	1300	TYPICAL FLOOR FIRE LIFT LOBBY	2 TRACK ALLUMINUM SLIDING WINDOW WITH 2 PANNEL BOTH PANNEL WITH 2 SLIDING SHUTTERS
W11A	1100	2400	1200	1300	FIRST FLOOR FIRE LIFT LOBBY	2 TRACK ALLUMINUM SLIDING WINDOW
W12	1100	2400	750	1300	STAIRCASE MID LANDING	ALUMINUN + GLASS CASEMENT WINDOW
W12A	1100	2685	750	1585	STAIRCASE MID LANDING	ALUMINUN + GLASS CASEMENT WINDOW

LEGEND

WALL	FLOOR
R.C.C. WORK	60 MM SUNK
100 MM BLOCK WORK	75 MM SUNK
150 MM BLOCK WORK	175 MM SUNK
NON-STRUCTURAL WALL	250 MM SUNK
160 MM BLOCK WORK	
200 MM BLOCK WORK	
350 MM BLOCK WORK	

GENERAL NOTES

All dimensions are in milllimeters and levels in meters unless specified otherwise.

Do not scale the drawing follow written measurements.


All dimensions are unfinished dimensions unless specified otherwise.

All discrepancies shouild be bought to notice of teh architect prior to execution of job/procuring material at site.

This drawing is property of Kapadia Associates and should not be copied,reproduced, handed over to a third party or used for any purpose other than for which it has been issued.

This drawing is to be read in conjunction with all relevant structural and services drawing.

KEY PLAN

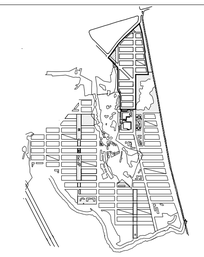

SITE PLAN

REVISION INDEX

No	Date	Description
R-00	22.12.2017	
R-01	09.01.2018	GENERAL REVISION
R-02	18.01.2018	GENERAL REVISION
R-03	09.02.2018	ENTRANCE LOBBY INCORPORATED METER ROOM EXTENT REVISED RECESSES FOR UP LIGHTING PROVIDED IN VERANDAH PLINTH SLAB

CONSULTANTS

AECOM
Unit No. 2, 8th Floor, Times Square, Wing 'A', Opp. Mittal Estate, Andheri Kurla Road, Marol, Andheri (East), Mumbai - 400 059 . India.
Tel : +91 22 67894000
Fax : +91 22 67894111
www.aecom.com

STRUCT BOMBAY CONSULTANTS
Civil & Structural Consultants
Tel : 022-24937510 / 24933986
email : sbcbom@gmail.com

PBB
Planner /Landscape Architect
Tel : 079 6923054
email : landscapeindia@usg.net

STAMP & SIGN	NORTH

PROJECT TITLE	PROJ. NO.
LODHA CROWN LODHA PALAVA-SECTOR 3	L-6513
DRAWING TITLE	DWG. NO.
AR-LC-GROUND FLOOR PLAN	201
DRAWING STAGE	REV. NO.
WORKING DRAWING	R-03

DRAWN	CHECKED	SCALE	DATE
SK	ES	As indicated	09.02.2018

KAPADIA ASSOCIATES
DESIGN LLP
12-114 Peninsula Centre,Dr. S.S. Rao Road, Off Ambedkar Road,Parel East, Mumbai 400012
Tel : 91-22-6660 2838 / 39
Fax : 91-22-6660 2844
E-mail : kapl@kapl.in
Website: www.kapl.in