
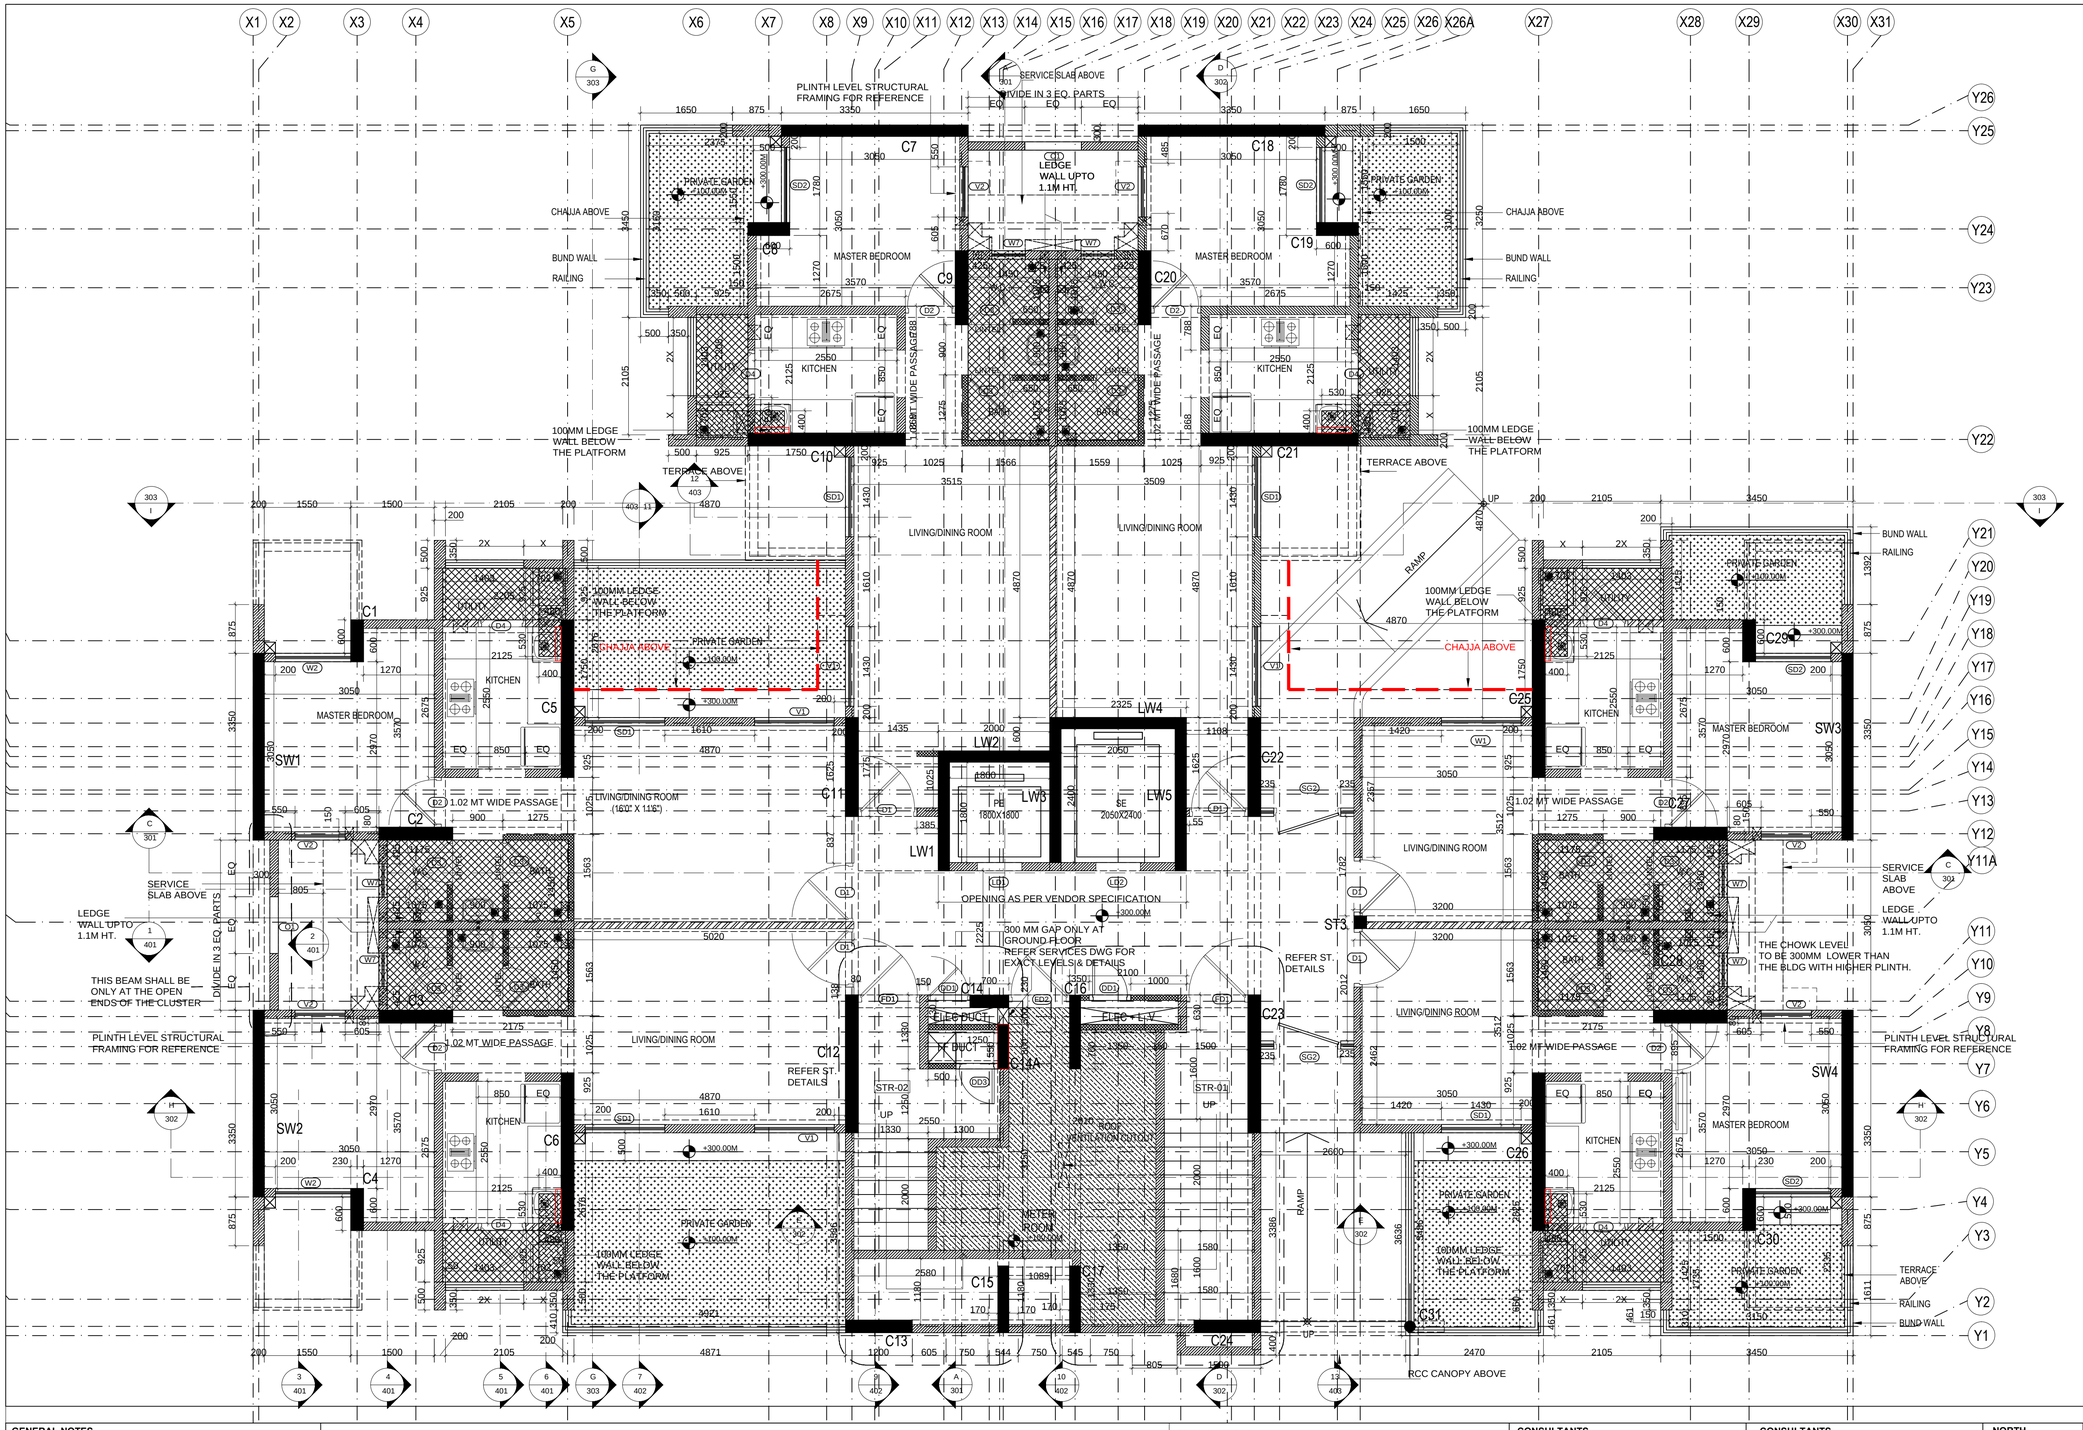


WINDOW SCHEDULE				
TYPE MARK	WIDTH	SILL HEIGHT	LINTEL HEIGHT	SIZE
V1	1430	1800	2250	1430 X 450
V2	900	1800	2250	900 X 450
W1	1430	1075	2250	**1430 X 1175**
W2	1350	1075	2250	**1350 X 1175**
W4	750	1500	2250	750 X 750
W5	750	1075	2250	750 X 1175
W7	600	1100	2250	600X1150
W9	1029	1075	2250	1029 X 1175
SD1	1430	0	2250	1430 X 2250
SD2	1350	0	2250	1350 X 2250
SG2	1200	0	2250	1200 X 2250
O1	1017	1075	**2250**	1017 X 1175

DOOR SCHEDULE				
TYPE MARK	WIDTH	**SILL HEIGHT**	LINTEL HEIGHT	SIZE
D1	1050	0	**2250**	1050 X 2250
D2	895	0	2250	895 X 2250
D3	800	**0**	2250	800 X 2250
D4	**850**	**0**	2250	850 X 2250
DD1	750	450	1800	750 X 1350
DD2	1500	450	1800	1500 X 1350
DD3	750	**450**	1800	750 X 1350
FD1	1100	0	2250	**1100 X 2250**
FD2	1089	0	**2250**	1029 X 2250
LD1	-	0	-	
LD2	-	0	-	

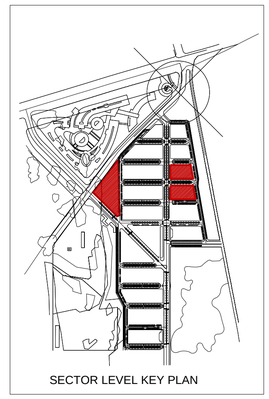

NOTE :-
1) REFER SERVICES DWG FOR EXACT SLEEVES & CUTOUTS SETTING OUT/ HT. DETAILS .
2) REFER STRUCTURAL DWG FOR EXACT BEAM SIZES & PLINTH BEAM LEVELS & DETAILS .
3)THE CHOWK LEVEL SHALL BE 300MM LOWER THAN THE BLDG WITH HIGHER PLINTH.

LEGEND

- 100MM BLOCKWORK
- 125MM BLOCKWORK
- 150MM BLOCKWORK
- 200MM BLOCKWORK
- 230MM BLOCKWORK
- R.C.C. CONSTRUCTION
- 60 MM SUNK
- 125 MM SUNK
- 150 MM SUNK
- 250 MM SUNK
- 300MM FILL

GENERAL NOTES

All dimensions are in milllimeters and levels in meters unless specified otherwise.

Do not scale the drawing follow written measurements.

All dimensions are unfinished dimensions unless specified otherwise.

All discrepancies should be bought to notice of teh architect prior to execution of job/procuring material at site.

This drawing is property of Kapadia Associates and should not be copied,reproduced, handed over to a third party or used for any purpose other than for which it has been issued.

This drawing is to be read in conjunction with all relevant structural and services drawing.

A1 TYPE 01 - CONVENTIONAL GROUND FLOOR

1 : 50

REVISION INDEX

No.	Date	Description

CONSULTANTS

TCE-TATA CONSULTING ENGINEERS LTD.
Infra Structure Consultants
Tel : 91 22 61148181
email : www.tce.co.in

WSP
Services
Tel : 91 120480 8400
email : www.wspgroup.com

CONSULTANTS

STRUCT BOMBAY CONSULTANTS
Civil & Structural Consultants
Tel : 022-24937510 / 24933986
email : sbcbom@gmail.com

PBB
Planner / Landscape Architect
Tel : 079 6923054
email : landscapeindia@usg.net

NORTH

STAMP & SIGN

DRAWN	N.B.	PROJECT TITLE	LODHA PALAVA A1 CONV. TYPE 01
		PROJ. NO.	L6513
CHECKED	NS	DRAWING TITLE	AR/C/A1/TYP 01_GRD FLR PLAN
		DWG. NO.	201.1
SCALE	1:50	DRAWING STAGE	V.F.C.
		DATE	12.08.14
REV. NO.	R0		

KAPADIA ASSOCIATES
architecture+urban design

12-114
Peninsula Centre,Dr. S.S. Rao Road,
Off. Ambedkar Road,Parel East,
Mumbai 400012

Tel : 91-22-6660 2838 / 39
Fax : 91-22-6660 2844
E-mail : kapl@kapl.in
Website: www.kapl.in