

| LEGEND - DOOR SCHEDULE | | | | | | |
|---|---|---|---|---|---|---|
| SR.NO. | WIN.NO. | SILL HT.(MM) | LINTEL HT. (MM) | SIZE (W X H) (MM) | LOCATION | DESCRIPTION |
| 1 | D 1 | 0 | 2250 | 1050 X 2250 | MAIN DOOR | SINGLE LEAF WOODEN FLUSH DOOR |
| 2 | D 2 | 0 | 2250 | 990 X 2250 | BEDROOM | SINGLE LEAF WOODEN FLUSH DOOR |
| 3 | D 3 | 0 | 2250 | 800 X 2250 | TOILET | SINGLE LEAF WOODEN FLUSH DOOR |
| 4 | D 3 | 0 | 2250 | 800 X 2250 | TOILET | SINGLE LEAF WOODEN FLUSH DOOR |
| 5 | D4 | 0 | 2250 | 850X 2250 | UTILITY | SINGLE LEAF WOODEN FLUSH DOOR |
| 6 | D5 | 0 | 2250 | 1200 X - | TERRACE | SINGLE LEAF WOODEN FLUSH DOOR |
| 7 | SD1 | 0 | 2250 | 1430X 2250 | LIVING | 2 TRACK ALUMINIUM SLIDING DOOR |
| 8 | SD2 | 0 | 2250 | 1430X 2250 | BEDROOM | 2 TRACK ALUMINIUM SLIDING DOOR |
| 9 | DD1 | 300 | 2250 | 900 X 1950 | F.F. SHAFT | DOUBLE LEAF FIRE RATED DOOR |
| 10 | DD2 | 300 | 2250 | 900 X 1950 | ELECTRICAL SHAFT | DOUBLE LEAF FIRE RATED DOOR |
| 11 | FD1 | 0 | 2250 | 1100 X 2250 | STAIRCASE | SINGLE LEAF FIRE RATED DOOR |
| 12 | FD2 | 0 | 2250 | 1200 X 2250 | METER ROOM | SINGLE LEAF FIRE RATED DOOR |
| 13 | GD1 | 0 | 2250 | 1200 X 2250 | GROUND FLOOR ENTRANCE | SINGLE LEAF GLASS DOOR |

| LEGEND - WINDOW SCHEDULE | | | | | | |
|---|---|---|---|---|---|---|
| SR.NO. | WIN.NO. | SILL HT.(MM) | LINTEL HT. (MM) | SIZE (W X H) (MM) | LOCATION | DESCRIPTION |
| 1 | V 1 | 1800 | 2250 | 1430 X 450 | LIVING | 2 TRACK ALUMINIUM SLIDING WINDOW (VENTILATOR) |
| 2 | V 2 | 1800 | 2250 | 900 X 450 | MASTER BEDROOM | 2 TRACK ALUMINIUM SLIDING WINDOW (VENTILATOR) |
| 3 | W 1 | 1075 | 2250 | 1430 X 1175 | LIVING | 2 TRACK ALUMINIUM SLIDING WINDOW |
| 4 | W 2 | 1075 | 2250 | 1350 X 1175 | MASTER BEDROOM | 2 TRACK ALUMINIUM SLIDING WINDOW |
| 5 | W 3 | 1200 | 2250 | 600 X 1050 | TOILET | SINGLE SHUTTER ALUMINIUM WINDOW |
| 6 | W 4 | 1075 | 2250 | 1250 X 1175 | LOBBY | 2 TRACK ALUMINIUM SLIDING WINDOW |
| 7 | W 5 | 1075 | 2250 | 750 X 1175 | LIVING | SINGLE SHUTTER ALUMINIUM WINDOW |

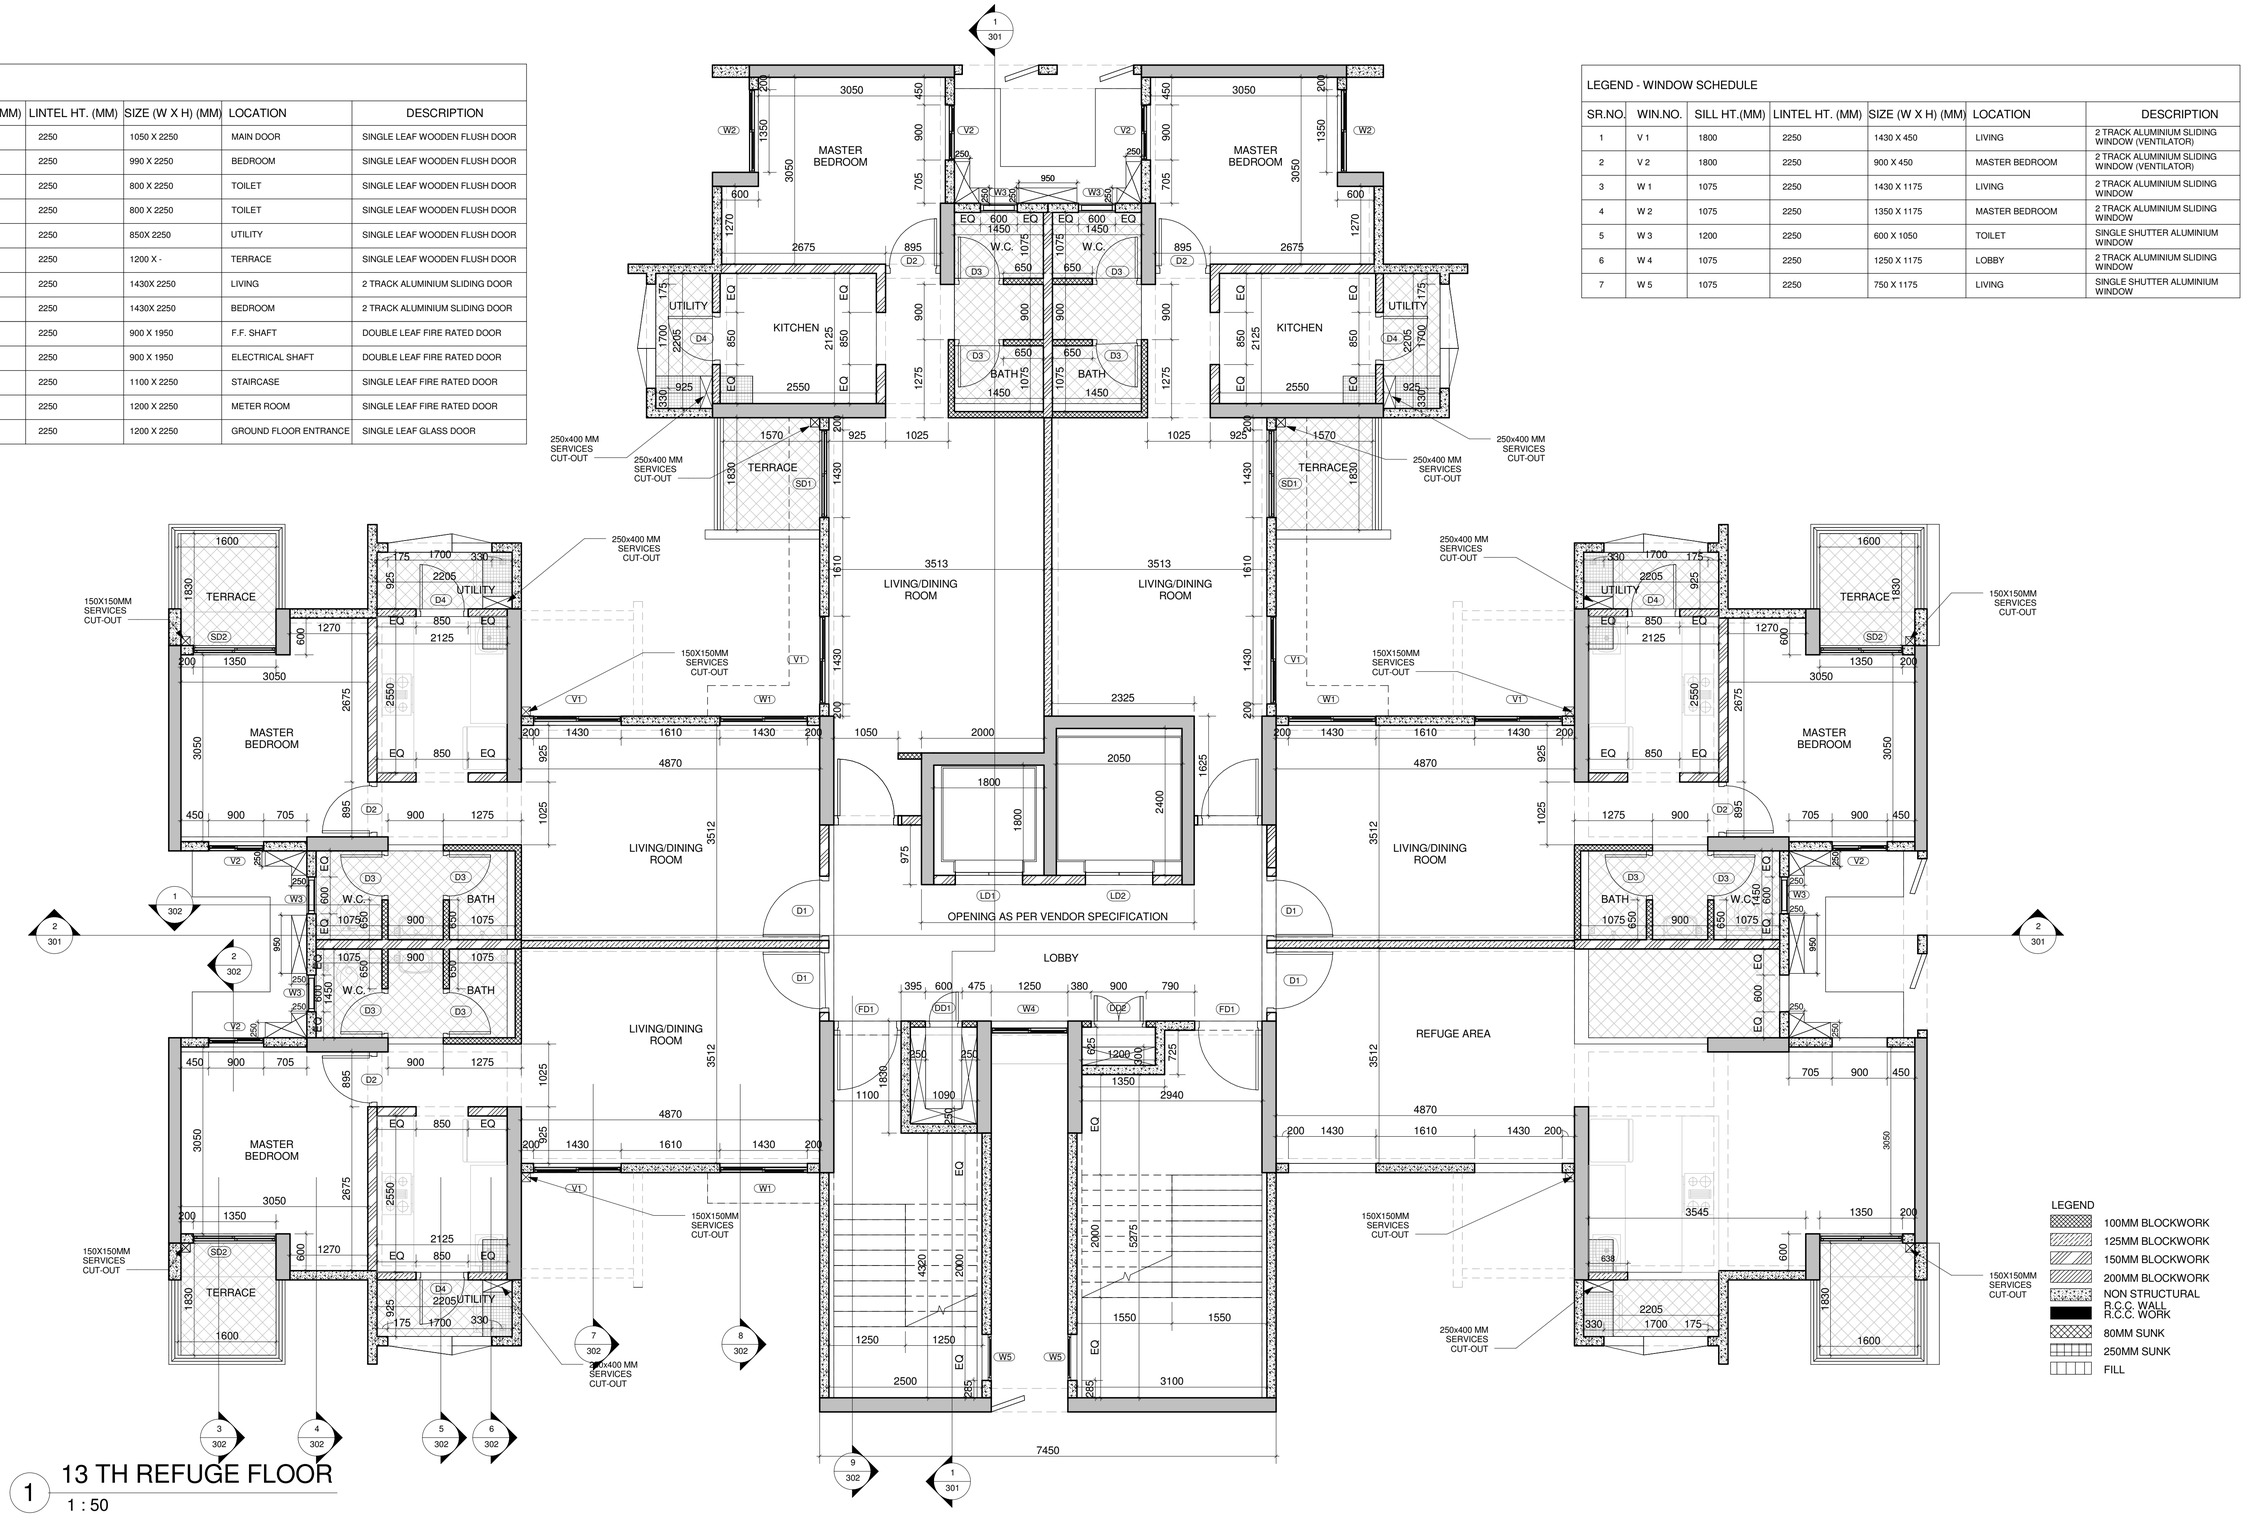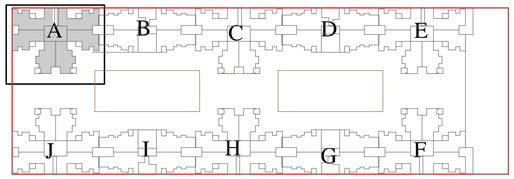


# 13 TH REFUGE FLOOR

1 : 50

| GENERAL NOTES | KEY PLAN | REVISION INDEX | | | CONSULTANTS | CONSULTANTS | NORTH | | | |
|---|---|---|---|---|---|---|---|---|---|---|
| All dimensions are in milllimeters and levels in meters unless specified otherwise.<br><br>Do not scale the drawing follow written measurements.<br><br>All dimensions are unfinished dimensions unless specified otherwise.<br><br>All discrepancies shouild be bought to notice of teh architect prior to execution of job/procuring material at site.<br><br>This drawing is property of Kapadia Associates and should not be copied,reproduced, handed over to a third party or used for any purpose other than for which it has been issued.<br><br>This drawing is to be read in conjunction with all relevant structural and services drawing. |  | No. | Date | Description | **TCE-TATA CONSULTING ENGINEERS LTD.**<br>Infra Structure Consultants<br>Tel : 91 22 61148181<br>email : www.tce.co.in<br><br>**WSP**<br>Services<br>Tel : 91 120480 8400<br>email : www.wspgroup.com | **STRUCT BOMBAY CONSULTANTS**<br>Civil & Structural Consultants<br>Tel : 022-24937510 / 24933986<br>email : sbcbom@gmail.com<br><br>**PBB**<br>Planner / Landscape Architect<br>Tel : 079 6923054<br>email : landscapeindia@usg.net | **STAMP & SIGN** | DRAWN | PROJECT TITLE | PROJ. NO. |
| | | | | | | | | PANKAJ | LODHA PALAVA 3.07A/M/A | L6513 |
| | | | | | | | | CHECKED | DRAWING TITLE | DWG. NO. |
| | | | | | | | | SANEEP | REFUGE FLOOR | 205 |
| | | | | | | | | SCALE | DRAWING STAGE | DATE |
| | | | | | | | | 1:50 | DESIGN DEVELOPMENT | 05-02-2014 |
| | | | | | | | | REV. NO. | **KAPADIA ASSOCIATES**<br>architecture+urban design<br>12-114<br>Peninsula Centre,Dr. S.S. Rao Road,<br>Off Ambedkar Road,Parel East,<br>Mumbai 400012<br>Tel : 91-22-6660 2838 / 39<br>Fax : 91-22-6660 2844<br>E-mail : kapl@kapl.in<br>Website: www.kapl.in | |