
LEGEND - DOOR SCHEDULE

SR.NO.	WIN.NO.	SILL HT.(MM)	LINTEL HT. (MM)	SIZE (W X H) (MM)	LOCATION	DESCRIPTION
1	D 1	0	2250	1050 X 2250	MAIN DOOR	SINGLE LEAF WOODEN FLUSH DOOR
2	D 2	0	2250	990 X 2250	BEDROOM	SINGLE LEAF WOODEN FLUSH DOOR
3	D 3	0	2250	800 X 2250	TOILET	SINGLE LEAF WOODEN FLUSH DOOR
4	D 3	0	2250	800 X 2250	TOILET	SINGLE LEAF WOODEN FLUSH DOOR
5	D4	0	2250	850X 2250	UTILITY	SINGLE LEAF WOODEN FLUSH DOOR
6	D5	0	2250	1200 X -	TERRACE	SINGLE LEAF WOODEN FLUSH DOOR
7	SD1	0	2250	1430X 2250	LIVING	2 TRACK ALUMINIUM SLIDING DOOR
8	SD2	0	2250	1430X 2250	BEDROOM	2 TRACK ALUMINIUM SLIDING DOOR
9	DD1	300	2250	900 X 1950	F.F. SHAFT	DOUBLE LEAF FIRE RATED DOOR
10	DD2	300	2250	900 X 1950	ELECTRICAL SHAFT	DOUBLE LEAF FIRE RATED DOOR
11	FD1	0	2250	1100 X 2250	STAIRCASE	SINGLE LEAF FIRE RATED DOOR
12	FD2	0	2250	1200 X 2250	METER ROOM	SINGLE LEAF FIRE RATED DOOR
13	GD1	0	2250	1200 X 2250	GROUND FLOOR ENTRANCE	SINGLE LEAF GLASS DOOR

LEGEND - WINDOW SCHEDULE

SR.NO.	WIN.NO.	SILL HT.(MM)	LINTEL HT. (MM)	SIZE (W X H) (MM)	LOCATION	DESCRIPTION
1	V 1	1800	2250	1430 X 450	LIVING	2 TRACK ALUMINIUM SLIDING WINDOW (VENTILATOR)
2	V 2	1800	2250	900 X 450	MASTER BEDROOM	2 TRACK ALUMINIUM SLIDING WINDOW (VENTILATOR)
3	W 1	1075	2250	1430 X 1175	LIVING	2 TRACK ALUMINIUM SLIDING WINDOW
4	W 2	1075	2250	1350 X 1175	MASTER BEDROOM	2 TRACK ALUMINIUM SLIDING WINDOW
5	W 3	1200	2250	600 X 1050	TOILET	SINGLE SHUTTER ALUMINIUM WINDOW
6	W 4	1075	2250	1250 X 1175	LOBBY	2 TRACK ALUMINIUM SLIDING WINDOW
7	W 5	1075	2250	750 X 1175	LIVING	SINGLE SHUTTER ALUMINIUM WINDOW

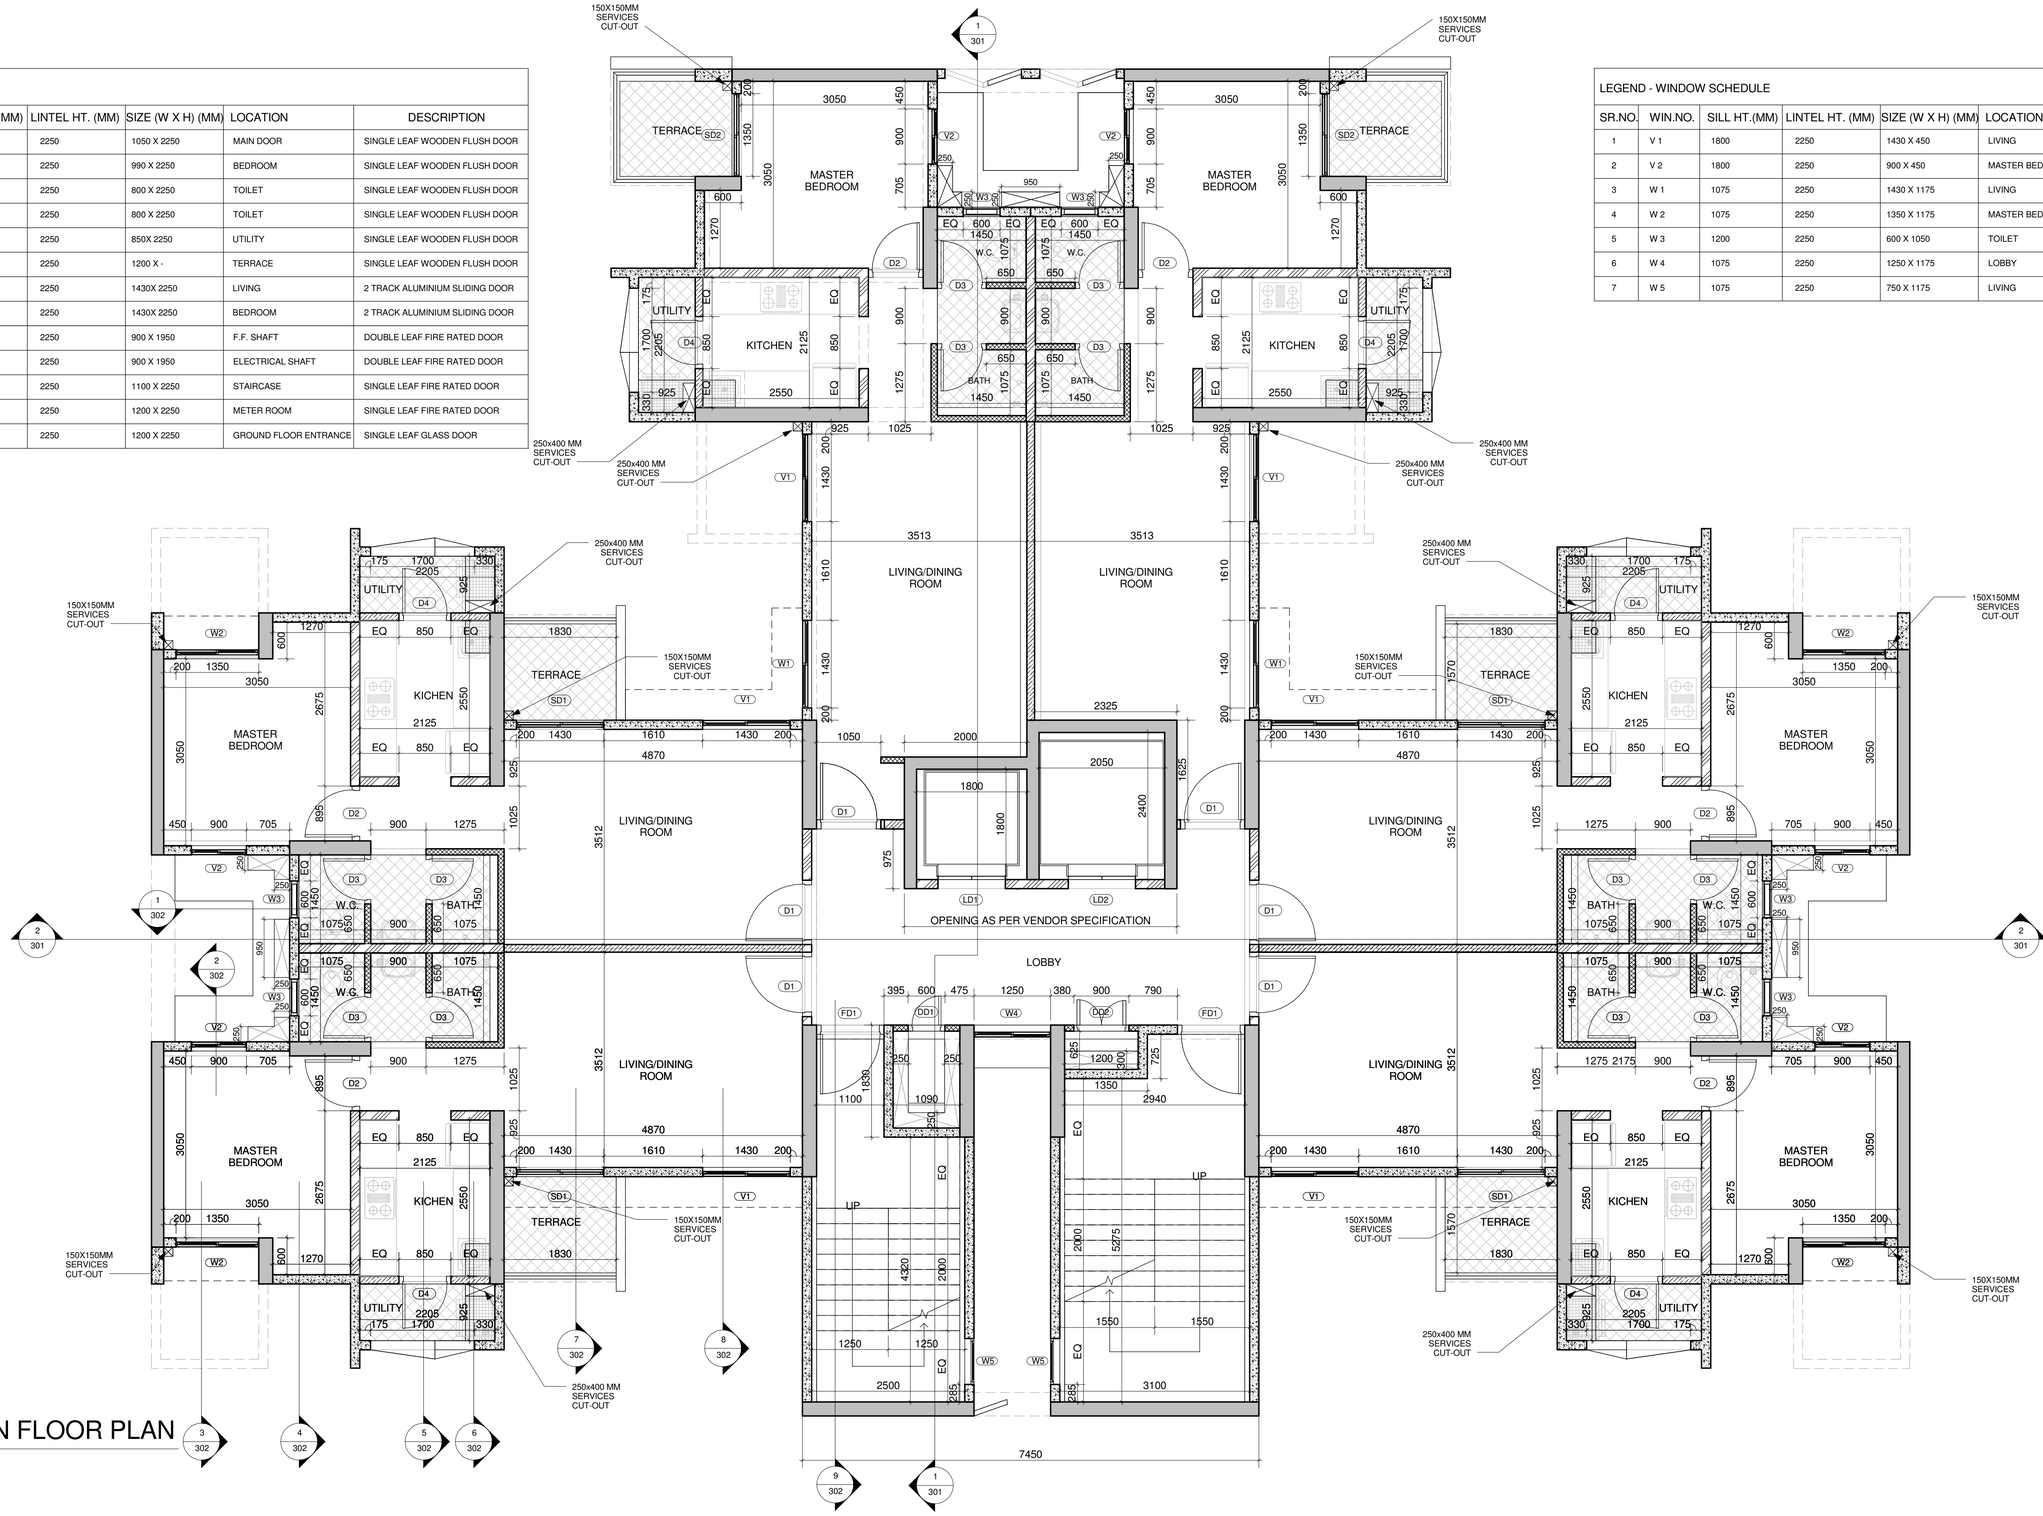

1 EVEN FLOOR PLAN

1 : 50

GENERAL NOTES

All dimensions are in milllimeters and levels in meters unless specified otherwise.

Do not scale the drawing follow written measurements.


All dimensions are unfinished dimensions unless specified otherwise.

All discrepancies shouild be bought to notice of teh architect prior to execution of job/procuring material at site.

This drawing is property of Kapadia Associates and should not be copied,reproduced, handed over to a third party or used for any purpose other than for which it has been issued.

This drawing is to be read in conjunction with all relevant structural and services drawing.

KEY PLAN

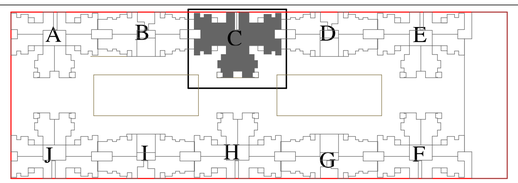

REVISION INDEX

No.	Date	Description

CONSULTANTS

TCE-TATA CONSULTING ENGINEERS LTD.
Infra Structure Consultants
Tel : 91 22 61148181
email : www.tce.co.in

WSP
Services
Tel : 91 120480 8400
email : www.wspgroup.com

CONSULTANTS

STRUCT BOMBAY CONSULTANTS
Civil & Structural Consultants
Tel : 022-24937510 / 24933986
email : sbcbom@gmail.com

PBB
Planner / Landscape Architect
Tel : 079 6923054
email : landscapeindia@usg.net

NORTH

STAMP & SIGN

DRAWN	PROJECT TITLE	PROJ. NO.
PANKAJ	LODHA PALAVA 3.07A/M/C	L6513
CHECKED	DRAWING TITLE	DWG. NO.
SANEEP	FLOOR PLAN	203
SCALE	DRAWING STAGE	DATE
1:50	DESIGN DEVELOPMENT	05-02-2014
REV. NO.		

KAPADIA ASSOCIATES
architecture+urban design
12-114
Peninsula Centre,Dr. S.S. Rao Road,
Off Ambedkar Road,Parel East,
Mumbai 400012
Tel : 91-22-6660 2838 / 39
Fax : 91-22-6660 2844
E-mail : kapl@kapl.in
Website: www.kapl.in