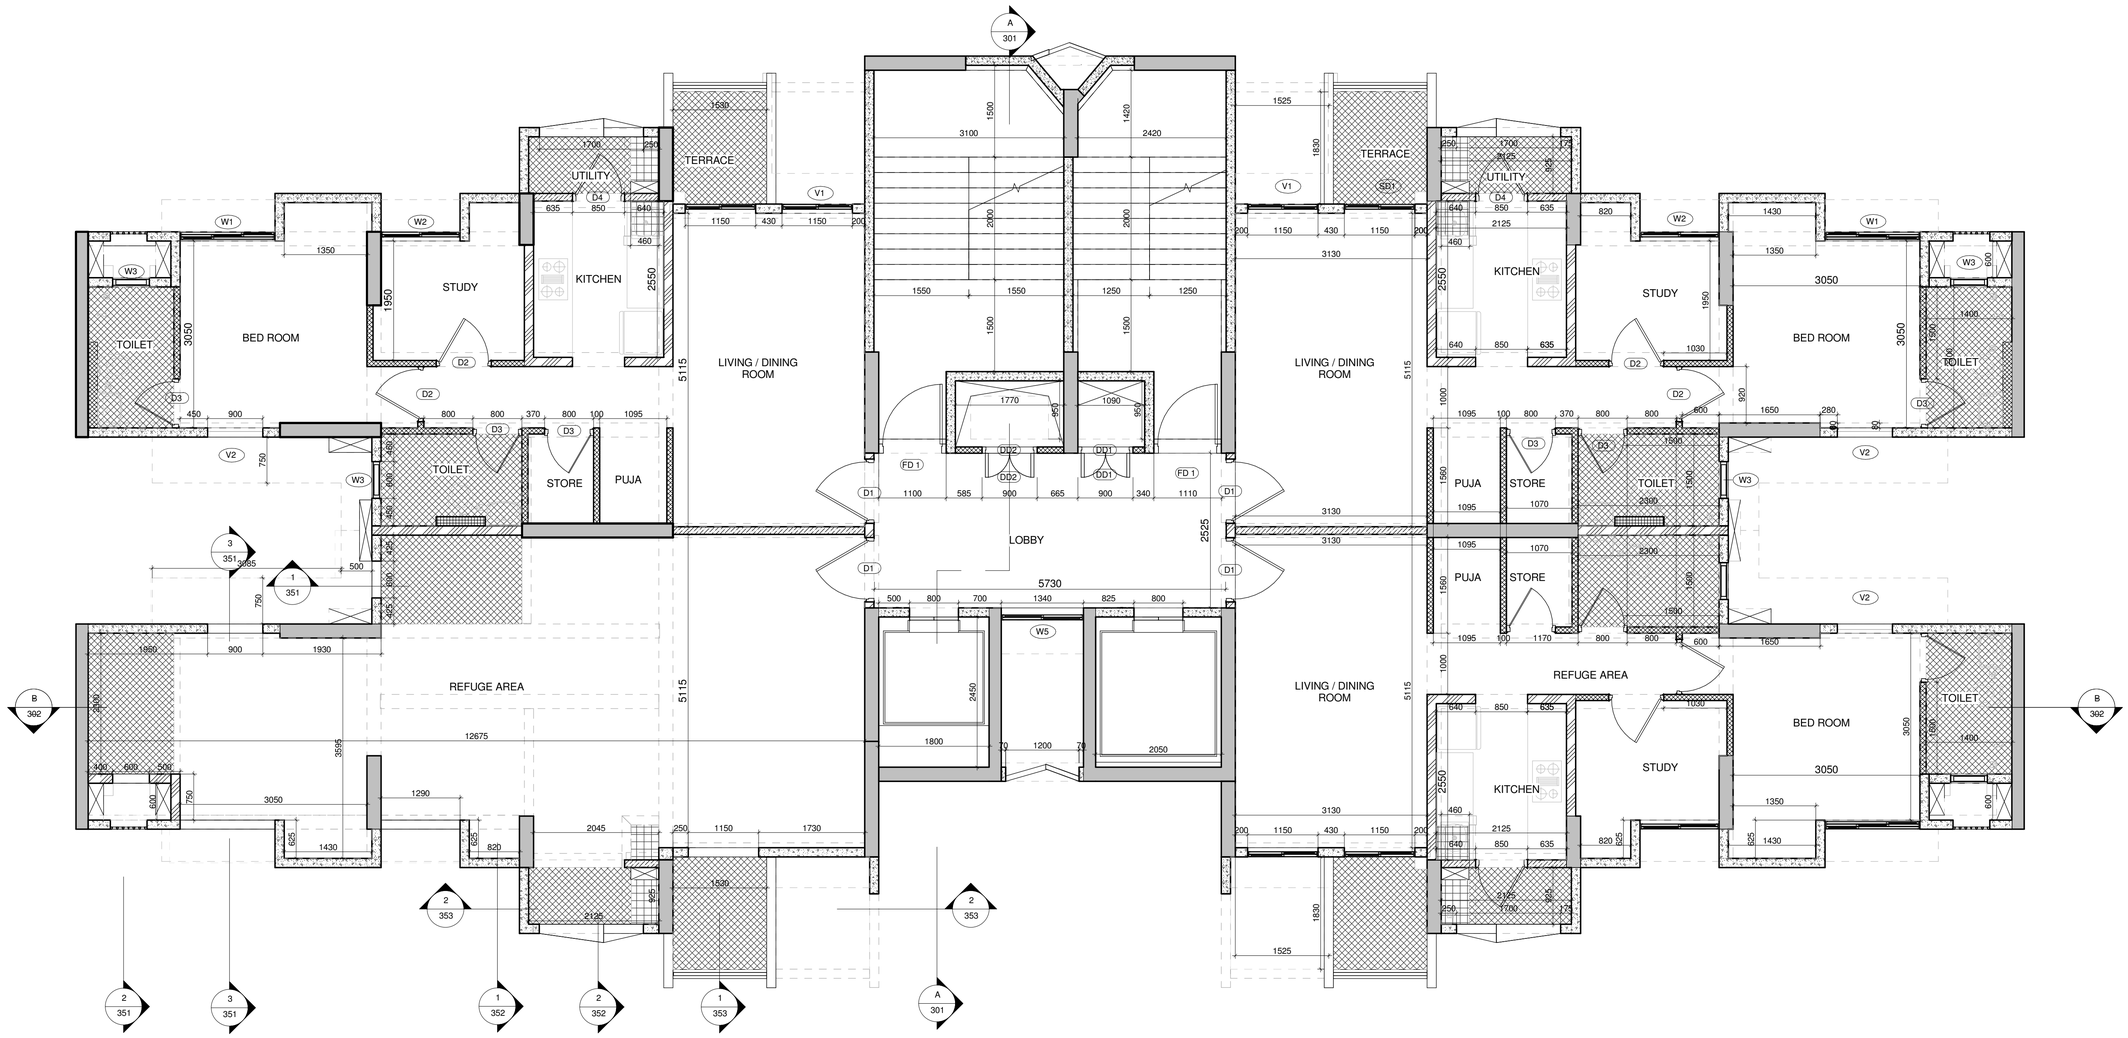


1 REFUGE - 8TH FLOOR

1 : 50

LEGEND - DOOR SCHEDULE

SR.NO.	WIN.NO.	SILL HT.(MM)	LINTEL HT. (MM)	SIZE (W X H) (MM)	LOCATION	DESCRIPTION
1	D 1	0	2250	1050 X 2250	MAIN DOOR	SINGLE LEAF WOODEN FLUSH DOOR
2	D 2	0	2250	990 X 2250	BEDROOM / STUDY	SINGLE LEAF WOODEN FLUSH DOOR
3	D 3	0	2250	800 X 2250	TOILET	SINGLE LEAF WOODEN FLUSH DOOR
4	SD1	0	2250	1150 X 2250	LIVING	2 TRACK ALUMINIUM SLIDING DOOR
5	SD2	0	2250	1485 X 2250	LIVING - GROUND FLOOR	2 TRACK ALUMINIUM SLIDING DOOR
6	SD3	0	2250	1550 X 2250	MASTER BEDROOM - GROUND FLOOR	2 TRACK ALUMINIUM SLIDING DOOR
7	DD1	300	2250	900 X 1950	F.F. SHAFT	DOUBLE LEAF FIRE RATED DOOR
8	DD2	300	2250	900 X 1950	ELECTRICAL SHAFT	DOUBLE LEAF FIRE RATED DOOR
9	FD1	0	2250	1100 X 2250	STAIRCASE	SINGLE LEAF FIRE RATED DOOR
10	FD2	0	2250	900X 2250	METER ROOM	SINGLE LEAF FIRE RATED DOOR
11	GD1	0	2250	1200 X 2250	ENTRANCE LOBBY - GROUND FLOOR	SINGLE LEAF GLASS DOOR

LEGEND - WINDOW SCHEDULE

SR.NO.	WIN.NO.	SILL HT.(MM)	LINTEL HT. (MM)	SIZE (W X H) (MM)	LOCATION	DESCRIPTION
1	W 1	1075	2250	1550 X 1175	MASTER BEDROOM	3 TRACK ALUMINIUM SLIDING WINDOW
2	W 2	1075	2250	1290 X 1175	STUDY	2 TRACK ALUMINIUM SLIDING WINDOW
3	W 3	1200	2250	600 X 1050	TOILET	SINGLE SHUTTER ALUMINIUM WINDOW
4	W4	1075	2250	600 X 1175	STAIRCASE	SINGLE SHUTTER ALUMINIUM WINDOW
5	W 5	1075	2250	1340 X 1175	LOBBY	2 TRACK ALUMINIUM SLIDING WINDOW
6	V1	1800	2250	1150 X 450	LIVING	2 TRACK ALUMINIUM SLIDING WINDOW
7	V2	1800	2250	900 X 450	MASTER BEDROOM	2 TRACK ALUMINIUM SLIDING WINDOW
8	V3	1800	2250	600 X 450	LIVING - GROUND	2 TRACK ALUMINIUM SLIDING WINDOW

LEGEND

- 100MM BLOCKWORK
- 125MM BLOCKWORK
- 150MM BLOCKWORK
- 200MM BLOCKWORK
- NON STRUCTURAL R.C.C. WALL
- R.C.C. WORK
- 80MM SUNK
- 250MM SUNK
- FILL

GENERAL NOTES

All dimensions are in milllimeters and levels in meters unless specified otherwise.

Do not scale the drawing follow written measurements.


All dimensions are unfinished dimensions unless specified otherwise.

All discrepancies shouild be bought to notice of teh architect prior to execution of job/procuring material at site.

This drawing is property of Kapadia Associates and should not be copied,reproduced, handed over to a third party or used for any purpose other than for which it has been issued.

This drawing is to be read in conjunction with all relevant structural and services drawing.

KEY PLAN

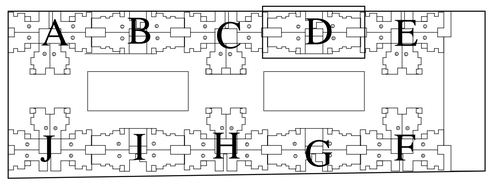

REVISION INDEX

No.	Date	Description

CONSULTANTS

TCE-TATA CONSULTING ENGINEERS LTD.
Infra Structure Consultants
Tel : 91 22 61148181
email : www.tce.co.in

WSP
Services
Tel : 91 120480 8400
email : www.wspgroup.com

CONSULTANTS

Struct Bombay Consultants,
21,Shubhada ,shopping wing,1st floor ,
opp.Traffic police headquarters,
Sir Pochkanwala road,Worli,Mumbai 30
Tel : 91 22 24937510
email : milind@sbcmumbai.com

PBB
Planner / Landscape Architect
Tel : 079 6923054
email : landscapeindia@usg.net

NORTH

STAMP & SIGN

DRAWN	PROJECT TITLE	PROJ. NO.
KC	LODHA PALAVA 3.07A/M/D	L6513
CHECKED	DRAWING TITLE	DWG. NO.
Checker	FLOOR PLAN	204
SCALE	DRAWING STAGE	DATE
1:50	DESIGN DEVELOPMETN	29-1-2014
REV. NO.		

KAPADIA ASSOCIATES
architecture+urban design

12-114
Peninsula Centre,Dr. S.S. Rao Road,
Off Ambedkar Road,Parel East,
Mumbai 400012

Tel : 91-22-6660 2838 / 39
Fax : 91-22-6660 2844
E-mail : kapl@kapl.in
Website: www.kapl.in