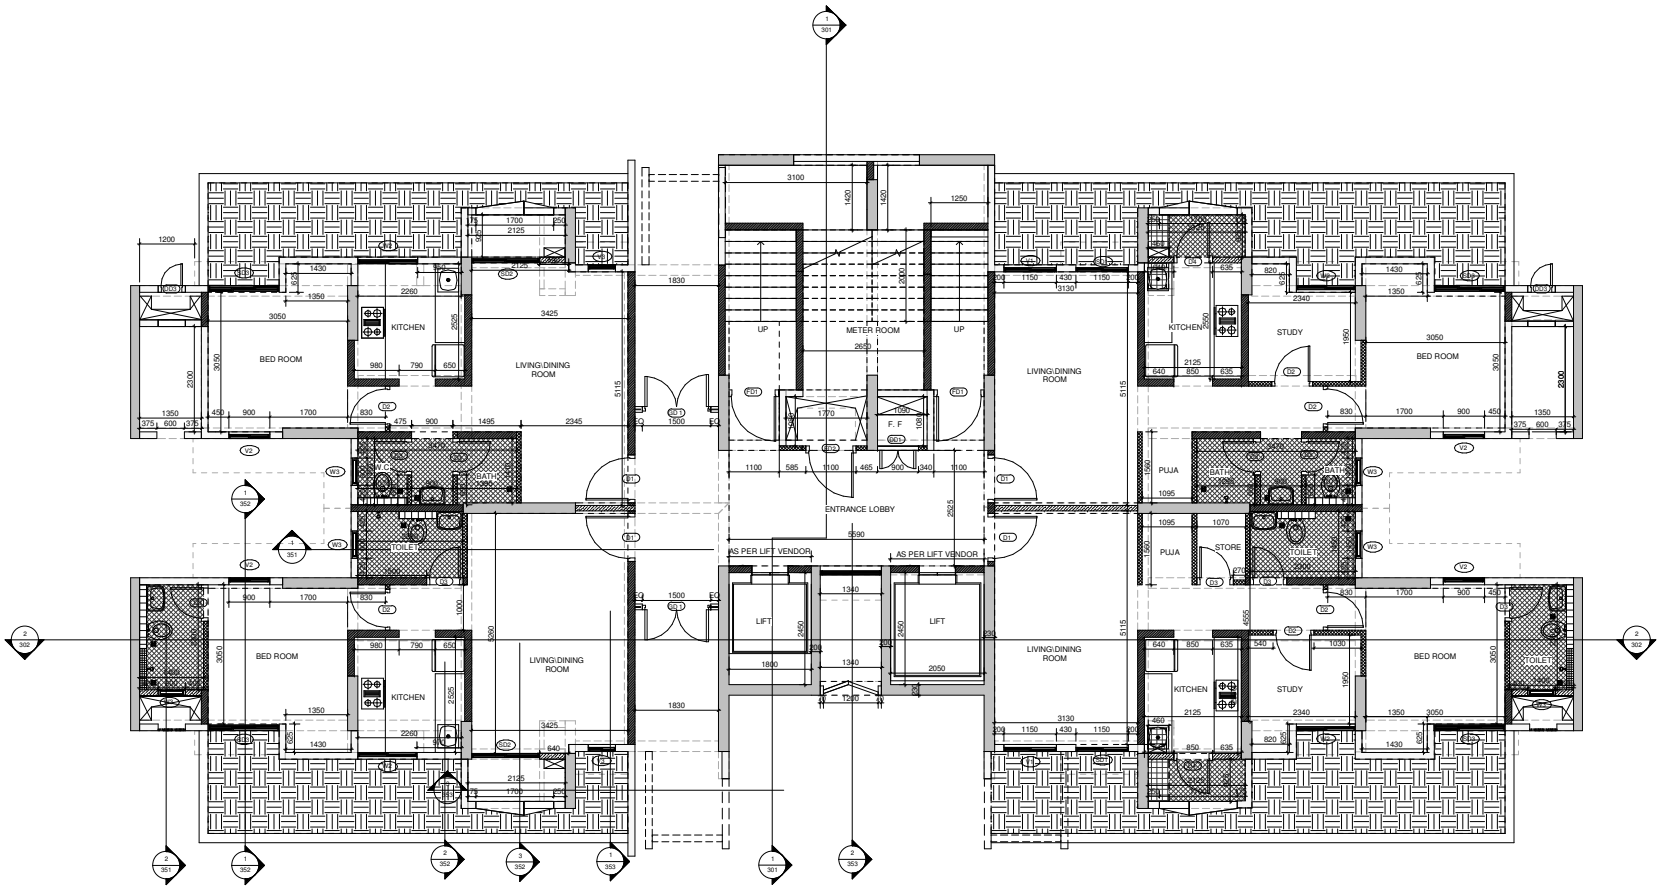


1 GROUND FLOOR
1 : 50

LEGEND - DOOR SCHEDULE

SR.NO.	WIN.NO.	SILL HT.(MM)	LINTEL HT. (MM)	SIZE (W X H) (MM)	LOCATION	DESCRIPTION
1	D1	0	2050	1030 X 2050	MAIN DOOR	SINGLE LEAF WOODEN FLUSH DOOR
2	D2	0	2050	950 X 2050	BEDROOM / STUDY	SINGLE LEAF WOODEN FLUSH DOOR
3	D3	0	2050	850 X 2050	TOILET	SINGLE LEAF WOODEN FLUSH DOOR
4	D4	0	2050	850 X 2050	UTILITY	SINGLE SHUTTER ALUMINIUM DOOR
5	SD1	0	2050	1150 X 2050	LIVING	2 TRACK ALUMINIUM SLIDING DOOR
6	SD2	0	2050	1446 X 2050	LIVING - GROUND FLOOR	2 TRACK ALUMINIUM SLIDING DOOR
7	SD3	0	2050	1546 X 2050	MASTER BEDROOM - GROUND FLOOR	2 TRACK ALUMINIUM SLIDING DOOR
8	SD1	300	2050	950 X 2350	F.F. SHAFT	DOUBLE LEAF FIRE RATED DOOR
9	SD2	300	2050	950 X 2350	ELECTRICAL SHAFT	DOUBLE LEAF FIRE RATED DOOR
10	SD3	300	2050	950 X 2350	TOILET SHAFT - GROUND FLOOR	SINGLE LEAF DOOR
11	SD1	0	2050	1100 X 2050	STAIRCASE	SINGLE LEAF FIRE RATED DOOR
12	SD2	0	2050	9000 X 2050	METER ROOM	SINGLE LEAF FIRE RATED DOOR
13	GD1	0	2050	1500 X 2050	ENTRANCE LOBBY - GROUND FLOOR	SINGLE LEAF GLASS DOOR

LEGEND - WINDOW SCHEDULE

SR.NO.	WIN.NO.	SILL HT.(MM)	LINTEL HT. (MM)	SIZE (W X H) (MM)	LOCATION	DESCRIPTION
1	W 1	1075	2250	1550 X 1175	MASTER BEDROOM	3 TRACK ALUMINIUM SLIDING WINDOW
2	W 2	1075	2250	1200 X 1175	STUDY	2 TRACK ALUMINIUM SLIDING WINDOW
3	W 3	1200	2250	600 X 1050	TOILET	SINGLE SHUTTER ALUMINIUM WINDOW
4	W4	1075	2250	600 X 1175	STAIRCASE	SINGLE SHUTTER ALUMINIUM WINDOW
5	W 5	1075	2250	1340 X 1175	LOBBY	2 TRACK ALUMINIUM SLIDING WINDOW
6	V1	1800	2250	1150 X 450	LIVING	2 TRACK ALUMINIUM SLIDING WINDOW
7	V2	1800	2250	900 X 450	MASTER BEDROOM	2 TRACK ALUMINIUM SLIDING WINDOW
8	V3	1800	2250	600 X 450	LIVING / GROUND	2 TRACK ALUMINIUM SLIDING WINDOW

LEGEND

- 100MM BLOCKWORK
- 125MM BLOCKWORK
- 150MM BLOCKWORK
- 200MM BLOCKWORK
- NON STRUCTURAL R.C.C. WALL
- R.C.C. WORK
- 80MM SUNK
- 250MM SUNK
- FILL

GENERAL NOTES

All dimensions are in millimeters and levels in meters unless specified otherwise.

Do not scale the drawing follow written measurements.


All dimensions are unfinished dimensions unless specified otherwise.

All discrepancies should be bought to notice of teh architect prior to execution of job/procuring material at site.

This drawing is property of Kapadia Associates and should not be copied,reproduced, handed over to a third party or used for any purpose other than for which it has been issued.

This drawing is to be read in conjunction with all relevant structural and services drawing.

KEY PLAN

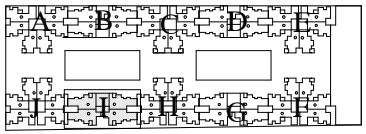

REVISION INDEX

No.	Date	Description

CONSULTANTS

TCE-TATA CONSULTING ENGINEERS LTD.
Infra Structure Consultants
Tel : 91 22 61148181
email : www.tce.co.in

WSP
Services
Tel : 91 120480 8400
email : www.wspgroup.com

CONSULTANTS

Struct Bombay Consultants,
21,Shubhada ,shopping wing,1st floor , opp.Traffic police headquarters, Sir Pochkanwala road,Worli,Mumbai 30
Tel : 91 22 24937510
email : mlind@sbcmumbai.com

PBB
Planner / Landscape Architect
Tel : 079 6923054
email : landscapeindia@usg.net

NORTH

STAMP & SIGN

DRAWN	PROJECT TITLE	PROJ. NO.	
SLUEET	LODHA PALAVA3.07A/M/I	PROJECT CODE	
CHECKED	DRAWING TITLE	DWG. NO.	
Checker	FLOOR PLAN	201	
SCALE	DRAWING STAGE	DATE	
1:50	DESIGN DEVELOPMENT	05-02-2014	
REV. NO.	**KAPADIA ASSOCIATES** architecture+urban design		

12-114
Peninsula Centre,Dr. S.S. Rao Road, Off Ambedkar Road,Parel East, Mumbai 400012

Tel : 91-22-6660 2838 / 39
Fax : 91-22-6660 2844
E-mail : kapl@kapl.in
Website: www.kapl.in