
LEGEND - DOOR SCHEDULE

| SR.NO. | WIN.NO. | SILL HT.(MM) | LINTEL HT. (MM) | SIZE (W X H) (MM) | LOCATION | DESCRIPTION |
|---|---|---|---|---|---|---|
| 1 | D 1 | 0 | 2250 | 1050 X 2250 | MAIN DOOR | SINGLE LEAF WOODEN FLUSH DOOR |
| 2 | D 2 | 0 | 2250 | 990 X 2250 | BEDROOM | SINGLE LEAF WOODEN FLUSH DOOR |
| 3 | D 3 | 0 | 2250 | 800 X 2250 | TOILET | SINGLE LEAF WOODEN FLUSH DOOR |
| 4 | D 3 | 0 | 2250 | 800 X 2250 | TOILET | SINGLE LEAF WOODEN FLUSH DOOR |
| 5 | D4 | 0 | 2250 | 850X 2250 | UTILITY | SINGLE LEAF WOODEN FLUSH DOOR |
| 5 | D5 | 0 | 2250 | 1200 X - | TERRACE | SINGLE LEAF WOODEN FLUSH DOOR |
| 6 | SD1 | 0 | AS PER SITE | 1430X AS PER SITE | LIVING - GROUND FLOOR | 2 TRACK ALUMINIUM SLIDING DOOR |
| 7 | DD1 | 300 | 2250 | 900 X 1950 | F.F. SHAFT | DOUBLE LEAF FIRE RATED DOOR |
| 8 | DD2 | 300 | 2250 | 900 X 1950 | ELECTRICAL SHAFT | DOUBLE LEAF FIRE RATED DOOR |
| 9 | FD1 | 0 | 2250 | 1100 X 2250 | STAIRCASE | SINGLE LEAF FIRE RATED DOOR |
| 10 | FD2 | 0 | 2250 | 1200 X 2250 | METER ROOM | SINGLE LEAF FIRE RATED DOOR |
| 11 | GD1 | 0 | 2250 | 1200 X 2250 | GROUND FLOOR ENTRANCE | SINGLE LEAF GLASS DOOR |

LEGEND - WINDOW SCHEDULE

| SR.NO. | WIN.NO. | SILL HT.(MM) | LINTEL HT. (MM) | SIZE (W X H) (MM) | LOCATION | DESCRIPTION |
|---|---|---|---|---|---|---|
| 1 | V 1 | 1800 | 2250 | 1430 X 450 | LIVING | 2 TRACK ALUMINIUM SLIDING WINDOW (VENTILATOR) |
| 2 | V 2 | 1800 | 2250 | 900 X 450 | MASTER BEDROOM | 2 TRACK ALUMINIUM SLIDING WINDOW (VENTILATOR) |
| 3 | W 1 | 1075 | 2250 | 1430 X 1175 | LIVING | 2 TRACK ALUMINIUM SLIDING WINDOW |
| 4 | W 2 | 1075 | 2250 | 1350 X 1175 | MASTER BEDROOM | 2 TRACK ALUMINIUM SLIDING WINDOW |
| 5 | W 3 | 1200 | 2250 | 600 X 1050 | TOILET | SINGLE SHUTTER ALUMINIUM WINDOW |
| 6 | W 4 | 1075 | 2250 | 1250 X 1175 | LOBBY | 2 TRACK ALUMINIUM SLIDING WINDOW |
| 7 | W 5 | 1075 | 2250 | 750 X 1175 | LIVING | SINGLE SHUTTER ALUMINIUM WINDOW |

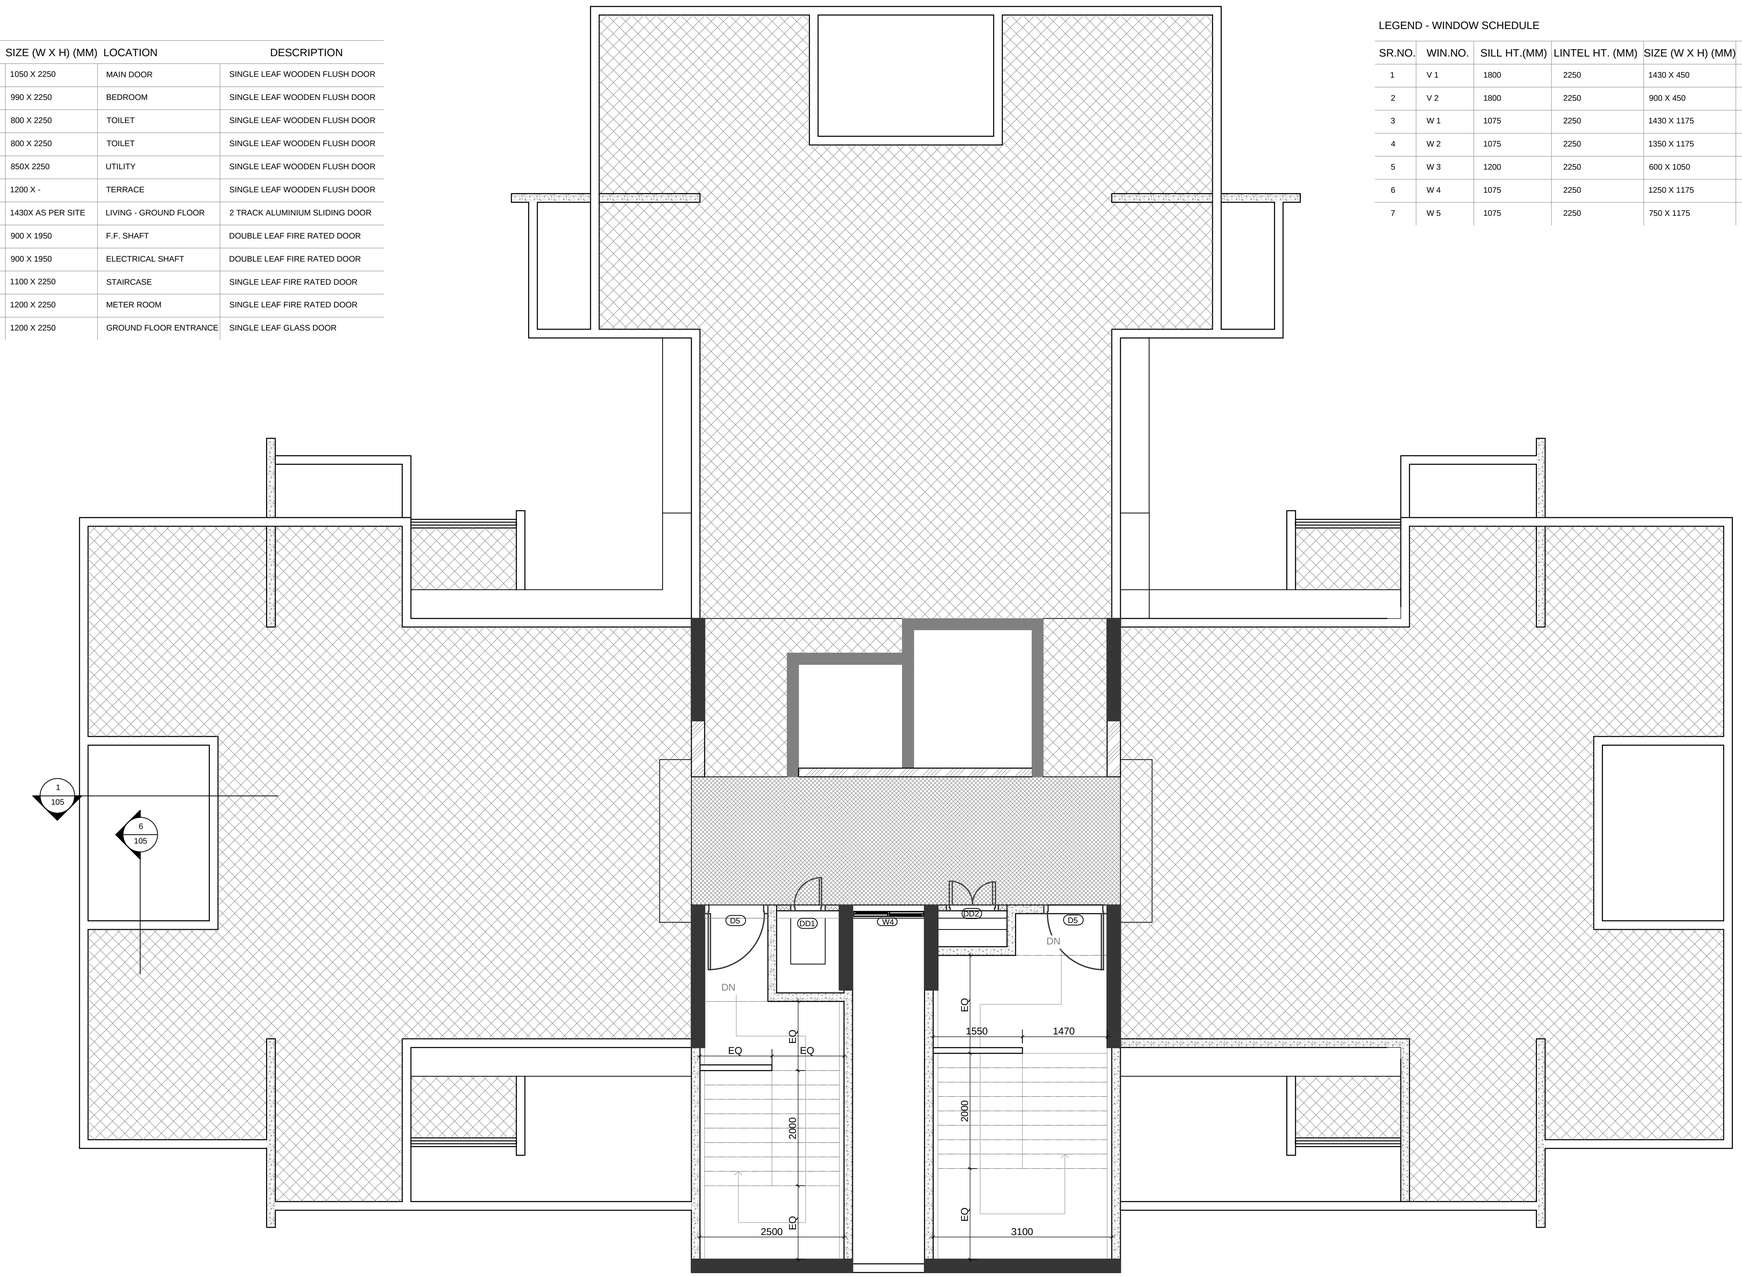


1 TERRACE
1 : 50

LEGEND
- 100MM BLOCKWORK
- 125MM BLOCKWORK
- 150MM BLOCKWORK
- 200MM BLOCKWORK
- NON STRUCTURAL R.C.C. WALL
- R.C.C. WORK
- 80MM SUNK
- 250MM SUNK
- FILL

**GENERAL NOTES**

All dimensions are in milllimeters and levels in meters unless specified otherwise.

Do not scale the drawing follow written measurements.


All dimensions are unfinished dimensions unless specified otherwise.

All discrepancies shouild be bought to notice of teh architect prior to execution of job/procuring material at site.

This drawing is property of Kapadia Associates and should not be copied,reproduced, handed over to a third party or used for any purpose other than for which it has been issued.

This drawing is to be read in conjunction with all relevant structural and services drawing.

**KEY PLAN**

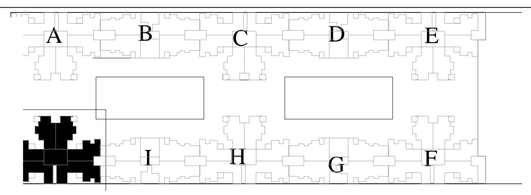


**REVISION INDEX**

| No. | Date | Description |
|---|---|---|
| | | |
| | | |
| | | |
| | | |
| | | |
| | | |
| | | |
| | | |

**CONSULTANTS**

**TCE-TATA CONSULTING ENGINEERS LTD.**
Infra Structure Consultants
Tel : 91 22 61148181
email : www.tce.co.in

**WSP**
Services
Tel : 91 120480 8400
email : www.wspgroup.com

**CONSULTANTS**

**STRUCT BOMBAY CONSULTANTS**
Civil & Structural Consultants
Tel : 022-24937510 / 24933986
email : sbcbom@gmail.com

**PBB**
Planner / Landscape Architect
Tel : 079 6923054
email : landscapeindia@usg.net

**NORTH**

**STAMP & SIGN**

| | | |
|---|---|---|
| DRAWN | PROJECT TITLE | PROJ. NO. |
| Author | LODHA PALAVA 3.07A/M/J | L6513 |
| CHECKED | DRAWING TITLE | DWG. NO. |
| Checker | FLOOR PLAN | 206 |
| SCALE | DRAWING STAGE | DATE |
| | PROJECT STATUS | 29-01-2014 |
| REV. NO. | | |

**KAPADIA ASSOCIATES**
architecture+urban design
12-114
Peninsula Centre,Dr. S.S. Rao Road,
Off Ambedkar Road,Parel East,
Mumbai 400012
Tel : 91-22-6660 2838 / 39
Fax : 91-22-6660 2844
E-mail : kapl@kapl.in
Website: www.kapl.in