
THE ARTEOR SERIES TO BE USED FOR EVEN ODD & GROUND FLOOR FOR PRIMIA G & REGALIA F WINGS.

MARKED SWITCHES & SWITCH PLATES TO BE IN ARTEOR SERIES, LEGRAND.

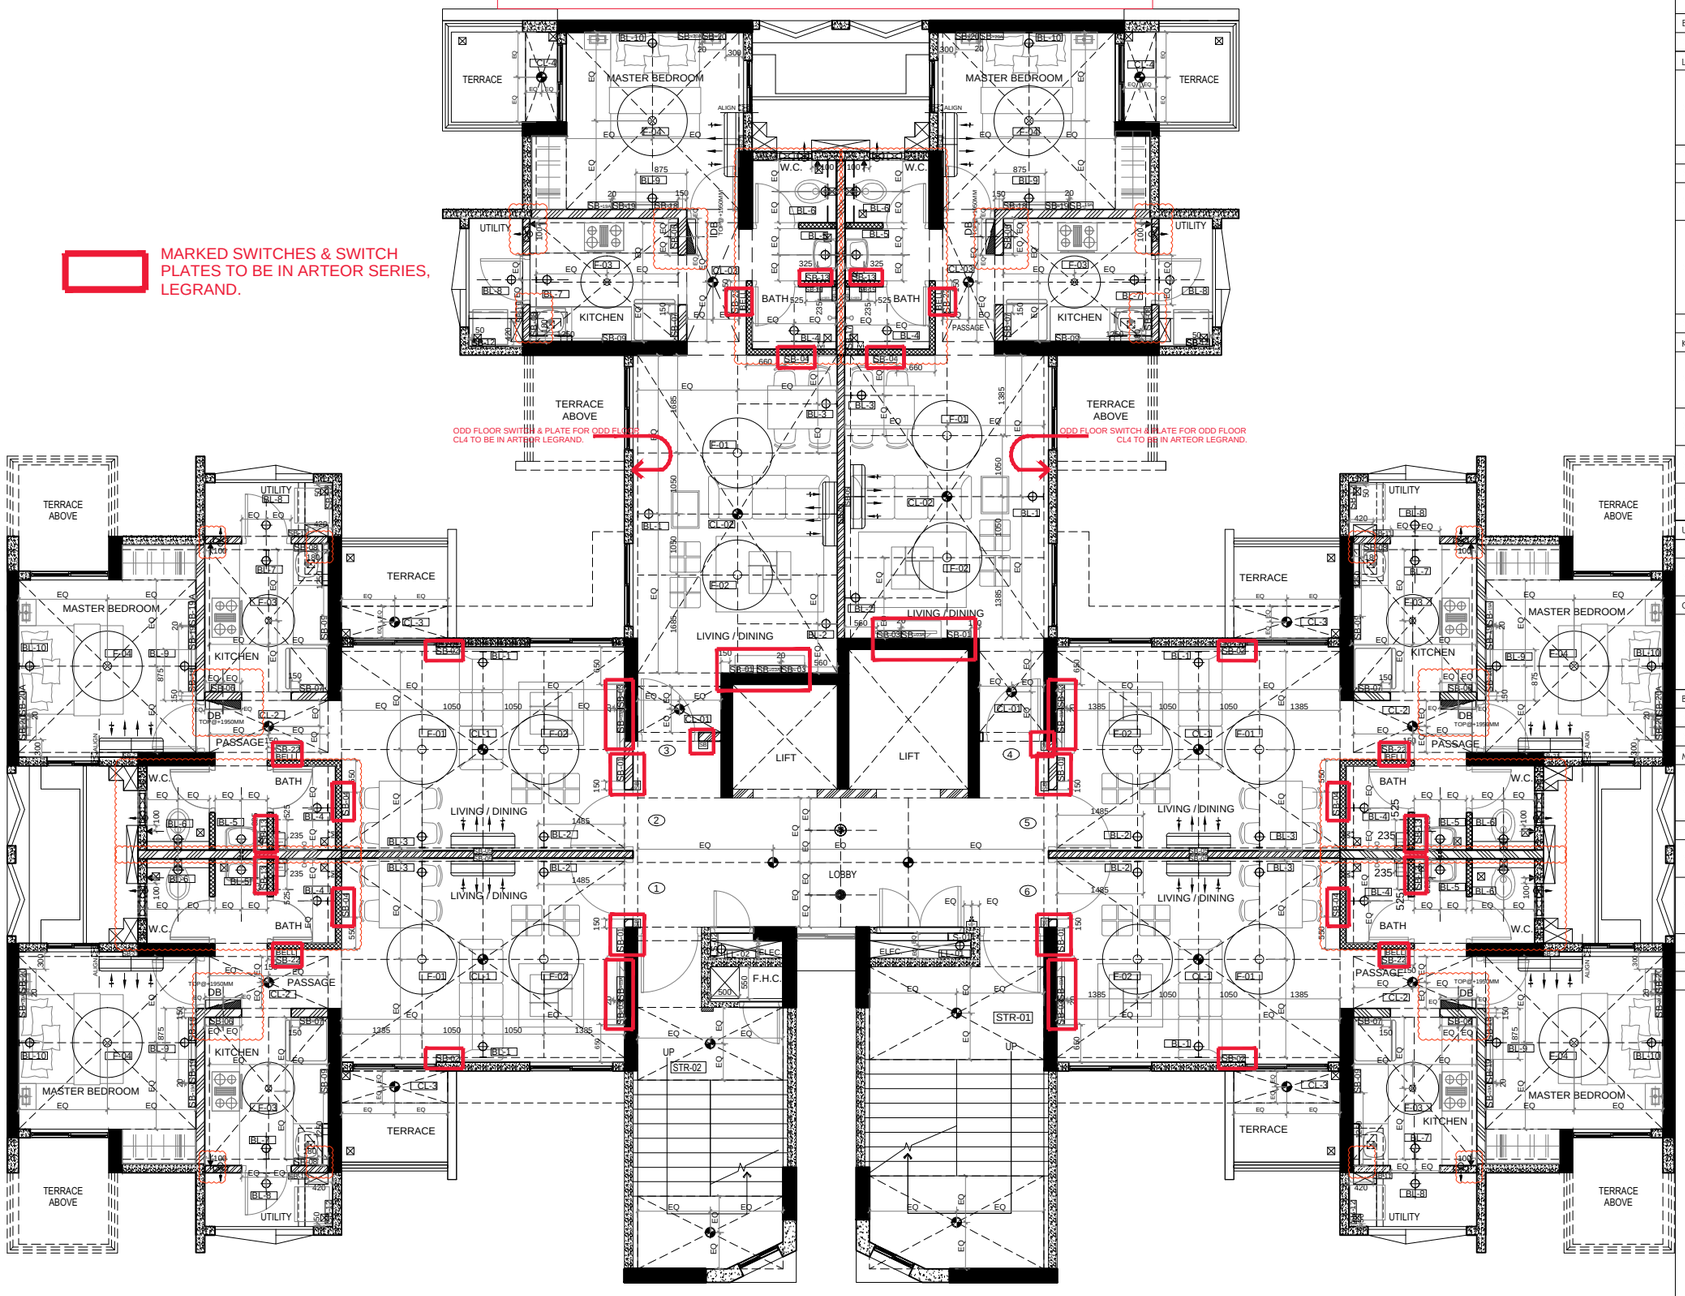

TYPE -01
TYPICAL FLOOR ELECTRICAL PLAN
1 : 50

LEGENDS FOR APT 1,2,5 &6

SWITCH BOARD DETAILS-1BHK (A1)				
SB NO.	SR. NO.	POINT CONTROL	QTY.	HEIGHT OF SB
ENTRANCE				
SB	1	BELL POINT	1	1250MM
LIVING- DINING				
SB-01	1	SWITCH FOR F-2 WITH REG.	1	1250MM
	2	SWITCH FOR CL-1	1	
	3	SWITCH FOR BL-1	1	
	4	SWITCH FOR BL-2	1	
SB-02	2	SWITCH FOR CL-3	1	1250MM
SB-03	1	6A-SOCKET WITH SWITCH	2	600MM
SB-03A	1	TV POINT	1	600MM
	2	TEL POINT	1	
SB-04	1	SWITCH FOR BL-3	1	1250MM
	2	SWITCH FOR F-1 WITH REG.	1	
	3	6A-SOCKET WITH SWITCH	1	
	4	SWITCH FOR CL-2	1	
	5	SWITCH FOR AC	1	
SB-05	1	20 AMP AC POINT	1	2500MM
KITCHEN				
SB-06	1	SWITCH FOR BL-7	1	1250MM
	2	SWITCH FOR F-3 WITH REG.	1	
	3	SWITCH FOR EXHAUST	1	
SB-07	1	15A SOCKET WITH SWITCH FOR FRIDGE	1	1350MM
SB-08	1	6A SOCKET WITH SWITCH FOR AQUAGUARD	1	1500MM
SB-09	1	15A SOCKET WITH SWITCH ON PLATFORM FOR OVEN	1	1250MM
UTILITY AREA (SB's TO BE CHECKED WITH TILE JOINTS)				
SB-11	1	SWITCH FOR BL-8	1	1250MM
SB-12	1	15A SOCKET WITH SWITCH FOR WASHING MACHINE	1	1250MM
COMMON WASH BASIN (SB's TO BE CHECKED WITH TILE JOINTS)				
SB-13	1	SWITCH FOR BL-4 & INLINE EXHAUST	1	1250MM
	2	SWITCH FOR BL-5	1	
	3	SWITCH FOR EXHAUST	1	
	4	SWITCH FOR BL-6	1	
BATH ROOM (SB's TO BE CHECKED WITH TILE JOINTS)				
SB-15	1	SWITCH FOR GEYSER	1	1390MM (AS PER FINISHING)
SB-17	1	15A SOCKET FOR GEYSER	1	2100MM
MASTER BEDROOM				
SB-18	1	SWITCH FOR BL-9	1	1250MM
	2	SWITCH FOR F-4 WITH REG.	1	
	3	6A SOCKET WITH SWITCH	1	
SB-19	1	6A SOCKET WITH SWITCH	1	600MM
SB-19A	1	TV POINT	1	600MM
	2	INTERNET POINT	1	
SB-20	1	6A SOCKET WITH SWITCH	1	600MM
	2	SWITCH FOR AC	1	
	3	SWITCH FOR BL-10	1	
SB-20A	1	TEL POINT	1	600MM
SB-21	1	20 AMP AC POINT	1	2500MM
SB-22	1	BELL CHIMER	1	2400MM

LEGENDS FOR APT 3&4

SWITCH BOARD DETAILS-1BHK (A1)				
SB NO.	SR. NO.	POINT CONTROL	QTY.	HEIGHT OF SB
ENTRANCE				
SB	1	BELL POINT	1	1250MM
LIVING- DINING				
SB-01	1	SWITCH FOR F-2 WITH REG.	1	1250MM
	2	SWITCH FOR CL-1	1	
	3	SWITCH FOR CL-2	1	
	4	SWITCH FOR BL-1	1	
	5	SWITCH FOR BL-2	1	
SB-02	-	-	-	-
SB-03	1	6A-SOCKET WITH SWITCH	2	600MM
SB-03A	1	TV POINT	1	600MM
	2	TEL POINT	1	
SB-04	1	SWITCH FOR BL-3	1	1250MM
	2	SWITCH FOR F-1 WITH REG.	1	
	3	6A-SOCKET WITH SWITCH	1	
	4	SWITCH FOR CL-3	1	
	5	SWITCH FOR AC	1	
SB-05	1	20 AMP AC POINT	1	2500MM
KITCHEN				
SB-06	1	SWITCH FOR BL-7	1	1250MM
	2	SWITCH FOR F-3 WITH REG.	1	
	3	SWITCH FOR EXHAUST	1	
SB-07	1	15A SOCKET WITH SWITCH FOR FRIDGE	1	1350MM
SB-08	1	6A SOCKET WITH SWITCH FOR AQUAGUARD	1	1500MM
SB-09	1	15A SOCKET WITH SWITCH ON PLATFORM FOR OVEN	1	1250MM
UTILITY AREA (SB's TO BE CHECKED WITH TILE JOINTS)				
SB-11	1	SWITCH FOR BL-8	1	1250MM
SB-12	1	15A SOCKET WITH SWITCH FOR WASHING MACHINE	1	1250MM
COMMON WASH BASIN (SB's TO BE CHECKED WITH TILE JOINTS)				
SB-13	1	SWITCH FOR BL-4 & INLINE EXHAUST	1	1250MM
	2	SWITCH FOR BL-5	1	
	3	SWITCH FOR EXHAUST	1	
	4	SWITCH FOR BL-6	1	
BATH ROOM (SB's TO BE CHECKED WITH TILE JOINTS)				
SB-15	1	SWITCH FOR GEYSER	1	1390MM (AS PER FINISHING)
SB-17	1	15A SOCKET FOR GEYSER	1	2100MM
MASTER BEDROOM				
SB-18	1	SWITCH FOR BL-9	1	1250MM
	2	SWITCH FOR F-4 WITH REG.	1	
	3	6A SOCKET WITH SWITCH	1	
	4	SWITCH FOR CL-4	1	
SB-19	1	6A SOCKET WITH SWITCH	1	600MM
SB-19A	1	TV POINT	1	600MM
	2	INTERNET POINT	1	
SB-20	1	6A SOCKET WITH SWITCH	1	600MM
	2	SWITCH FOR AC	1	
	3	SWITCH FOR BL-10	1	
SB-20A	1	TEL POINT	1	600MM
SB-21	1	20 AMP AC POINT	1	2500MM
SB-22	1	BELL CHIMER	1	2400MM

LEGENDS		HEIGHTS FROM SSL.
	CEILING FAN	-
	CEILING LIGHT	-
	BRACKET LIGHT	-
	EXHAUST	-
	HOOTER	BOTTOM @ 2150 MM
MCP	MCP	BOTTOM @ 1250 MM
	FIRE PANEL	BOTTOM @ 1550 MM
	DISTRIBUTION BOARD	TOP @ 1950 MM
	SMOKE DETECTOR	-
	PA SPEAKER	-
	PA TALK BACK	TOP @ 1250 MM
	WALL ROSE	@ 2100 MM

NOTE: 1) ALL THE HEIGHTS ARE FROM THE SSL, EXCEPT WHERE MENTIONED OTHERWISE.
2) ALL BRACKET LIGHTS ARE AT HEIGHT OF +2400 MM FROM SSL, EXCEPT WHERE MENTIONED OTHERWISE.
3) TOILET BRACKET LIGHTS TO BE AT +2100MM FROM SSL
4) THE DISTANCE BETWEEN THE NORMAL SWITCH BOARDS & LV SWITCH BOARDS TO BE MAINTAINED AS 20MM AS INDICATED.
5) THE HEIGHT OF THE SWITCH BOARDS IN KITCHEN AND TOILETS ARE AS PER THE FINISHING DRAWINGS.

GENERAL NOTES

All dimensions are in milllimeters and levels in meters unless specified otherwise.

Do not scale the drawing follow written measurements.

All dimensions are unfinished dimensions unless specified otherwise.

All discrepancies shouild be bought to notice of the architect prior to execution of job/procuring material at site.

This drawing is property of Kapadia Associates and should not be copied,reproduced, handed over to a third party or used for any purpose other than for which it has been issued.

This drawing is to be read in conjunction with all relevant structural and services drawing.

KEY PLAN

REVISION INDEX

No.	Date	Description
R-00	22-09-14	
R-01	28-05-15	REVISED AS PER D.C.U.

CONSULTANTS
TCE-TATA CONSULTING ENGINEERS LTD.
Infra Structure Consultants
Tel : 91 22 61148181
email : www.tce.co.in

WSP
Services
Tel : 91 120480 8400
email : www.wspgroup.com

CONSULTANTS
STRUCT BOMBAY CONSULTANTS
Civil & Structural Consultants
Tel : 022-24937510 / 24933986
email : sbcbom@gmail.com

PBB
Planner / Landscape Architect
Tel : 079 6923054
email : landscapeindia@usg.net

NORTH

STAMP & SIGN

DRAWN	N.M.	PROJECT TITLE	PROJ. NO.
CHECKED	S.N.	LODHA PALAVA A1 S-FORM TYPE 01	L6513
SCALE	1:50	DRAWING TITLE	DWG. NO.
REV. NO.	R-02	AR/NC/A1/TYP 01_ODD EVEN & GROUND FLR ELECTRICAL PLAN	813.1
		DRAWING STAGE	DATE
		V.F.C	27.05.2015

KAPADIA ASSOCIATES
architecture+urban design
112-114
Peninsula Centre,Dr. S.S. Rao Road,
Off Ambedkar Road,Parel East,
Mumbai 400012
Tel : 91-22-6660 2838 / 39
Fax : 91-22-6660 2844
E-mail : kapl@kapl.in
Website: www.kapl.in