
MARKED SWITCHES & SWITCH PLATES TO BE IN ARTEOR SERIES, LEGRAND.

THE ARTEOR SERIES TO BE USED FOR EVEN ODD & GROUND FLOOR FOR PRIMIA F

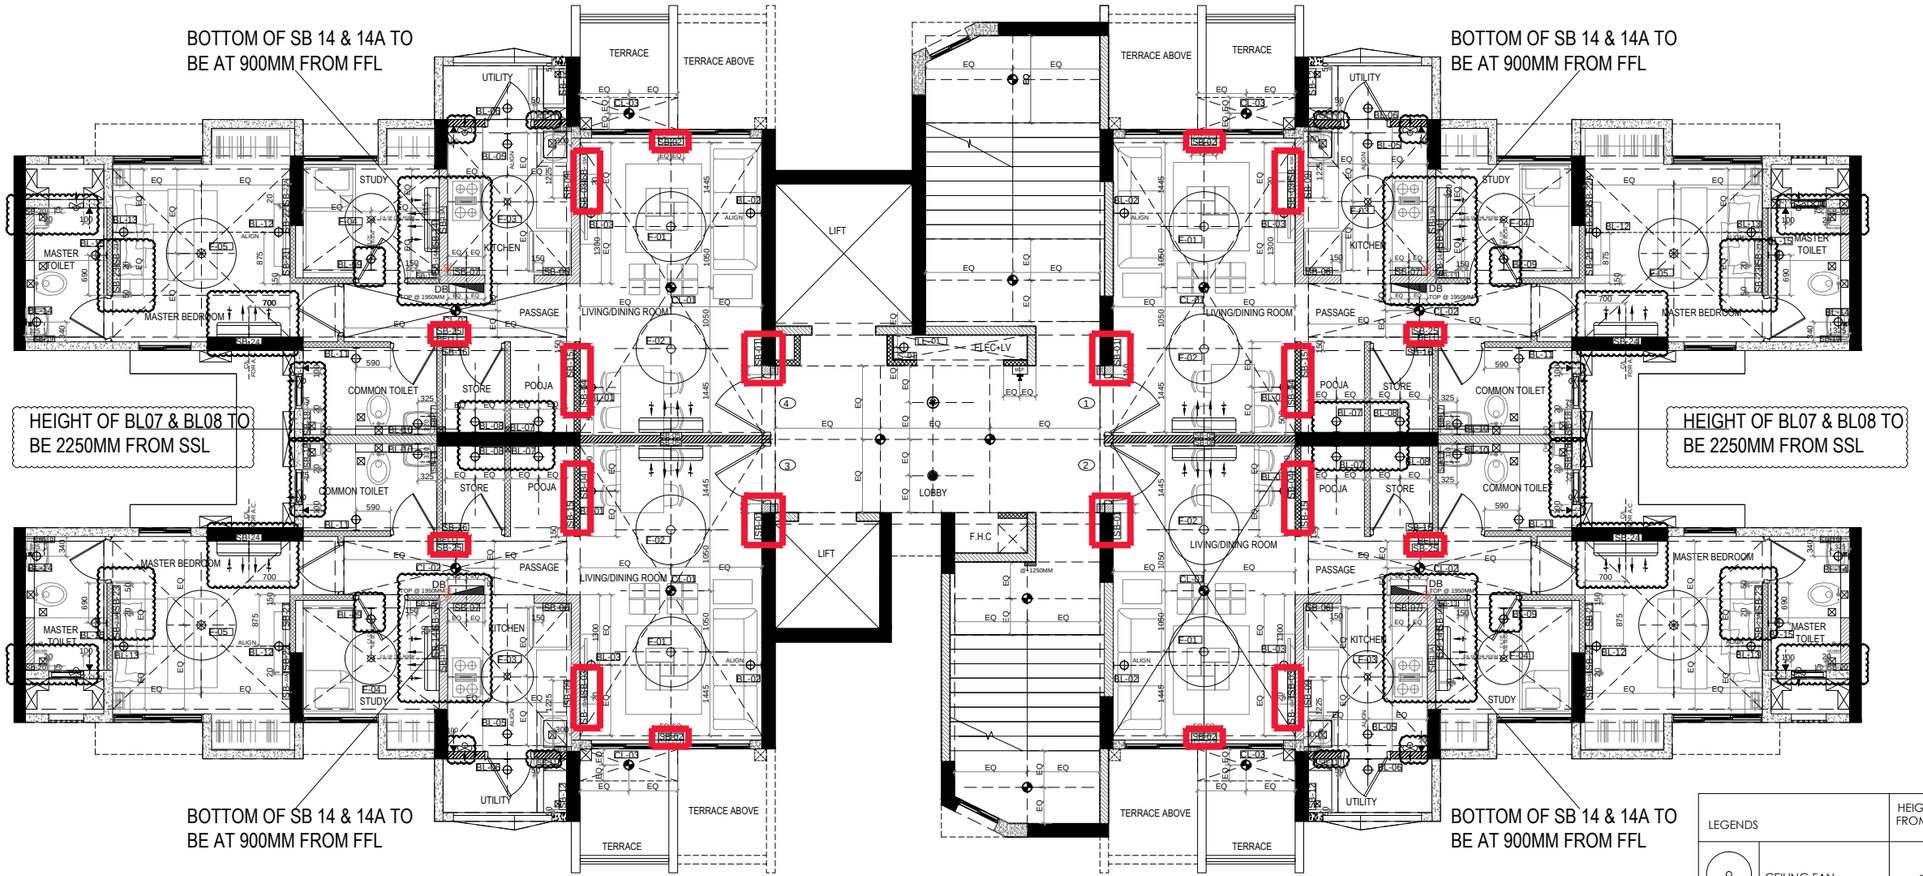

LEGENDS FOR APT 1,2,3&4

SWITCH BOARD DETAILS-1.5 BHK (A2)				
SB NO.	SR. NO.	POINT CONTROL	QTY.	HEIGHT OF SB
ENTRANCE				
SB	1	BELL POINT	1	1250MM
LIVING - DINING				
SB-01	1	SWITCH FOR F-1 WITH REG.	1	1250MM
	2	SWITCH FOR CL-1	1	
	3	SWITCH FOR BL-2	1	
	4	SWITCH FOR BL-3	1	
SB-02	1	SWITCH FOR CL-3	1	1250MM
SB-03	1	6A-SOCKET WITH SWITCH	2	600MM
SB-03A	1	TV POINT	1	600MM
	2	TEL POINT	1	
SB-04	1	SWITCH FOR BL-1	1	1250MM
	2	SWITCH FOR F-2 WITH REG.	1	
	3	6A-SOCKET WITH SWITCH	1	
	4	SWITCH FOR CL-02	1	
	5	SWITCH FOR AC	1	
SB-05	1	20 AMP SOCKET AC POINT	1	2500MM
KITCHEN				
SB-06	1	15A SWITCH AND SOCKET FOR FRIDGE	1	1350MM
SB-07	1	SWITCH FOR BL-5	1	1250MM
	2	SWITCH FOR F-3WITH REG.	1	
	3	SWITCH FOR EXHAUST	1	
SB-08	1	6A SWITCH AND SOCKET FOR AQUAGAURD	1	1500MM
SB-09	1	15A SWITCH AND SOCKET ON PLATFORM FOR OVEN	1	1250MM
DB	1	DISTRIBUTION BOARD	1	TOP OF DB 1950
UTILITY AREA (SB's TO BE CHECKED WITH TILE JOINTS)				1250MM
SB-11	1	SWITCH FOR BL-6	1	1250MM
SB-12	1	15A SWITCH AND SOCKET FOR WASHING MACHINE	1	

STUDY				
SB-13	1	SWITCH FOR F-4 WITH REG.	1	1250MM
	2	6A SOCKET WITH SWITCH	1	
	3	SWITCH FOR BL-9	1	
	4	SWITCH FOR AC	1	
SB-13A	1	20 AMP AC POINT	1	2500MM
SB-14	1	6A SOCKET WITH SWITCH	1	950MM
SB-14A	1	INTERNET POINT	1	950MM
POOJA				
SB-15	1	SWITCH FOR BL-7	1	1250MM
	2	6A SOCKET WITH SWITCH	1	
STORE				
SB-16	1	SWITCH FOR BL-8	1	1250MM
	2	6A SOCKET WITH SWITCH	1	
COMMON TOILET (SB's TO BE CHECKED WITH TILE JOINTS)				
SB-17	1	SWITCH FOR BL-10	1	1250MM
	2	SWITCH FOR BL-11	1	
	3	SWITCH FOR EXHAUST	1	
	4	SWITCH FOR GEYSER	1	
SB-18	1	15A SOCKET FOR GEYSER	1	2100MM
MASTER TOILET (SB's TO BE CHECKED WITH TILE JOINTS)				
SB-19	1	SWITCH FOR BL-14	1	1250MM
	2	SWITCH FOR BL-15	1	
	3	SWITCH FOR EXHAUST	1	
	4	SWITCH FOR GEYSER	1	
SB-20	1	15A SOCKET FOR GEYSER	1	2100MM
MASTER BEDROOM				
SB-21	1	SWITCH FOR BL-12	1	1250MM
	2	SWITCH FOR F-5 WITH REG.	1	
	3	6A SOCKET WITH SWITCH	1	
SB-22	1	6A SOCKET WITH SWITCH	1	600MM
SB-22A	1	TV POINT	1	600MM
SB-23	1	6A SOCKET WITH SWITCH	1	600MM
	2	SWITCH FOR AC	1	
	3	SWITCH FOR BL-13	1	
SB-23A	1	TEL POINT	1	600MM
SB-24	1	20 AMP AC POINT	1	2500MM
SB-25	1	BELL CHIMER	1	2400MM

LEGENDS		HEIGHTS FROM SSL.
	CEILING FAN	-
	CEILING LIGHT	-
	BRACKET LIGHT	-
	EXHAUST	-
	HOOTER	BOTTOM @ 2150 MM
MCP	MCP	BOTTOM @ 1250 MM
	FIRE PANEL	BOTTOM @ 1550 MM
	DISTRIBUTION BOARD	TOP @ 1950 MM
	SMOKE DETECTOR	-
	PA SPEAKER	-
	PA TALK BACK	TOP @ 1250 MM
	WALL ROSE	@2100 MM

NOTE: 1) ALL THE HEIGHTS ARE FROM THE SSL, EXCEPT WHERE MENTIONED OTHERWISE.
2) ALL BRACKET LIGHTS ARE AT HEIGHT OF +2400 MM FROM SSL, EXCEPT WHERE MENTIONED OTHERWISE.
3) BRACKET LIGHTS IN TOILET TO BE AT +2100MM FROM SSL.
4) THE DISTANCE BETWEEN THE NORMAL SWITCH BOARDS & LV SWITCH BOARDS TO BE MAINTAINED AS 20MM AS INDICATED.
5) THE HEIGHT OF THE SWITCH BOARDS IN KITCHEN AND TOILETS ARE AS PER THE FINISHING DRAWINGS.

TYPE- 01
EVEN FLOOR ELECTRICAL PLAN

1 : 50

GENERAL NOTES

All dimensions are in milllimeters and levels in meters unless specified otherwise.

Do not scale the drawing follow written measurements.

All dimensions are unfinished dimensions unless specified otherwise.

All discrepancies shouild be bought to notice of teh architect prior to execution of job/procuring material at site.

This drawing is property of Kapadia Associates and should not be copied,reproduced, handed over to a third party or used for any purpose other than for which it has been issued.

This drawing is to be read in conjunction with all relevant structural and services drawing.

KEY PLAN

REVISION INDEX

No.	Date	Description
R0	9.9.2014	
R1	18.11.2014	AC LOCATIONS IN STUDY ROOM UPDATED
R2	26.05.2015	SWITCH BOARDS IN TOILET AND KITCHEN UPDATED AS PER DCU
R3	13.08.2015	SB11 RELOCATED, STORE & POOJA LIGHT HEIGHTS CHANGED.

CONSULTANTS

TCE-TATA CONSULTING ENGINEERS LTD.
Infra Structure Consultants
Tel : 91 22 61148181
email : www.tce.co.in

WSP
Services
Tel : 91 120480 8400
email : www.wspgroup.com

CONSULTANTS

STRUCT BOMBAY CONSULTANTS
Civil & Structural Consultants
Tel : 022-24937510 / 24933986
email : sbcbom@gmail.com

PBB
Planner / Landscape Architect
Tel : 079 6923054
email : landscapeindia@usg.net

NORTH

STAMP & SIGN

DRAWN	PROJECT TITLE	PROJ. NO.
K.P.	LODHA PALAVA _S-FORM	L6513
CHECKED	DRAWING TITLE	DWG. NO.
A.M.	AR/NC/A2/TYP 01_ODD EVEN GROUND FLR ELECTRICAL PLAN	813.1
SCALE	DRAWING STAGE	DATE
1:50	V.F.C	13.08.2015
REV. NO.	**KAPADIA ASSOCIATES**	
R- 03	architecture+urban design	

12-114
Peninsula Centre,Dr. S.S. Rao Road,
Off Ambedkar Road,Parel East,
Mumbai 400012

Tel : 91-22-6660 2838 / 39
Fax : 91-22-6660 2844
E-mail : kapl@kapl.in
Website: www.kapl.in