
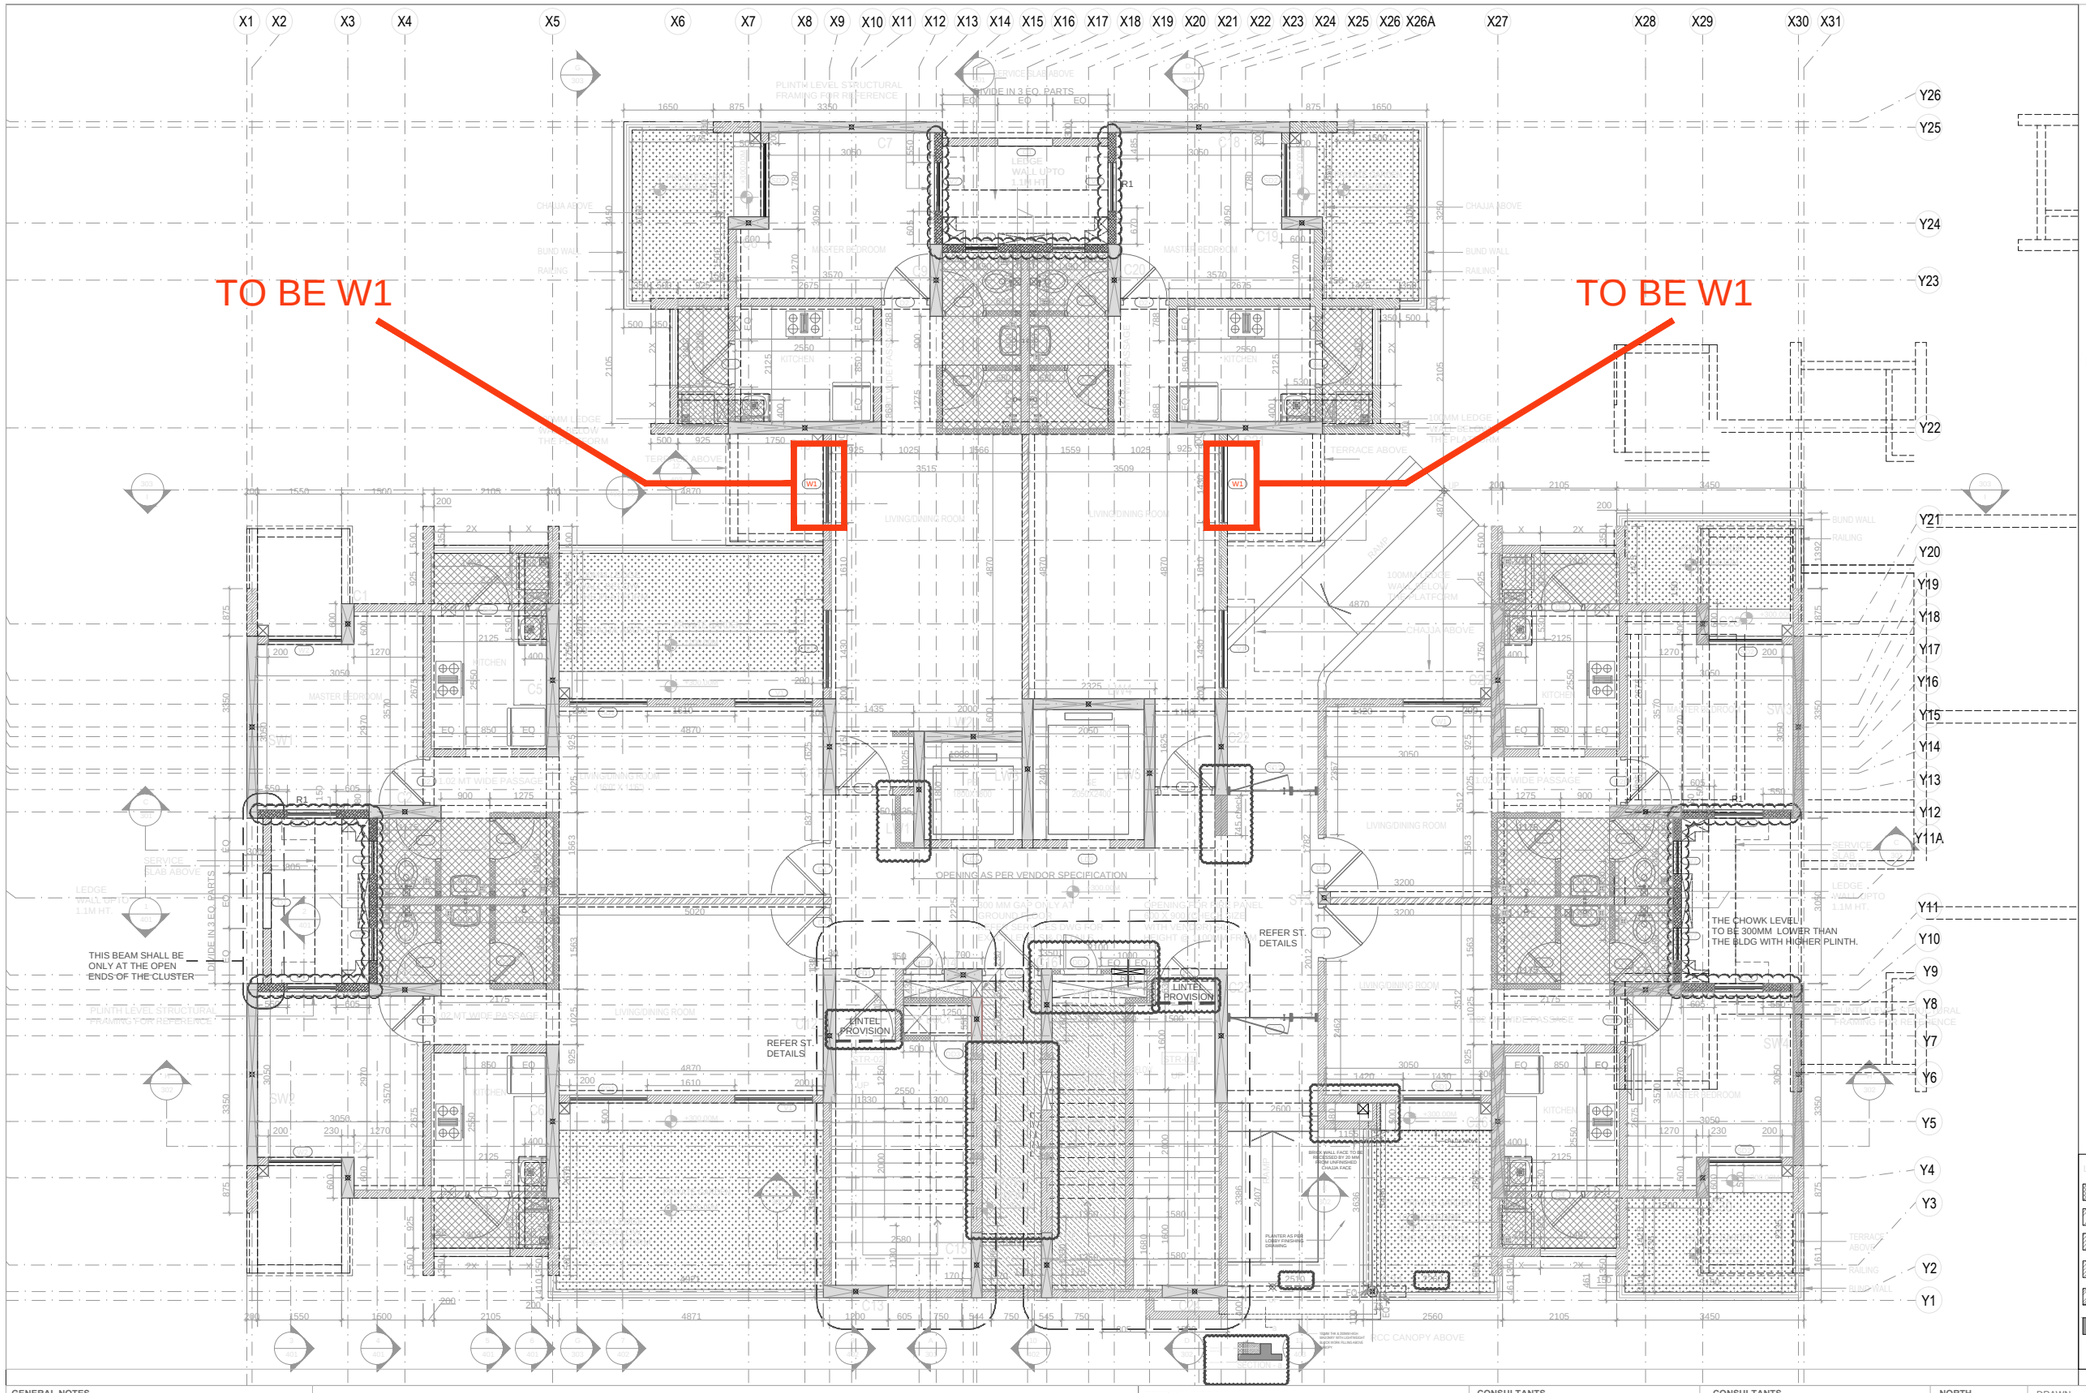


GROUND FLOOR WINDOW SCHEDULE			
TYPE MARK	WIDTH	SILL HEIGHT	LINTEL HEIGHT
V1	1430	REFER FENESTRATION DWG 701 FOR CONVENTIONAL BLDGS VIZ. PRIMIA, REGALIA & PASEO.	BEAM BOTTOM LEVEL. (i.e. BEAM DEPTH 650MM)
V2	900		
W1	1430		
W2	1350		
W4	750		
W5	750		
W7	600		
W9	1029		
SD1	1430		
SD2	1350		
SG2	1200		
O1	1017		

GROUND FLOOR DOOR SCHEDULE			
TYPE MARK	WIDTH	**SILL HEIGHT**	LINTEL HEIGHT
D1	1050	0	BEAM BOTTOM LEVEL. (i.e. BEAM DEPTH 650MM)
D2	895	0	
D3	800	**0**	
D4	**850**	**0**	
DD1	750	0	
DD2	1500	450	
DD3	750	**450**	
FD1	1100	0	
FD2	1089	0	
LD1			
LD2			

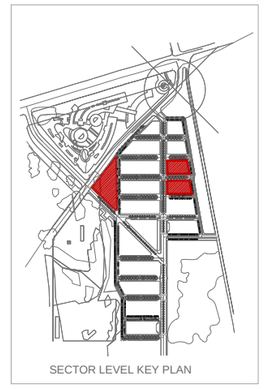

NOTE :-
1) REFER SERVICES DWG FOR EXACT SLEEVES & CUTOUTS SETTING OUT/ HT. DETAILS .
2) REFER STRUCTURAL DWG FOR EXACT BEAM SIZES & PLINTH BEAM LEVELS & DETAILS .
3)THE CHOWK LEVEL SHALL BE 300MM LOWER THAN THE BLDG WITH HIGHER PLINTH.

LEGEND

100MM BLOCKWORK	60 MM SUNK
125MM BLOCKWORK	125 MM SUNK
150MM BLOCKWORK	150 MM SUNK
200MM BLOCKWORK	250 MM SUNK
230MM BLOCKWORK	300MM FILL
R.C.C. CONSTRUCTION	

GENERAL NOTES

All dimensions are in millimeters and levels in meters unless specified otherwise.

Do not scale the drawing follow written measurements.

All dimensions are unfinished dimensions unless specified otherwise.

All discrepancies shouild be bought to notice of teh architect prior to execution of job/procuring material at site.

This drawing is property of Kapadia Associates and should not be copied,reproduced, handed over to a third party or used for any purpose other than for which it has been issued.

This drawing is to be read in conjunction with all relevant structural and services drawing.

A1 TYPE 01 - CONVENTIONAL GROUND FLOOR

1 : 50

REVISION INDEX

No.	Date	Description
R1	26.9.16	BLOCKWORK ADDITION AS MARKED & LINTEL PROVISION.
R2	7.10.16	BLOCKWORK ADDITION AS MARKED & LINTEL PROVISION.
R3	19.10.16	BLOCKWORK ADDITION AS MARKED & LINTEL PROVISION ALSO ADDED BLOCKWORK ABOVE CANOPY.

CONSULTANTS

TCE-TATA CONSULTING ENGINEERS LTD.
Infra Structure Consultants
Tel : 91 22 61148181
email : www.tce.co.in

WSP
Services
Tel : 91 120480 8400
email : www.wspgroup.com

CONSULTANTS

STRUCT BOMBAY CONSULTANTS
Civil & Structural Consultants
Tel : 022-24937510 / 24933986
email : sbcbom@gmail.com

PBB
Planner / Landscape Architect
Tel : 079 6923054
email : landscapeindia@usg.net

NORTH

STAMP & SIGN

DRAWN	N.B.	PROJECT TITLE	LODHA PALAVA A1 CONV. TYPE 01
CHECKED		DRAWING TITLE	AR/C/A1/TYP 01_GRD FLR PLAN
NS		SCALE	1:50
DRAWING STAGE	V.F.C.	DATE	19.10.16
PROJ. NO.	L6513	DWG. NO.	201.1
REV. NO.	R3		

KAPADIA ASSOCIATES
architecture+urban design
12-114
Peninsula Centre,Dr. S.S. Rao Road,
Off Ambedkar Road,Parel East,
Mumbai 400012
Tel : 91-22-6660 2838 / 39
Fax : 91-22-6660 2844
E-mail : kapl@kapl.in
Website: www.kapl.in