
SALES OFFICE
MANPADA - DOMBIVLI

SHOP DRAWINGS

REVISION :- 03

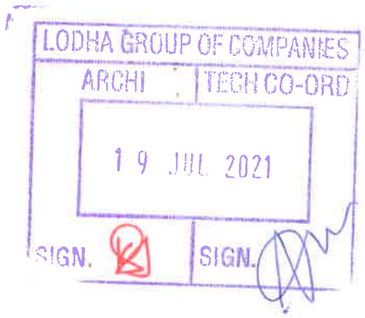

CURTAIN WALL CONTRACTOR :


RK FACADE PVT. LTD.
505, D-WING, TWIN ARCADE.
MILITARY RD, MAROL, ANDHERI EAST,
MUMBAI, 400059

ARCHITECT :

HAFEEZ CONTRACTOR
29 BANK STREET, FORT, MUMBAI 400 023
TEL : 2266 1920

CLIENT :

LODHA GROUP
LODHA EXCELUS, LEVEL 8, APOLLO MILLS COMPOUND, NM JOSHI MARG, MAHALAXMI, MUMBAI 400011.

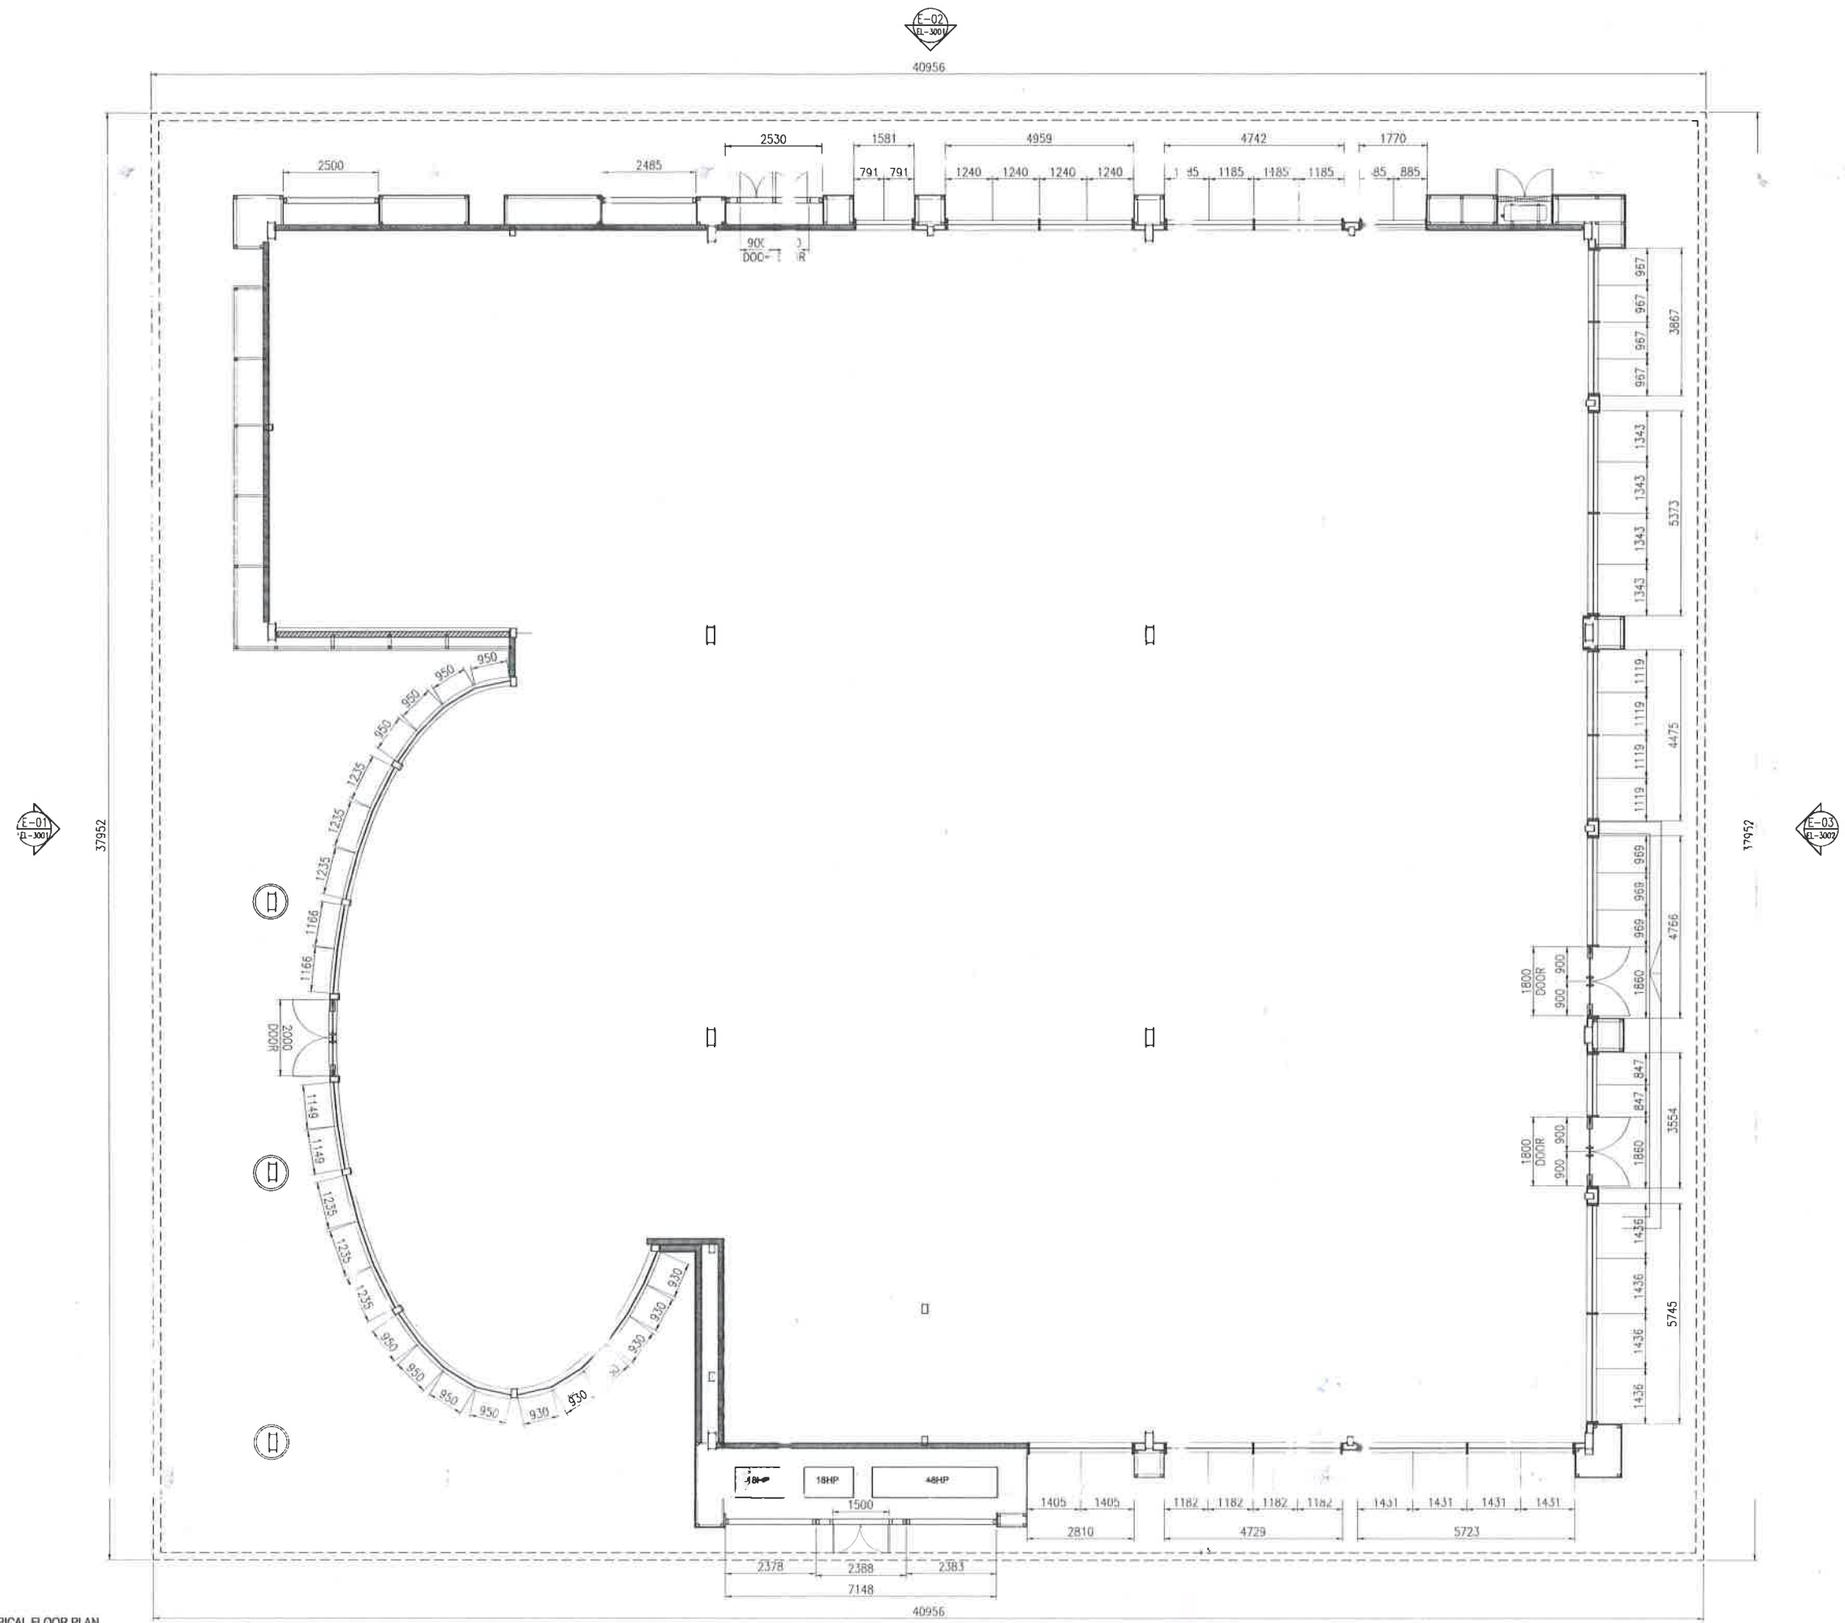

P-01 TYPICAL FLOOR PLAN
PL-2001 SCALE - 1:75

KEY PLAN :

LODHA GROUP OF COMPANIES
ARCHI TECH CO-ORD
19 JUL 2021
SIGN SIGN

(NOT TO SCALE)

Notes:
1) All dimensions are in mm.
2) Elevation Viewed From Outside.
3) Do not scale dwg. refer written dimensions.

Alum. finish:
1) AS PER APPROVED

Glazing.

REV.	DATE	DESCRIPTION
03	19.07.2021	ISSUE FOR APPROVAL
02	14.07.2021	ISSUE FOR APPROVAL
01	05.07.2021	ISSUE FOR APPROVAL
00	23.06.2021	ISSUE FOR APPROVAL

PROJECT :
SALES OFFICE
MANPADA - DOMBIVLI

CLIENT :
LODHA GROUP
LODHA EXCELUS, LEVEL 8, APOLLO MILLS COMPOUND, NM JOSHI MARG, MAHALAXMI, MUMBAI 400011.

ARCHITECT :
HAFEEZ CONTRACTOR
29 BANK STREET, FORT, MUMBAI 400 023 TEL : 2266 1920


CONSULTANT :

CURTAIN WALL CONTRACTOR:
RK FACADE PVT. LTD.
505, D-WING, TWIN ARCADE, MILITARY RD, MAROL, ANDHERI EAST, MUMBAI, 400059

SHEET CONTENTS :
FLOOR PLAN

Drawn : ROHIT	Date : 23.06.2021
Checked : MUZAFAR	Scale : 1:75
Approved : MUZAFAR	Cad Ref.

Drawing No. RK-LSO-PL-2001 | Rev. 03 | SHT. 00

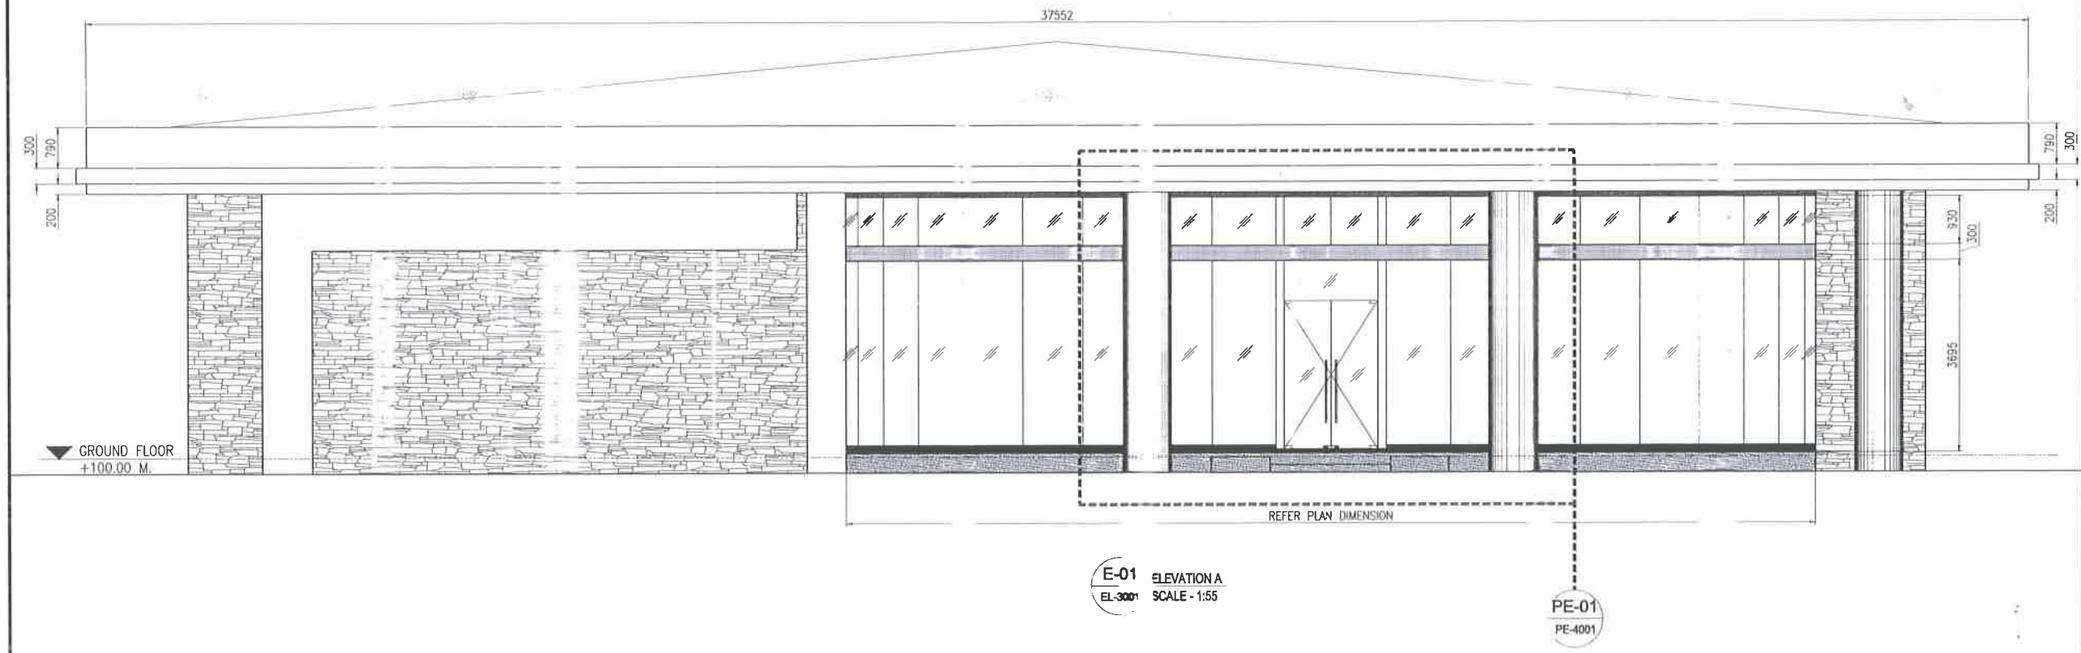

E-01 EL-3001 ELEVATION A
SCALE - 1:55

PE-01 PE-4001



E-02 EL-3001 ELEVATION B
SCALE - 1:55

LODHA GROUP OF COMPANIES
ARCHI | TECH CO-ORD
19 JUL 2021
SIGN. SIGN.

KEY PLAN :

(NOT TO SCALE)

Notes:
1) All dimensions are in mm.
2) Elevation Viewed From Outside
3) Do not scale dwg. refer written dimensions.

All ext. finish:
1) As PER APPROVED

Glazing.

REV	DATE	DESCRIPTION
03	19.07.2021	ISSUE FOR APPROVAL
02	14.07.2021	ISSUE FOR APPROVAL
01	05.07.2021	ISSUE FOR APPROVAL
00	23.06.2021	ISSUE FOR APPROVAL

PROJECT :
SALES OFFICE
MANPADA - DOMBIVLI

CLIENT :
LODHA GROUP
LODHA EXCELUS, LEVEL 8, APOLLO MILLS COMPOUND, NM JOSHI MARG, MAHALAXMI, MUMBAI 400011.

ARCHITECT :
HAFEEZ CONTRACTOR
29 BANK STREET, FORT, MUMBAI 400 023 TEL : 2265 [illegible]


CONSULTANT :


CURTAIN WALL CONTRACTOR:
RK FACADE PVT. LTD.
505, DIWAN, TWIN HOUSE, MILITARY RD, MAROL, ANDHERI EAST, MUMBAI, 400059

SHEET CONTENTS :
ELEVATION A & B

Drawn : ROHIT	Date : 23.06.2021
Checked : MUZAFAR	Scale : 1:55
Approved : MUZAFAR	Cad Ref.

Drawing No. RK-LSO-EL-3001 | Rev. 03 | SHT. 00

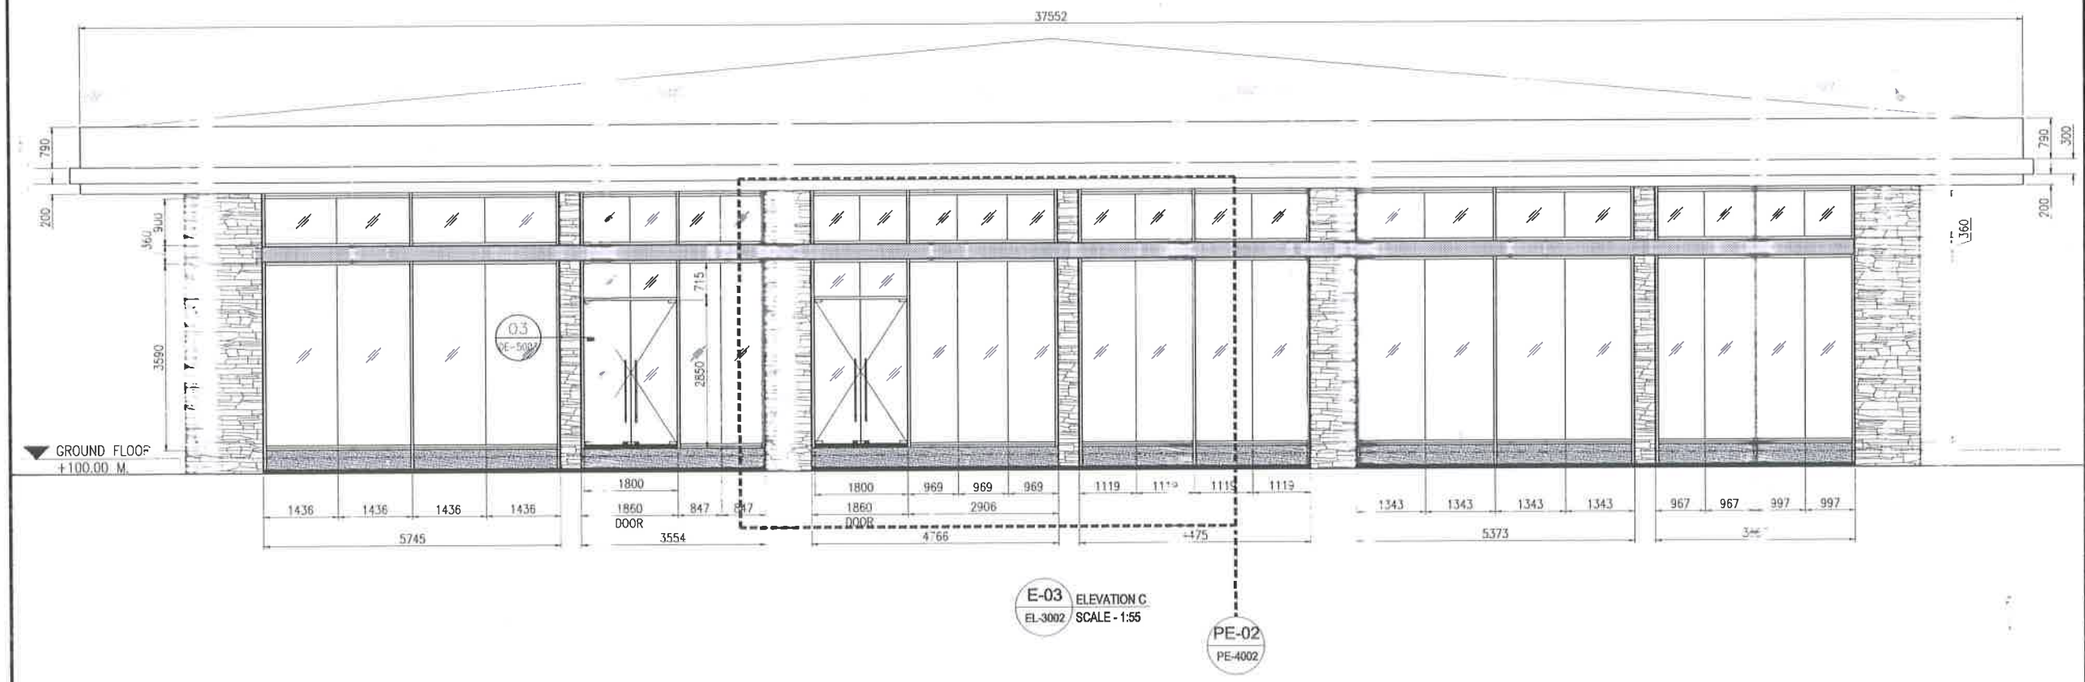

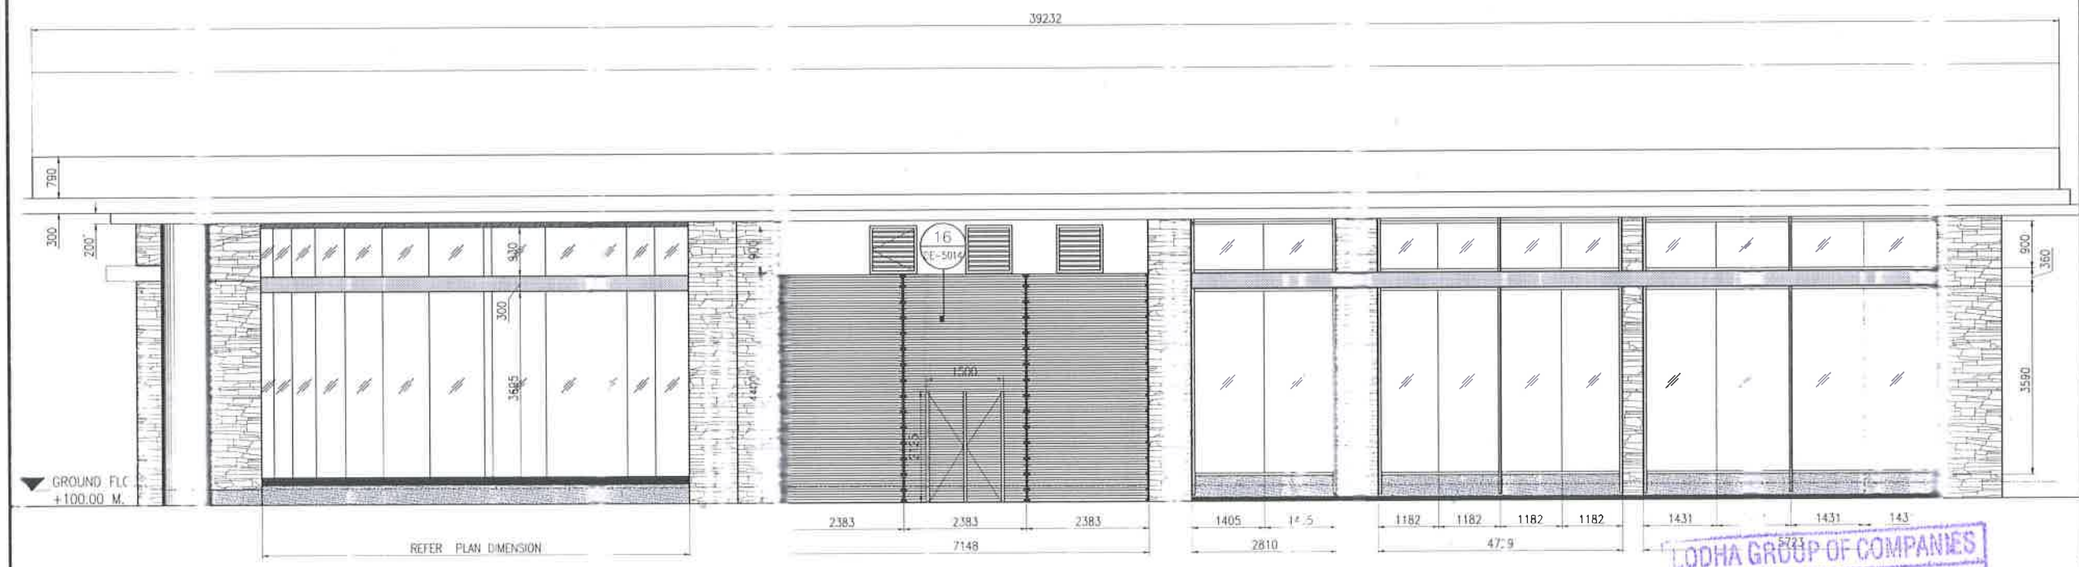

LODHA GROUP OF COMPANIES
ARCHI | TECH CO-ORD
19 JUL 2021
SIGN. | SIGN.

KEY PLAN :

(NOT SCALE)

Notes:
1) All dimensions are in mm.
2) Elevation Viewed From Outside.
3) Do not scale dwg. refer written dimensions.

Alum. finish:
1) AS PER APPROVED

Glazing.

REV.	DATE	DESCRIPTION
03	19.07.2021	ISSUE FOR APPRO
02	14.07.2021	ISSUE FOR APPRO
01	05.07.2021	ISSUE FOR APPRO
00	23.06.2021	ISSUE FOR APPRO

PROJECT :
SALES OFFICE
MANPADA - DOMBIVLI

CLIENT :
LODHA GROUP
LODHA EXCELUS, LEVEL 8, APOLLO MILLS COMPOUND, NM JOSHI MARG, MAHALAXMI, MUMBAI 400011.

ARCHITECT :
HAFEEZ CONTRACTOR
29 BANK STREET, FORT, MUMBAI 400 023 TEL : 2266 1920


CONSULTANT :

CURTAIN WALL CONTRACTOR:
RK FACADE PVT. LTD
505, D-WING, TWIN ARCADE MILITARY RD, MAROL, ANDHERI MUMBAI, 400059

SHEET CONTENTS :
ELEVATION C & D

Drawn : ROHIT	Date : 23.06.2021
Checked : MUZAFAR	Scale : 1:55
Approved : MUZAFAR	Cad Ref.

Drawing No.	Rev.	SHT.
RK-LSO-EL-3002	03	00

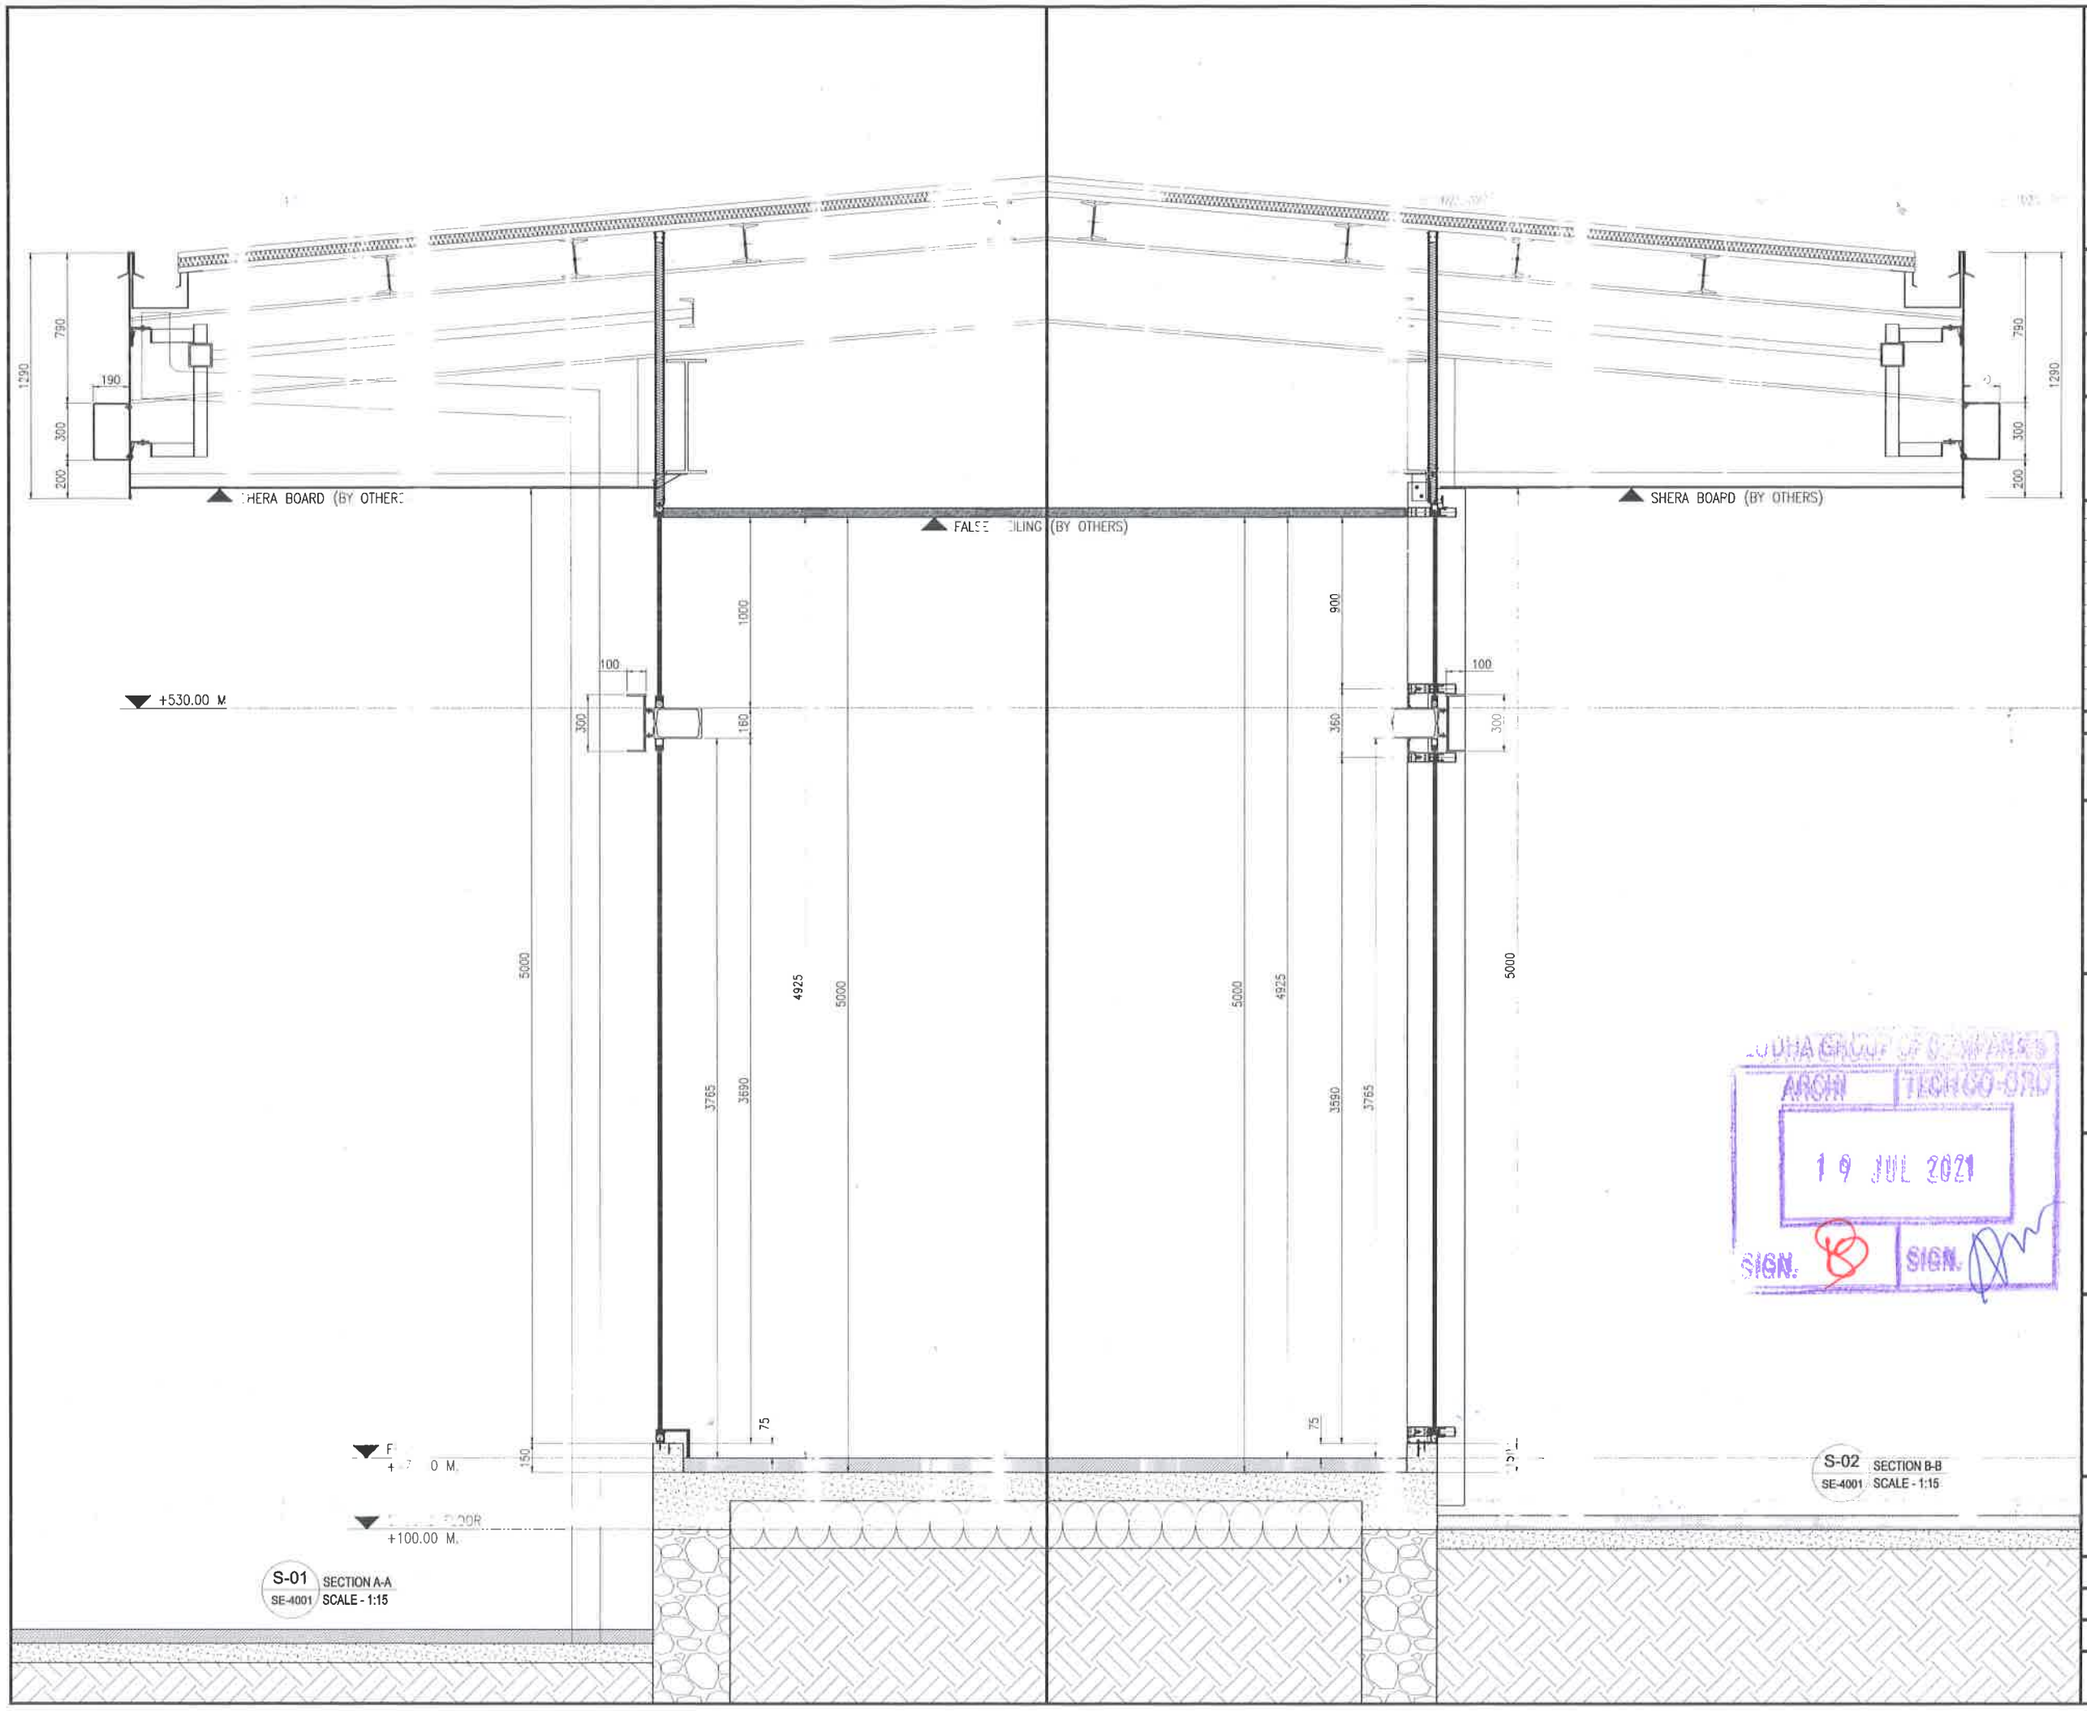

LODHA GROUP
ARCH TECH CO-ORD
19 JUL 2021
SIGN. SIGN.

KEY PLAN :

NOT TO SCALE)

Notes
1) All dimensions are in mm.
2) Elevation Viewed From Outside.
3) Do not scale dwg. refer writter dimensions.

Aluminium finish:
1) AS PER APPROVED

Glazing:

REV.	DATE	DESCRIPTION
03	19.07.21	ISSUE FOR APPROVAL
02	14.07.21	ISSUE FOR APPROVAL
01	05.07.21	ISSUE FOR APPROVAL
00	23.06.21	ISSUE FOR APPROVAL

PROJECT

SALES OFFICE
MANPADA - DOMBIVLI

CLIENT

LODHA GROUP
LODHA EXCELUS, LEVEL 8, APOLLO MILLS COMPOUND, NM JOSHI MARG, MAHALAXMI, MUMBAI 400011.

ARCHITECT

HAFEEZ CONTRACTOR
BANK STREET, FORT, MUMBAI
400 023 TEL : 2266 1920

CONSULTANT :

CURTAIN WALL CONTRACTOR:


RK FACADE PVT. LTD.
5, D-WING, TWIN ARCADE, [illegible]Y RD, MAROL, ANDHERI EAST, MUMBAI. 400059

SHEET CONTENTS :


SECTION

Drawn :	ROHIT	Date :	23.06.2021
Checked :	MUZAFAR	Scale :	1:15
Approved :	MUZAFAR	Cad Ref.	


Drawing No.	Rev.	SHT.
RK-LSO-SE-4001	03	00

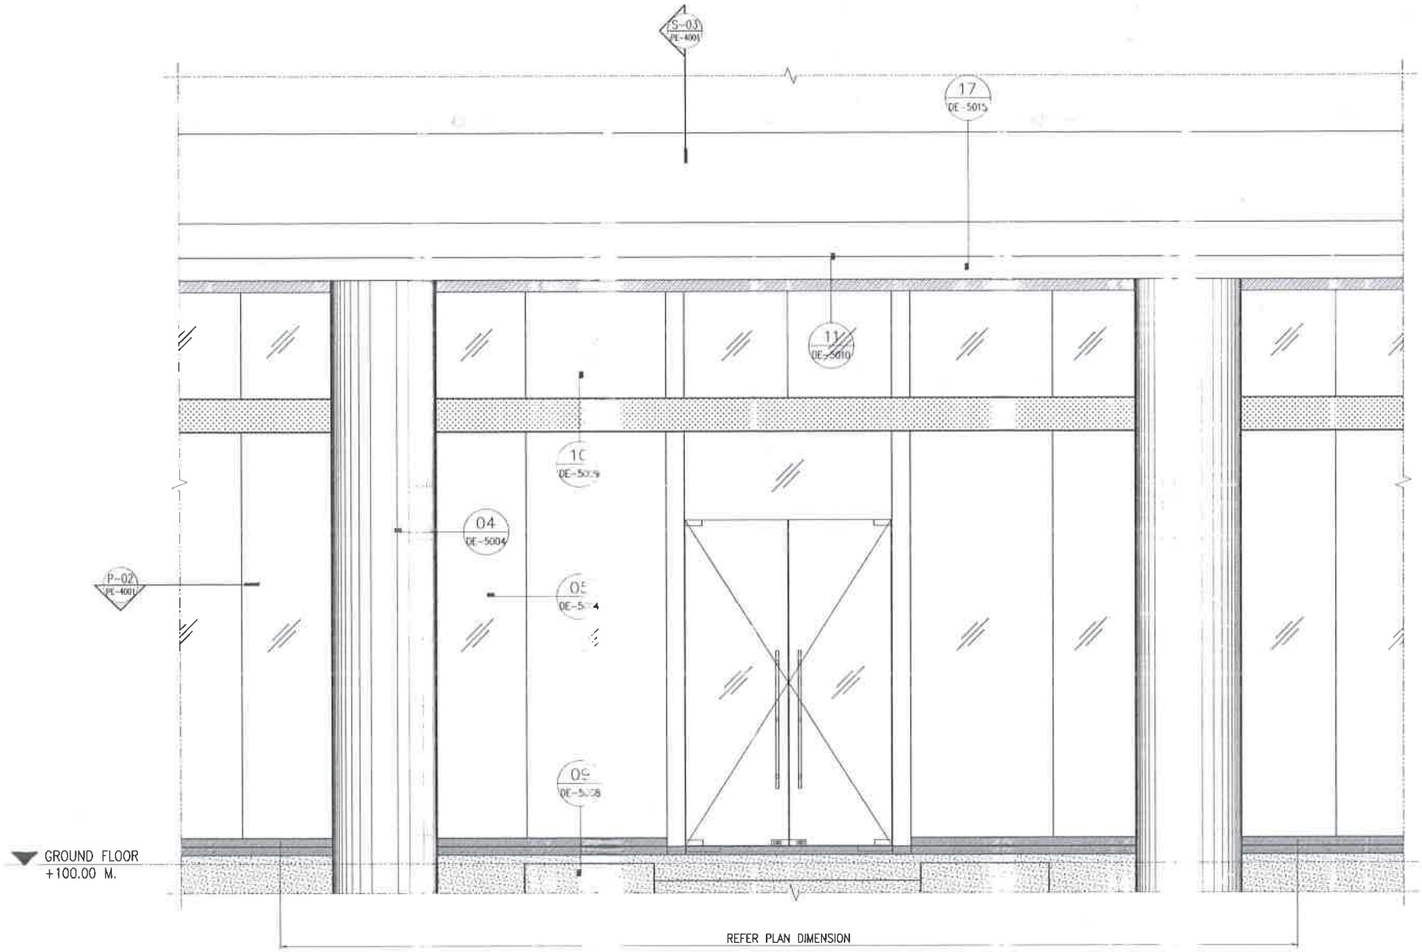

E-01 PE-4001 PART ELEVATION SCALE - 1:25

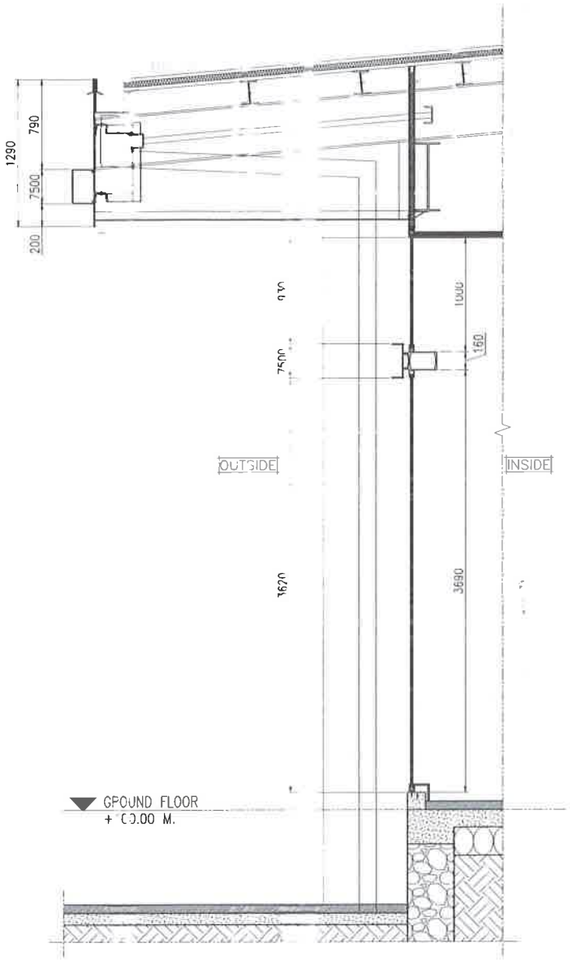

S-03 PE-4001 SECTION A-A SCALE - 1:25

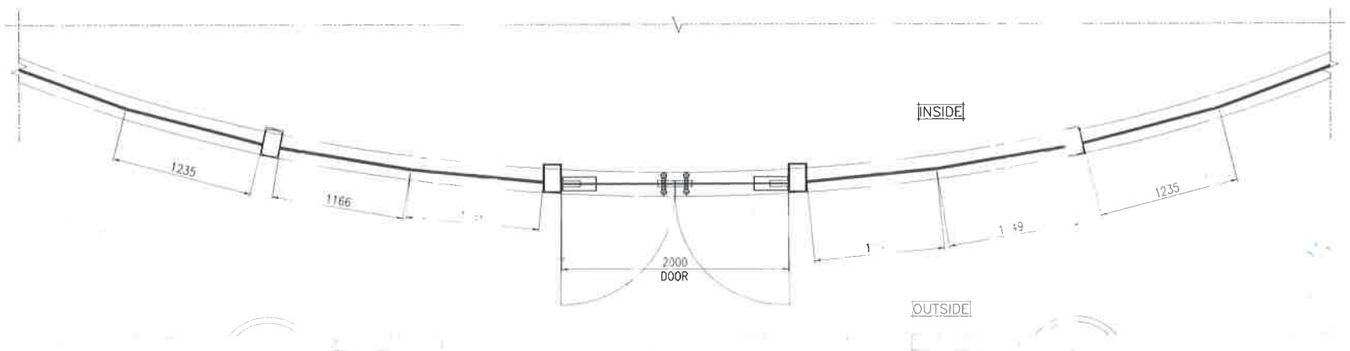

P-02 PE-4001 PLAN B-B SCALE - 1:25

LODHA GROUP OF COMPANIES
ARCHI | TECH CO-ORD
19 JUL 2021
SIGN. SIGN.

KEY PLAN :

NOT TO SCALE

Notes:
1) All dimensions are in mm.
2) Elevation Viewed From Outside
3) Do not scale dwg. refer written dimensions

Alum. finish
1) AS PER APPROVED

Glazing.

REV.	DATE	DESCRIPTION
03	19.07.2021	ISSUE FOR APPROVAL
02	14.07.2021	ISSUE FOR APPROVAL
01	05.07.2021	ISSUE FOR APPROVAL
00	23.06.2021	ISSUE FOR APPROVAL

PROJECT :
SALES OFFICE
MANPADA - DOMBIVLI

CLIENT :
LODHA GROUP
LODHA EXCELUS, LEVEL 8, APOLLO MILLS COMPOUND, NM JOSHI MARG, MAHALAXMI, MUMBAI 400011.

ARCHITECT :
HAFEEZ CONTRACTOR
29 BANK STREET, FORT, MUMBAI 400 023 TEL : 2266 1920


CONSULTANT :

CURTAIN WALL CONTRACTOR:
RK FACADE PVT. LTD.
505, A-WING, TWIN ARCADE, MILITARY ROAD, MAROL, ANDHERI EAST MUMBAI, 400059


SHEET CONTENT :
PART ELEVATION

Drawn : ROHIT	Date : 23.06.2021
Checked : MUZAFAR	Scale : 1:25
Approved : MUZAFAR	Cad Ref.


Drawing No. RK-LSO-PE-4001 | Rev. 03 | SHT. 00

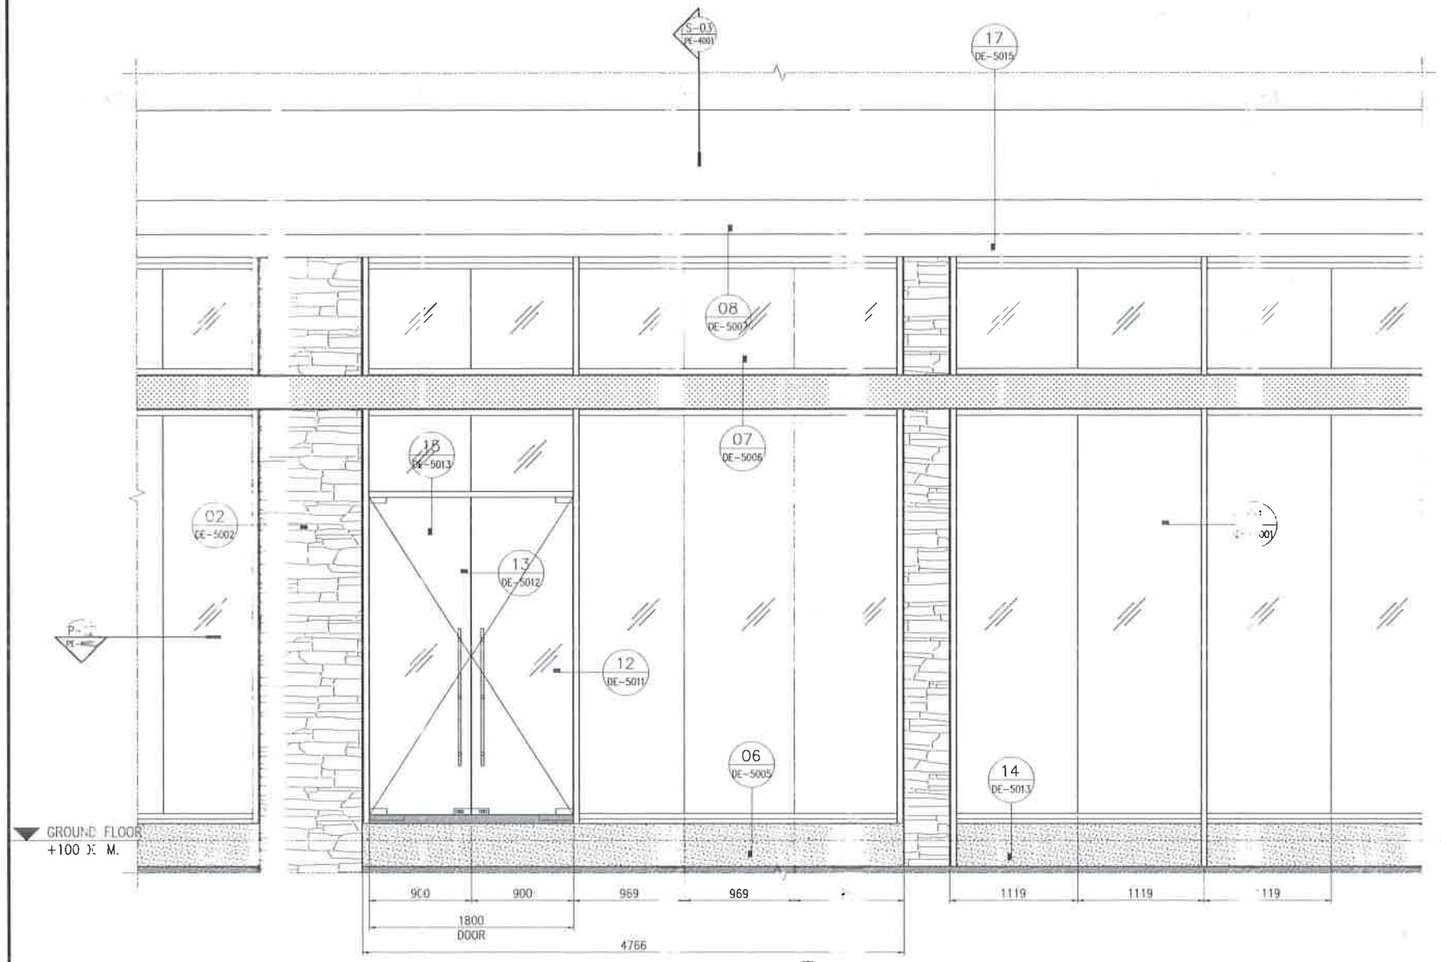

E-01 PE-4002 PART ELEVATION SCALE - 1:25

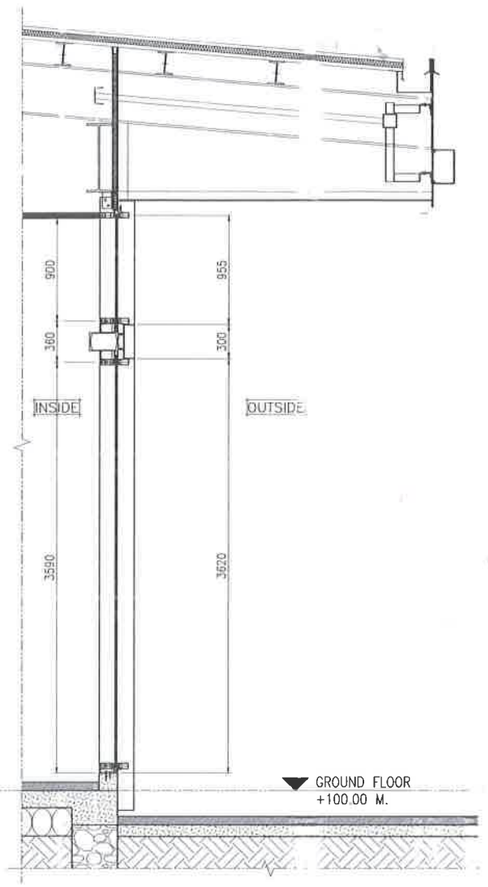

S-03 PE-4002 SECTION A-A SCALE - 1:25

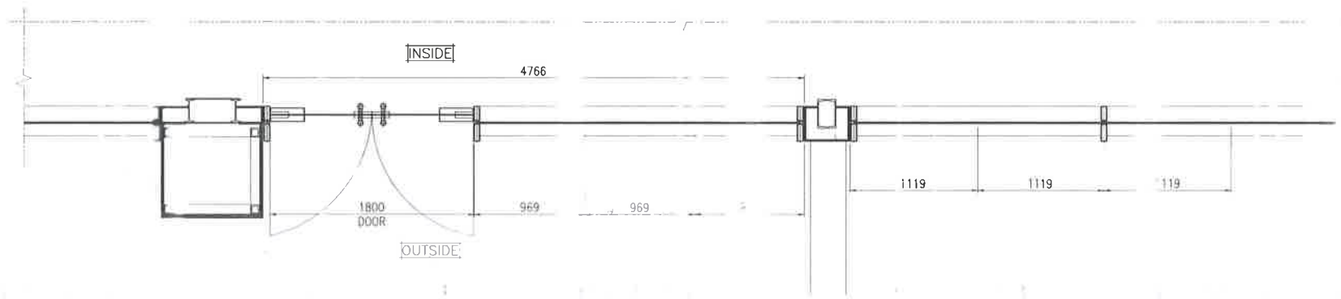

P-02 PE-4002 PLAN B-B SCALE - 1:25

LODHA GROUP OF COMPANIES
ARCHI | TECH CO-ORD
19 JUL 2021
SIGN. | SIGN.

KEY PLAN :

(NOT TO SCALE)

Notes:
1) All dimensions are in mm.
2) Elevation Viewed From Outside.
3) Do not scale dwg. refer written dimensions.

Alum. finish:
1) AS PER APPROVED

Glazing

REV.	DATE	DESCRIPTION
03	19.07.2021	ISSUE FOR APPROVAL
02	14.07.2021	ISSUE FOR APPROVAL
01	05.07.2021	ISSUE FOR APPROVAL
00	23.06.2021	ISSUE FOR APPROVAL

PROJECT :
SALES OFFICE
MANPADA - DOMBIVLI

CLIENT :
LODHA GROUP
LODHA EXCELUS, LEVEL 8, APOLLO MILLS COMPOUND, NM JOSHI MARG, MAHALAXMI, MUMBAI 400011.

ARCHITECT :
HAFEEZ CONTRACTOR
29 BANK STREET, FORT, MUMBAI 400 023 TEL : 2266 1920


CONSULTANT :

CURTAIN WALL CONTRACTOR:
RK FACADE PVT. LTD.
105, D-WING, TWIN ARCADE, MILITARY RD, MAROL, ANDHERI EAST, MUMBAI, 400059

SHEET CONTENTS :
PART ELEVATION

Drawn : ROHIT	Date : 23.06.2021
Checked : MUZAFAR	Scale : 1:25
Approved : MUZAFAR	Cad Ref.

Drawing No. RK-LSO-PE-4002 | Rev. 03 | SHT. 00

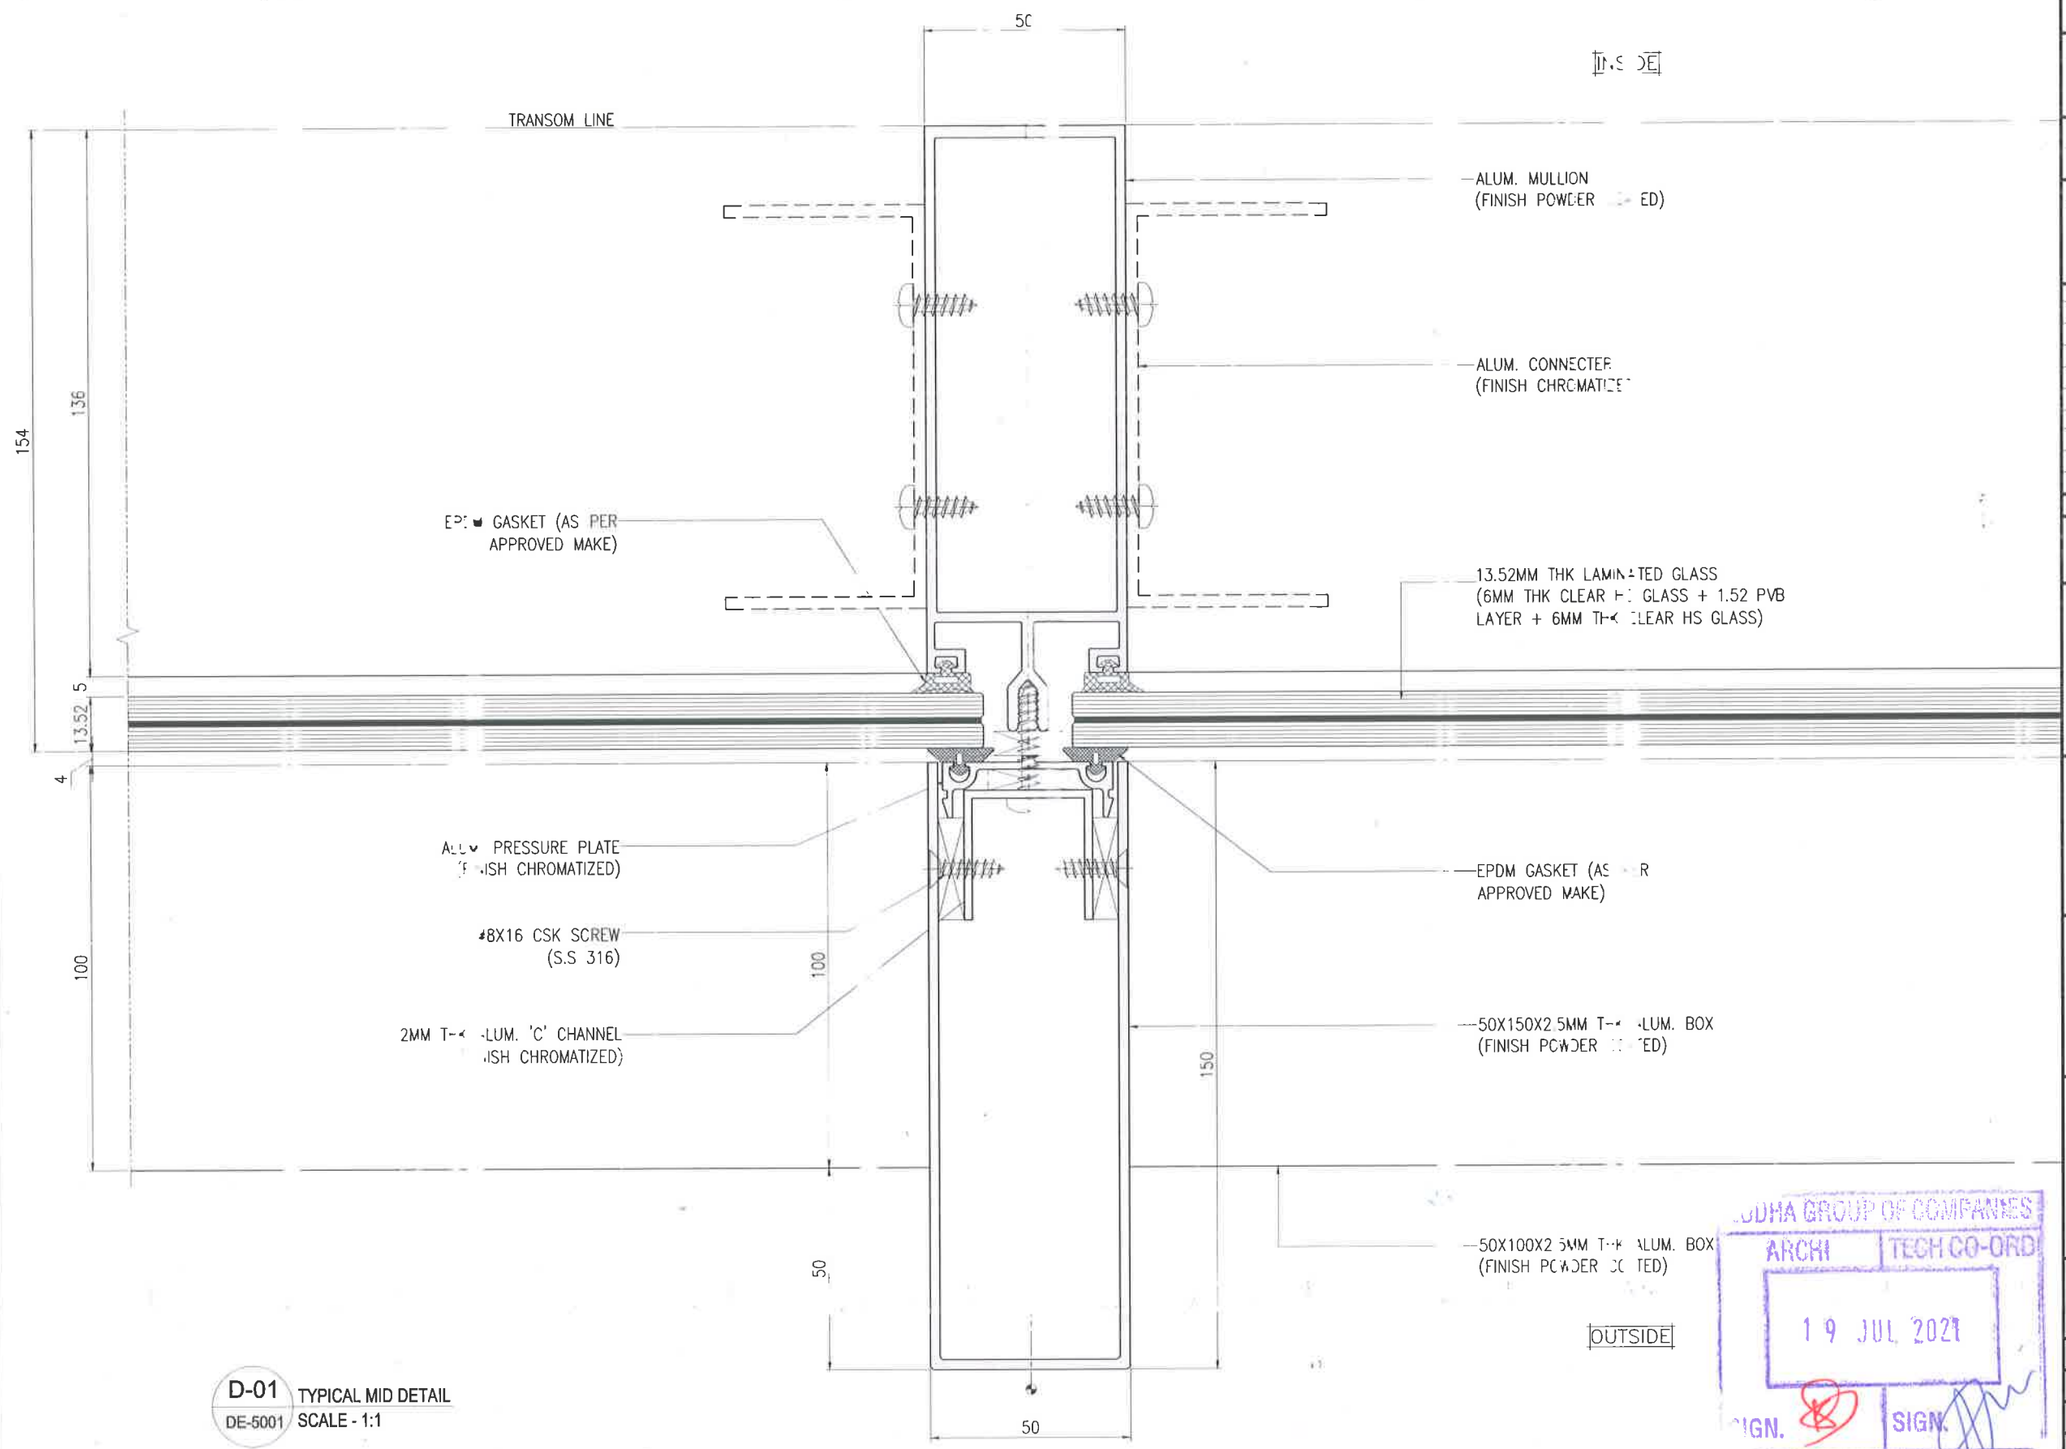

D-01 TYPICAL MID DETAIL
DE-5001 SCALE - 1:1

KEY PLAN :

(NOT TO SCALE)

Notes:
1) All dimensions are in mm.
2) Elevation viewed from Outside.
3) Do not scale dwg. refer written dimensions.

Alum. finish:
1) AS PER APPROVED

Glazing.

REV	DATE	DESCRIPTION
03	19.07.2021	ISSUE FOR APPROVAL
02	14.07.2021	ISSUE FOR APPROVAL
01	05.07.2021	ISSUE FOR APPROVAL
00	23.06.2021	ISSUE FOR APPROVAL

PROJECT :
SALES OFFICE
MANPADA - DOMBIVLI

CLIENT :
LODHA GROUP
LODHA EXCELUS, LEVEL 8, APOLLO MILLS COMPOUND, NM JOSHI MARG, MAHALAXMI, MUMBAI 400011.

ARCHITECT :
HAFEEZ CONTRACTOR
29 BANK STREET, FORT, MUMBAI 400 023 T : 2266 1920

CONSULTANT :


CURTAIN WALL CONTRACTOR:
RK FACADE PVT. LTD.
SCO, D-WING TWIN ARCADE, MILITARY RD, NEAR POL, ANDHERI EAST, MUMBAI 400059

LODHA GROUP OF COMPANIES
ARCHI | TECH CO-ORD
19 JUL 2021
SIGN. | SIGN.

SHEET CONTENTS :
PLAN DETAIL

Drawn : ROHIT	Date : 23.06.2021
Checked : MUZAFAR	Scale : 1:1
Approved : MUZAFAR	Cad Ref.

Drawing No. RK-LSO-DE-5001 | Rev. 03 | SHT. 00

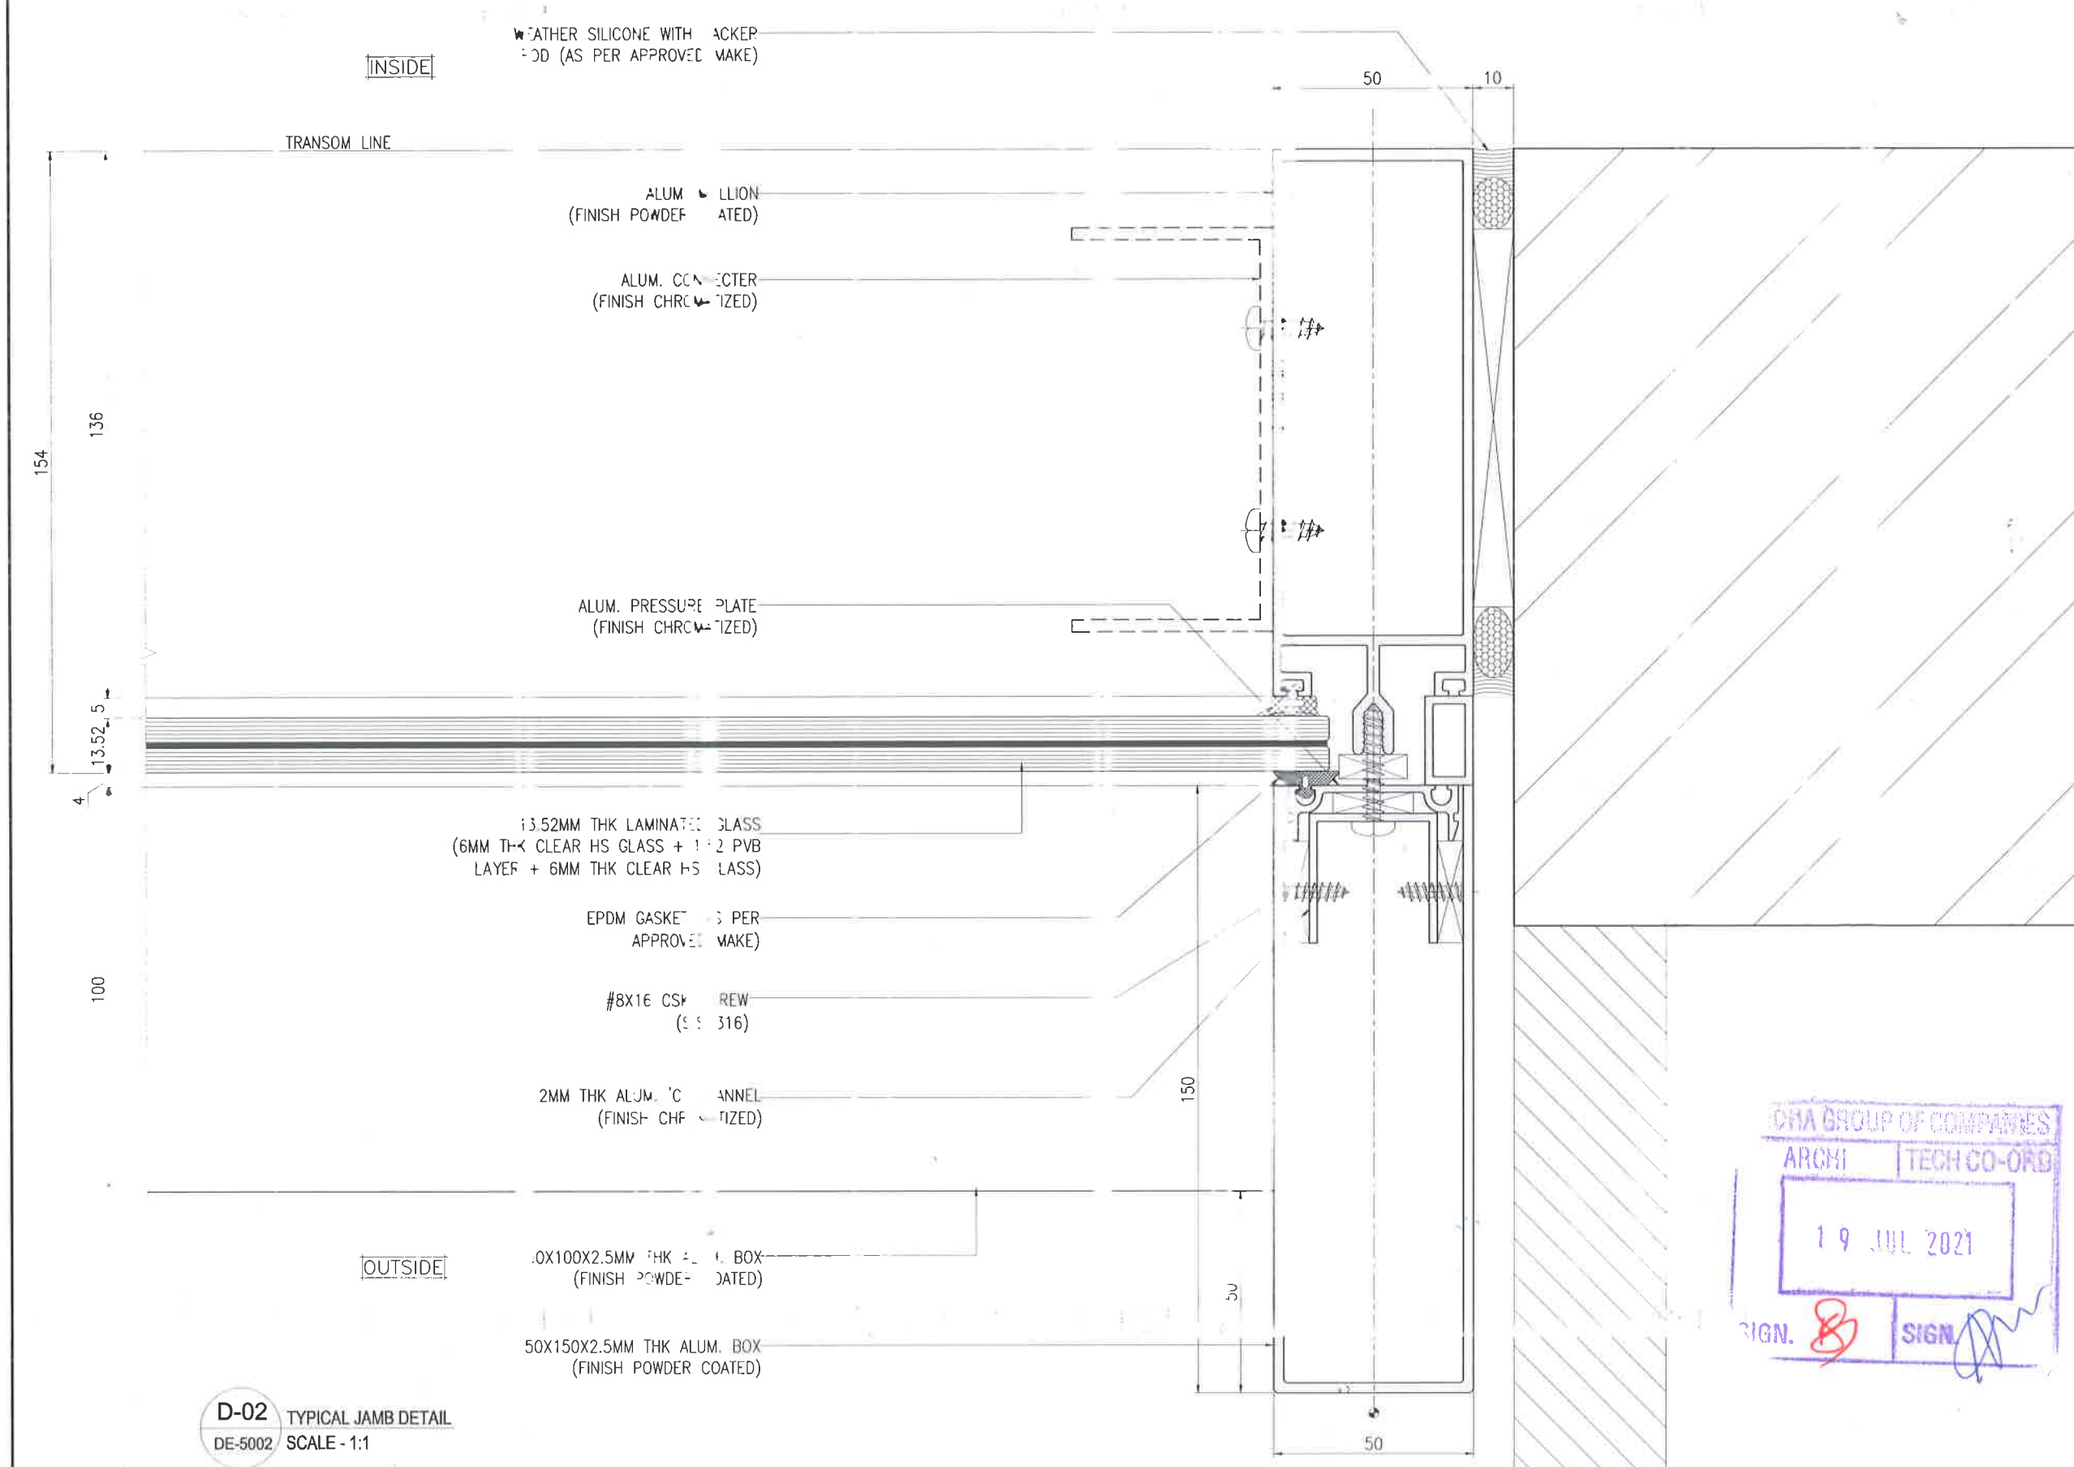

D-02 TYPICAL JAMB DETAIL
DE-5002 SCALE - 1:1

KEY PLAN :

(NOT TO SCALE)

Notes:
1) All dimensions are in mm.
2) Elevation Viewed From Outside.
3) Do not scale dwg. refer written dimensions.

Alum. finish:
1) AS PER APPROVED

Glazing.

REV.	DATE	DESCRIPTION
03	19.07.2021	ISSUE FOR APPROVAL
02	14.07.2021	ISSUE FOR APPROVAL
01	05.07.2021	ISSUE FOR APPROVAL
00	23.06.2021	ISSUE FOR APPROVAL

PROJECT :
SALES OFFICE
MANPADA - DOMBIVLI

CLIENT :
LODHA GROUP
LODHA EXCELUS, LEVEL 8, APOLLO MILLS COMPOUND, NM JOSHI MARG, MAHALAXMI, MUMBAI 400011.

ARCHITECT :
HAFEEZ CONTRACTOR
29 BANK STREET, FORT, MUMBAI 400 023 TEL : 2266 1920

CONSULTANT :


CURTAIN WALL CONTRACTOR
RK FACADE - PVT. LTD.
505, D-WING, TARA ARCADE, MILITARY RD, MAROL ANDHERI EAST, MUMBAI, 400 059

DHA GROUP OF COMPANIES
ARCHI | TECH CO-ORD
19 JUL 2021
SIGN. | SIGN.

SHEET CONTENTS :
PLAN DETAIL

Drawn : ROHIT	Date : 23.06.2021
Checked : MUZAFAR	Scale : 1:1
Approved : MUZAFAR	Cad Ref.

Drawing No. RK-LSO-DE-5002 | Rev. 03 | SHT. 00

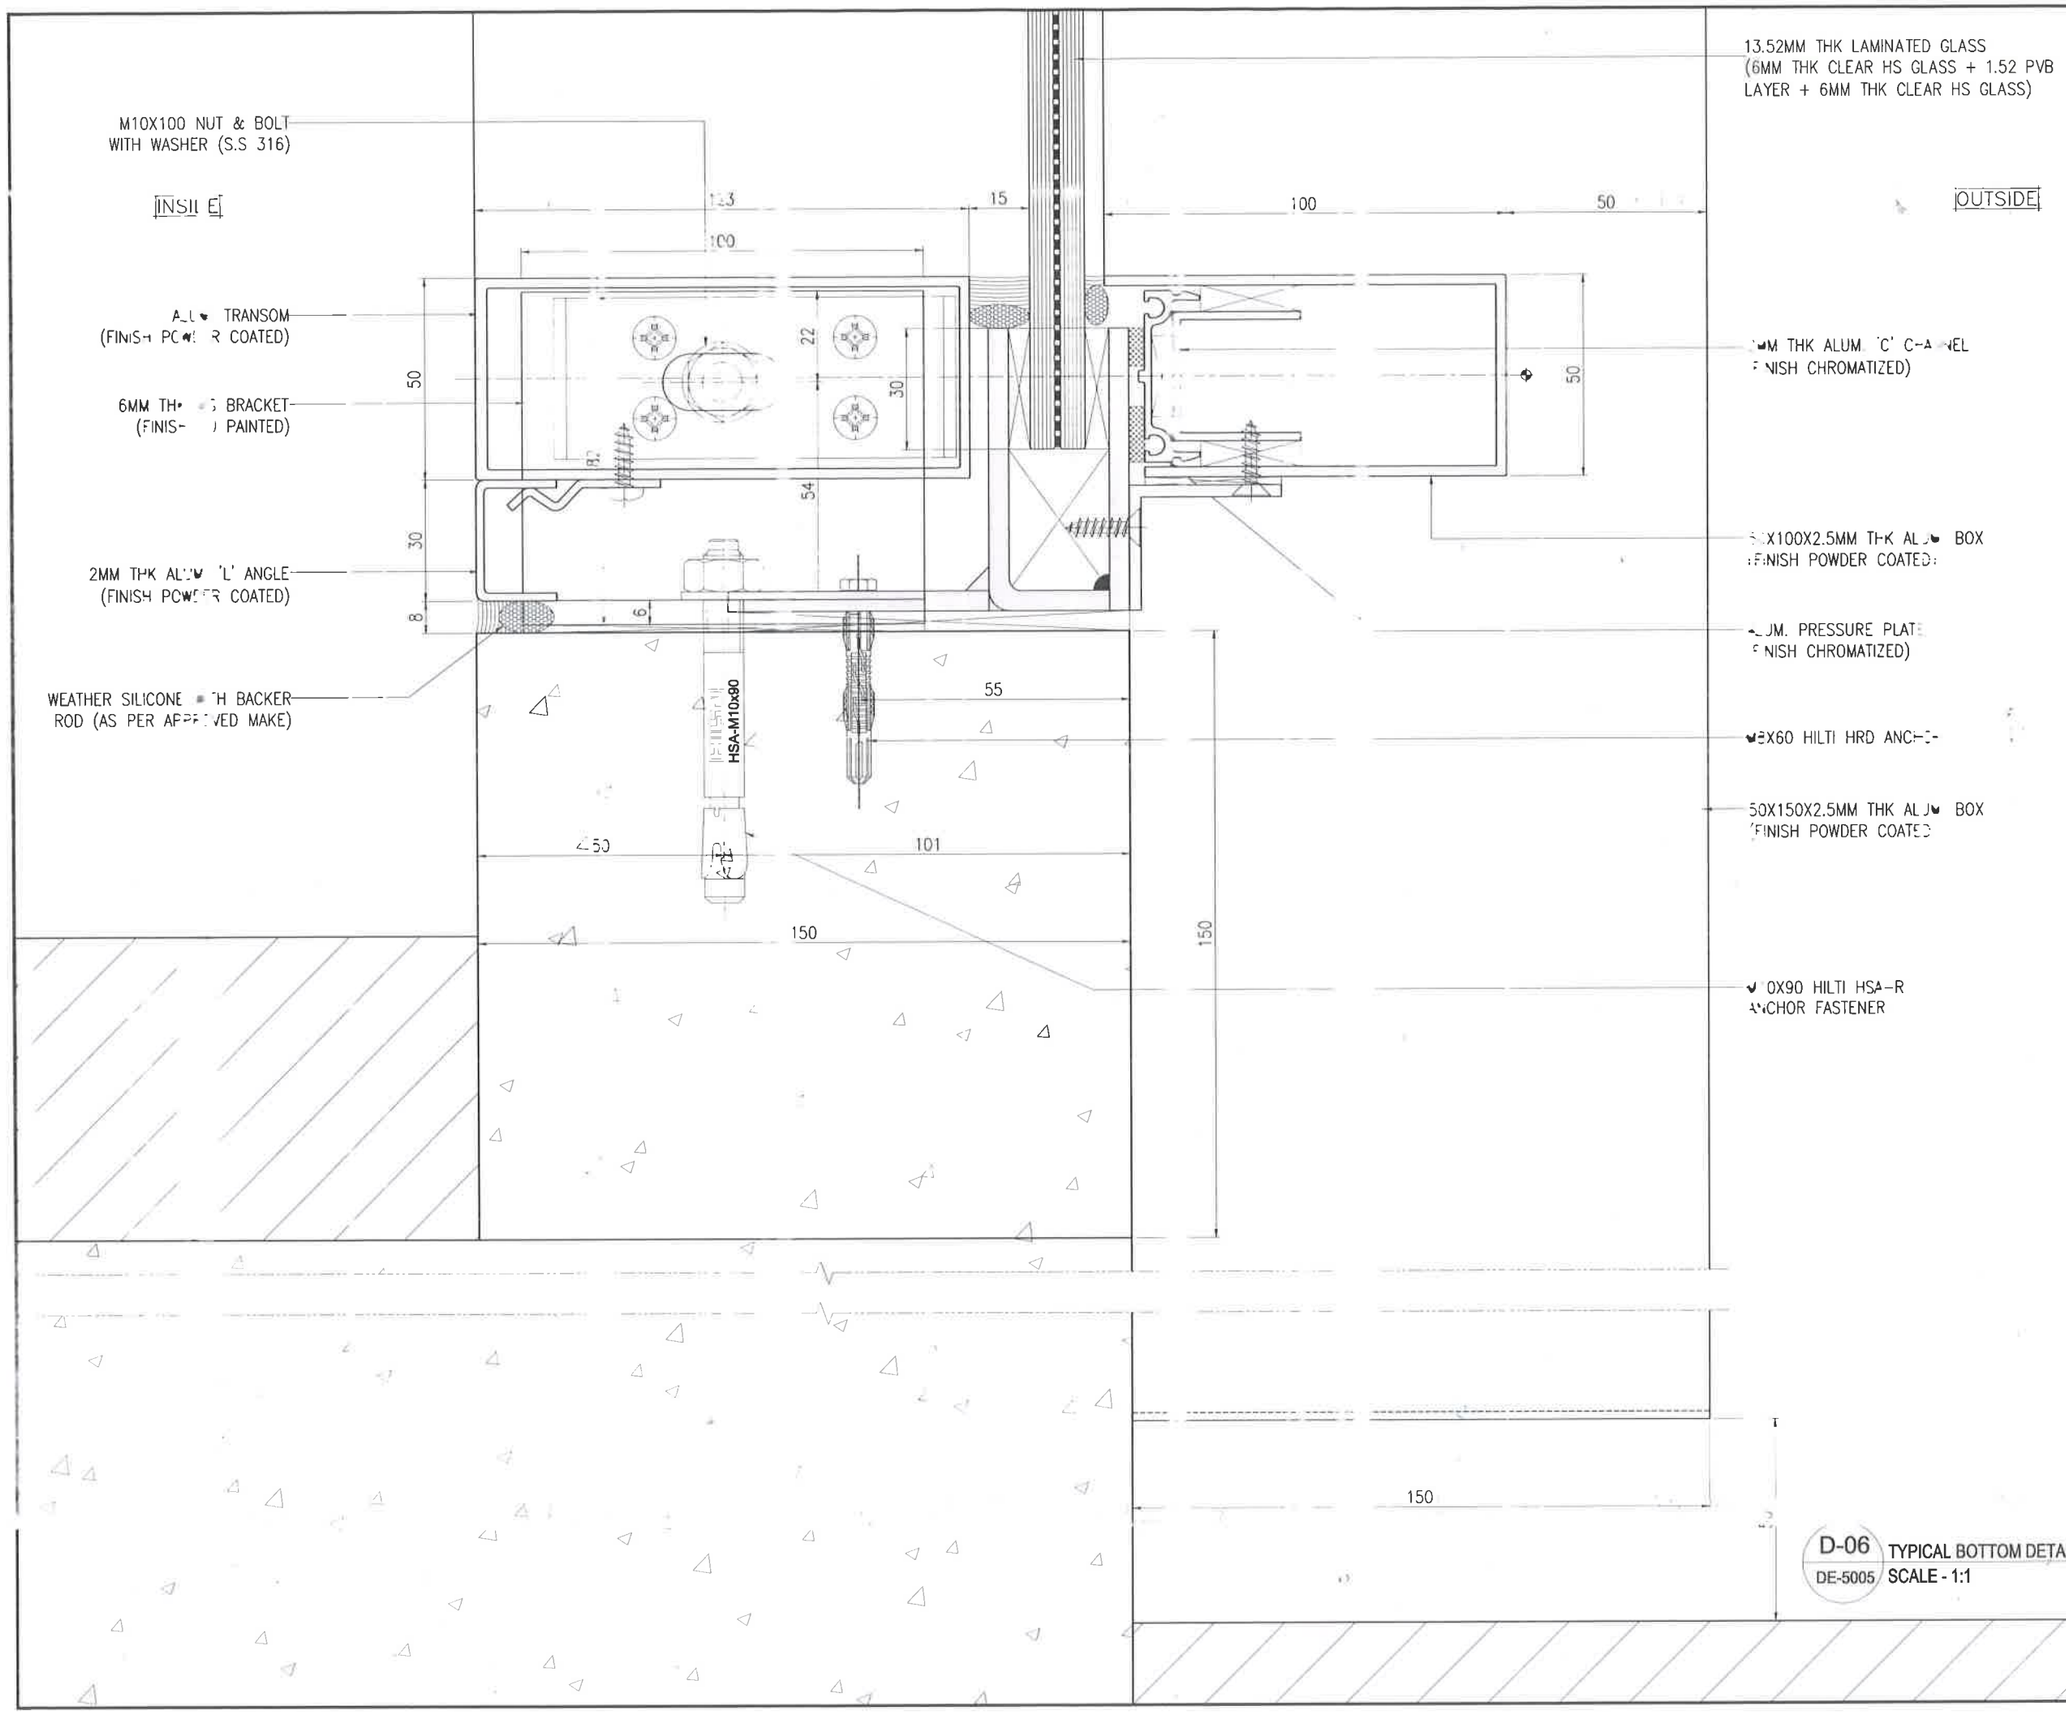

D-06 / DE-5005 TYPICAL BOTTOM DETAIL
SCALE - 1:1

KEY PLAN

LODHA GROUP OF COMPANIES
ARCHI | TECH CO-ORD
19 JUL 2021
SIGN. | SIGN. (NOT TO SCALE)

Notes:
1) All dimensions are in mm.
2) Elevation Viewed From Outside.
3) Do not scale dwg. refer written dimensions.

Alum. finish:
1) AS PER APPROVED

Glazing.

REV.	DATE	DESCRIPTION
03	19.07.2021	ISSUE FOR APPROVAL
02	14.07.2021	ISSUE FOR APPROVAL
01	05.07.2021	ISSUE FOR APPROVAL
00	23.06.2021	ISSUE FOR APPROVAL

PROJECT :
SALES OFFICE
MANPADA - DOMBIVLI

CLIENT :
LODHA GROUP
LODHA EXCELUS, LEVEL 8, APOLLO MILLS COMPOUND, NM JOSHI MARG, MAHALAXMI, MUMBAI 400011

ARCHITECT :
HAFEEZ CONTRACTOR
29 BANK STREET, FORT, MUMBAI 400 023 TEL : 2266 1920


CONSULTANT :

CURTAIN WALL CONTRACTOR:
RK FACADE PVT LTD
505, D-WING, TWIN ARCADE MILITARY RD, MAROL, ANDHERI ST. MUMBAI, 400059


SHEET CONTENTS :
SECTION DETAIL

Drawn : ROHIT	Date : 23.06.2021
Checked : MUZAFAR	Scale : 1:1
Approved : MUZAFAR	Cad Ref.

Drawing No. RK-LSO-DE-5005 | Rev. 03 | SHT. 00

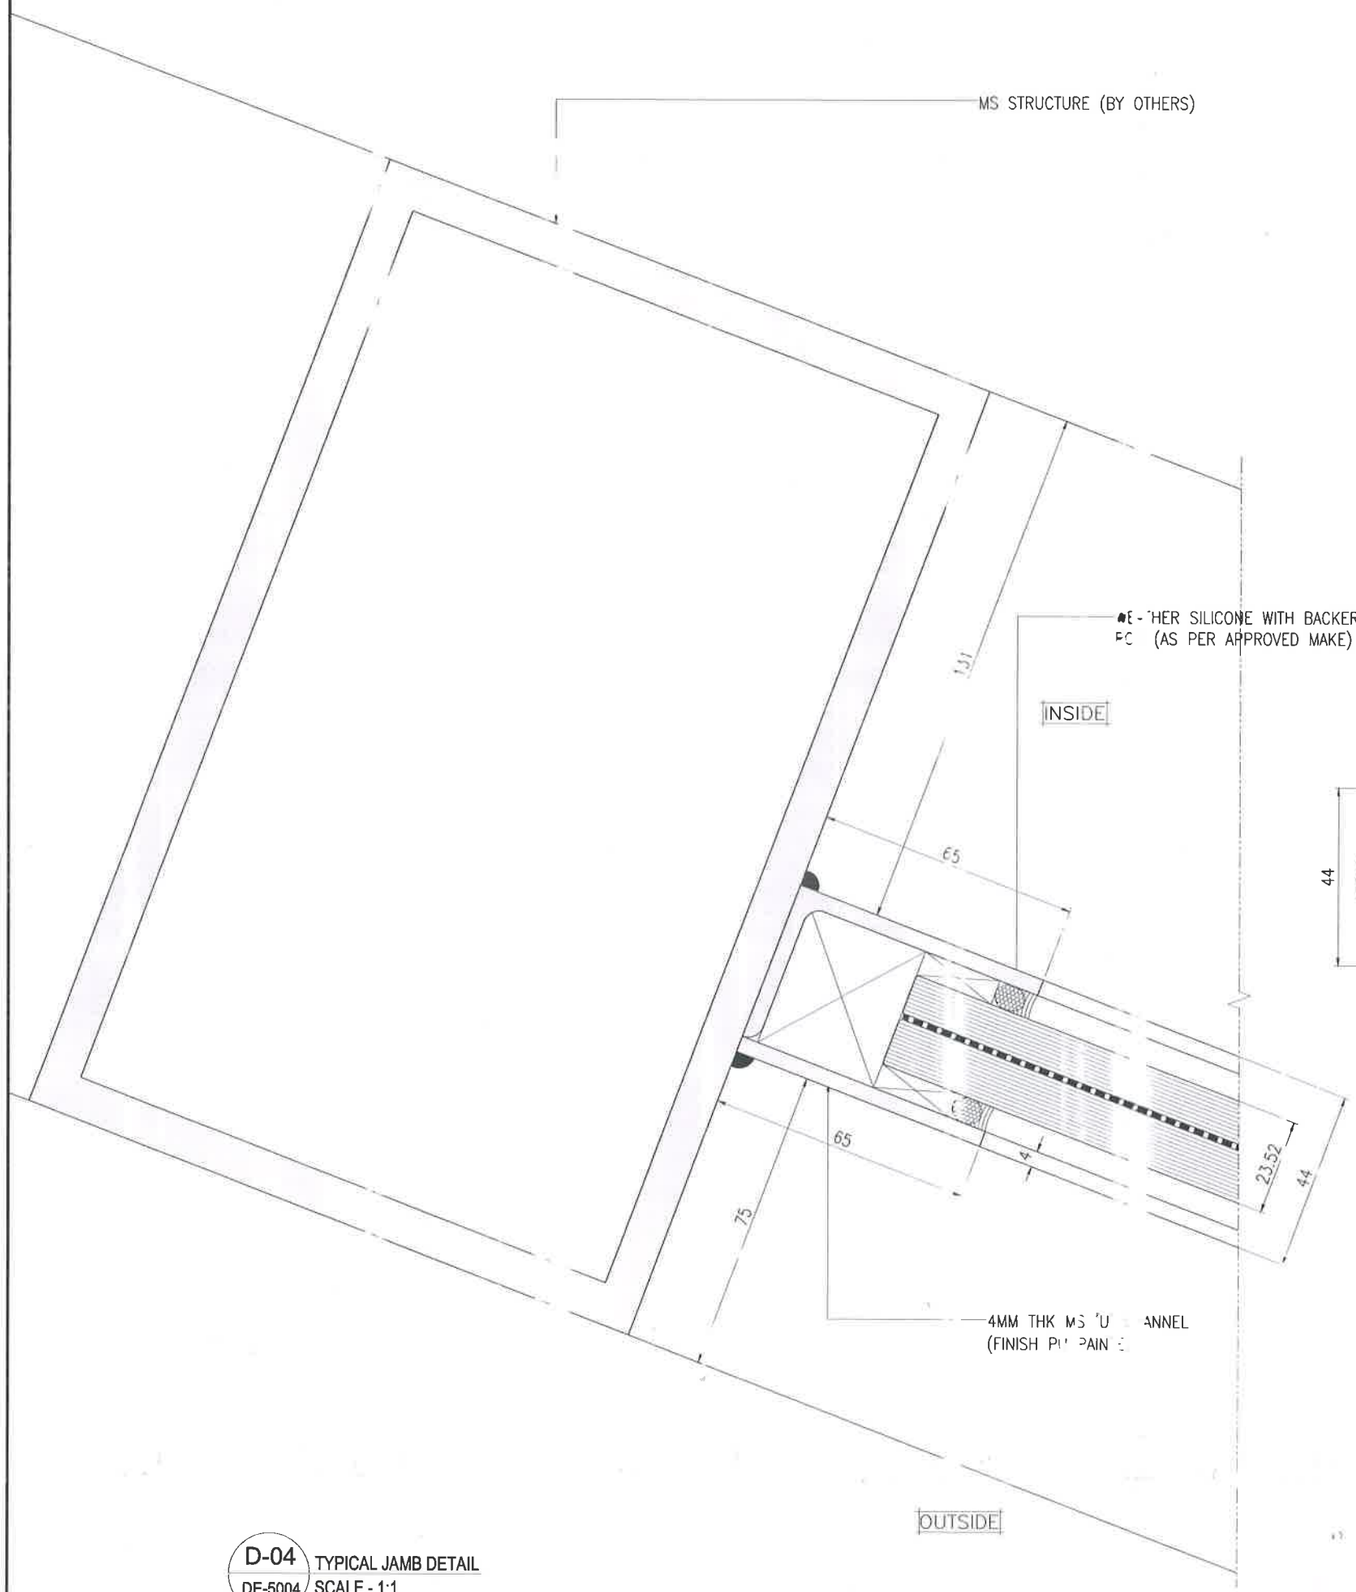

D-04 / DE-5004 TYPICAL JAMB DETAIL
SCALE - 1:1

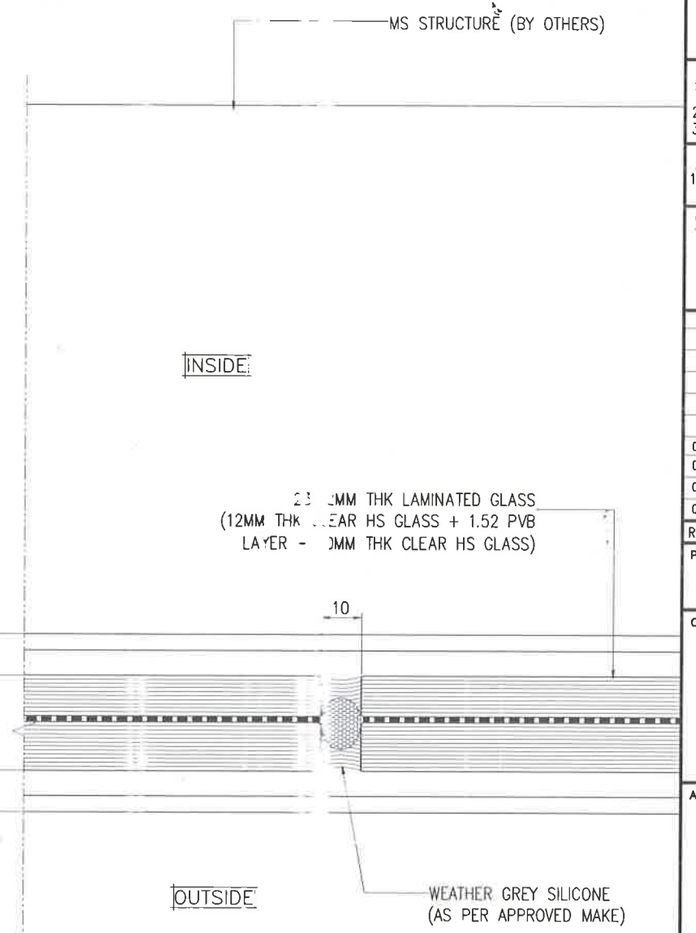

D-05 / DE-5004 TYPICAL MID DETAIL
SCALE - 1:1

LODHA GROUP OF COMPANIES
ARCHI | TECH CO-ORD
19 JUL 2021
SIGN | SIGN

KEY PLAN :

(NOT TO SCALE)

Notes:
1) All dimensions are in mm.
2) Elevation Viewed From Outside
3) Do not scale dwg. refer written dimensions.

Alu. finish:
1) As PER APPROVED

Glazing.

REV	DATE	DESCRIPTION
03	19.07.2021	ISSUE FOR APPROVAL
02	14.07.2021	ISSUE FOR APPROVAL
01	05.07.2021	ISSUE FOR APPROVAL
00	23.06.2021	ISSUE FOR APPROVAL

PROJECT :
SALES OFFICE
MANPADA - DOMBIVLI

CLIENT :
LODHA GROUP
LODHA EXCELUS, LEVEL E APOLLO MILLS COMPOUND, NM JOSHI MARG, MAHALAXMI, MUMBAI 400 011.

ARCHITECT :
HAFEEZ CONTRACTOR
29 BANK STREET, FORT MUMBAI 400 023 TEL : 2266 - 0


CONSULTANT :

CURTAIN WALL CONTRACTOR:
RK FACADE PVT LTD.
505, D-WING, TWIN AVENUE, MILITARY RD, MAROL, ANDHERI EAST, MUMBAI 400059

SHEET CONTENTS :
PLAN DETAIL

Drawn : ROHIT	Date : 23.06.2021
Checked : MUZAFAR	Scale : 1:1
Approved : MUZAFAR	Cad Ref.

Drawing No. RK-LSO-DE-5004 | Rev. 03 | SHT. 00

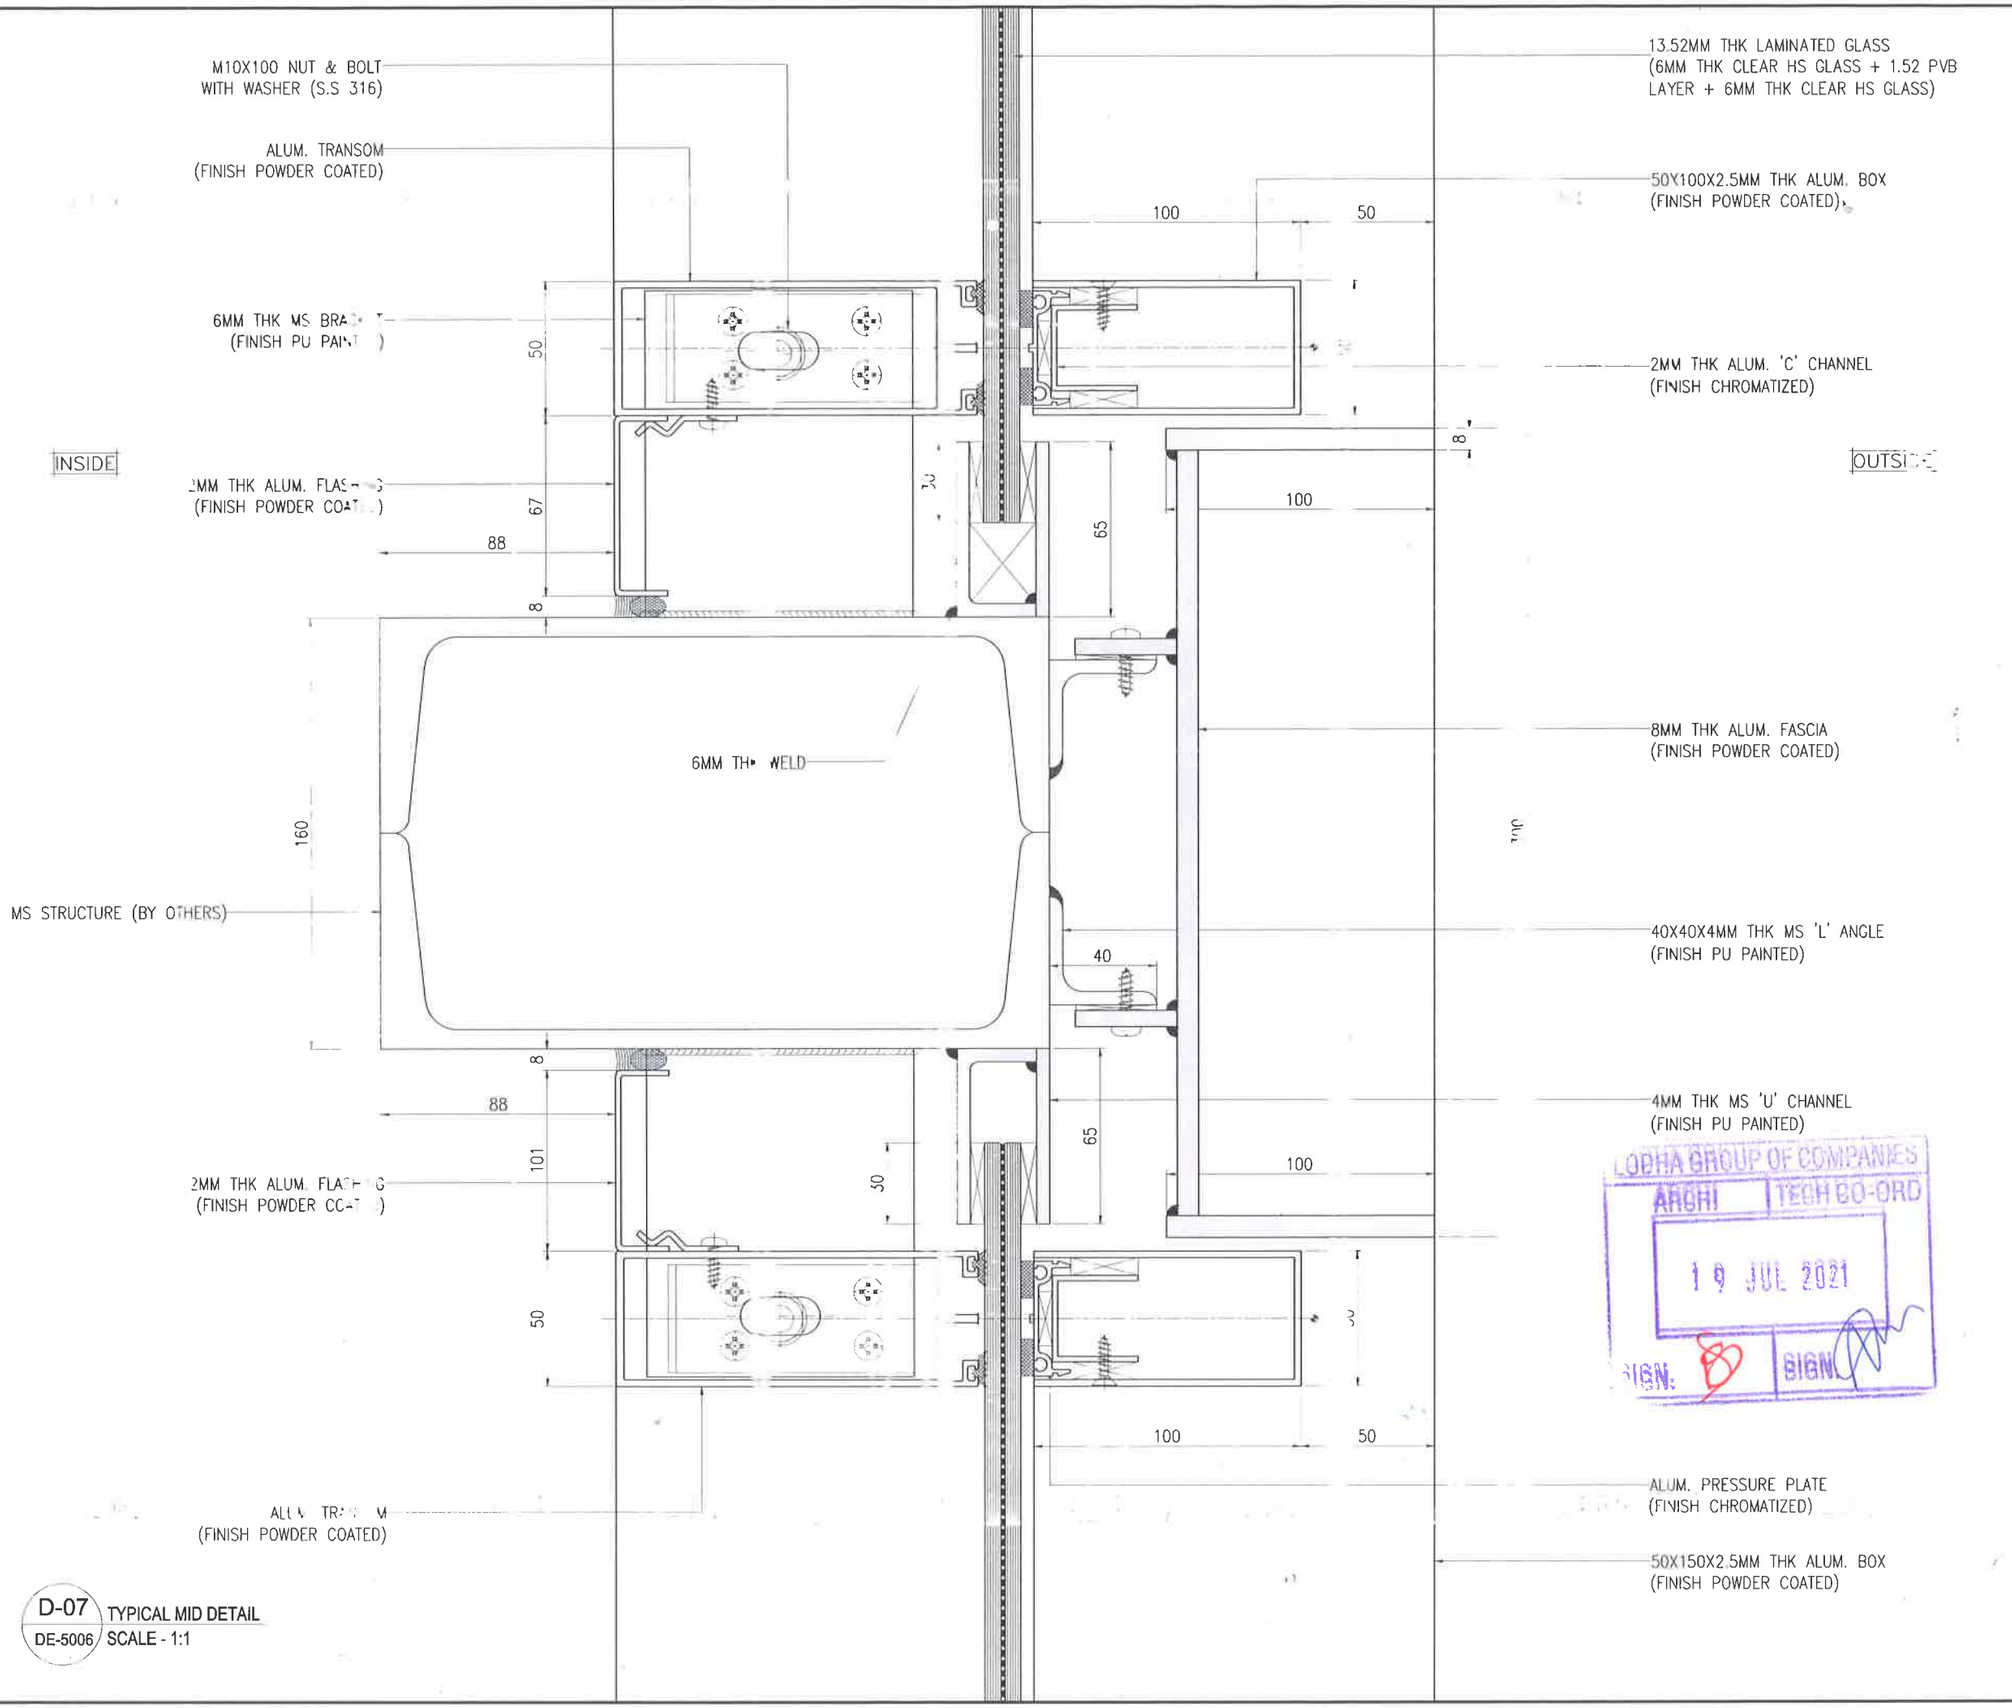

D-07 TYPICAL MID DETAIL
DE-5006 SCALE - 1:1

KEY PLAN :

(NOT TO SCALE)

Note :
1) All dimensions are in mm.
2) Elevation Viewed From Outside.
3) Do not scale dwg. refer written dimensions.

Alum finish:
1) AS APPROVED

Glaz

REV.	DATE	DESCRIPTION
03	19.07.21	ISSUE FOR APPROVAL
02	14.07.21	ISSUE FOR APPROVAL
01	05.07.21	ISSUE FOR APPROVAL
00	23.06.21	ISSUE FOR APPROVAL

PROJECT
SALES OFFICE
MANPADA - DOMBIVLI

CLIENT
LODHA GROUP
LODHA EXCELUS, LEVEL 8, APOLLO MILLS COMPOUND, NM JOSHI MARG, MAHALAXMI, MUMBAI 400011.

ARCHITECT
FEEZ CONTRACTOR
BANK STREET, FORT, MUMBAI
400 023 TEL : 2266 1920


CONSULTANT :

CURTAIN WALL CONTRACTOR:
RK FACADE PVT. LTD.
5, D-WING, TWIN ARCADE,
RY RD, MAROL, ANDHERI EAST,
MUMBAI, 400059

SHEET CONTENTS :
SECTION DETAIL

Drawn : ROHIT	Date : 23.06.2021
Checked : MUZAFAR	Scale : 1:1
Approved : MUZAFAR	Cad Ref.

Drawing No. RK-LSO-DE-5006 | Rev. 03 | SHT. 00

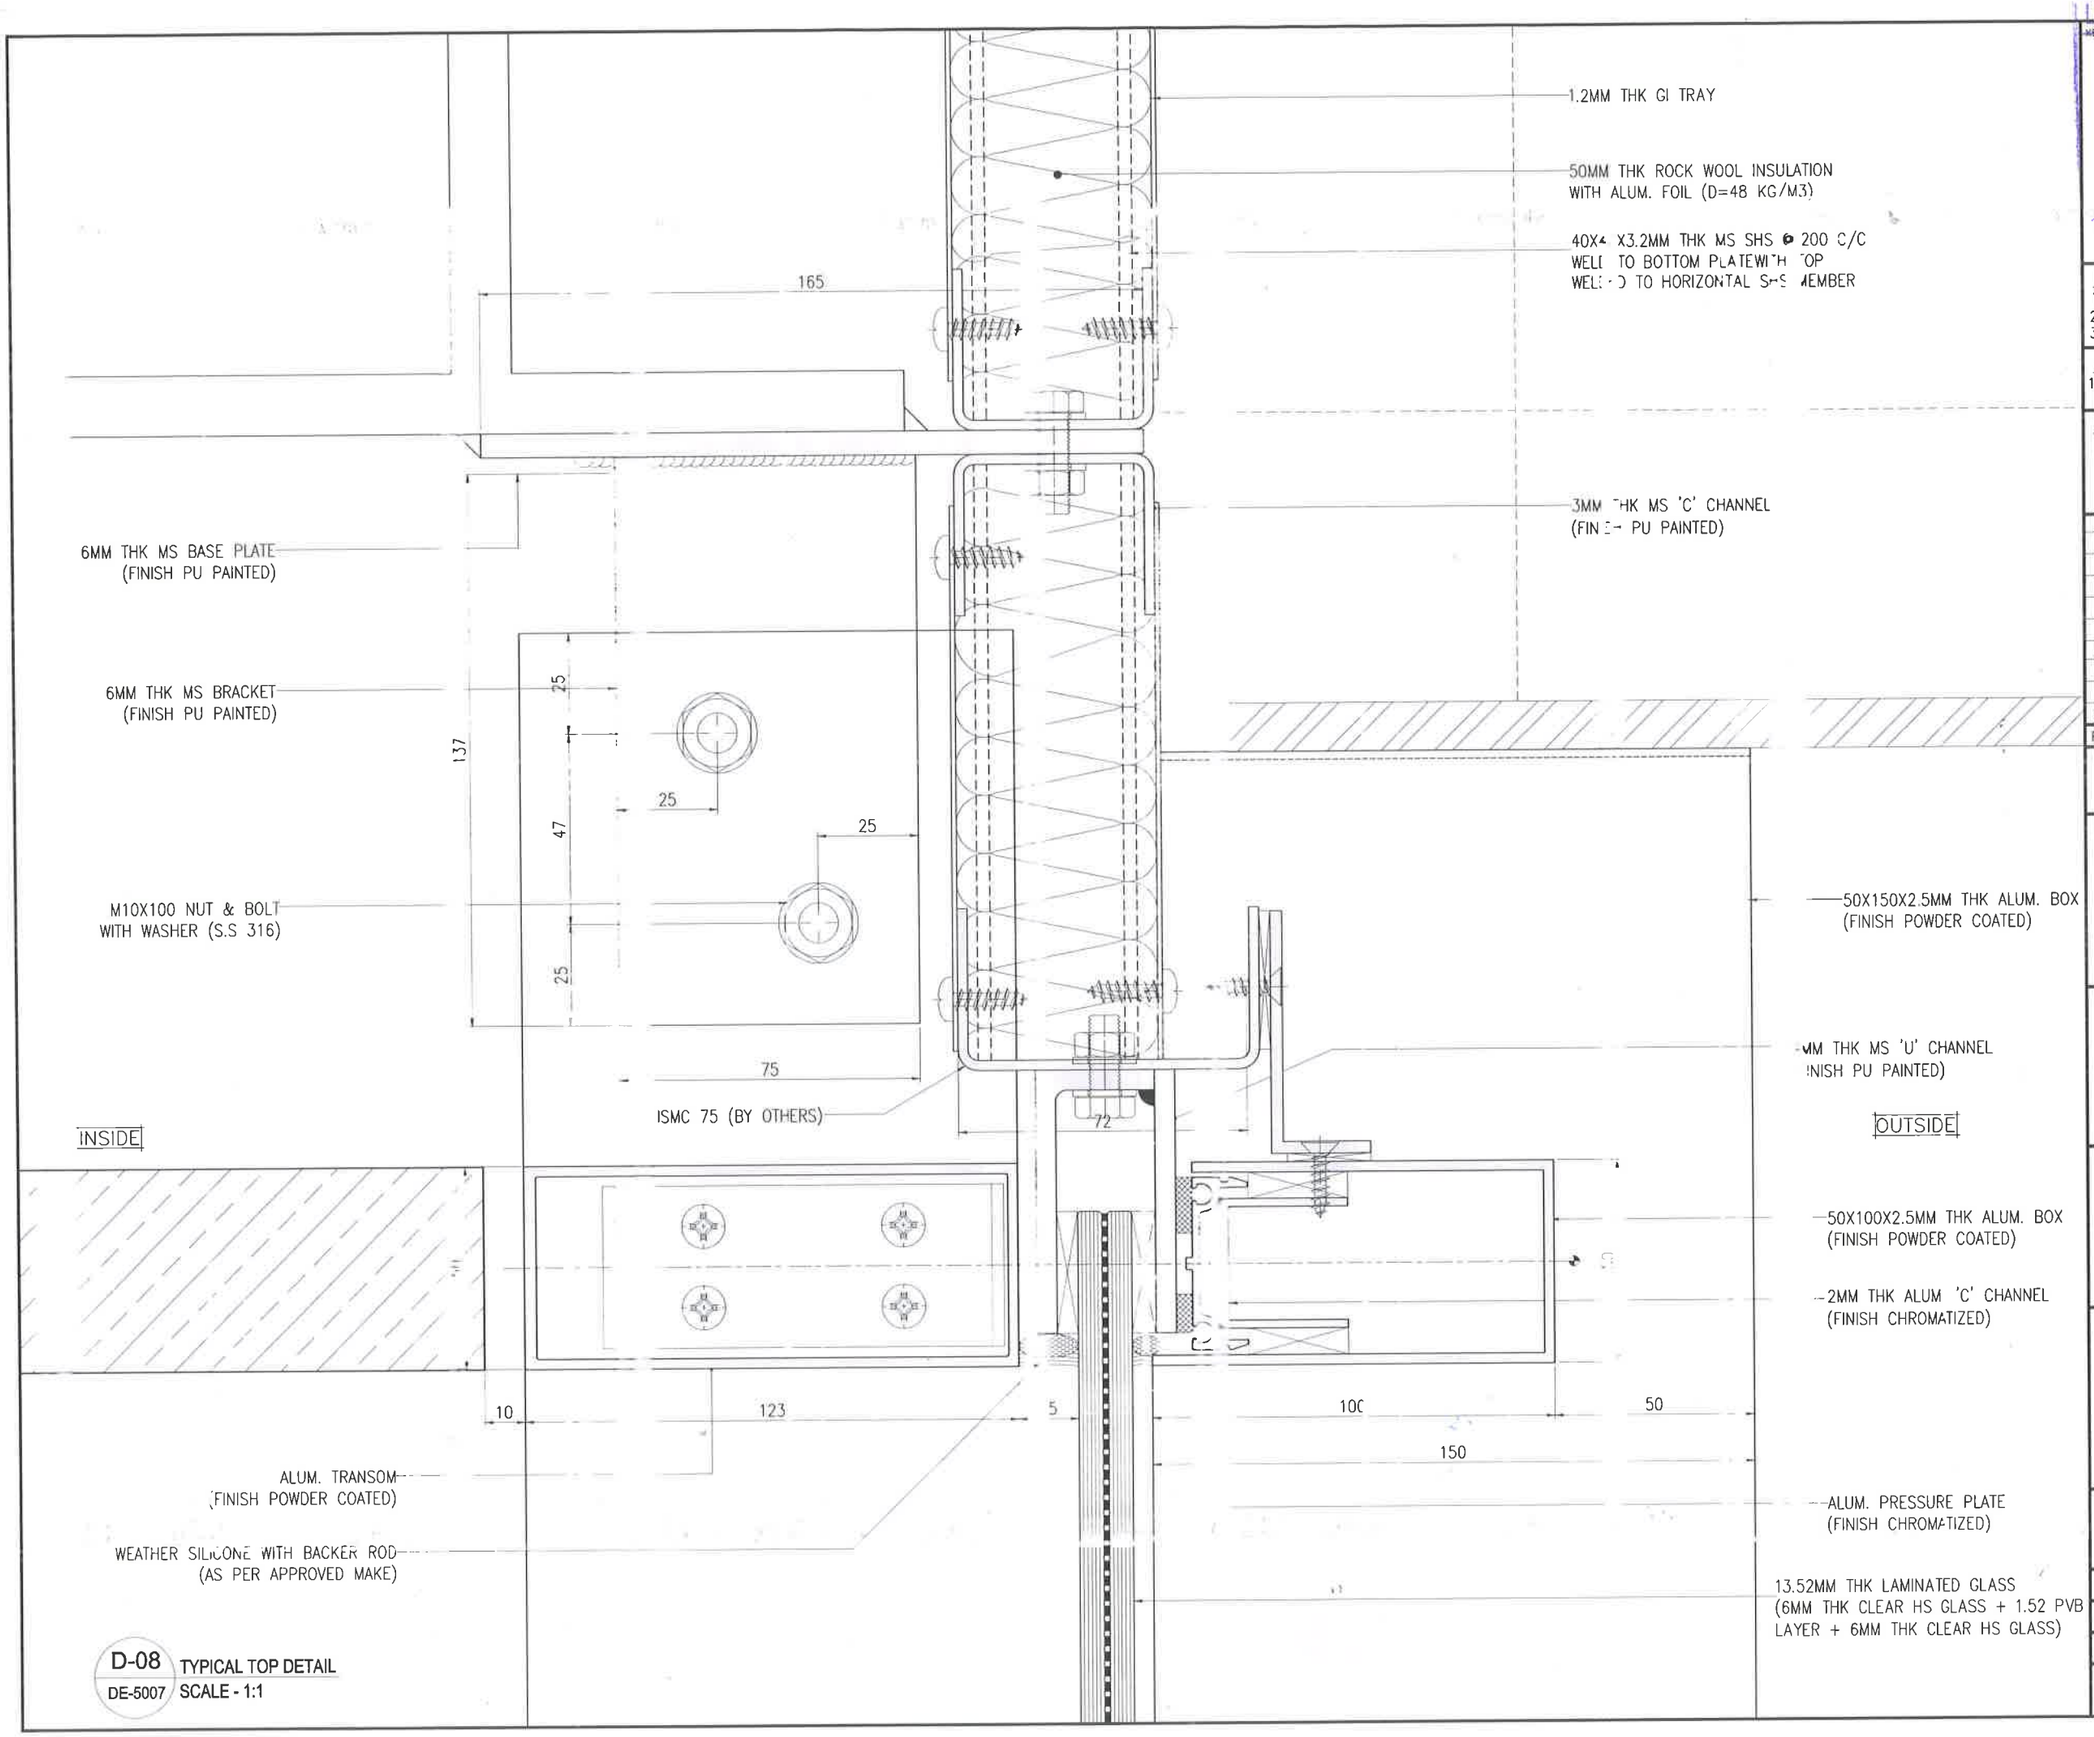

D-08 TYPICAL TOP DETAIL
DE-5007 SCALE - 1:1

LODHA GROUP OF COMPANIES
KEY PLAN
ARCHI | TECH CO-ORD
19 JUL 2021
SIGN. | SIGN.
NOT TO SCALE

Notes:
1) All dimensions are in mm.
2) Elevation Viewed From Outside
3) Do not scale dwg. refer written dimensions

Alum. finish
1) AS PER APPROVED

Glazing.

REV.	DATE	DESCRIPTION
03	19.07.2021	ISSUE FOR APPROVAL
02	14.07.2021	ISSUE FOR APPROVAL
01	05.07.2021	ISSUE FOR APPROVAL
00	23.06.2021	ISSUE FOR APPROVAL

PROJECT :
SALES OFFICE
MANPADA - DOMBIVLI

CLIENT :
LODHA GROUP
LODHA EXCELUS, LEVEL 8, APOLLO MILLS COMPOUND, NM JOSHI MARG, MAHALAXMI, MUMBAI 400011.

ARCHITECT :
HAFEEZ CONTRACTOR
29 BANK STREET, FORT, MUMBAI 400 023 TEL : 2266 1920


CONSULTANT :

CURTAIN WALL CONTRACTOR:
RK ACADE PVT. LTD.
505, WING, TWIN ARCADE, MILITARY D. MAROL, ANDHERI EAS MUMBAI, 400059

SHEET CONTENT :
SECTION DETAIL

Drawn : ROHIT	Date : 23.06.2021
Checked : MUZAFAR	Scale : 1:1
Approved : MUZAFAR	Cad Ref.

Drawing No.	Rev.	SHT.
RK-LSO-DE-5007	03	00

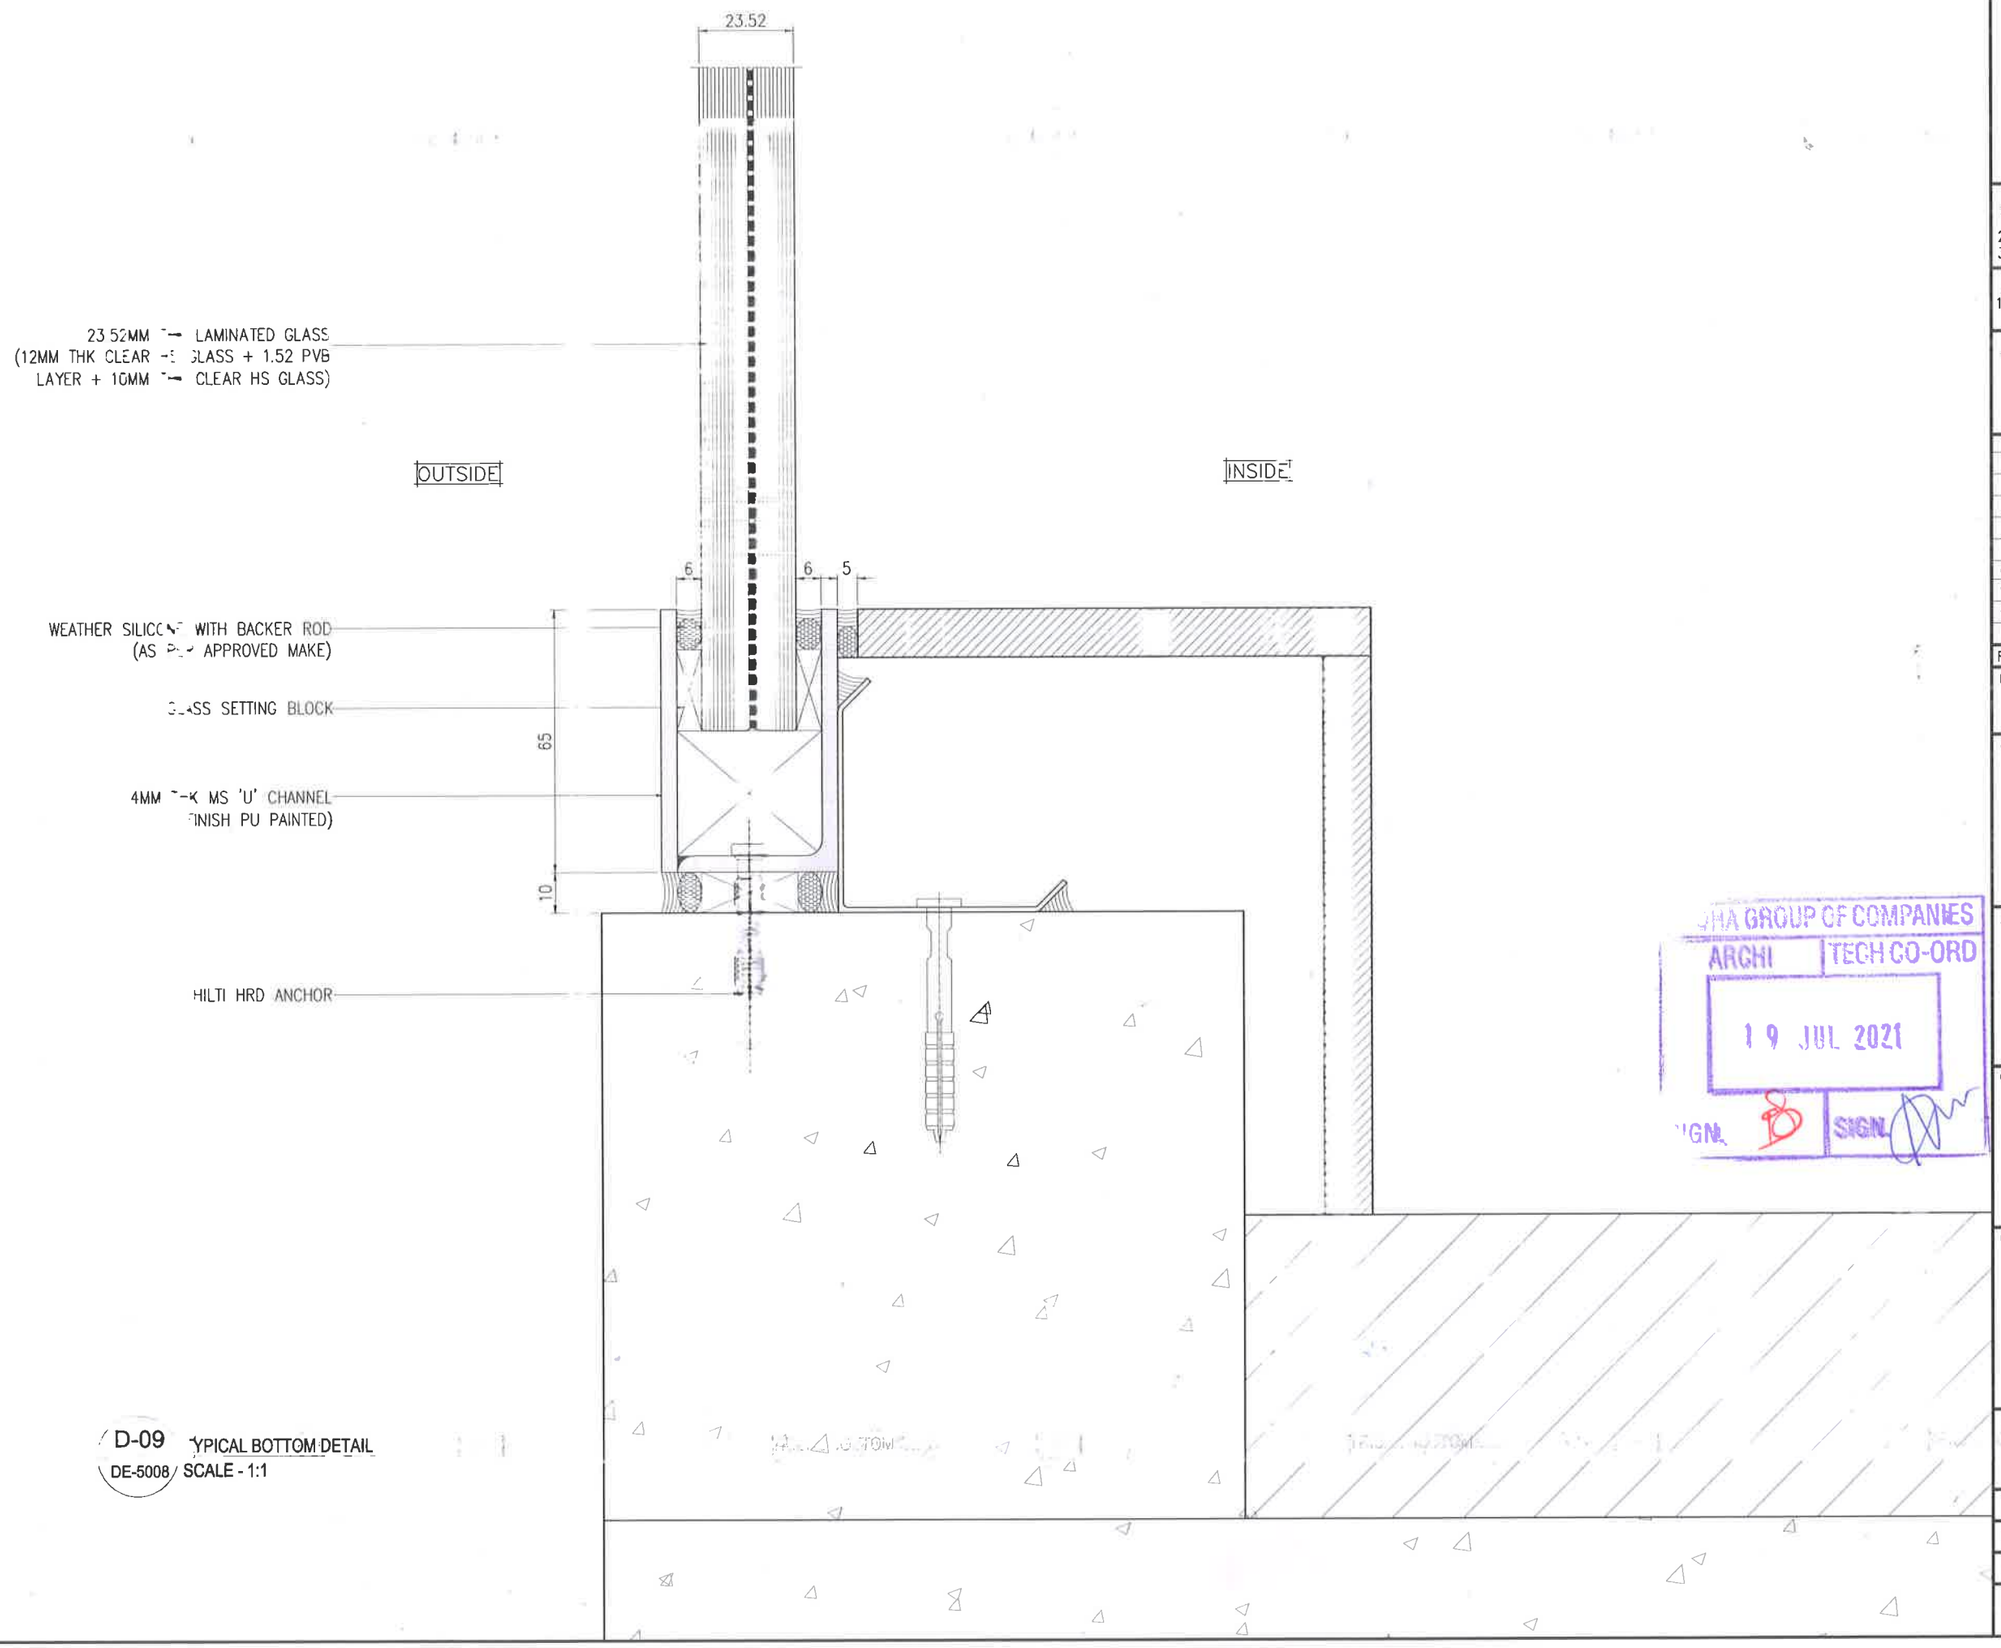

D-09 TYPICAL BOTTOM DETAIL
DE-5008 SCALE - 1:1

KEY PLAN :

(NOT TO SCALE)

Notes:
1) All dimensions are in mm.
2) Elevation Viewed From Outside.
3) Do not scale dwg. refer written dimensions.

Alum. finish:
1) AS PER APPROVED

Glazing

REV.	DATE	DESCRIPTION
03	19.07.2021	ISSUE FOR APPROVAL
02	14.07.2021	ISSUE FOR APPROVAL
01	05.07.2021	ISSUE FOR APPROVAL
00	23.06.2021	ISSUE FOR APPROVAL

PROJECT :
SALES OFFICE
MANPADA - DOMBIVLI

CLIENT :
LODHA GROUP
LODHA EXCELUS, LEVEL 8, APOLLO MILLS COMPOUND, NM JOSHI MARG, MAHALAXMI, MUMBAI 400011.

ARCHITECT :
HAFEEZ CONTRACTOR
29 BANK STREET, FORT, MUMBAI 400 023 TEL : 2266 1920

CONSULTANT :


CURTAIN WALL CONTRACTOR:
RK FACADE PVT. LTD.
505, D-WING, TWIN ARCADE, MILITARY RD, MAROL, ANDHERI EAST, MUMBAI, 400059

LODHA GROUP OF COMPANIES
ARCHI | TECH CO-ORD
19 JUL 2021
SIGN | SIGN

SHEET CONTENTS :
SECTION DETAIL

Drawn : ROHIT	Date : 23.06.2021
Checked : MUZAFAR	Scale : 1:1
Approved : MUZAFAR	Cad Ref.

Drawing No. RK-LSO-DE-5007 | Rev. 03 | SHT. 00

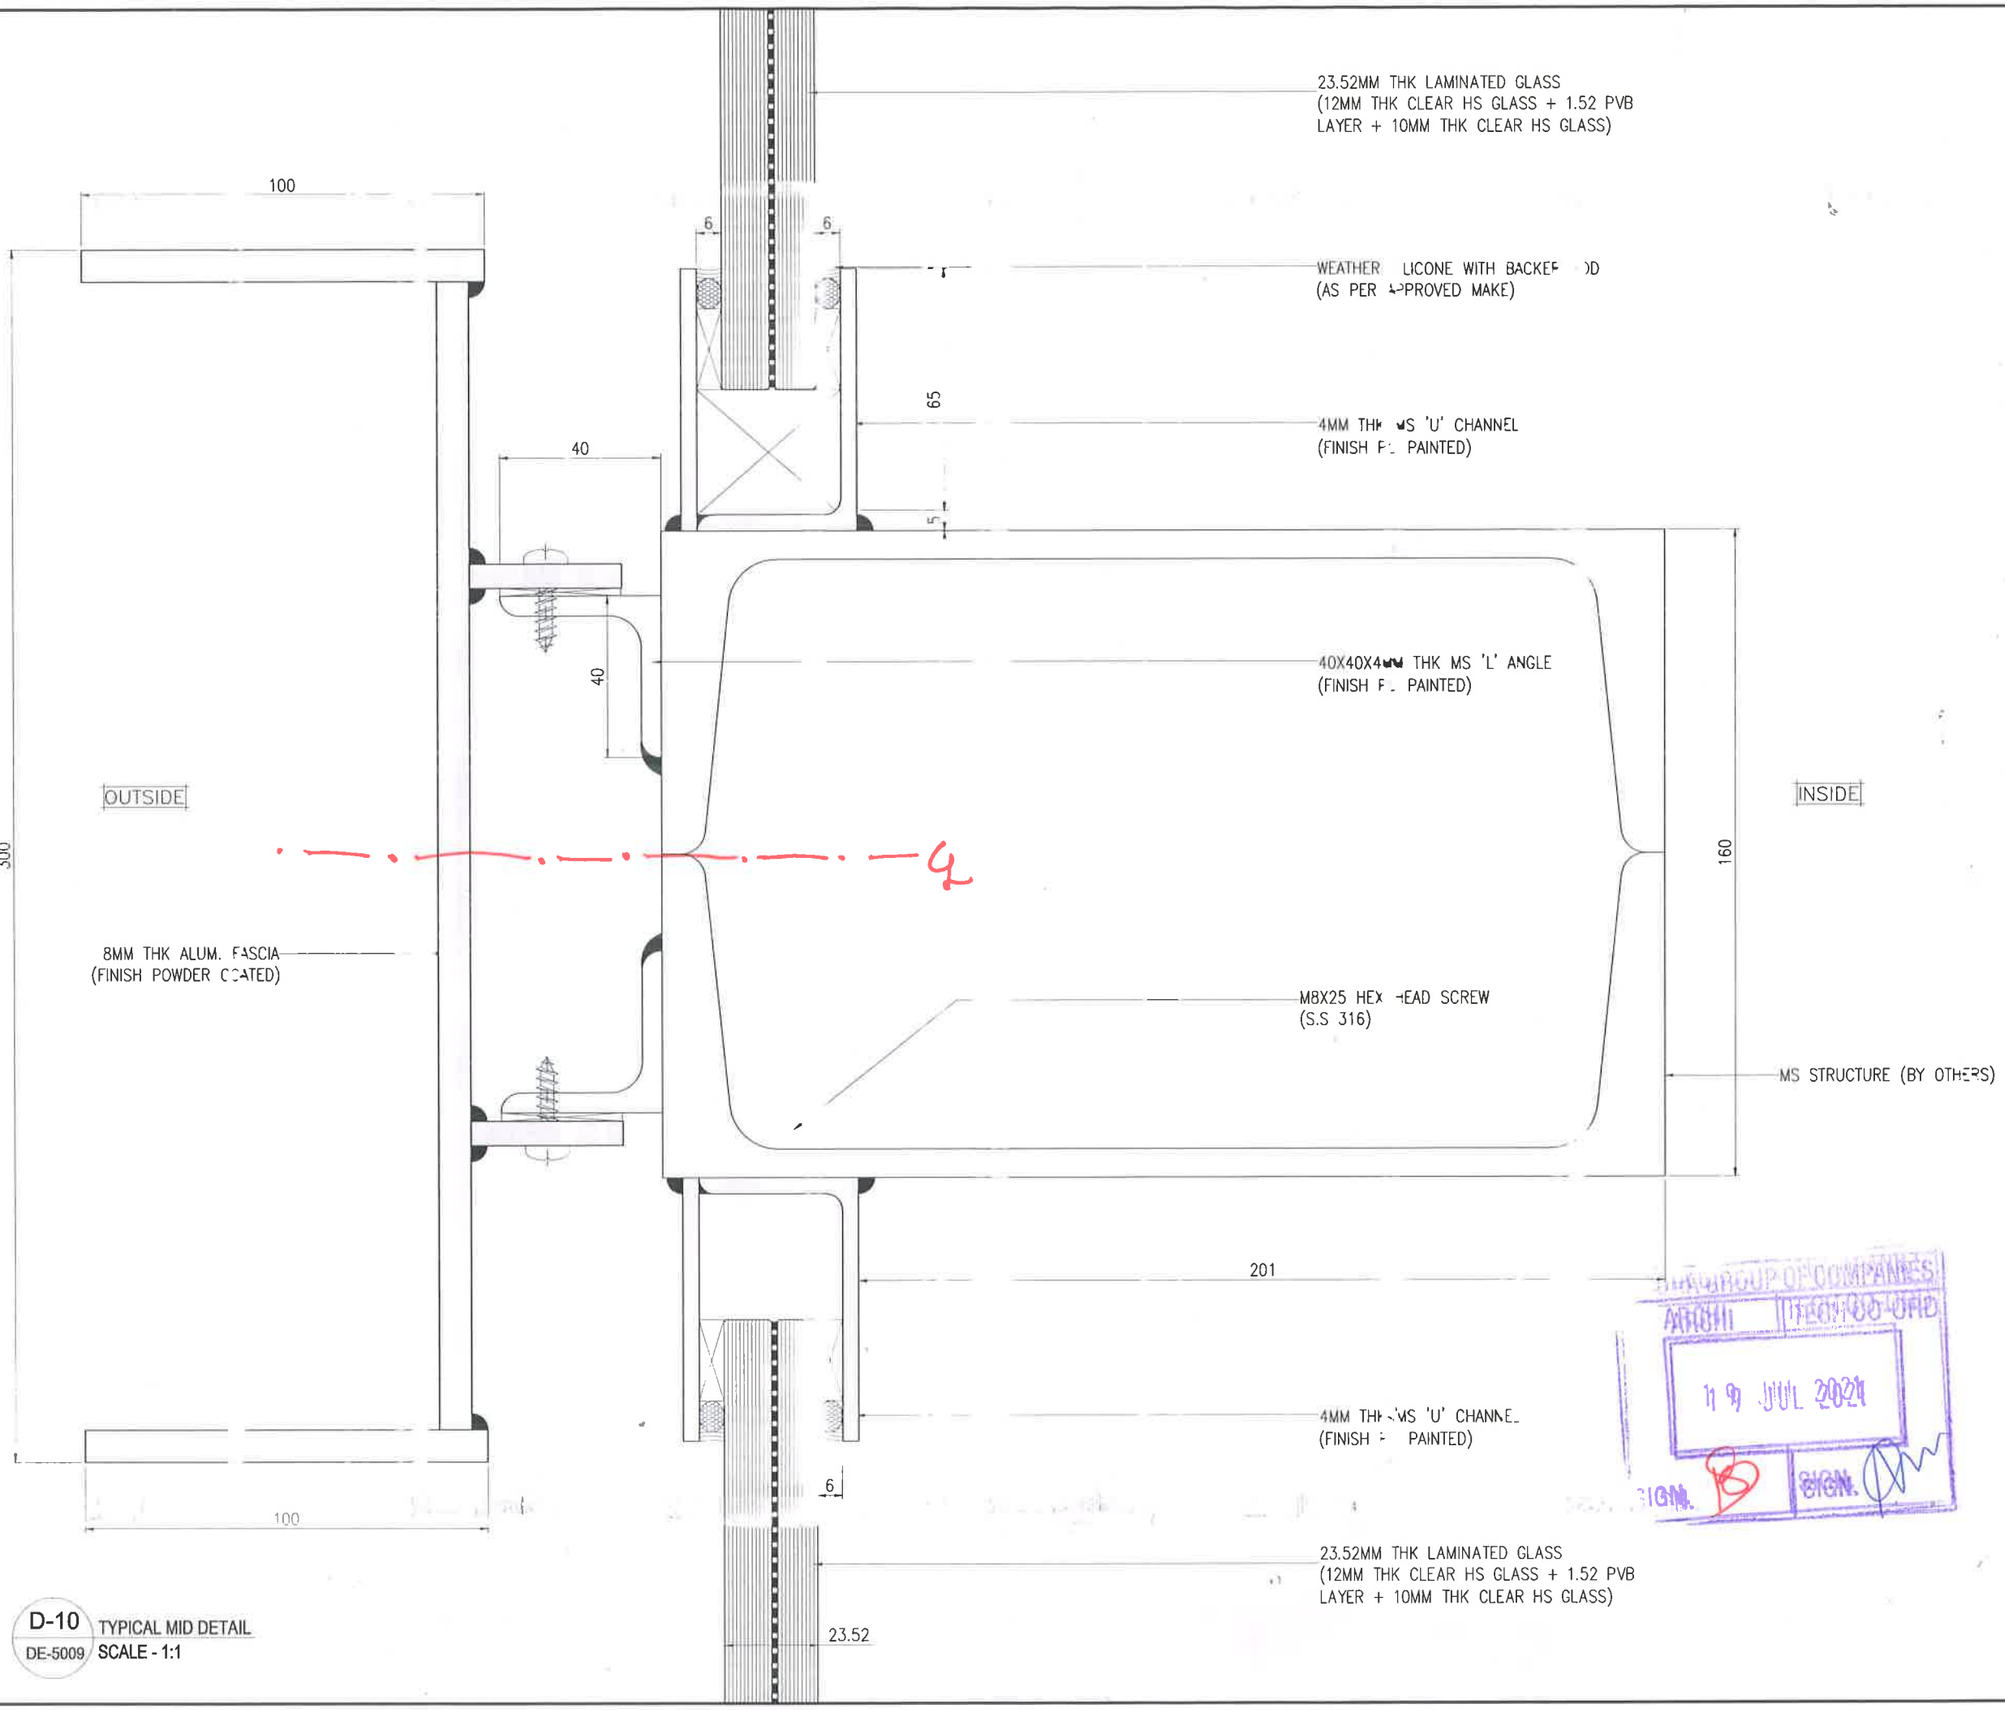

D-10 / DE-5009 TYPICAL MID DETAIL
SCALE - 1:1

KEY PLAN :

(NOT TO SCALE)

Notes:
1) All dimensions are in mm.
2) Elevation viewed from Outside.
3) Do not scale drawing refer written dimensions.

Alum. finish:
1) AS PER APPROVED

Glazing :

REV.	DATE	DESCRIPTION
03	19.07.2021	ISSUE FOR APPROVAL
02	14.07.2021	ISSUE FOR APPROVAL
01	05.07.2021	ISSUE FOR APPROVAL
00	23.06.2021	ISSUE FOR APPROVAL

PROJECT :
SALES OFFICE
MANPADA - DOMBIVLI

CLIENT :
LODHA GROUP
LODHA EXCELUS LEVEL 8, APOLLO MILLS COMPOUND, NM JOSHI MARG, MAHALAXMI, MUMBAI 400011.

ARCHITECT :
HAFEEZ CONTRACTOR
29 BANK STREET, FORT, MUMBAI 400 023 T : 2266 1920

CONSULTANT :


CURTAIN WALL CONTRACTOR:
RK FACADE PVT. LTD.
505, D-WING TWIN ARCADE, MILITARY RD NEAR POL, ANDHERI EAST, MUMBAI 400059

SHEET CONTENTS :
SECTION DETAIL

Drawn : ROHIT	Date : 23.06.2021
Checked : MUZAFAR	Scale : 1:1
Approved : MUZAFAR	Cad Ref.

Drawing No. RK-LSO-DE-5009 | Rev. 03 | SHT. 00

GROUP OF COMPANIES
ARCHI TECTS PVT. LTD.
19 JUL 2021
SIGN. SIGN.

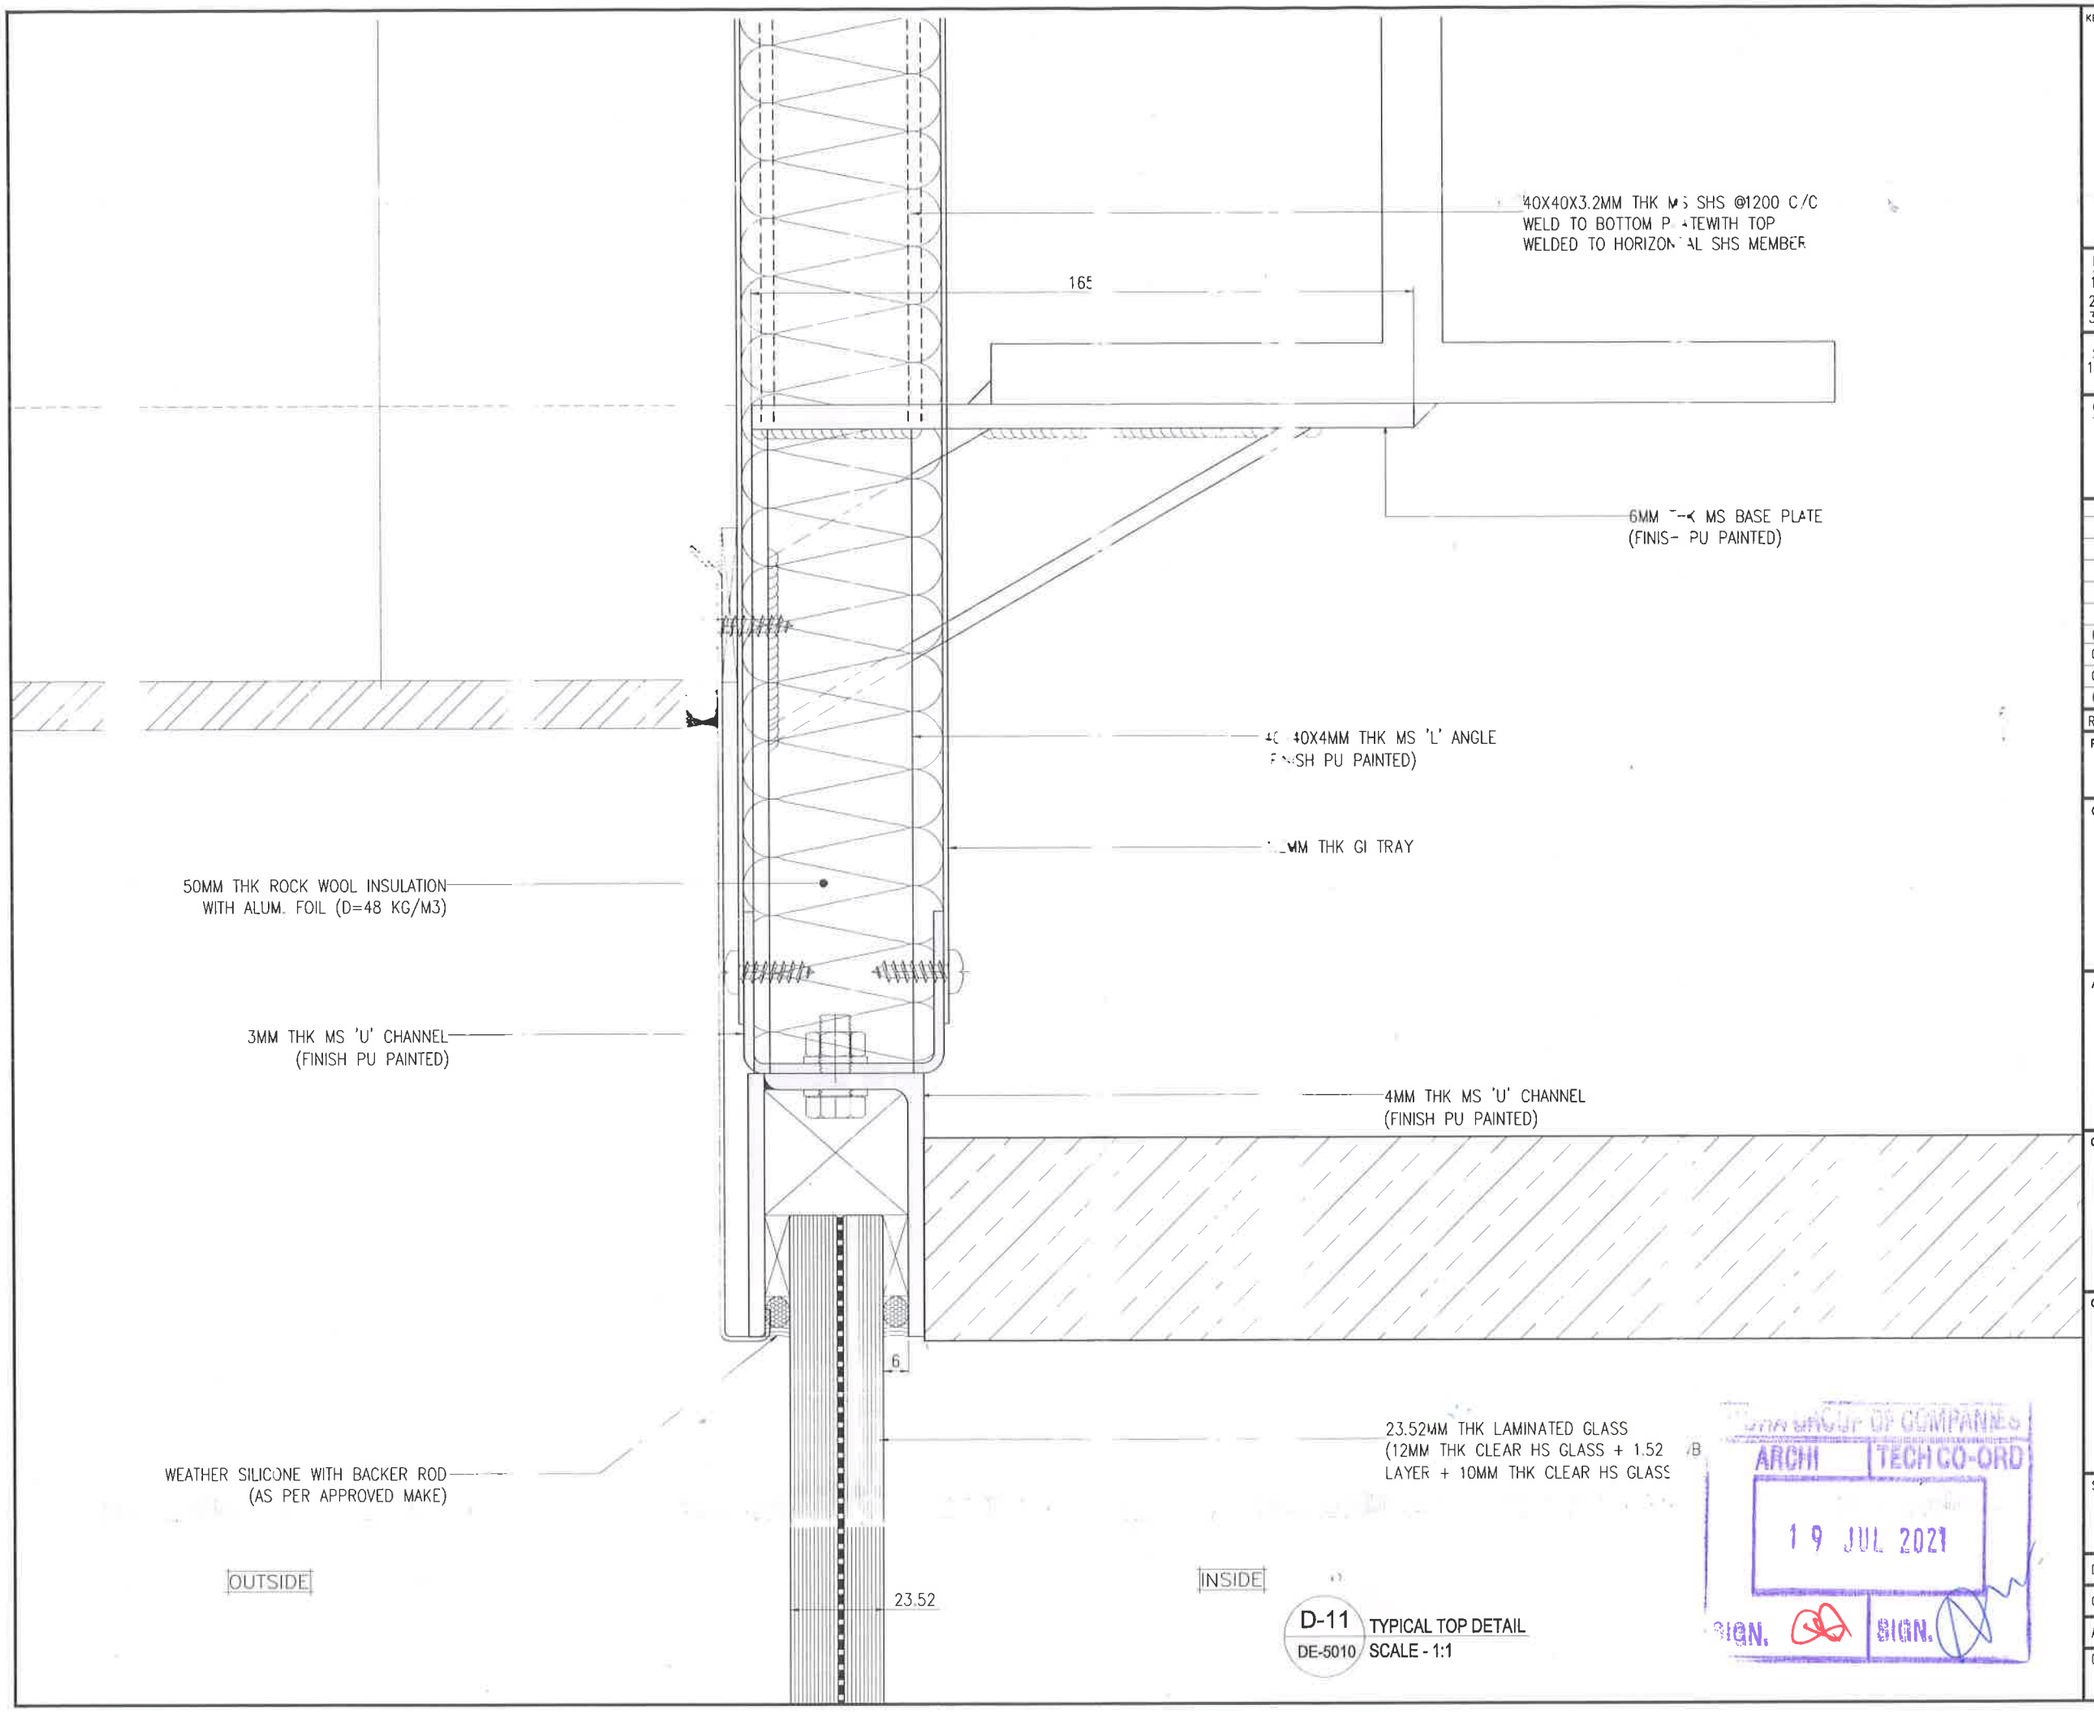

D-11 TYPICAL TOP DETAIL
DE-5010 SCALE - 1:1

B

ARCHI TECH CO-ORD
19 JUL 2021
SIGN. SIGN.

KEY PLAN :

(NOT TO SCALE)

Notes:
1) All dimensions are in mm.
2) Elevation Viewed From Outside.
3) Do not scale dwg. refer written dimensions.

Alum. finish:
1) AS PER APPROVED

Glazing.

REV.	DATE	DESCRIPTION
03	19.07.2021	ISSUE FOR APPROVAL
02	14.07.2021	ISSUE FOR APPROVAL
01	05.07.2021	ISSUE FOR APPROVAL
00	23.06.2021	ISSUE FOR APPROVAL

PROJECT :
SALES OFFICE
MANPADA - DOMBIVLI

CLIENT :
LODHA GROUP
LODHA EXCELUS, LEVEL 8, APOLLO MILLS COMPOUND, NM JOSHI MARG, MAHALAXMI, MUMBAI 400011.

ARCHITECT :
HAFEEZ CONTRACTOR
29 BANK STREET, FORT, MUMBAI 400 023 TEL : 2266 1920


CONSULTANT :

CURTAIN WALL CONTRACTOR
RK FACADE - VT. LTD.
505, D-WING, TOWN ARCADE, MILITARY RD, MAROL ANDHERI EAST, MUMBAI, - 059

SHEET CONTENTS :
SECTION DETAIL

Drawn : ROHIT	Date : 23.06.2021
Checked : MUZAFAR	Scale : 1:1
Approved : MUZAFAR	Cad Ref.

Drawing No. RK-LSO-DE-5010 | Rev. 03 | SHT. 00

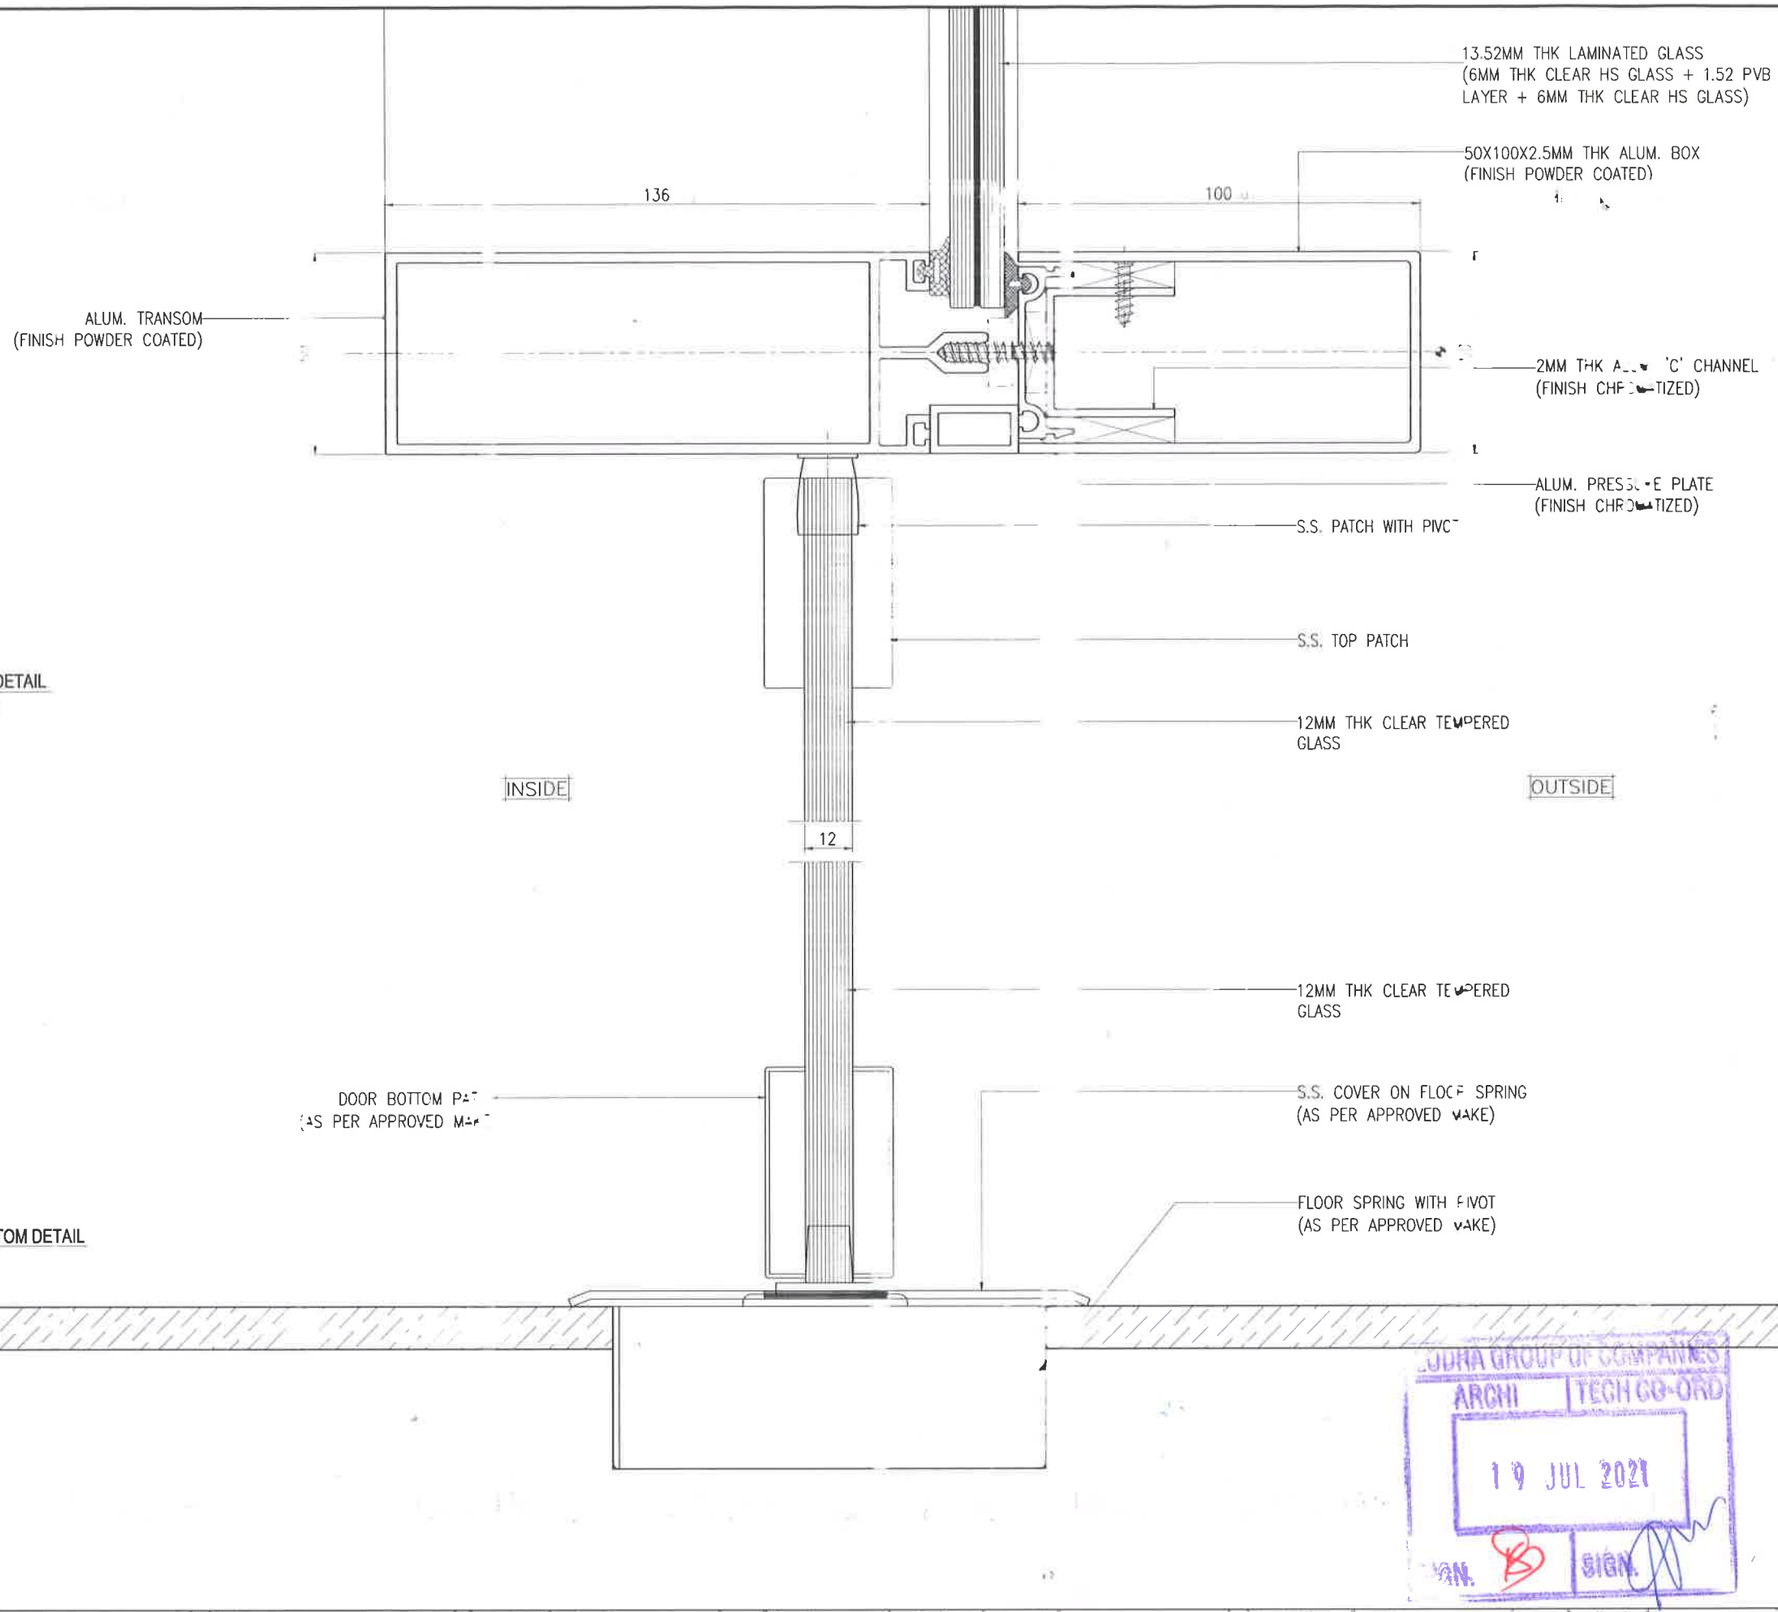

D-15 DOOR MID DETAIL
DE-5013 SCALE - 1:1

D-14 DOOR BOTTOM DETAIL
DE-5013 SCALE - 1:1

LODHA GROUP OF COMPANIES
ARCHI | TECH CO-ORD
19 JUL 2021
SIGN.

KEY PLAN :

(NOT TO SCALE)

Notes:
1) All dimensions are in mm.
2) Elevation Viewed From Outside.
3) Do not scale dwg. refer written dimensions.

Alum. finish:
1) AS PER APPROVED

Glazing.

REV.	DATE	DESCRIPTION
03	19.07.2021	ISSUE FOR APPROVAL
02	14.07.2021	ISSUE FOR APPROVAL
01	05.07.2021	ISSUE FOR APPROVAL
00	23.06.2021	ISSUE FOR APPROVAL

PROJECT :
SALES OFFICE
MANPADA - DOMBIVLI

CLIENT :
LODHA GROUP
LODHA EXCELUS, LEVEL 8, APOLLO MILLS COMPOUND, NM JOSHI MARG, MAHALAXMI, MUMBAI 400011.

ARCHITECT :
HAFEEZ CONTRACTOR
29 BANK STREET, FORT, MUMBAI 400 023 TEL : 2266 1920


CONSULTANT :

CURTAIN WALL CONTRACTOR:
RK FACADE PVT. LTD
505, D-WING, TWIN ARCAD MILITARY RD, MAROL, ANDHERI E. ST. MUMBAI, 400059

SHEET CONTENTS :
SECTION DETAIL

Drawn : ROHIT	Date : 23.06.2021
Checked : MUZAFAR	Scale : 1:1
Approved : MUZAFAR	Cad Ref.

Drawing No. RK-LSO-DE-5013 | Rev. 03 | SHT. 00

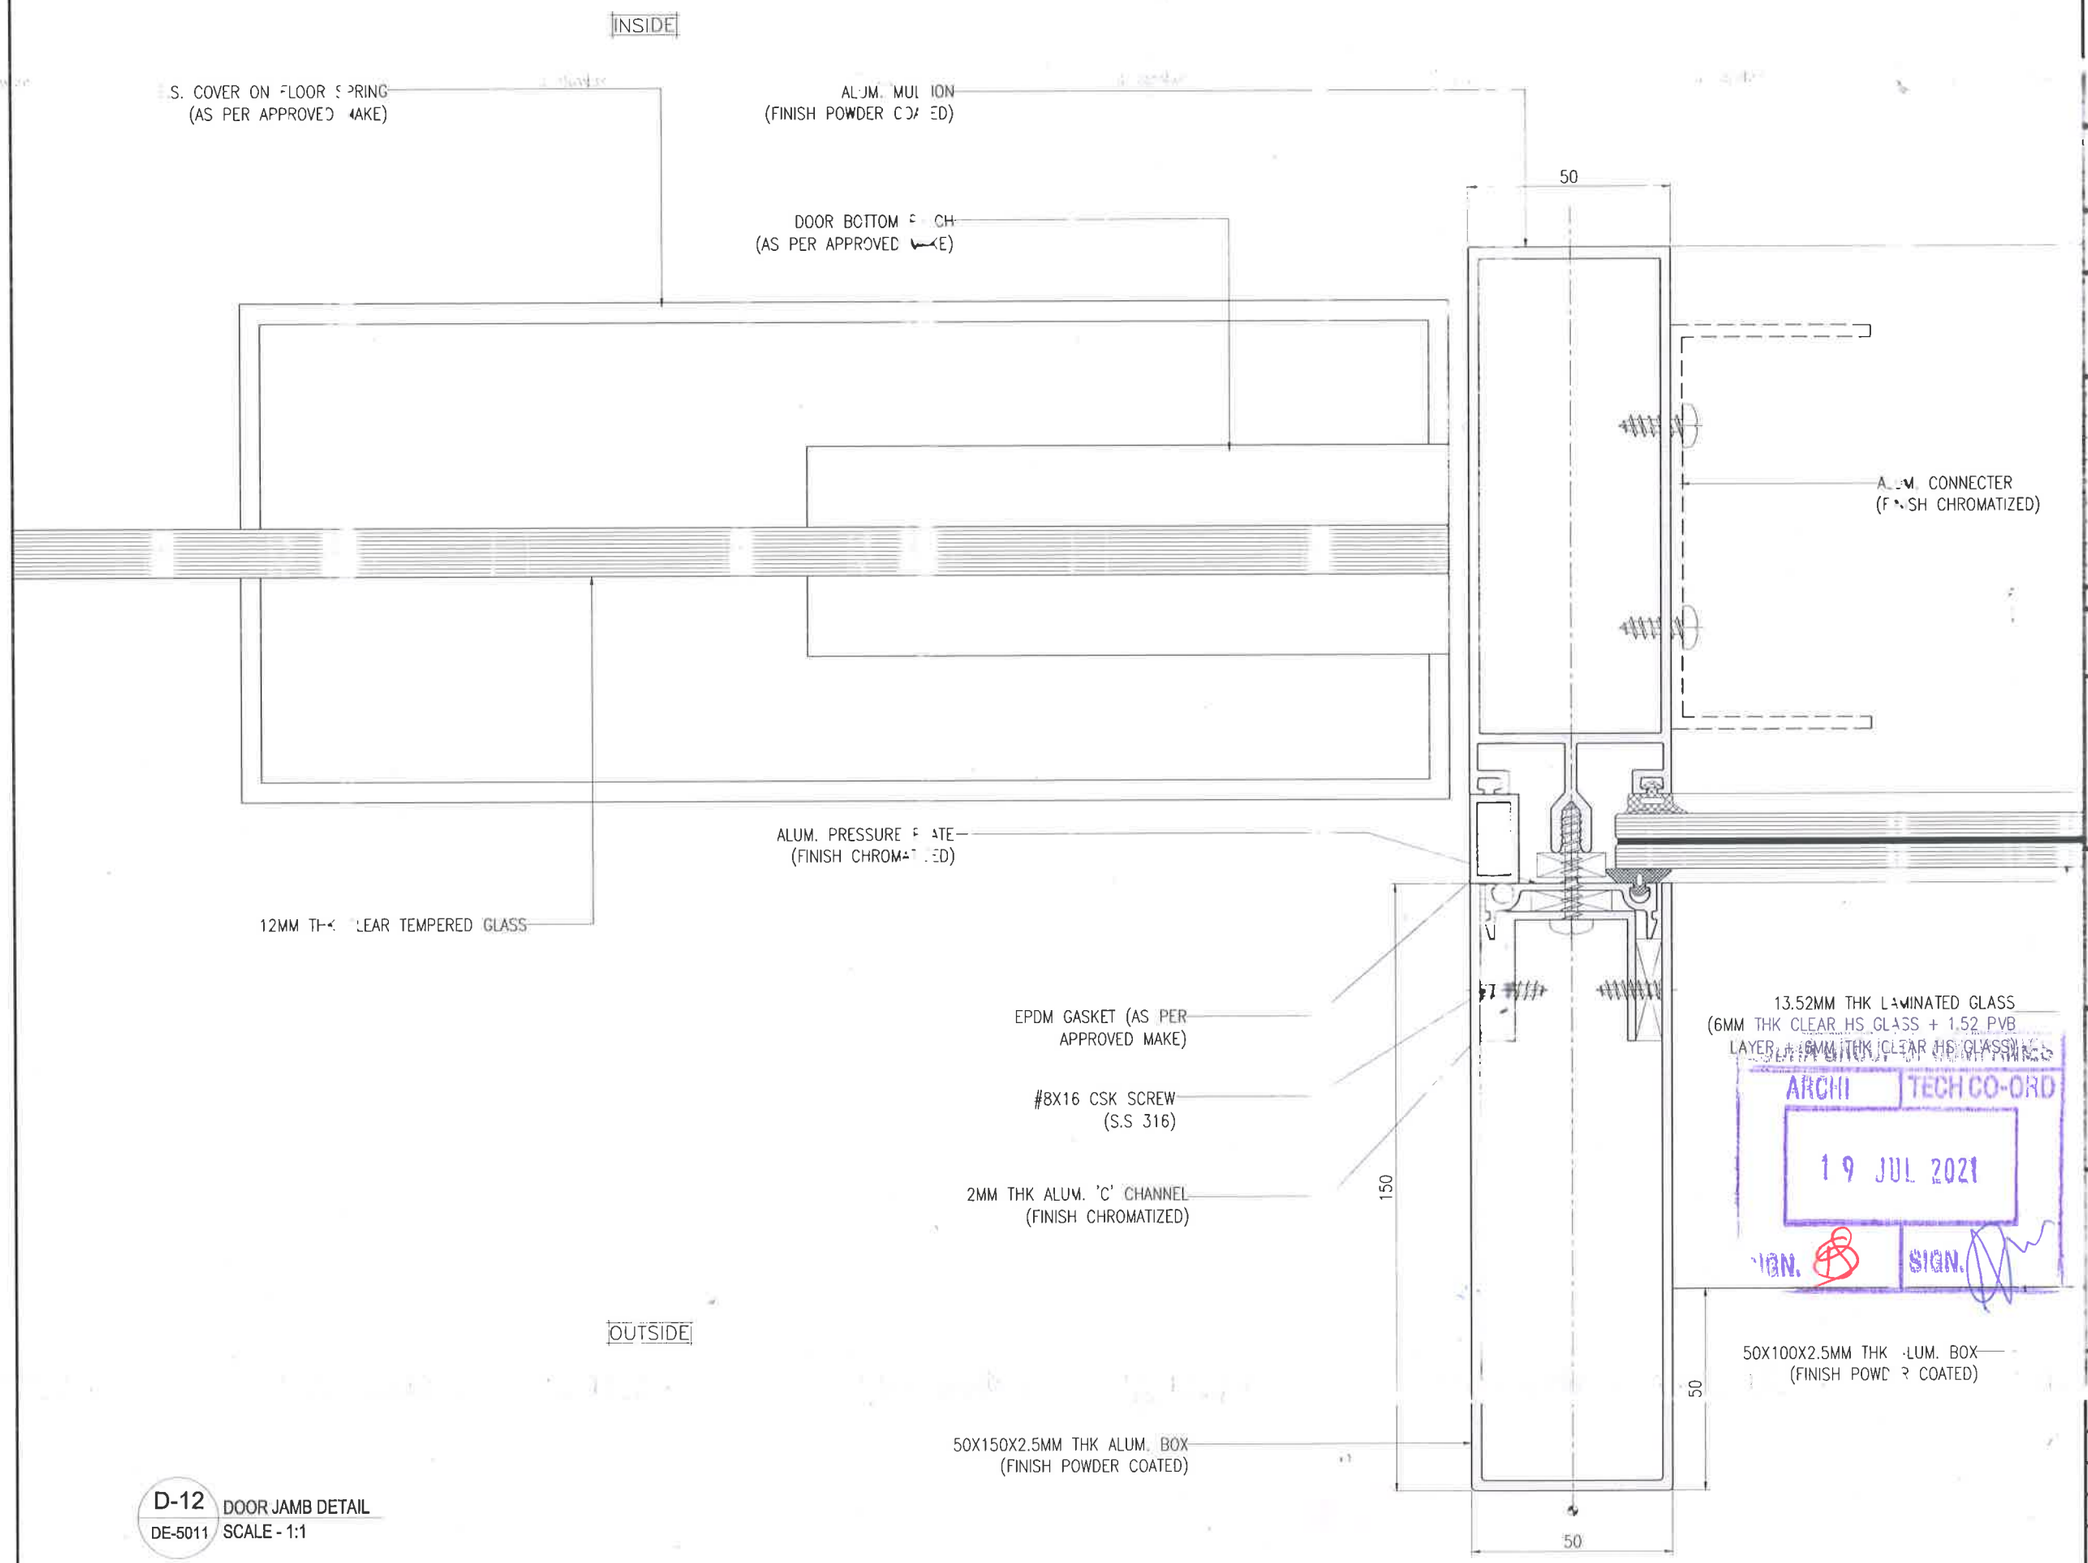

D-12 DOOR JAMB DETAIL
DE-5011 SCALE - 1:1

KEY PLAN :

(NOT TO SCALE)

Notes:
1) All dimensions are in mm.
2) Elevation Viewed From Outside.
3) Do not scale dwg. refer written dimensions.

Alum. finish:
) AS PER APPROVEL

Glazing.

REV.	DATE	DESCRIPTION
03	19.07.2021	ISSUE FOR APPROVAL
02	14.07.2021	ISSUE FOR APPROVAL
01	05.07.2021	ISSUE FOR APPROVAL
00	23.06.2021	ISSUE FOR APPROVAL

PROJECT :
SALES OFFICE
MANPADA - DOMBIVLI

CLIENT :
LODHA GROUP
LODHA EXCELUS, LEVEL 8, APOLLO MILLS COMPOUND, NM JOSHI MARG, MAHALAXMI, MUMBAI 400011.

ARCHITECT :
HAFEEZ CONTRACTOR
29 BANK STREET, FORT, MUMBAI
400 023 TEL : 2266 1920


CONSULTANT :

CURTAIN WALL CONTRACTOR:
RK FACADE PVT. LTD.
505, D-WING, TWIN ARCADE, MILITARY RD, MAROL, ANDHERI EAST, MUMBAI, 400059

SHEET CONTENTS :
PLAN DETAIL

Drawn : ROHIT	Date : 23.06.2021
Checked : MUZAFAR	Scale : 1:1
Approved : MUZAFAR	Cad Ref.

Drawing No. RK-LSO-DE-5011 | Rev. 03 | SHT. 00

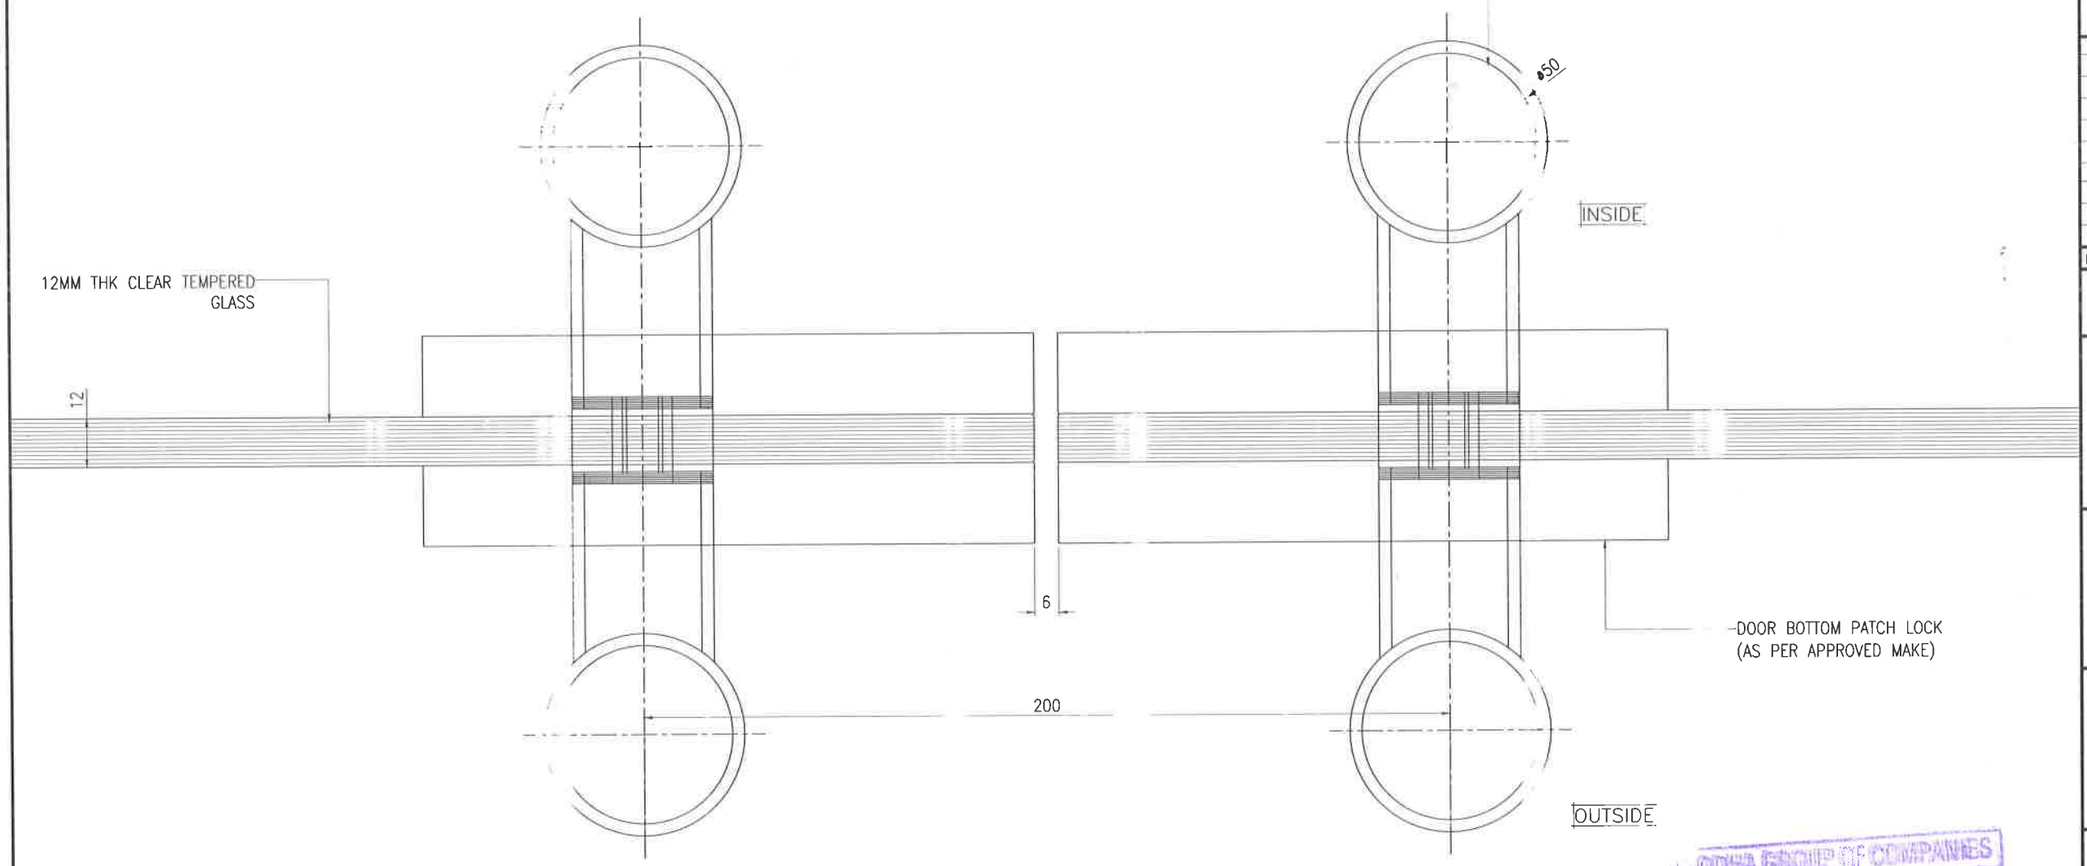

D-13 DOOR MID DETAIL
DE-5012 SCALE - 1 1

LODHA GROUP OF COMPANIES
ARCHI | TECH CO-ORD
19 JUL 2021
SIGN. | SIGN.

KEY PLAN :

(NOT TO SCALE)

Notes:
1) All dimensions are in mm
2) Elevation Viewed From Outside
3) Do not scale dwg. refer written dimensions.

Alum. finish:
1) AS PER APPROVED

Glazing.

REV	DATE	DESCRIPTION
02	19.07.2021	ISSUE FOR APPROVAL
02	14.07.2021	ISSUE FOR APPROVAL
01	25.07.2021	ISSUE FOR APPROVAL
00	23.06.2021	ISSUE FOR APPROVAL

PROJECT :
SALES OFFICE
MANPADA - DOMBIVLI

CLIENT :
LODHA GROUP
LODHA EXCELUS, LEVEL 8, APOLLO MILLS COMPOUND, NM JOSHI MARG, MAHALAXMI, MUMBAI 400011.

ARCHITECT :
HAFEEZ CONTRACTOR
29 BANK STREET, FORT, MUMBAI 400 023 TEL : 2266 1420


CONSULTANT :

CURTAIN WALL CONTRACTOR:
RK FACADE PVT LTD.
505, D-WING, TWIN ARCADE, MILITARY RD, MAROL, ANDHERI EAST, MUMBAI 400059

SHEET CONTENTS :
PLAN DETAIL

Drawn : ROHIT	Date : 23.06.2021
Checked : MUZAFAR	Scale : 1:1
Approved : MUZAFAR	Cad Ref.

Drawing No. RK-LSO-DE-5012 | Rev. 03 | SHT. 00

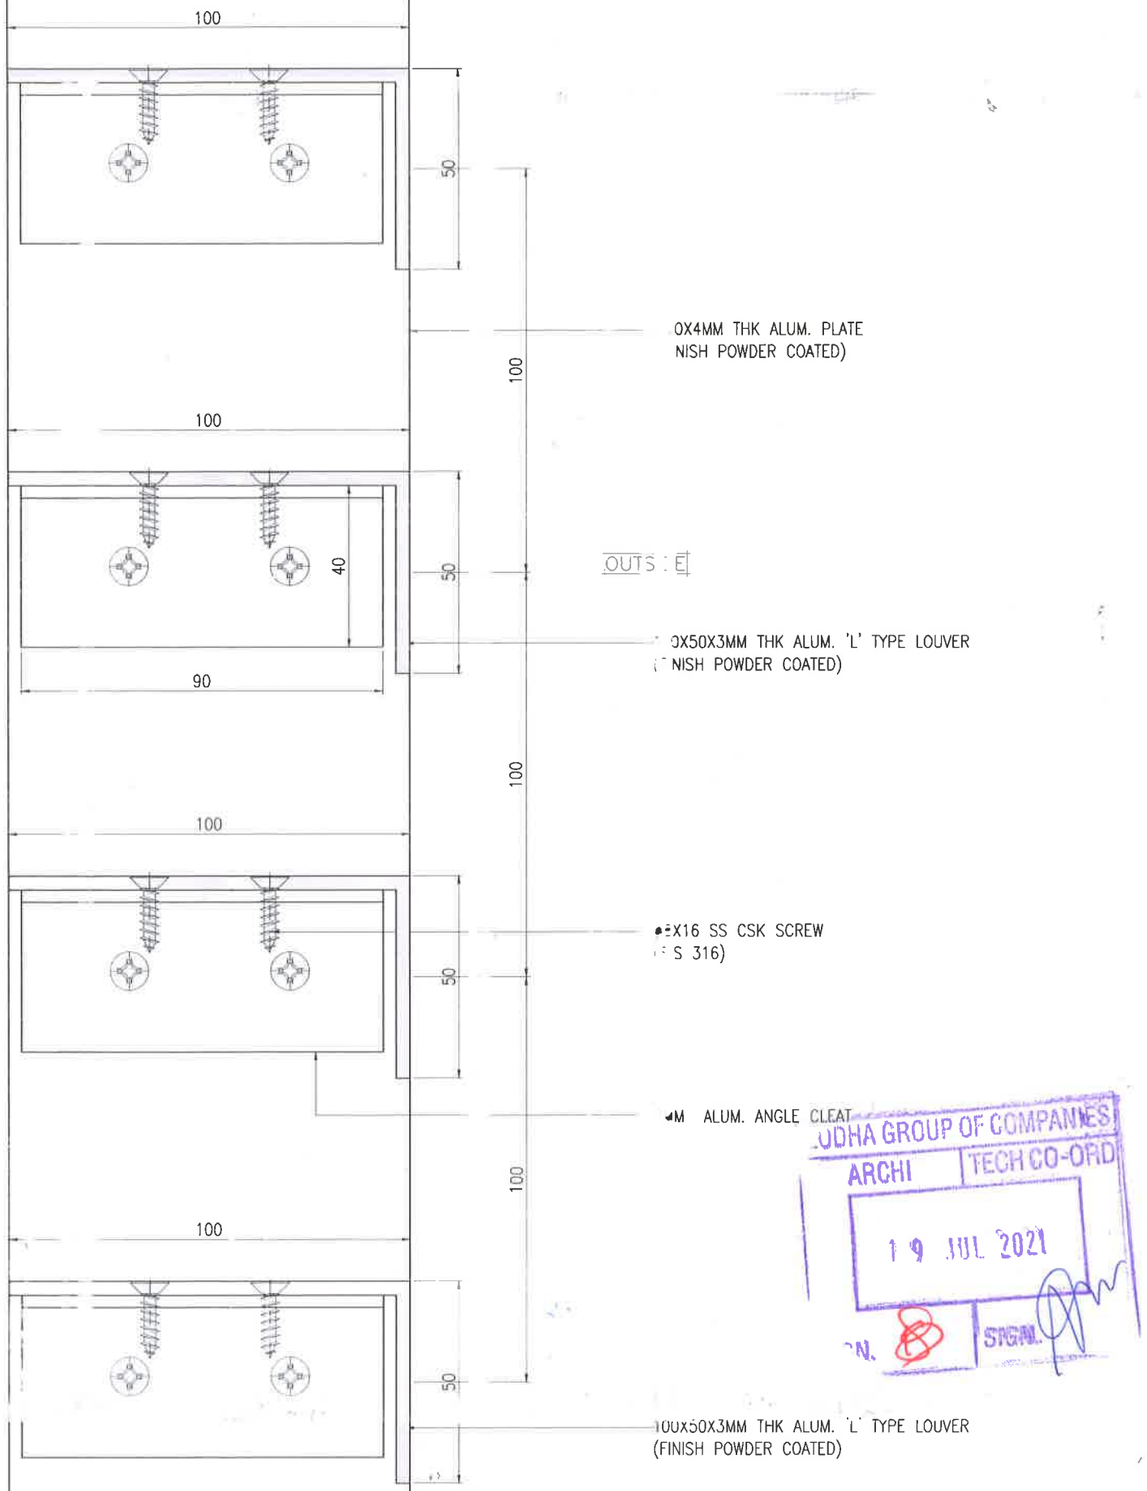

D-16 / DE-5014 LOUVER MID DETAIL
SCALE - 1:1

KEY PLAN :

(NOT TO SCALE)

Note :
1) All dimensions are in mm.
2) Elevation Viewed From Outside
3) Do not scale dwg. refer written dimensions.

Alum nish:
1) AS - APPROVED

Glaz

REV.	DATE	DESCRIPTION
03	19.07.2021	ISSUE FOR APPROVAL
02	14.07.2021	ISSUE FOR APPROVAL
01	05.07.2021	ISSUE FOR APPROVAL
00	23.06.2021	ISSUE FOR APPROVAL

PROJECT
SALES OFFICE
MANPADA - DOMBIVLI

CLIENT
LODHA GROUP
LODHA EXCELUS, LEVEL 8, APOLLO MILLS COMPOUND, NM JOSHI MARG, MAHALAXMI, MUMBAI 400011.

ARCHITECT
MAFEEZ CONTRACTOR
9 BANK STREET, FORT, MUMBAI 400 023 TEL : 2266 1920

CONSULTANT :


CURTAIN WALL CONTRACTOR:
RK FACADE PVT. LTD.
05, D-WING, TWIN ARCADE, RY RD, MAROL, ANDHERI EAST, MUMBAI, 400059

LODHA GROUP OF COMPANIES
ARCHI | TECH CO-ORD
19 JUL 2021
SIGN.

SHEET CONTENTS :
SECTION DETAIL

Drawn : ROHIT	Date : 23.06.2021
Checked : MUZAFAR	Scale : 1:1
Approved : MUZAFAR	Cad Ref.

Drawing No.	Rev.	SHT.
RK-LSO-DE-5014	03	00

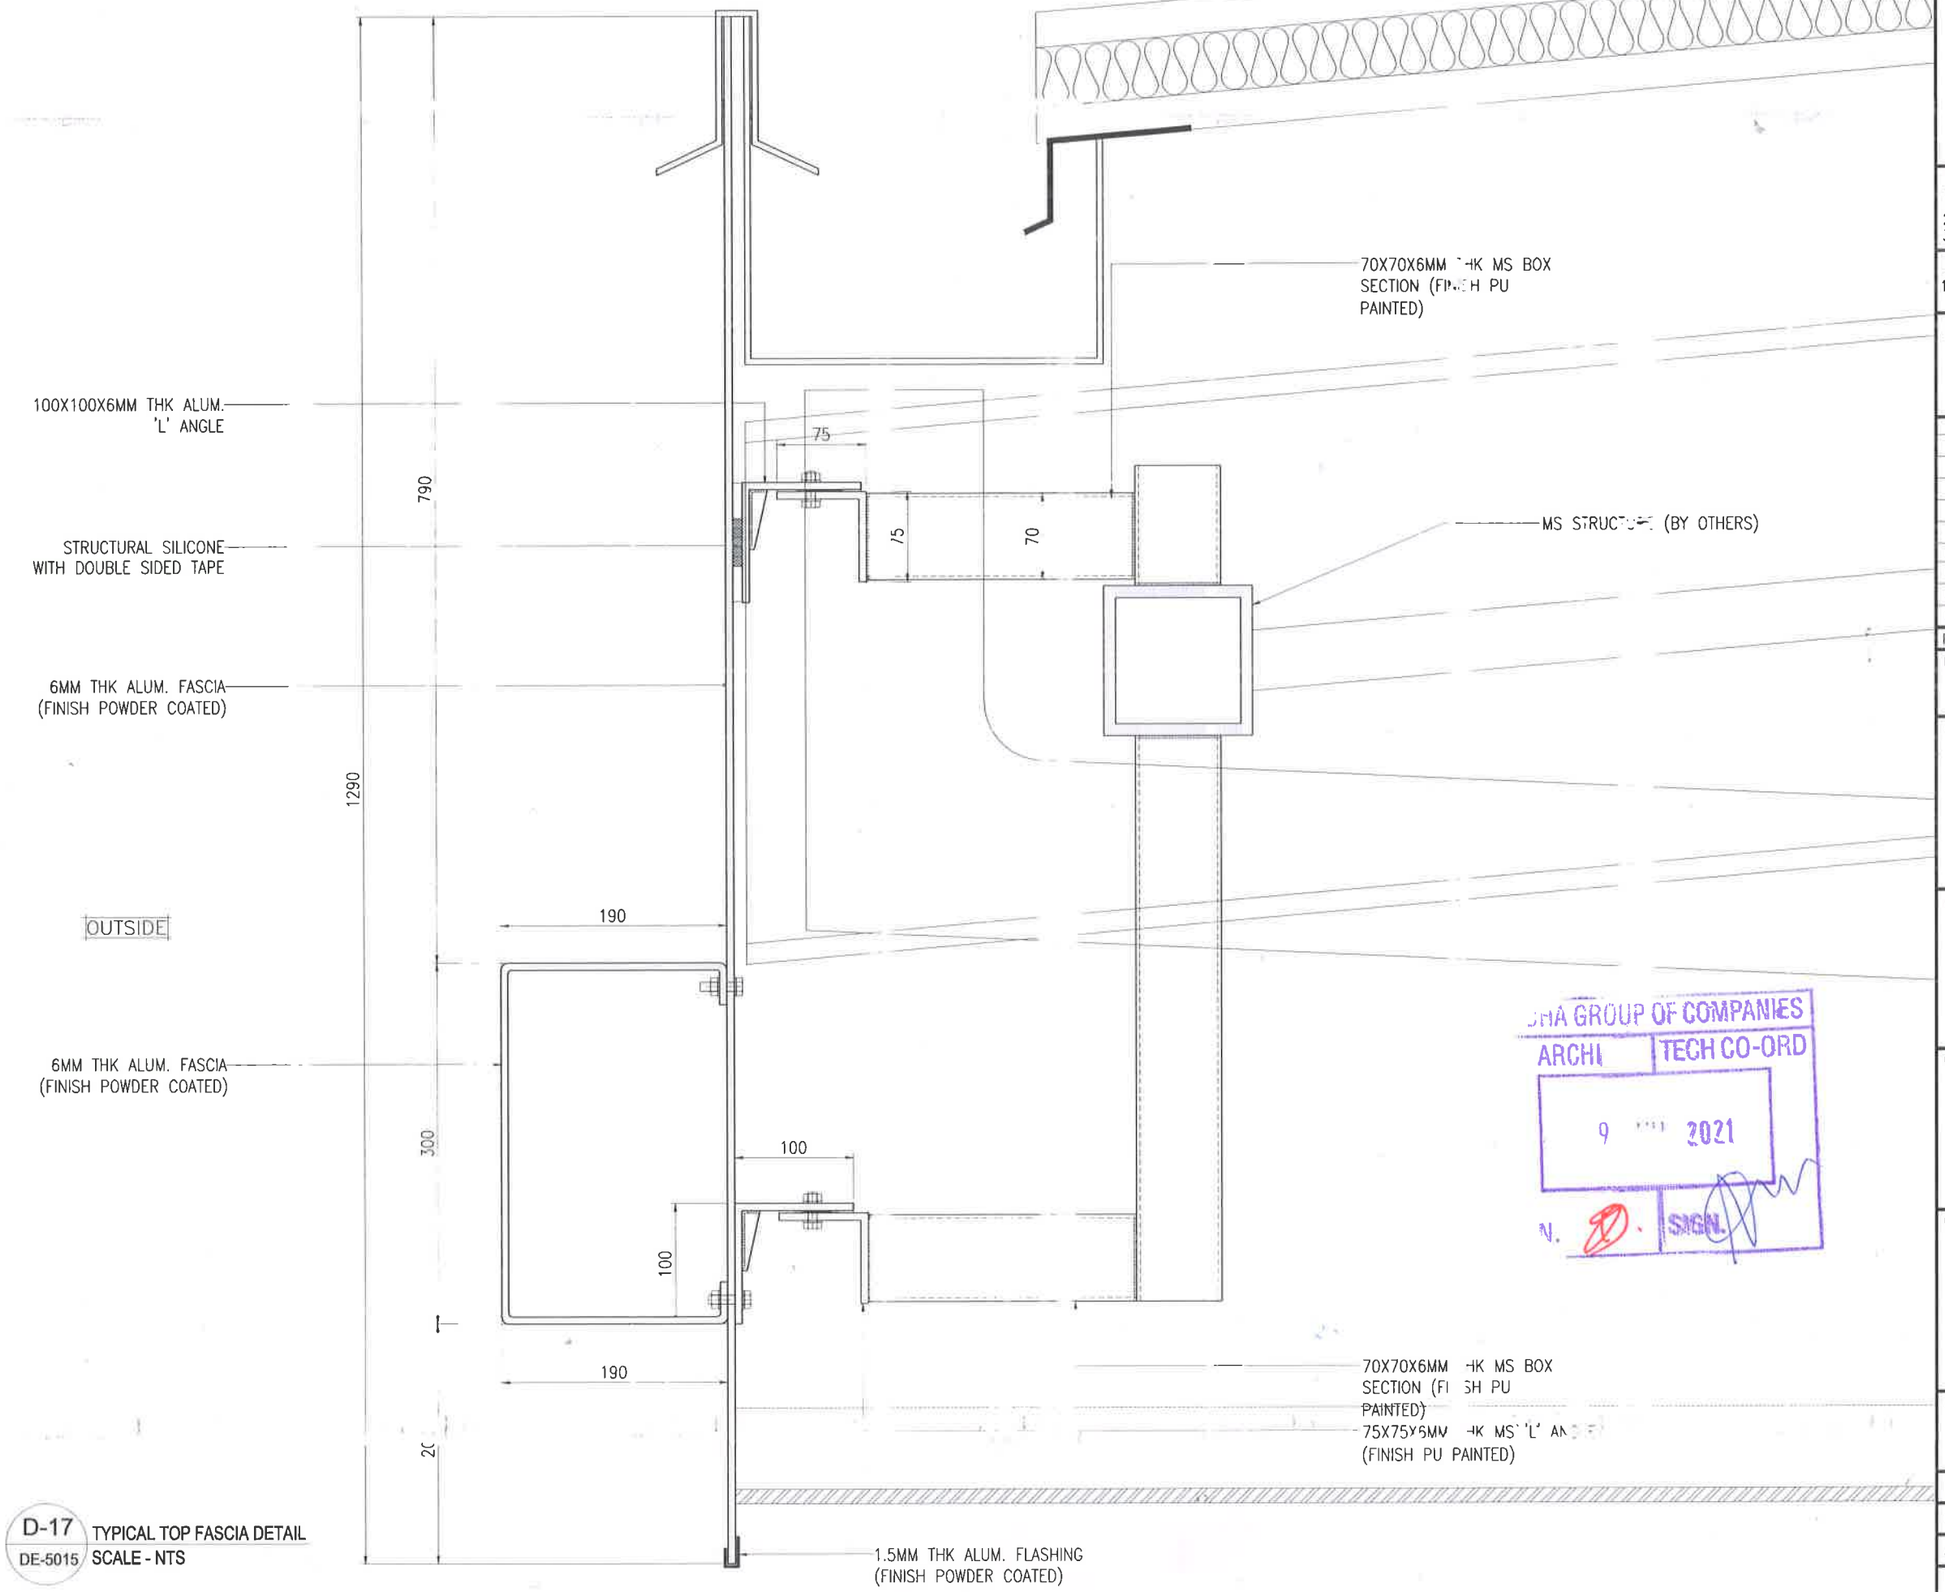

D-17 / DE-5015 TYPICAL TOP FASCIA DETAIL
SCALE - NTS

LODHA GROUP OF COMPANIES
ARCHI | TECH CO-ORD
9 2021
N. | SIGN.

KEY PLAN :

(NOT TO SCA)

Notes:
1) All dimensions are in mm.
2) Elevation Viewed From Outside.
3) Do not scale dwg. refer written dimensions.

Alum. finish:
1) AS PER APPROVED

Glazing.

REV.	DATE	DESCRIPTION
03	19.07.2021	ISSUE FOR APPROVAL
02	14.07.2021	ISSUE FOR APPROVAL
01	05.07.2021	ISSUE FOR APPROVAL
00	23.06.2021	ISSUE FOR APPROVAL

PROJECT :
SALES OFFICE
MANPADA - DOMBIVLI

CLIENT :
LODHA GROUP
LODHA EXCELUS, LEVEL 8, APOLLO MILLS COMPOUND, NM JOSHI MARG, MAHALAXMI, MUMBAI 400011.

ARCHITECT :
HAFEEZ CONTRACTOR
29 BANK STREET, FORT, MUMBAI 400 023 TEL : 2266 1920


CONSULTANT :

CURTAIN WALL CONTRACTOR:
RK FACADE PVT. LTD.
505 A-WING, TWIN ARCADE, MILITARY RD, MAROL, ANDHERI EAST, MUMBAI, 400059

SHEET CONTENT :
SECTION DETAIL

Drawn : ROHIT	Date : 23.06.2021
Checked : MUZAFAR	Scale : 1:1
Approved : MUZAFAR	Cad Ref.

Drawing No. RK-LSO-DE-5015 | Rev. 03 | SHT. 00

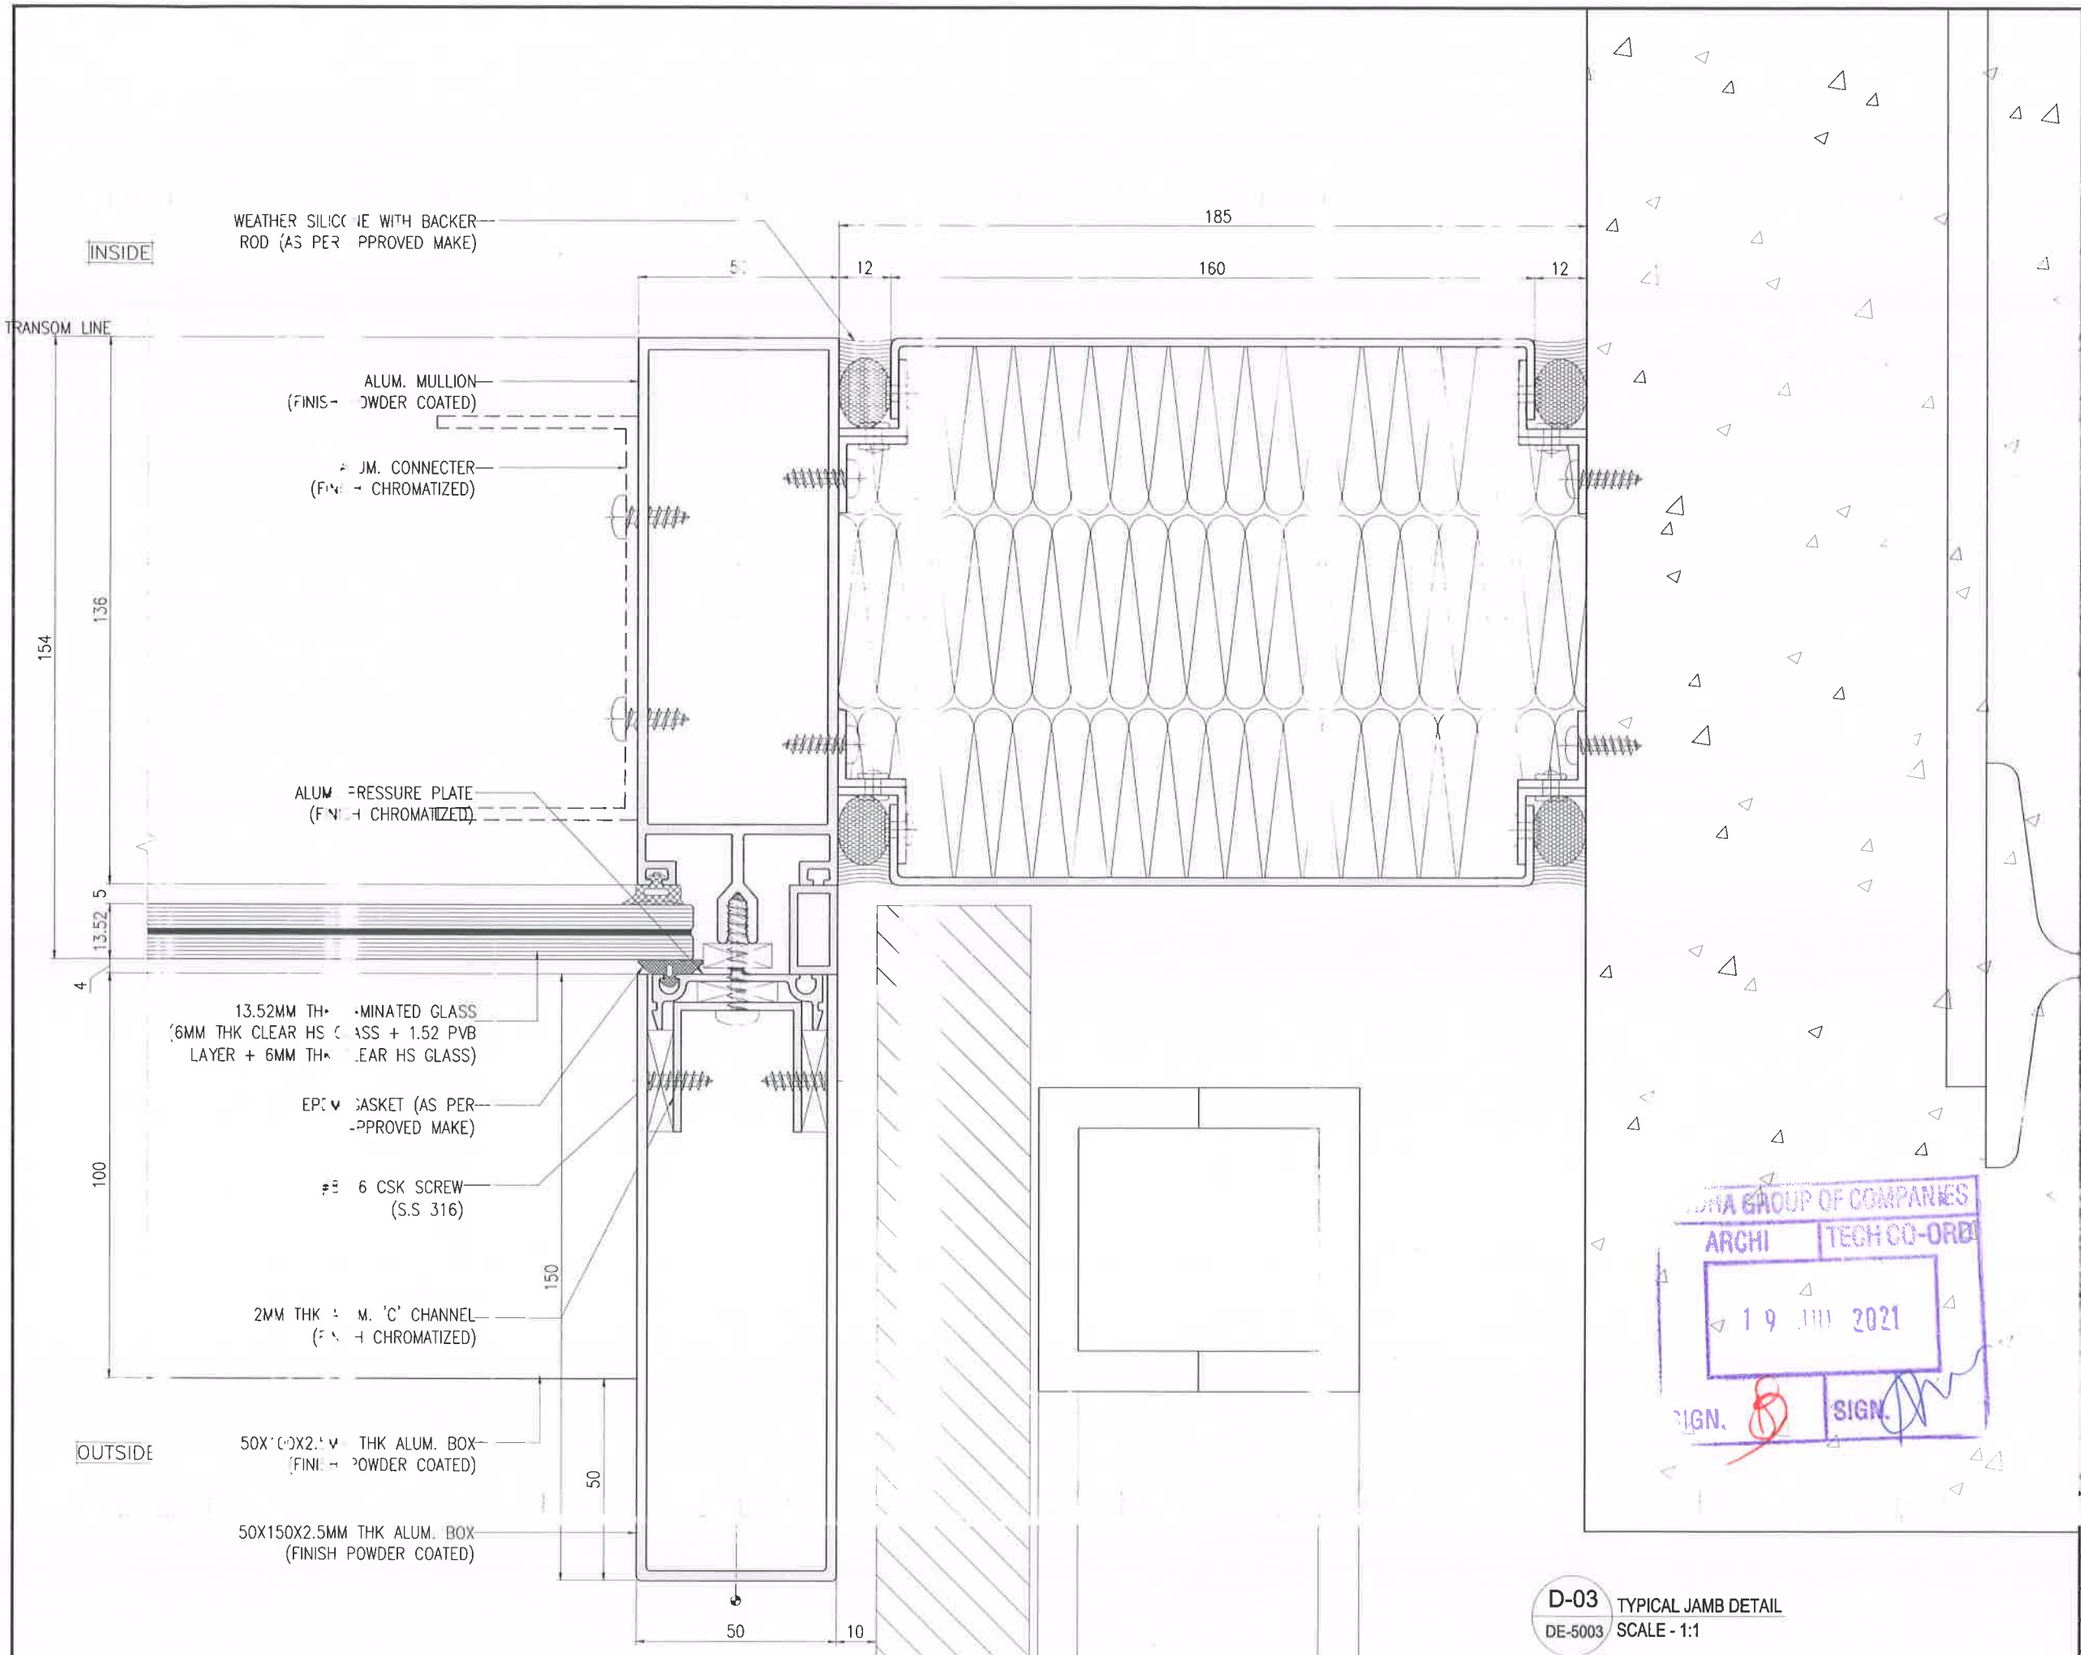

D-03 / DE-5003 TYPICAL JAMB DETAIL
SCALE - 1:1

LODHA GROUP OF COMPANIES
ARCHI | TECH CO-ORD
19 JUL 2021
SIGN. | SIGN.

KEY PLAN :

(NOT TO SCALE)

Notes:
1) All dimensions are in mm.
2) Elevation Viewed From Outside.
3) Do not scale dwg. refer written dimensions.

Alum. finish:
) AS PER APPROVED

Glazing.

REV.	DATE	DESCRIPTION
03	19.07.2021	ISSUE FOR APPROVAL
02	14.07.2021	ISSUE FOR APPROVAL
01	05.07.2021	ISSUE FOR APPROVAL
00	23.06.2021	ISSUE FOR APPROVAL

PROJECT :
SALES OFFICE
MANPADA - DOMBIVLI

CLIENT :
LODHA GROUP
LODHA EXCELUS, LEVEL 8, APOLLO MILLS COMPOUND, NM JOSHI MARG, MAHALAXMI, MUMBAI 400011.

ARCHITECT :
HAFEEZ CONTRACTOR
29 BANK STREET, FORT, MUMBAI 400 023 TEL : 2266 1920

CONSULTANT :

CURTAIN WALL CONTRACTOR:
RK FACADE PVT. LTD.
505, D-WING, TWIN ARCADE, MILITARY RD, MAROL, ANDHERI EAST, MUMBAI, 400059

SHEET CONTENTS :
PLAN DETAIL

Drawn : ROHIT	Date : 23.06.2021
Checked : MUZAFAR	Scale : 1:1
Approved : MUZAFAR	Cad Ref.

Drawing No.	Rev.	SHT.
RK-LSO-DE-5003	03	00