SALES OFFICE
MANPADA - DOMBIVLI

SHOP DRAWINGS

REVISION :- 00

CURTAIN WALL CONTRACTOR :

RK FACADE PVT. LTD.

505, D-WING, TWIN ARCADE,
MILITARY RD, MAROL, ANDHERI EAST,
MUMBAI, 400059

ARCHITECT :


HAFEEZ CONTRACTOR

29 BANK STREET, FORT, MUMBAI 400 023
TEL : 2266 1920

CLIENT :

LODHA GROUP

LODHA EXCELUS, LEVEL 8, APOLLO
MILLS COMPOUND, NM JOSHI MARG,
MAHALAXMI, MUMBAI 400011.

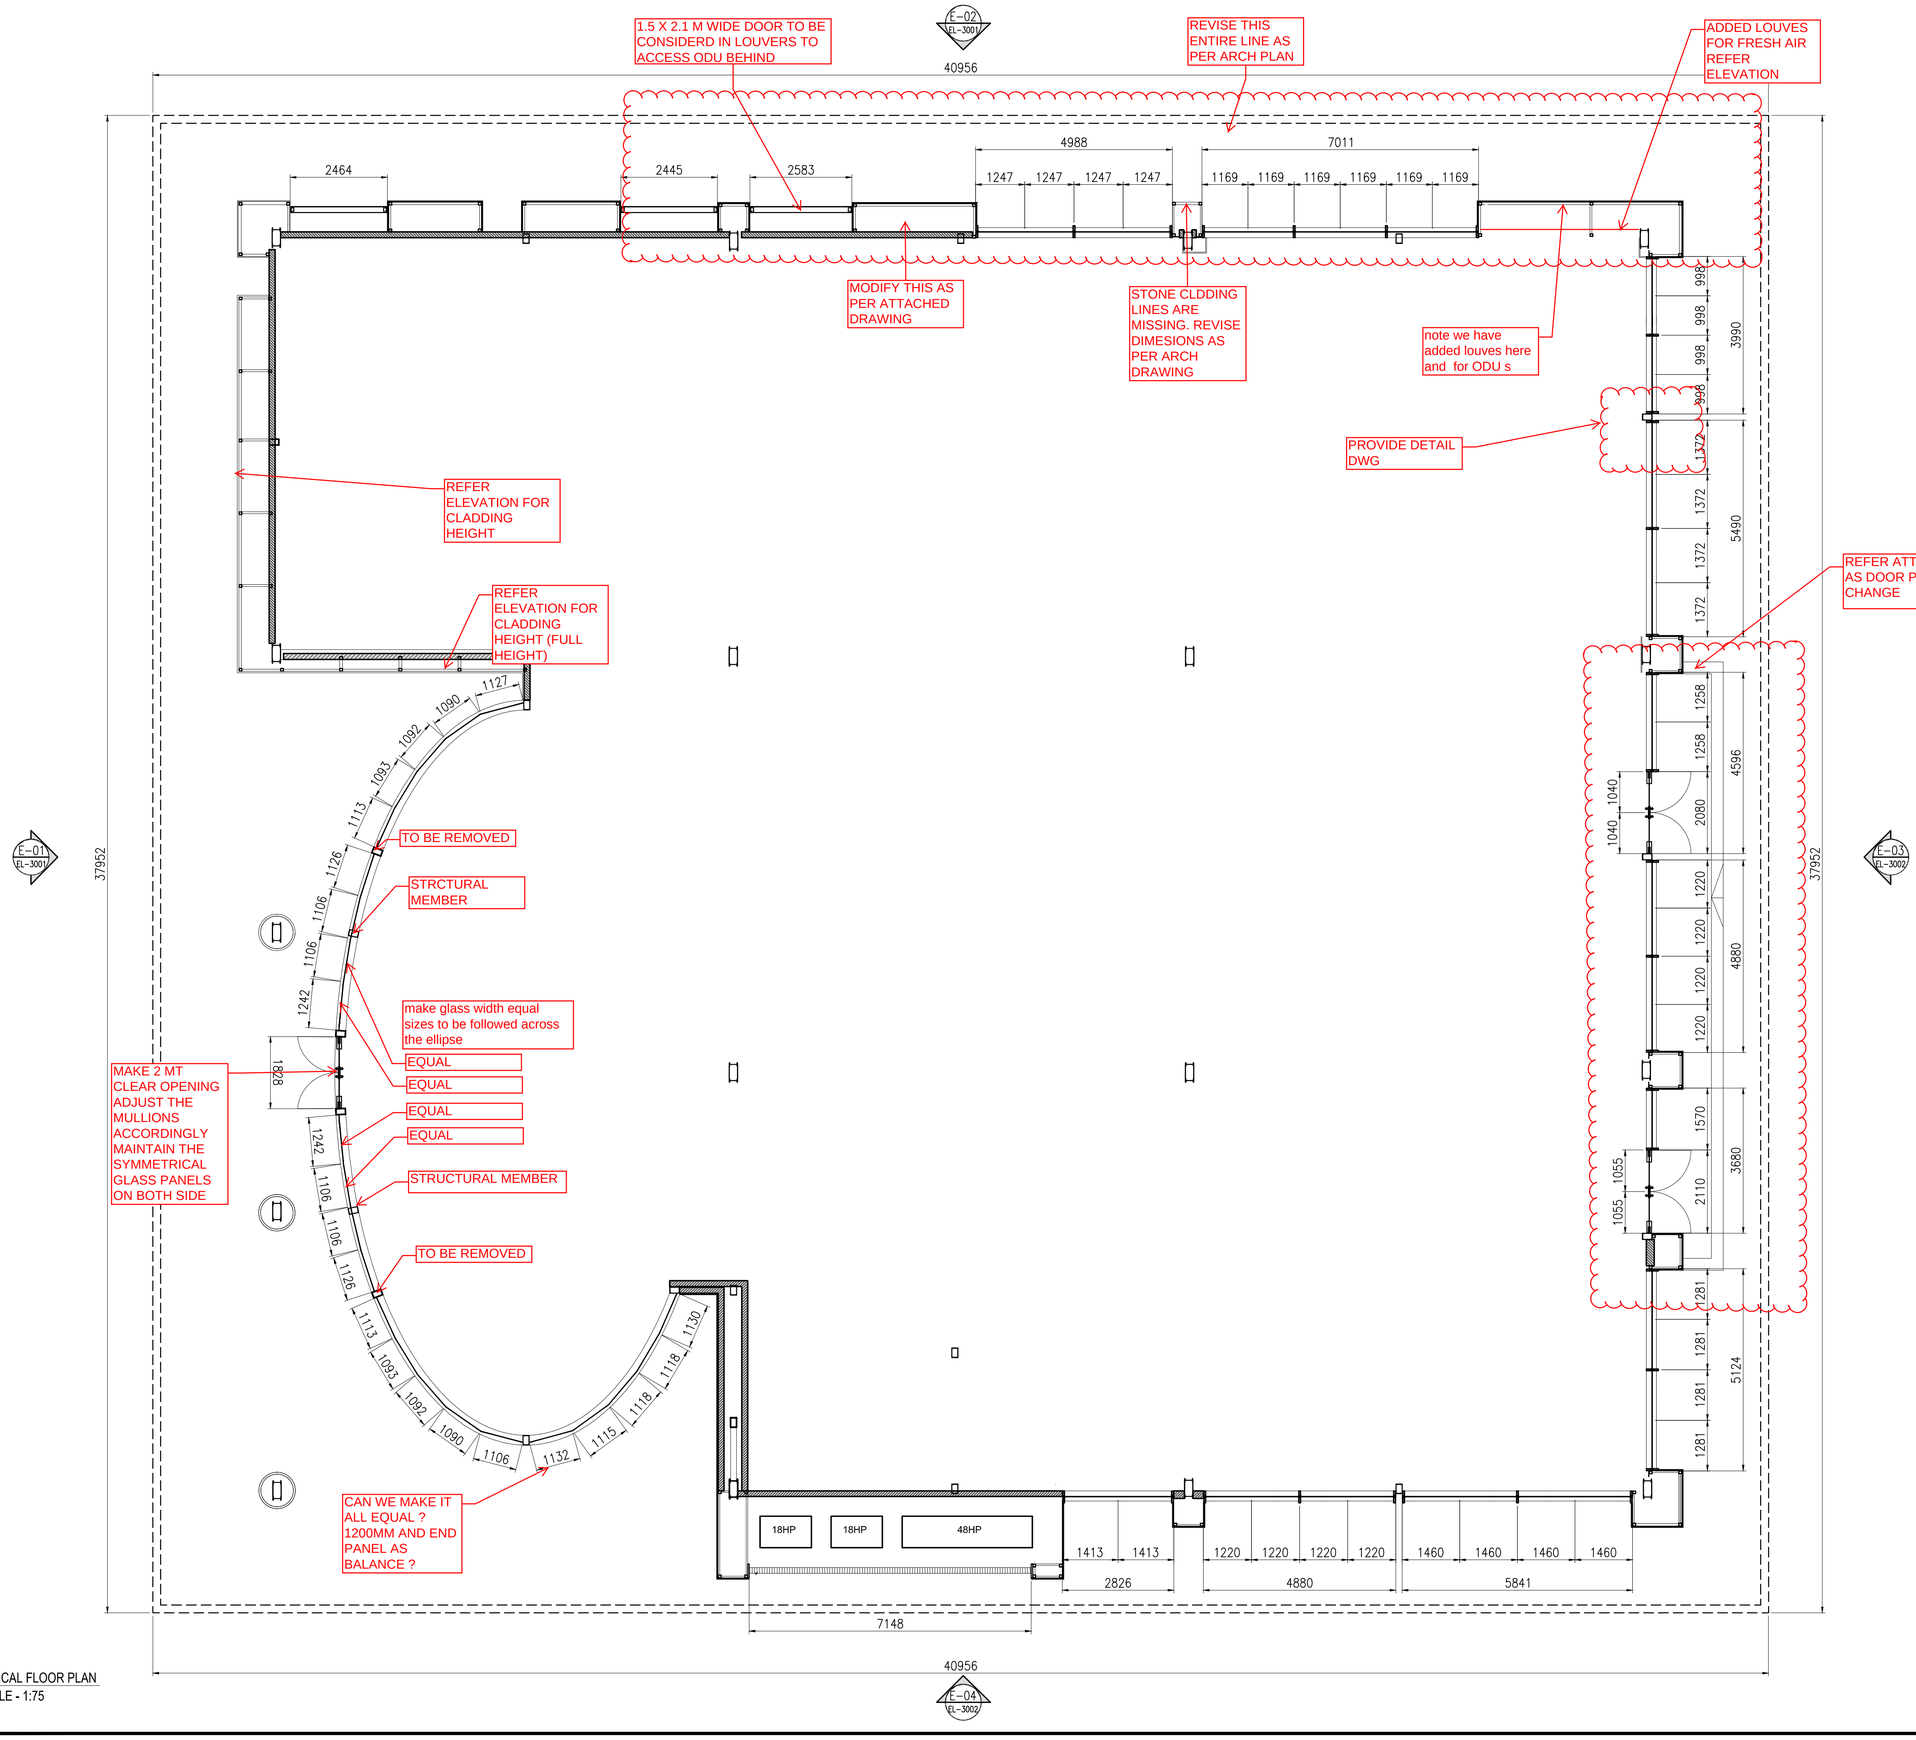

P-01 PL-2001 TYPICAL FLOOR PLAN
SCALE - 1:75

KEY PLAN :

(NOT TO SCALE)

Notes:
1) All dimensions are in mm.
2) Elevation Viewed From Outside.
3) Do not scale dwg. refer written dimensions.

Alum. finish:
1) AS PER APPROVED

Glazing.

REV.	DATE	DESCRIPTION
00	23.06.2021	ISSUE FOR APPROVAL

PROJECT :
SALES OFFICE
MANPADA - DOMBIVLI

CLIENT :
LODHA GROUP
LODHA EXCELUS, LEVEL 8, APOLLO MILLS COMPOUND, NM JOSHI MARG, MAHALAXMI, MUMBAI 400011.

ARCHITECT :
HAFEEZ CONTRACTOR
29 BANK STREET, FORT, MUMBAI 400 023 TEL : 2266 1920


CONSULTANT :

CURTAIN WALL CONTRACTOR:
RK FACADE PVT. LTD.
505, D-WING, TWIN ARCADE, MILITARY RD, MAROL, ANDHERI EAST, MUMBAI, 400059

SHEET CONTENTS :
FLOOR PLAN


Drawn : ROHIT	Date : 23.06.2021
Checked : MUZAFAR	Scale : 1:75
Approved : MUZAFAR	Cad Ref.

Drawing No. RK-LSO-PL-2001 | Rev. 00 | SHT. 00

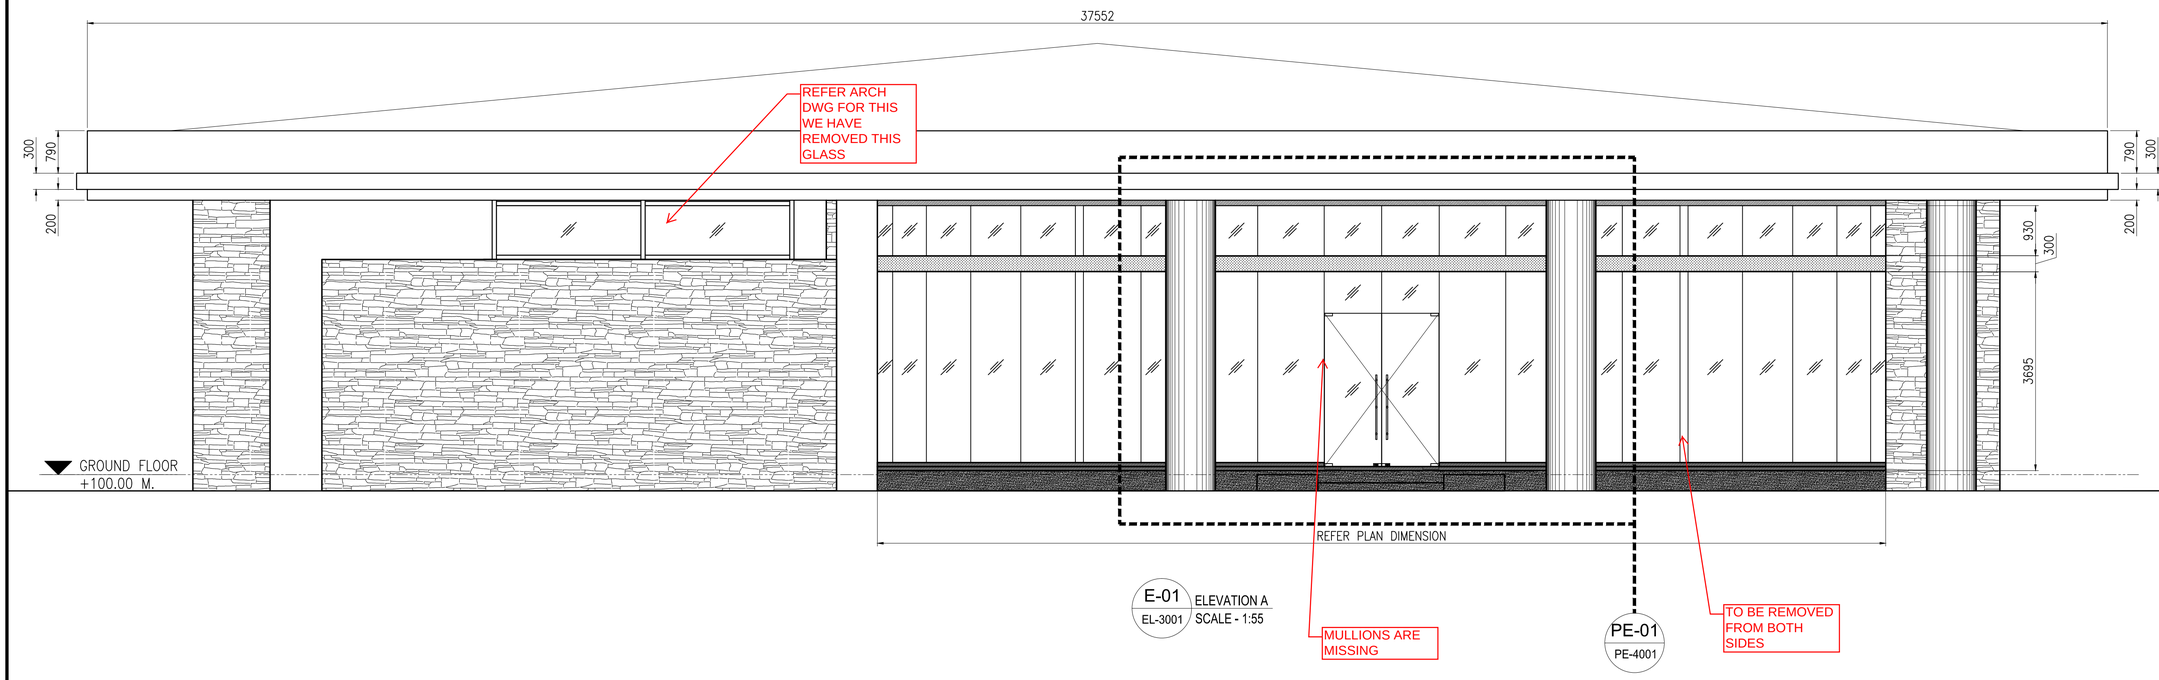

E-01 / EL-3001 ELEVATION A
SCALE - 1:55

ELEVATIONS WILL GET MODIFIED AS PER PLAN

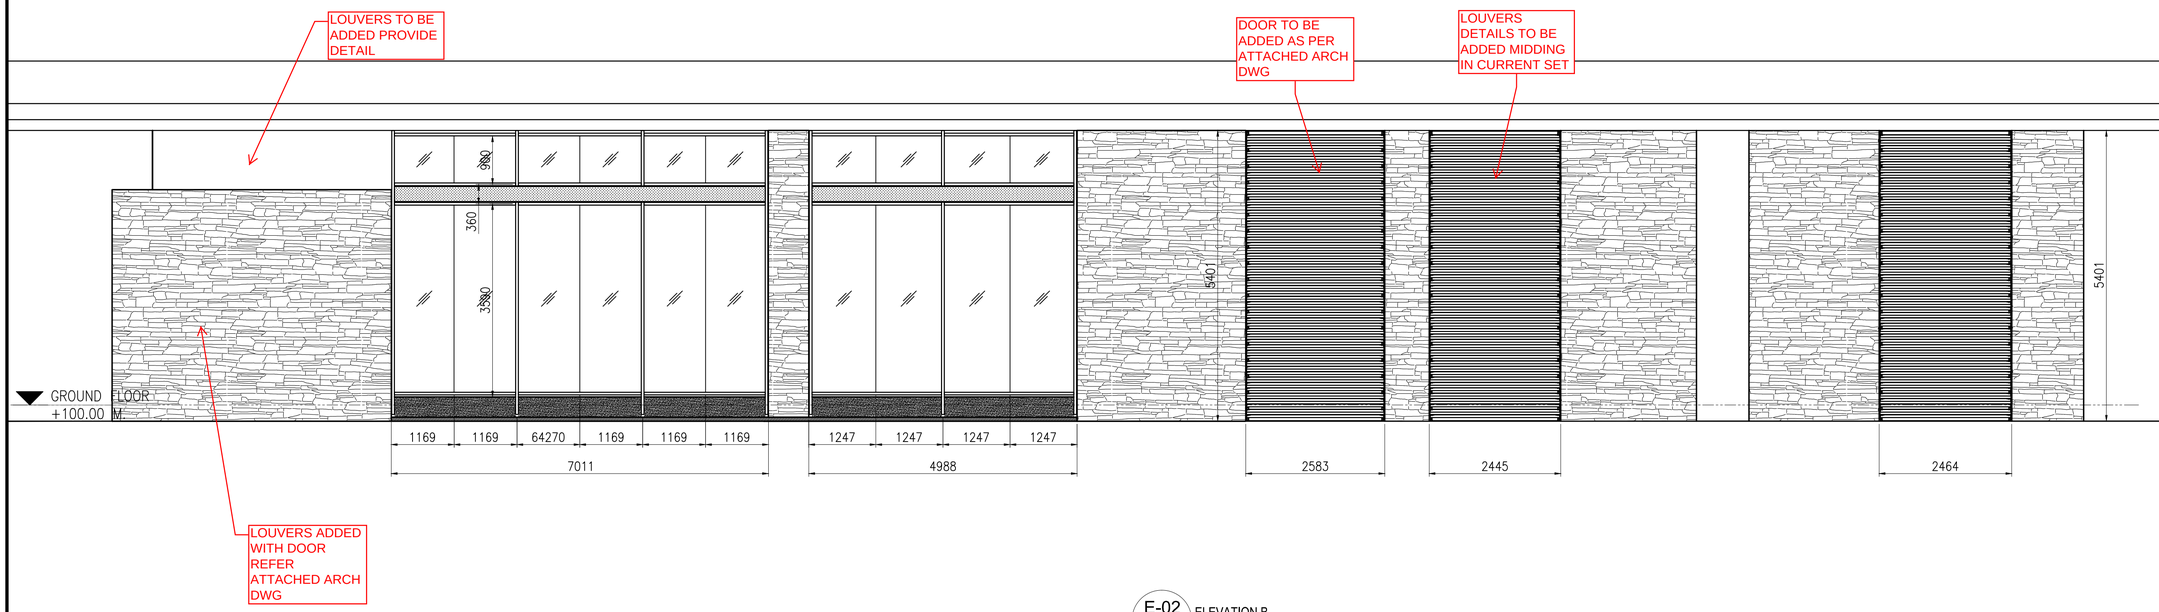

E-02 / EL-3001 ELEVATION B
SCALE - 1:55

KEY PLAN :

(NOT TO SCALE)

Notes:
1) All dimensions are in mm.
2) Elevation Viewed From Outside.
3) Do not scale dwg. refer written dimensions.

Alum. finish:
1) AS PER APPROVED

Glazing.

REV.	DATE	DESCRIPTION
00	23.06.2021	ISSUE FOR APPROVAL

PROJECT :
SALES OFFICE
MANPADA - DOMBIVLI

CLIENT :
LODHA GROUP
LODHA EXCELUS, LEVEL 8, APOLLO MILLS COMPOUND, NM JOSHI MARG, MAHALAXMI, MUMBAI 400011.

ARCHITECT :
HAFEEZ CONTRACTOR
29 BANK STREET, FORT, MUMBAI 400 023 TEL : 2266 1920


CONSULTANT :

CURTAIN WALL CONTRACTOR:
RK FACADE PVT. LTD.
505, D-WING, TWIN ARCADE, MILITARY RD, MAROL, ANDHERI EAST, MUMBAI, 400059

SHEET CONTENTS :
ELEVATION A & B

Drawn :	ROHIT	Date :	23.06.2021
Checked :	MUZAFAR	Scale :	1:55
Approved :	MUZAFAR	Cad Ref.	


Drawing No.	Rev.	SHT.
RK-LSO-EL-3001	00	00

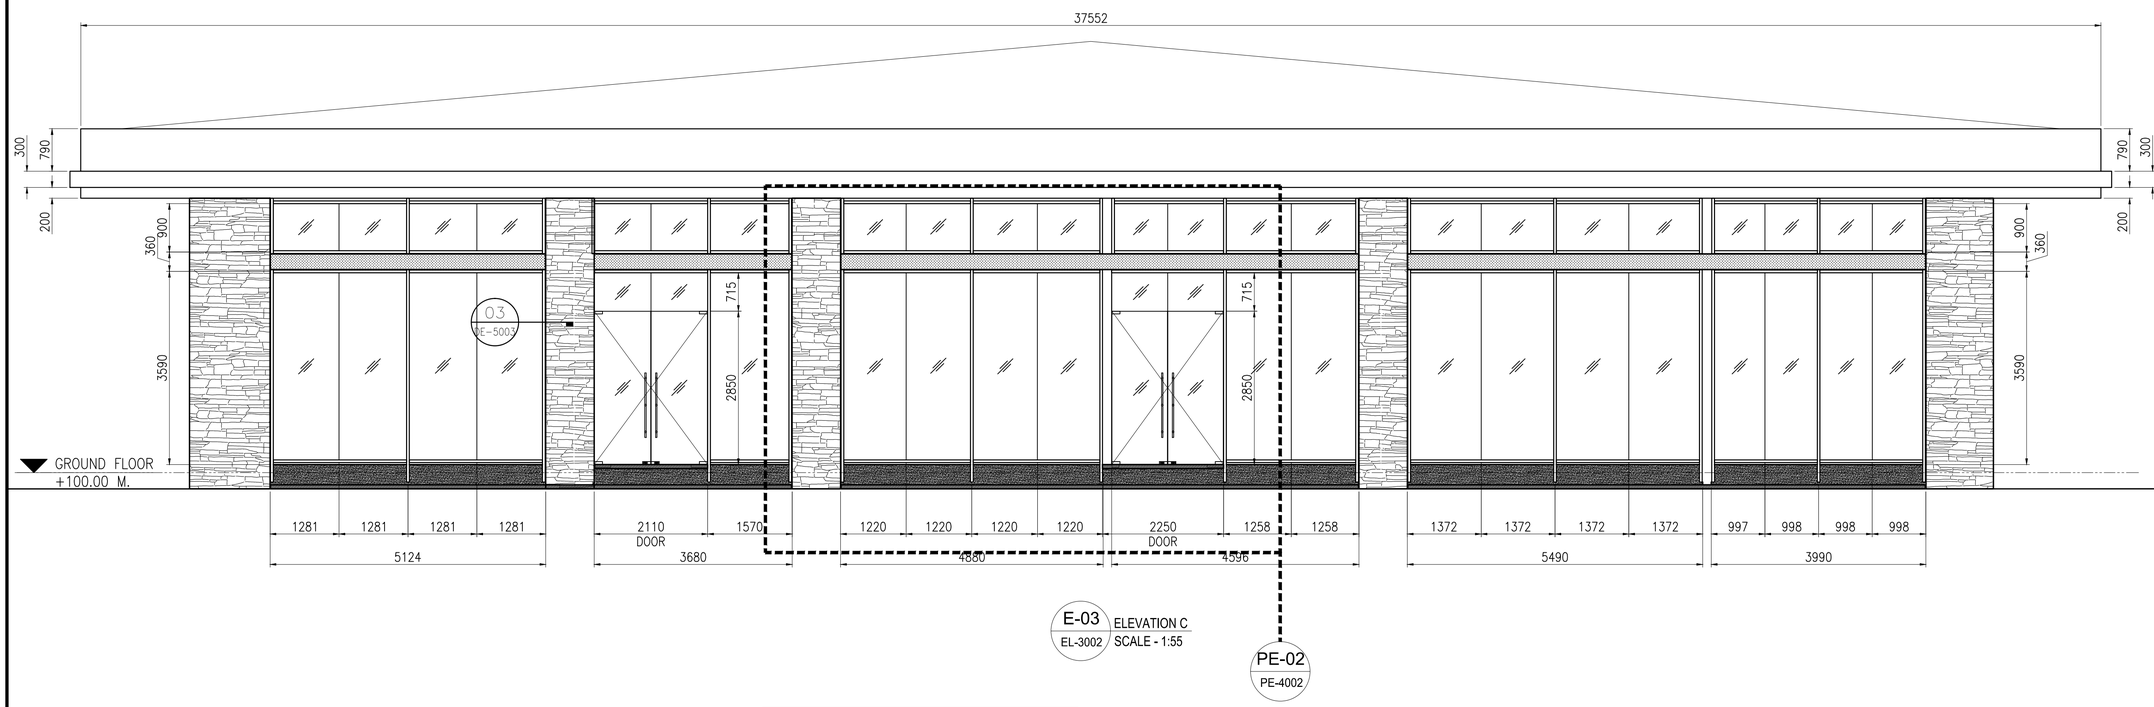

E-03 / EL-3002 ELEVATION C
SCALE - 1:55

PE-02
PE-4002

ELEATIONS WILL GET MODIFIED AS PER PLAN

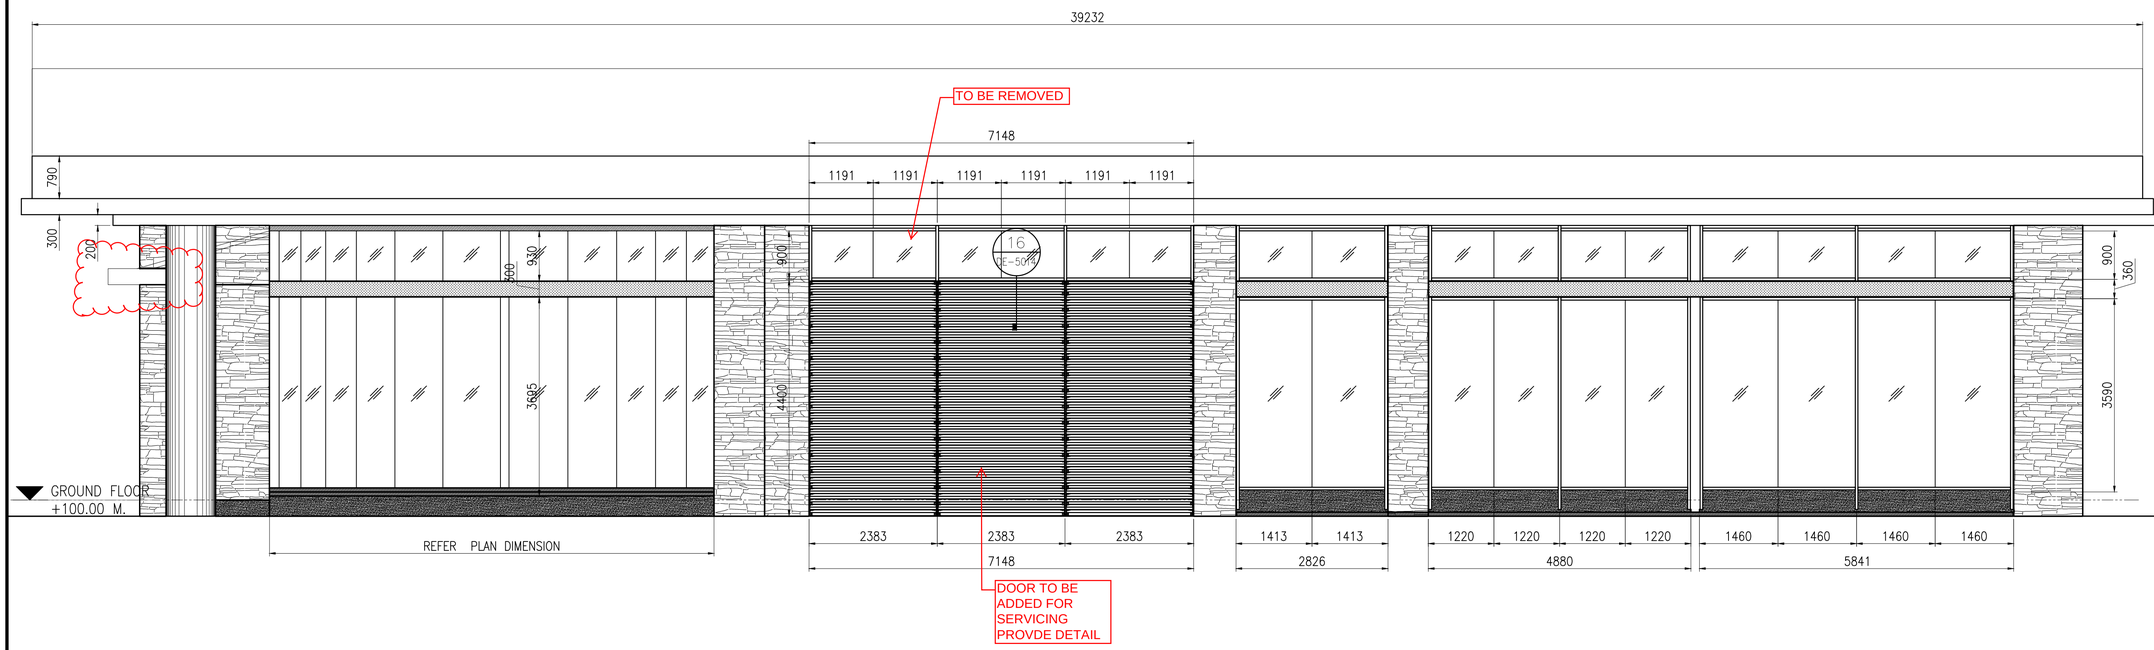

E-04 / EL-3002 ELEVATION D
SCALE - 1:55

KEY PLAN :

(NOT TO SCALE)

Notes:
1) All dimensions are in mm.
2) Elevation Viewed From Outside.
3) Do not scale dwg. refer written dimensions.

Alum. finish:
1) AS PER APPROVED

Glazing.

REV.	DATE	DESCRIPTION
00	23.06.2021	ISSUE FOR APPROVAL

PROJECT :
SALES OFFICE
MANPADA - DOMBIVLI

CLIENT :
LODHA GROUP
LODHA EXCELUS, LEVEL 8, APOLLO MILLS COMPOUND, NM JOSHI MARG, MAHALAXMI, MUMBAI 400011.

ARCHITECT :
HAFEEZ CONTRACTOR
29 BANK STREET, FORT, MUMBAI
400 023 TEL : 2266 1920


CONSULTANT :

CURTAIN WALL CONTRACTOR:
RK FACADE PVT. LTD.
505, D-WING, TWIN ARCADE, MILITARY RD, MAROL, ANDHERI EAST, MUMBAI, 400059

SHEET CONTENTS :
ELEVATION C & D

Drawn :	ROHIT	Date :	23.06.2021
Checked :	MUZAFAR	Scale :	1:55
Approved :	MUZAFAR	Cad Ref.	

Drawing No. RK-LSO-EL-3002 | Rev. 00 | SHT. 00

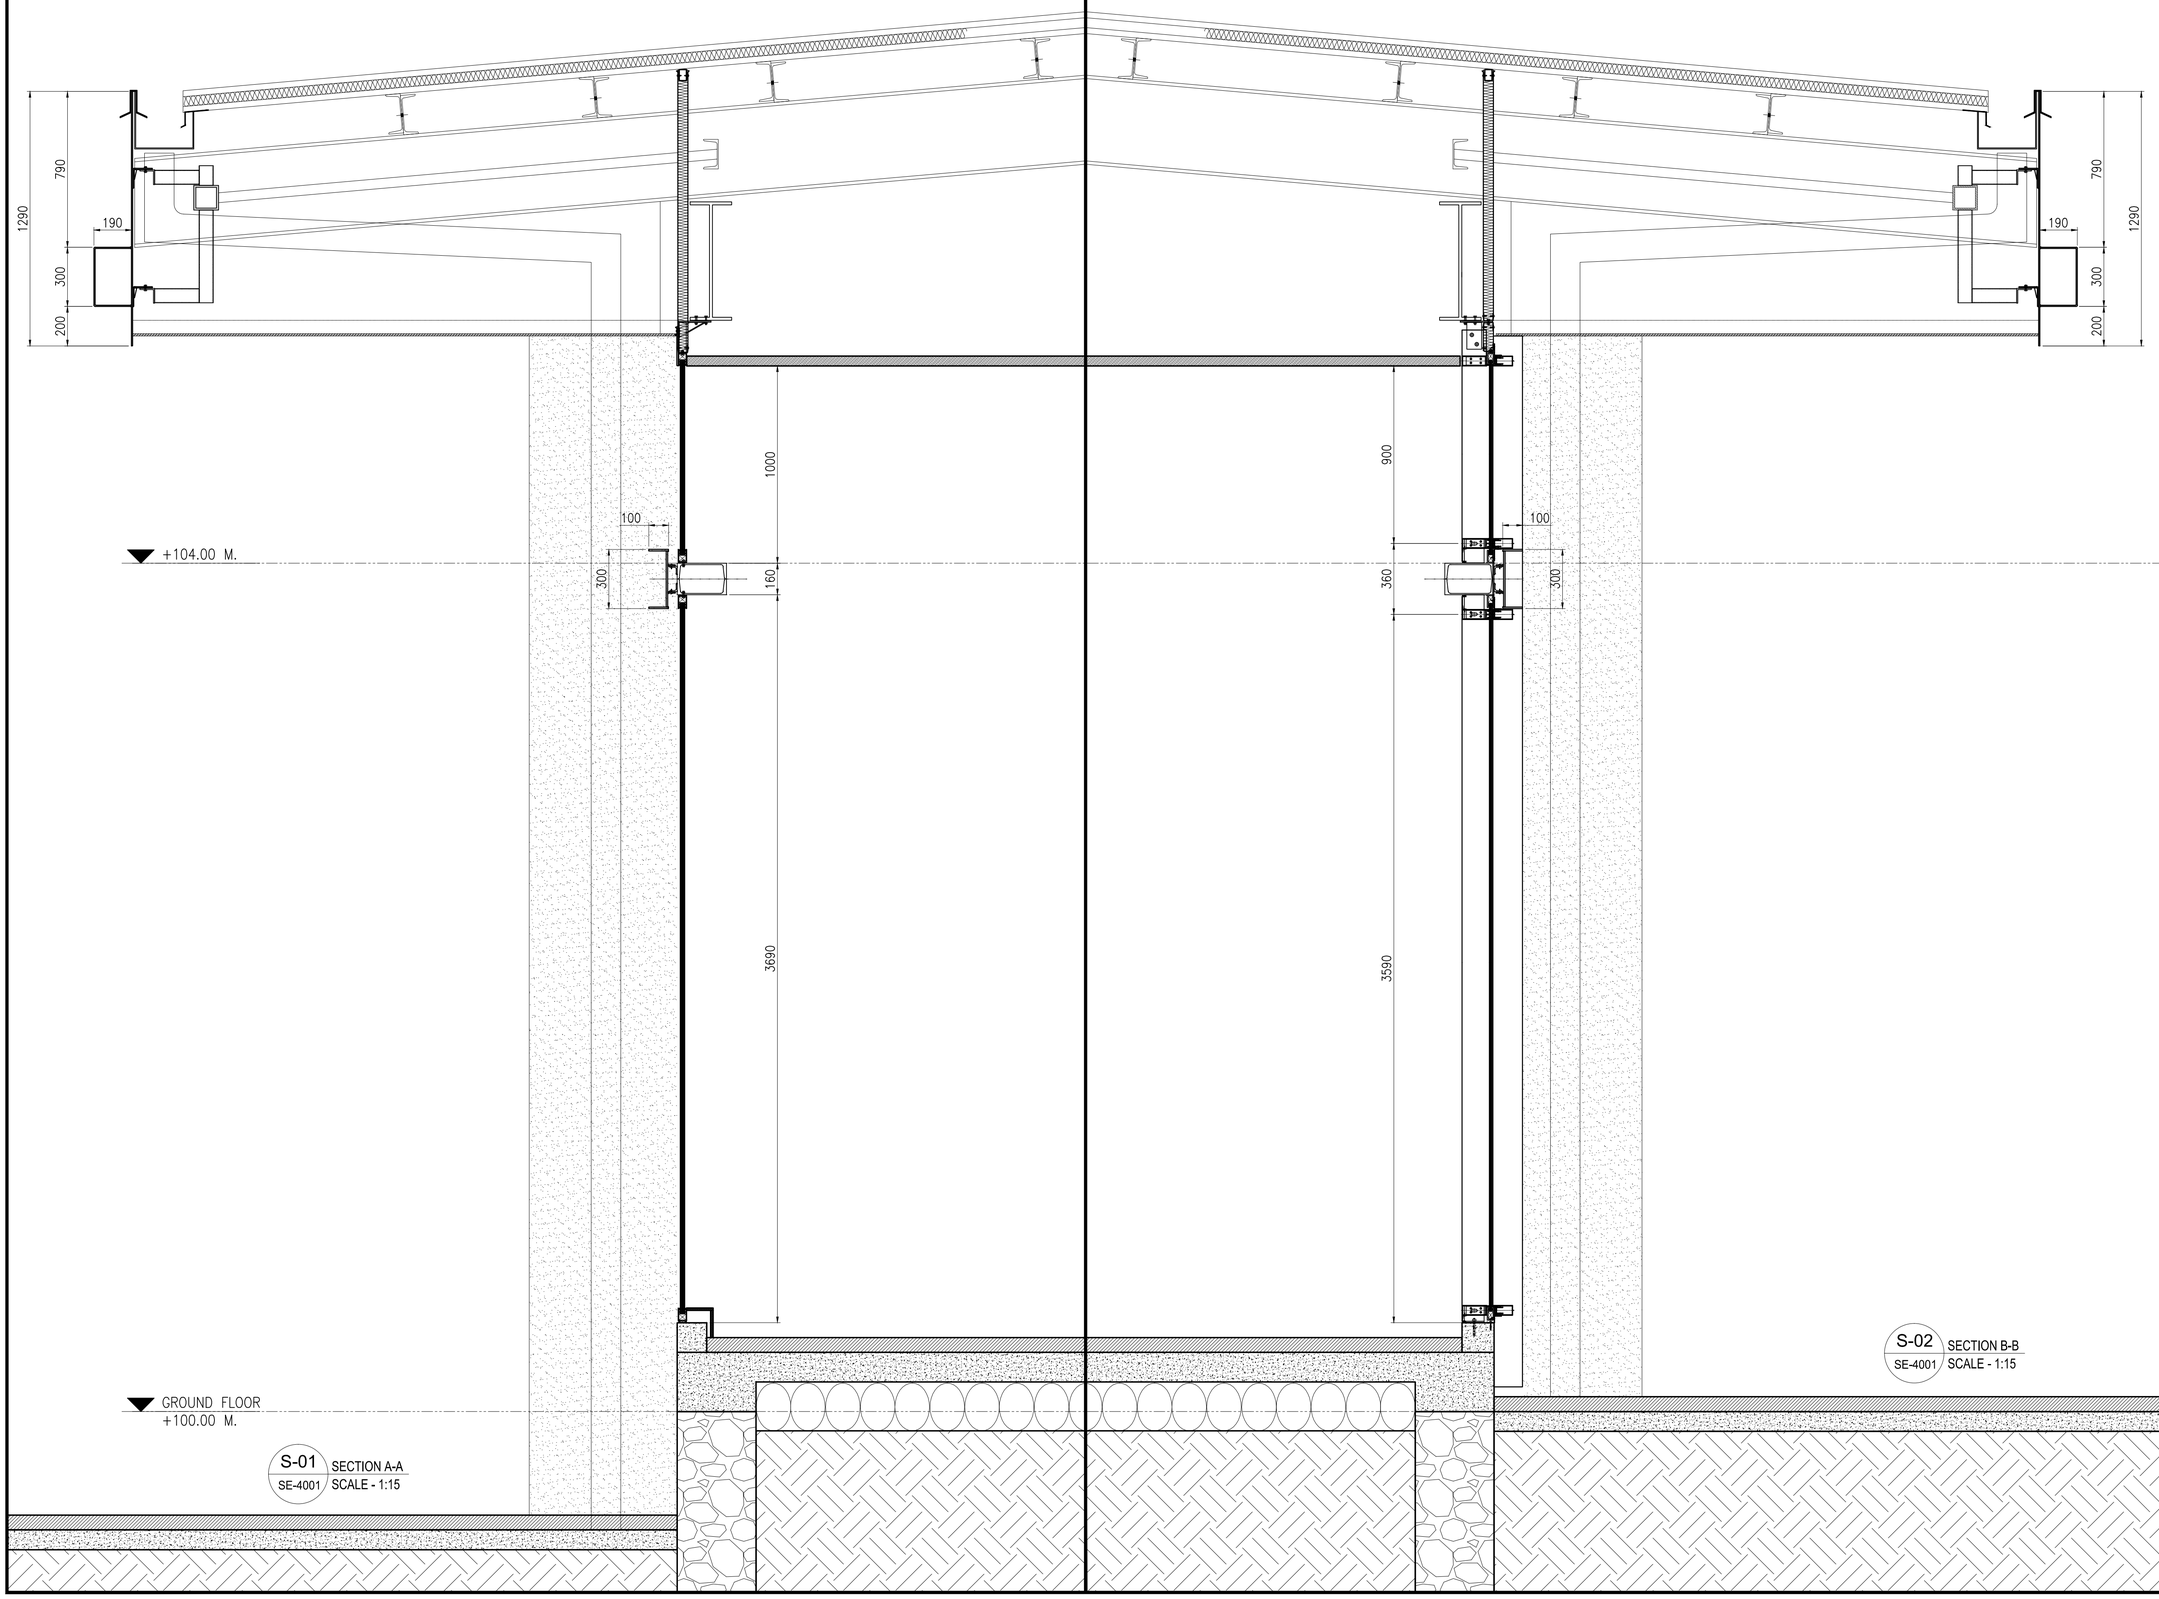

KEY PLAN :

(NOT TO SCALE)

Notes:

1) All dimensions are in mm.
2) Elevation Viewed From Outside.
3) Do not scale dwg. refer written dimensions.

Alum. finish:

1) AS PER APPROVED

Glazing.

REV.	DATE	DESCRIPTION
00	23.06.2021	ISSUE FOR APPROVAL

PROJECT :

SALES OFFICE
MANPADA - DOMBIVLI

CLIENT :

LODHA GROUP
LODHA EXCELUS, LEVEL 8, APOLLO MILLS COMPOUND, NM JOSHI MARG, MAHALAXMI, MUMBAI 400011.

ARCHITECT :

HAFEEZ CONTRACTOR
29 BANK STREET, FORT, MUMBAI 400 023 TEL : 2266 1920

CONSULTANT :

CURTAIN WALL CONTRACTOR:


RK FACADE PVT. LTD.
505, D-WING, TWIN ARCADE, MILITARY RD, MAROL, ANDHERI EAST, MUMBAI, 400059

SHEET CONTENTS :


SECTION

Drawn :	ROHIT	Date :	23.06.2021
Checked :	MUZAFAR	Scale :	1:15
Approved :	MUZAFAR	Cad Ref.	


Drawing No. RK-LSO-SE-4001 | Rev. 00 | SHT. 00

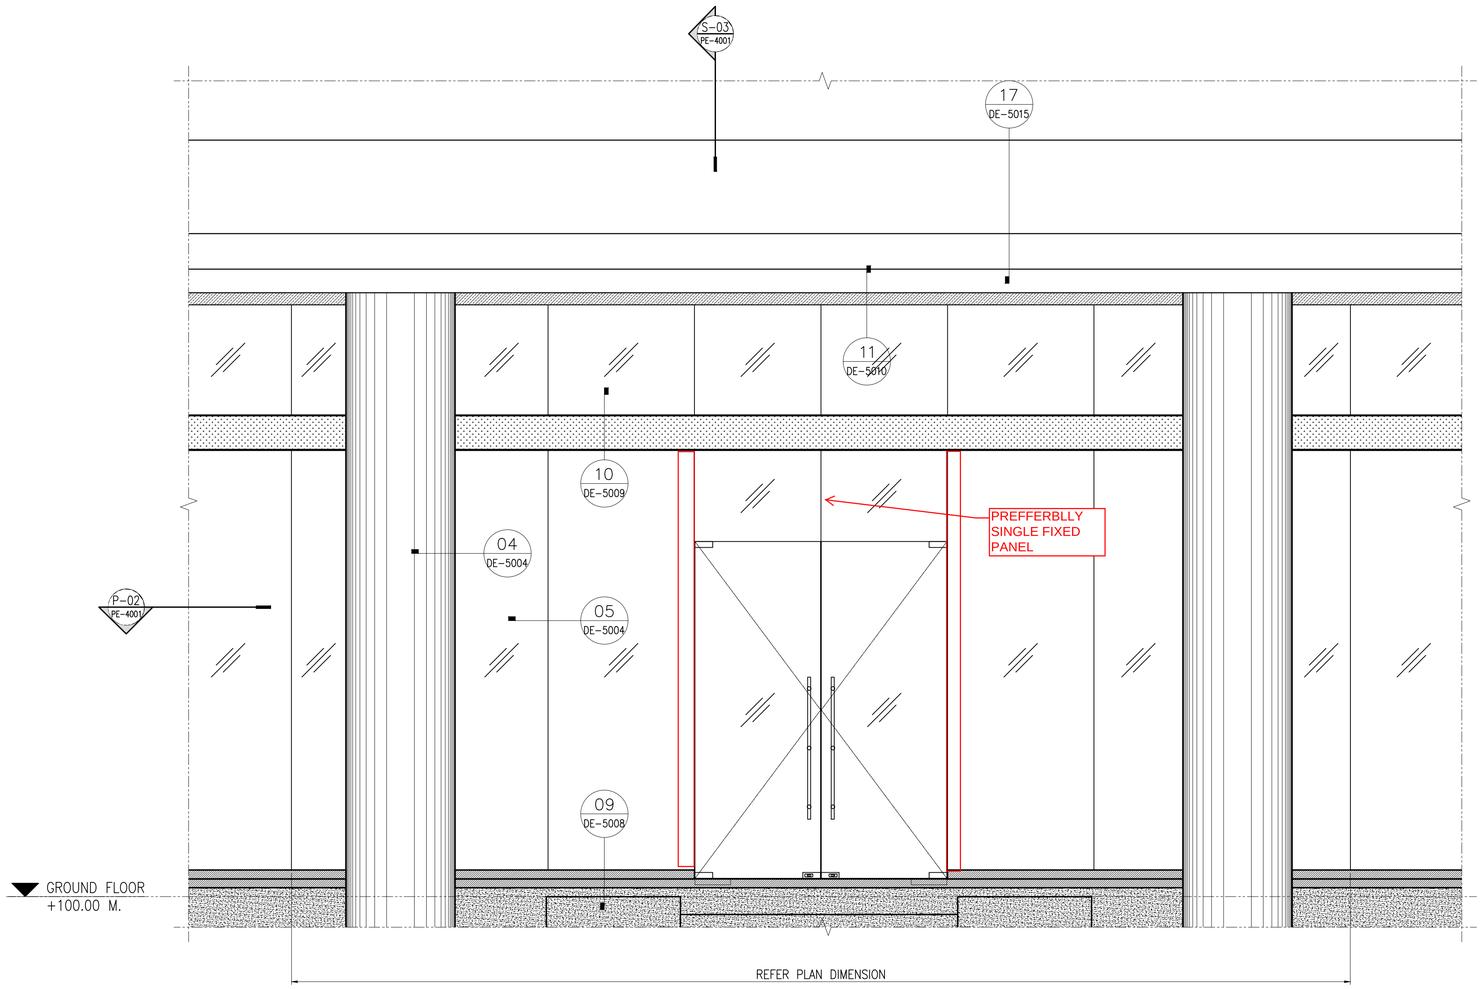

E-01 / PE-4001 PART ELEVATION
SCALE - 1:25

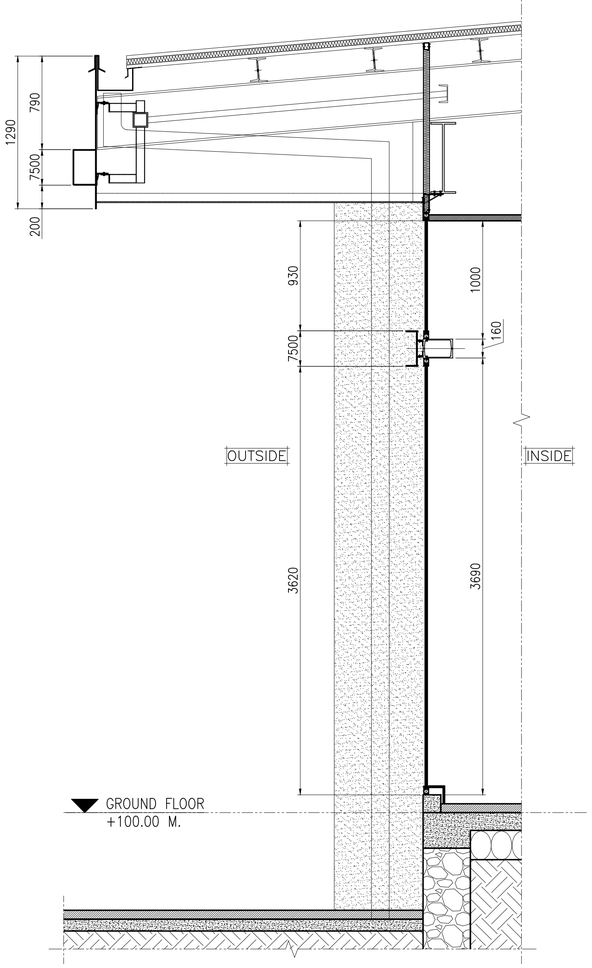

S-03 / PE-4001 SECTION A-A
SCALE - 1:25

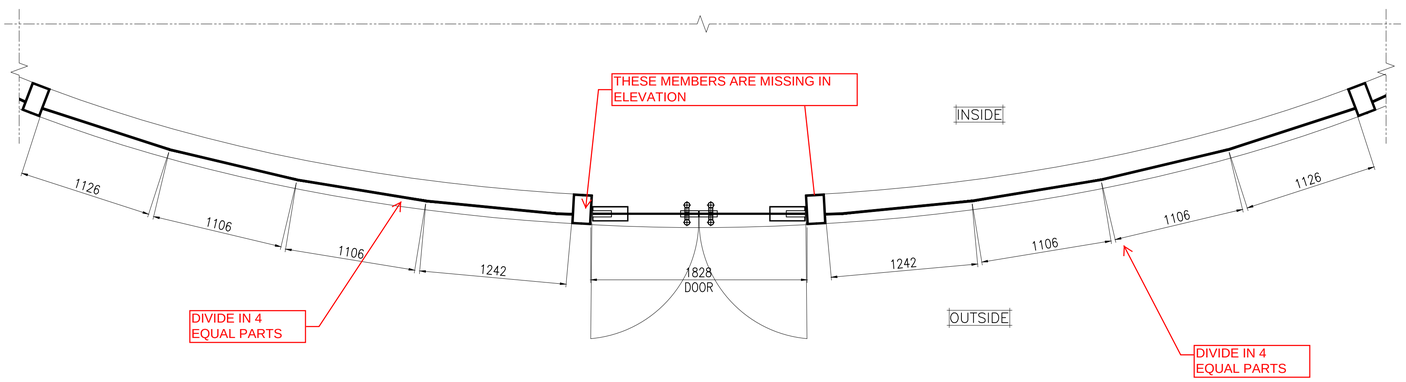

P-02 / PE-4001 PLAN B-B
SCALE - 1:25

KEY PLAN :

(NOT TO SCALE)

Notes:
1) All dimensions are in mm.
2) Elevation Viewed From Outside.
3) Do not scale dwg. refer written dimensions.

Alum. finish:
1) AS PER APPROVED

Glazing.

REV.	DATE	DESCRIPTION
00	23.06.2021	ISSUE FOR APPROVAL

PROJECT :
SALES OFFICE
MANPADA - DOMBIVLI

CLIENT :
LODHA GROUP
LODHA EXCELUS, LEVEL 8, APOLLO MILLS COMPOUND, NM JOSHI MARG, MAHALAXMI, MUMBAI 400011.

ARCHITECT :
HAFEEZ CONTRACTOR
29 BANK STREET, FORT, MUMBAI
400 023 TEL : 2266 1920


CONSULTANT :

CURTAIN WALL CONTRACTOR:
RK FACADE PVT. LTD.
505, D-WING, TWIN ARCADE, MILITARY RD, MAROL, ANDHERI EAST, MUMBAI, 400059


SHEET CONTENTS :
PART ELEVATION

Drawn : ROHIT	Date : 23.06.2021
Checked : MUZAFAR	Scale : 1:25
Approved : MUZAFAR	Cad Ref.


Drawing No. RK-LSO-PE-4001 | Rev. 00 | SHT. 00

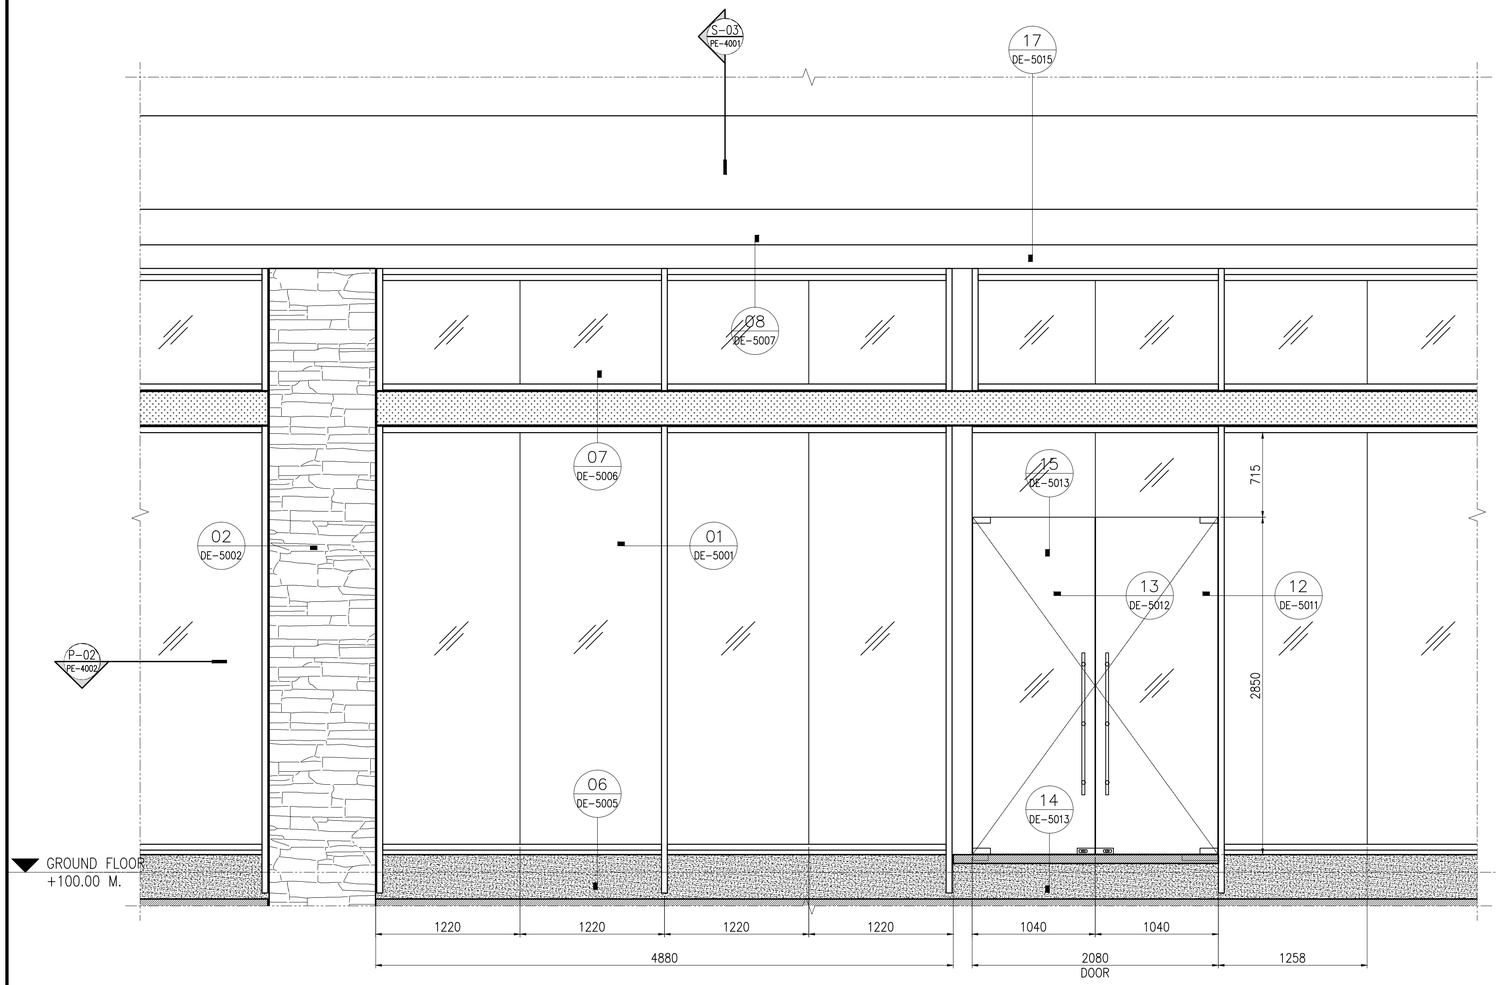

E-01 PE-4002 PART ELEVATION
SCALE - 1:25

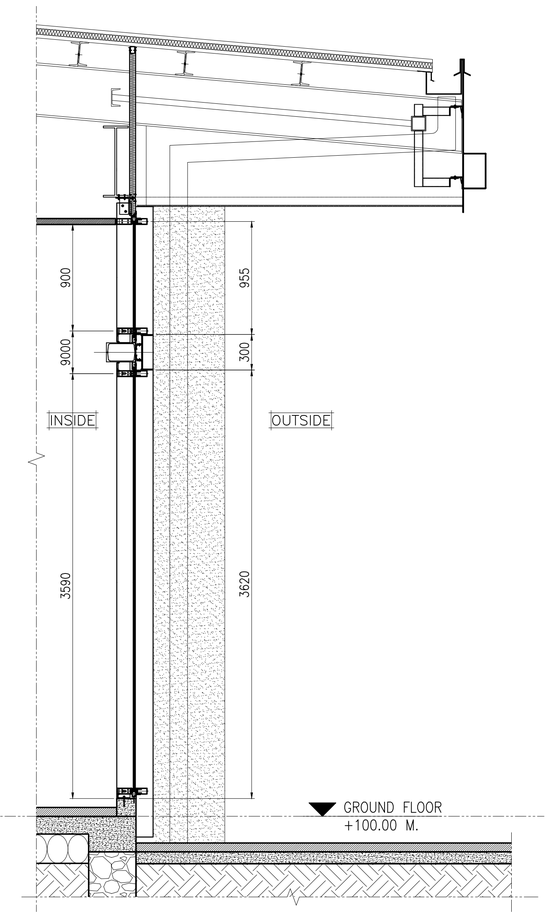

S-03 PE-4002 SECTION A-A
SCALE - 1:25

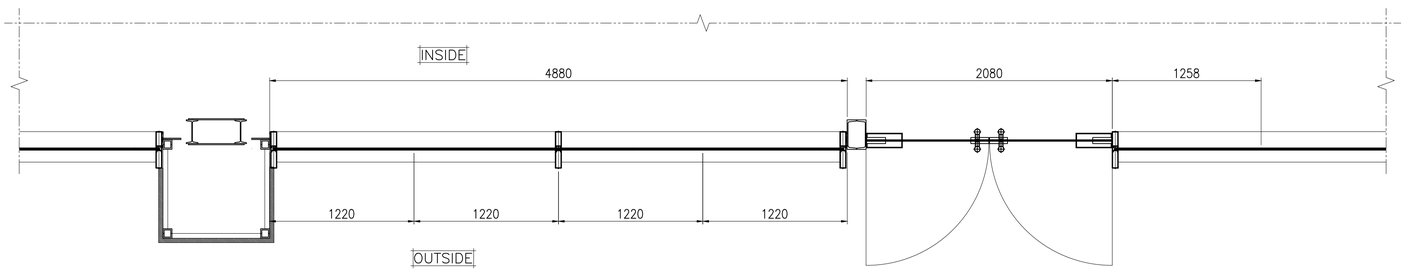

P-02 PE-4002 PLAN B-B
SCALE - 1:25

KEY PLAN :

(NOT TO SCALE)

Notes:
1) All dimensions are in mm.
2) Elevation Viewed From Outside.
3) Do not scale dwg. refer written dimensions.

Alum. finish:
1) AS PER APPROVED

Glazing.

REV.	DATE	DESCRIPTION
00	23.06.2021	ISSUE FOR APPROVAL

PROJECT :
SALES OFFICE
MANPADA - DOMBIVLI

CLIENT :
LODHA GROUP
LODHA EXCELUS, LEVEL 8, APOLLO MILLS COMPOUND, NM JOSHI MARG, MAHALAXMI, MUMBAI 400011.

ARCHITECT :
HAFEEZ CONTRACTOR
29 BANK STREET, FORT, MUMBAI
400 023 TEL : 2266 1920


CONSULTANT :

CURTAIN WALL CONTRACTOR:
RK FACADE PVT. LTD.
505, D-WING, TWIN ARCADE, MILITARY RD, MAROL, ANDHERI EAST, MUMBAI, 400059

SHEET CONTENTS :
PART ELEVATION

Drawn : ROHIT	Date : 23.06.2021
Checked : MUZAFAR	Scale : 1:25
Approved : MUZAFAR	Cad Ref.

Drawing No.	Rev.	SHT.
RK-LSO-PE-4002	00	00

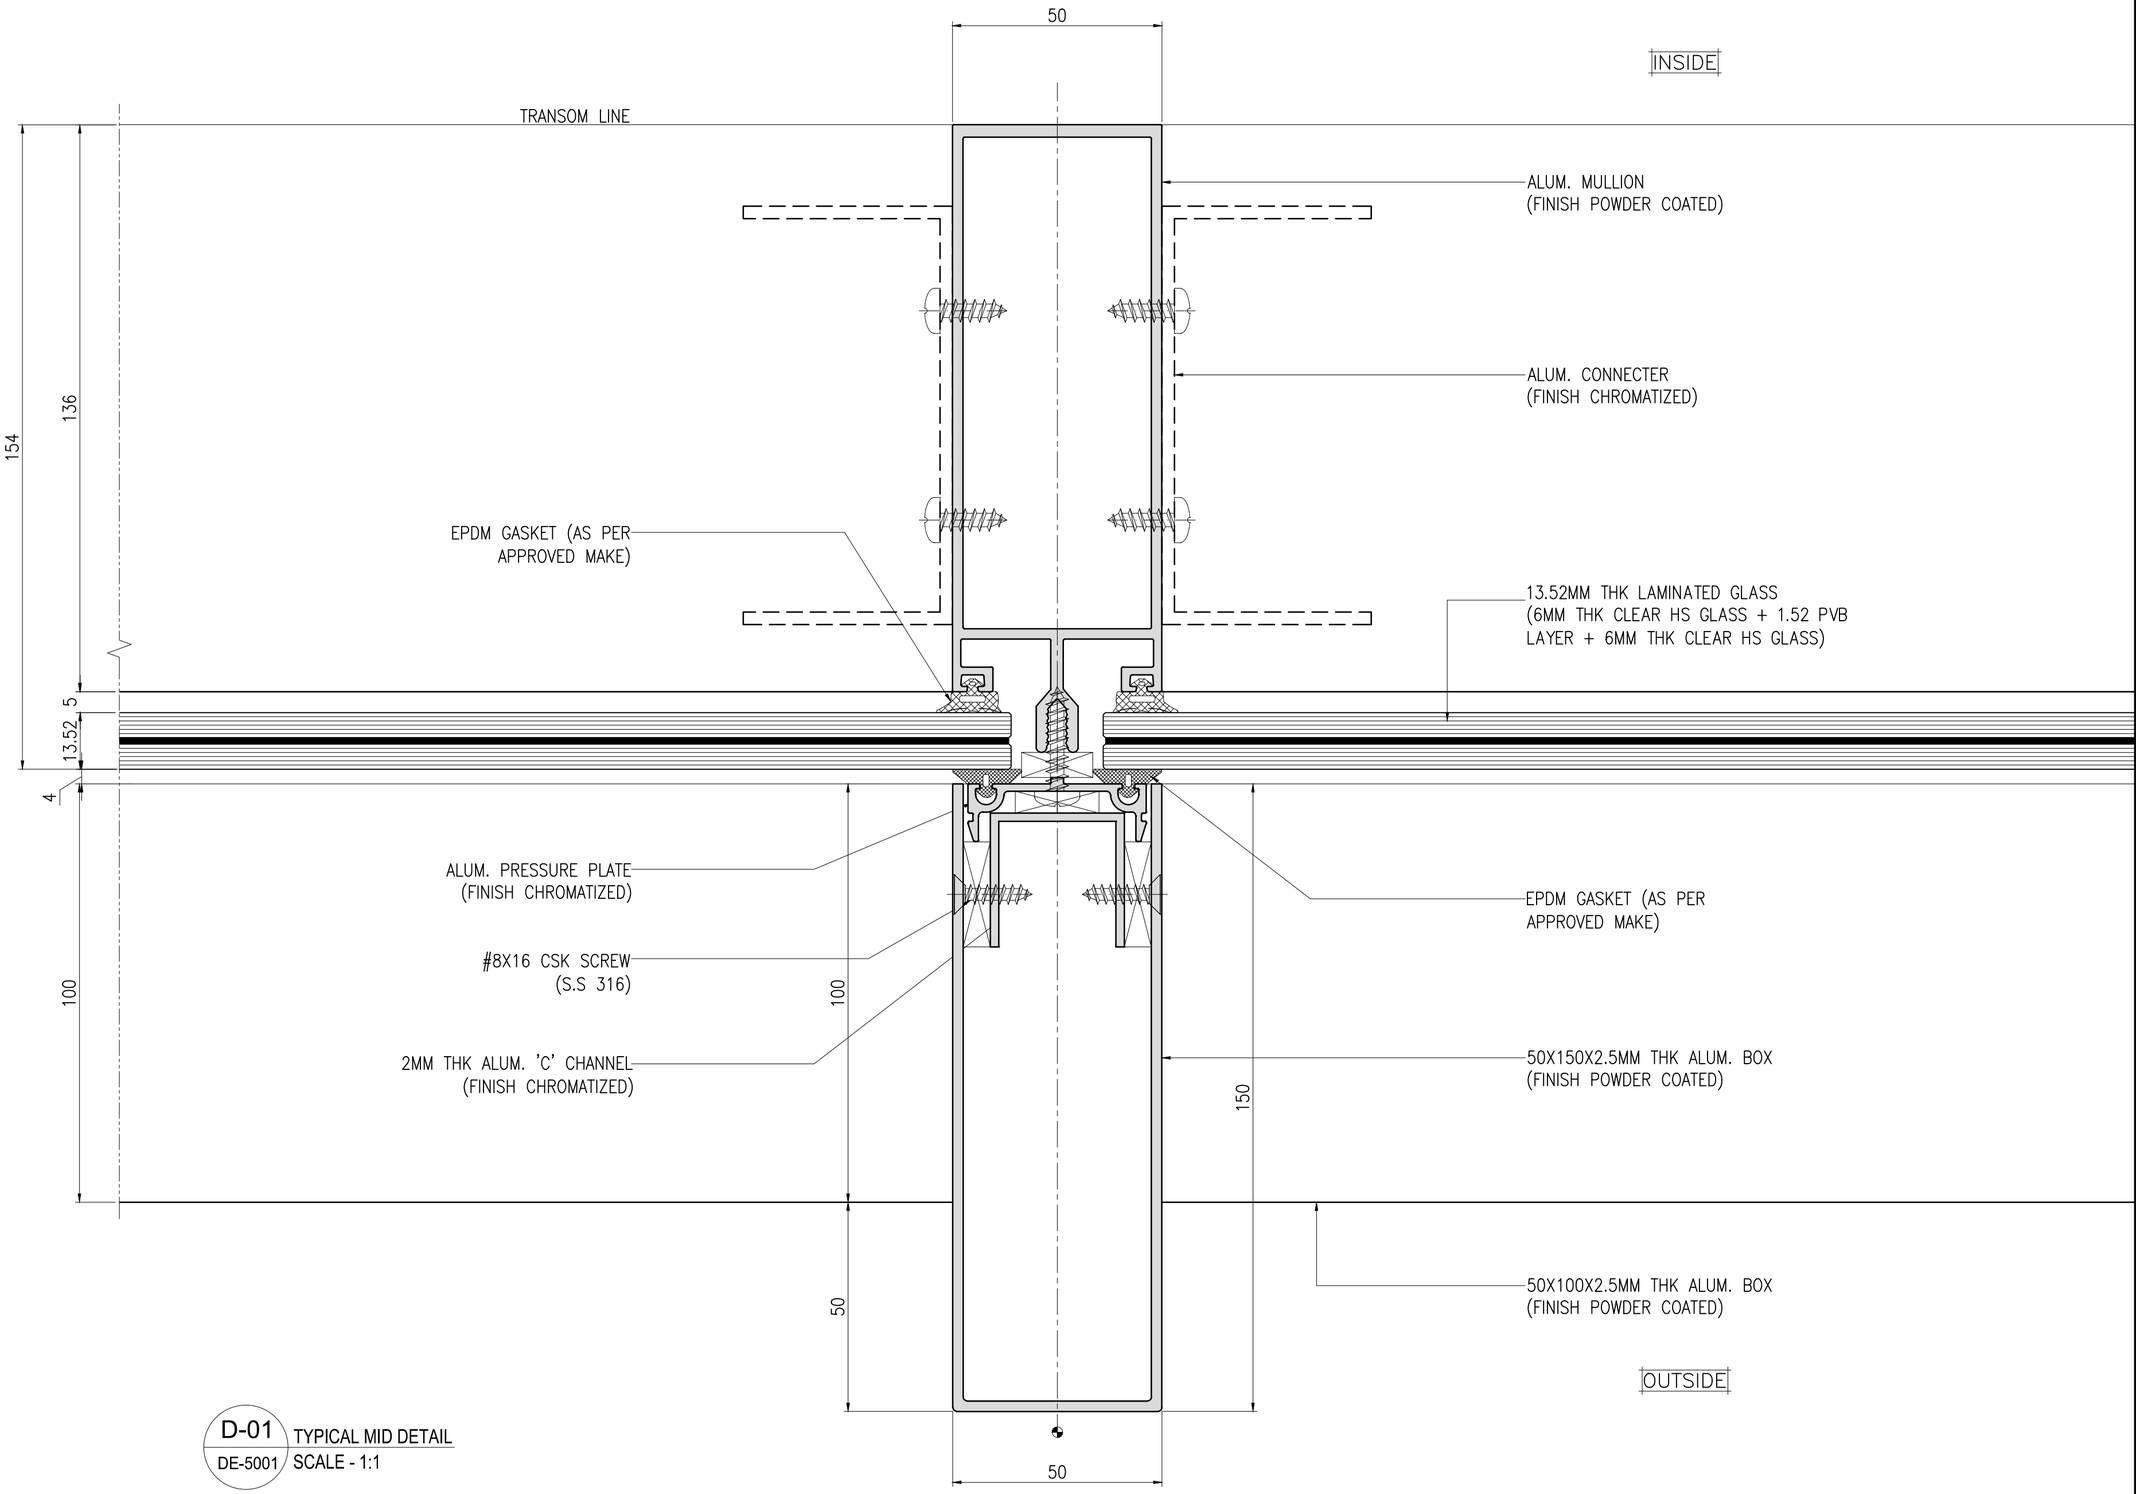

D-01 / DE-5001 TYPICAL MID DETAIL
SCALE - 1:1

KEY PLAN :

(NOT TO SCALE)

Notes:
1) All dimensions are in mm.
2) Elevation Viewed From Outside.
3) Do not scale dwg. refer written dimensions.

Alum. finish:
1) AS PER APPROVED

Glazing.

REV.	DATE	DESCRIPTION
00	23.06.2021	ISSUE FOR APPROVAL

PROJECT :
SALES OFFICE
MANPADA - DOMBIVLI

CLIENT :
LODHA GROUP
LODHA EXCELUS, LEVEL 8, APOLLO MILLS COMPOUND, NM JOSHI MARG, MAHALAXMI, MUMBAI 400011.

ARCHITECT :
HAFEEZ CONTRACTOR
29 BANK STREET, FORT, MUMBAI
400 023 TEL : 2266 1920


CONSULTANT :

CURTAIN WALL CONTRACTOR:
RK FACADE PVT. LTD.
505, D-WING, TWIN ARCADE, MILITARY RD, MAROL, ANDHERI EAST, MUMBAI, 400059

SHEET CONTENTS :
PLAN DETAIL

Drawn : ROHIT	Date : 23.06.2021
Checked : MUZAFAR	Scale : 1:1
Approved : MUZAFAR	Cad Ref.

Drawing No. RK-LSO-DE-5001 | Rev. 00 | SHT. 00

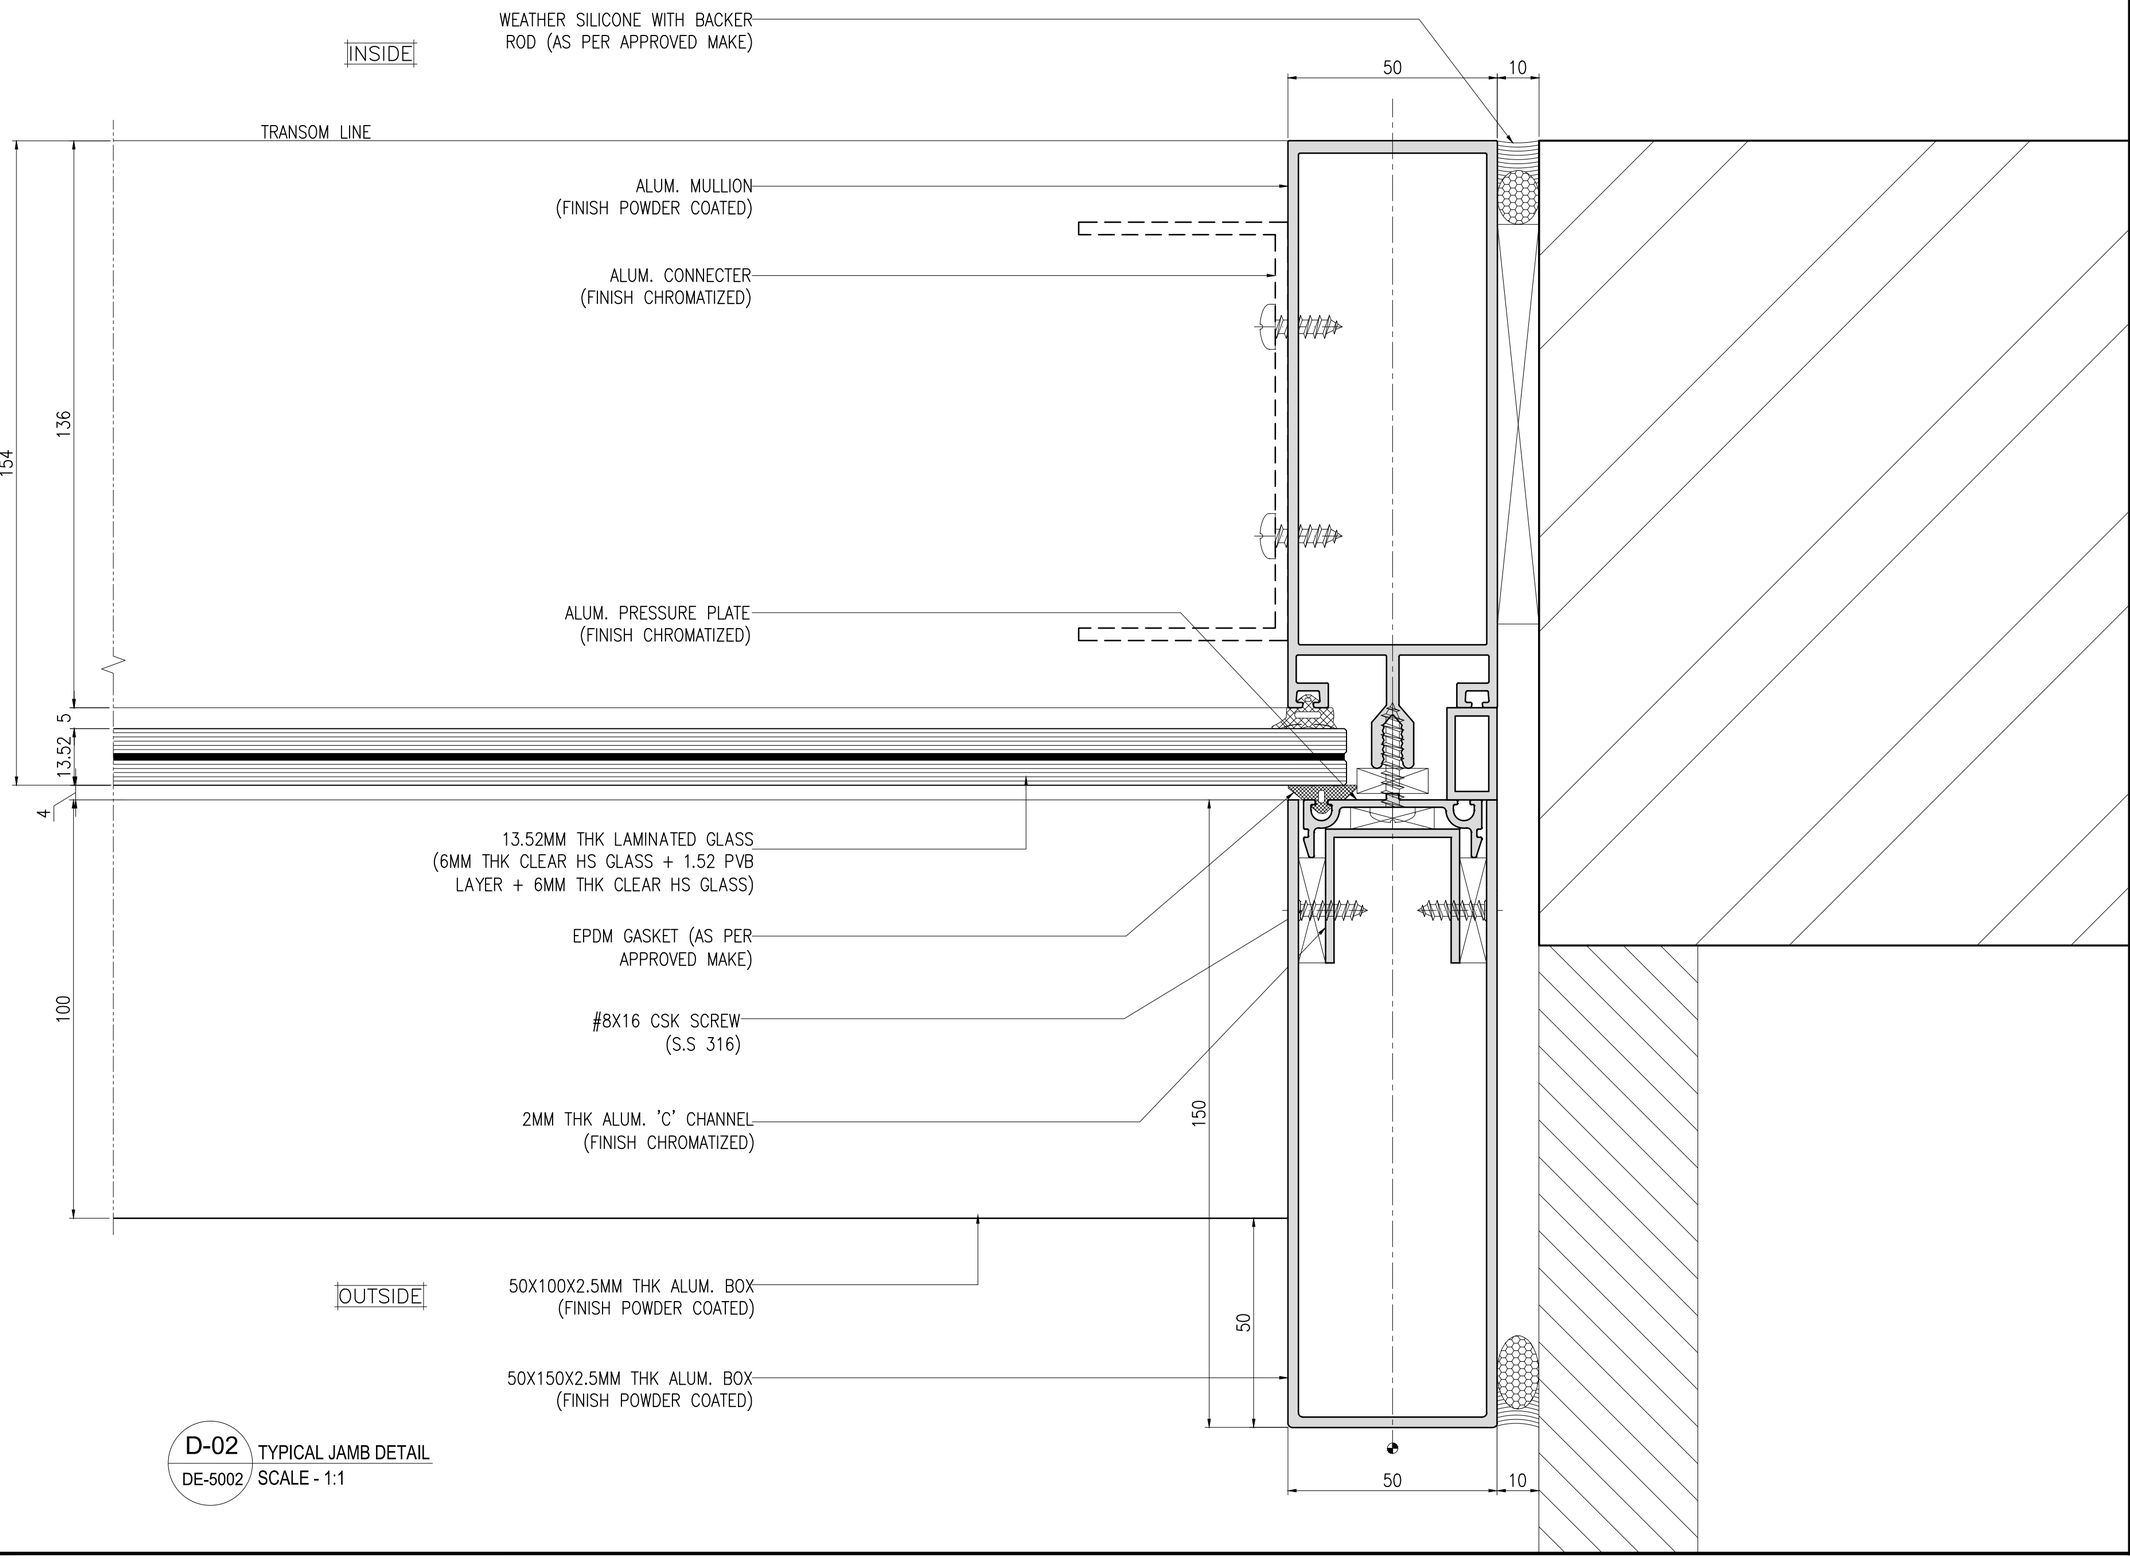

D-02 / DE-5002 TYPICAL JAMB DETAIL
SCALE - 1:1

KEY PLAN :

(NOT TO SCALE)

Notes:
1) All dimensions are in mm.
2) Elevation Viewed From Outside.
3) Do not scale dwg. refer written dimensions.

Alum. finish:
1) AS PER APPROVED

Glazing.

REV.	DATE	DESCRIPTION
00	23.06.2021	ISSUE FOR APPROVAL

PROJECT :
SALES OFFICE
MANPADA - DOMBIVLI

CLIENT :
LODHA GROUP
LODHA EXCELUS, LEVEL 8, APOLLO MILLS COMPOUND, NM JOSHI MARG, MAHALAXMI, MUMBAI 400011.

ARCHITECT :
HAFEEZ CONTRACTOR
29 BANK STREET, FORT, MUMBAI 400 023 TEL : 2266 1920


CONSULTANT :

CURTAIN WALL CONTRACTOR:
RK FACADE PVT. LTD.
505, D-WING, TWIN ARCADE, MILITARY RD, MAROL, ANDHERI EAST, MUMBAI, 400059

SHEET CONTENTS :
PLAN DETAIL

Drawn :	ROHIT	Date :	23.06.2021
Checked :	MUZAFAR	Scale :	1:1
Approved :	MUZAFAR	Cad Ref.	

Drawing No. RK-LSO-DE-5002 | Rev. 00 | SHT. 00

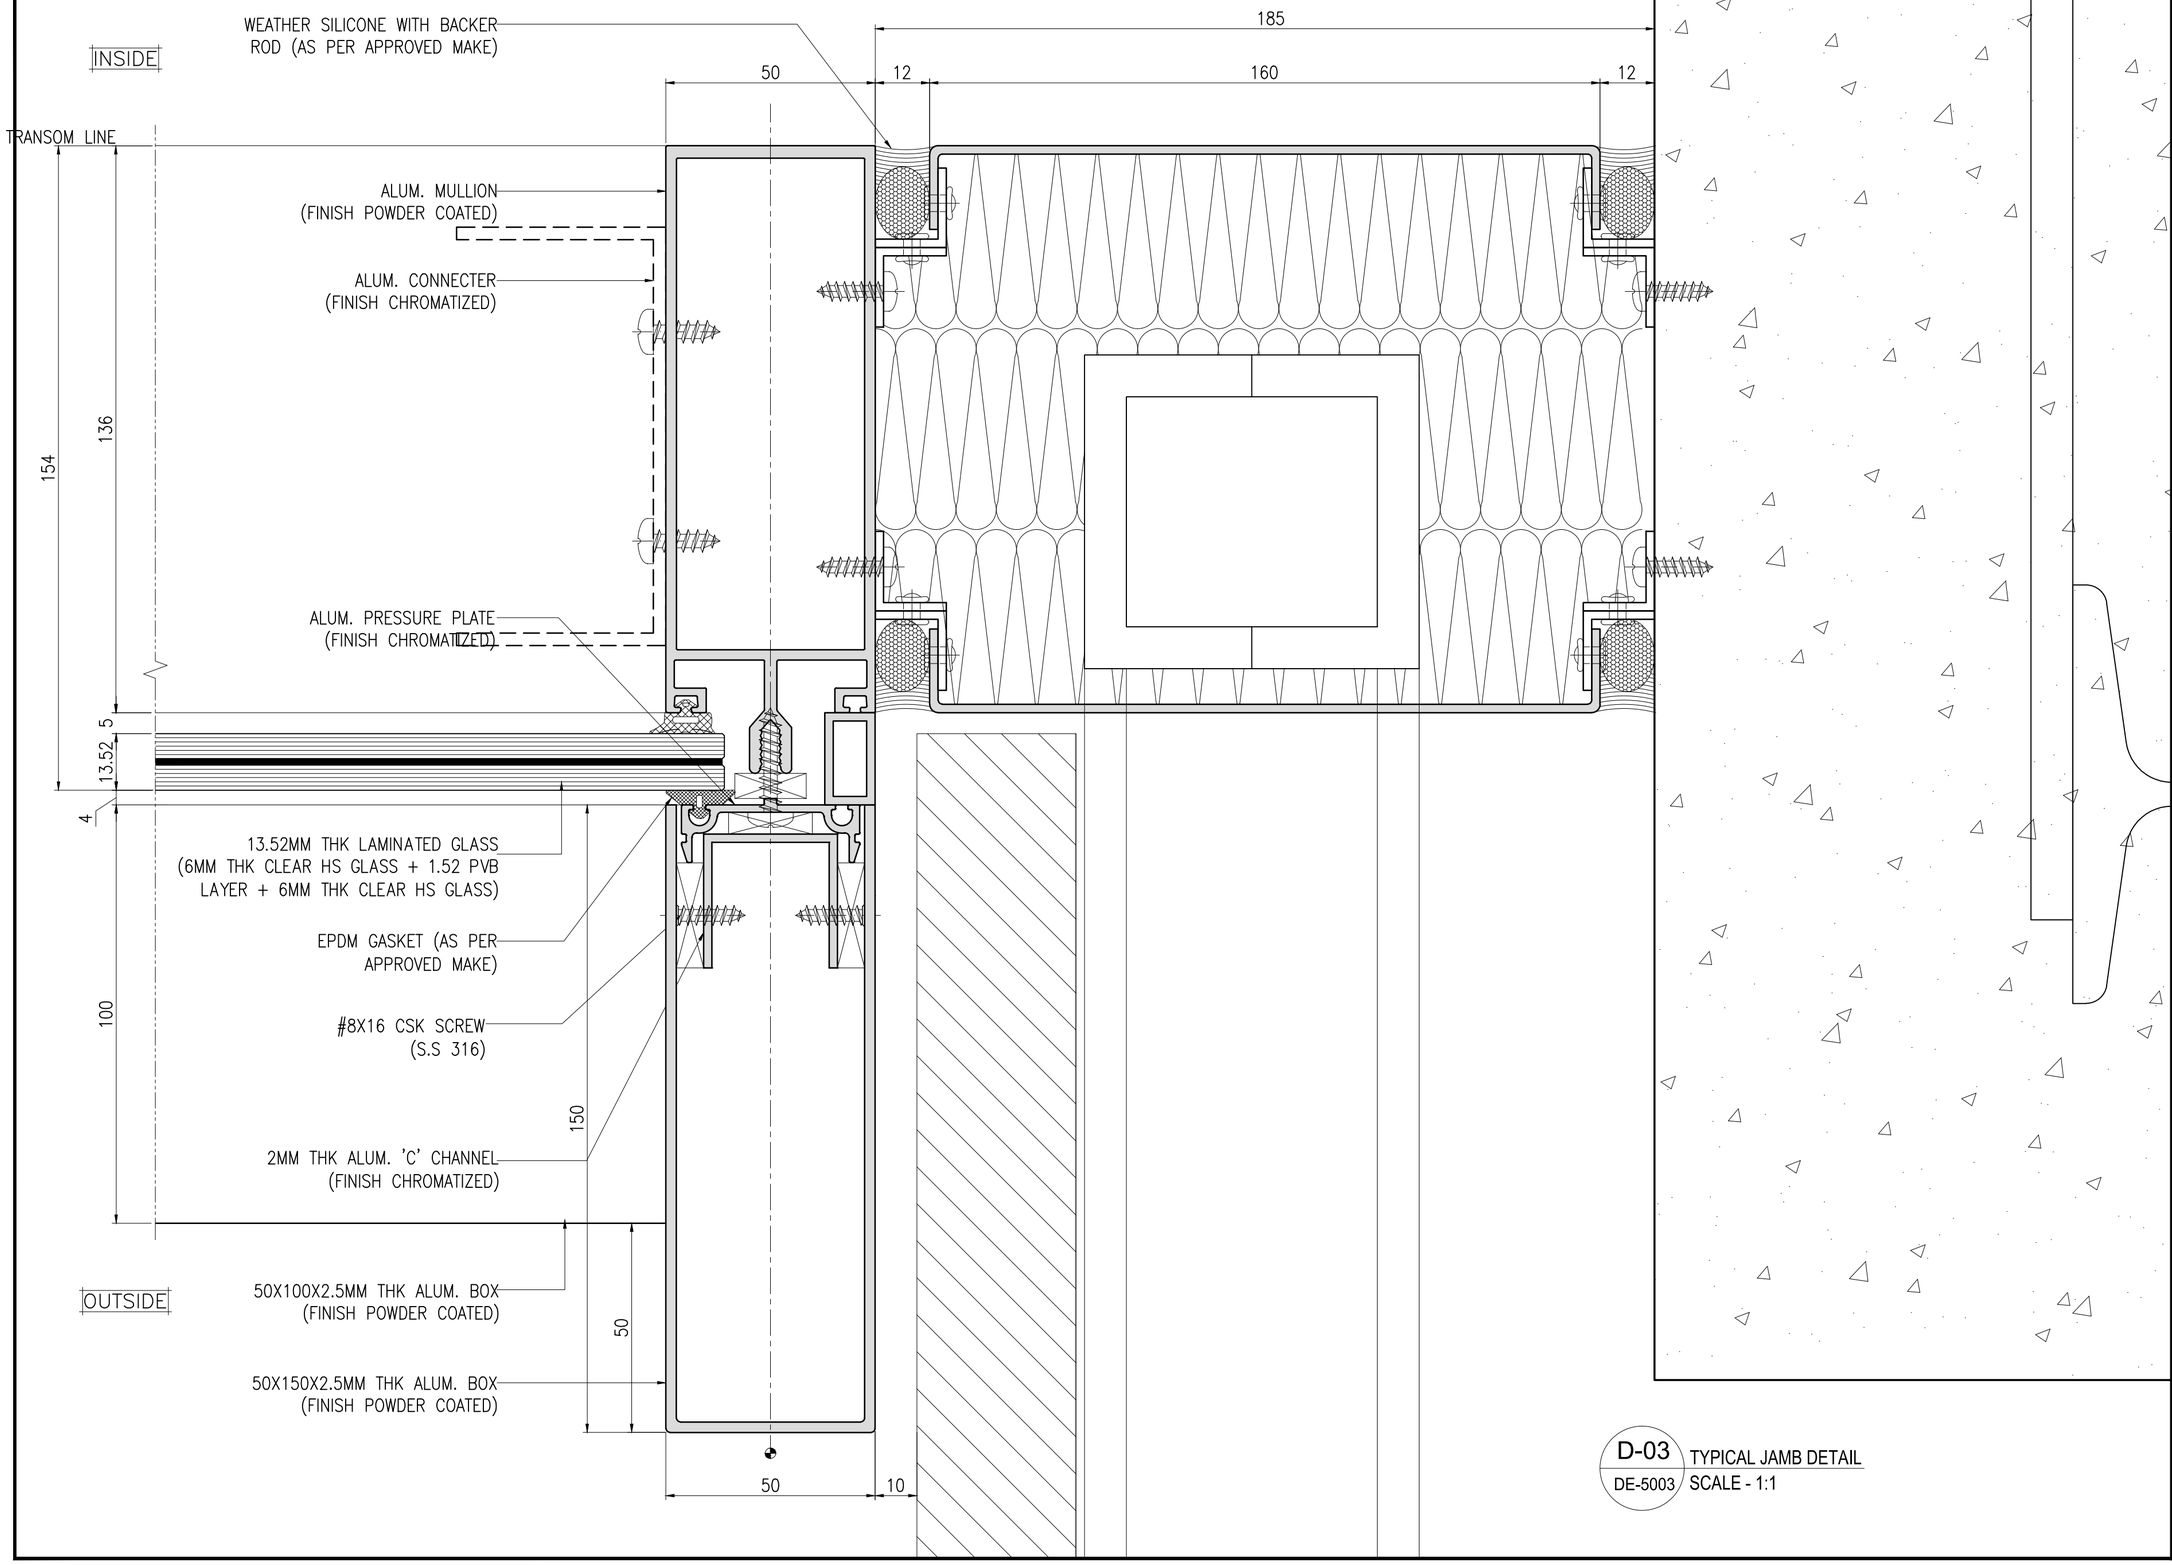

D-03 / DE-5003 TYPICAL JAMB DETAIL
SCALE - 1:1

KEY PLAN :

(NOT TO SCALE)

Notes:
1) All dimensions are in mm.
2) Elevation Viewed From Outside.
3) Do not scale dwg. refer written dimensions.

Alum. finish:
1) AS PER APPROVED

Glazing.

REV.	DATE	DESCRIPTION
00	23.06.2021	ISSUE FOR APPROVAL

PROJECT :
SALES OFFICE
MANPADA - DOMBIVLI

CLIENT :
LODHA GROUP
LODHA EXCELUS, LEVEL 8, APOLLO MILLS COMPOUND, NM JOSHI MARG, MAHALAXMI, MUMBAI 400011.

ARCHITECT :
HAFEEZ CONTRACTOR
29 BANK STREET, FORT, MUMBAI 400 023 TEL : 2266 1920


CONSULTANT :

CURTAIN WALL CONTRACTOR:
RK FACADE PVT. LTD.
505, D–WING, TWIN ARCADE, MILITARY RD, MAROL, ANDHERI EAST, MUMBAI, 400059


SHEET CONTENTS :
PLAN DETAIL

Drawn :	ROHIT	Date :	23.06.2021
Checked :	MUZAFAR	Scale :	1:1
Approved :	MUZAFAR	Cad Ref.	

Drawing No. RK-LSO-DE-5003 | Rev. 00 | SHT. 00

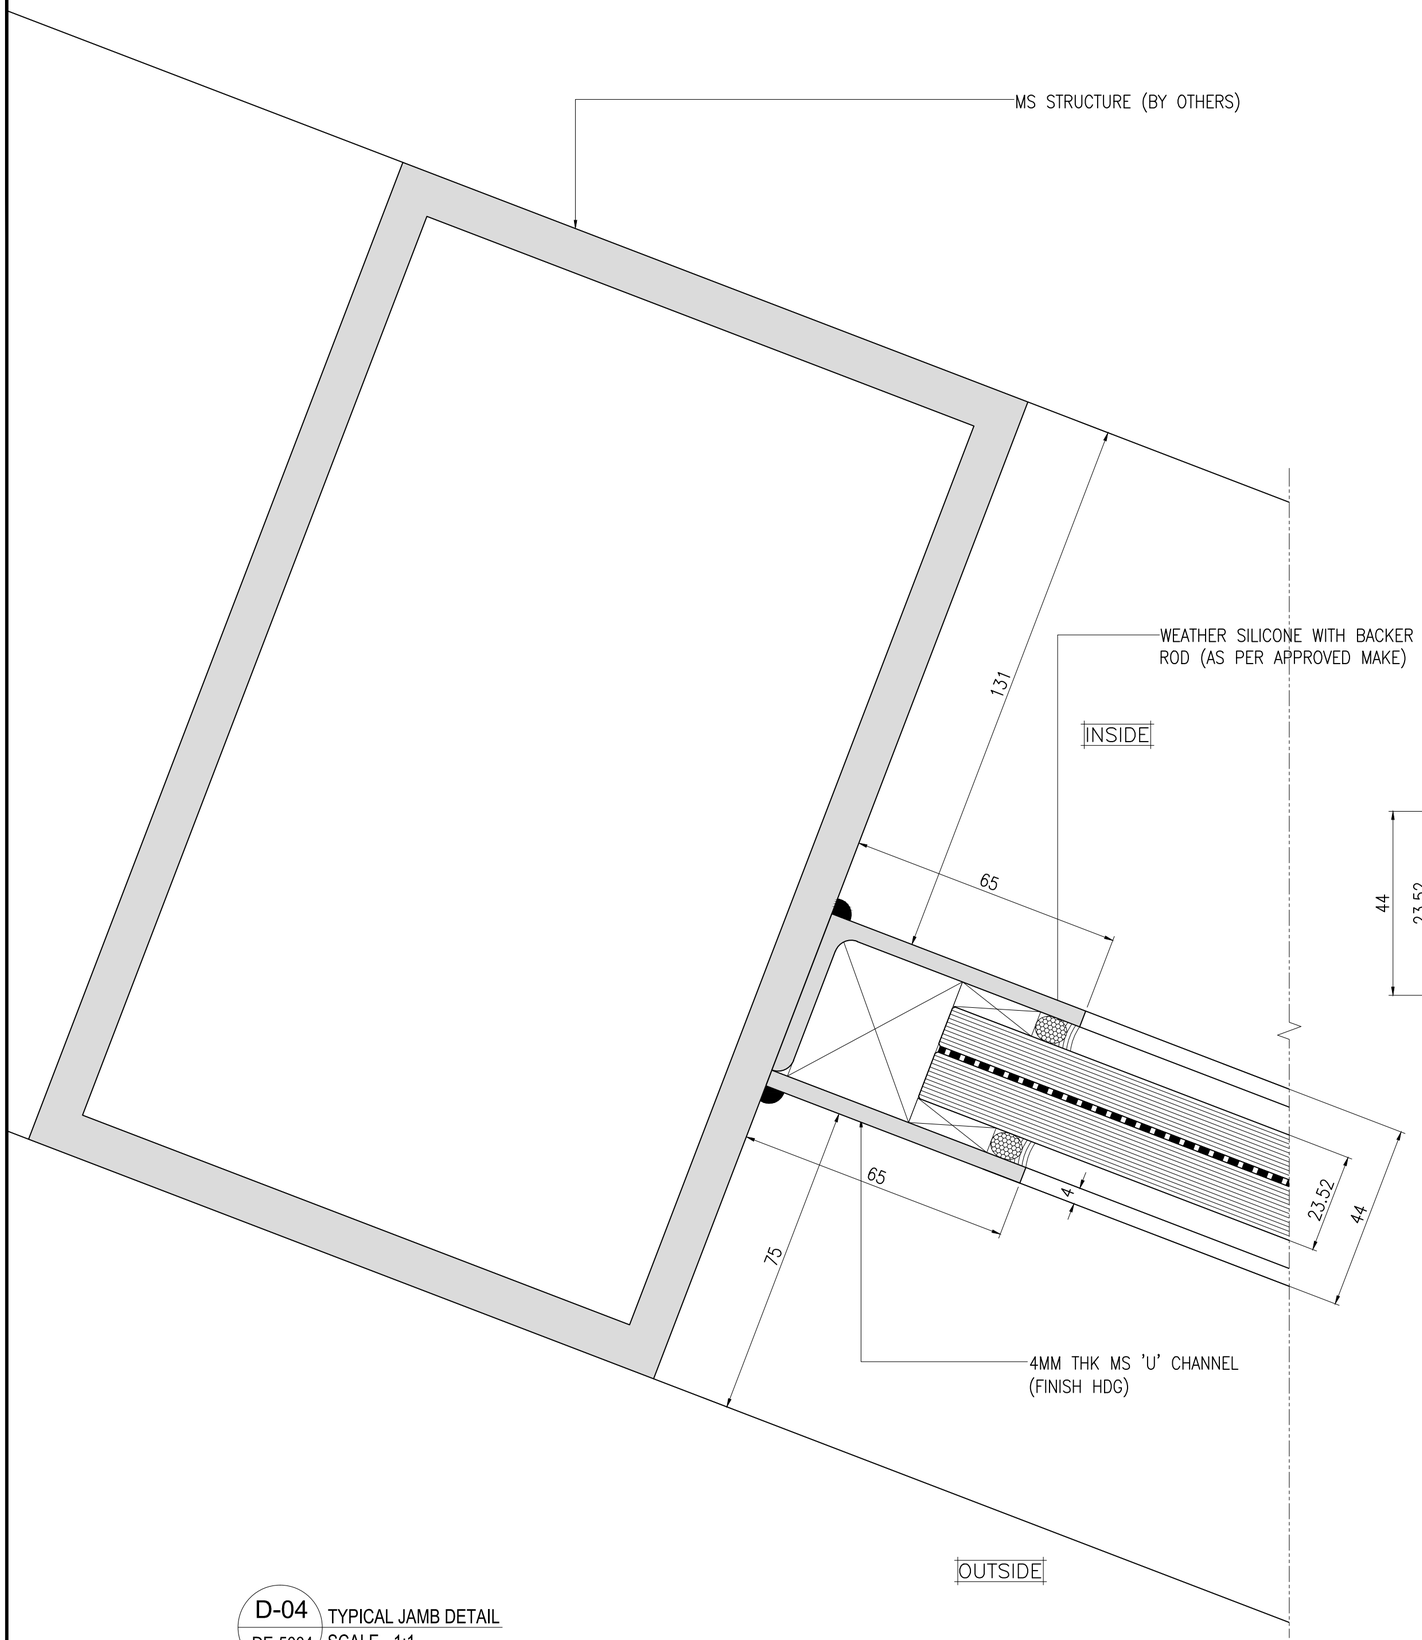

D-04 DE-5004 TYPICAL JAMB DETAIL SCALE - 1:1

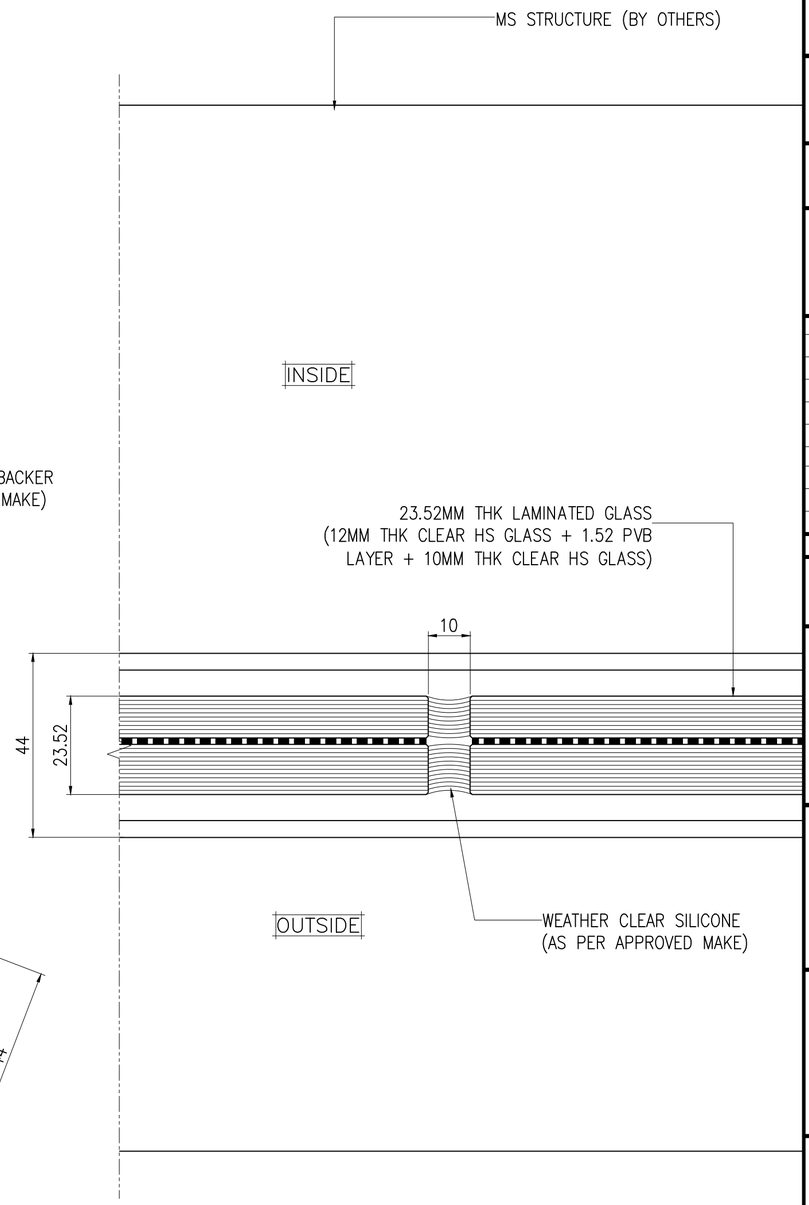

D-05 DE-5004 TYPICAL MID DETAIL SCALE - 1:1

KEY PLAN :

(NOT TO SCALE)

Notes:
1) All dimensions are in mm.
2) Elevation Viewed From Outside.
3) Do not scale dwg. refer written dimensions.

Alum. finish:
1) AS PER APPROVED

Glazing.

REV.	DATE	DESCRIPTION
00	23.06.2021	ISSUE FOR APPROVAL

PROJECT :
SALES OFFICE
MANPADA - DOMBIVLI

CLIENT :
LODHA GROUP
LODHA EXCELUS, LEVEL 8, APOLLO MILLS COMPOUND, NM JOSHI MARG, MAHALAXMI, MUMBAI 400011.

ARCHITECT :
HAFEEZ CONTRACTOR
29 BANK STREET, FORT, MUMBAI 400 023 TEL : 2266 1920


CONSULTANT :

CURTAIN WALL CONTRACTOR:
RK FACADE PVT. LTD.
505, D–WING, TWIN ARCADE, MILITARY RD, MAROL, ANDHERI EAST, MUMBAI, 400059

SHEET CONTENTS :
PLAN DETAIL

Drawn : ROHIT	Date : 23.06.2021
Checked : MUZAFAR	Scale : 1:1
Approved : MUZAFAR	Cad Ref.

Drawing No. RK-LSO-DE-5004 | Rev. 00 | SHT. 00

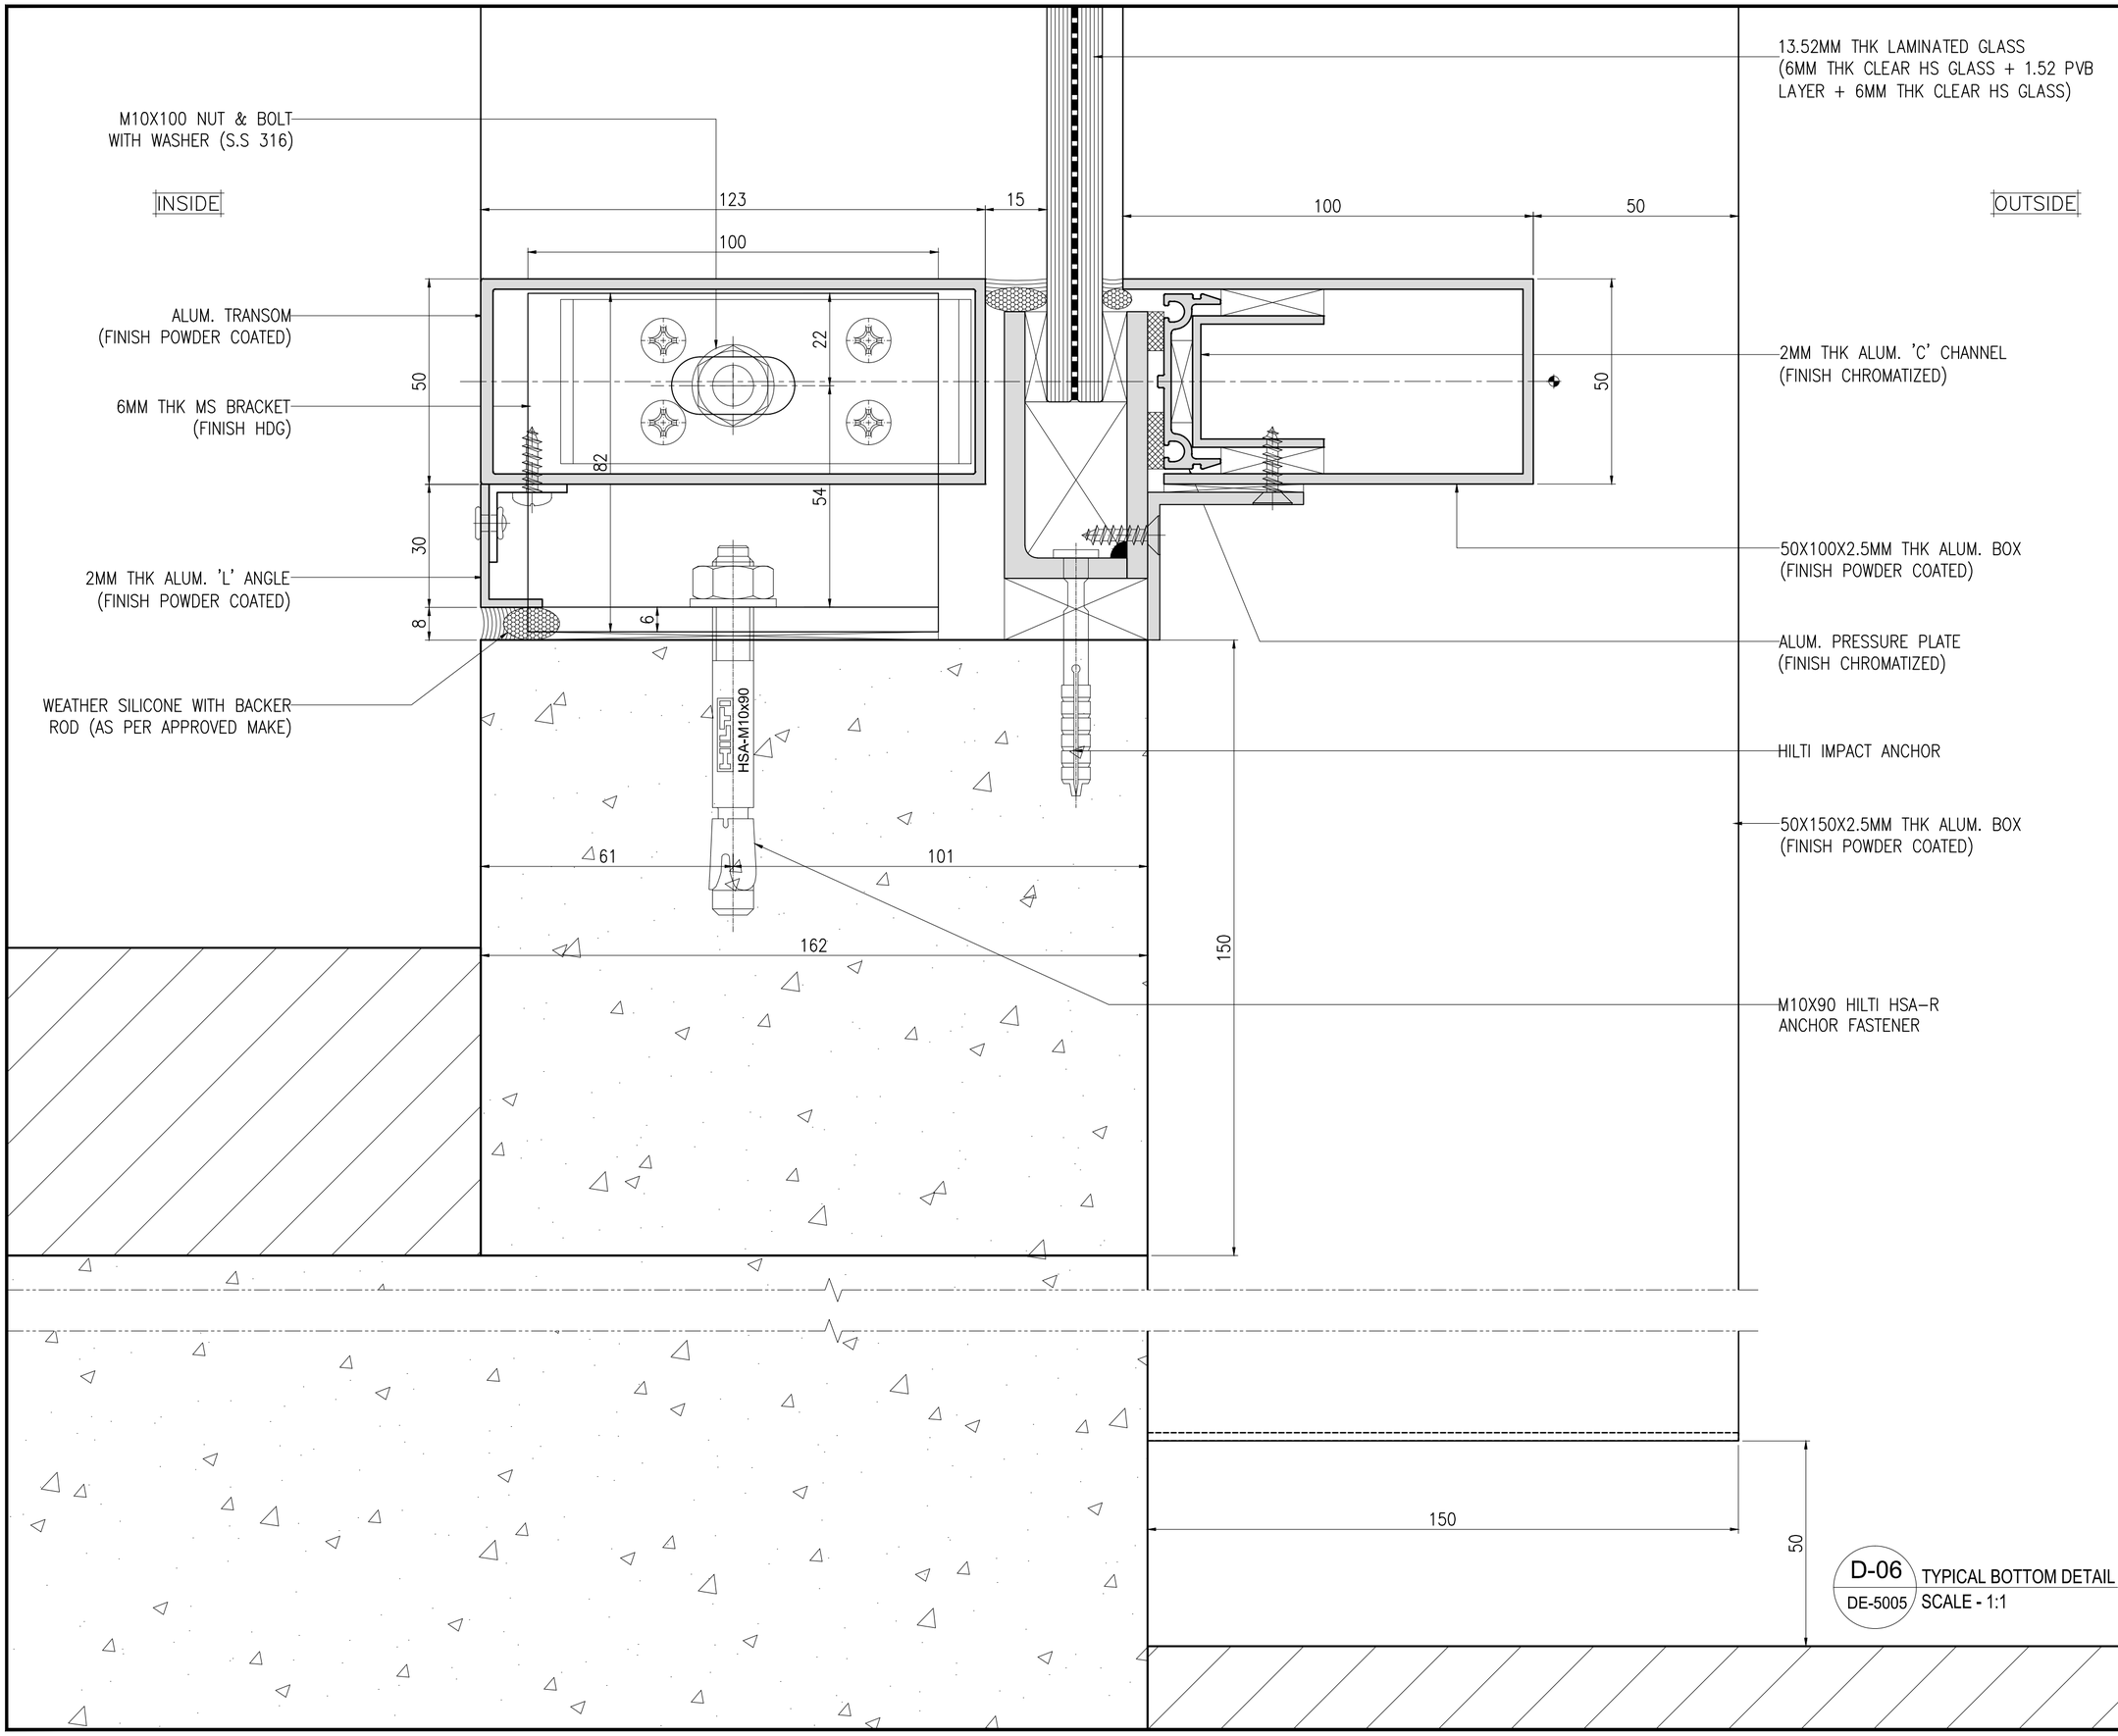

D-06 / DE-5005 TYPICAL BOTTOM DETAIL
SCALE - 1:1

KEY PLAN :

(NOT TO SCALE)

Notes:
1) All dimensions are in mm.
2) Elevation Viewed From Outside.
3) Do not scale dwg. refer written dimensions.

Alum. finish:
1) AS PER APPROVED

Glazing.

REV.	DATE	DESCRIPTION
00	23.06.2021	ISSUE FOR APPROVAL

PROJECT :
SALES OFFICE
MANPADA - DOMBIVLI

CLIENT :
LODHA GROUP
LODHA EXCELUS, LEVEL 8, APOLLO MILLS COMPOUND, NM JOSHI MARG, MAHALAXMI, MUMBAI 400011.

ARCHITECT :
HAFEEZ CONTRACTOR
29 BANK STREET, FORT, MUMBAI
400 023 TEL : 2266 1920


CONSULTANT :

CURTAIN WALL CONTRACTOR:
RK FACADE PVT. LTD.
505, D-WING, TWIN ARCADE, MILITARY RD, MAROL, ANDHERI EAST, MUMBAI, 400059

SHEET CONTENTS :
SECTION DETAIL

Drawn : ROHIT	Date : 23.06.2021
Checked : MUZAFAR	Scale : 1:1
Approved : MUZAFAR	Cad Ref.

Drawing No. RK-LSO-DE-5005 | Rev. 00 | SHT. 00

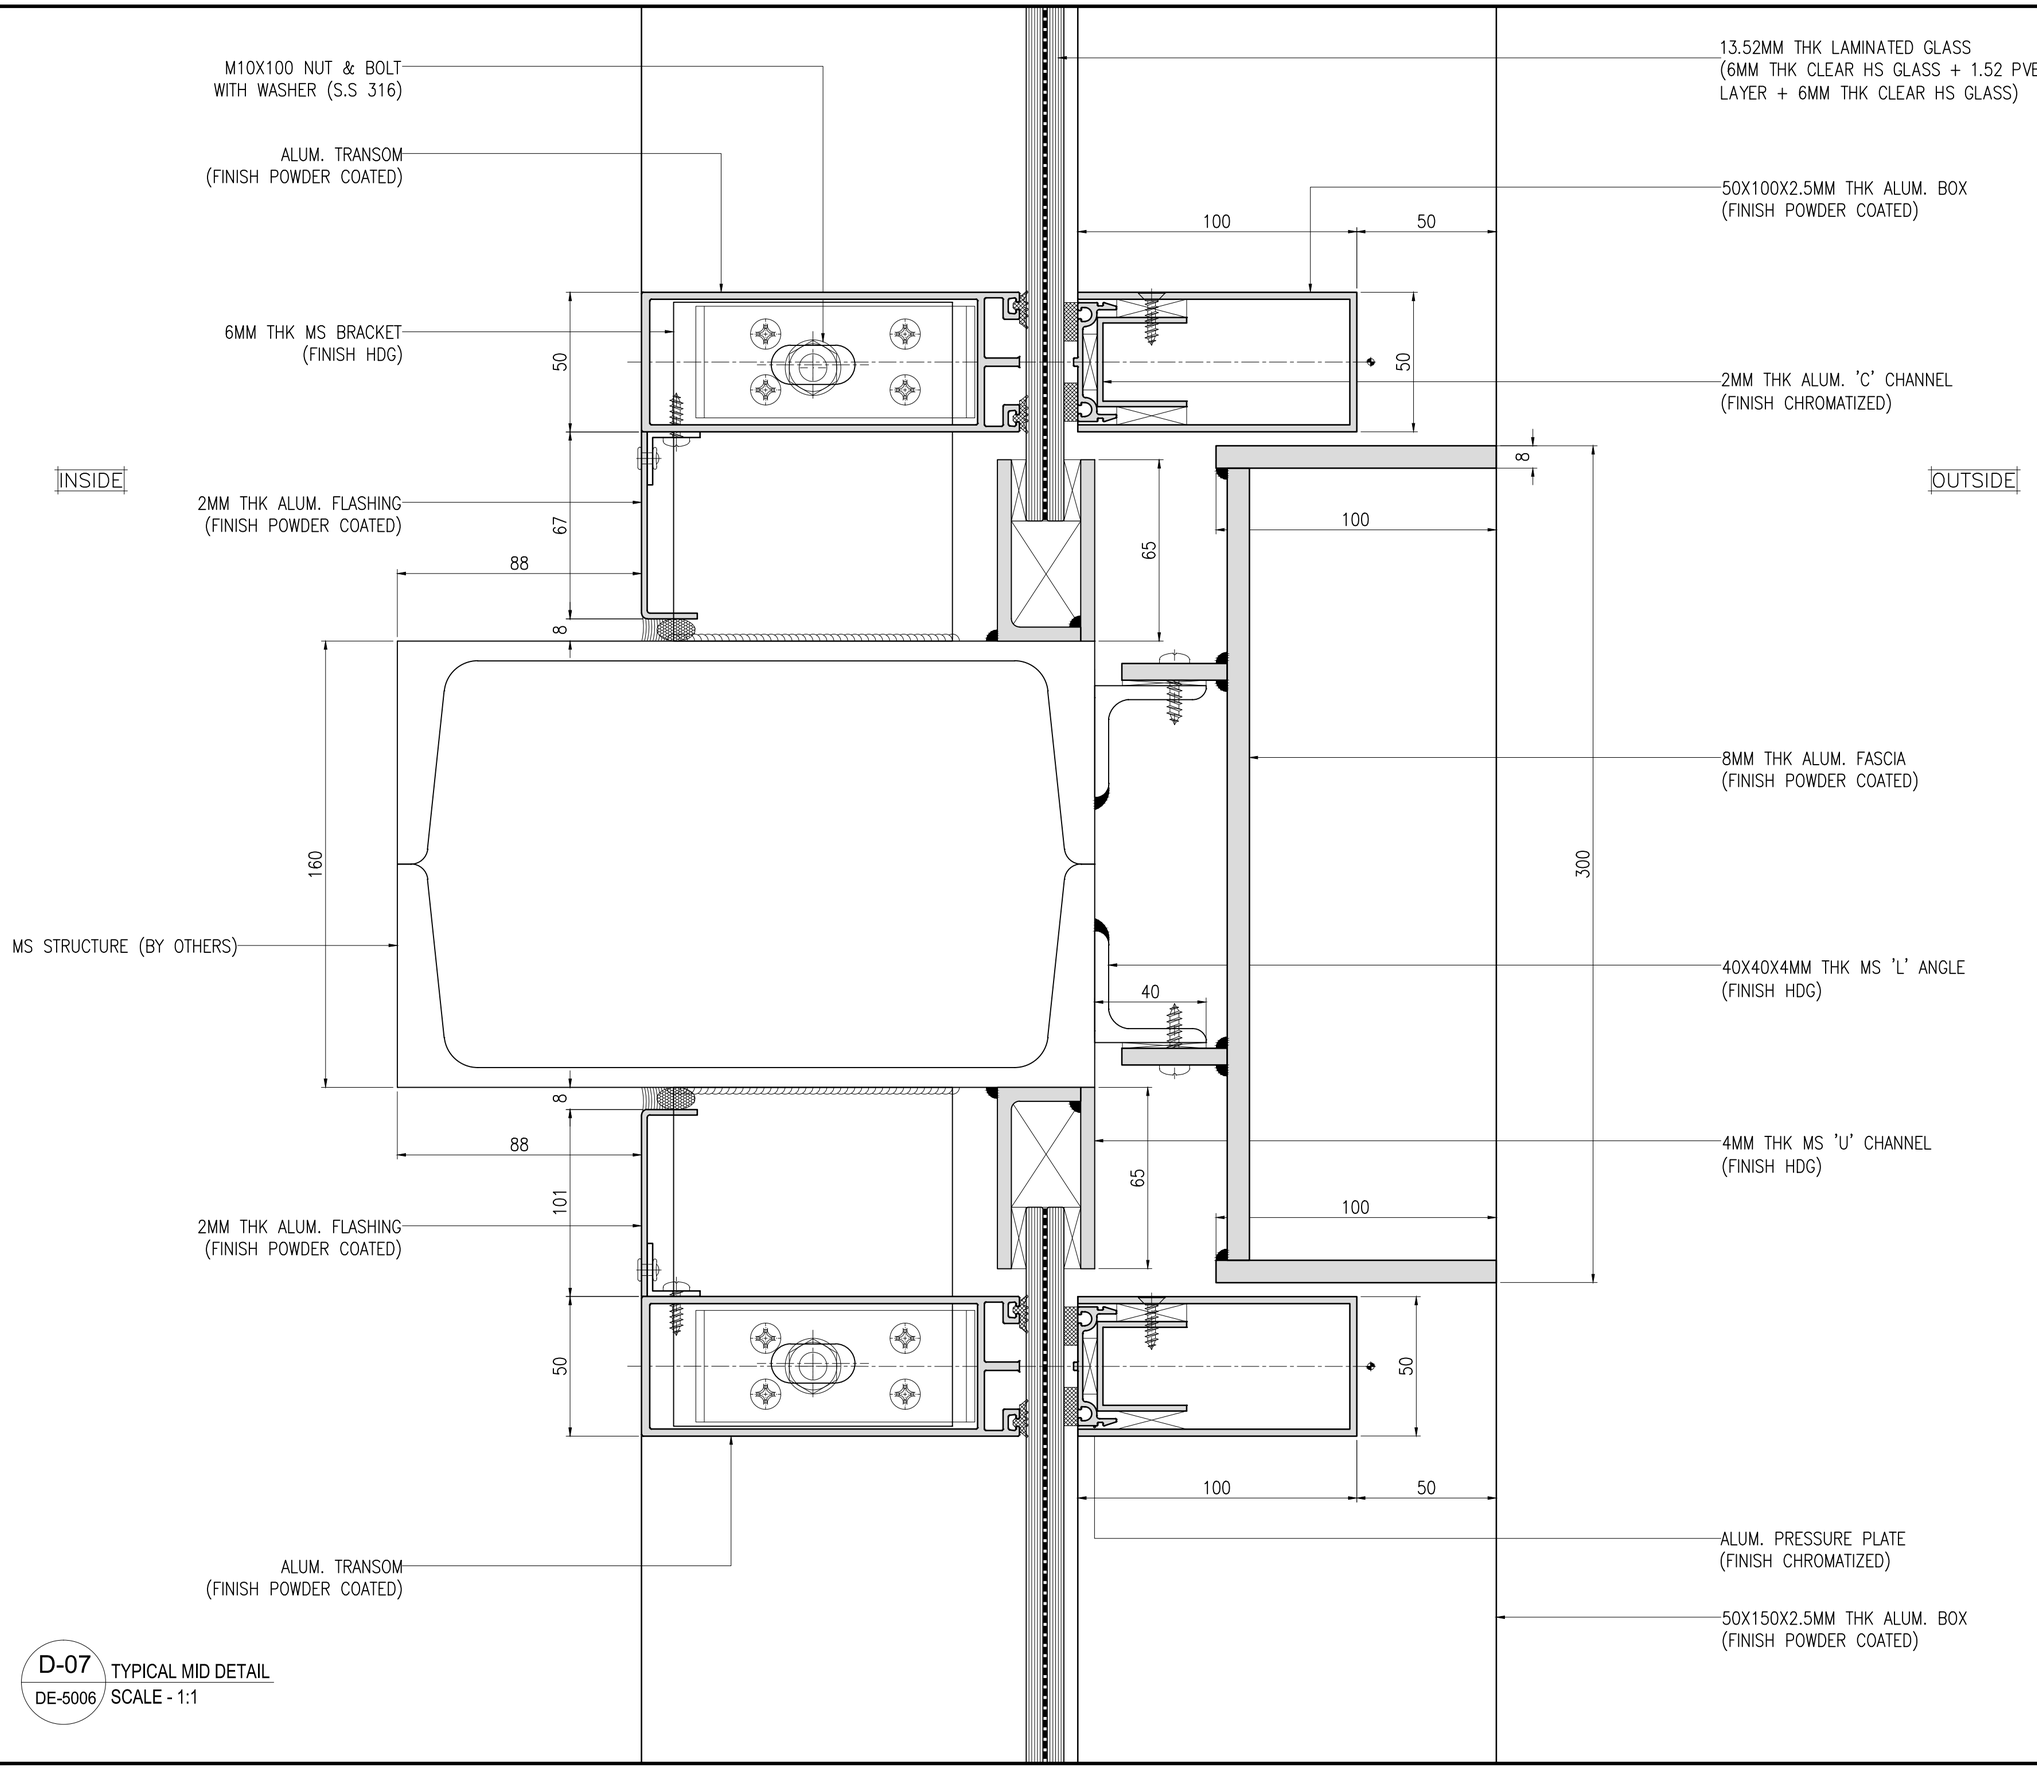

KEY PLAN :

(NOT TO SCALE)

Notes:
1) All dimensions are in mm.
2) Elevation Viewed From Outside.
3) Do not scale dwg. refer written dimensions.

Alum. finish:
1) AS PER APPROVED

Glazing.

REV.	DATE	DESCRIPTION
00	23.06.2021	ISSUE FOR APPROVAL

PROJECT :
SALES OFFICE
MANPADA - DOMBIVLI

CLIENT :
LODHA GROUP
LODHA EXCELUS, LEVEL 8, APOLLO MILLS COMPOUND, NM JOSHI MARG, MAHALAXMI, MUMBAI 400011.

ARCHITECT :
HAFEEZ CONTRACTOR
29 BANK STREET, FORT, MUMBAI
400 023 TEL : 2266 1920


CONSULTANT :

CURTAIN WALL CONTRACTOR:
RK FACADE PVT. LTD.
505, D-WING, TWIN ARCADE, MILITARY RD, MAROL, ANDHERI EAST, MUMBAI, 400059

SHEET CONTENTS :
SECTION DETAIL

Drawn : ROHIT	Date : 23.06.2021
Checked : MUZAFAR	Scale : 1:1
Approved : MUZAFAR	Cad Ref.

Drawing No. RK-LSO-DE-5006 | Rev. 00 | SHT. 00

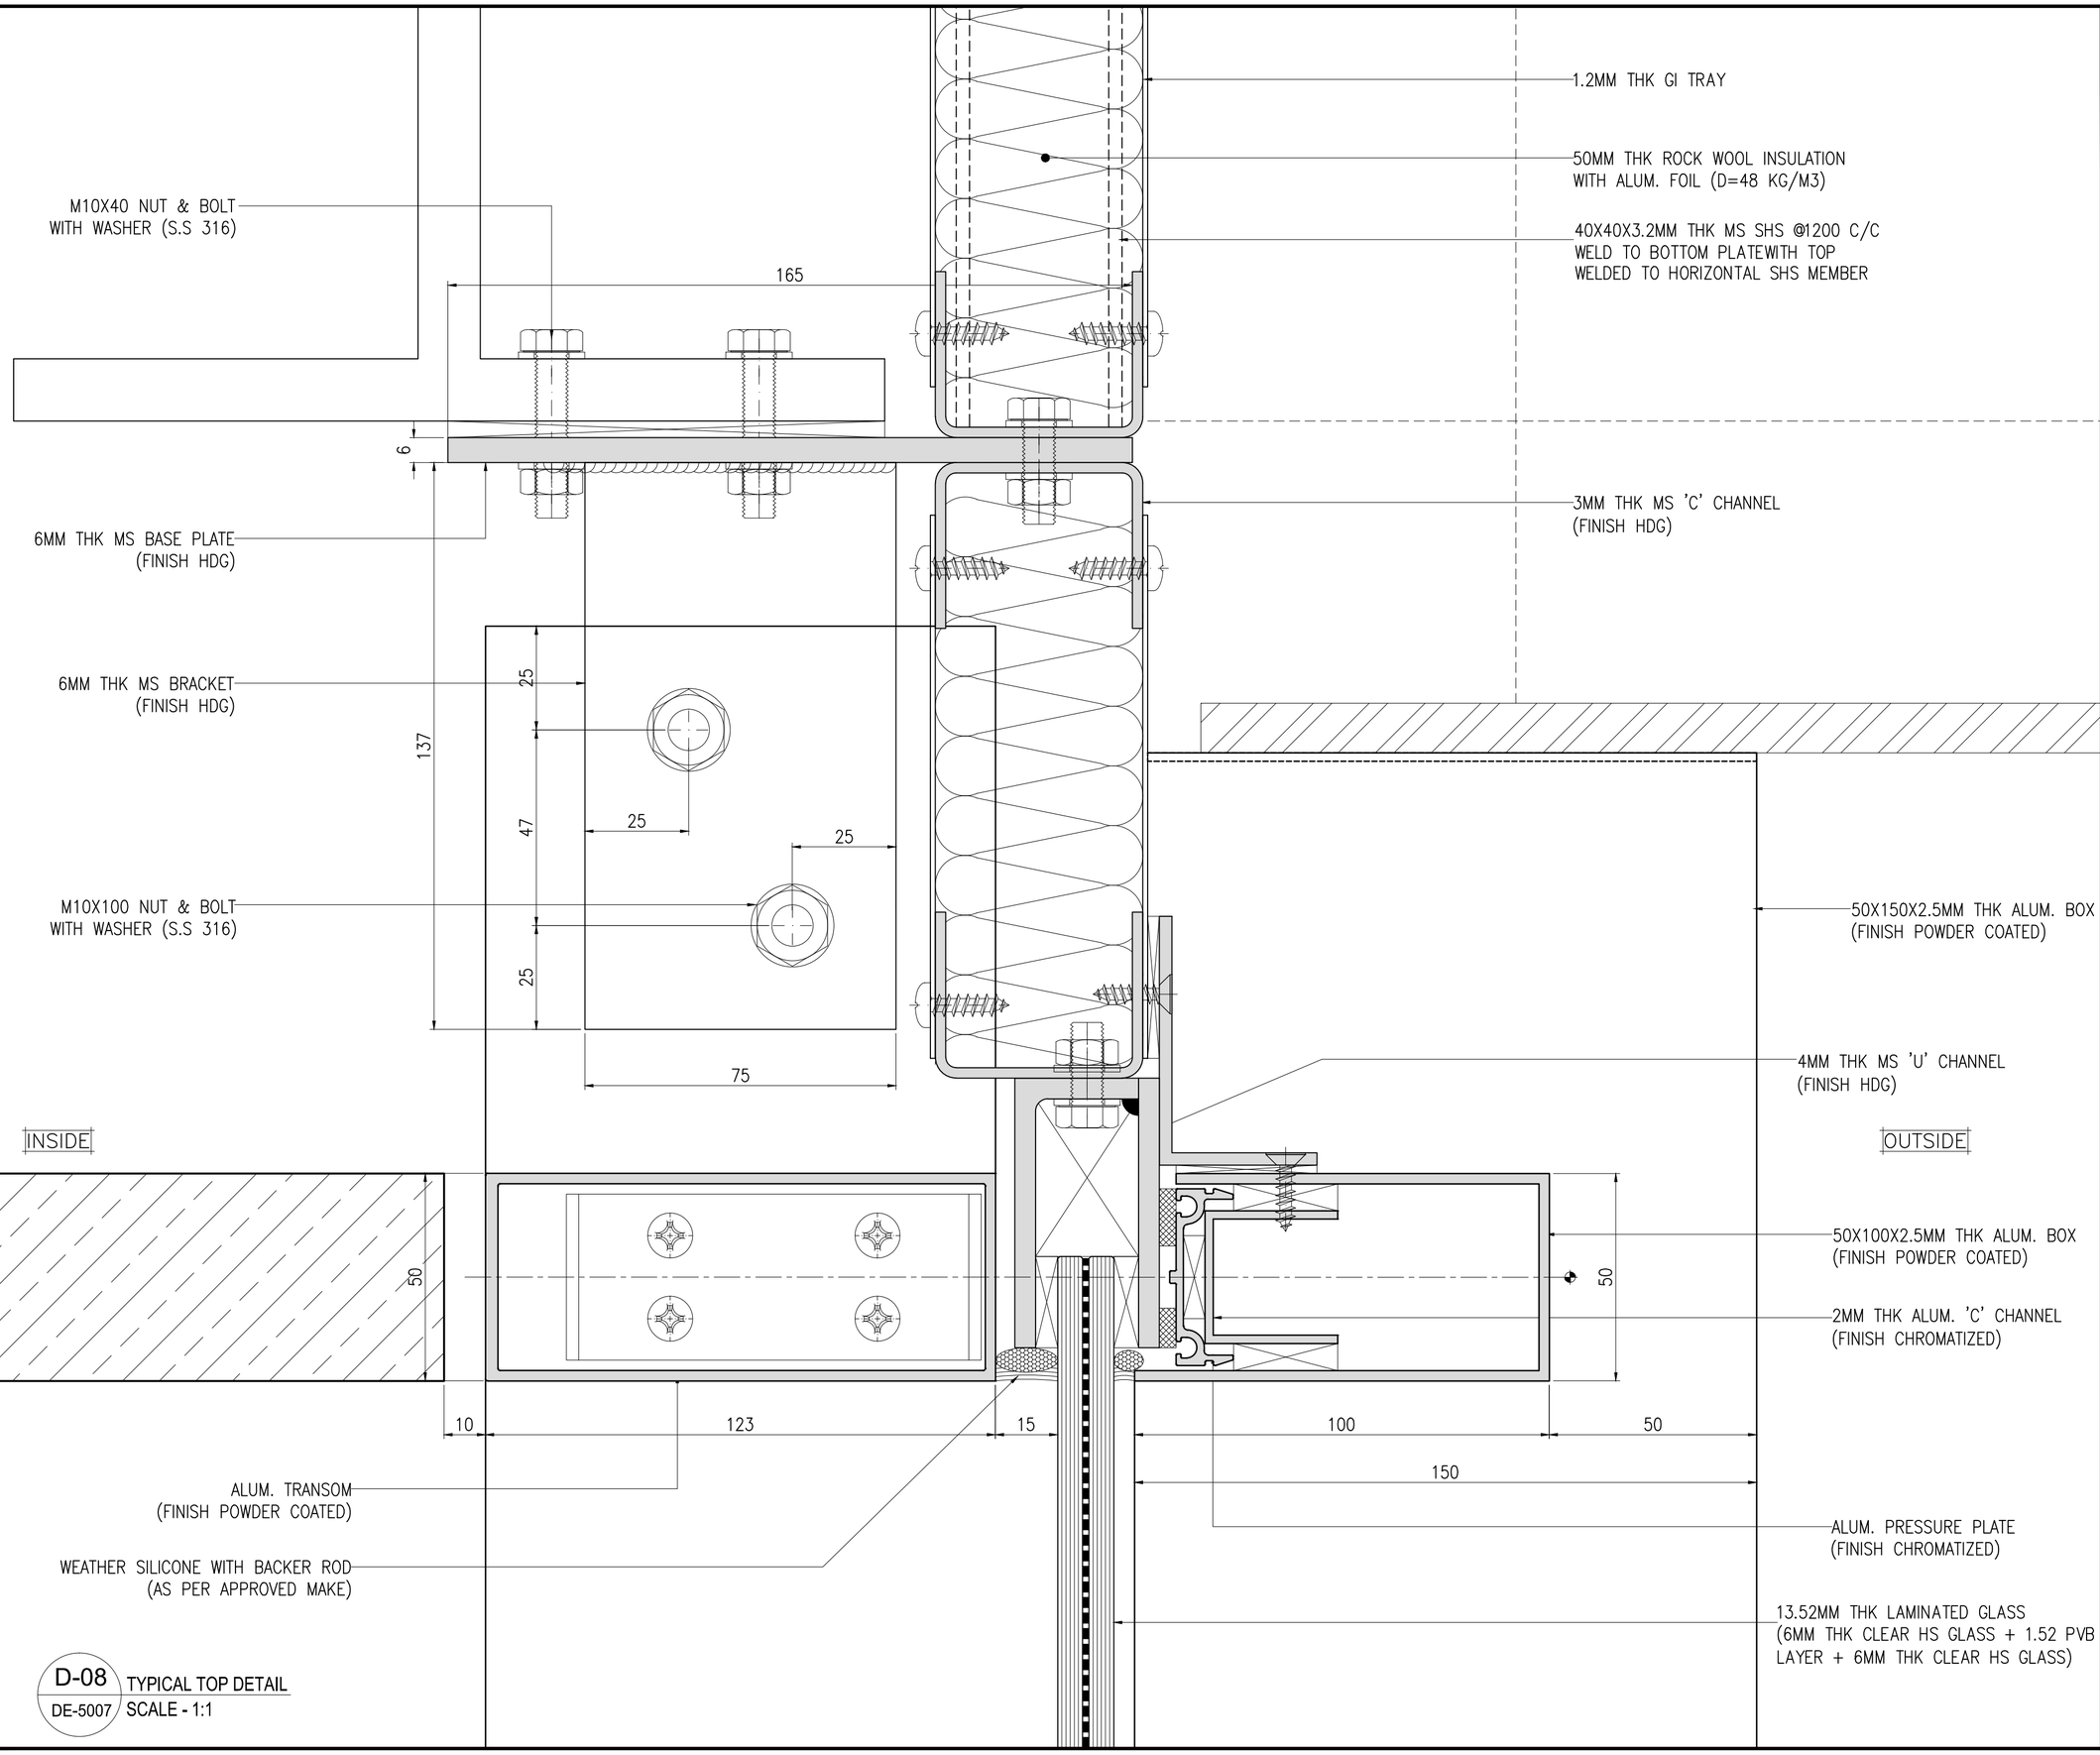

D-08 TYPICAL TOP DETAIL
DE-5007 SCALE - 1:1

KEY PLAN :

(NOT TO SCALE)

Notes:
1) All dimensions are in mm.
2) Elevation Viewed From Outside.
3) Do not scale dwg. refer written dimensions.

Alum. finish:
1) AS PER APPROVED

Glazing.

REV.	DATE	DESCRIPTION
00	23.06.2021	ISSUE FOR APPROVAL

PROJECT :
SALES OFFICE
MANPADA - DOMBIVLI

CLIENT :
LODHA GROUP
LODHA EXCELUS, LEVEL 8, APOLLO MILLS COMPOUND, NM JOSHI MARG, MAHALAXMI, MUMBAI 400011.

ARCHITECT :
HAFEEZ CONTRACTOR
29 BANK STREET, FORT, MUMBAI 400 023 TEL : 2266 1920


CONSULTANT :

CURTAIN WALL CONTRACTOR:
RK FACADE PVT. LTD.
505, D-WING, TWIN ARCADE, MILITARY RD, MAROL, ANDHERI EAST, MUMBAI, 400059

SHEET CONTENTS :
SECTION DETAIL

Drawn :	ROHIT	Date :	23.06.2021
Checked :	MUZAFAR	Scale :	1:1
Approved :	MUZAFAR	Cad Ref.	

Drawing No. RK-LSO-DE-5007 | Rev. 00 | SHT. 00

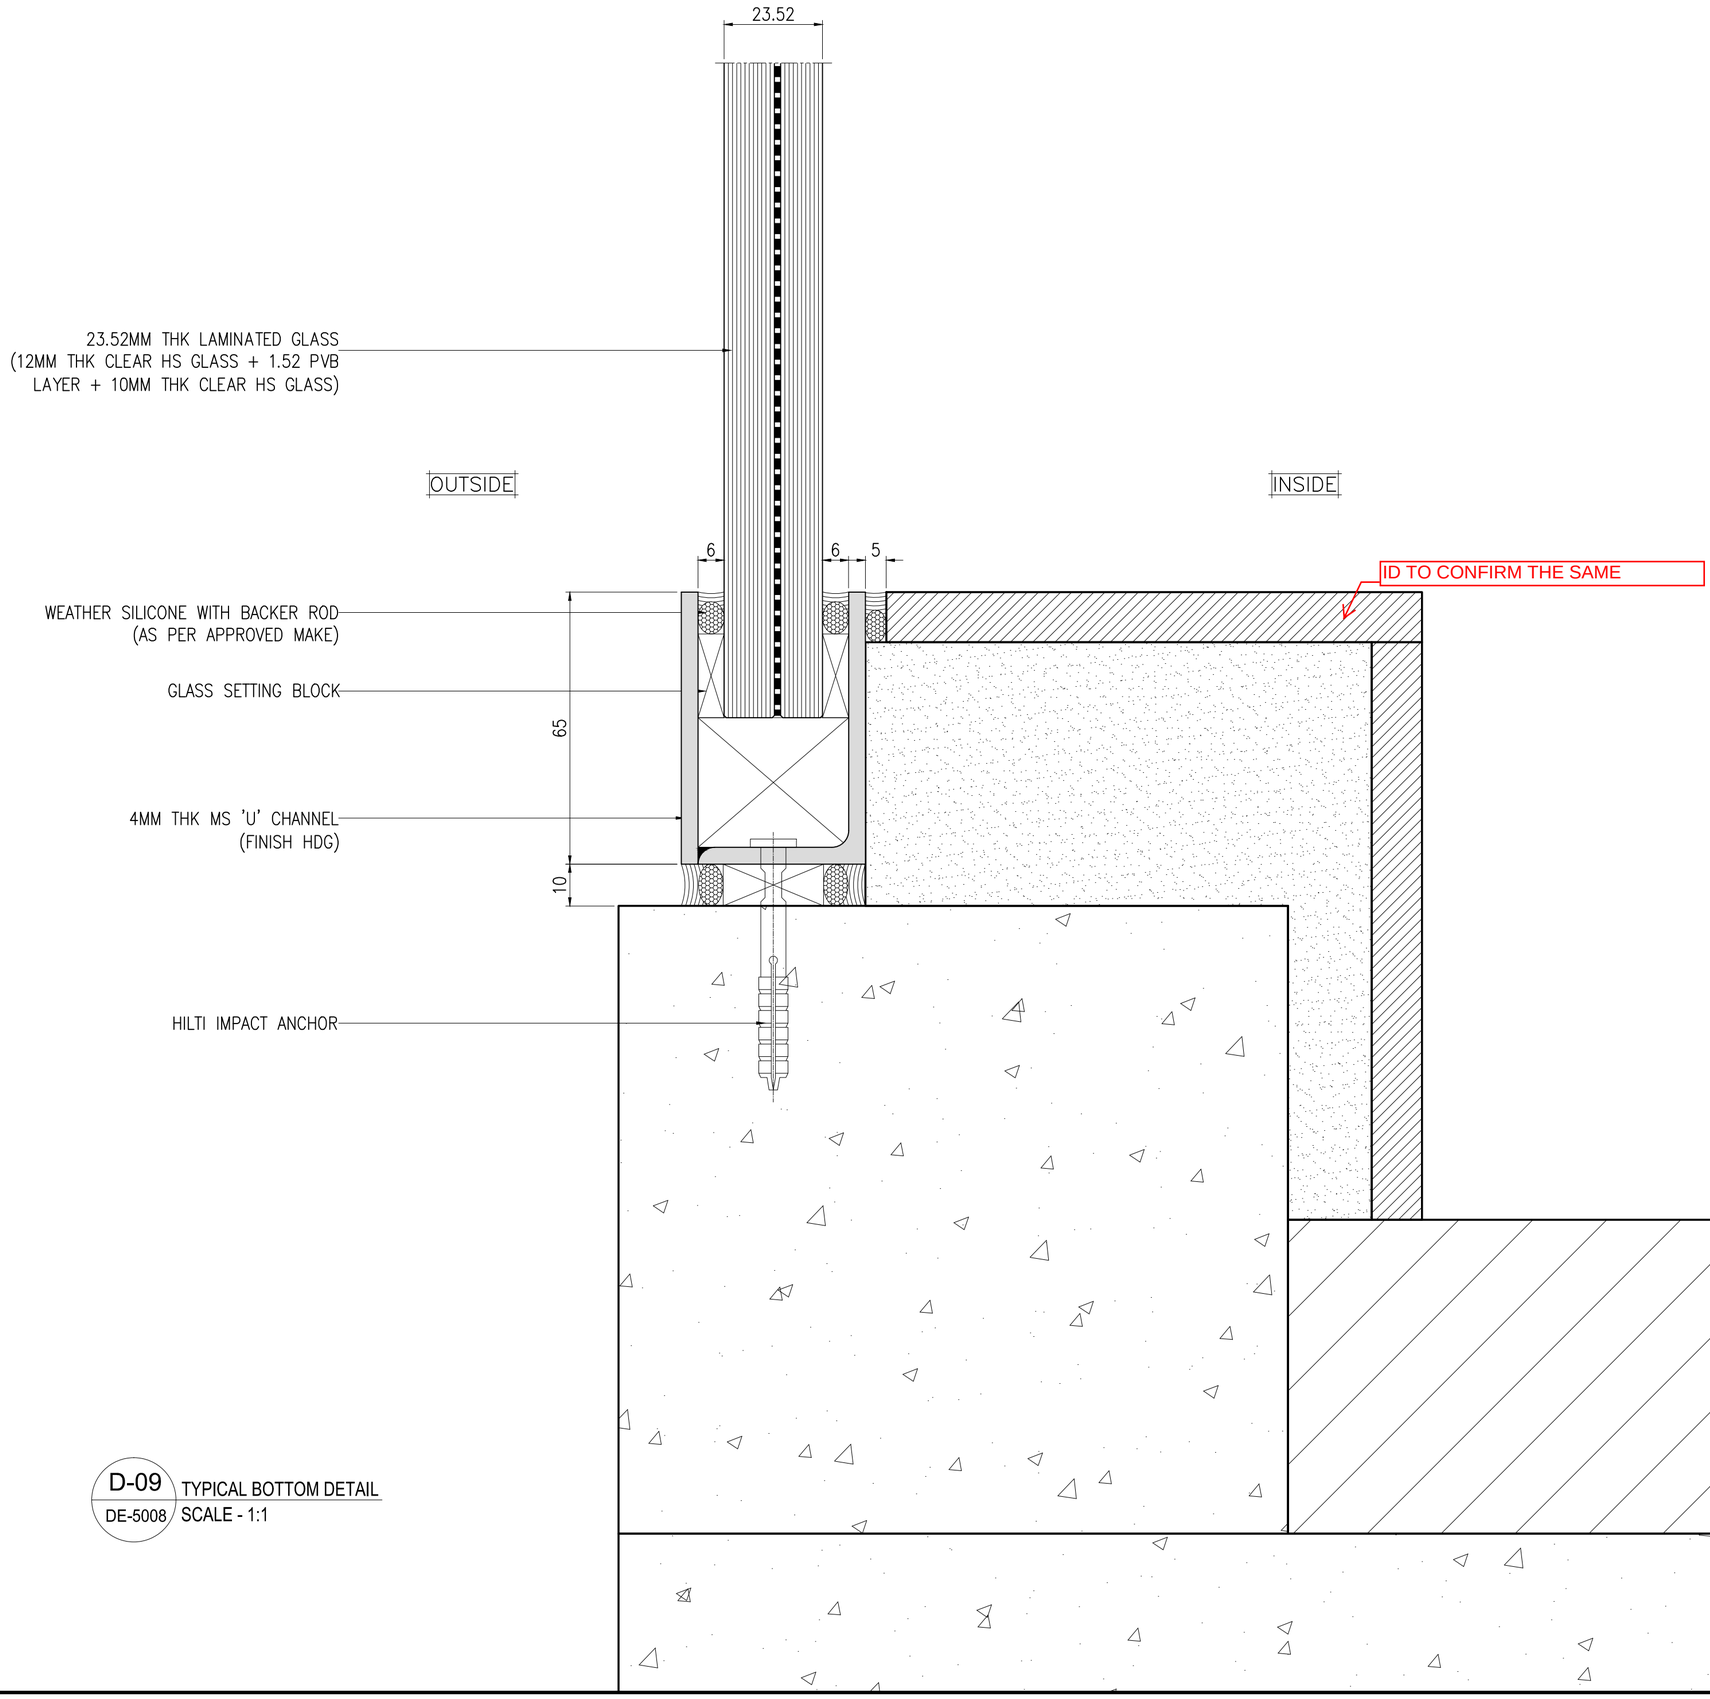

D-09 / DE-5008 TYPICAL BOTTOM DETAIL
SCALE - 1:1

KEY PLAN :

(NOT TO SCALE)

Notes:
1) All dimensions are in mm.
2) Elevation Viewed From Outside.
3) Do not scale dwg. refer written dimensions.

Alum. finish:
1) AS PER APPROVED

Glazing.

REV.	DATE	DESCRIPTION
00	23.06.2021	ISSUE FOR APPROVAL

PROJECT :
SALES OFFICE
MANPADA - DOMBIVLI

CLIENT :
LODHA GROUP
LODHA EXCELUS, LEVEL 8, APOLLO MILLS COMPOUND, NM JOSHI MARG, MAHALAXMI, MUMBAI 400011.

ARCHITECT :
HAFEEZ CONTRACTOR
29 BANK STREET, FORT, MUMBAI
400 023 TEL : 2266 1920


CONSULTANT :

CURTAIN WALL CONTRACTOR:
RK FACADE PVT. LTD.
505, D-WING, TWIN ARCADE,
MILITARY RD, MAROL, ANDHERI EAST,
MUMBAI, 400059

SHEET CONTENTS :
SECTION DETAIL

Drawn :	ROHIT	Date :	23.06.2021
Checked :	MUZAFAR	Scale :	1:1
Approved :	MUZAFAR	Cad Ref.	

Drawing No.	Rev.	SHT.
RK-LSO-DE-5007	00	00

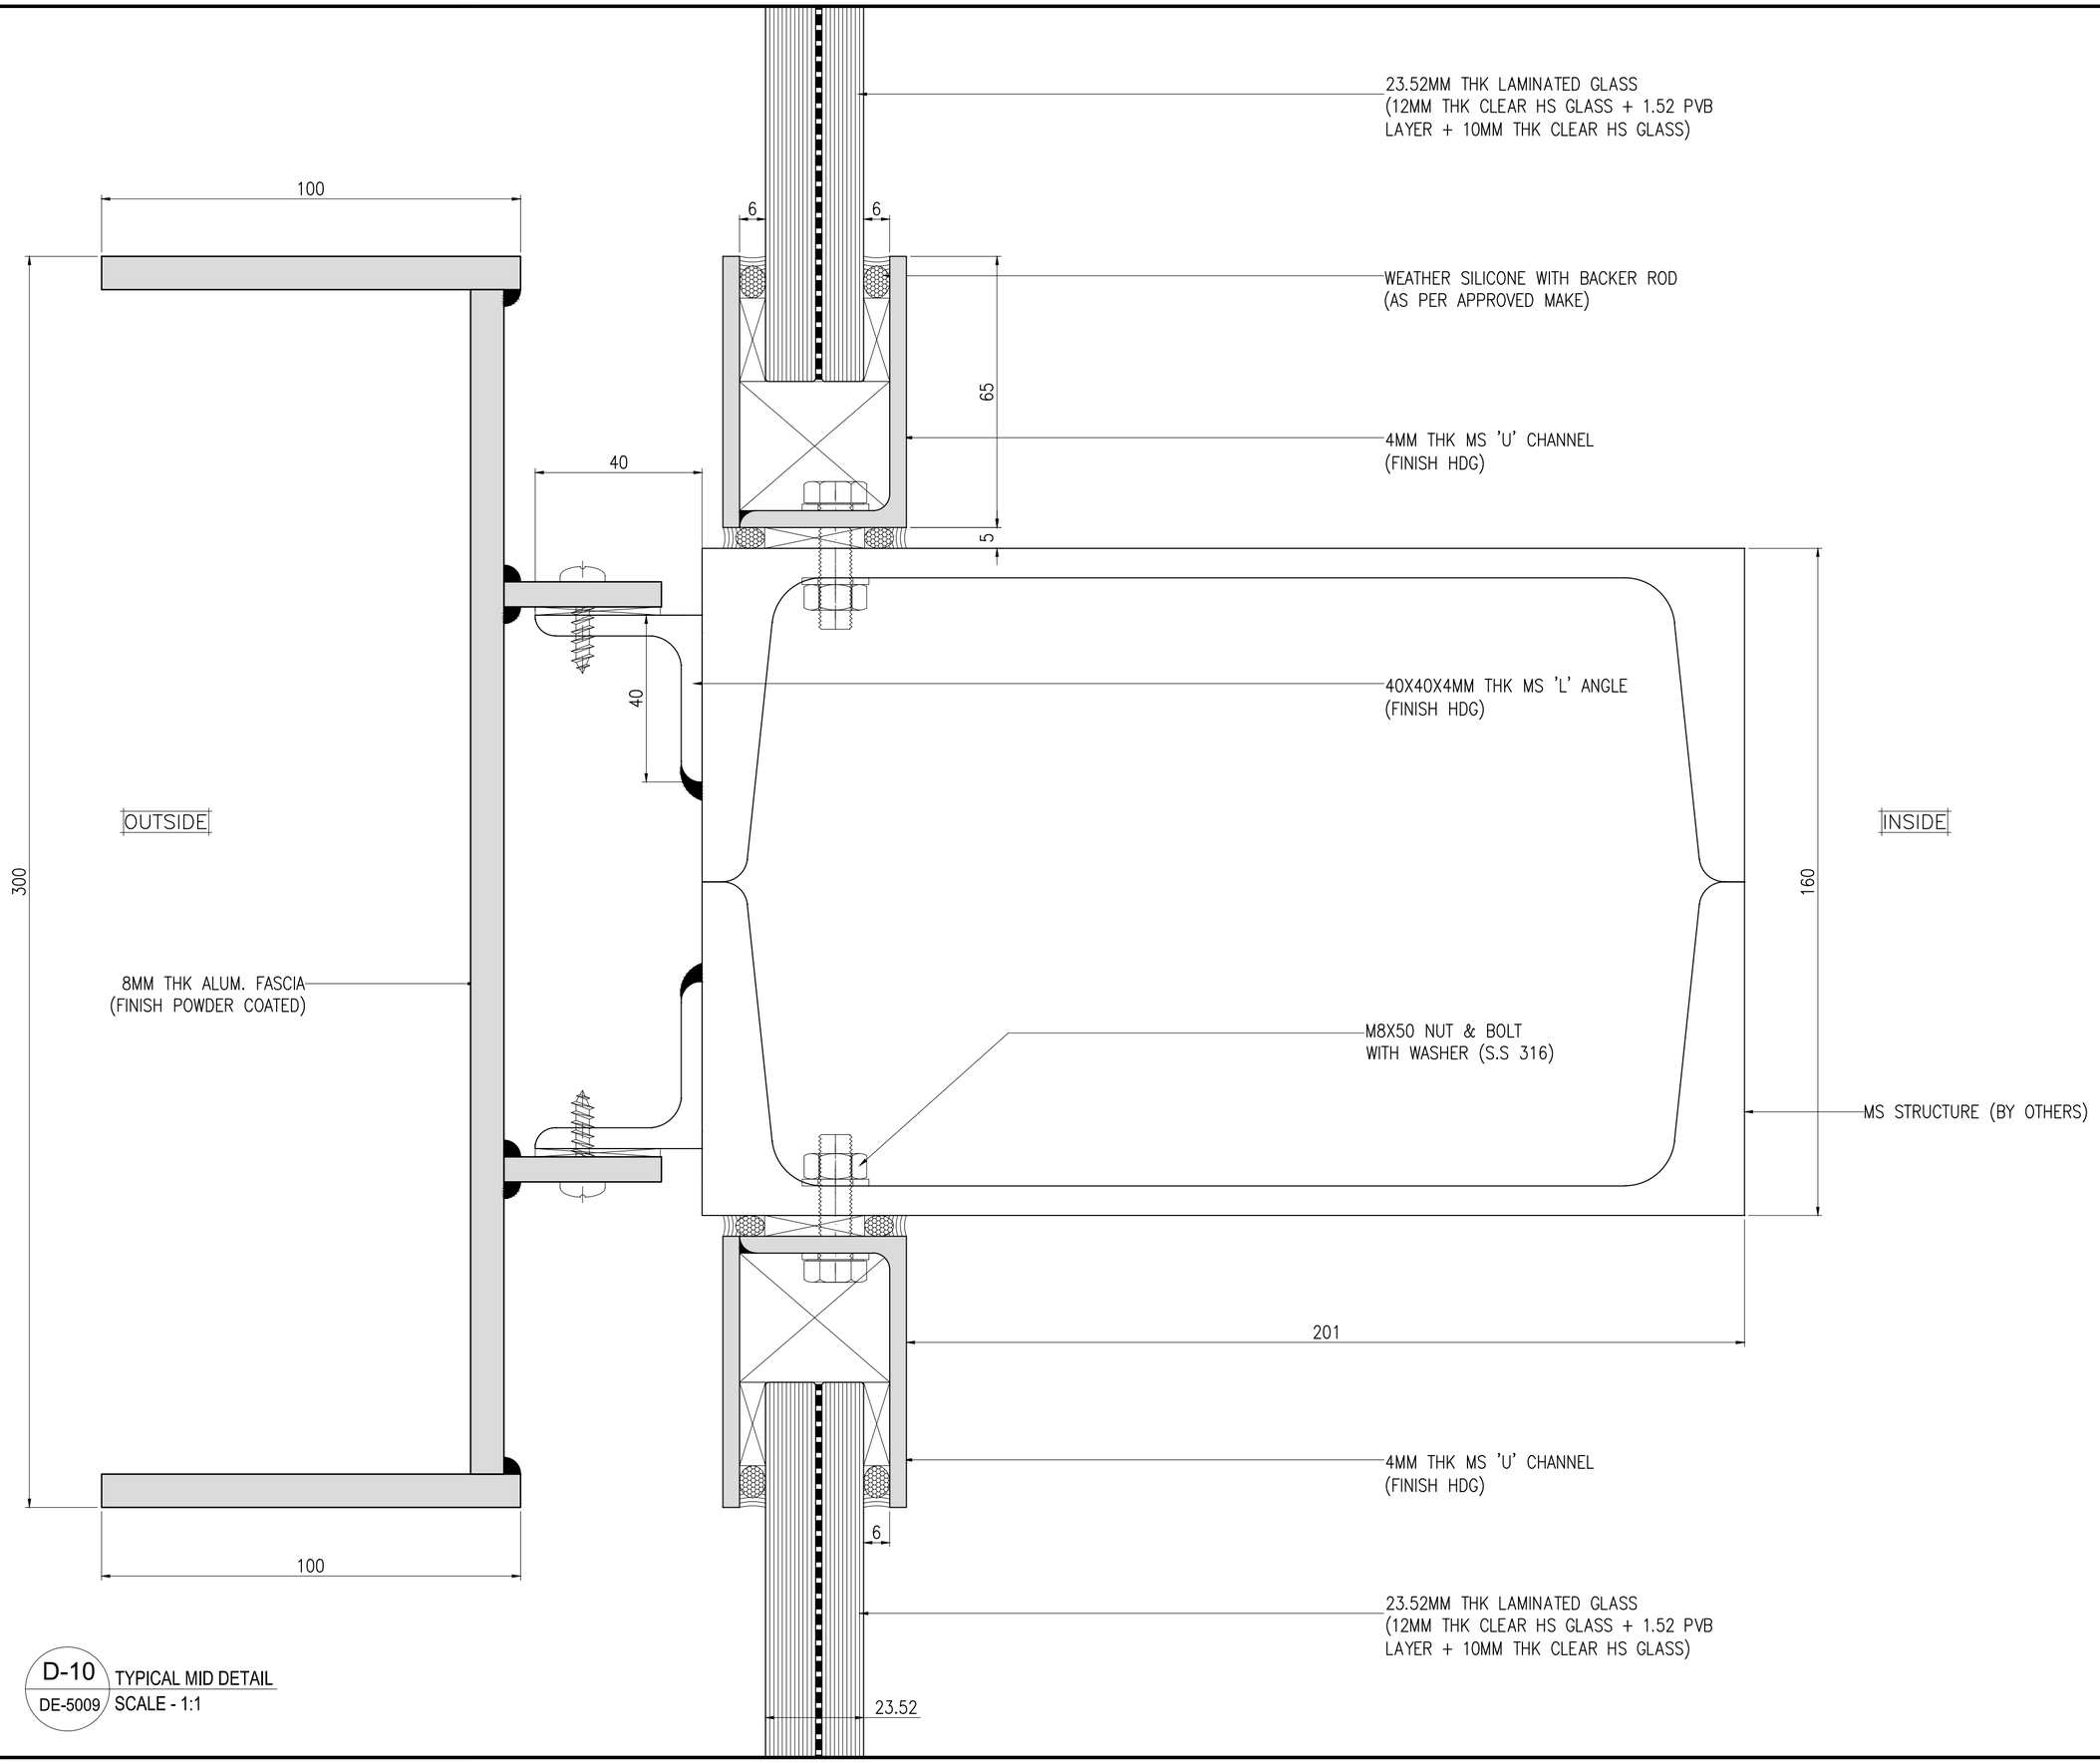

D-10 / DE-5009 TYPICAL MID DETAIL
SCALE - 1:1

KEY PLAN :

(NOT TO SCALE)

Notes:
1) All dimensions are in mm.
2) Elevation Viewed From Outside.
3) Do not scale dwg. refer written dimensions.

Alum. finish:
1) AS PER APPROVED

Glazing.

REV.	DATE	DESCRIPTION
00	23.06.2021	ISSUE FOR APPROVAL

PROJECT :
SALES OFFICE
MANPADA - DOMBIVLI

CLIENT :
LODHA GROUP
LODHA EXCELUS, LEVEL 8, APOLLO MILLS COMPOUND, NM JOSHI MARG, MAHALAXMI, MUMBAI 400011.

ARCHITECT :
HAFEEZ CONTRACTOR
29 BANK STREET, FORT, MUMBAI
400 023 TEL : 2266 1920


CONSULTANT :

CURTAIN WALL CONTRACTOR:
RK FACADE PVT. LTD.
505, D-WING, TWIN ARCADE,
MILITARY RD, MAROL, ANDHERI EAST,
MUMBAI, 400059

SHEET CONTENTS :
SECTION DETAIL

Drawn : ROHIT	Date : 23.06.2021
Checked : MUZAFAR	Scale : 1:1
Approved : MUZAFAR	Cad Ref.

Drawing No. RK-LSO-DE-5009 | Rev. 00 | SHT. 00

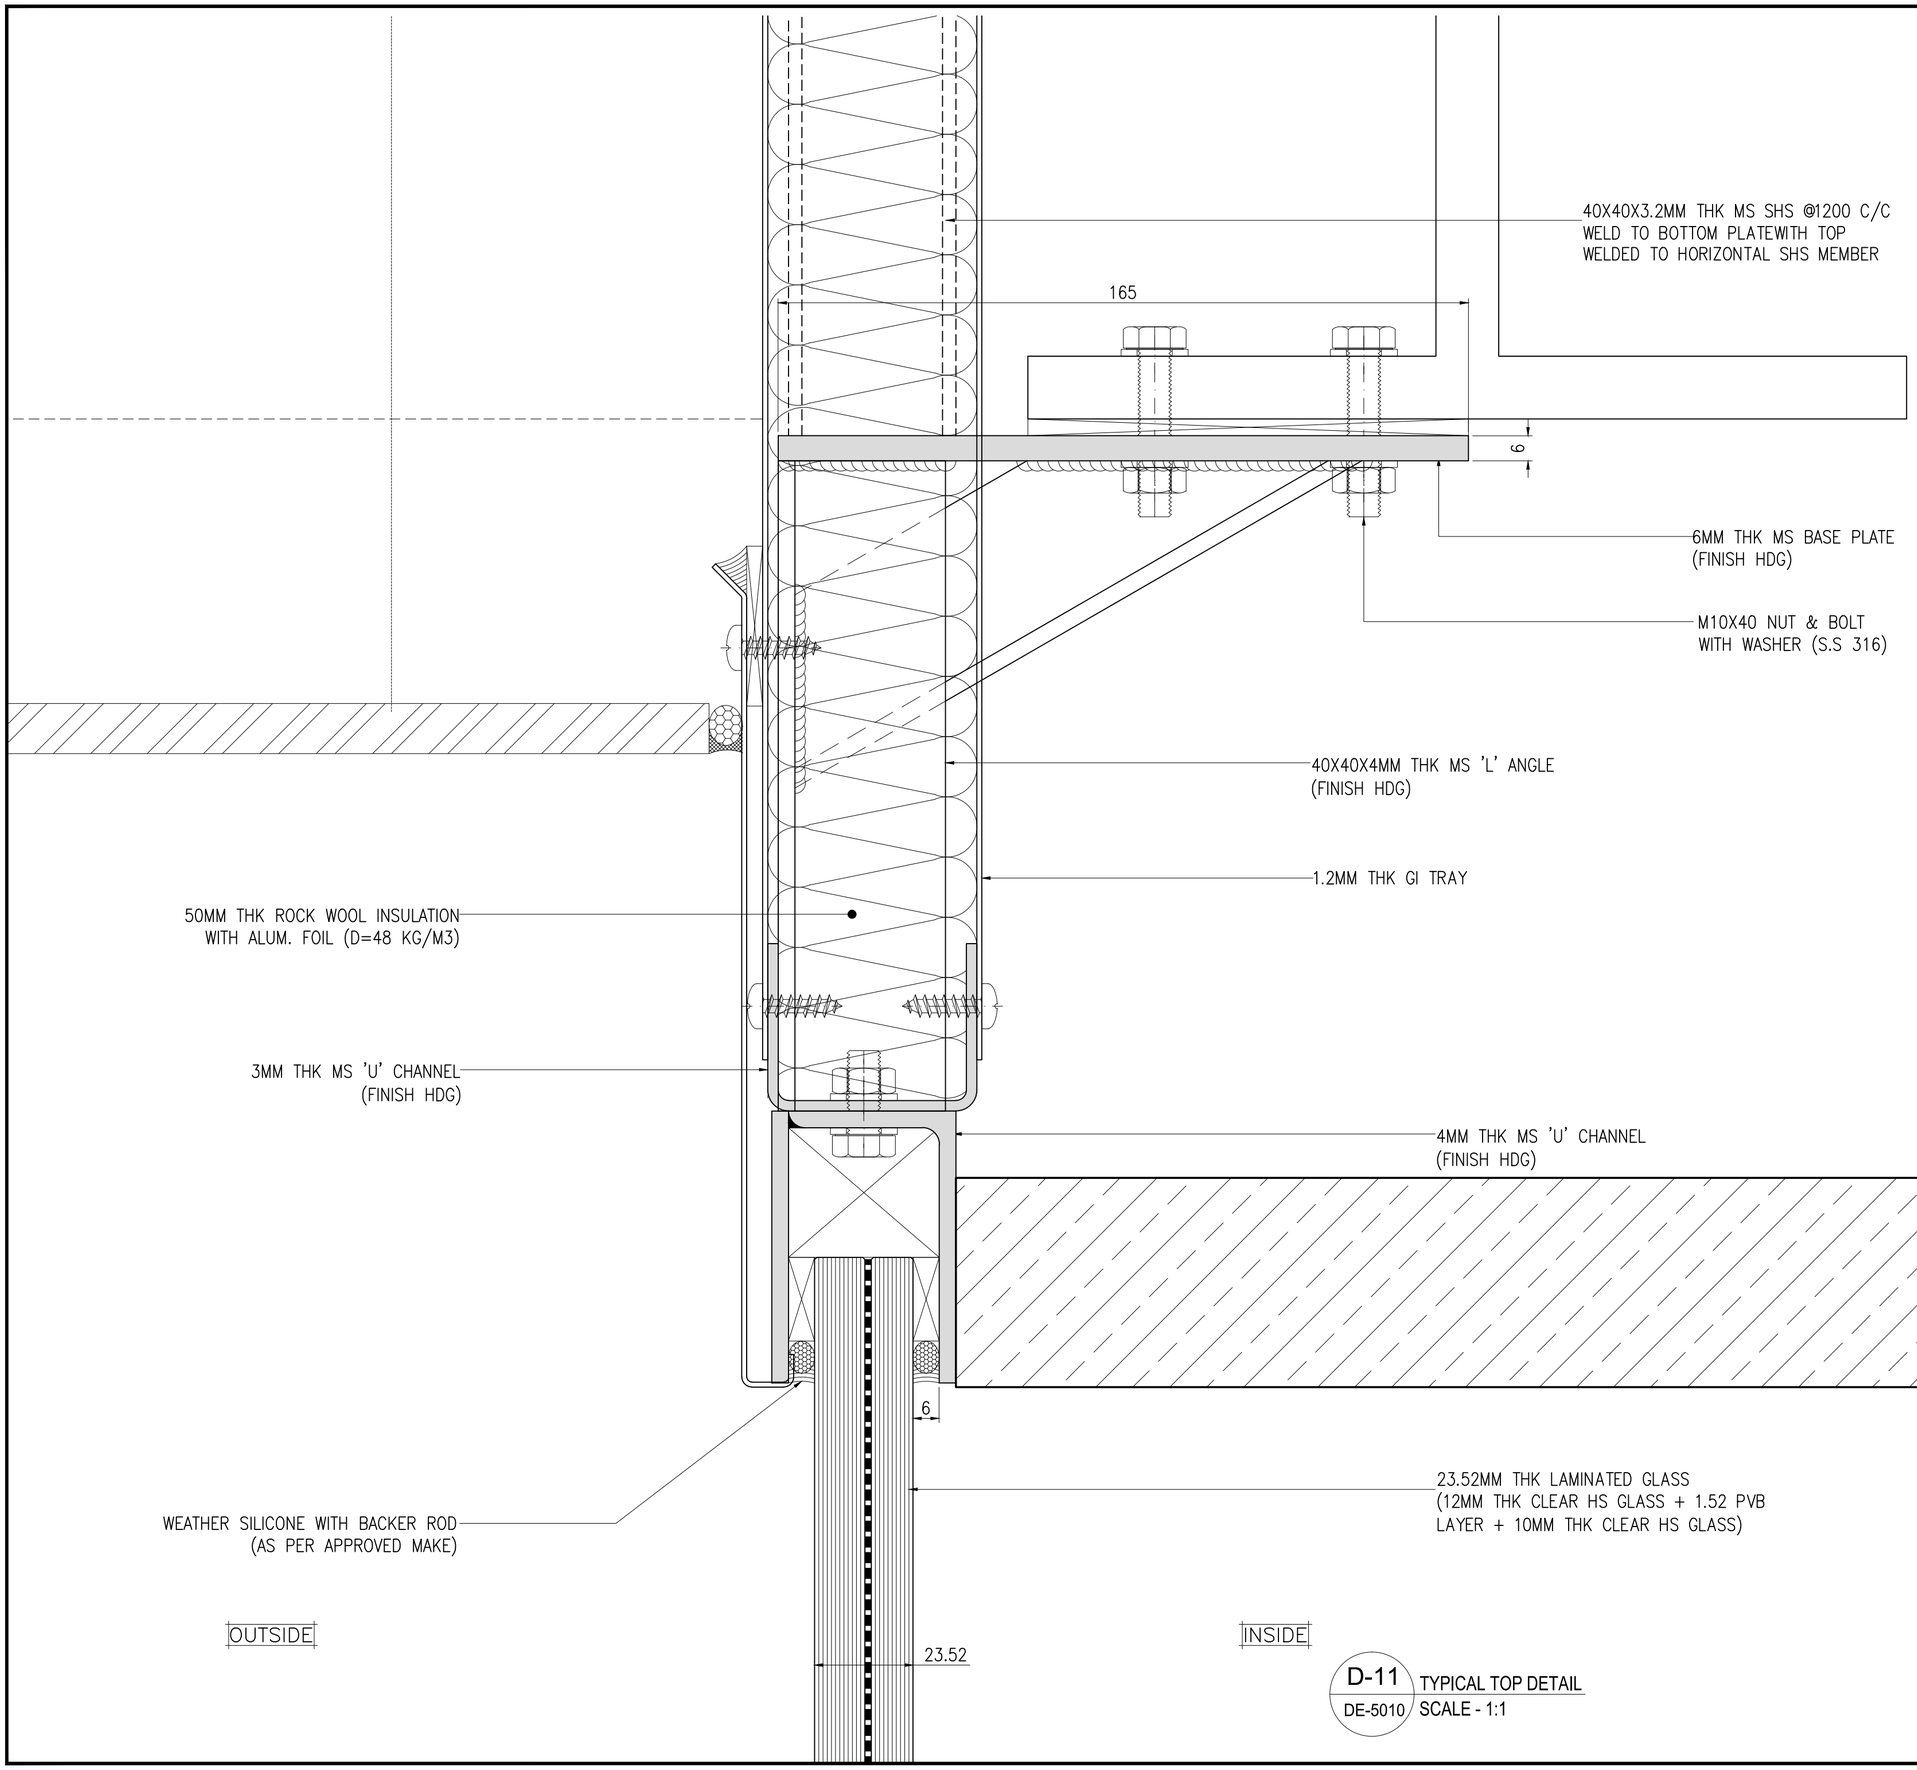

D-11 / DE-5010 TYPICAL TOP DETAIL
SCALE - 1:1

KEY PLAN :

(NOT TO SCALE)

Notes:
1) All dimensions are in mm.
2) Elevation Viewed From Outside.
3) Do not scale dwg. refer written dimensions.

Alum. finish:
1) AS PER APPROVED

Glazing.

REV.	DATE	DESCRIPTION
00	23.06.2021	ISSUE FOR APPROVAL

PROJECT :
SALES OFFICE
MANPADA - DOMBIVLI

CLIENT :
LODHA GROUP
LODHA EXCELUS, LEVEL 8, APOLLO MILLS COMPOUND, NM JOSHI MARG, MAHALAXMI, MUMBAI 400011.

ARCHITECT :
HAFEEZ CONTRACTOR
29 BANK STREET, FORT, MUMBAI
400 023 TEL : 2266 1920


CONSULTANT :

CURTAIN WALL CONTRACTOR:
RK FACADE PVT. LTD.
505, D-WING, TWIN ARCADE,
MILITARY RD, MAROL, ANDHERI EAST,
MUMBAI, 400059

SHEET CONTENTS :
SECTION DETAIL

Drawn :	ROHIT	Date :	23.06.2021
Checked :	MUZAFAR	Scale :	1:1
Approved :	MUZAFAR	Cad Ref.	

Drawing No.	Rev.	SHT.
RK-LSO-DE-5010	00	00

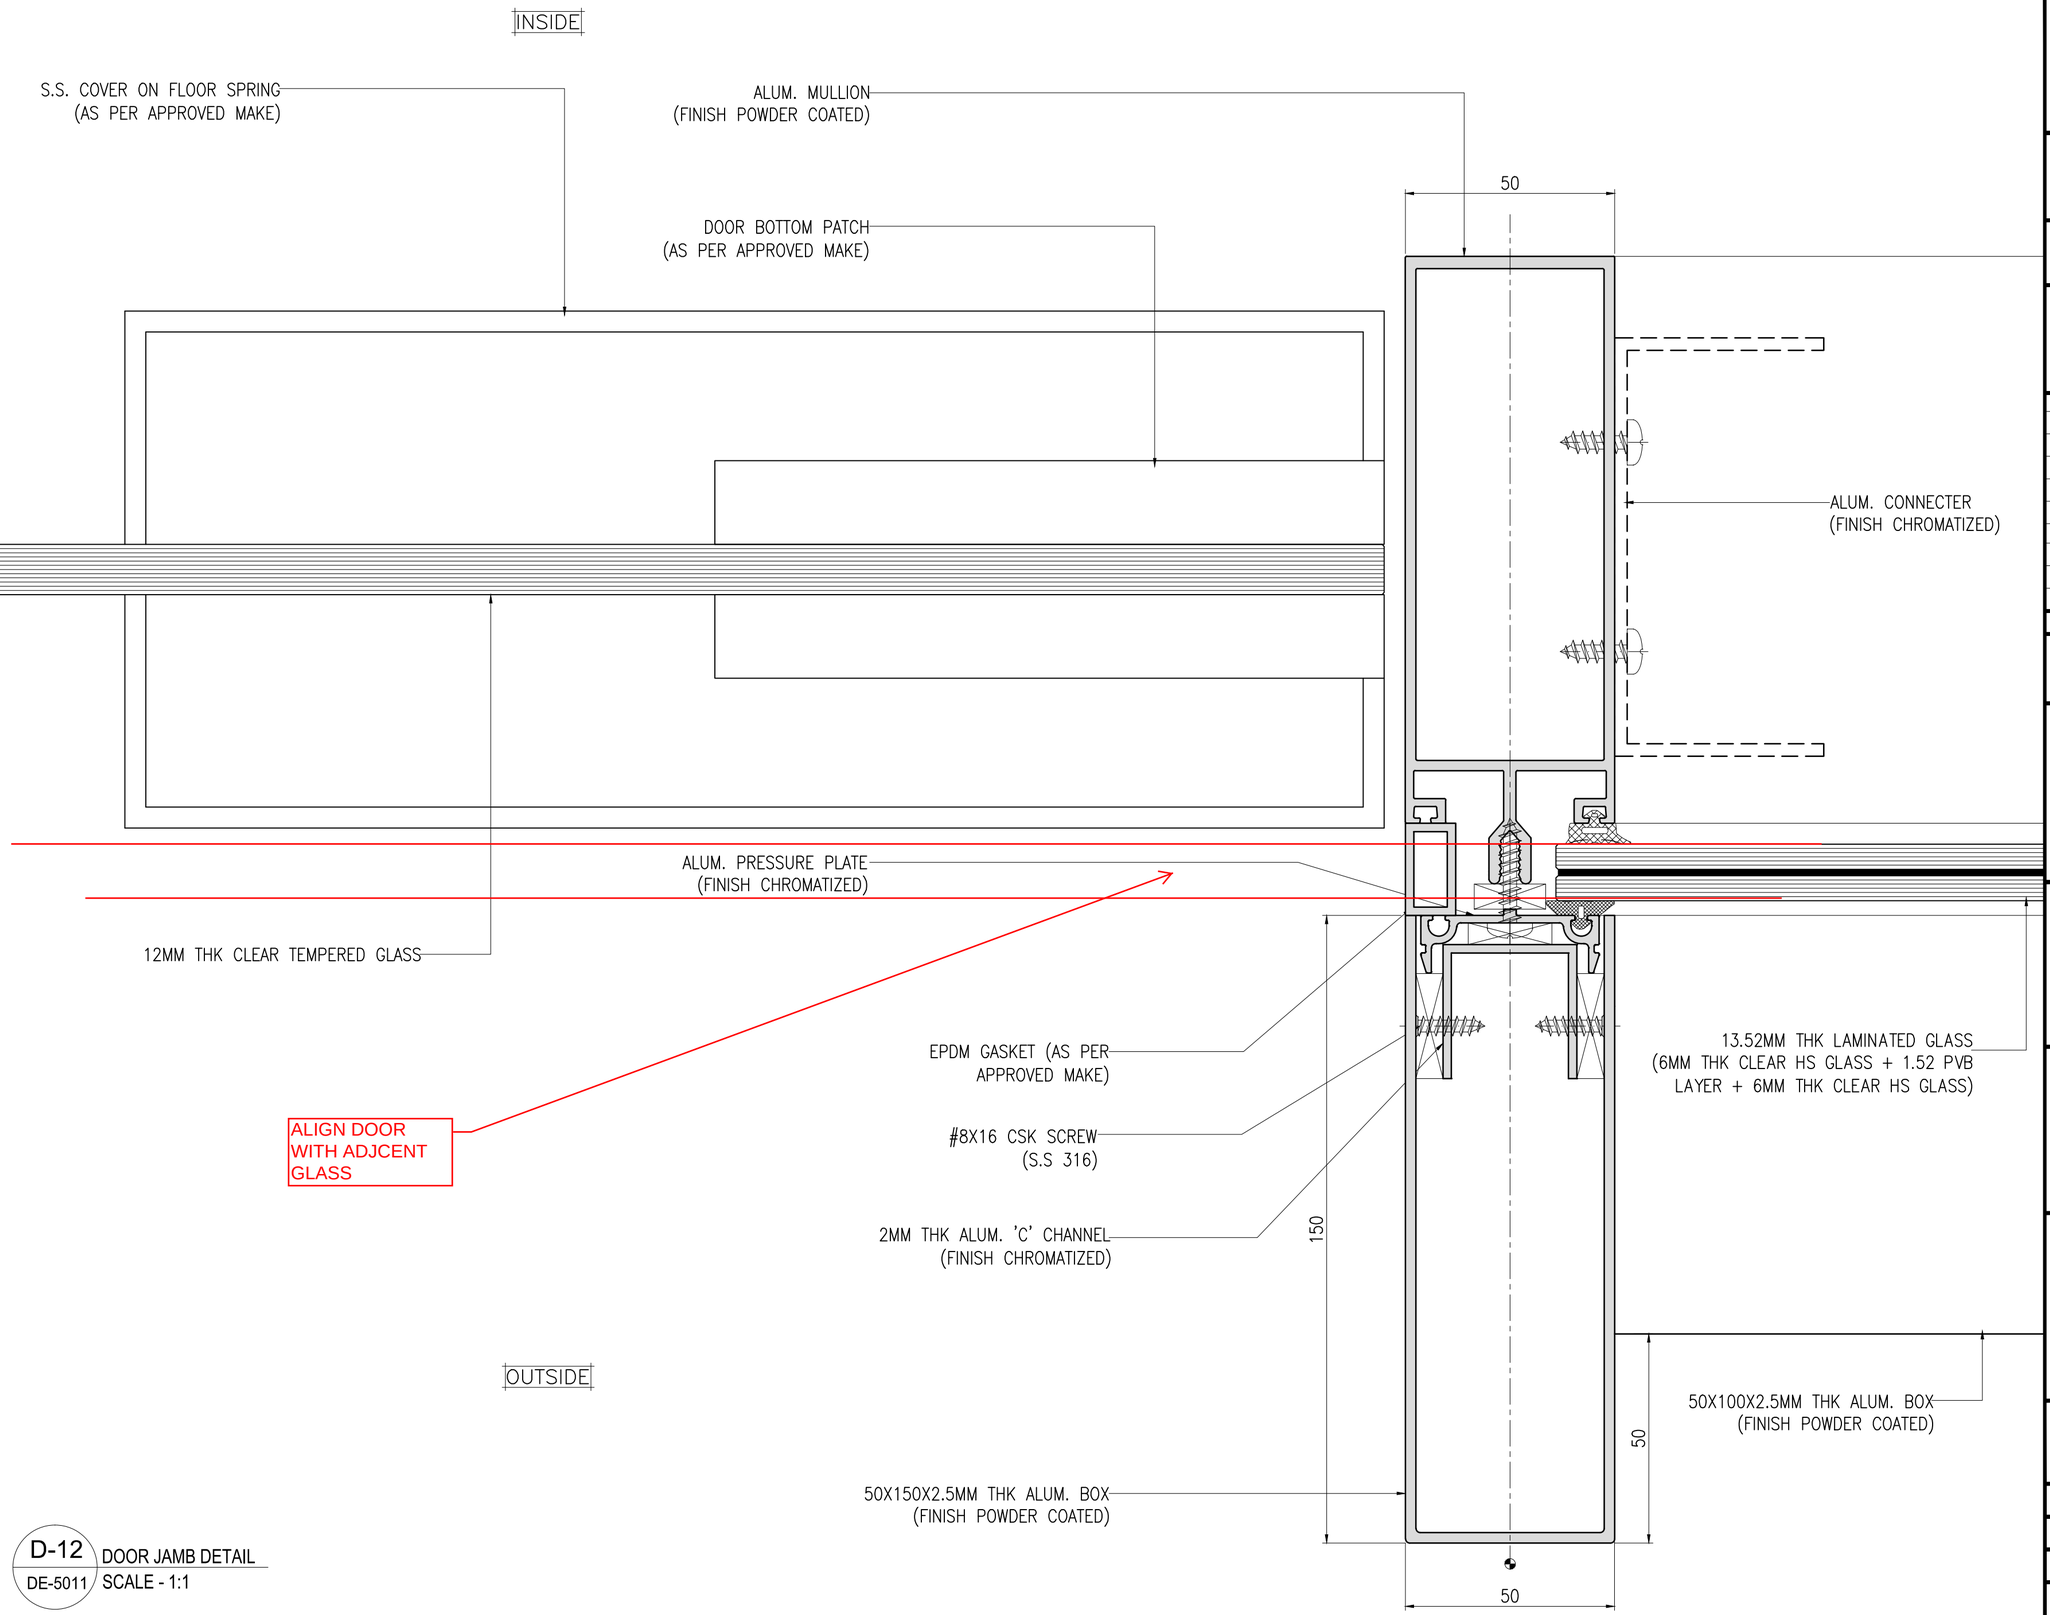

D-12 / DE-5011 DOOR JAMB DETAIL
SCALE - 1:1

KEY PLAN :

(NOT TO SCALE)

Notes:
1) All dimensions are in mm.
2) Elevation Viewed From Outside.
3) Do not scale dwg. refer written dimensions.

Alum. finish:
1) AS PER APPROVED

Glazing.

REV.	DATE	DESCRIPTION
00	23.06.2021	ISSUE FOR APPROVAL

PROJECT :
SALES OFFICE
MANPADA - DOMBIVLI

CLIENT :
LODHA GROUP
LODHA EXCELUS, LEVEL 8, APOLLO MILLS COMPOUND, NM JOSHI MARG, MAHALAXMI, MUMBAI 400011.

ARCHITECT :
HAFEEZ CONTRACTOR
29 BANK STREET, FORT, MUMBAI
400 023 TEL : 2266 1920


CONSULTANT :

CURTAIN WALL CONTRACTOR:
RK FACADE PVT. LTD.
505, D-WING, TWIN ARCADE, MILITARY RD, MAROL, ANDHERI EAST, MUMBAI, 400059

SHEET CONTENTS :
PLAN DETAIL

Drawn : ROHIT	Date : 23.06.2021
Checked : MUZAFAR	Scale : 1:1
Approved : MUZAFAR	Cad Ref.

Drawing No. RK-LSO-DE-5011 | Rev. 00 | SHT. 00

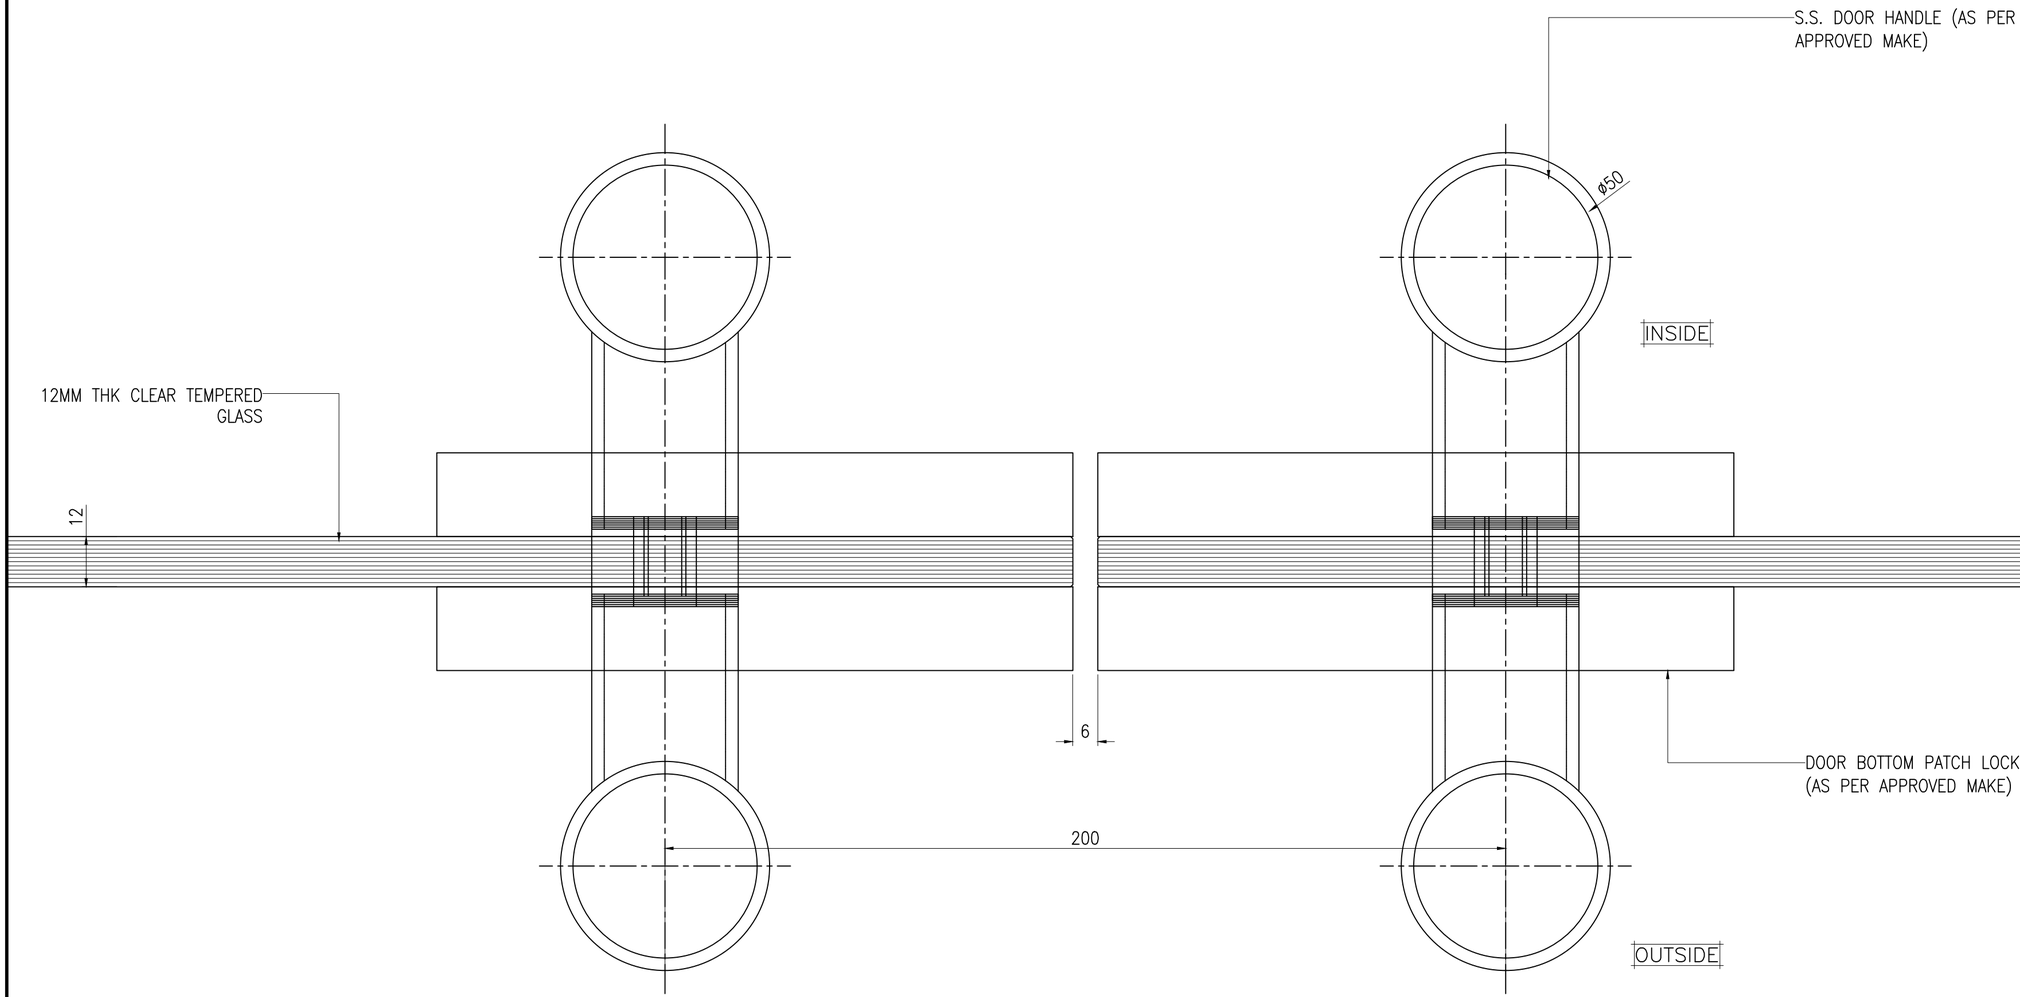

D-13 / DE-5012 DOOR MID DETAIL
SCALE - 1:1

KEY PLAN :

(NOT TO SCALE)

Notes:
1) All dimensions are in mm.
2) Elevation Viewed From Outside.
3) Do not scale dwg. refer written dimensions.

Alum. finish:
1) AS PER APPROVED

Glazing.

REV.	DATE	DESCRIPTION
00	23.06.2021	ISSUE FOR APPROVAL

PROJECT :
SALES OFFICE
MANPADA - DOMBIVLI

CLIENT :
LODHA GROUP
LODHA EXCELUS, LEVEL 8, APOLLO MILLS COMPOUND, NM JOSHI MARG, MAHALAXMI, MUMBAI 400011.

ARCHITECT :
HAFEEZ CONTRACTOR
29 BANK STREET, FORT, MUMBAI 400 023 TEL : 2266 1920


CONSULTANT :

CURTAIN WALL CONTRACTOR:
RK FACADE PVT. LTD.
505, D-WING, TWIN ARCADE, MILITARY RD, MAROL, ANDHERI EAST, MUMBAI, 400059

SHEET CONTENTS :
PLAN DETAIL

Drawn :	ROHIT	Date :	23.06.2021
Checked :	MUZAFAR	Scale :	1:1
Approved :	MUZAFAR	Cad Ref.	

Drawing No. RK-LSO-DE-5012 | Rev. 00 | SHT. 00

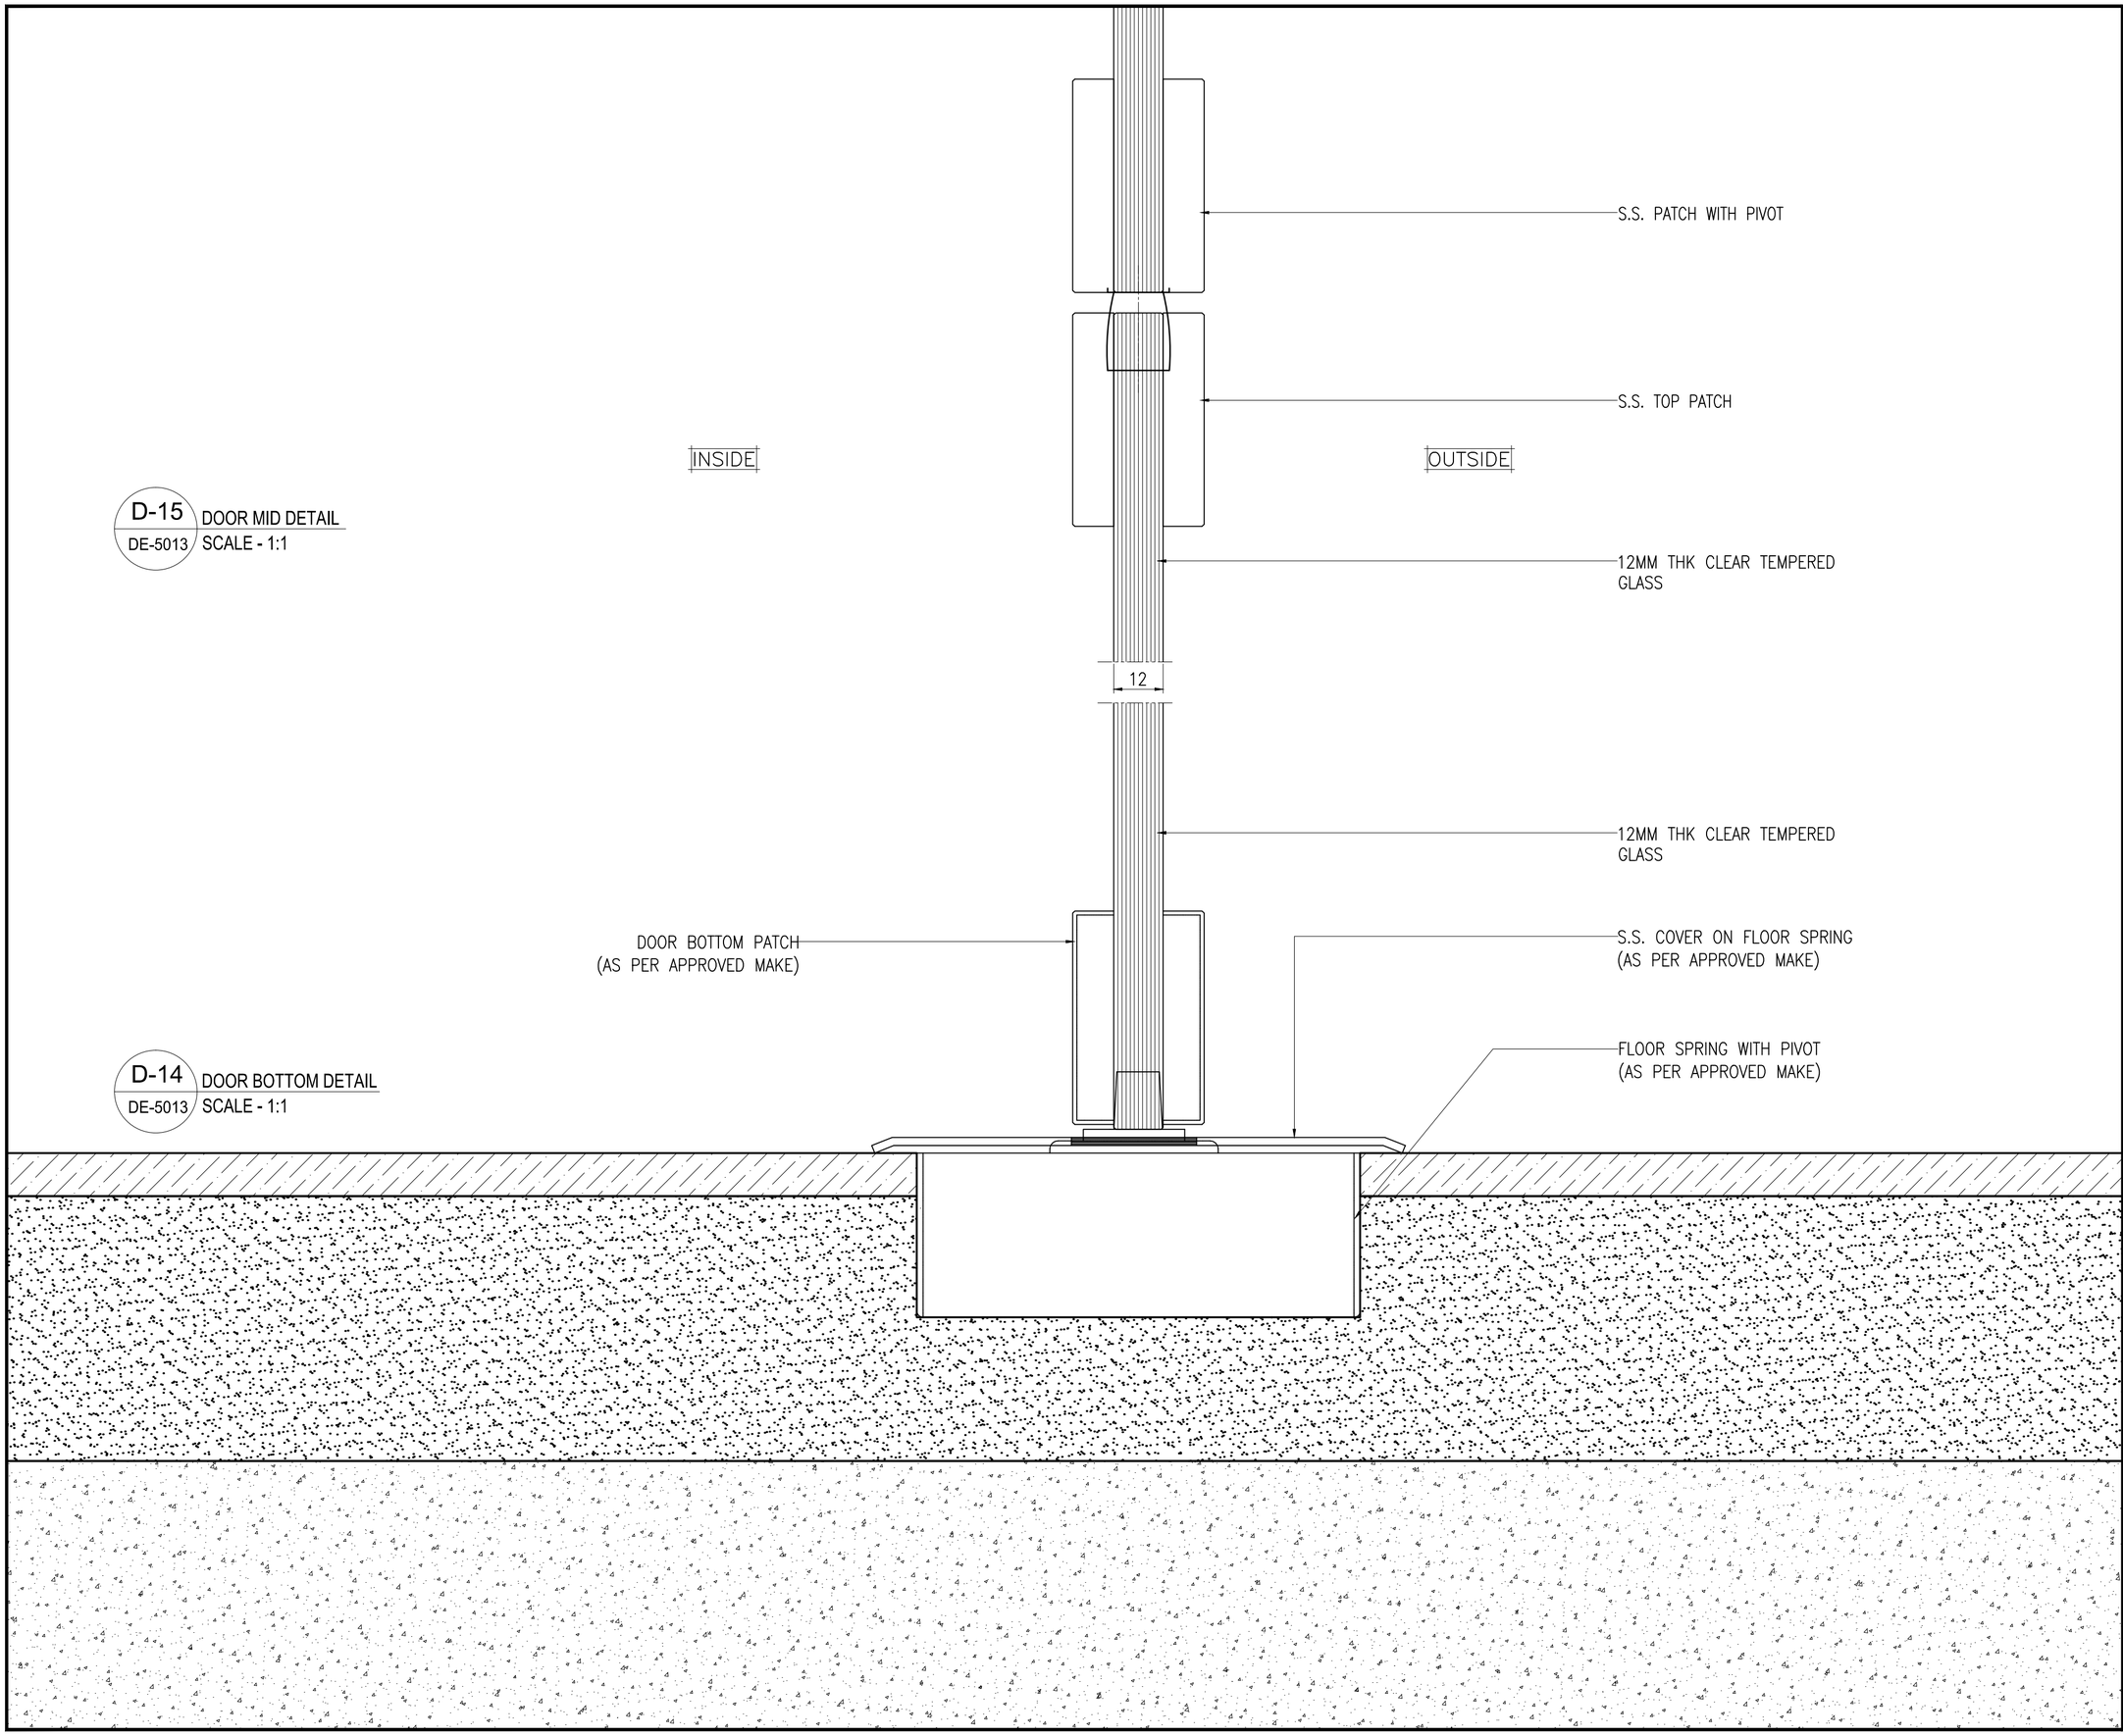

D-15 / DE-5013 DOOR MID DETAIL
SCALE - 1:1

D-14 / DE-5013 DOOR BOTTOM DETAIL
SCALE - 1:1

KEY PLAN :

(NOT TO SCALE)

Notes:
1) All dimensions are in mm.
2) Elevation Viewed From Outside.
3) Do not scale dwg. refer written dimensions.

Alum. finish:
1) AS PER APPROVED

Glazing.

REV.	DATE	DESCRIPTION
00	23.06.2021	ISSUE FOR APPROVAL

PROJECT :
SALES OFFICE
MANPADA - DOMBIVLI

CLIENT :
LODHA GROUP
LODHA EXCELUS, LEVEL 8, APOLLO MILLS COMPOUND, NM JOSHI MARG, MAHALAXMI, MUMBAI 400011.

ARCHITECT :
HAFEEZ CONTRACTOR
29 BANK STREET, FORT, MUMBAI 400 023 TEL : 2266 1920


CONSULTANT :

CURTAIN WALL CONTRACTOR:
RK FACADE PVT. LTD.
505, D–WING, TWIN ARCADE, MILITARY RD, MAROL, ANDHERI EAST, MUMBAI, 400059

SHEET CONTENTS :
SECTION DETAIL

Drawn :	ROHIT	Date :	23.06.2021
Checked :	MUZAFAR	Scale :	1:1
Approved :	MUZAFAR	Cad Ref.	

Drawing No. RK-LSO-DE-5013 | Rev. 00 | SHT. 00

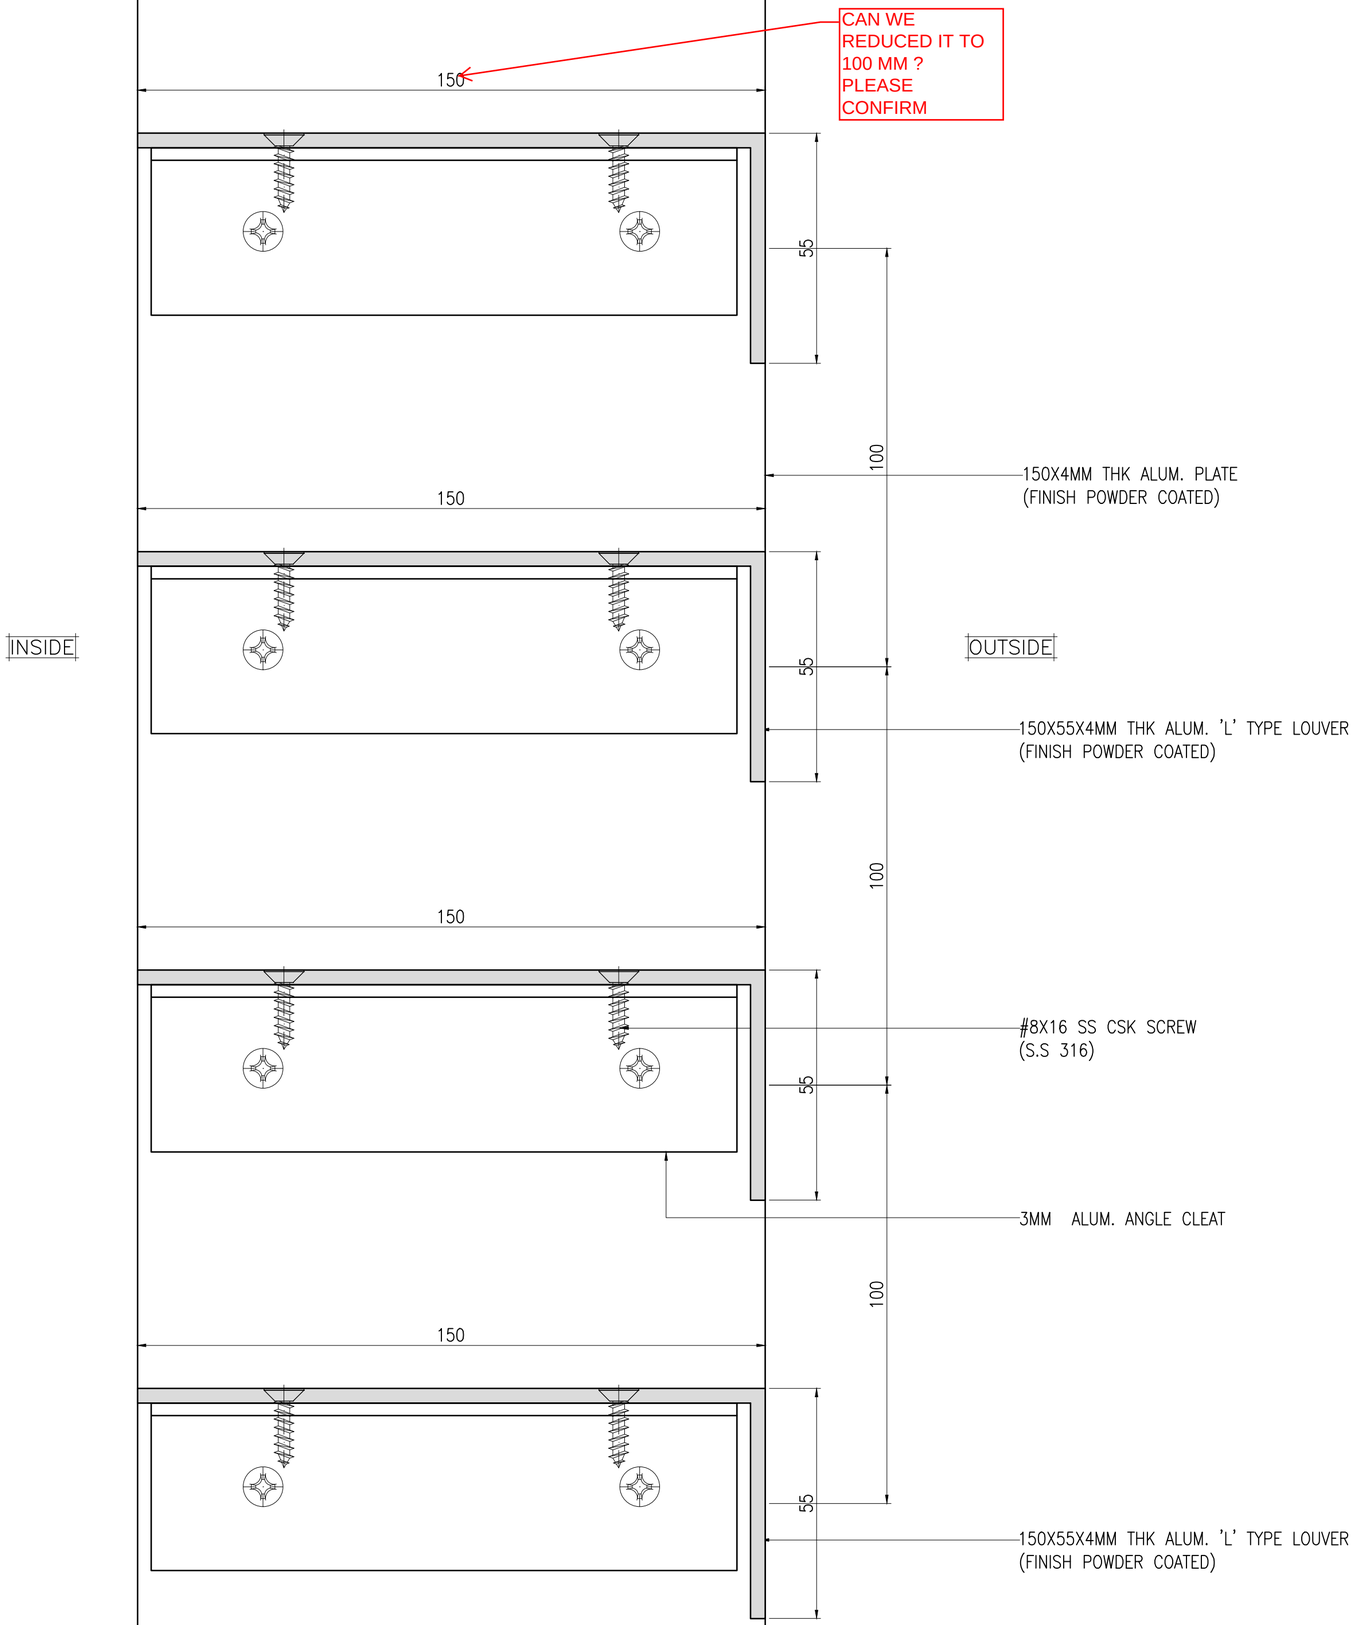

D-16 / DE-5014 LOUVER MID DETAIL
SCALE - 1:1

KEY PLAN :

(NOT TO SCALE)

Notes:
1) All dimensions are in mm.
2) Elevation Viewed From Outside.
3) Do not scale dwg. refer written dimensions.

Alum. finish:
1) AS PER APPROVED

Glazing.

REV.	DATE	DESCRIPTION
00	23.06.2021	ISSUE FOR APPROVAL

PROJECT :
SALES OFFICE
MANPADA - DOMBIVLI

CLIENT :
LODHA GROUP
LODHA EXCELUS, LEVEL 8, APOLLO MILLS COMPOUND, NM JOSHI MARG, MAHALAXMI, MUMBAI 400011.

ARCHITECT :
HAFEEZ CONTRACTOR
29 BANK STREET, FORT, MUMBAI
400 023 TEL : 2266 1920


CONSULTANT :

CURTAIN WALL CONTRACTOR:
RK FACADE PVT. LTD.
505, D–WING, TWIN ARCADE, MILITARY RD, MAROL, ANDHERI EAST, MUMBAI, 400059

SHEET CONTENTS :
SECTION DETAIL

Drawn :	ROHIT	Date :	23.06.2021
Checked :	MUZAFAR	Scale :	1:1
Approved :	MUZAFAR	Cad Ref.	

Drawing No. RK-LSO-DE-5014 | Rev. 00 | SHT. 00

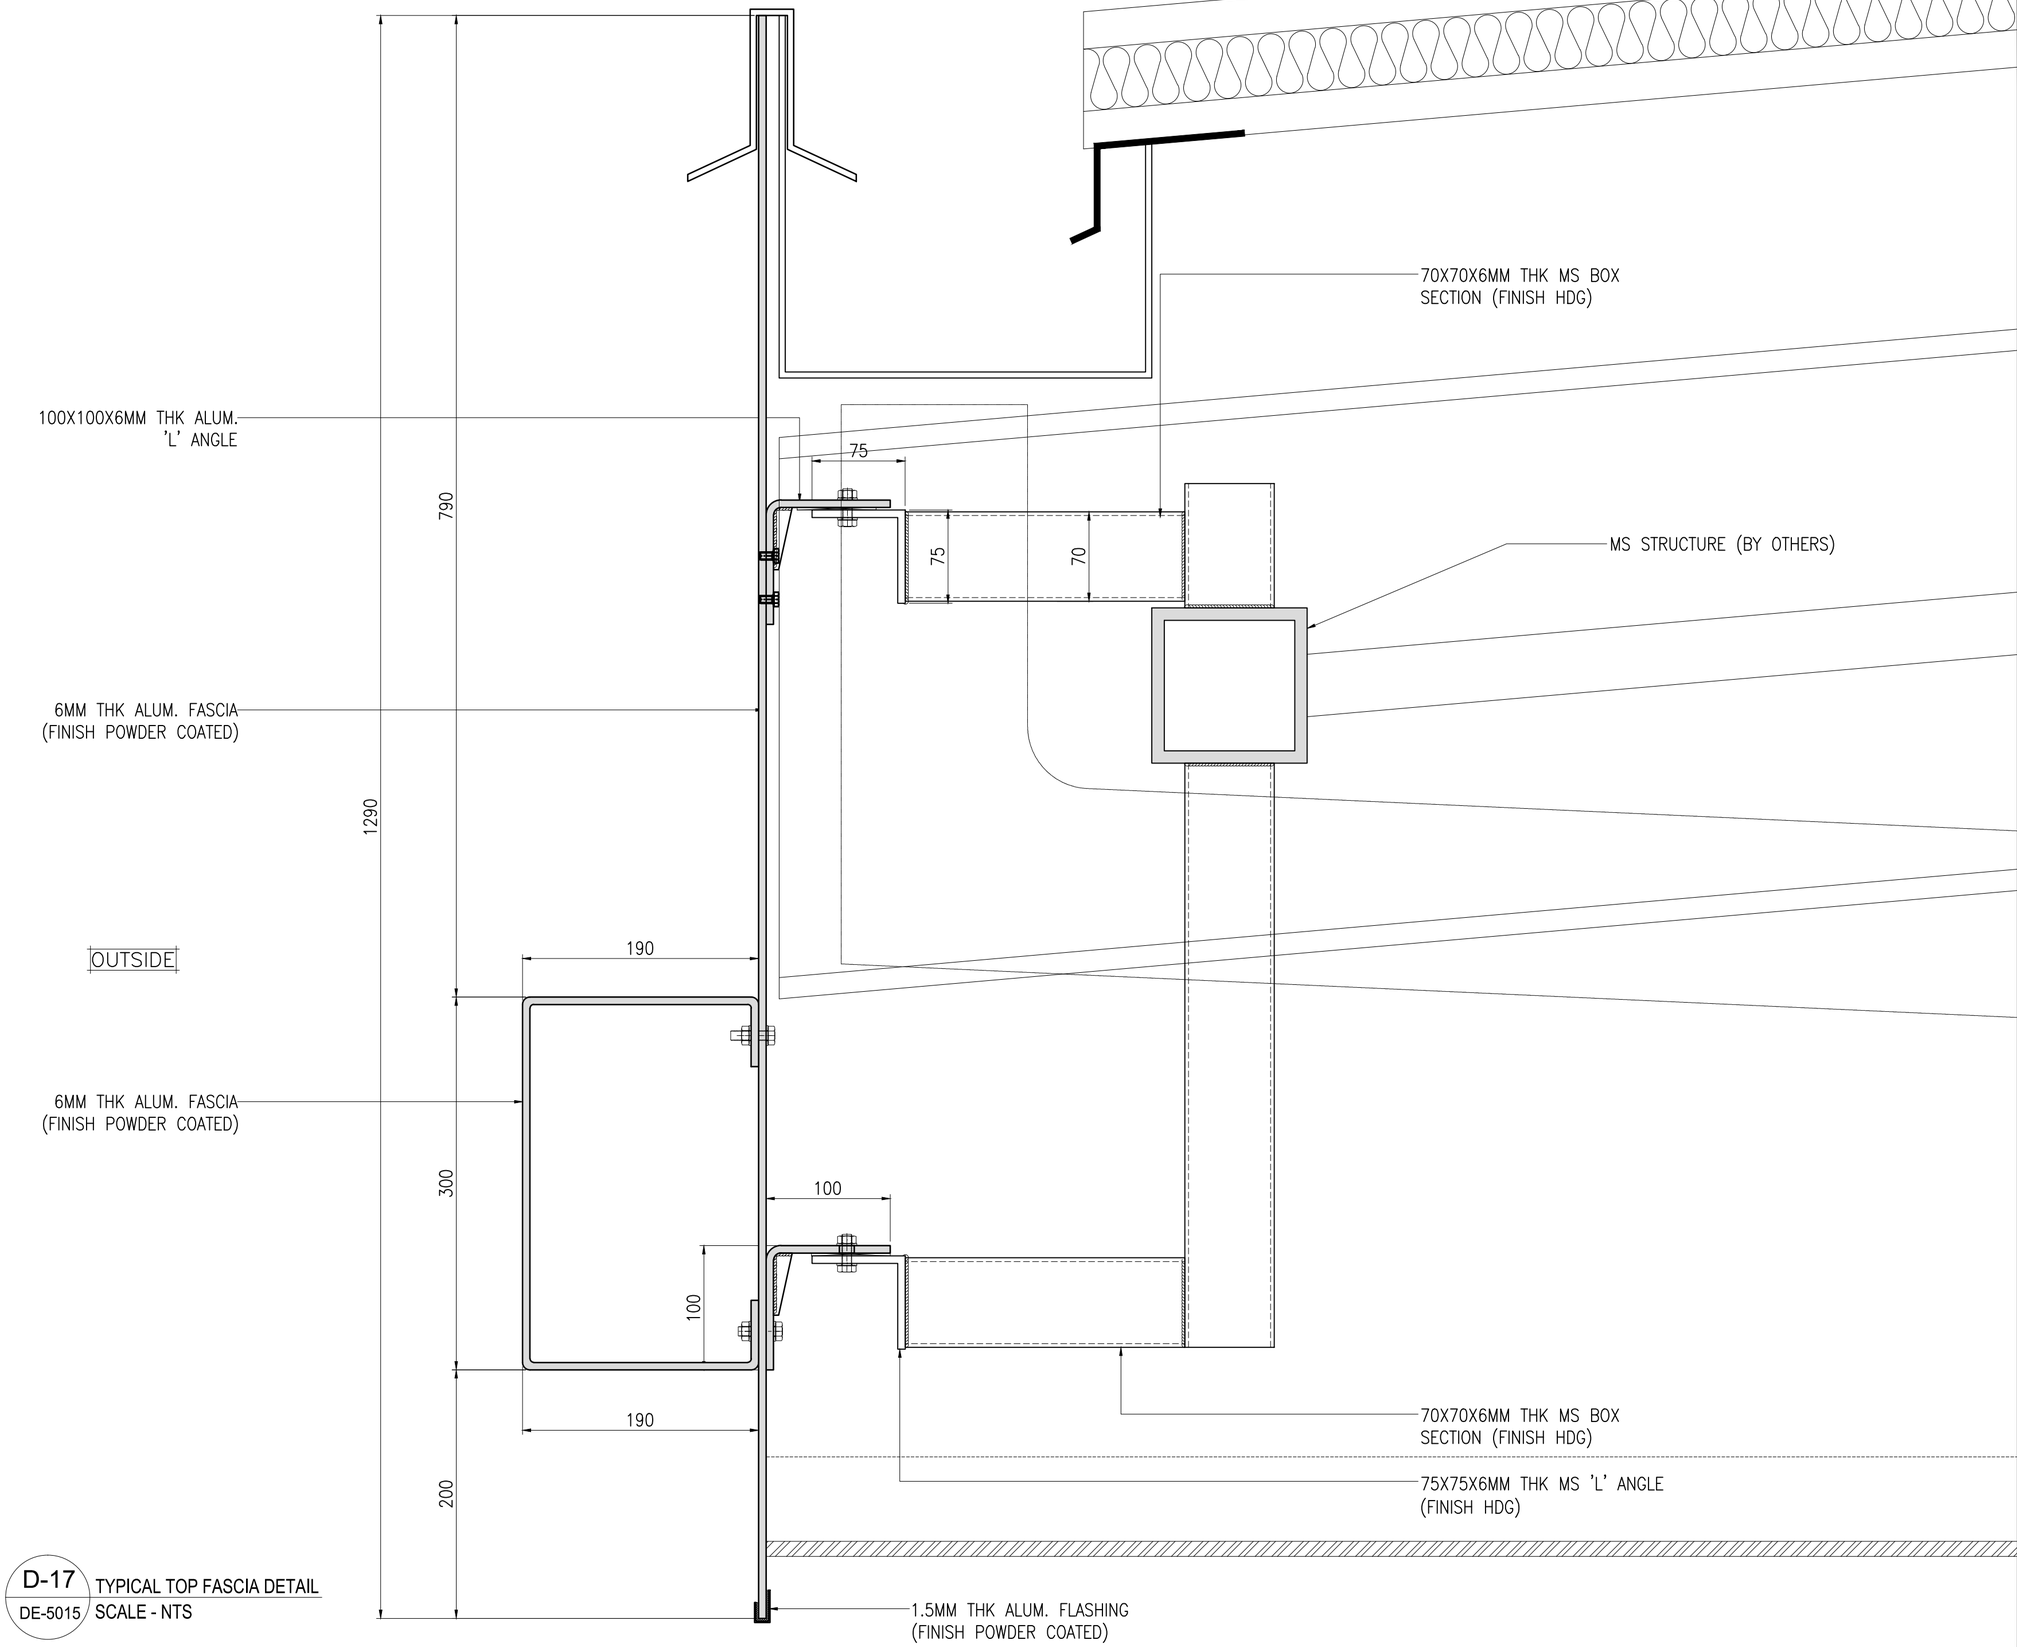

D-17 / DE-5015 TYPICAL TOP FASCIA DETAIL
SCALE - NTS

KEY PLAN :

(NOT TO SCALE)

Notes:
1) All dimensions are in mm.
2) Elevation Viewed From Outside.
3) Do not scale dwg. refer written dimensions.

Alum. finish:
1) AS PER APPROVED

Glazing.

REV.	DATE	DESCRIPTION
00	23.06.2021	ISSUE FOR APPROVAL

PROJECT :
SALES OFFICE
MANPADA - DOMBIVLI

CLIENT :
LODHA GROUP
LODHA EXCELUS, LEVEL 8, APOLLO MILLS COMPOUND, NM JOSHI MARG, MAHALAXMI, MUMBAI 400011.

ARCHITECT :
HAFEEZ CONTRACTOR
29 BANK STREET, FORT, MUMBAI
400 023 TEL : 2266 1920

CONSULTANT :

CURTAIN WALL CONTRACTOR:
RK FACADE PVT. LTD.
505, D–WING, TWIN ARCADE, MILITARY RD, MAROL, ANDHERI EAST, MUMBAI, 400059

SHEET CONTENTS :
SECTION DETAIL

Drawn :	ROHIT	Date :	23.06.2021
Checked :	MUZAFAR	Scale :	1:1
Approved :	MUZAFAR	Cad Ref.	

Drawing No. RK-LSO-DE-5015 | Rev. 00 | SHT. 00