
PALAVA

TO MATCH WITH ARCH.

1465

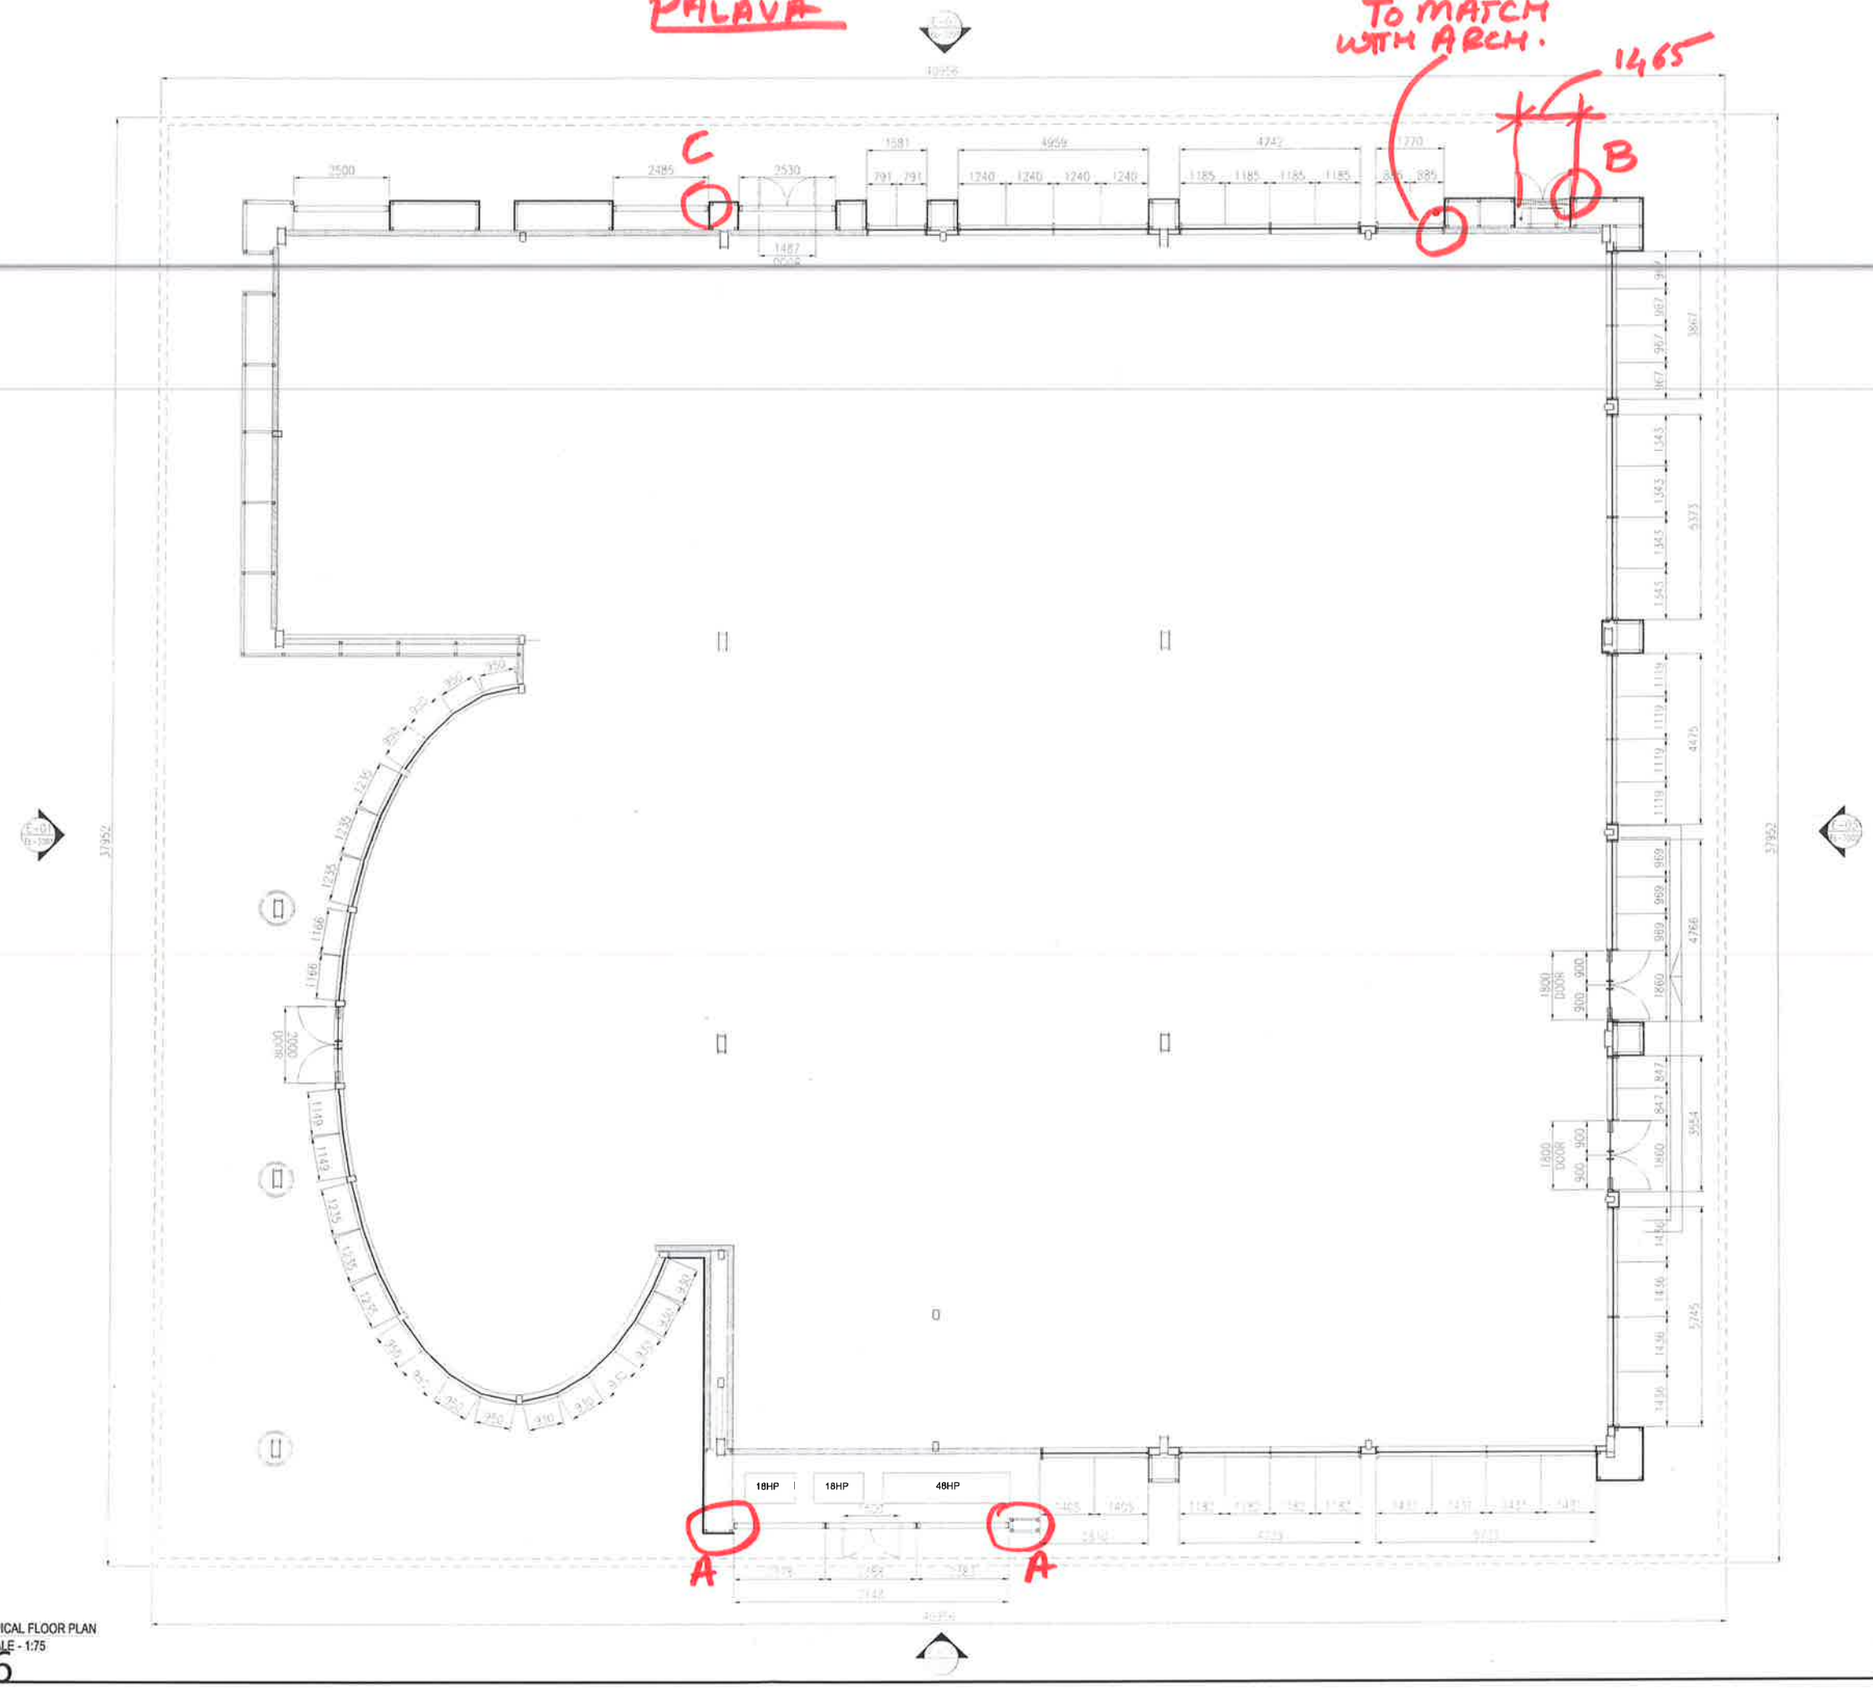

P-01 TYPICAL FLOOR PLAN
PL-2001 SCALE - 1:75

1:2.15036

Notes:
1) All dimensions are in mm.
2) Elevation Viewed From Outside.
3) Do not scale dwg. refer written dimensions.

Alum. finish:
1) AS PER APPROVED

Glazing.

REV	DATE	DESCRIPTION
02	14.07.2021	ISSUE FOR APPROVAL
01	05.07.2021	ISSUE FOR APPROVAL
00	23.06.2021	ISSUE FOR APPROVAL

PROJECT :
SALES OFFICE
MANPADA - DOMBIVLI

CLIENT :
LODHA GROUP
LODHA EXCELUS, LEVEL 8, APOLLO MILLS COMPOUND, NM JOSHI MARG, MAHALAXMI, MUMBAI 400011.

ARCHITECT :
HAFEEZ CONTRACTOR
29 BANK STREET, FORT, MUMBAI 400 023 TEL : 2266 1920

CONSULTANT :


CURTAIN WALL CONTRACTOR:
RK FACADE PVT. LTD.
505, D-WING, TWIN ARCADE, MILITARY PO. MAROL, ANDHERI EAST, MUMBAI, 400059


SHEET CONTENTS :
FLOOR PLAN

Drawn : ROHIT	Date : 23.06.2021
Checked : MILIND	Scale : 1:75
Approved : MILIND	Cad Ref.

Drawing No. RK-LSO-PL-2001 | Rev. | SHT. 00

PALAVA

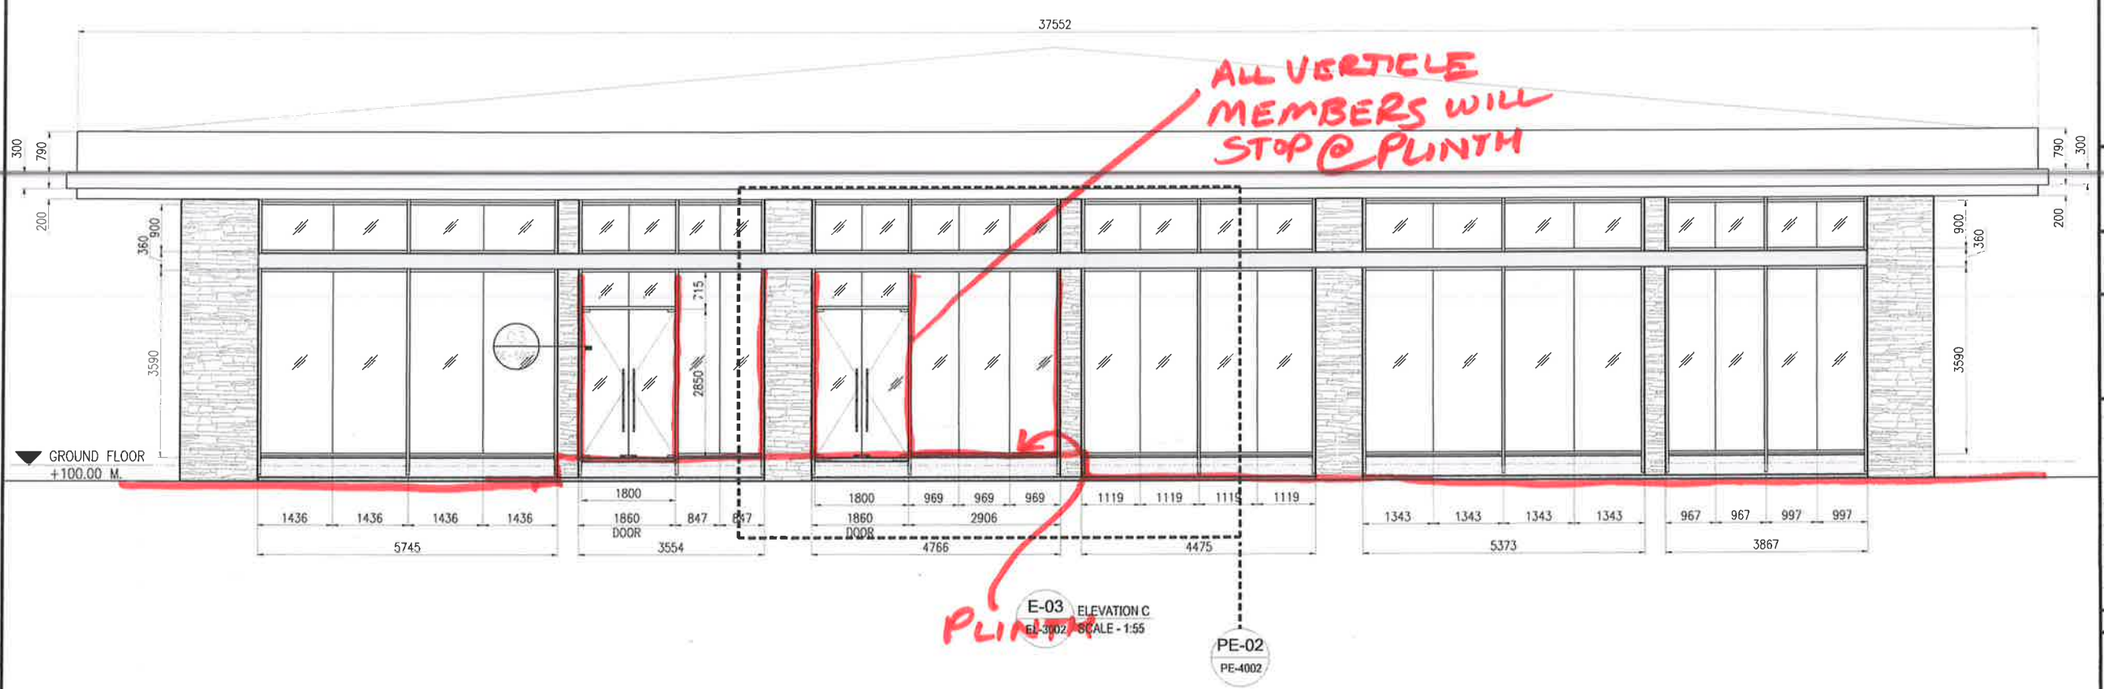

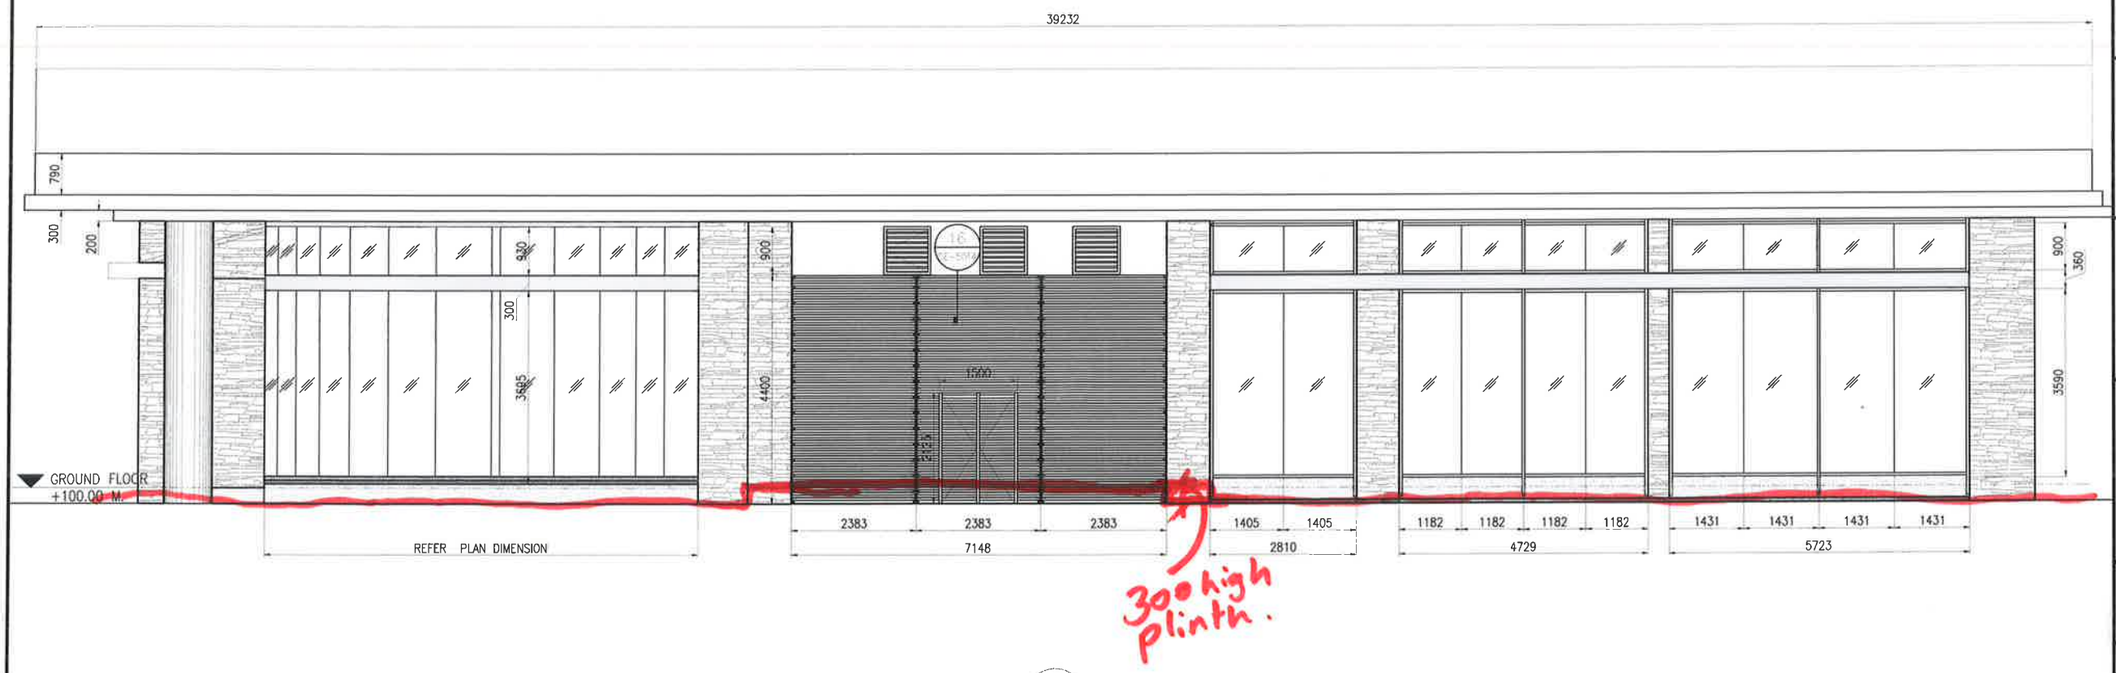

KEY PLAN :

(NOT TO SCALE)

Notes:
1) All dimensions are in mm.
2) Elevation Viewed From Outside.
3) Do not scale dwg, refer written dimensions.

Alum. finish:
1) AS PER APPROVED

Glazing.

REV.	DATE	DESCRIPTION
02	14.07.2021	ISSUE FOR APPROVAL
01	05.07.2021	ISSUE FOR APPROVAL
00	23.06.2021	ISSUE FOR APPROVAL

PROJECT :
SALES OFFICE
MANPADA - DOMBIVLI

CLIENT :
LODHA GROUP
LODHA EXCELUS, LEVEL 8, APOLLO MILLS COMPOUND, NM JOSHI MARG, MAHALAXMI, MUMBAI 400011.

ARCHITECT :
HAFEEZ CONTRACTOR
29 BANK STREET, FORT, MUMBAI 400 023 TEL : 2266 1920

CONSULTANT :


CURTAIN WALL CONTRACTOR:
RK FACADE PVT. LTD.
505, D-WING, TWIN ARCADE, MILITARY RD, MAROL, ANDHERI EAST, MUMBAI, 400059

SHEET CONTENTS :
ELEVATION C & D

Drawn : ROHIT	Date : 23.06.2021
Checked : MUZAFAR	Scale : 1:55
Approved : MUZAFAR	Cad Ref.


Drawing No. RK-LSO-EL-3002 | Rev. 02 | SHT. 00

PALAVA

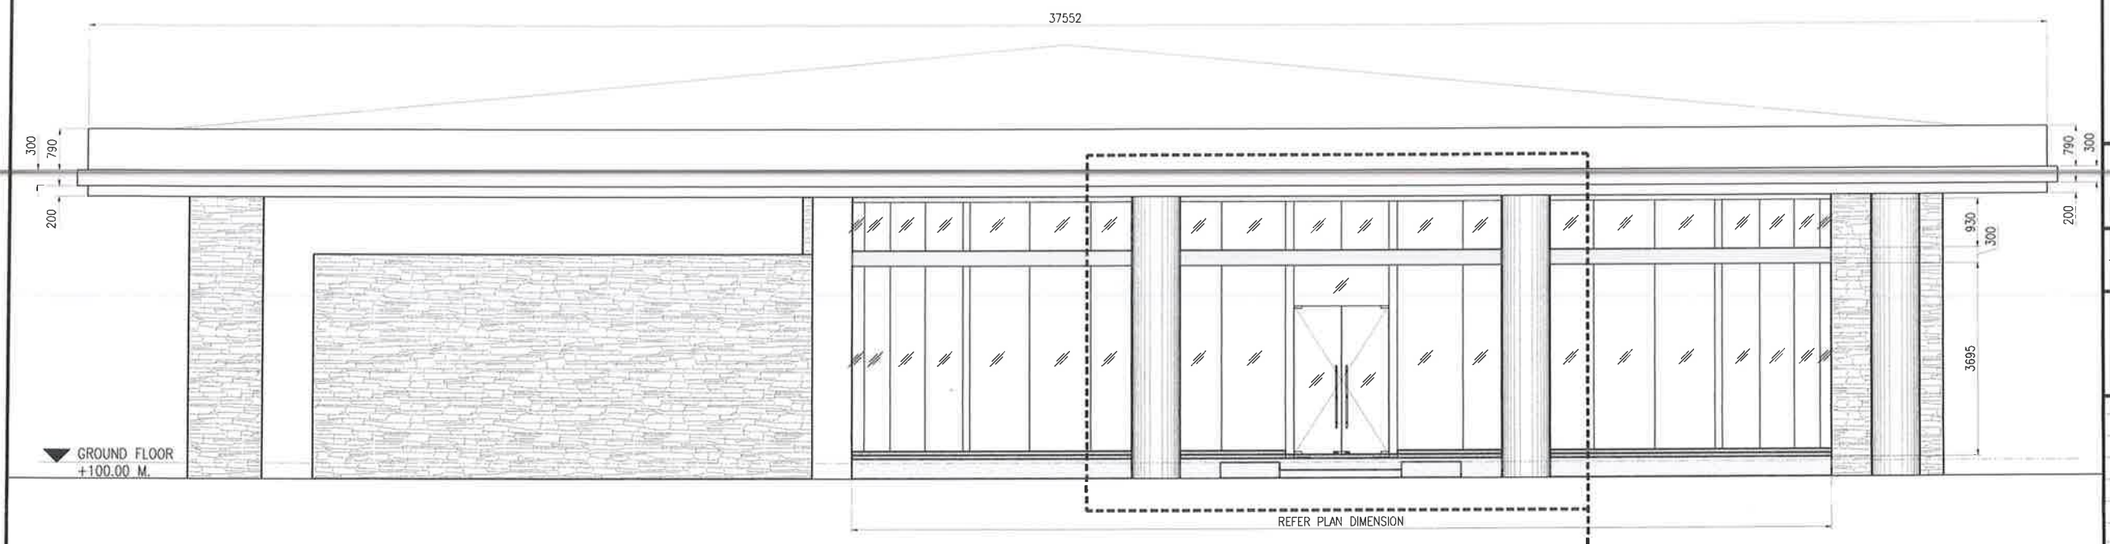

E-01 / EL-3001 ELEVATION A
SCALE - 1:55

PE-01 / PE-4001

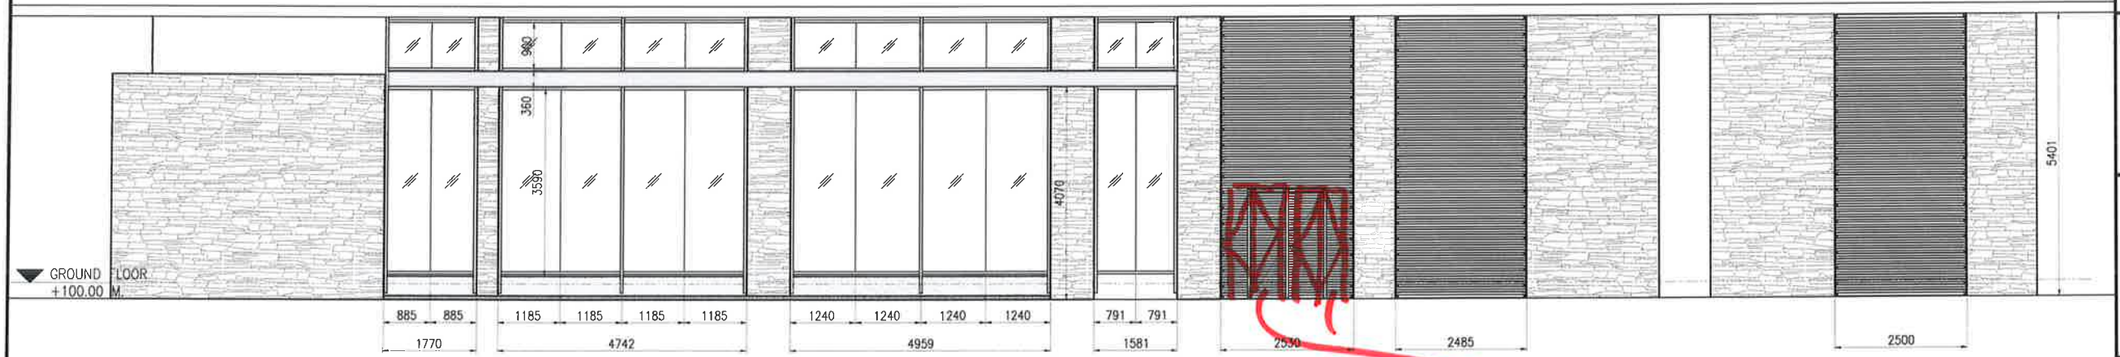

E-02 / EL-3001 ELEVATION B
SCALE - 1:55

2 DOORS OF 900mm TO BE ADDED

KEY PLAN :

(NOT TO SCALE)

Notes:
1) All dimensions are in mm.
2) Elevation Viewed From Outside.
3) Do not scale dwg. refer written dimensions.

Alum. finish:
1) AS PER APPROVED

Glazing.

REV.	DATE	DESCRIPTION
02	14.07.2021	ISSUE FOR APPROVAL
01	05.07.2021	ISSUE FOR APPROVAL
00	23.06.2021	ISSUE FOR APPROVAL

PROJECT :
SALES OFFICE
MANPADA - DOMBIVLI

CLIENT :
LODHA GROUP
LODHA EXCELUS, LEVEL 8, APOLLO MILLS COMPOUND, NM JOSHI MARG, MAHALAXMI, MUMBAI 400011.

ARCHITECT :
HAFEEZ CONTRACTOR
29 BANK STREET, FORT, MUMBAI 400 023 TEL : 2266 1920

CONSULTANT :

CURTAIN WALL CONTRACTOR:
RK FACADE PVT. LTD.
505, D-WING, TWIN ARCADE, MILITARY RD, MAROL, ANDHERI EAST, MUMBAI, 400059


SHEET CONTENTS :
ELEVATION A & B

Drawn : ROHIT	Date : 23.06.2021
Checked : MUZAFAR	Scale : 1:55
Approved : MUZAFAR	Cad Ref.

Drawing No. RK-LSO-EL-3001 | Rev. 02 | SHT. 00

PALAVA


ALL LOUVERS TO BE 75 mm RECESSED

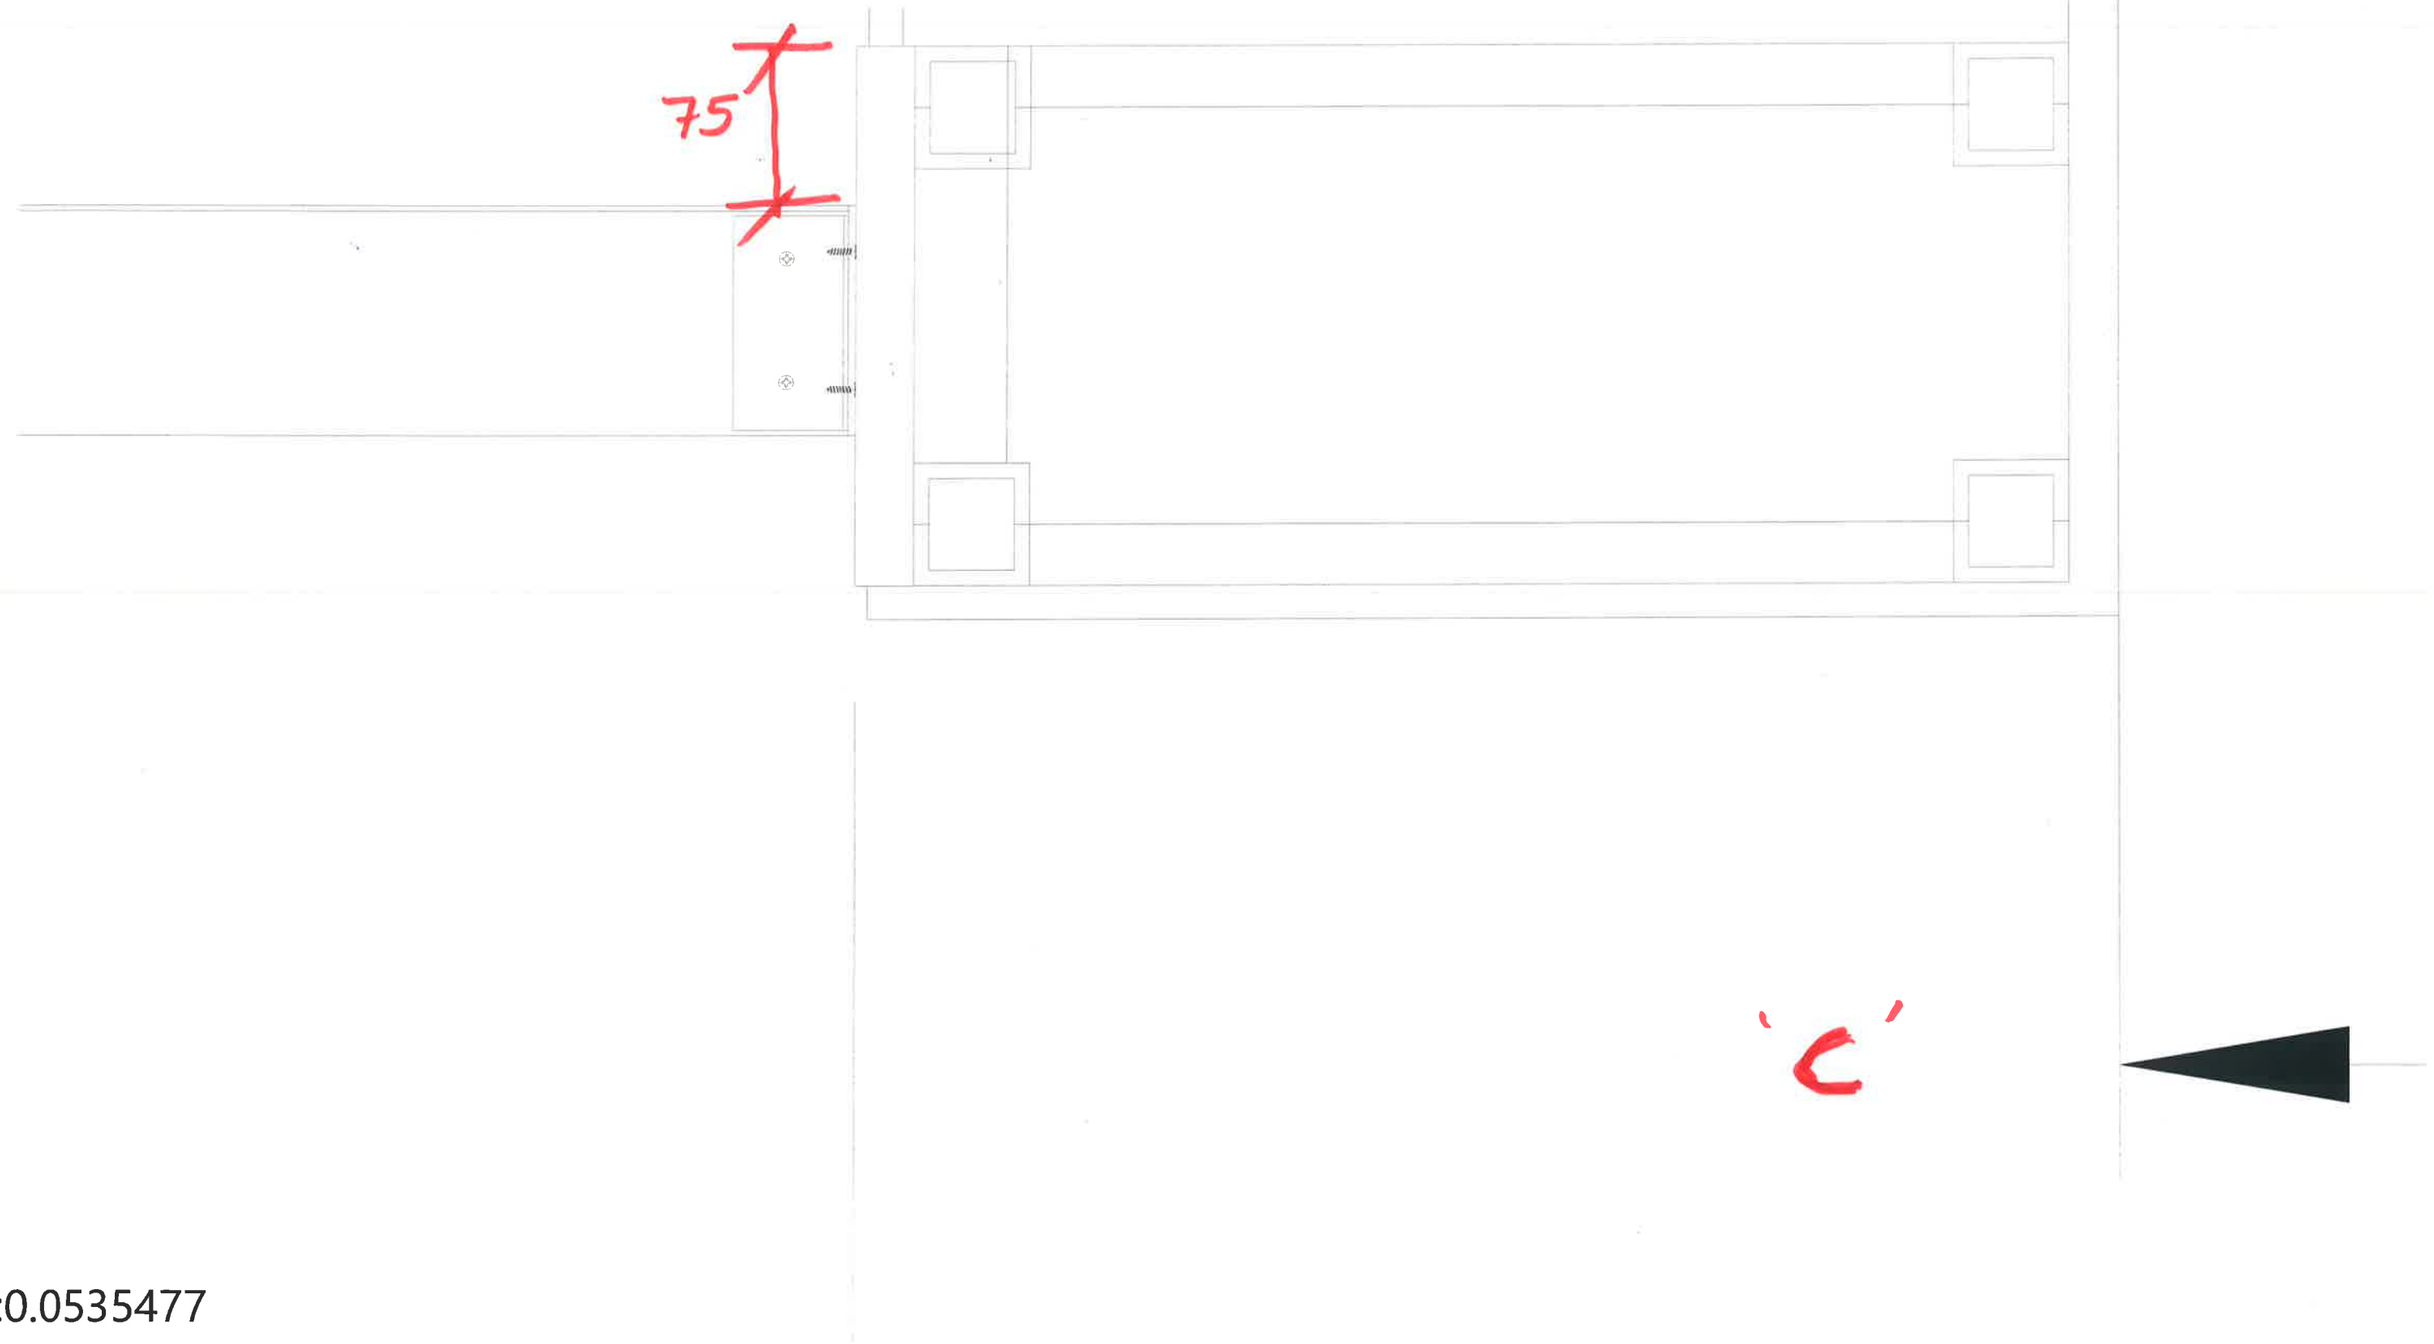

1:0.0535477

PALAVA

ALL LOUVERS TO BE 75mm RECESSED.

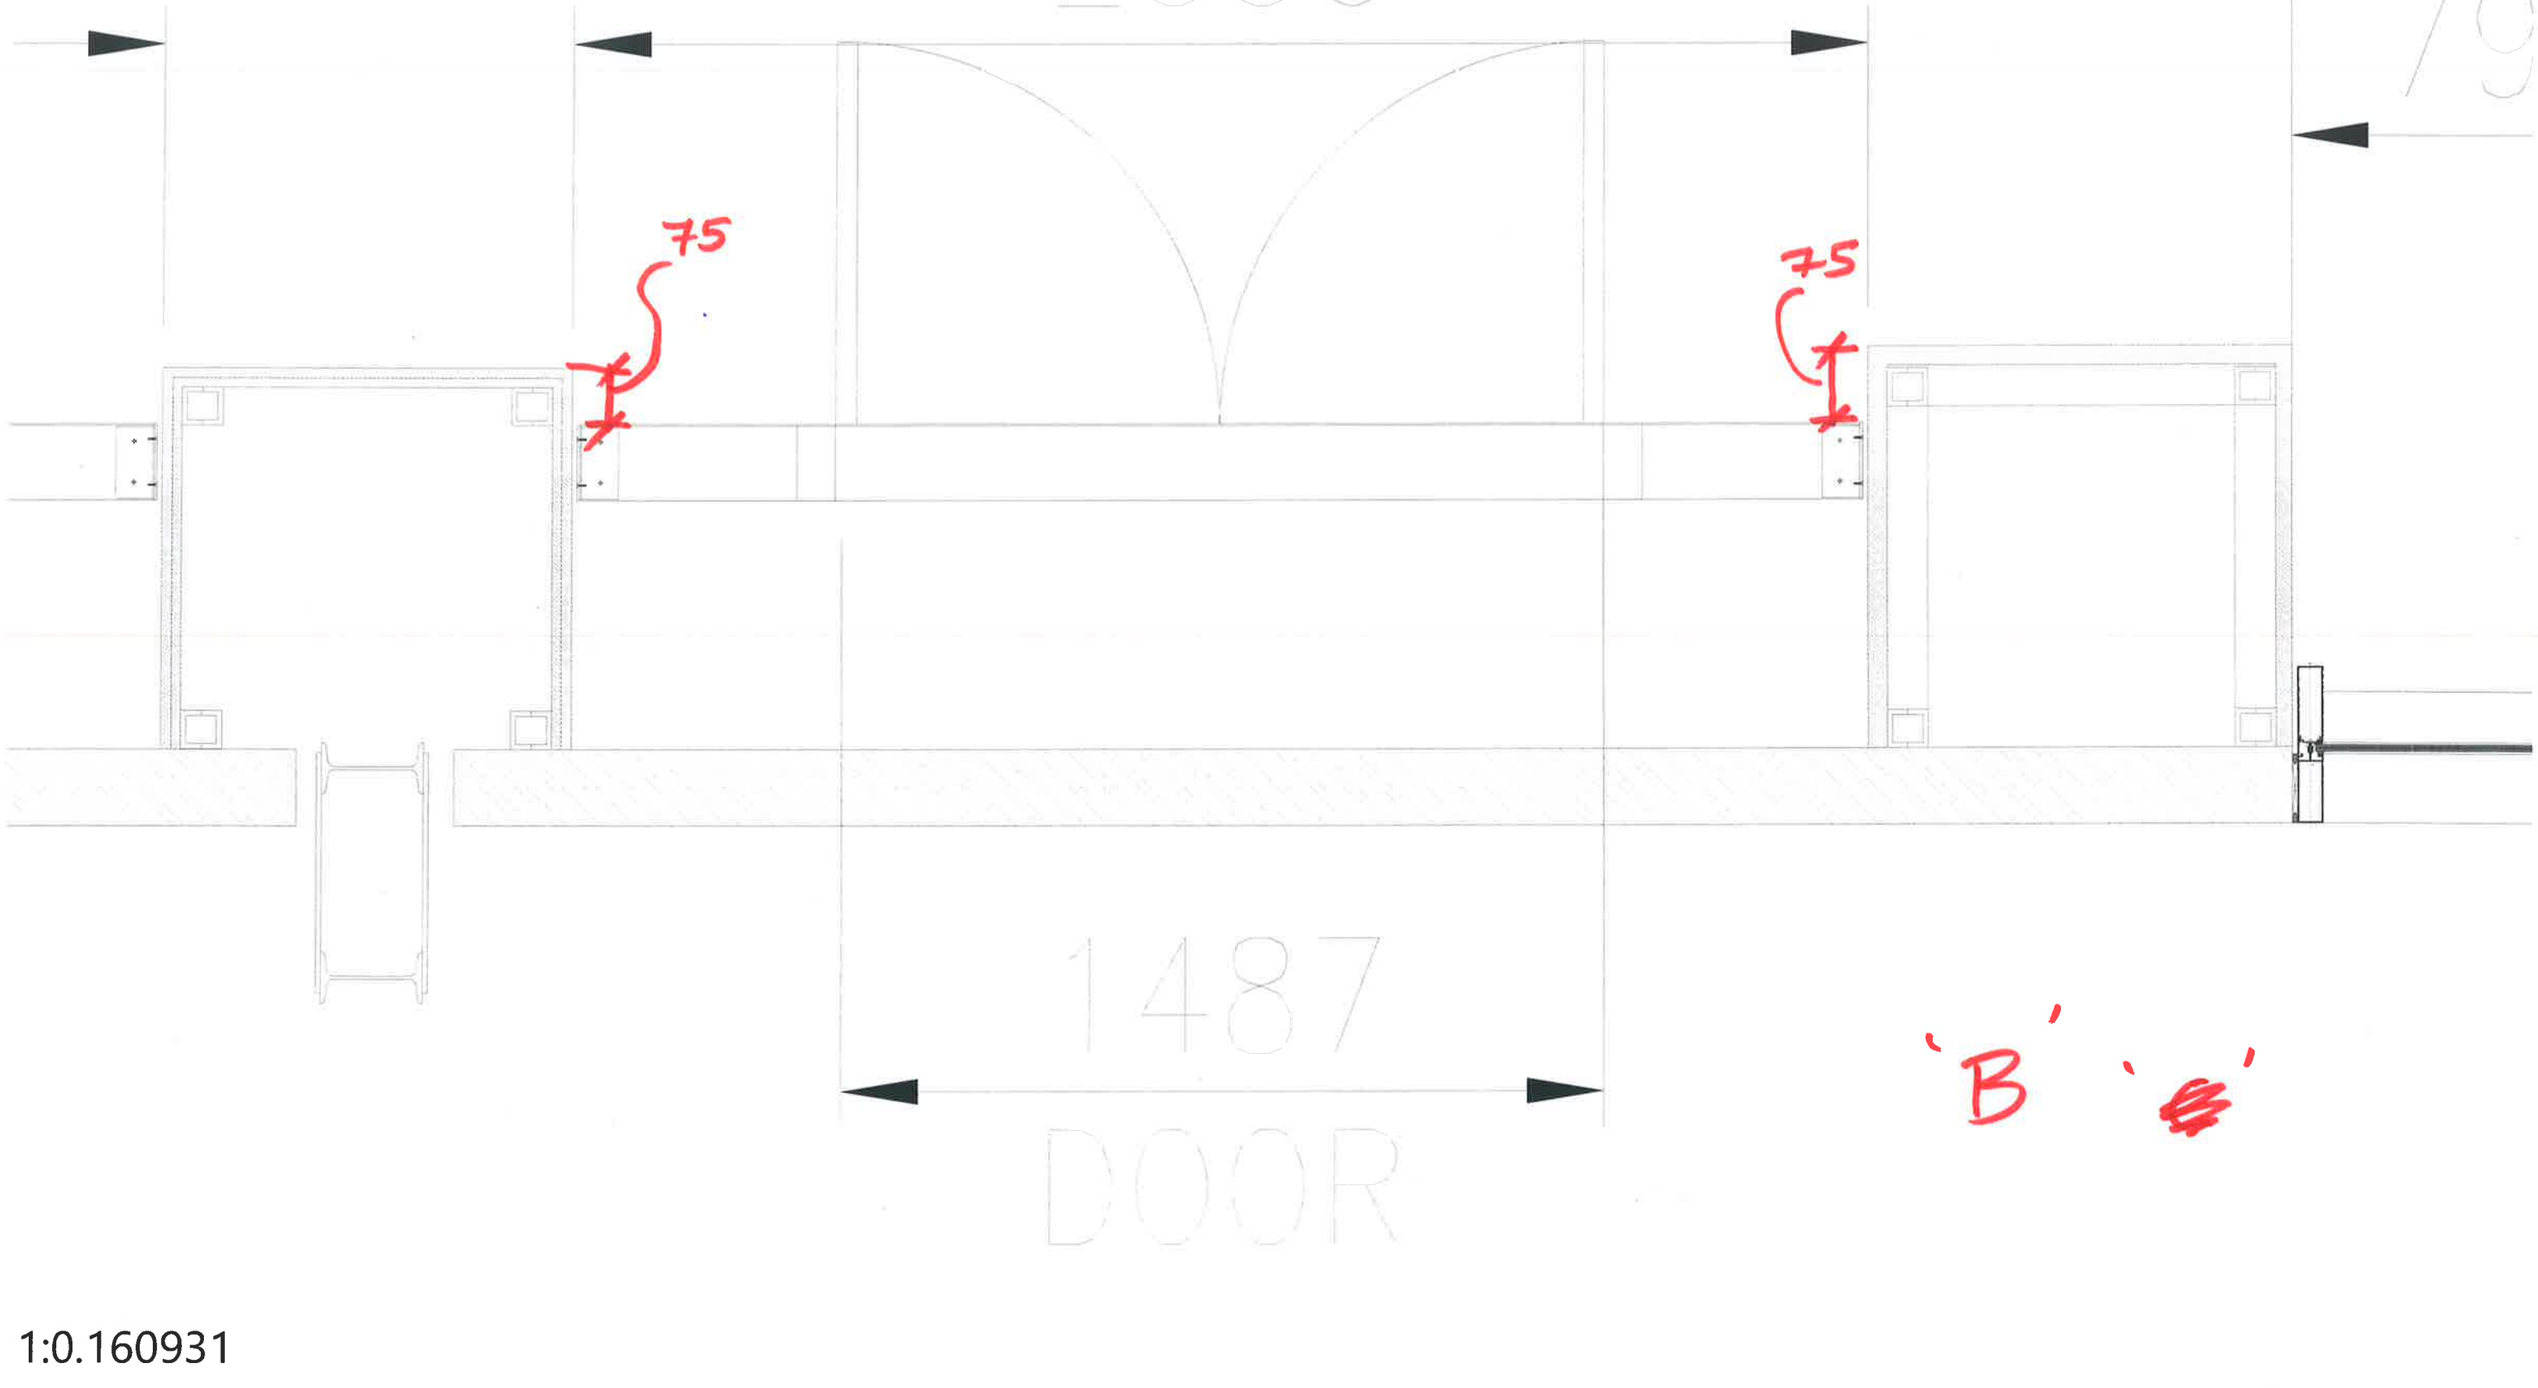

1:0.160931