SALES OFFICE
MANPADA - DOMBIVLI

SHOP DRAWINGS
GLASS CANOPY

REVISION :- 01

CURTAIN WALL CONTRACTOR :

RK FACADE PVT. LTD.

505, D-WING, TWIN ARCADE,
MILITARY RD, MAROL, ANDHERI EAST,
MUMBAI, 400059

ARCHITECT :


HAFEEZ CONTRACTOR

29 BANK STREET, FORT, MUMBAI 400 023
TEL : 2266 1920

CLIENT :

LODHA GROUP

LODHA EXCELUS, LEVEL 8, APOLLO
MILLS COMPOUND, NM JOSHI MARG,
MAHALAXMI, MUMBAI 400011.

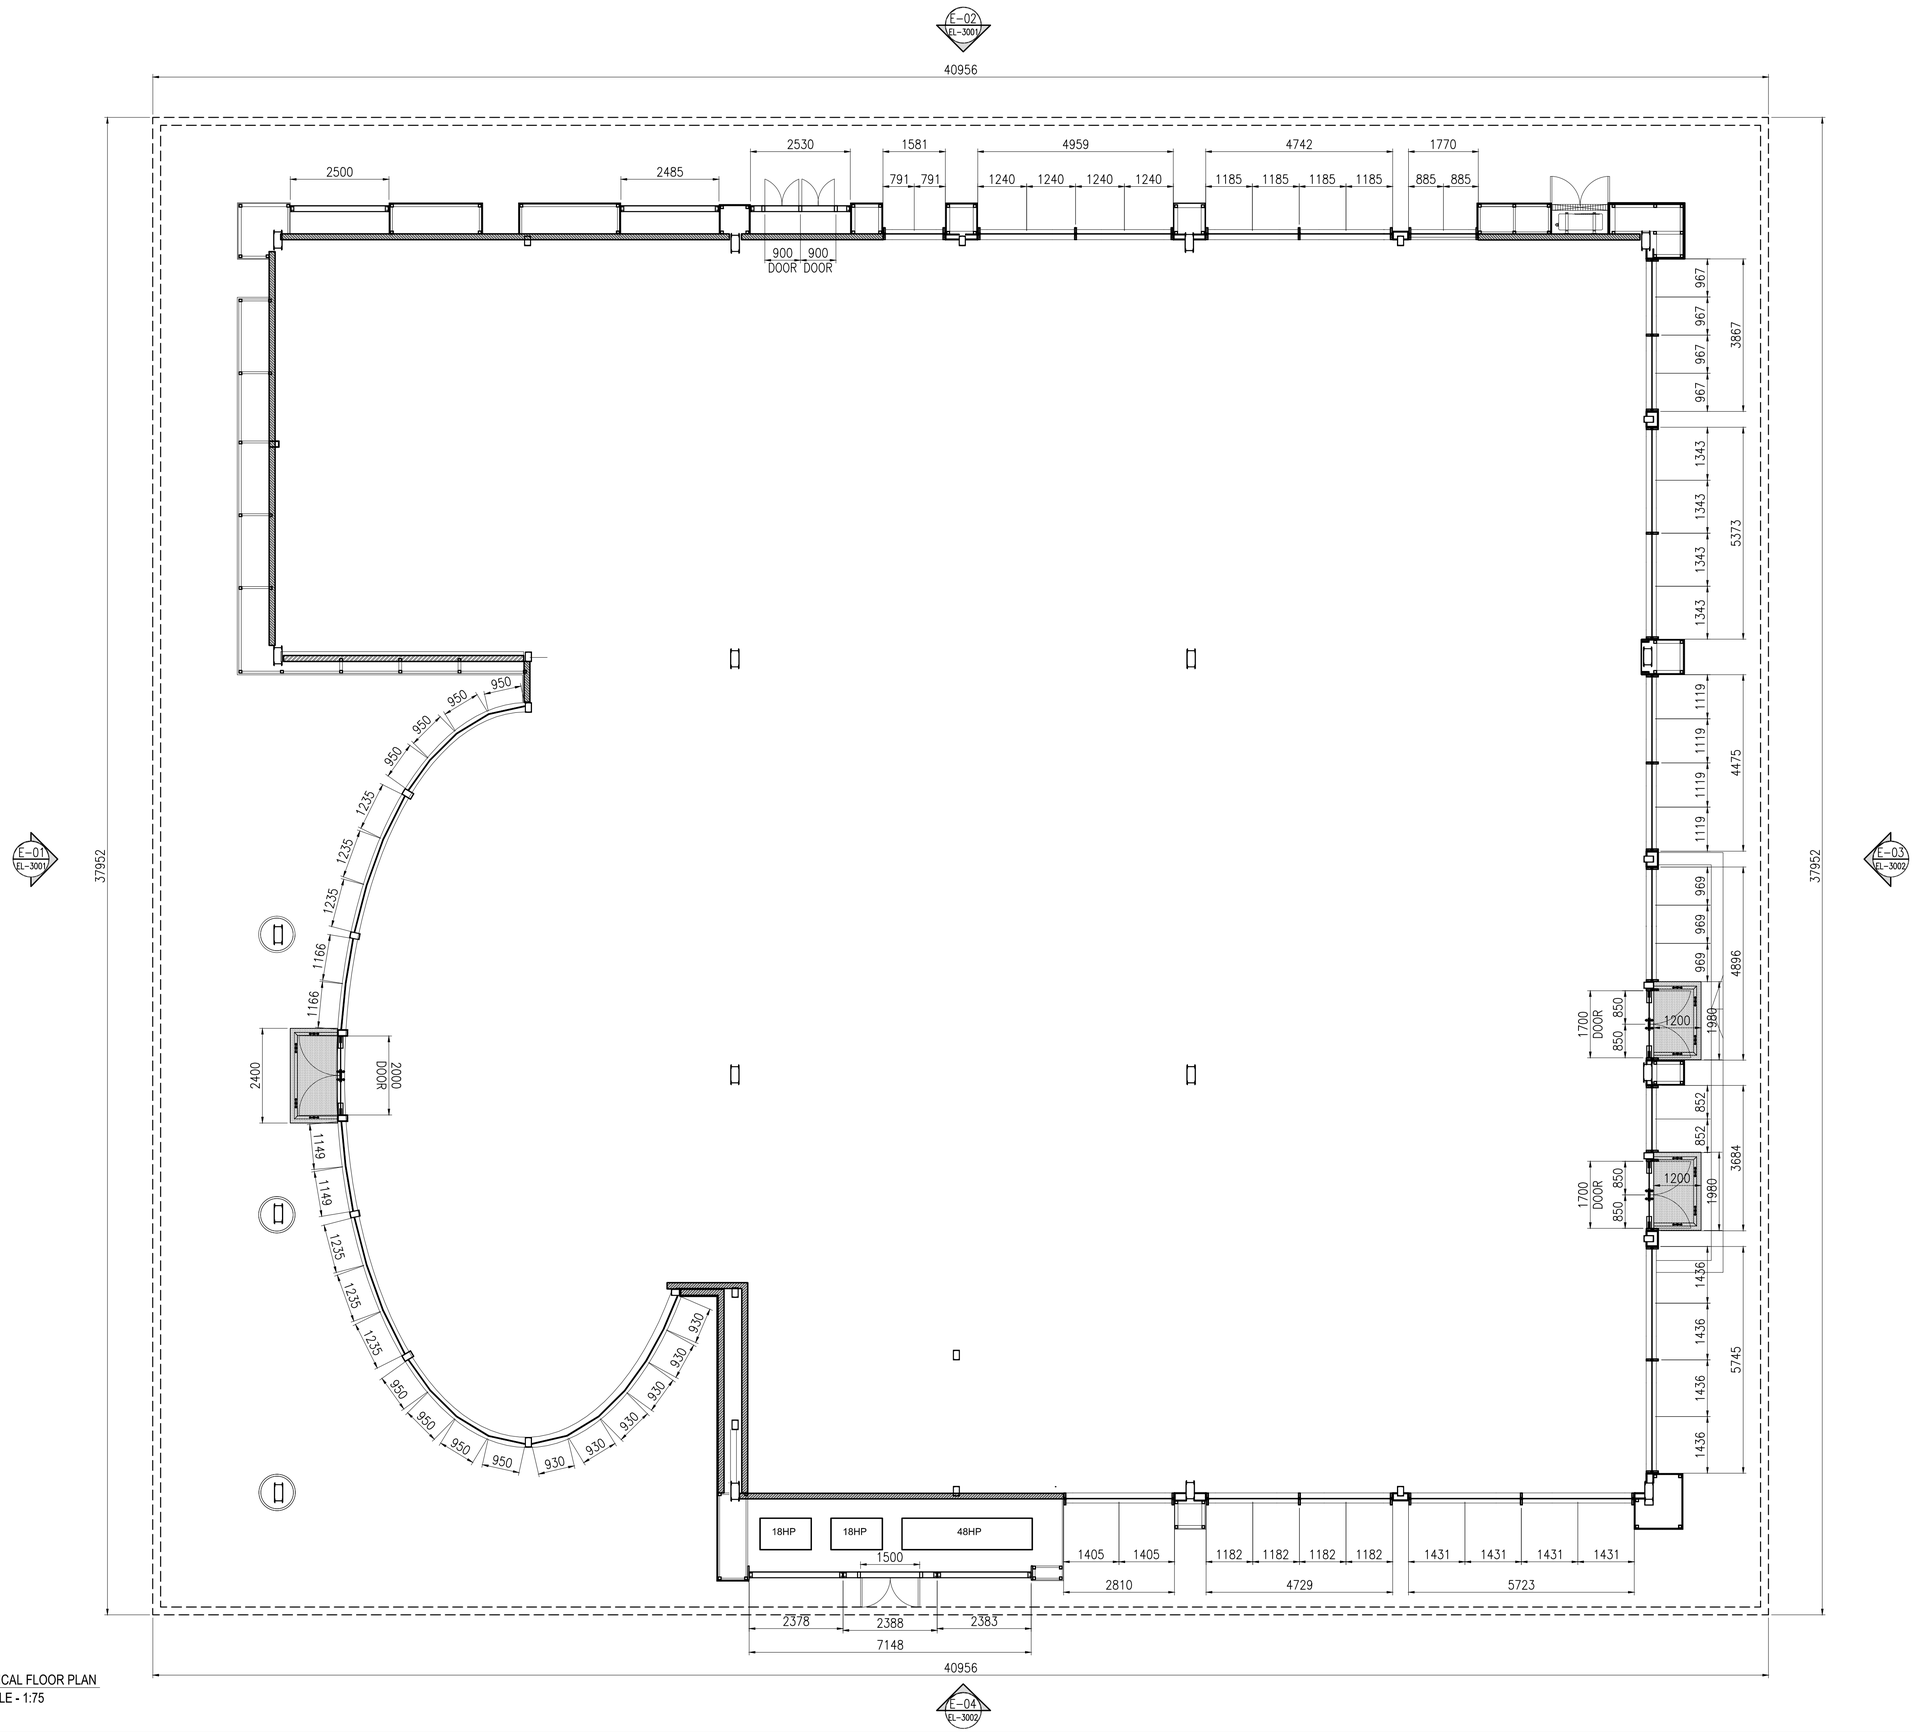

P-01 / PL-2001 TYPICAL FLOOR PLAN
SCALE - 1:75

KEY PLAN :

(NOT TO SCALE)

Notes:
1) All dimensions are in mm.
2) Elevation Viewed From Outside.
3) Do not scale dwg. refer written dimensions.

Alum. finish:
1) AS PER APPROVED

Glazing.

REV.	DATE	DESCRIPTION
03	19.07.2021	ISSUE FOR APPROVAL
02	14.07.2021	ISSUE FOR APPROVAL
01	05.07.2021	ISSUE FOR APPROVAL
00	23.06.2021	ISSUE FOR APPROVAL

PROJECT :
SALES OFFICE
MANPADA - DOMBIVLI

CLIENT :
LODHA GROUP
LODHA EXCELUS, LEVEL 8, APOLLO MILLS COMPOUND, NM JOSHI MARG, MAHALAXMI, MUMBAI 400011.

ARCHITECT :
HAFEEZ CONTRACTOR
29 BANK STREET, FORT, MUMBAI 400 023 TEL : 2266 1920


CONSULTANT :

CURTAIN WALL CONTRACTOR:
RK FACADE PVT. LTD.
505, D-WING, TWIN ARCADE, MILITARY RD, MAROL, ANDHERI EAST, MUMBAI, 400059

SHEET CONTENTS :
FLOOR PLAN


Drawn : ROHIT	Date : 23.06.2021
Checked : MUZAFAR	Scale : 1:75
Approved : MUZAFAR	Cad Ref.

Drawing No.	Rev.	SHT.
RK-LSO-PL-2001	03	00

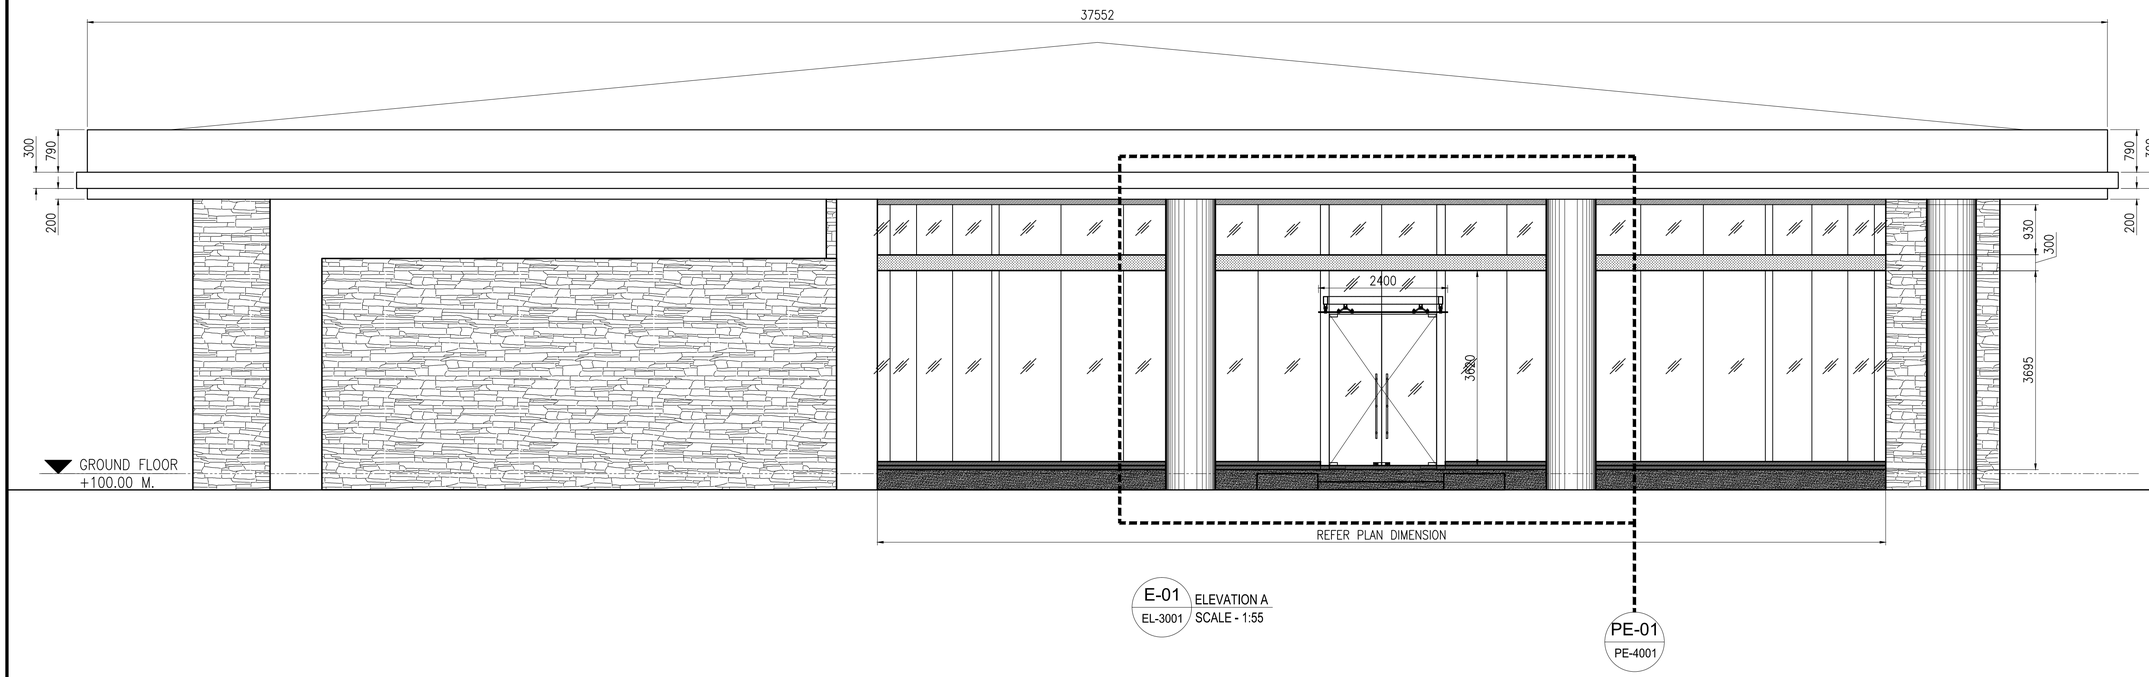

E-01 EL-3001 ELEVATION A
SCALE - 1:55

PE-01
PE-4001

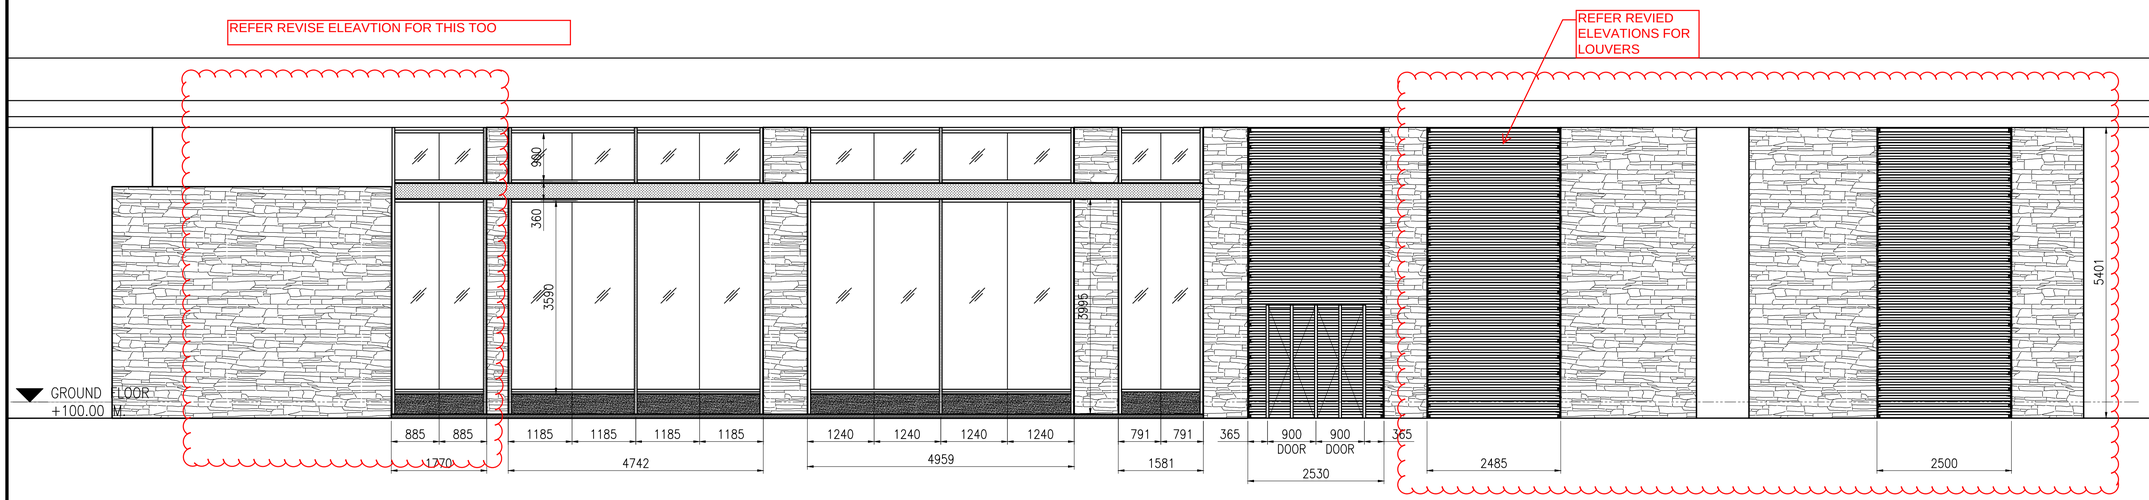

E-02 EL-3001 ELEVATION B
SCALE - 1:55

KEY PLAN :

(NOT TO SCALE)

Notes:
1) All dimensions are in mm.
2) Elevation Viewed From Outside.
3) Do not scale dwg. refer written dimensions.

Alum. finish:
1) AS PER APPROVED

Glazing.

REV.	DATE	DESCRIPTION
03	19.07.2021	ISSUE FOR APPROVAL
02	14.07.2021	ISSUE FOR APPROVAL
01	05.07.2021	ISSUE FOR APPROVAL
00	23.06.2021	ISSUE FOR APPROVAL

PROJECT :
SALES OFFICE
MANPADA - DOMBIVLI

CLIENT :
LODHA GROUP
LODHA EXCELUS, LEVEL 8, APOLLO MILLS COMPOUND, NM JOSHI MARG, MAHALAXMI, MUMBAI 400011.

ARCHITECT :
HAFEEZ CONTRACTOR
29 BANK STREET, FORT, MUMBAI 400 023 TEL : 2266 1920


CONSULTANT :

CURTAIN WALL CONTRACTOR:
RK FACADE PVT. LTD.
505, D–WING, TWIN ARCADE, MILITARY RD, MAROL, ANDHERI EAST, MUMBAI, 400059

SHEET CONTENTS :
ELEVATION A & B


Drawn : ROHIT	Date : 23.06.2021
Checked : MUZAFAR	Scale : 1:55
Approved : MUZAFAR	Cad Ref.

Drawing No. RK-LSO-EL-3001 | Rev. 03 | SHT. 00

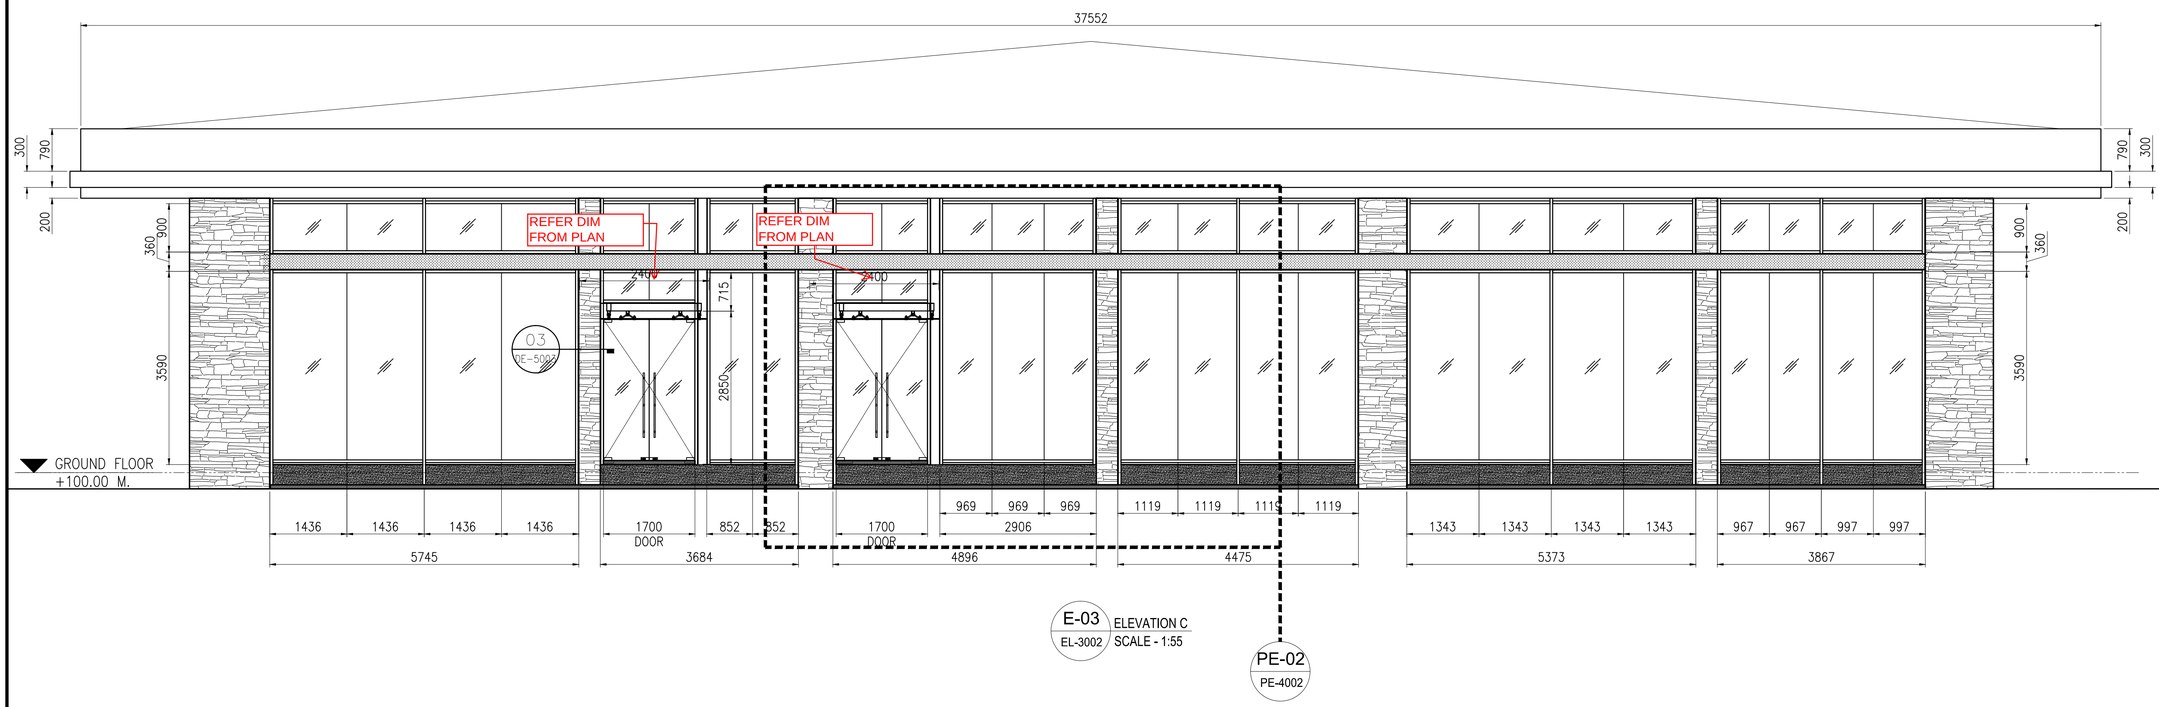

E-03 / EL-3002 ELEVATION C
SCALE - 1:55

PE-02 / PE-4002

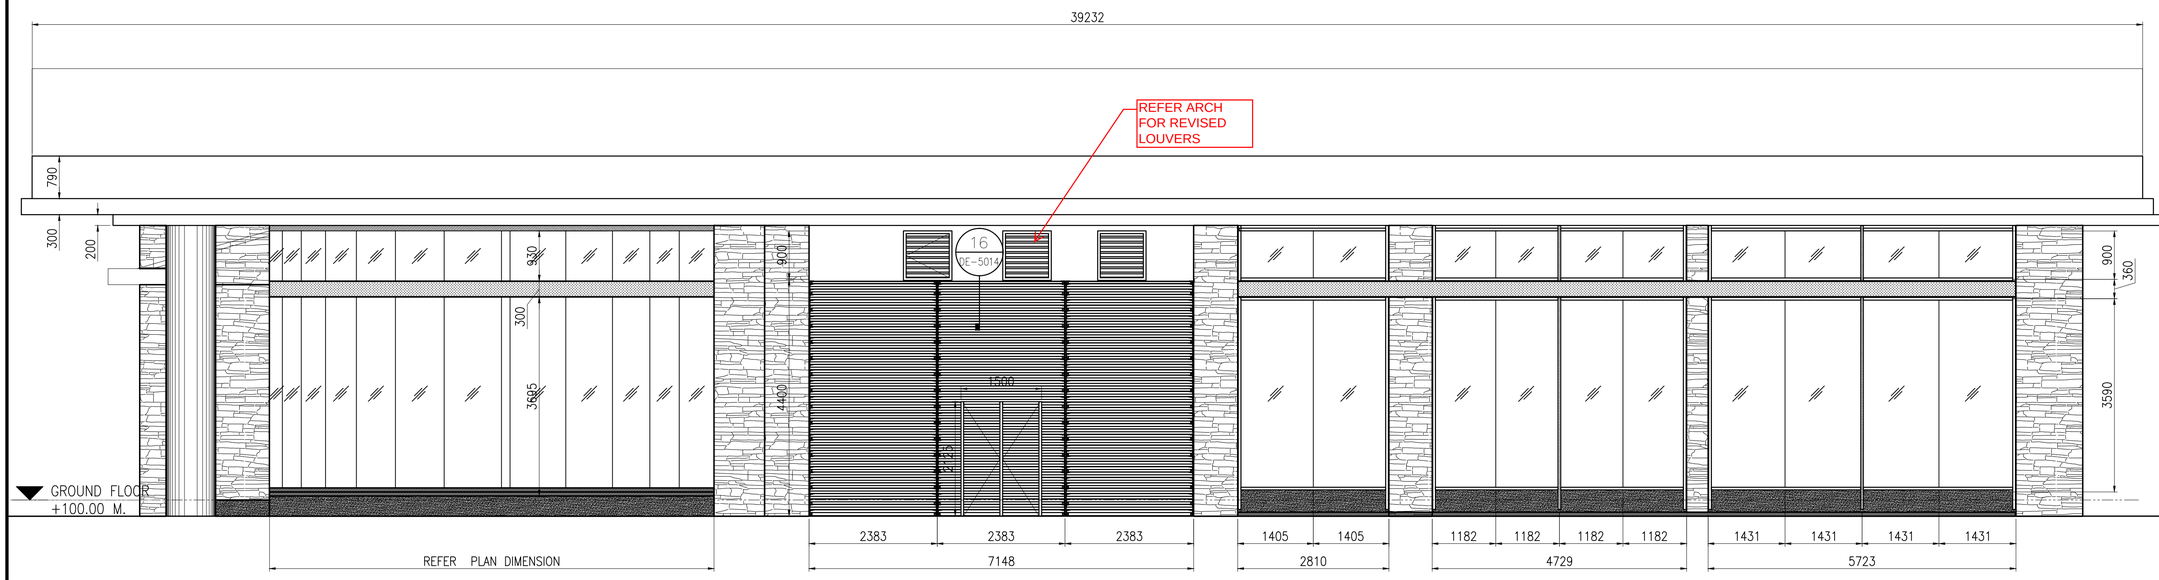

E-04 / EL-3002 ELEVATION D
SCALE - 1:55

KEY PLAN :

(NOT TO SCALE)

Notes:
1) All dimensions are in mm.
2) Elevation Viewed From Outside.
3) Do not scale dwg. refer written dimensions.

Alum. finish:
1) AS PER APPROVED

Glazing.

REV.	DATE	DESCRIPTION
03	19.07.2021	ISSUE FOR APPROVAL
02	14.07.2021	ISSUE FOR APPROVAL
01	05.07.2021	ISSUE FOR APPROVAL
00	23.06.2021	ISSUE FOR APPROVAL

PROJECT :
SALES OFFICE
MANPADA - DOMBIVLI

CLIENT :
LODHA GROUP
LODHA EXCELUS, LEVEL 8, APOLLO MILLS COMPOUND, NM JOSHI MARG, MAHALAXMI, MUMBAI 400011.

ARCHITECT :
HAFEEZ CONTRACTOR
29 BANK STREET, FORT, MUMBAI 400 023 TEL : 2266 1920


CONSULTANT :

CURTAIN WALL CONTRACTOR:
RK FACADE PVT. LTD.
505, D-WING, TWIN ARCADE, MILITARY RD, MAROL, ANDHERI EAST, MUMBAI, 400059


SHEET CONTENTS :
ELEVATION C & D

Drawn :	ROHIT	Date :	23.06.2021
Checked :	MUZAFAR	Scale :	1:55
Approved :	MUZAFAR	Cad Ref.	


Drawing No. RK-LSO-EL-3002 | Rev. 03 | SHT. 00

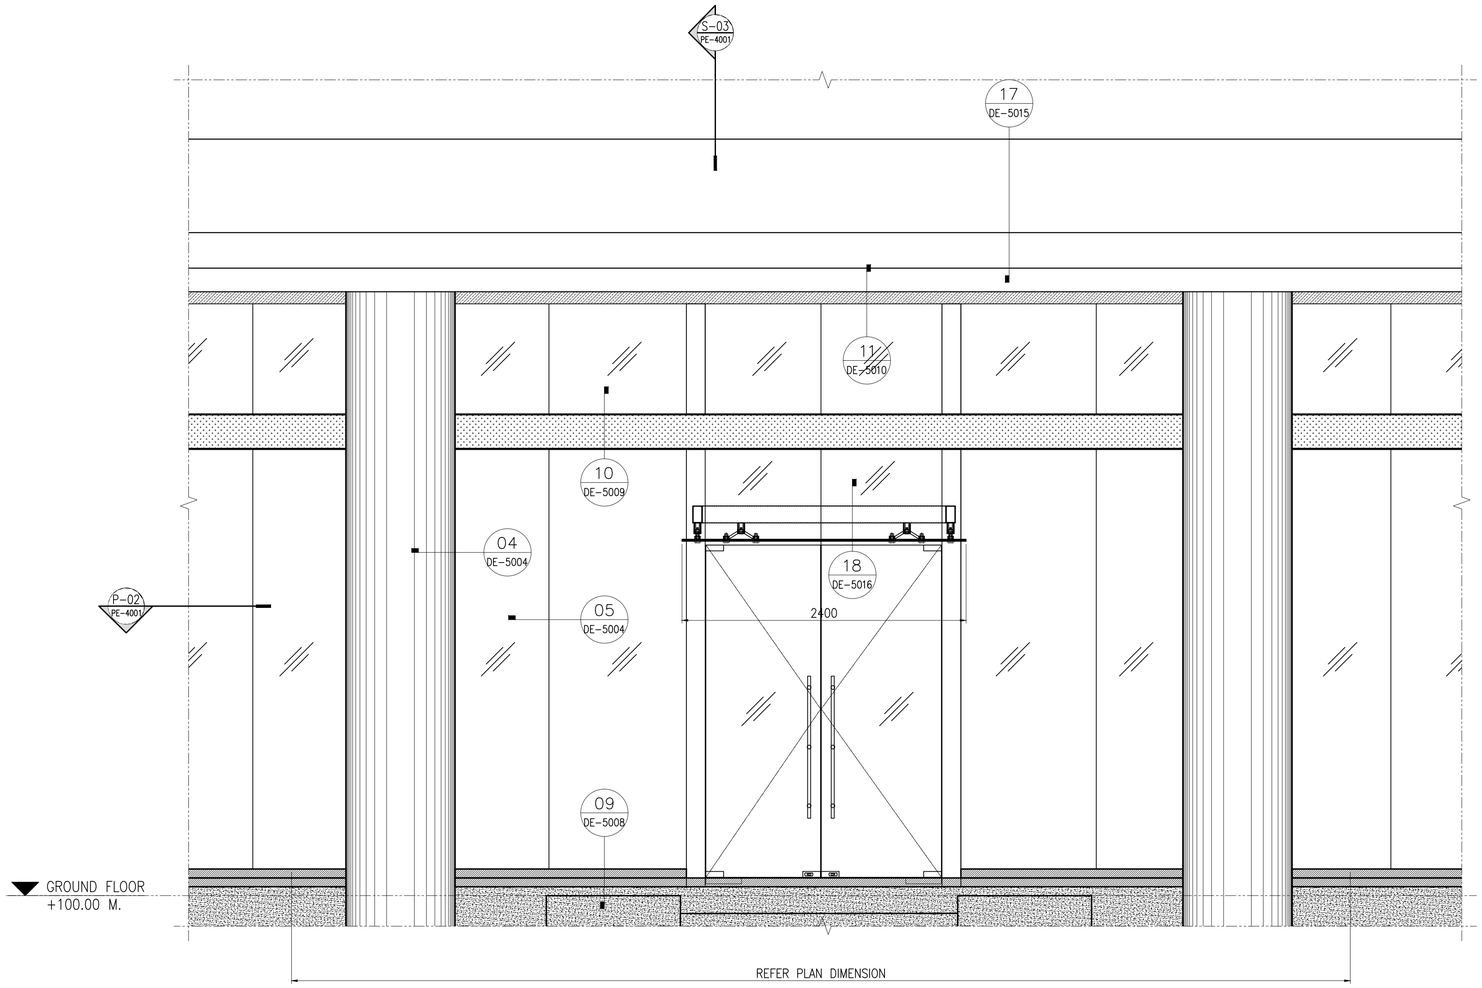

E-01 PART ELEVATION
PE-4001 SCALE - 1:25

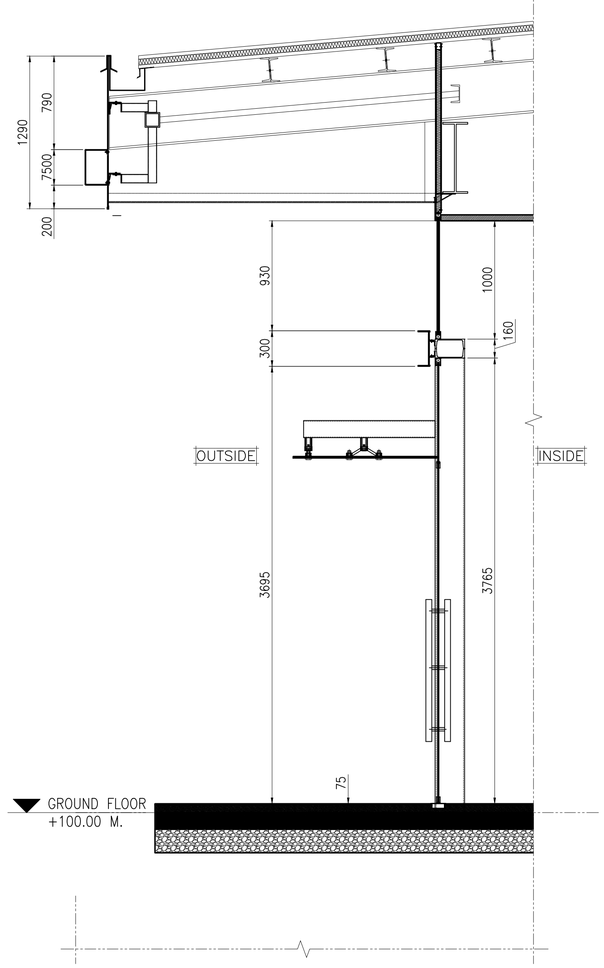

S-03 SECTION A-A
PE-4001 SCALE - 1:25

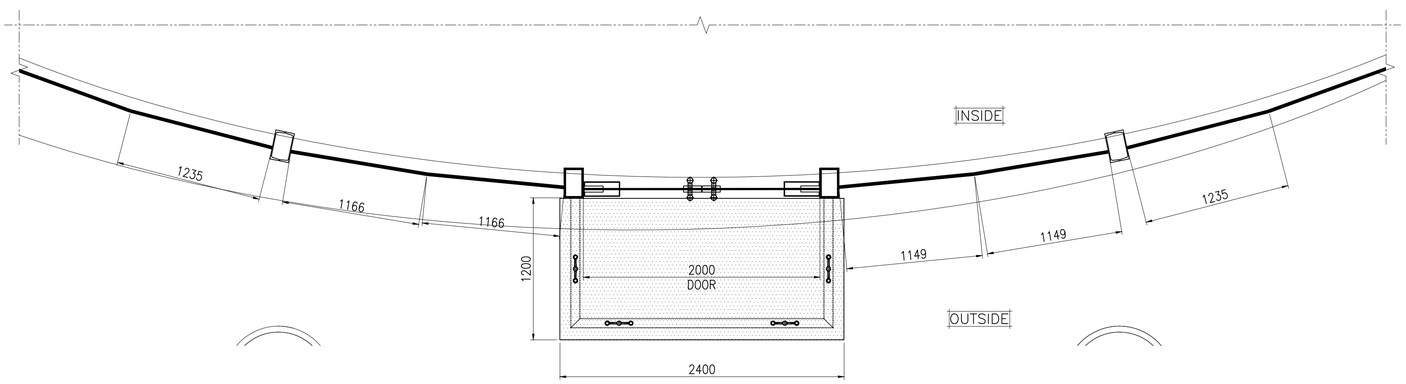

P-02 PLAN B-B
PE-4001 SCALE - 1:25

KEY PLAN :

(NOT TO SCALE)

Notes:
1) All dimensions are in mm.
2) Elevation Viewed From Outside.
3) Do not scale dwg. refer written dimensions.

Alum. finish:
1) AS PER APPROVED

Glazing.

REV.	DATE	DESCRIPTION
03	19.07.2021	ISSUE FOR APPROVAL
02	14.07.2021	ISSUE FOR APPROVAL
01	05.07.2021	ISSUE FOR APPROVAL
00	23.06.2021	ISSUE FOR APPROVAL

PROJECT :
SALES OFFICE
MANPADA - DOMBIVLI

CLIENT :
LODHA GROUP
LODHA EXCELUS, LEVEL 8, APOLLO MILLS COMPOUND, NM JOSHI MARG, MAHALAXMI, MUMBAI 400011.

ARCHITECT :
HAFEEZ CONTRACTOR
29 BANK STREET, FORT, MUMBAI
400 023 TEL : 2266 1920


CONSULTANT :

CURTAIN WALL CONTRACTOR:
RK FACADE PVT. LTD.
505, D-WING, TWIN ARCADE, MILITARY RD, MAROL, ANDHERI EAST, MUMBAI, 400059


SHEET CONTENTS :
PART ELEVATION

Drawn : ROHIT	Date : 23.06.2021
Checked : MUZAFAR	Scale : 1:25
Approved : MUZAFAR	Cad Ref.


Drawing No. RK-LSO-PE-4001 | Rev. 03 | SHT. 00

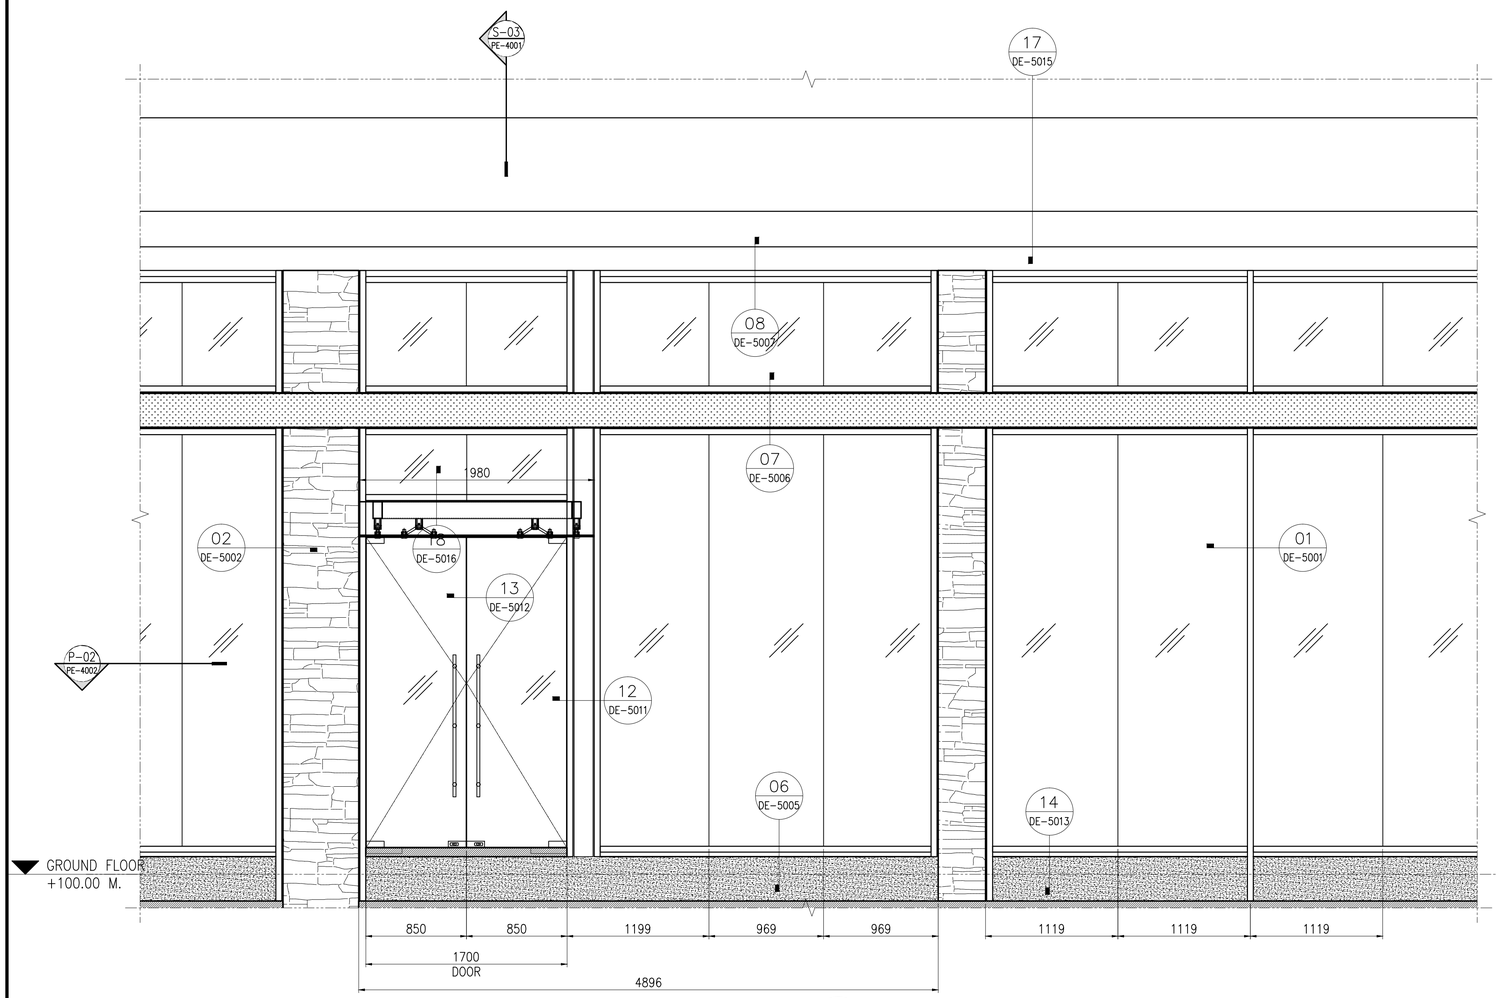

E-01 PE-4002 PART ELEVATION SCALE - 1:25

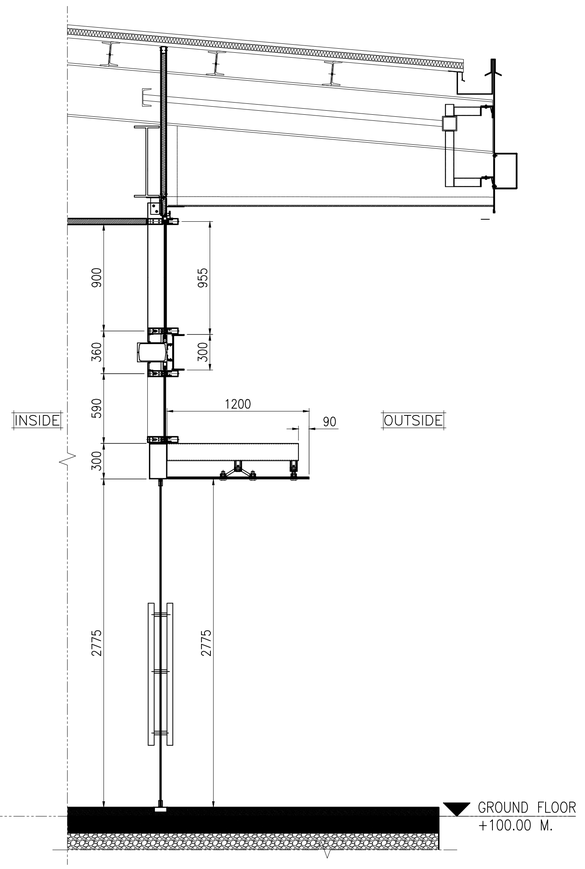

S-03 PE-4002 SECTION A-A SCALE - 1:25

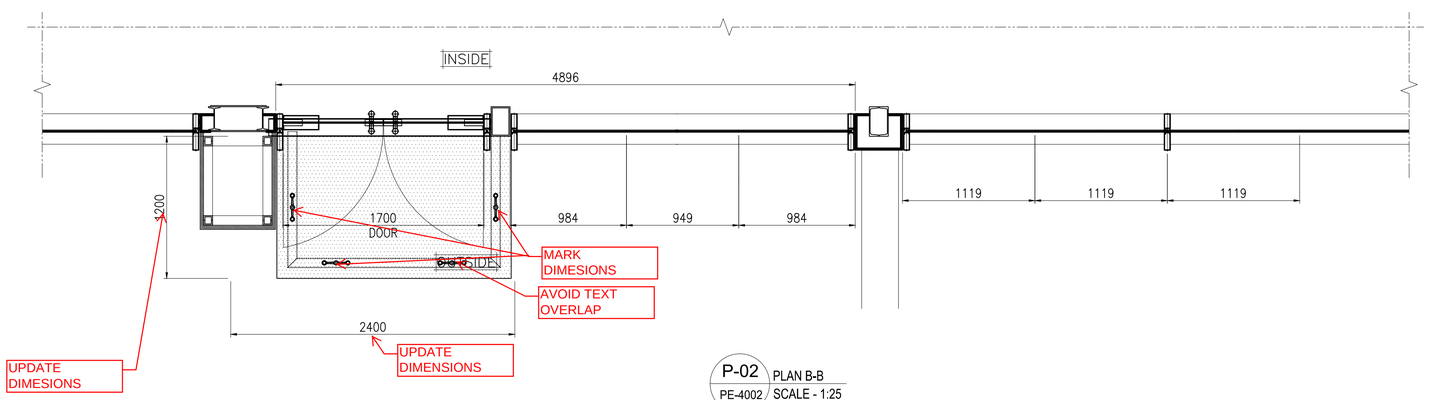

P-02 PE-4002 PLAN B-B SCALE - 1:25

KEY PLAN :

(NOT TO SCALE)

Notes:
1) All dimensions are in mm.
2) Elevation Viewed From Outside.
3) Do not scale dwg. refer written dimensions.

Alum. finish:
1) AS PER APPROVED

Glazing.

REV.	DATE	DESCRIPTION
03	19.07.2021	ISSUE FOR APPROVAL
02	14.07.2021	ISSUE FOR APPROVAL
01	05.07.2021	ISSUE FOR APPROVAL
00	23.06.2021	ISSUE FOR APPROVAL

PROJECT :
SALES OFFICE
MANPADA - DOMBIVLI

CLIENT :
LODHA GROUP
LODHA EXCELUS, LEVEL 8, APOLLO MILLS COMPOUND, NM JOSHI MARG, MAHALAXMI, MUMBAI 400011.

ARCHITECT :
HAFEEZ CONTRACTOR
29 BANK STREET, FORT, MUMBAI 400 023 TEL : 2266 1920


CONSULTANT :

CURTAIN WALL CONTRACTOR:
RK FACADE PVT. LTD.
505, D-WING, TWIN ARCADE, MILITARY RD, MAROL, ANDHERI EAST, MUMBAI, 400059

SHEET CONTENTS :
PART ELEVATION

Drawn : ROHIT	Date : 23.06.2021
Checked : MUZAFAR	Scale : 1:25
Approved : MUZAFAR	Cad Ref.

Drawing No. RK-LSO-PE-4002 | Rev. 03 | SHT. 00

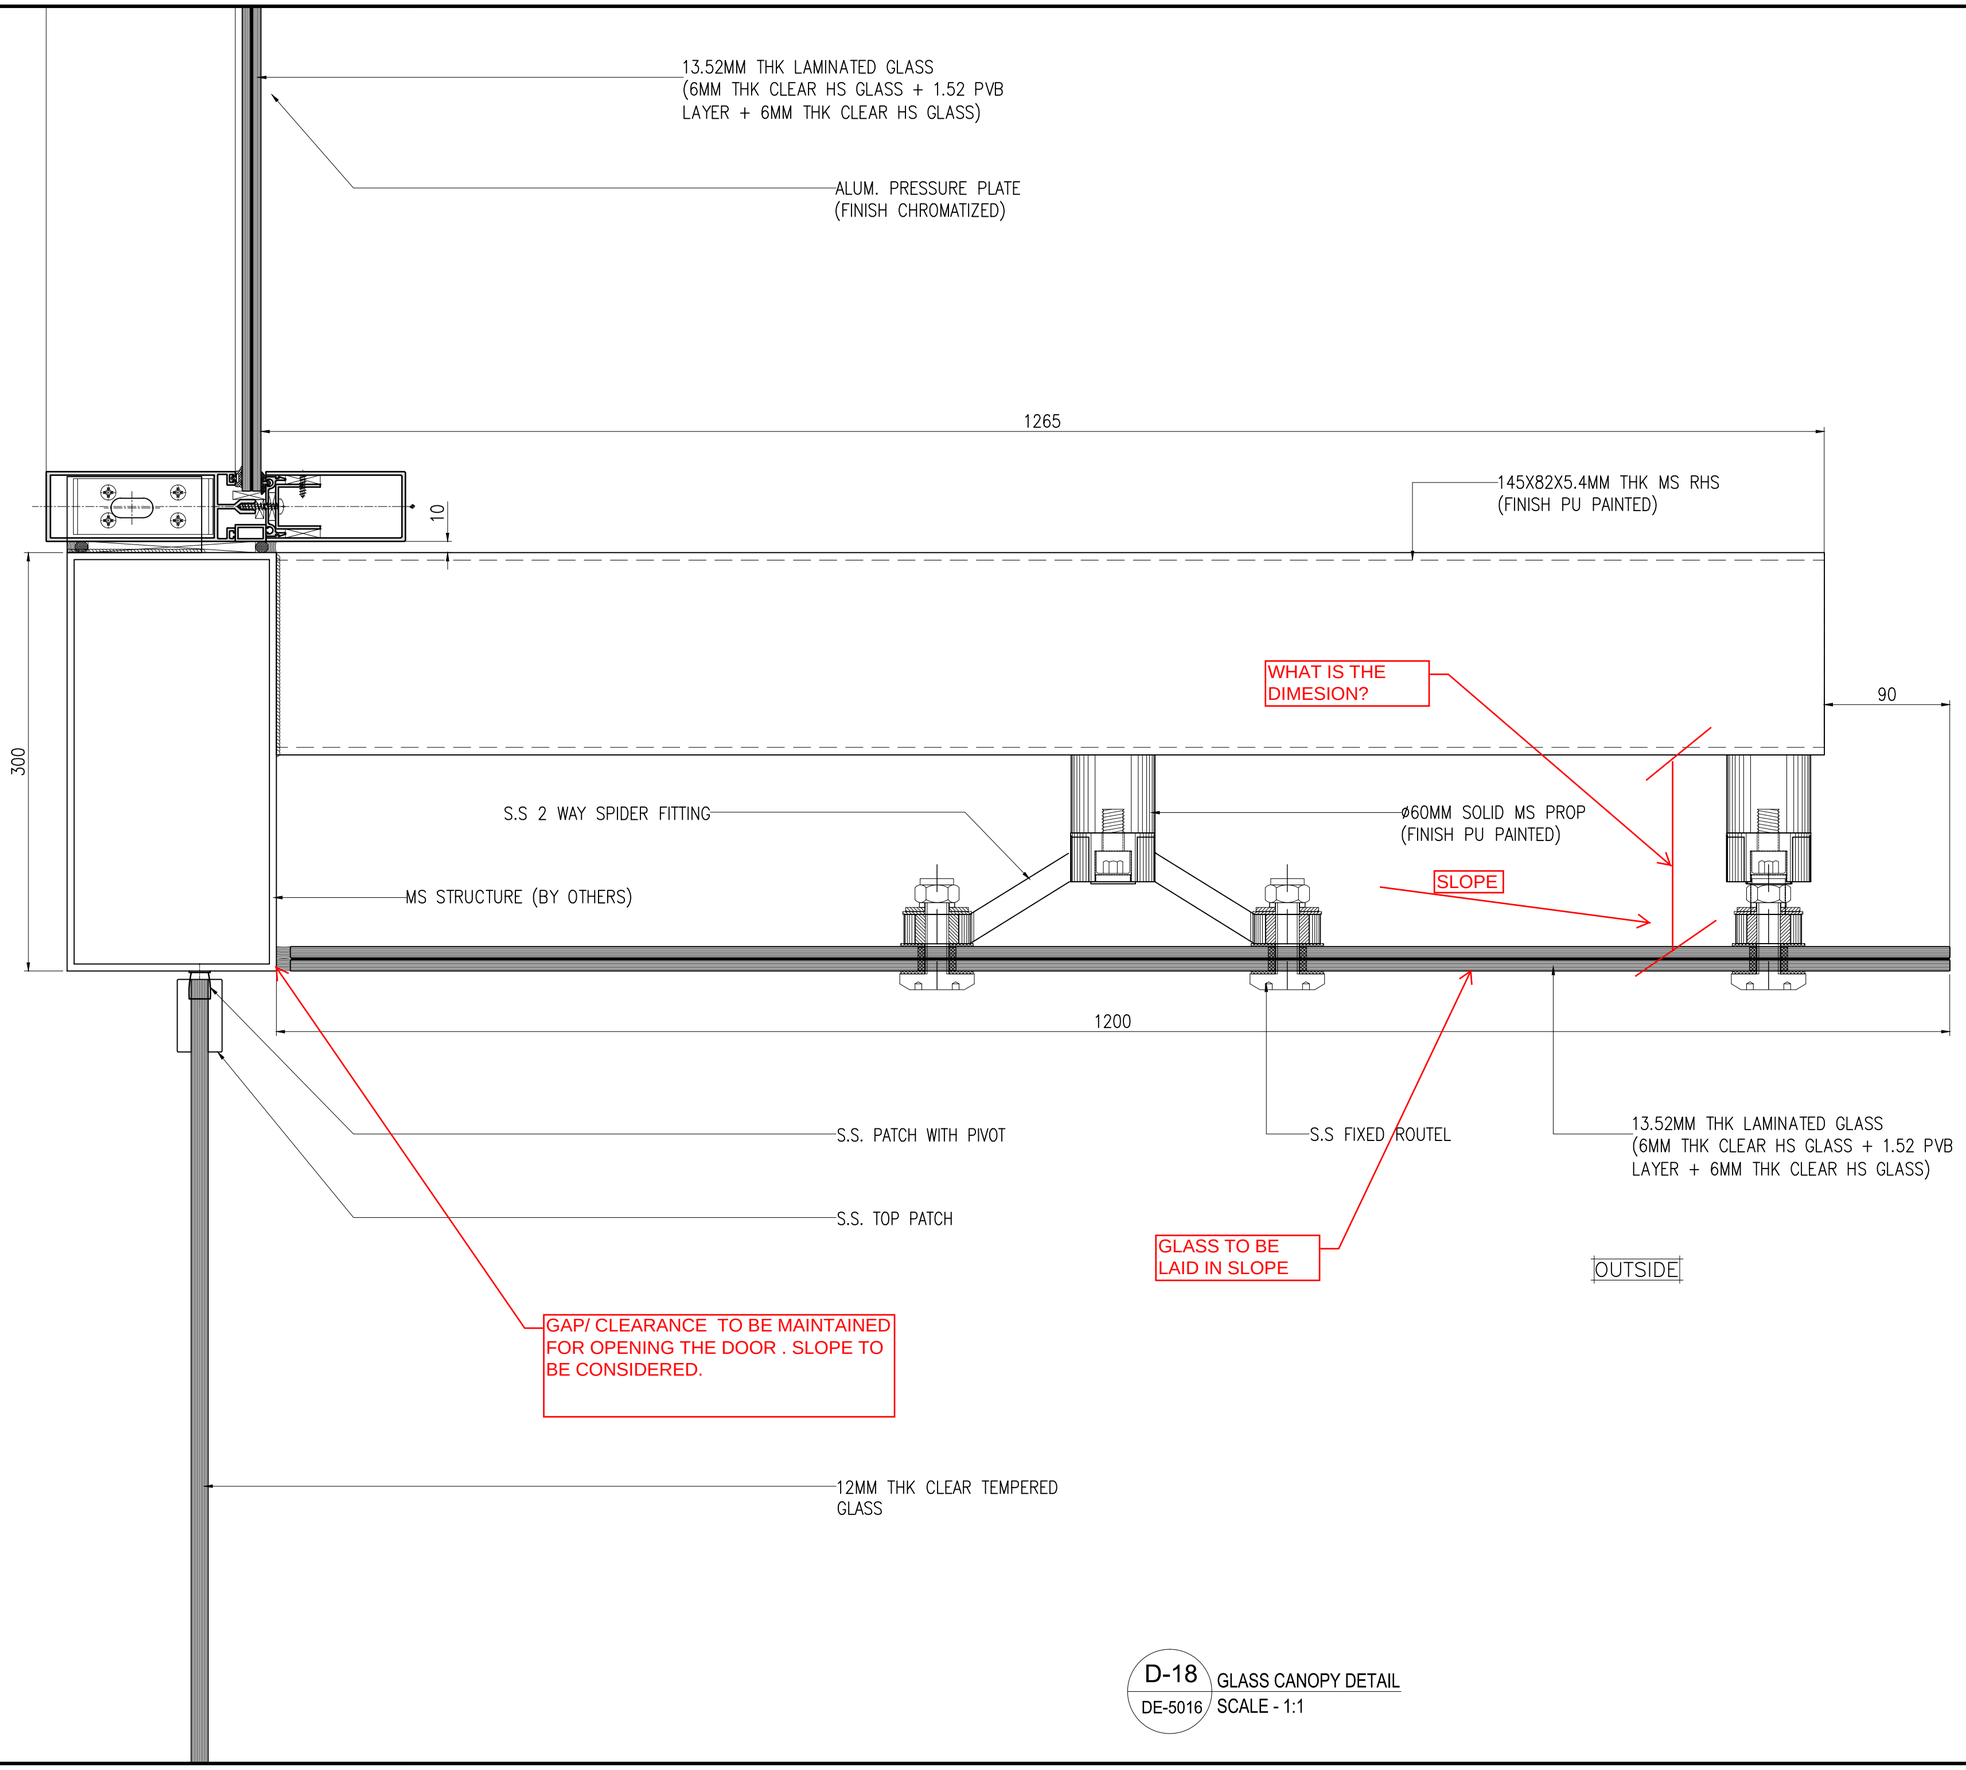

D-18 / DE-5016 GLASS CANOPY DETAIL
SCALE - 1:1

KEY PLAN :

(NOT TO SCALE)

Notes:
1) All dimensions are in mm.
2) Elevation Viewed From Outside.
3) Do not scale dwg. refer written dimensions.

Alum. finish:
1) AS PER APPROVED

Glazing.

REV.	DATE	DESCRIPTION
03	19.07.2021	ISSUE FOR APPROVAL
02	14.07.2021	ISSUE FOR APPROVAL
01	05.07.2021	ISSUE FOR APPROVAL
00	23.06.2021	ISSUE FOR APPROVAL

PROJECT :
SALES OFFICE
MANPADA - DOMBIVLI

CLIENT :
LODHA GROUP
LODHA EXCELUS, LEVEL 8, APOLLO MILLS COMPOUND, NM JOSHI MARG, MAHALAXMI, MUMBAI 400011.

ARCHITECT :
HAFEEZ CONTRACTOR
29 BANK STREET, FORT, MUMBAI
400 023 TEL : 2266 1920

CONSULTANT :

CURTAIN WALL CONTRACTOR:
RK FACADE PVT. LTD.
505, D-WING, TWIN ARCADE, MILITARY RD, MAROL, ANDHERI EAST, MUMBAI, 400059

SHEET CONTENTS :
SECTION DETAIL

Drawn :	ROHIT	Date :	23.06.2021
Checked :	MUZAFAR	Scale :	1:1
Approved :	MUZAFAR	Cad Ref.	

Drawing No. RK-LSO-DE-5015 | Rev. 03 | SHT. 00