SALES OFFICE
MANPADA - DOMBIVLI

'Z' TYPE LOUVERS ADDITIONAL WORK
SHOP DRAWINGS

REVISION :- 00

CURTAIN WALL CONTRACTOR :

RK FACADE PVT. LTD.

505, D-WING, TWIN ARCADE,
MILITARY RD, MAROL, ANDHERI EAST,
MUMBAI, 400059

ARCHITECT :


HAFEEZ CONTRACTOR

29 BANK STREET, FORT, MUMBAI 400 023
TEL : 2266 1920

CLIENT :

LODHA GROUP

LODHA EXCELUS, LEVEL 8, APOLLO
MILLS COMPOUND, NM JOSHI MARG,
MAHALAXMI, MUMBAI 400011.

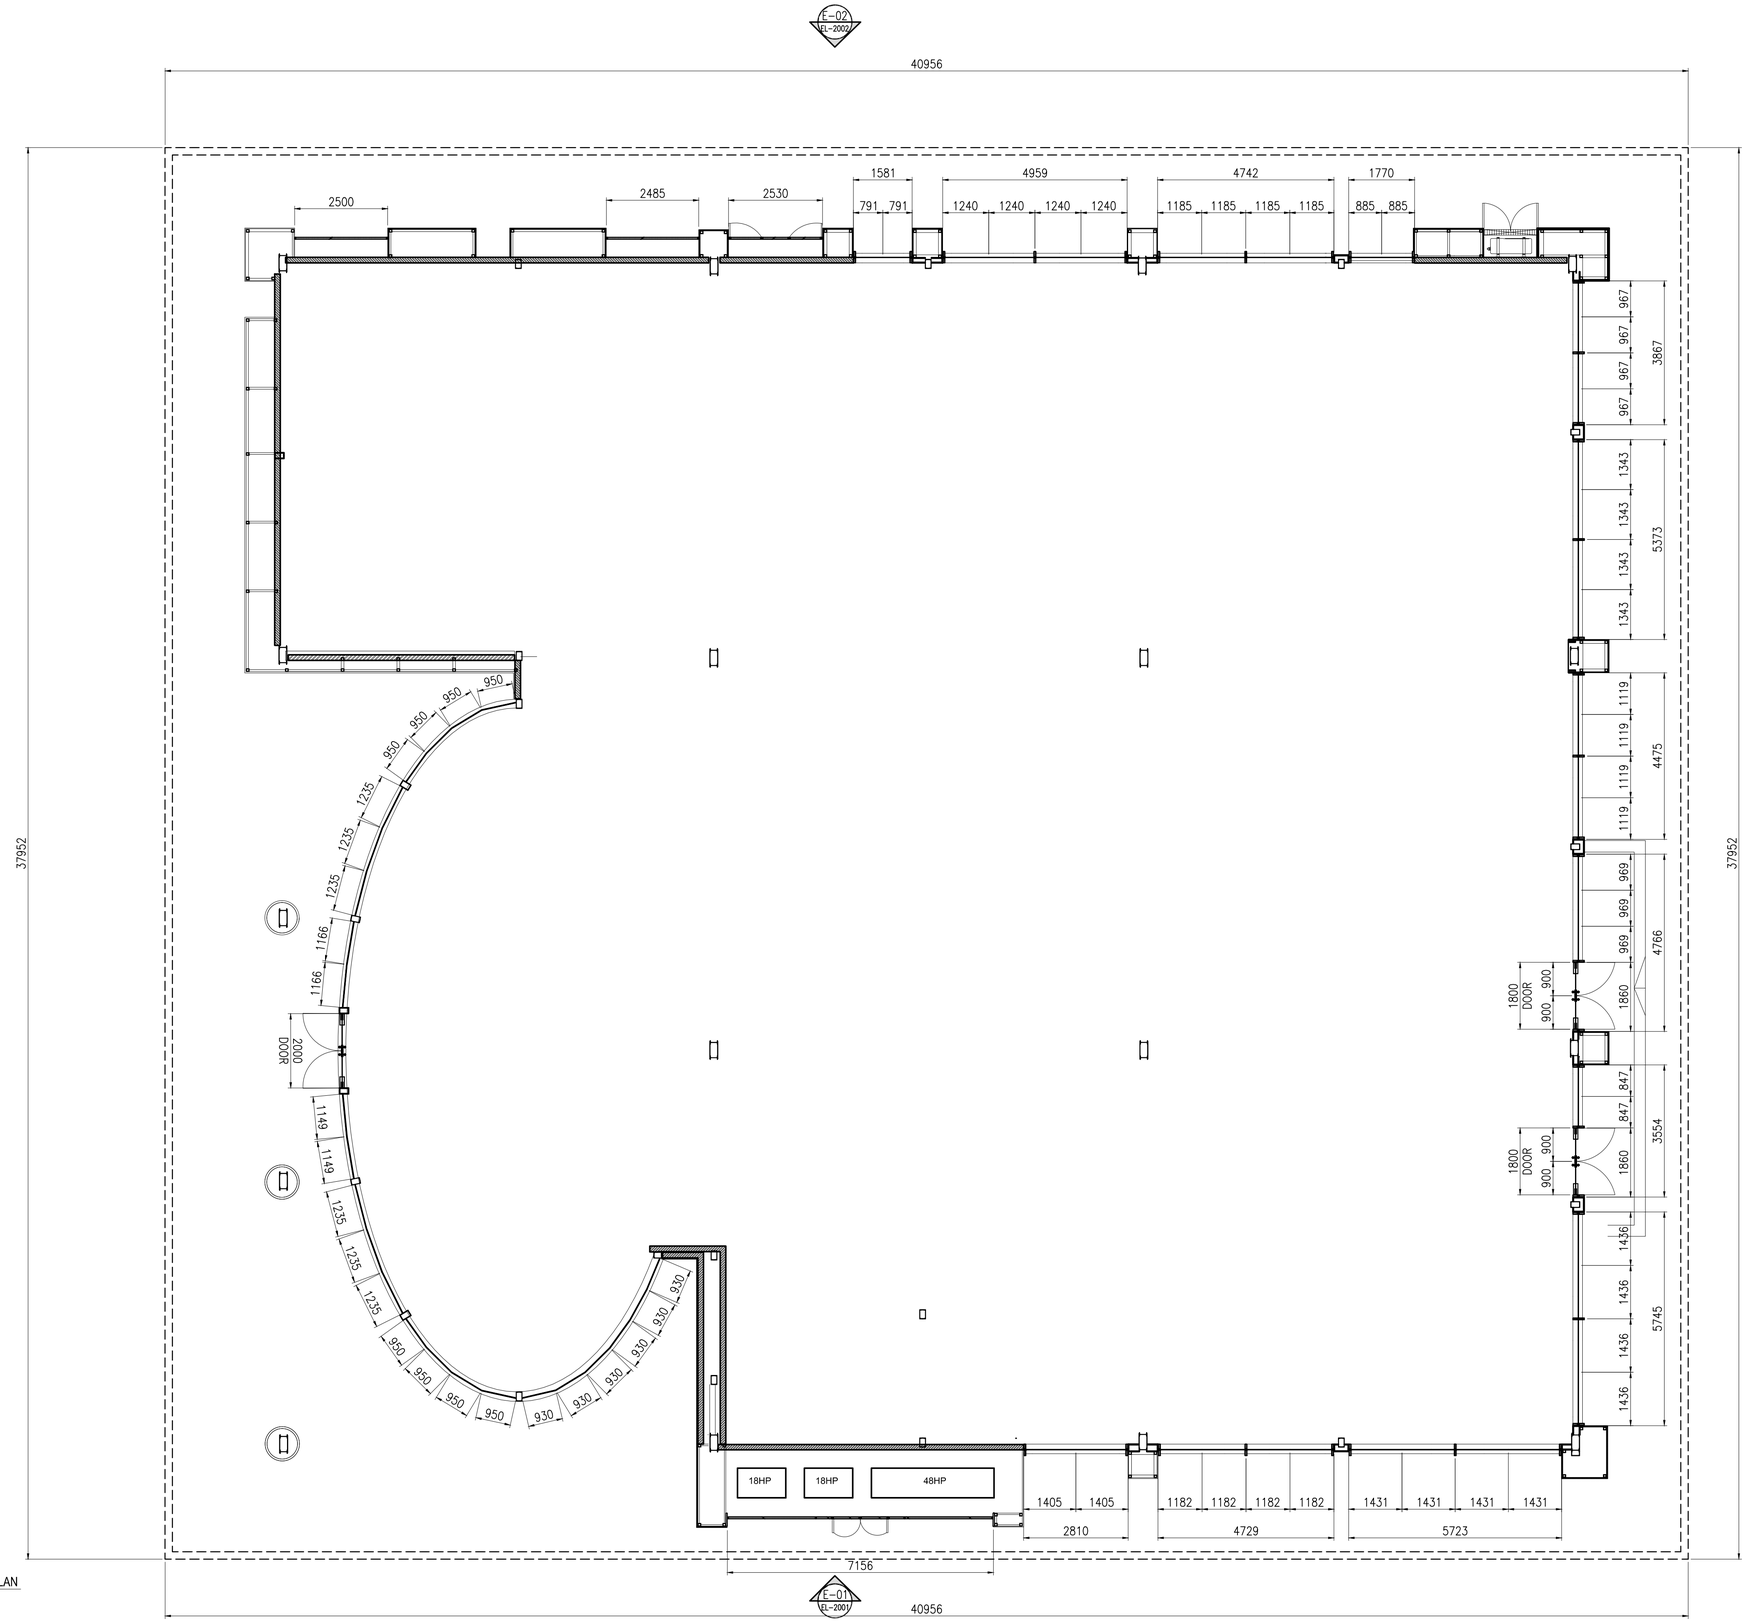

P-01 TYPICAL FLOOR PLAN
PL-2001 SCALE - 1:75

KEY PLAN :

(NOT TO SCALE)

Notes:
1) All dimensions are in mm.
2) Elevation Viewed From Outside.
3) Do not scale dwg. refer written dimensions.

Alum. finish:
1) AS PER APPROVED

Glazing.

REV.	DATE	DESCRIPTION
00	2.02.2022	ISSUE FOR APPROVAL

PROJECT :
SALES OFFICE
MANPADA - DOMBIVLI

CLIENT :
LODHA GROUP
LODHA EXCELUS, LEVEL 8, APOLLO MILLS COMPOUND, NM JOSHI MARG, MAHALAXMI, MUMBAI 400011.

ARCHITECT :
HAFEEZ CONTRACTOR
29 BANK STREET, FORT, MUMBAI 400 023 TEL : 2266 1920


CONSULTANT :

CURTAIN WALL CONTRACTOR:
RK FACADE PVT. LTD.
505, D-WING, TWIN ARCADE, MILITARY RD, MAROL, ANDHERI EAST, MUMBAI, 400059

SHEET CONTENTS :
FLOOR PLAN

Drawn : PARVEZ	Date : 02.02.2022
Checked : MUZAFAR	Scale : 1:75
Approved : MUZAFAR	Cad Ref.

Drawing No. RK-LSO-PL-1001 | Rev. 00 | SHT. 00

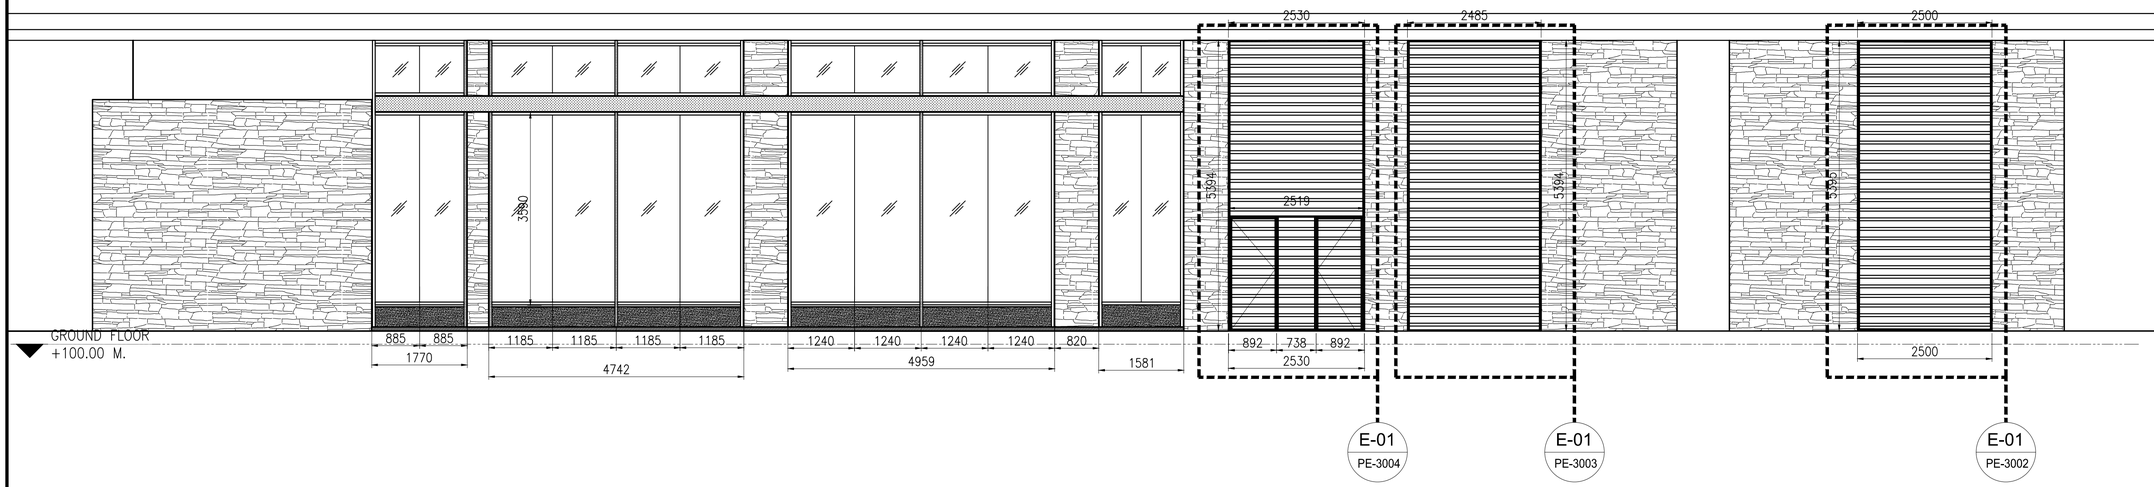

E-02 / EL-3001 ELEVATION B
SCALE - 1:55

KEY PLAN :

(NOT TO SCALE)

Notes:
1) All dimensions are in mm.
2) Elevation Viewed From Outside.
3) Do not scale dwg. refer written dimensions.

Alum. finish:
1) AS PER APPROVED

Glazing.

REV.	DATE	DESCRIPTION
00	02.02.2022	ISSUE FOR APPROVAL

PROJECT :
SALES OFFICE
MANPADA - DOMBIVLI

CLIENT :
LODHA GROUP
LODHA EXCELUS, LEVEL 8, APOLLO MILLS COMPOUND, NM JOSHI MARG, MAHALAXMI, MUMBAI 400011.

ARCHITECT :
HAFEEZ CONTRACTOR
29 BANK STREET, FORT, MUMBAI 400 023 TEL : 2266 1920


CONSULTANT :

CURTAIN WALL CONTRACTOR:
RK FACADE PVT. LTD.
505, D-WING, TWIN ARCADE, MILITARY RD, MAROL, ANDHERI EAST, MUMBAI, 400059

SHEET CONTENTS :
ELEVATION A & B

Drawn : PARVEZ	Date : 02.01.2022
Checked : MUZAFAR	Scale : 1:55
Approved : MUZAFAR	Cad Ref.

Drawing No. RK-LSO-EL-2002 | Rev. 00 | SHT. 00

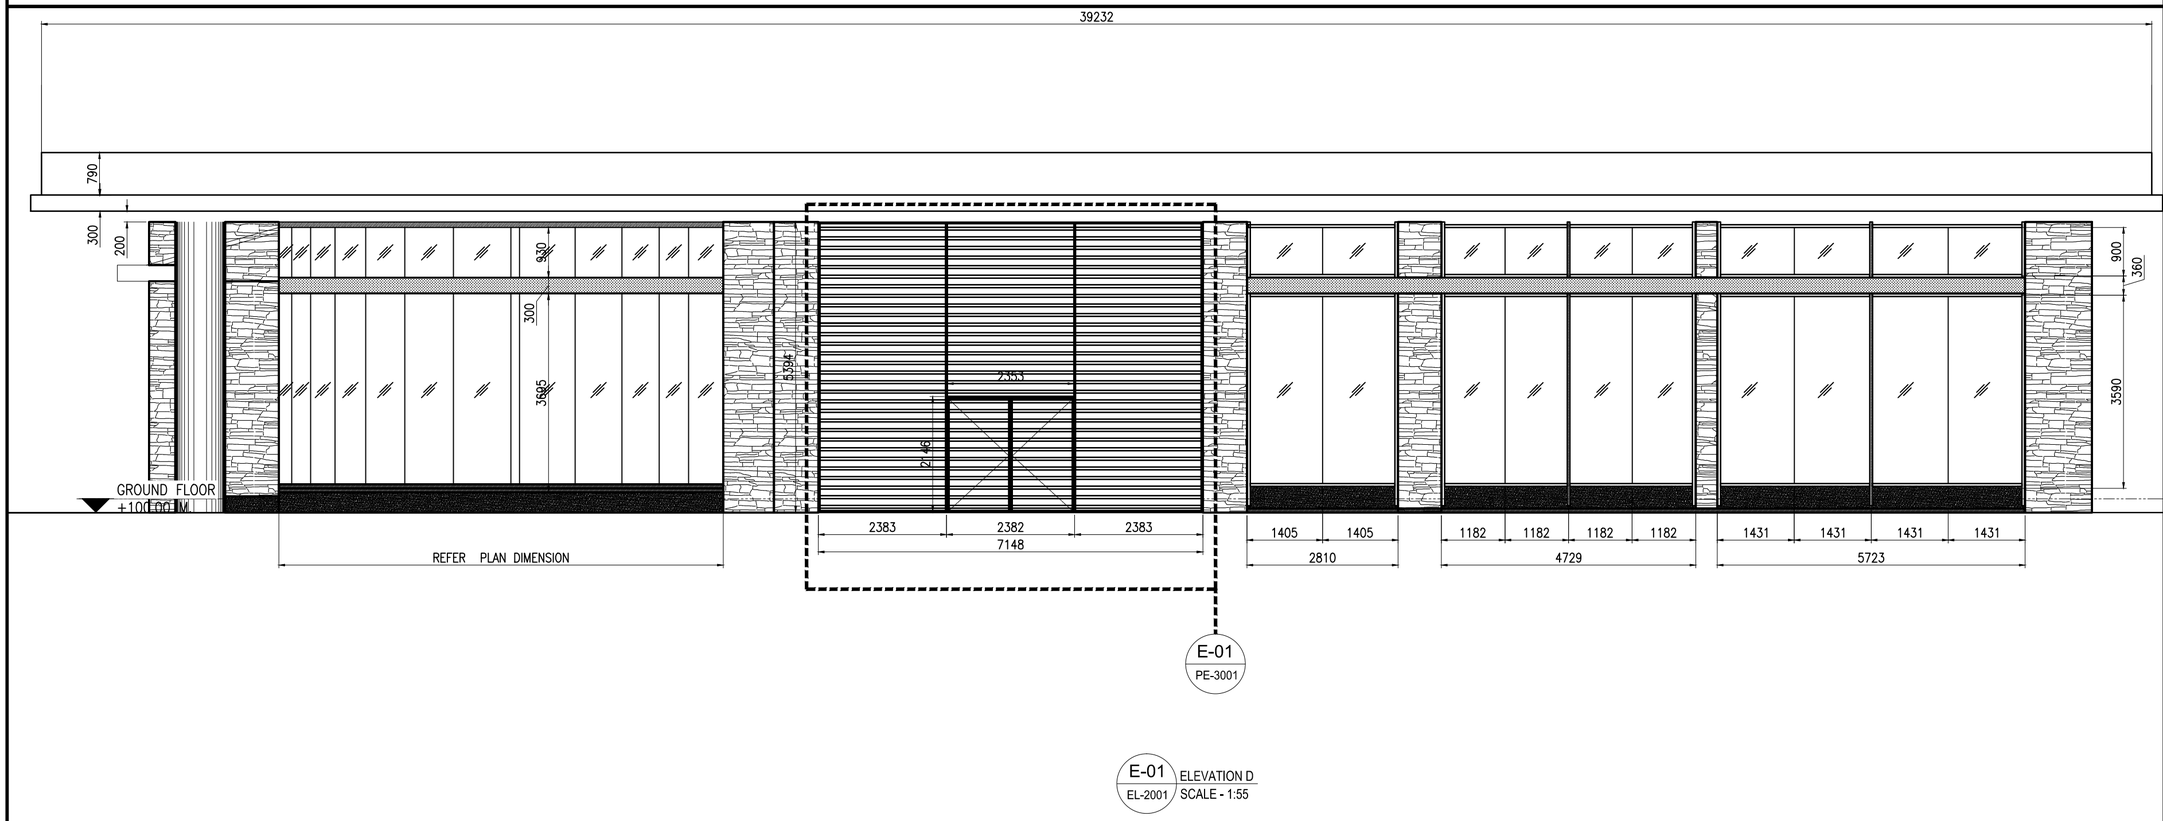

E-01 / EL-2001 ELEVATION D
SCALE - 1:55

KEY PLAN :

(NOT TO SCALE)

Notes:
1) All dimensions are in mm.
2) Elevation Viewed From Outside.
3) Do not scale dwg. refer written dimensions.

Alum. finish:
1) AS PER APPROVED

Glazing.

REV.	DATE	DESCRIPTION
00	02.02.2022	ISSUE FOR APPROVAL

PROJECT :
SALES OFFICE
MANPADA - DOMBIVLI

CLIENT :
LODHA GROUP
LODHA EXCELUS, LEVEL 8, APOLLO MILLS COMPOUND, NM JOSHI MARG, MAHALAXMI, MUMBAI 400011.

ARCHITECT :
HAFEEZ CONTRACTOR
29 BANK STREET, FORT, MUMBAI
400 023 TEL : 2266 1920


CONSULTANT :

CURTAIN WALL CONTRACTOR:
RK FACADE PVT. LTD.
505, D–WING, TWIN ARCADE, MILITARY RD, MAROL, ANDHERI EAST, MUMBAI, 400059


SHEET CONTENTS :
ELEVATION

Drawn :	PARVEZ	Date :	02.02.2022
Checked :	MUZAFAR	Scale :	1:55
Approved :	MUZAFAR	Cad Ref.	


Drawing No.	Rev.	SHT.
RK-LSO-EL-2001	00	00

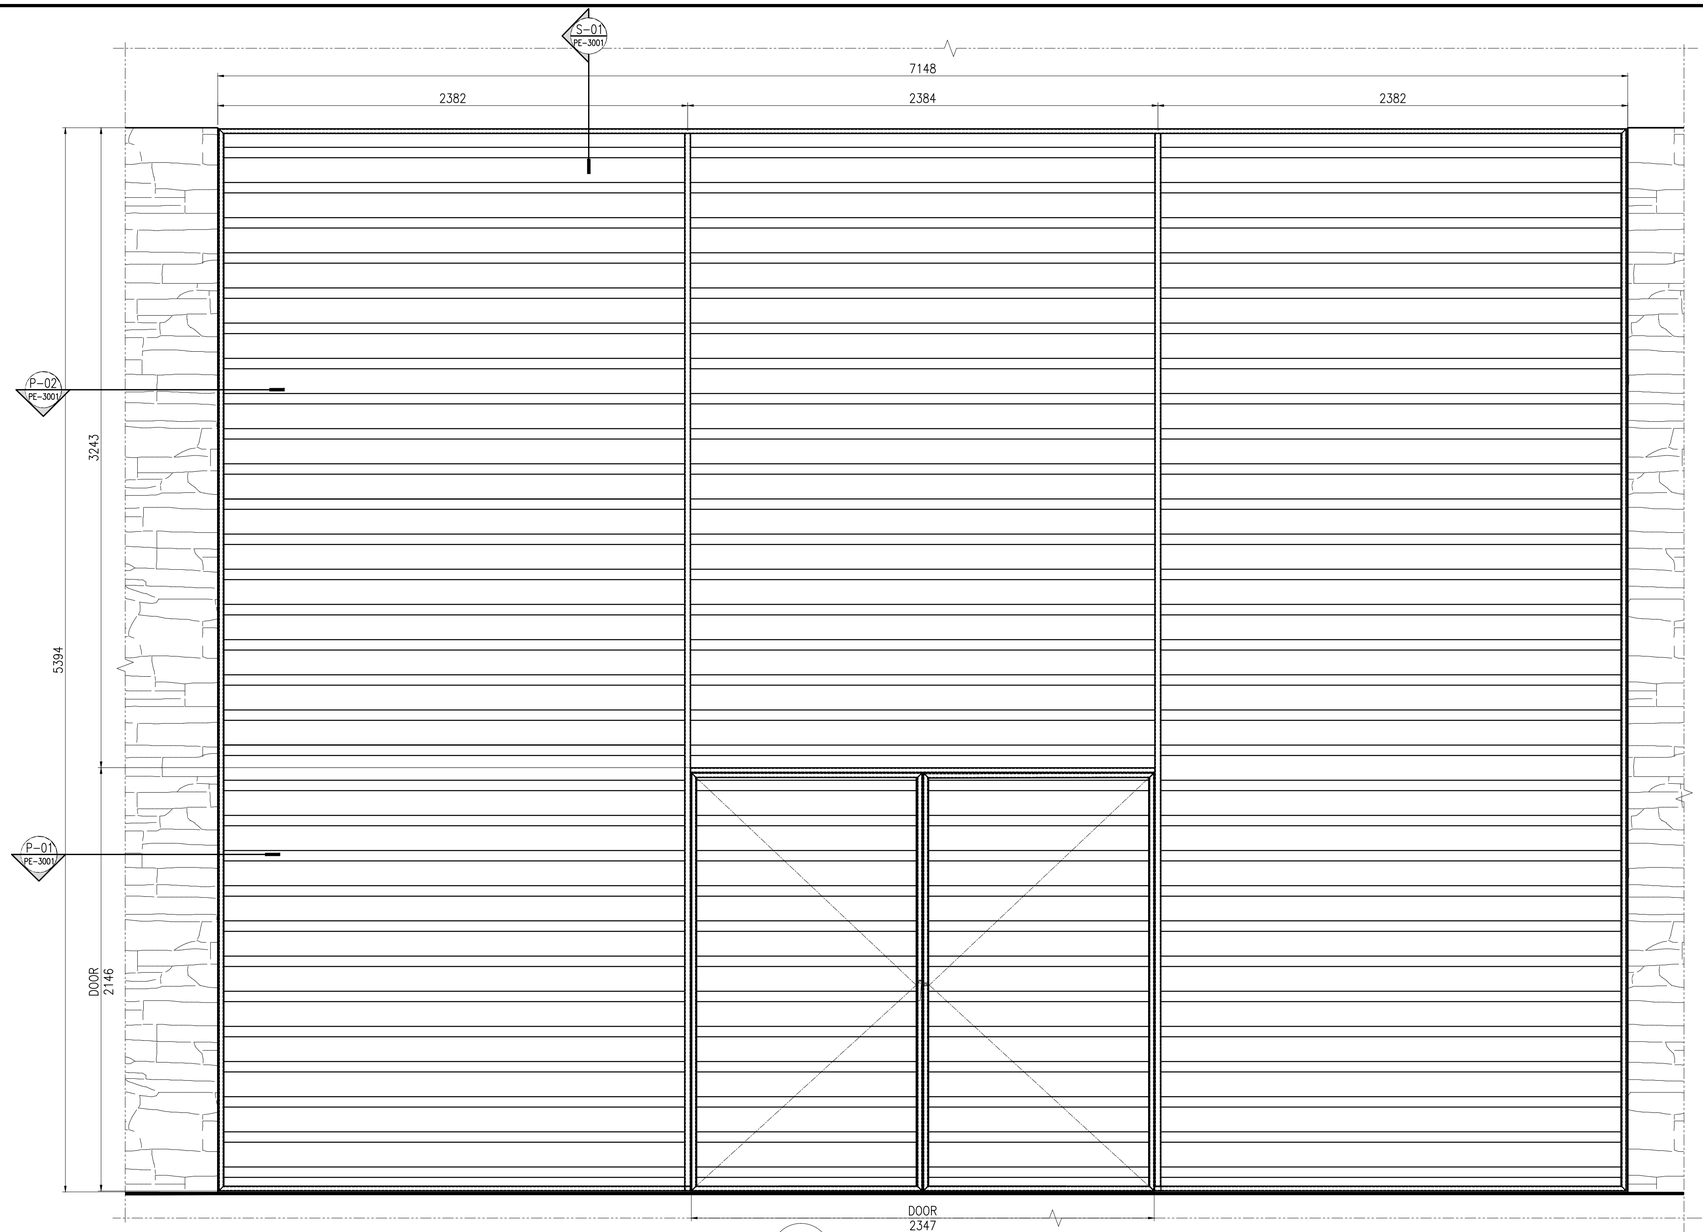


E-01 PE-3001 PART ELEVATION SCALE - 1:15

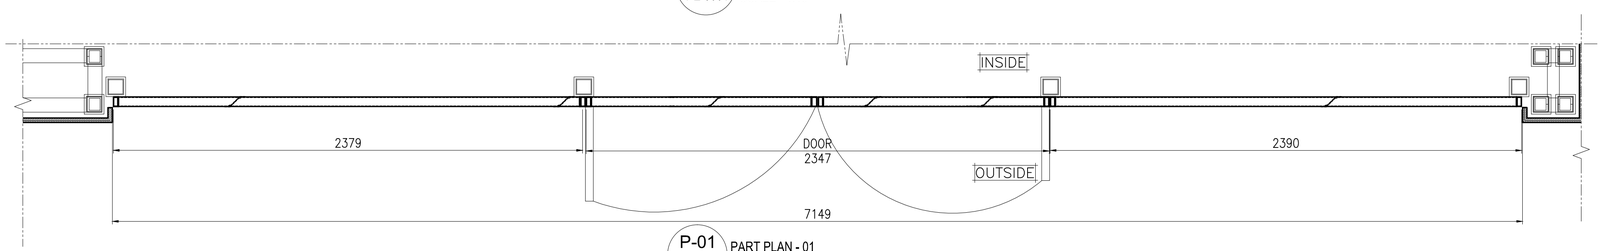

P-01 PE-3001 PART PLAN - 01 SCALE - 1:15

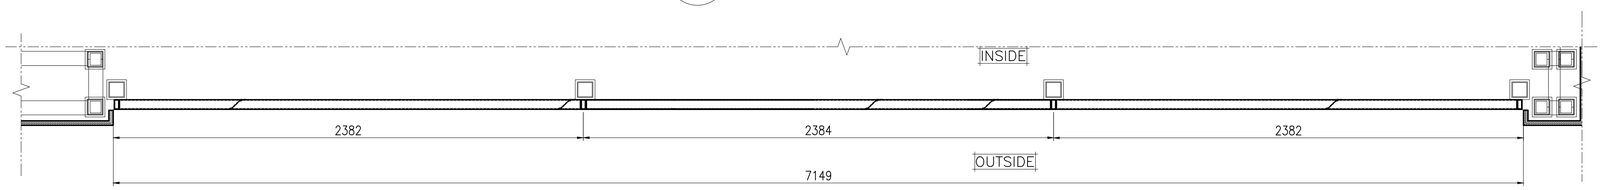

P-02 PE-3001 PART PLAN - 02 SCALE - 1:15

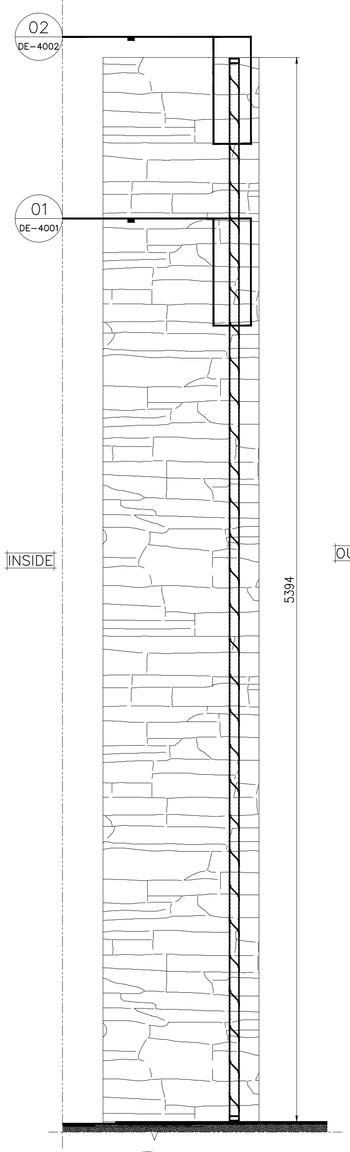

S-01 PE-3001 SECTION A-A SCALE - 1:15

KEY PLAN :

(NOT TO SCALE)

Notes:
1) All dimensions are in mm.
2) Elevation Viewed From Outside.
3) Do not scale dwg. refer written dimensions.

Alum. finish:
1) AS PER APPROVED

Glazing.

REV.	DATE	DESCRIPTION
00	02.02.2022	ISSUE FOR APPROVAL

PROJECT :
SALES OFFICE
MANPADA - DOMBIVLI

CLIENT :
LODHA GROUP
LODHA EXCELUS, LEVEL 8, APOLLO MILLS COMPOUND, NM JOSHI MARG, MAHALAXMI, MUMBAI 400011.

ARCHITECT :
HAFEEZ CONTRACTOR
29 BANK STREET, FORT, MUMBAI 400 023 TEL : 2266 1920


CONSULTANT :

CURTAIN WALL CONTRACTOR:
RK FACADE PVT. LTD.
505, D-WING, TWIN ARCADE, MILITARY RD, MAROL, ANDHERI EAST, MUMBAI, 400059


SHEET CONTENTS :
PART ELEVATION

Drawn : PARVEZ	Date : 02.02.2022
Checked : MUZAFAR	Scale : 1:15
Approved : MUZAFAR	Cad Ref.


Drawing No.	Rev.	SHT.
RK-LSO-PE-3001	00	00

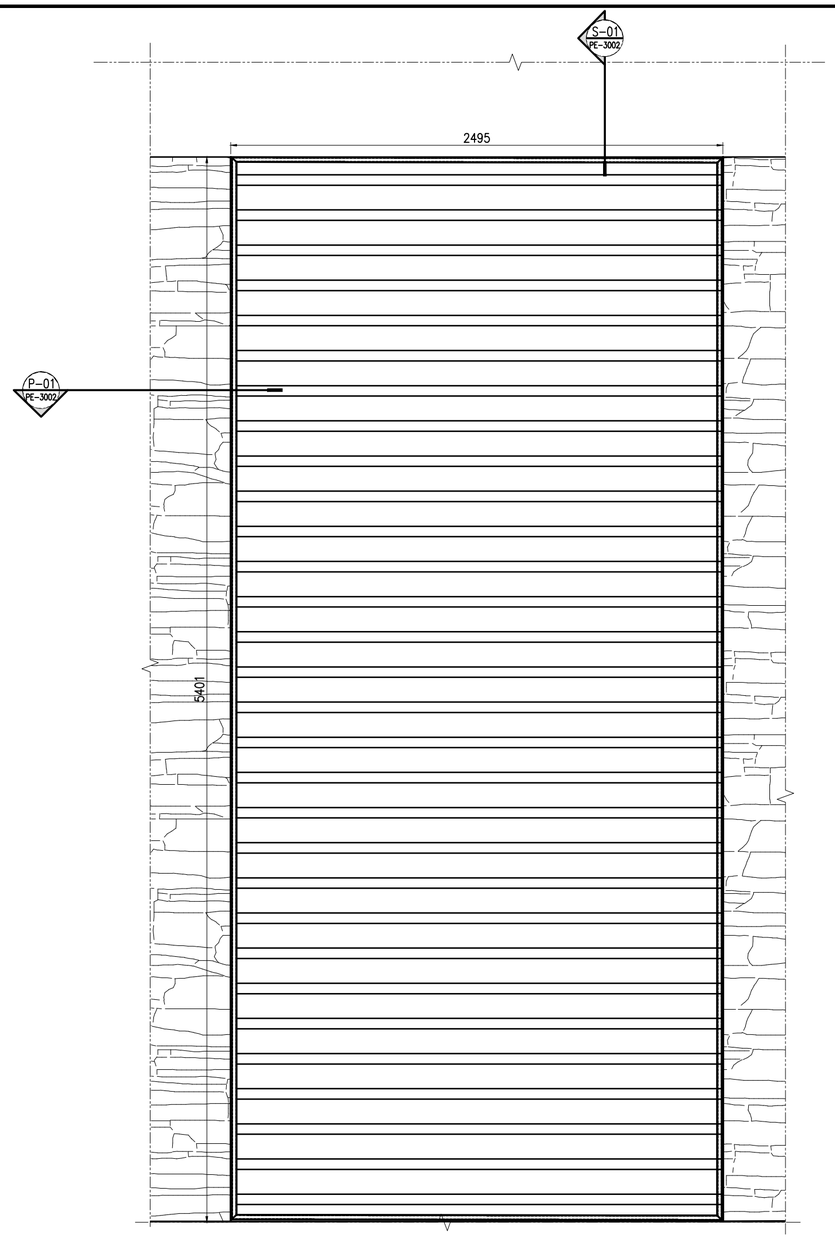

E-01 / PE-3002 PART ELEVATION
SCALE - 1:15

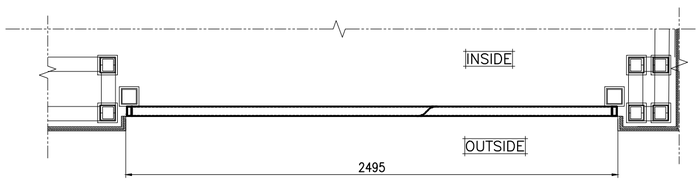

P-01 / PE-3002 PART PLAN - 01
SCALE - 1:15

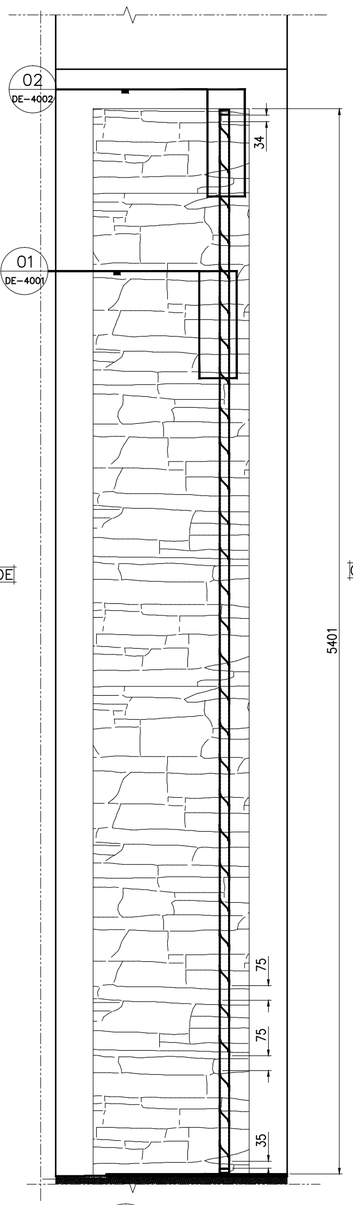

S-01 / PE-3002 SECTION A-A
SCALE - 1:15

KEY PLAN :

(NOT TO SCALE)

Notes:
1) All dimensions are in mm.
2) Elevation Viewed From Outside.
3) Do not scale dwg. refer written dimensions.

Alum. finish:
1) AS PER APPROVED

Glazing.

REV.	DATE	DESCRIPTION
00	02.02.2022	ISSUE FOR APPROVAL

PROJECT :
SALES OFFICE
MANPADA - DOMBIVLI

CLIENT :
LODHA GROUP
LODHA EXCELUS, LEVEL 8, APOLLO MILLS COMPOUND, NM JOSHI MARG, MAHALAXMI, MUMBAI 400011.

ARCHITECT :
HAFEEZ CONTRACTOR
29 BANK STREET, FORT, MUMBAI
400 023 TEL : 2266 1920


CONSULTANT :

CURTAIN WALL CONTRACTOR:
RK FACADE PVT. LTD.
505, D-WING, TWIN ARCADE, MILITARY RD, MAROL, ANDHERI EAST, MUMBAI, 400059


SHEET CONTENTS :
PART ELEVATION

Drawn :	PARVEZ	Date :	02.02.2022
Checked :	MUZAFAR	Scale :	1:15
Approved :	MUZAFAR	Cad Ref.	


Drawing No.	Rev.	SHT.
RK-LSO-PE-3002	00	00

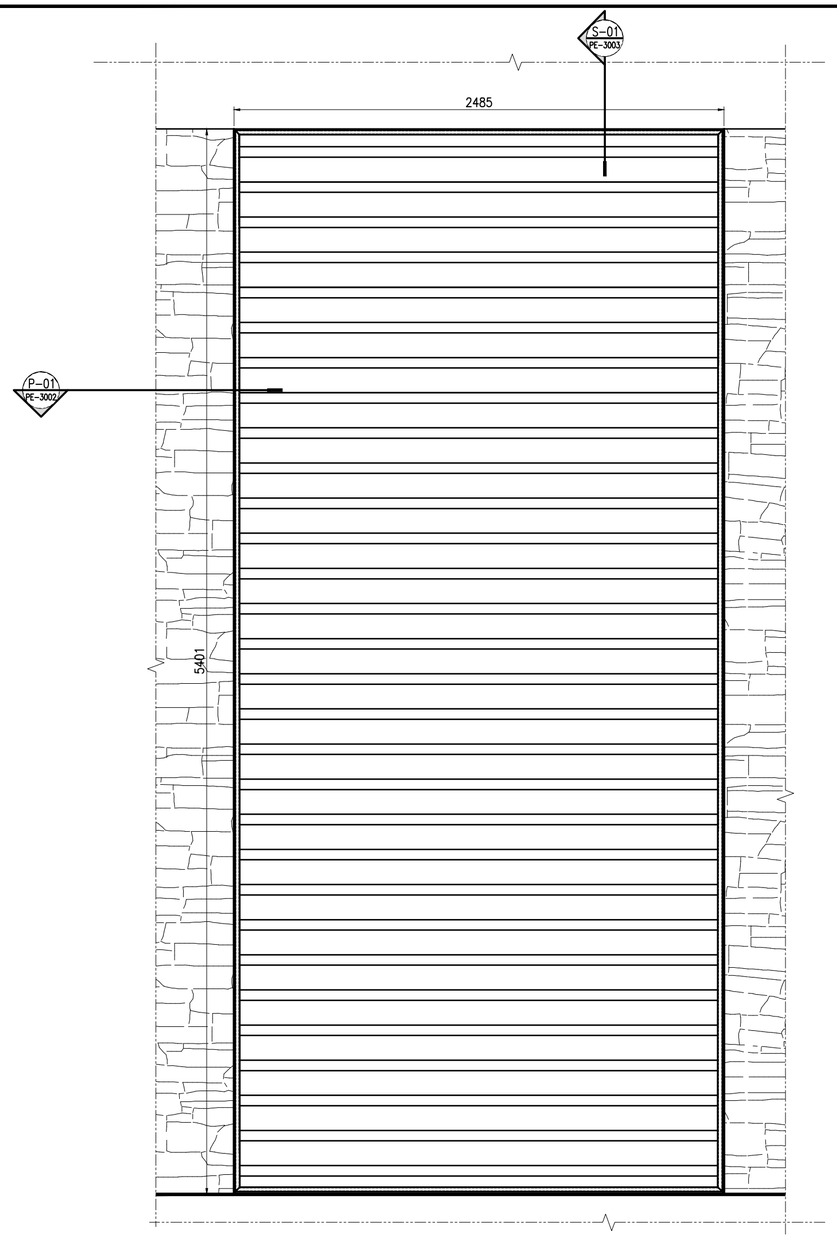

E-01 / PE-3003 PART ELEVATION
SCALE - 1:15

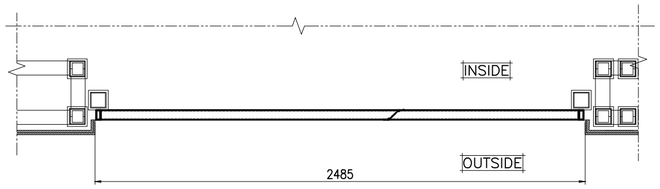

P-01 / PE-3003 PART PLAN - 01
SCALE - 1:15

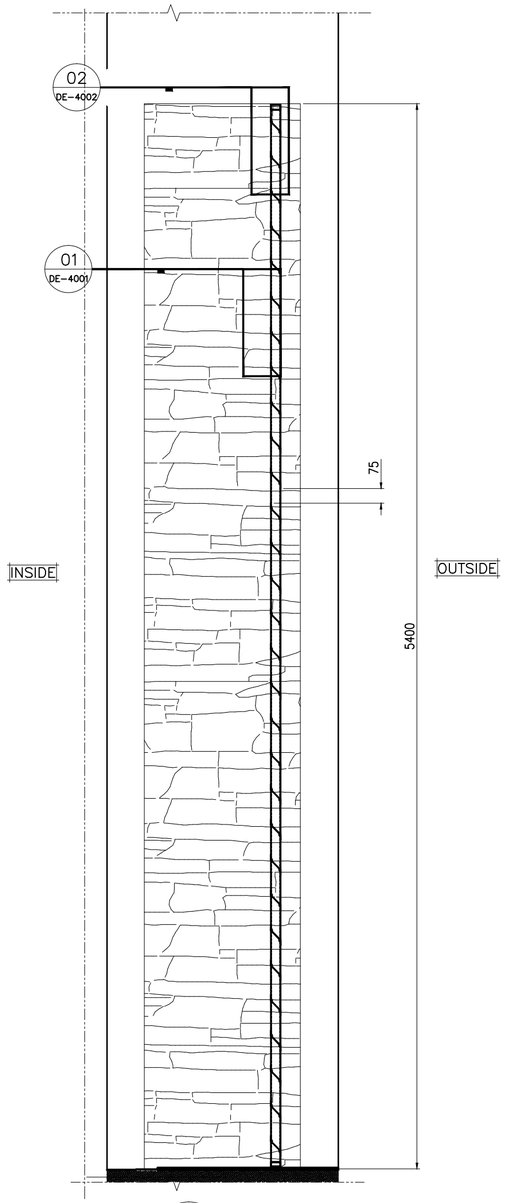

S-01 / PE-3003 SECTION A-A
SCALE - 1:15

KEY PLAN :

(NOT TO SCALE)

Notes:
1) All dimensions are in mm.
2) Elevation Viewed From Outside.
3) Do not scale dwg. refer written dimensions.

Alum. finish:
1) AS PER APPROVED

Glazing.

REV.	DATE	DESCRIPTION
00	02.02.2022	ISSUE FOR APPROVAL

PROJECT :
SALES OFFICE
MANPADA - DOMBIVLI

CLIENT :
LODHA GROUP
LODHA EXCELUS, LEVEL 8, APOLLO MILLS COMPOUND, NM JOSHI MARG, MAHALAXMI, MUMBAI 400011.

ARCHITECT :
HAFEEZ CONTRACTOR
29 BANK STREET, FORT, MUMBAI 400 023 TEL : 2266 1920


CONSULTANT :

CURTAIN WALL CONTRACTOR:
RK FACADE PVT. LTD.
505, D-WING, TWIN ARCADE, MILITARY RD, MAROL, ANDHERI EAST, MUMBAI, 400059


SHEET CONTENTS :
PART ELEVATION

Drawn :	PARVEZ	Date :	02.02.2022
Checked :	MUZAFAR	Scale :	1:15
Approved :	MUZAFAR	Cad Ref.	


Drawing No.	Rev.	SHT.
RK-LSO-PE-3003	00	00

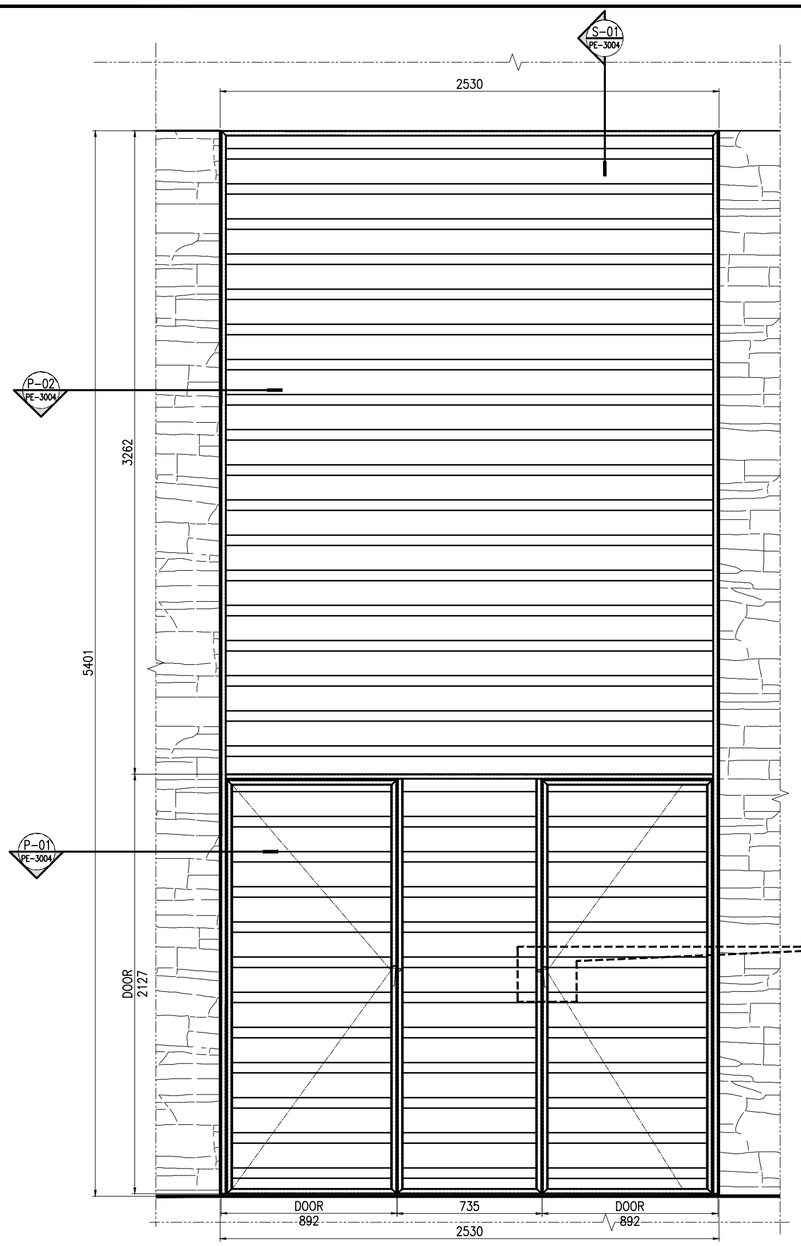


E-01 PART ELEVATION
PE-3004 SCALE - 1:15

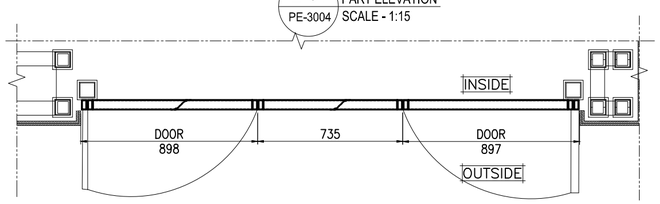


P-01 PART PLAN - 01
PE-3004 SCALE - 1:15

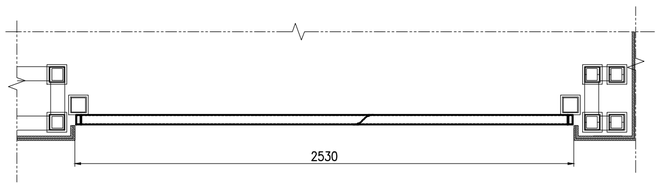

P-02 PART PLAN - 02
PE-3004 SCALE - 1:15

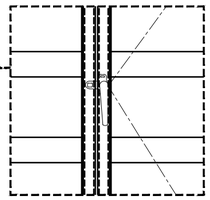

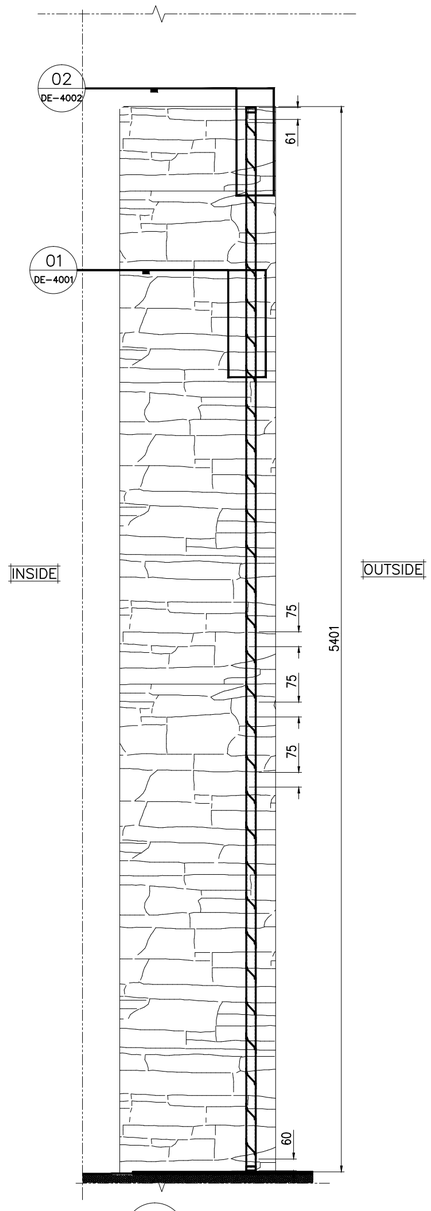

S-01 SECTION A-A
PE-3004 SCALE - 1:15

KEY PLAN :

(NOT TO SCALE)

Notes:
1) All dimensions are in mm.
2) Elevation Viewed From Outside.
3) Do not scale dwg. refer written dimensions.

Alum. finish:
1) AS PER APPROVED

Glazing.

REV.	DATE	DESCRIPTION
00	02.02.2022	ISSUE FOR APPROVAL

PROJECT :
SALES OFFICE
MANPADA - DOMBIVLI

CLIENT :
LODHA GROUP
LODHA EXCELUS, LEVEL 8, APOLLO MILLS COMPOUND, NM JOSHI MARG, MAHALAXMI, MUMBAI 400011.

ARCHITECT :
HAFEEZ CONTRACTOR
29 BANK STREET, FORT, MUMBAI 400 023 TEL : 2266 1920


CONSULTANT :

CURTAIN WALL CONTRACTOR:
RK FACADE PVT. LTD.
505, D-WING, TWIN ARCADE, MILITARY RD, MAROL, ANDHERI EAST, MUMBAI, 400059

SHEET CONTENTS :
PART ELEVATION

Drawn : PARVEZ	Date : 02.02.2022
Checked : MUZAFAR	Scale : 1:15
Approved : MUZAFAR	Cad Ref.

Drawing No.	Rev.	SHT.
RK-LSO-PE-3004	00	00

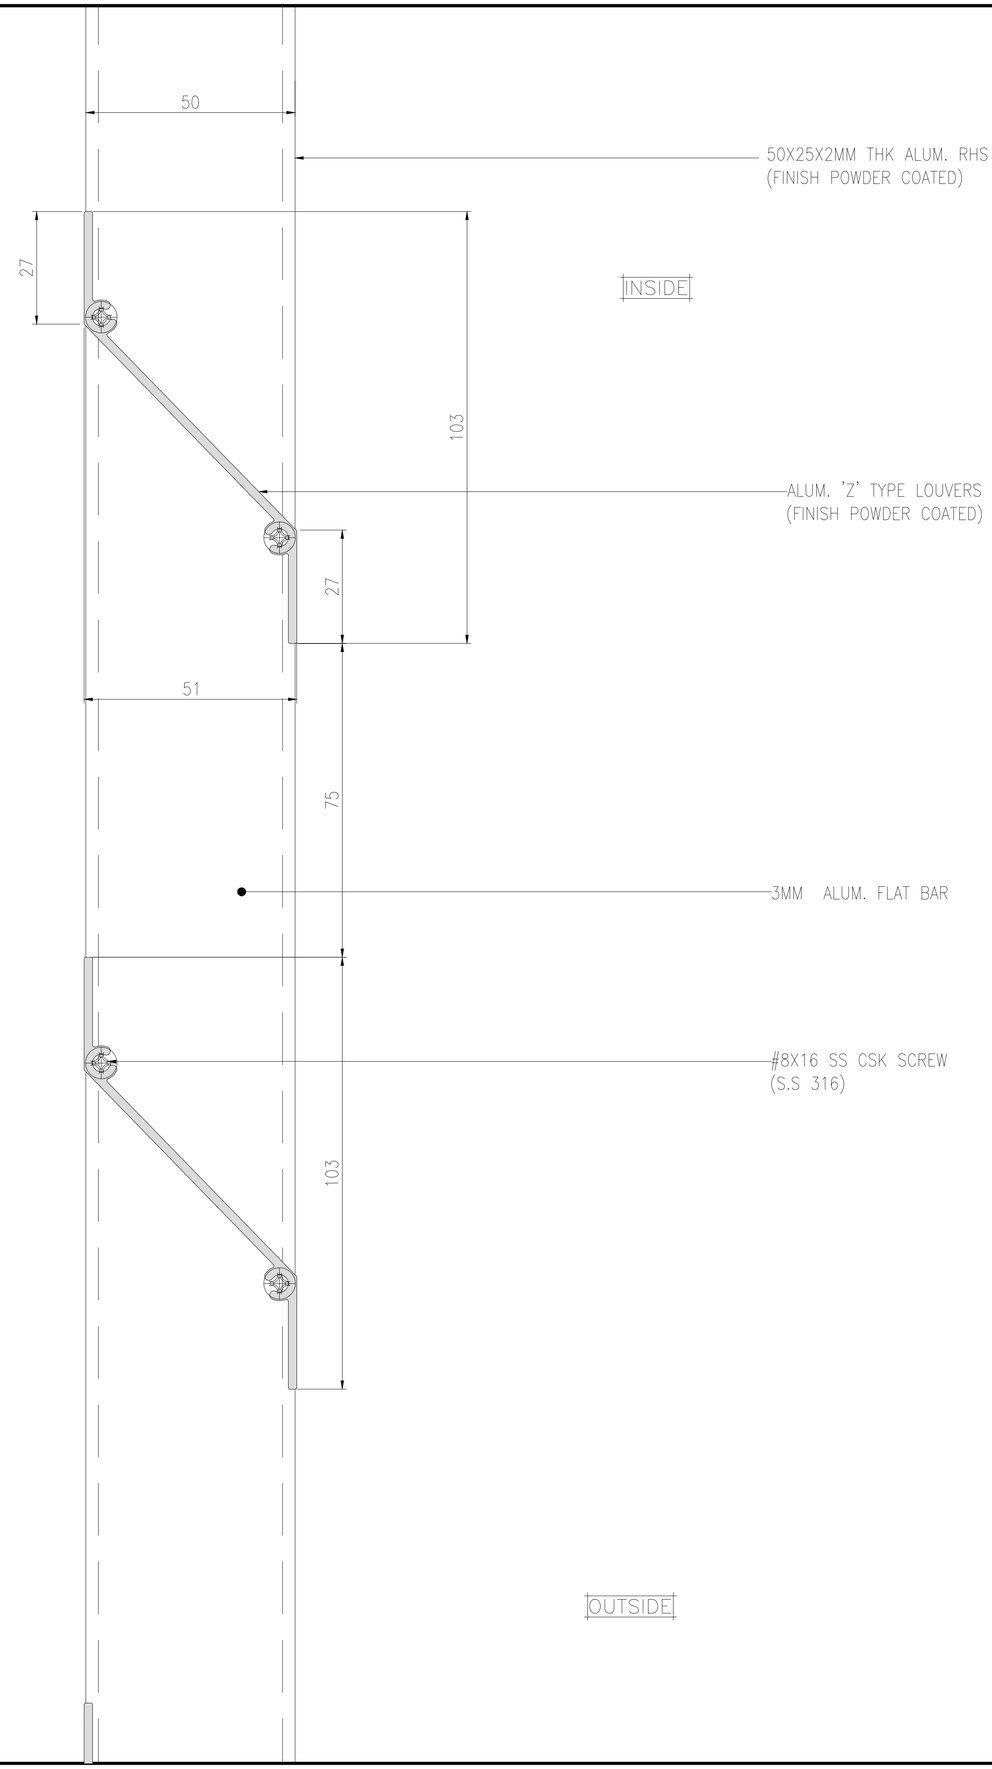

D-01 / DE-4001 LOUVER MID DETAIL
SCALE - 1:1

KEY PLAN :

(NOT TO SCALE)

Notes:
1) All dimensions are in mm.
2) Elevation Viewed From Outside.
3) Do not scale dwg. refer written dimensions.

Alum. finish:
1) AS PER APPROVED

Glazing.

REV.	DATE	DESCRIPTION
00	02.02.2022	ISSUE FOR APPROVAL

PROJECT :
SALES OFFICE
MANPADA - DOMBIVLI

CLIENT :
LODHA GROUP
LODHA EXCELUS, LEVEL 8, APOLLO MILLS COMPOUND, NM JOSHI MARG, MAHALAXMI, MUMBAI 400011.

ARCHITECT :
HAFEEZ CONTRACTOR
29 BANK STREET, FORT, MUMBAI 400 023 TEL : 2266 1920


CONSULTANT :

CURTAIN WALL CONTRACTOR:
RK FACADE PVT. LTD.
505, D-WING, TWIN ARCADE, MILITARY RD, MAROL, ANDHERI EAST, MUMBAI, 400059

SHEET CONTENTS :
SECTION DETAIL

Drawn : PARVEZ	Date : 02.02.2022
Checked : MUZAFAR	Scale : 1:1
Approved : MUZAFAR	Cad Ref.

Drawing No.	Rev.	SHT.
RK-LSO-DE-4001	00	00

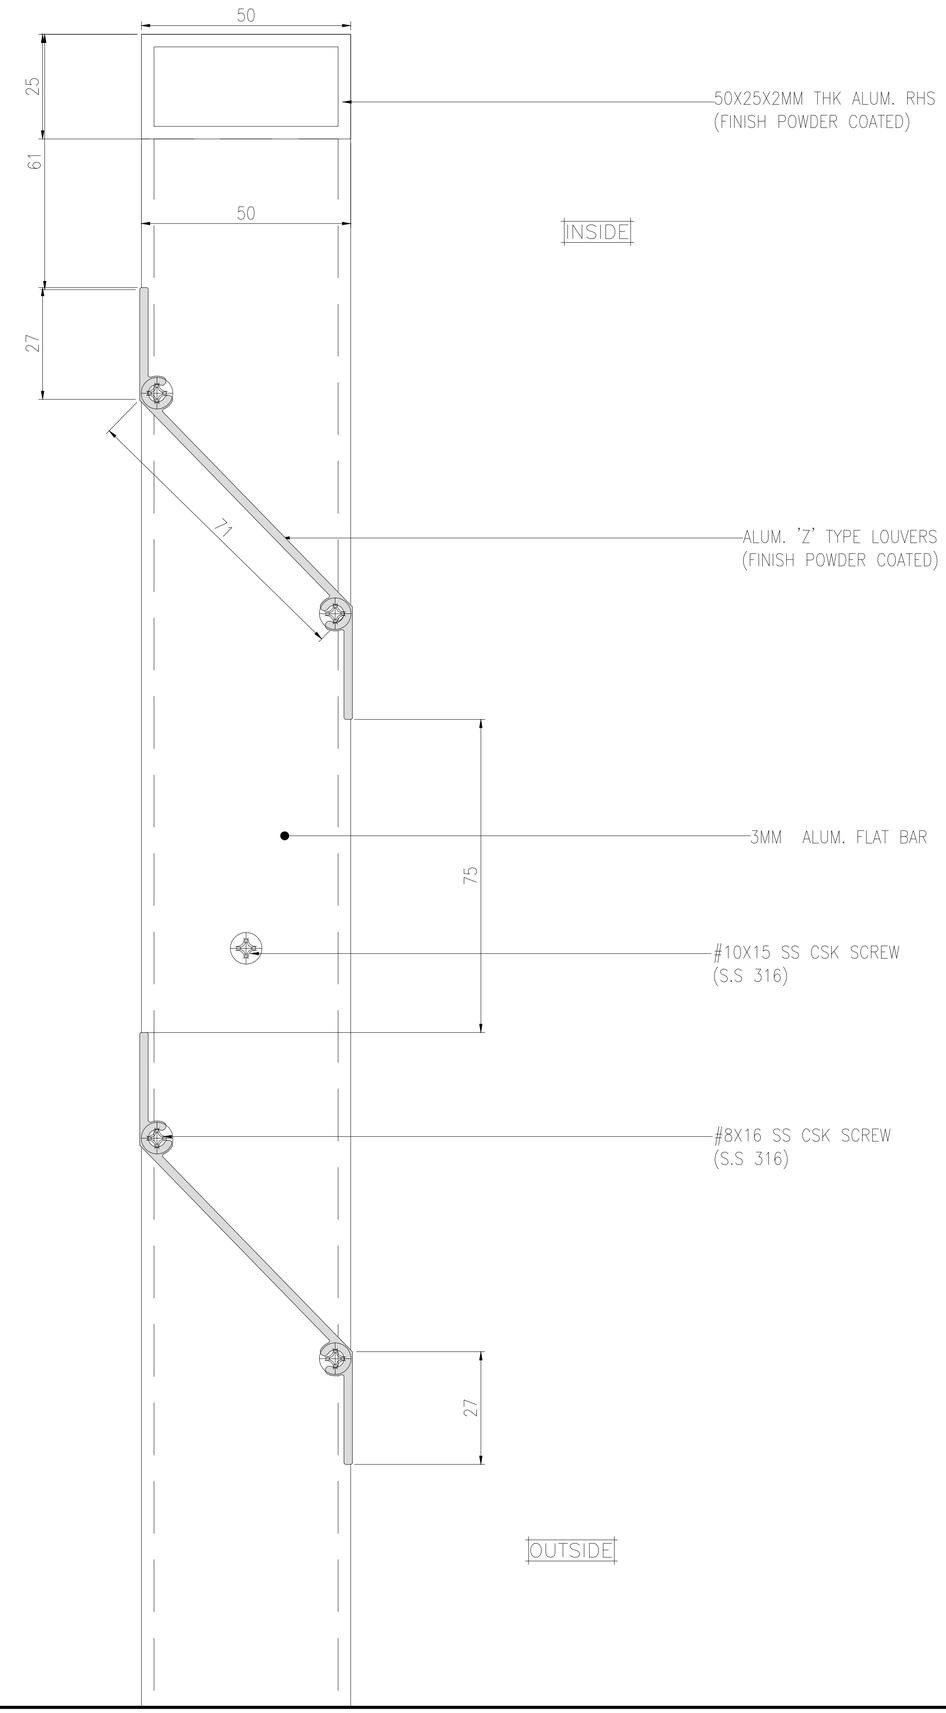

D-02 / DE-4002 LOUVER TOP DETAIL
SCALE - 1:1

KEY PLAN :

(NOT TO SCALE)

Notes:
1) All dimensions are in mm.
2) Elevation Viewed From Outside.
3) Do not scale dwg. refer written dimensions.

Alum. finish:
1) AS PER APPROVED

Glazing.

REV.	DATE	DESCRIPTION
00	02.02.2022	ISSUE FOR APPROVAL

PROJECT :
SALES OFFICE
MANPADA - DOMBIVLI

CLIENT :
LODHA GROUP
LODHA EXCELUS, LEVEL 8, APOLLO MILLS COMPOUND, NM JOSHI MARG, MAHALAXMI, MUMBAI 400011.

ARCHITECT :
HAFEEZ CONTRACTOR
29 BANK STREET, FORT, MUMBAI
400 023 TEL : 2266 1920

CONSULTANT :

CURTAIN WALL CONTRACTOR:
RK FACADE PVT. LTD.
505, D-WING, TWIN ARCADE, MILITARY RD, MAROL, ANDHERI EAST, MUMBAI, 400059

SHEET CONTENTS :
SECTION DETAIL

Drawn : PARVEZ	Date : 02.02.2022
Checked : MUZAFAR	Scale : 1:1
Approved : MUZAFAR	Cad Ref.

Drawing No. RK-LSO-DE-4002 | Rev. 00 | SHT. 00