

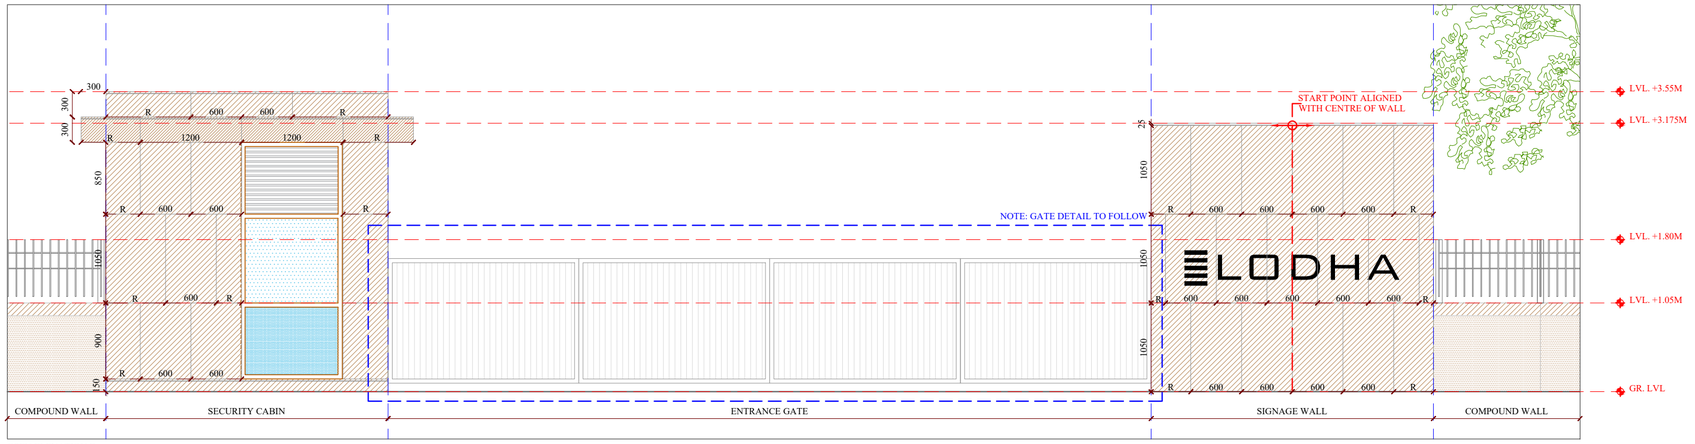


OPEN ELEVATION D

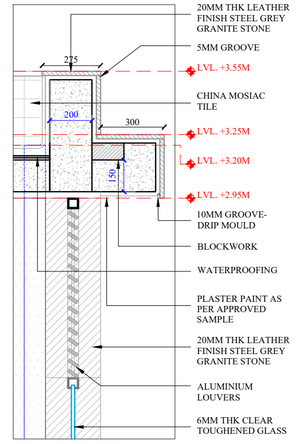

DETAIL AT A (SCALE 1:20)

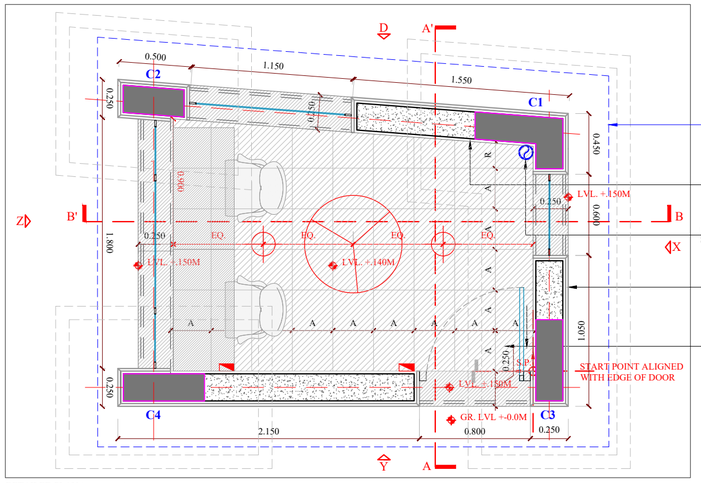

DETAILED PLAN (SCALE 1:30)


ROOF OVERHANG PROFILE


PLASTER PAINT AS PER APPROVED SAMPLE


DOWNTAKE PIPE FOR SURFACE DRAINAGE


20MM THK LEATHER FINISH STEEL GREY GRANITE STONE IN FIT JOINT

TYPE A:
300x300x20MM THK LEATHER FINISH STEEL GREY GRANITE STONE IN FIT JOINT

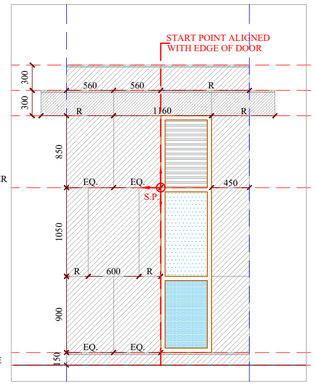

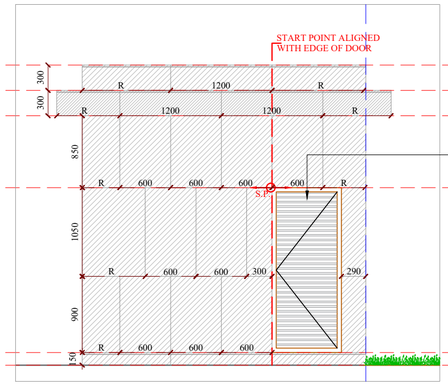

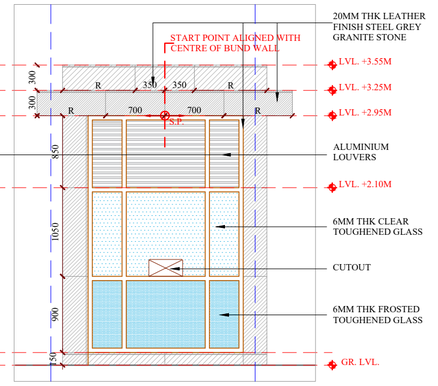

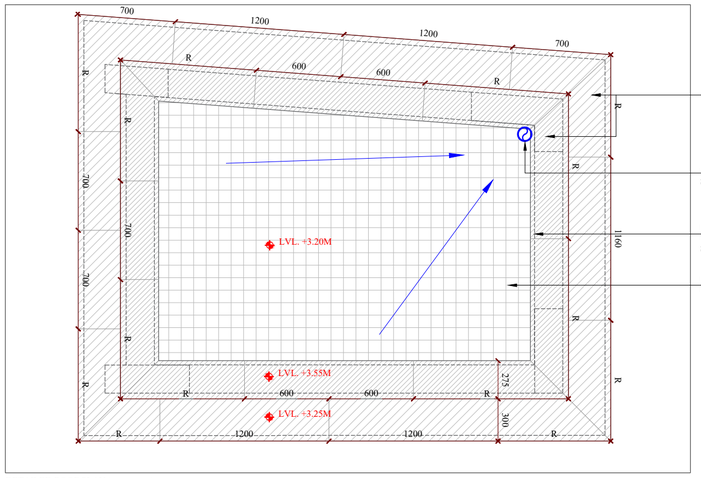

DETAILED ROOF PLAN (SCALE 1:30)


20MM THK LEATHER FINISH STEEL GREY GRANITE STONE IN FIT JOINT ALIGNED WITH JOINTS IN ELEVATION


DOWNTAKE PIPE FOR SURFACE DRAINAGE


PLASTER PAINT AS PER APPROVED SAMPLE

15MM THK CHINA MOSIAC TILE

DOWNTAKE PIPE CONNECT TO S.W.D NETWORK

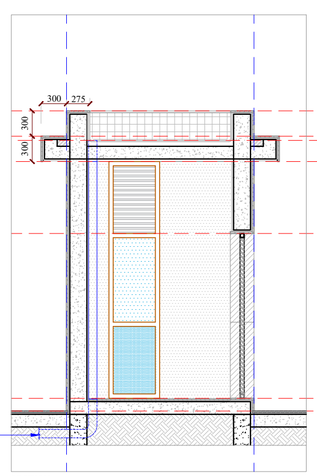

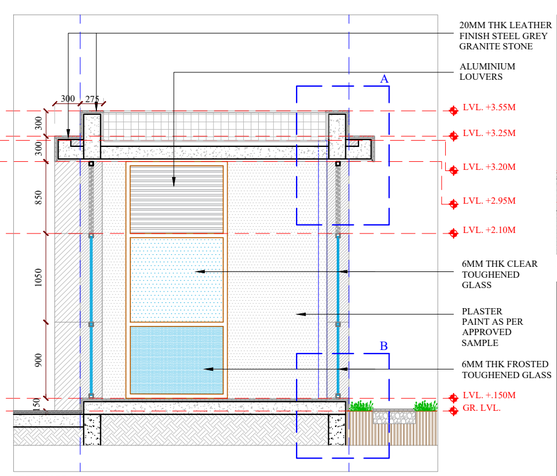

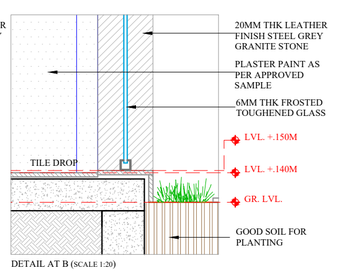

DETAIL AT B (SCALE 1:20)

LEGEND

- STEEL GREY GRANITE
- PLASTER PAINT
- PLANTING
- GOOD SOIL FOR PLANTING
- COMPACTED EARTH
- BLOCKWORK
- CIVIL DIMENSIONS
- FINISHING DIMENSIONS
- LIGHTING DIMENSIONS
- RCC
- CLEAR AND FROSTED TOUGHENED GLASS
- ALUMINIUM LOUVERS
- CHINA MOSAIC
- SWITCHBOARD
- CEILING MOUNTED LIGHT
- FAN
- P.V.C. DOWNTAKE PIPE

NOTES

--- IN EVENT OF ANY AMBIGUITY INFORM US BEFORE COMMENCING WORK.
--- ALL DIMENSIONS ARE TO BE READ AND NOT TO BE SCALED.
--- ALL LEVELS ARE FINISHED LEVELS.
--- ALL LEVELS AND DIMENSIONS TO BE VERIFIED FOR SITE SUITABILITY BEFORE COMMENCING WORK.
--- ALL DIMENSIONS ARE IN MILLI-METERS .

--- CONTENTS OF THIS DRAWING CONSTITUTE THE ORIGINAL AND UNPUBLISHED WORK OF M/S PRABHAKAR B. BHAGWAT AND NO PART OF THE DRAWING SHALL BE DISCLOSED/MODIFIED/USED IN ANY MANNER WITHOUT THEIR PRIOR CONSENT.

PALLAVA PHASE 2B

MUMBAI

SCALE- 1:50

TITLE
SALES GALLERY
SECURITY CABIN DRAWING

FOR APPROVAL

DATE: 01-10-2021

CHECKED BY: MALVIKA N.

PRABHAKAR BHAGWAT

M/S Prabhakar B Bhagwat, Landscape Architects ■ Architects ■ Environmental Planners.
901 Panchtirth, Opp. Aristroville, Satellite Road, Ahmedabad 380 015.
Telefax : 91-079- 2692 3054, 2692 0554, 4006 1192 E-mail: pbb-mum@landscapeindia.net
Website: www.landscapeindia.net